FED. ROAD DIV. NO.	STATE	COUNTY	FILE NO.	PROJECT NO.	ROUTE NO.	SHEET NO.	TOTAL SHEETS
3	S.C.	Clarendon			US-301	TCI	1

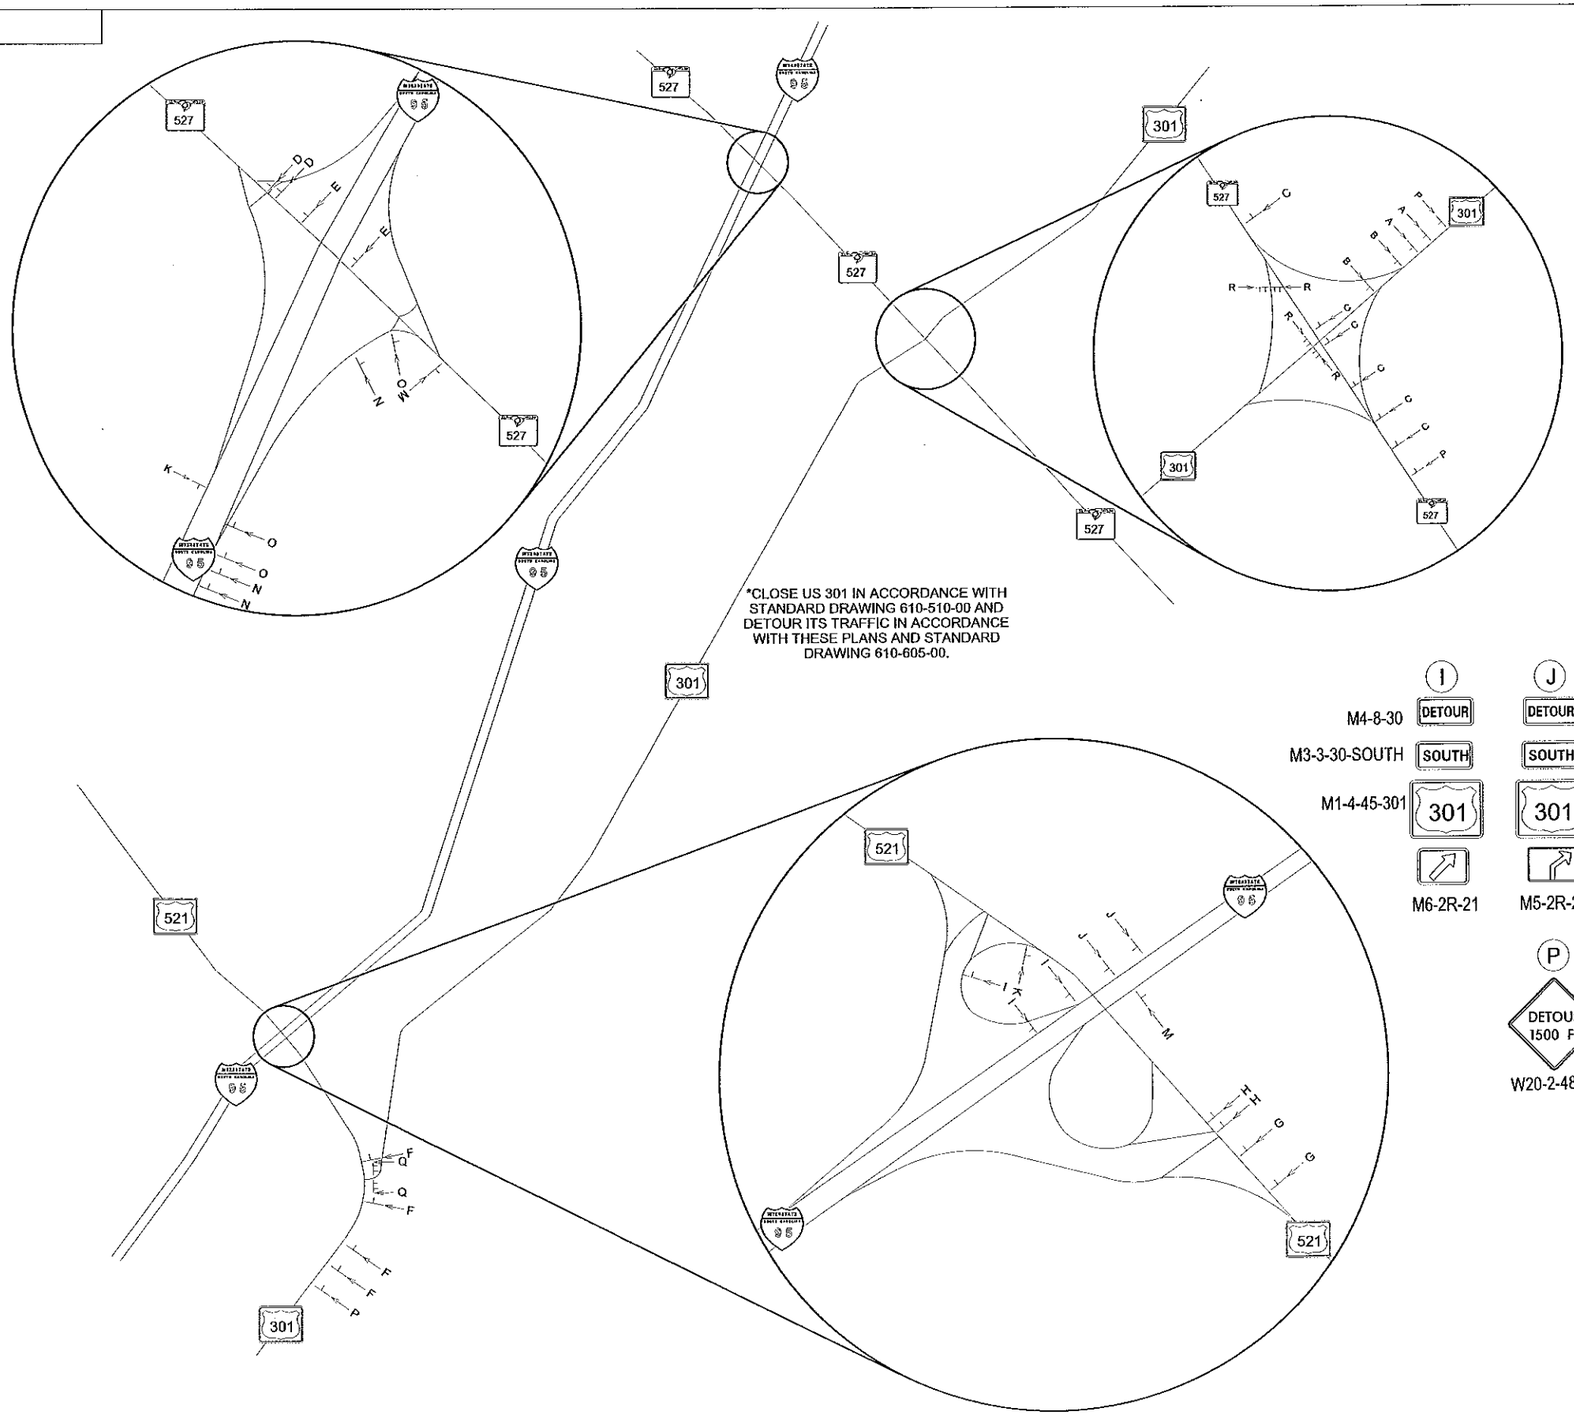

A
M4-8-30 DETOUR
M3-3-30-SOUTH SOUTH
M1-4-30-301 301
M5-2R-21

B
DETOUR
SOUTH
301
M6-2R-21

C
DETOUR
SOUTH
301
M6-3-21

D
DETOUR
SOUTH
301
M6-1L-21

E
DETOUR
SOUTH
301
M5-1L-21

F
M4-8-30 DETOUR
M3-1-30-NORTH NORTH
M1-4-30-301 301
M6-3-21

G
DETOUR
NORTH
301
M5-1L-21

H
DETOUR
NORTH
301
M6-1L-21

I
M4-8-30 DETOUR
M3-3-30-SOUTH SOUTH
M1-4-45-301 301
M6-2R-21

J
DETOUR
SOUTH
301
M5-2R-21

K
DETOUR
SOUTH
301
M6-3-21

L
M4-8-30 DETOUR
M3-1-30-NORTH NORTH
M1-4-45-301 301
M6-1L-21

M
DETOUR
NORTH
301
M6-3-21

N
DETOUR
NORTH
301
M5-2R-21

O
DETOUR
NORTH
301
M6-2R-21

P
DETOUR
1500 FT
W20-2-48-15

Q
R11-3A-60-8.0
ROAD CLOSED
8.0 MILES AHEAD
LOCAL TRAFFIC ONLY
DETOUR
M4-10L-48

R
R11-3A-60-2.0
ROAD CLOSED
2.0 MILES AHEAD
LOCAL TRAFFIC ONLY
DETOUR
M4-10R-48

WORK ZONE TRAFFIC CONTROL ENGINEER

SOUTH CAROLINA PROFESSIONAL ENGINEER NO. 24242 WILLIAM F. McCONNELL, JR.

FOR / CONSTRUCTION

DATE 11/20/16

SOUTH CAROLINA
DEPARTMENT OF TRANSPORTATION
TRAFFIC ENGINEERING - COLUMBIA, S.C.

US 301

DETOUR PLAN

SCALE 1"= 50 RTE. US-301 DWG. NO. TCI

$$user$$
$$$$$$pathsssssssssfilenamesssssss
$$date$$$$