LEGEND

- EXISTING ROADWAY
- NEW ROADWAY
- NEW BRIDGE
- EXISTING BRIDGE
- PAINTED MEDIAN
- SIDEWALKS & CONCRETE MEDIANS
- RESIDENTIAL BUILDINGS
- COMMERCIAL BUILDINGS
- REMOVAL OF EXISTING ROADWAY
- CONSTRUCTION LIMITS
- EXISTING RIGHT OF WAY
- NEW RIGHT OF WAY
- WATER
- NEW GUARDRAIL

SCDOT

PUBLIC HEARING
FLORENCE COUNTY
PROJECT ID: 0042321
S-107 (ALLIGATOR ROAD) WIDENING

CONSULTING ENGINEERING FIRMS

INFRASTRUCTURE CONSULTING & ENGINEERING
CONSULTING ENGINEERS
1020 BRIARGATE CIRCLE
COLUMBIA , SOUTH CAROLINA 29210

STV Incorporated
500 HALL DRIVE
SUITE 201
NORTH CHARLESTON, SOUTH CAROLINA 29406
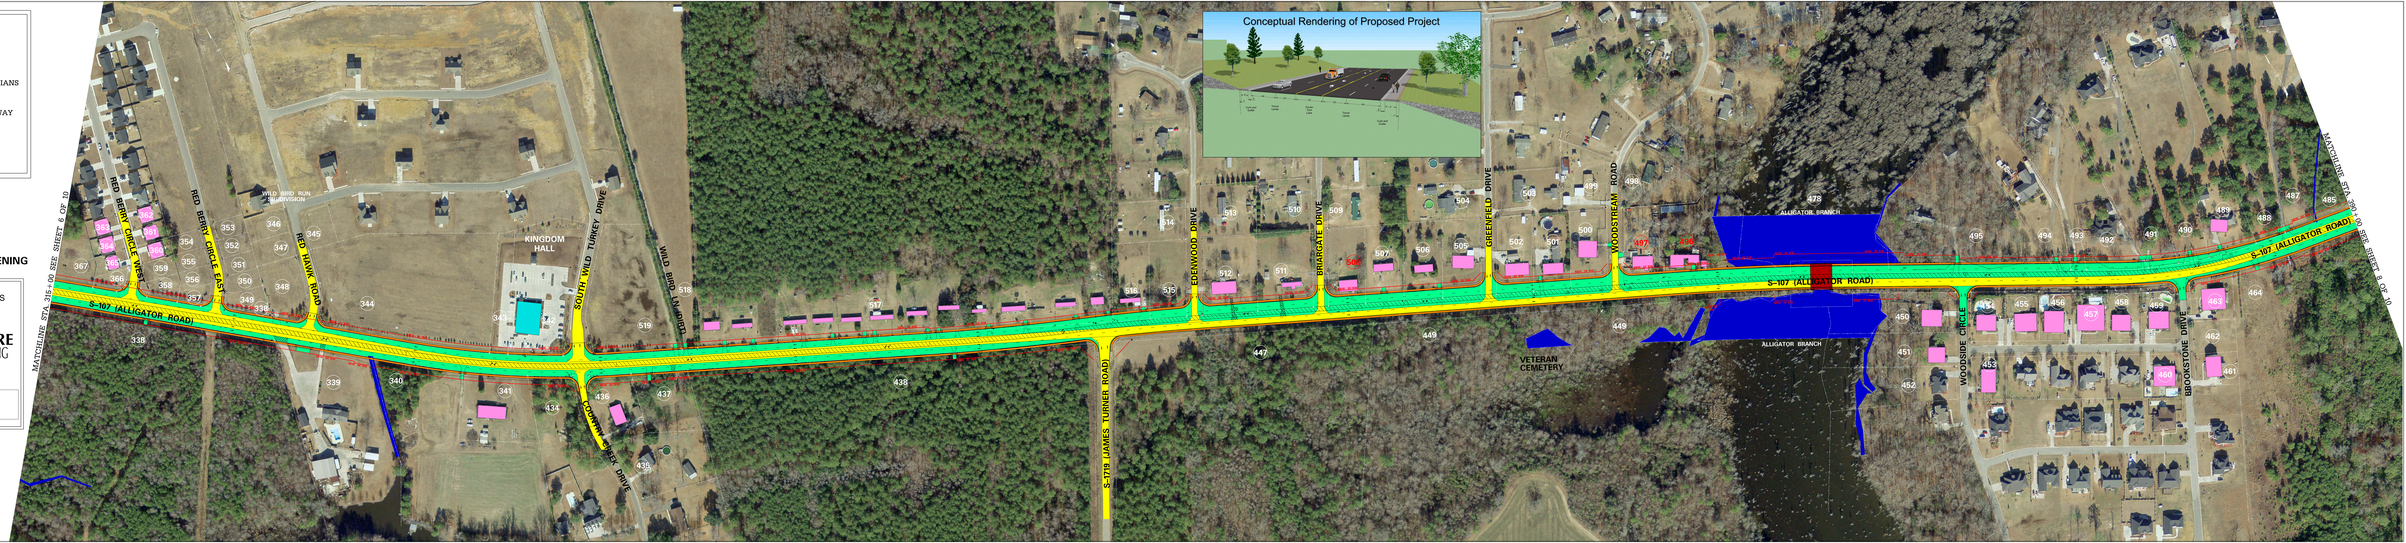
0 50' 100' 200'
SCALE: 1" = 50'