FED./REL. REL. NO.	STATE	COUNTY	CONTRACT ID	ROUTE NO.	SHEET NO.
3	S.C.	KERSHAW	2847360	I-20	3

TYPICAL SECTION OF IMPROVEMENT
SOUTH CAROLINA DEPARTMENT OF TRANSPORTATION
COLUMBIA, S.C.

NOTES:
1. PLACE MILLED IN RUMBLE STRIPS IN ACCORDANCE WITH SCDOT STANDARD DRAWING 401-205-01 & 401-205-02.

* WIDEN SHOULDERS 3.75' FOR GUARDRAIL. SEE SCDOT STANDARD DRAWINGS.

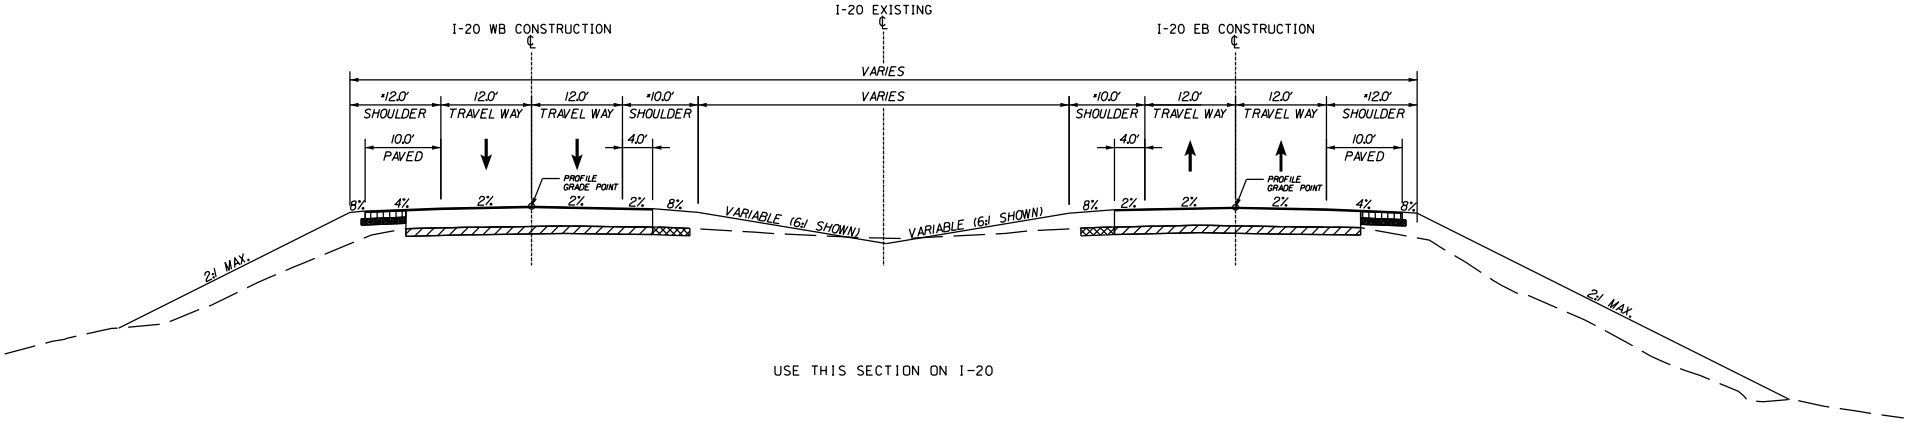

USE THIS SECTION ON I-20

LEGEND

PAVEMENT DESIGN TO BE DETERMINED

ROUTE NO./ ROAD	FUNCTIONAL CLASSIFICATION	DESIGN SPEED			PAVEMENT DESIGN
		MPH	FROM STA.	TO STA.	
I-20	RURAL FREEWAY	75	ALL	ALL	

SOUTH CAROLINA DEPARTMENT OF TRANSPORTATION COLUMBIA, S.C.

TYPICAL SECTION

SCALE 1"V = NTS SCALE 1"H = NTS

$$$$$$path$$$$$$$$filename$$$$$$$$
$$user$$
$$$date$$$$

GL_Typical_Section