FED. RD. DIV. NO.	STATE	COUNTY	PROJECT ID	ROAD / ROUTE NO.	SHEET NO.
3	SC	SPARTANBURG CHEROKEE	P027114	INTERSTATE 85	X1

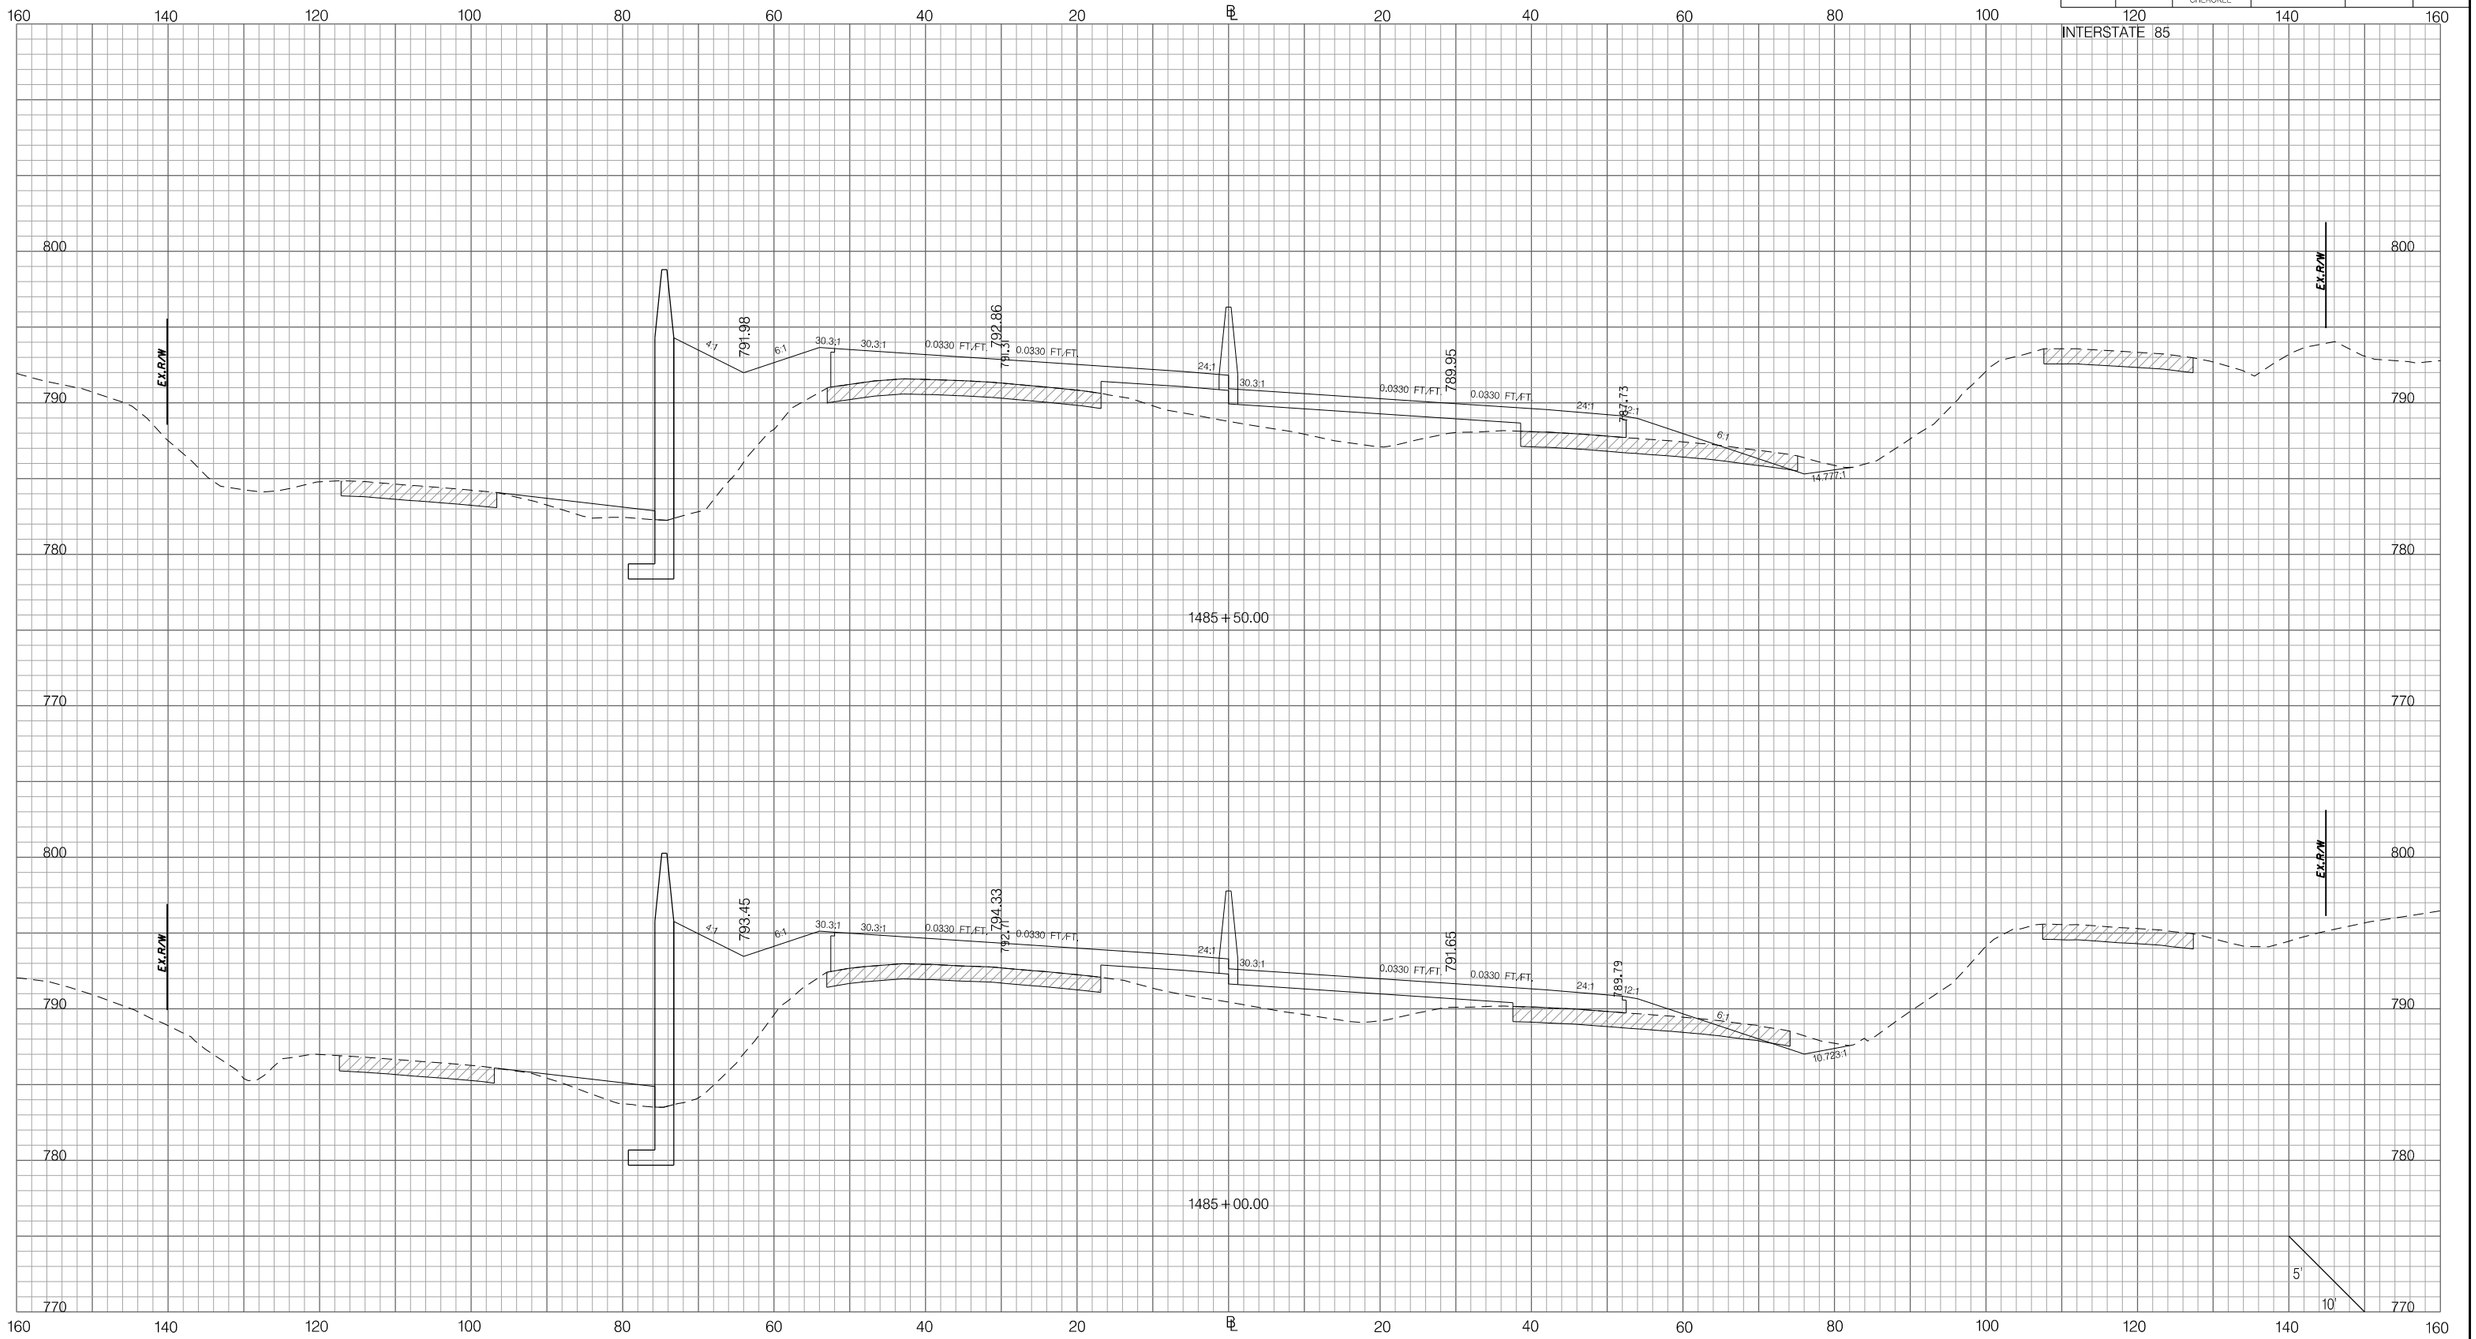

PRELIMINARY
NOT FOR CONSTRUCTION

SCALE: 1" =

REV.NO.	BY	DATE	DESCRIPTION OF REVISION
7			
6			
5			
4			
3			
2			
1			

SOUTH CAROLINA DEPARTMENT OF TRANSPORTATION
INTERSTATE 85

CROSS SECTION SHEET

INTERSTATE 85 MILE MARKER 90–97
SEGMENT C

Z:\Projects\14-60 I85 Widening Cherokee Co MM80-96\Dgn\CrossSections\CROSS SECTION SHEET FILES\PX_I85.dgn
3/9/2016

FED. RD. DIV. NO.	STATE	COUNTY	PROJECT ID	ROAD / ROUTE NO.	SHEET NO.
3	SC	SPARTANBURG CHEROKEE	P027114	INTERSTATE 85	X2

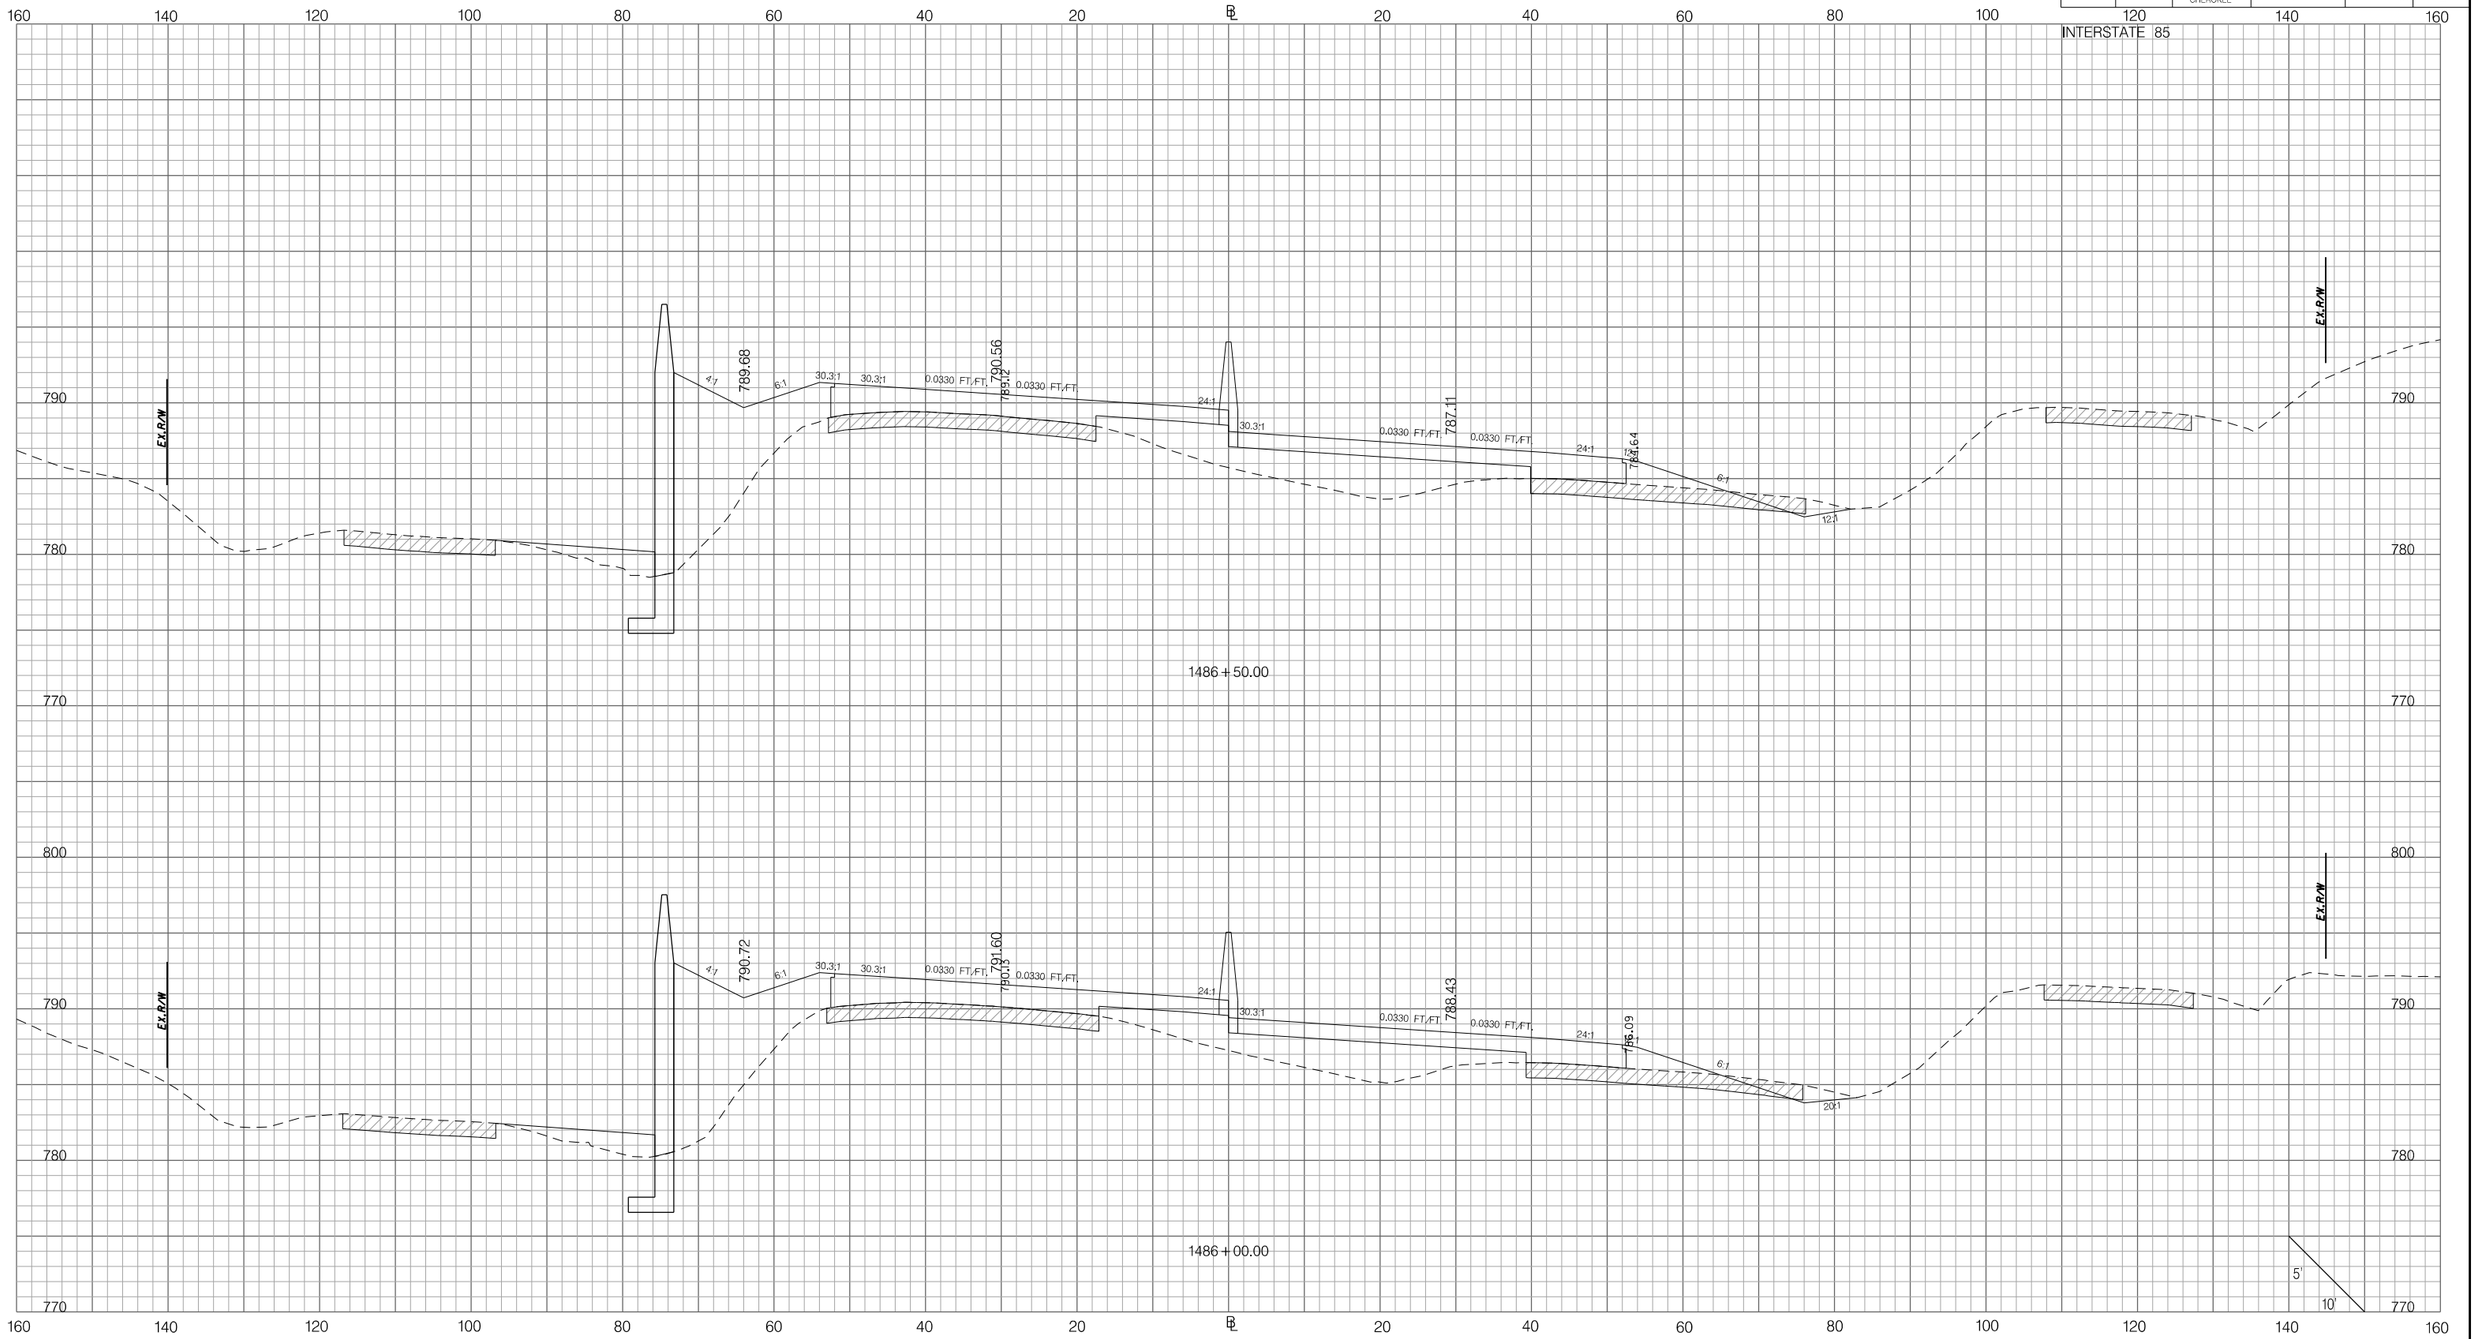

PRELIMINARY
NOT FOR CONSTRUCTION

SCALE: 1" =

REV. NO.	BY	DATE	DESCRIPTION OF REVISION
7			
6			
5			
4			
3			
2			
1			

SOUTH CAROLINA DEPARTMENT OF TRANSPORTATION
INTERSTATE 85

CROSS SECTION SHEET

INTERSTATE 85 MILE MARKER 90–97
SEGMENT C

Z:\Projects\14-60 I85 Widening Cherokee Co MM80-96\Dgn\CrossSections\CROSS SECTION SHEET FILES\PX_I85.dgn
3/9/2016

FED. RD. DIV. NO.	STATE	COUNTY	PROJECT ID	ROAD / ROUTE NO.	SHEET NO.
3	SC	SPARTANBURG CHEROKEE	P027114	INTERSTATE 85	X3

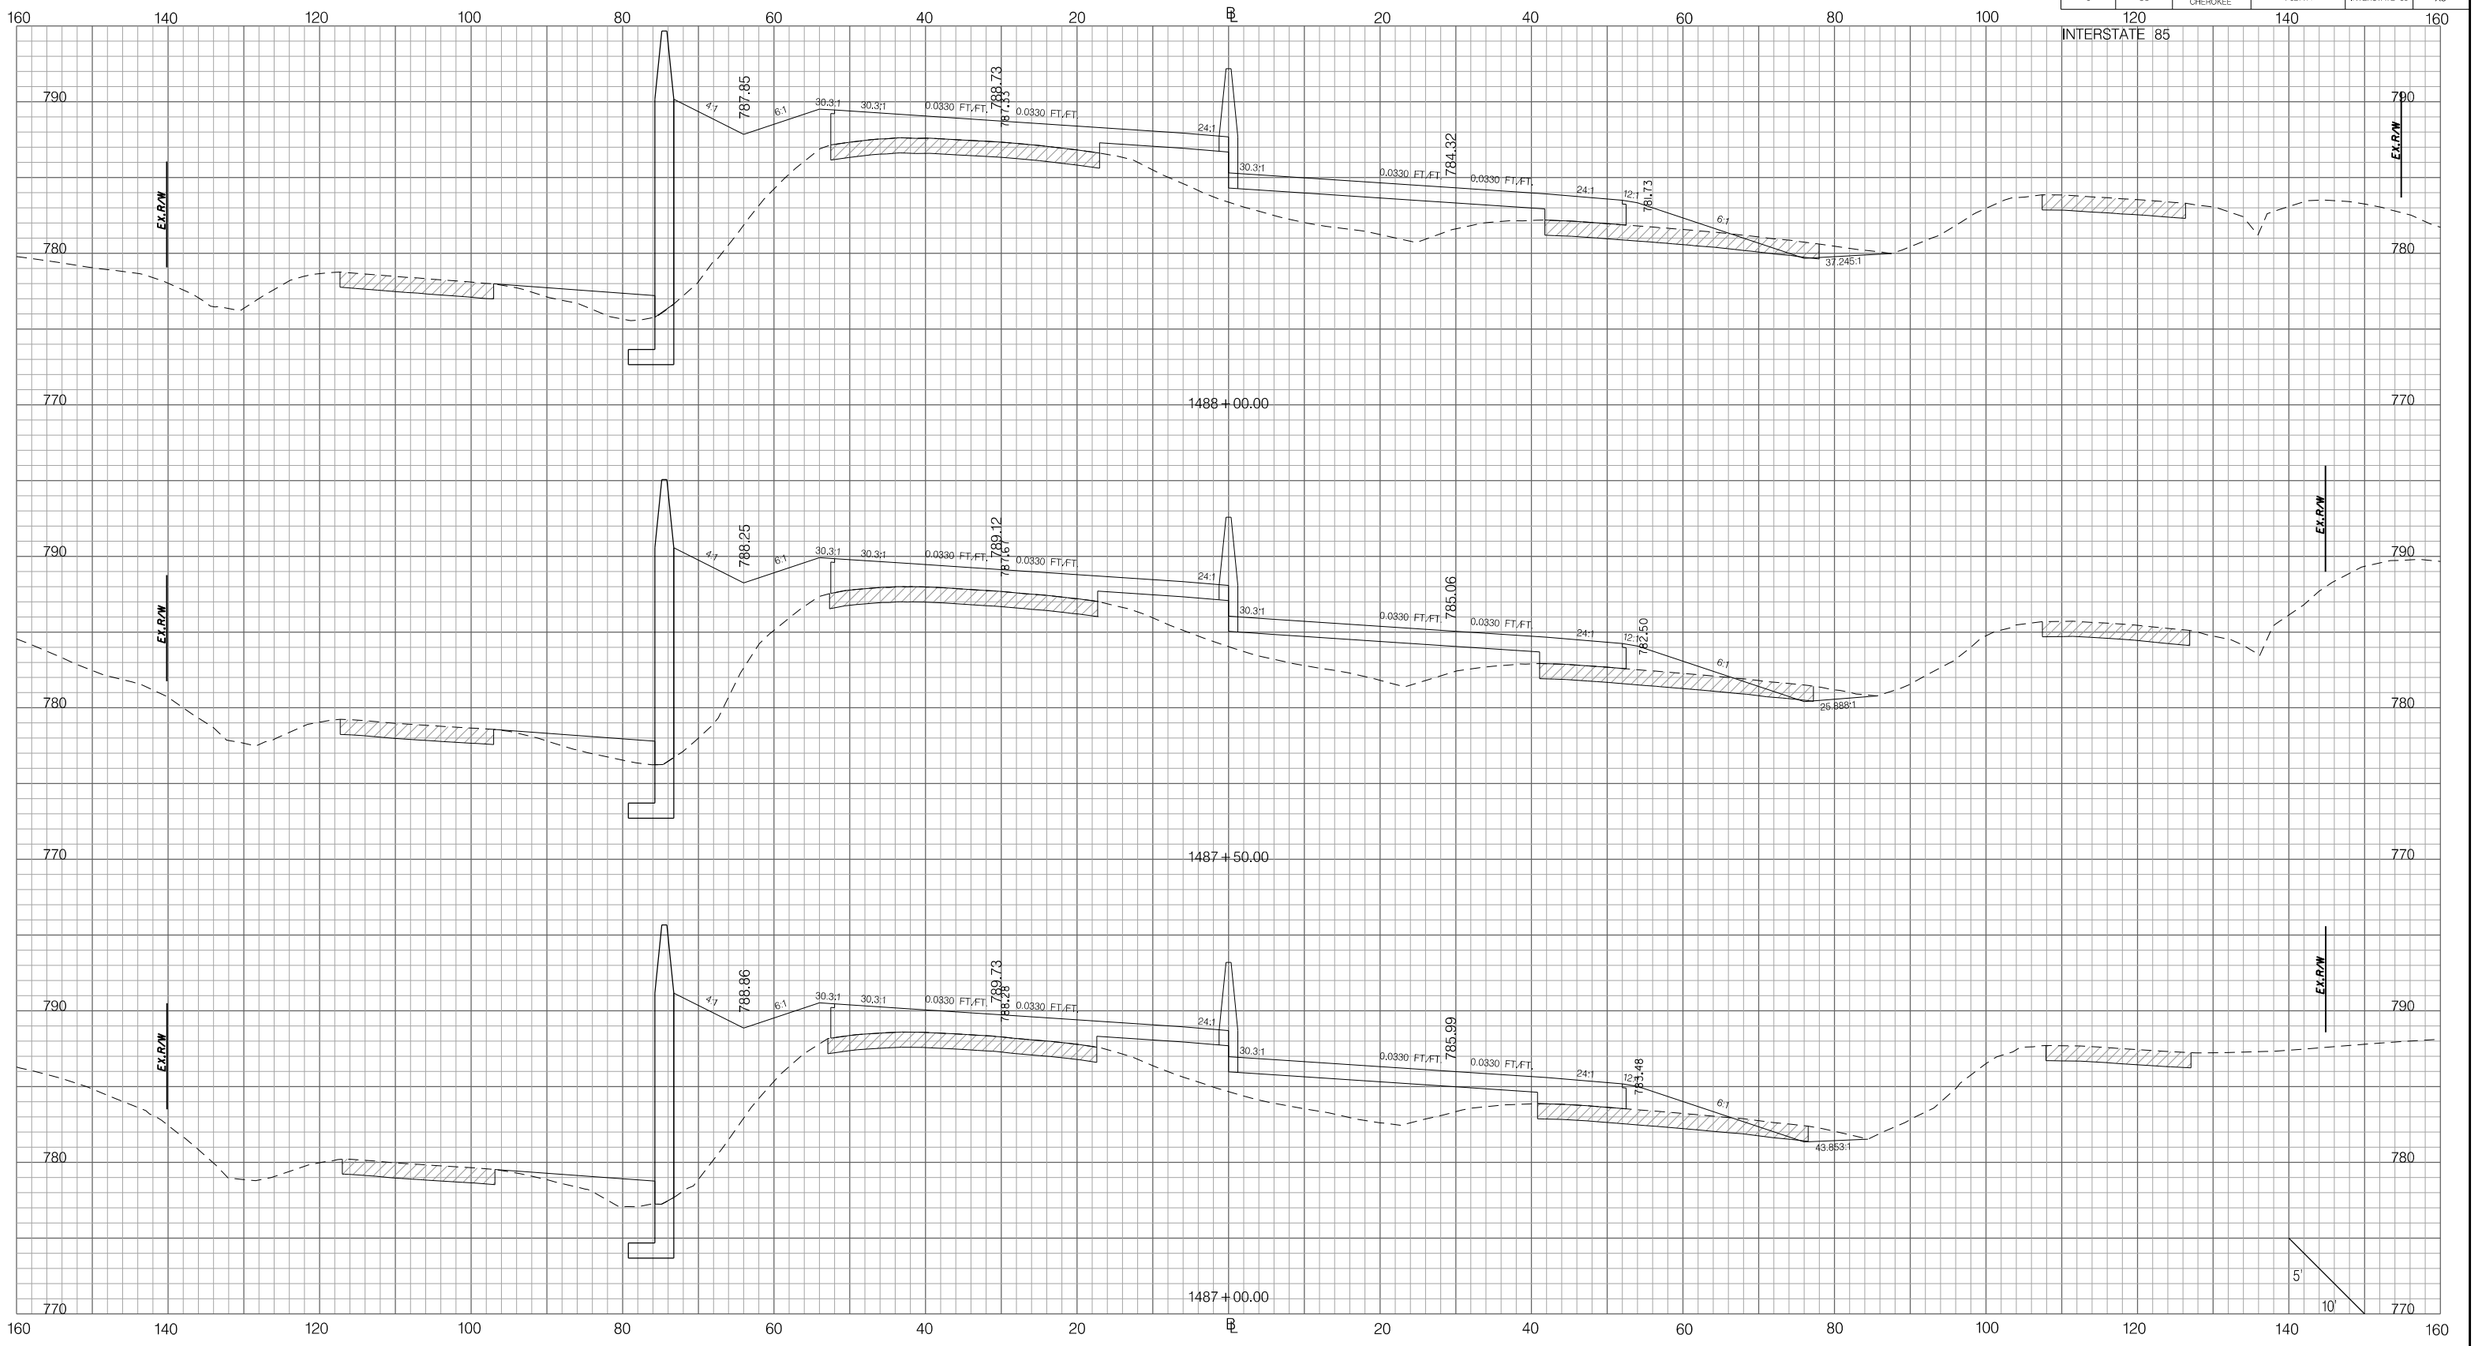

PRELIMINARY
NOT FOR CONSTRUCTION

SCALE: 1" =

REV. NO.	BY	DATE	DESCRIPTION OF REVISION
7			
6			
5			
4			
3			
2			
1			

SOUTH CAROLINA DEPARTMENT OF TRANSPORTATION
INTERSTATE 85

CROSS SECTION SHEET

INTERSTATE 85 MILE MARKER 90–97
SEGMENT C

Z:\Projects\14-60 I85 Widening Cherokee Co MM80-96\Dgn\CrossSections\CROSS SECTION SHEET FILES\PX_I85.dgn
3/9/2016

FED. RD. DIV. NO.	STATE	COUNTY	PROJECT ID	ROAD / ROUTE NO.	SHEET NO.
3	SC	SPARTANBURG CHEROKEE	P027114	INTERSTATE 85	X4

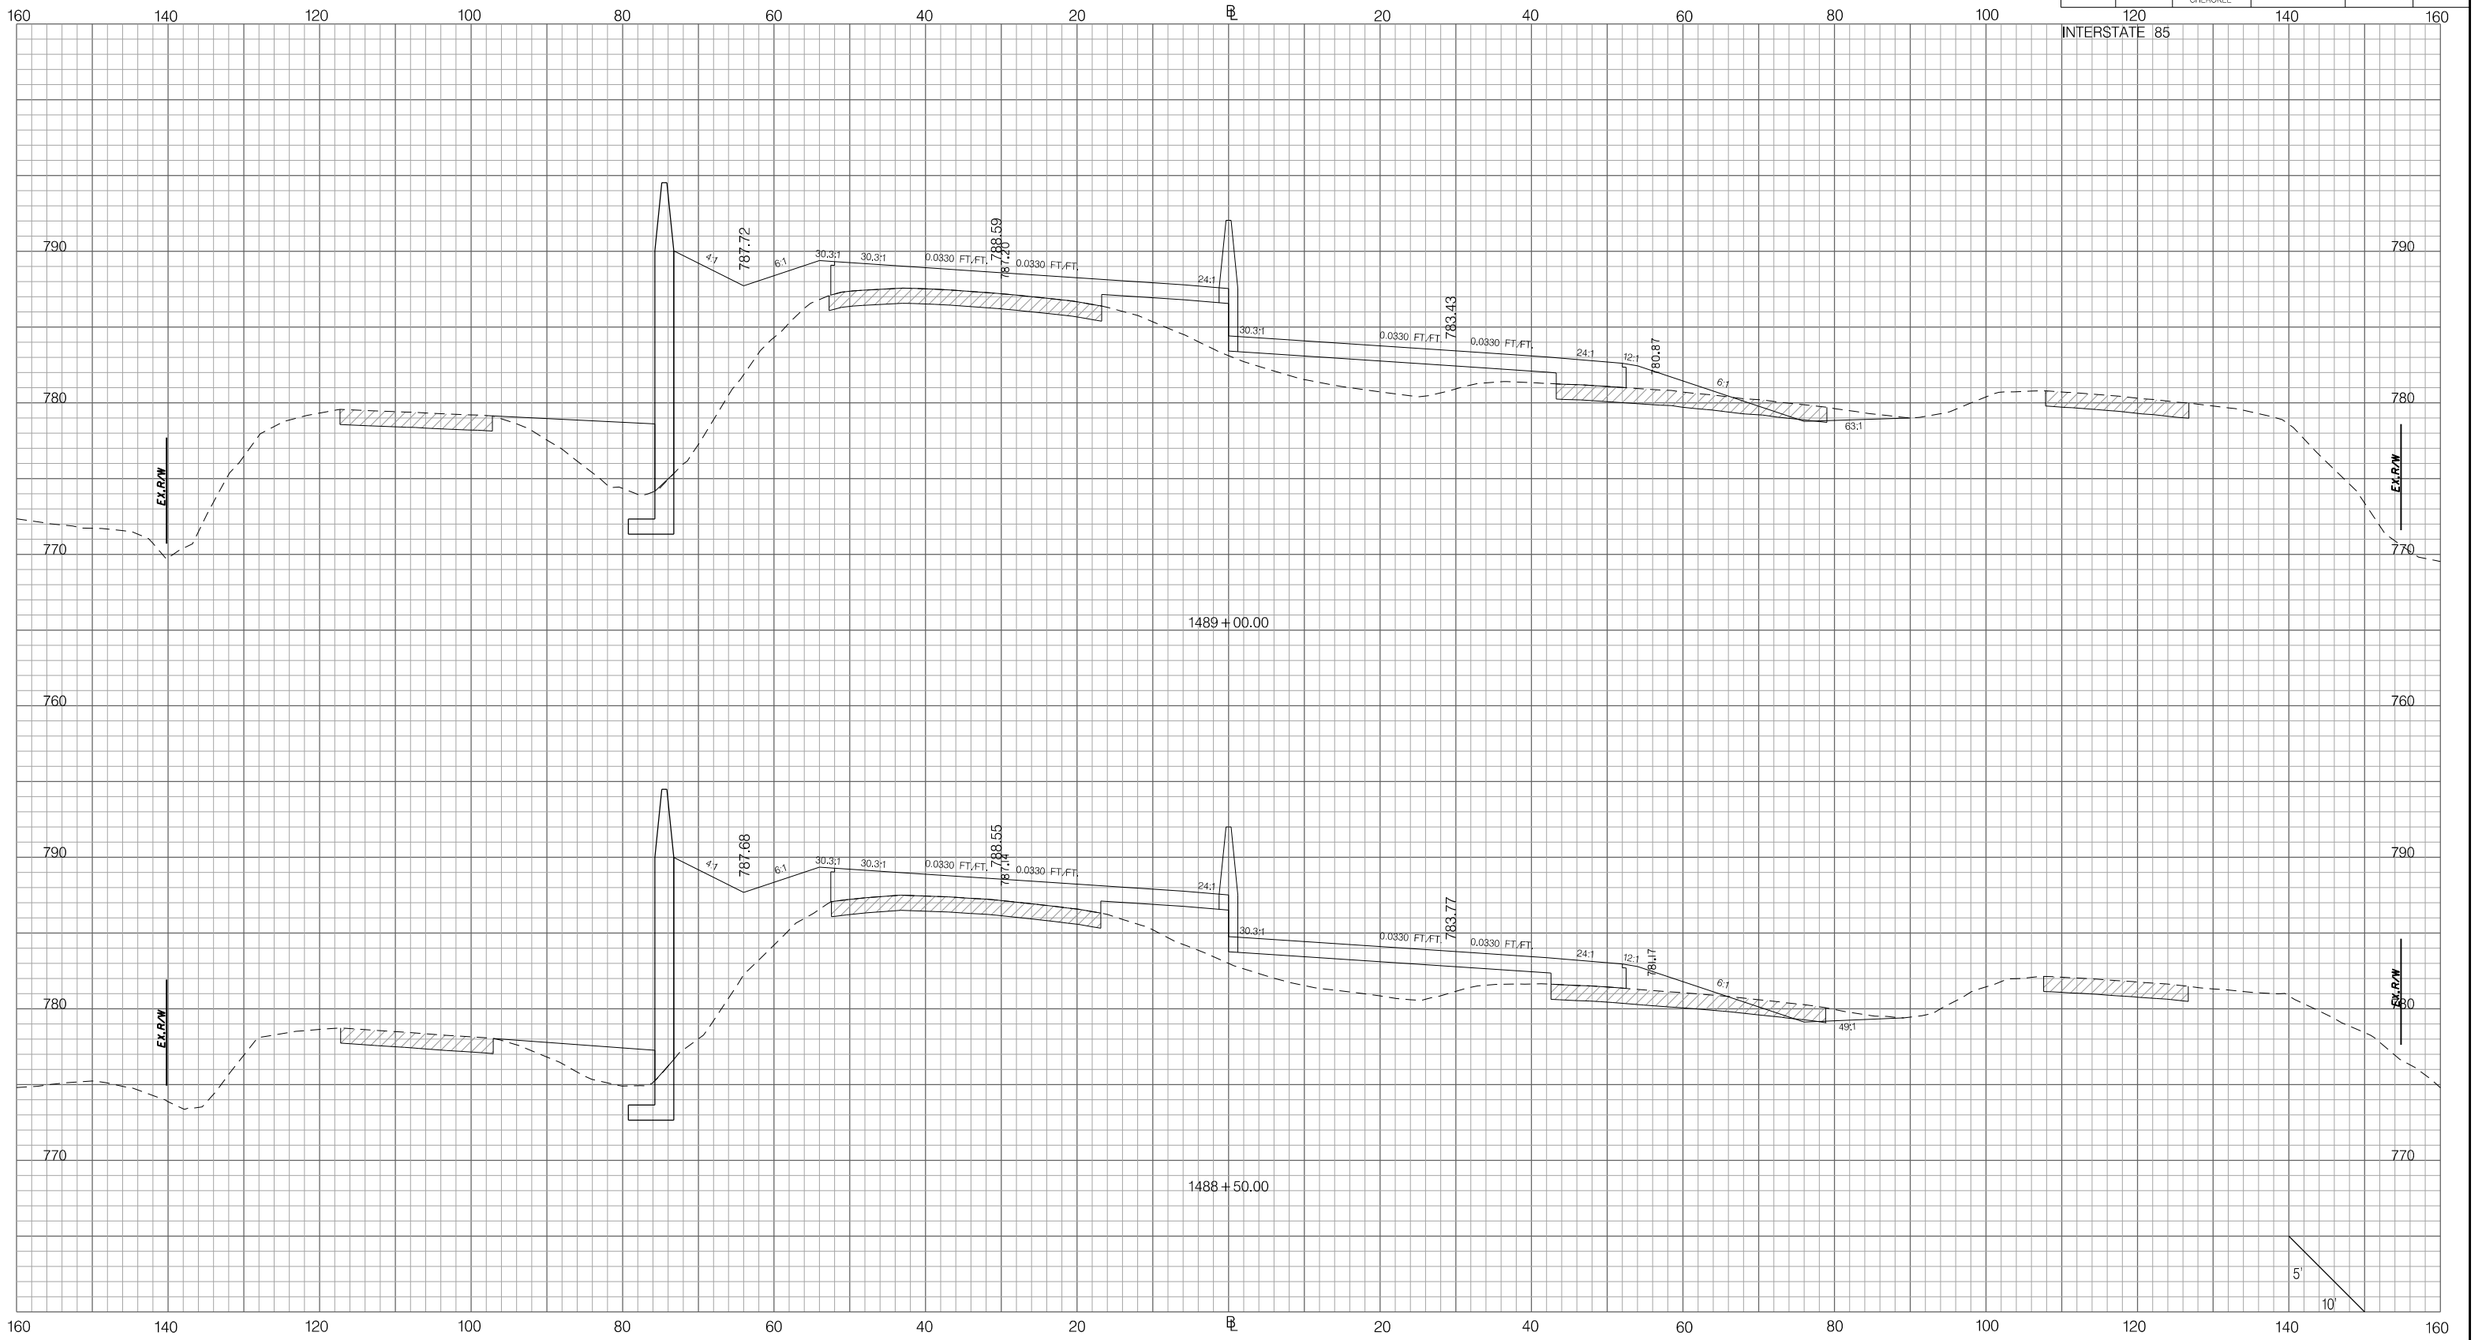

PRELIMINARY
NOT FOR CONSTRUCTION

SCALE: 1" =

REV. NO.	BY	DATE	DESCRIPTION OF REVISION
7			
6			
5			
4			
3			
2			
1			

SOUTH CAROLINA DEPARTMENT OF TRANSPORTATION
INTERSTATE 85

CROSS SECTION SHEET

INTERSTATE 85 MILE MARKER 90–97
SEGMENT C

Z:\Projects\14-60 I85 Widening Cherokee Co MM80-96\Dgn\CrossSections\CROSS SECTION SHEET FILES\PX_I85.dgn
3/9/2016

FED. RD. DIV. NO.	STATE	COUNTY	PROJECT ID	ROAD / ROUTE NO.	SHEET NO.
3	SC	SPARTANBURG CHEROKEE	P027114	INTERSTATE 85	X5

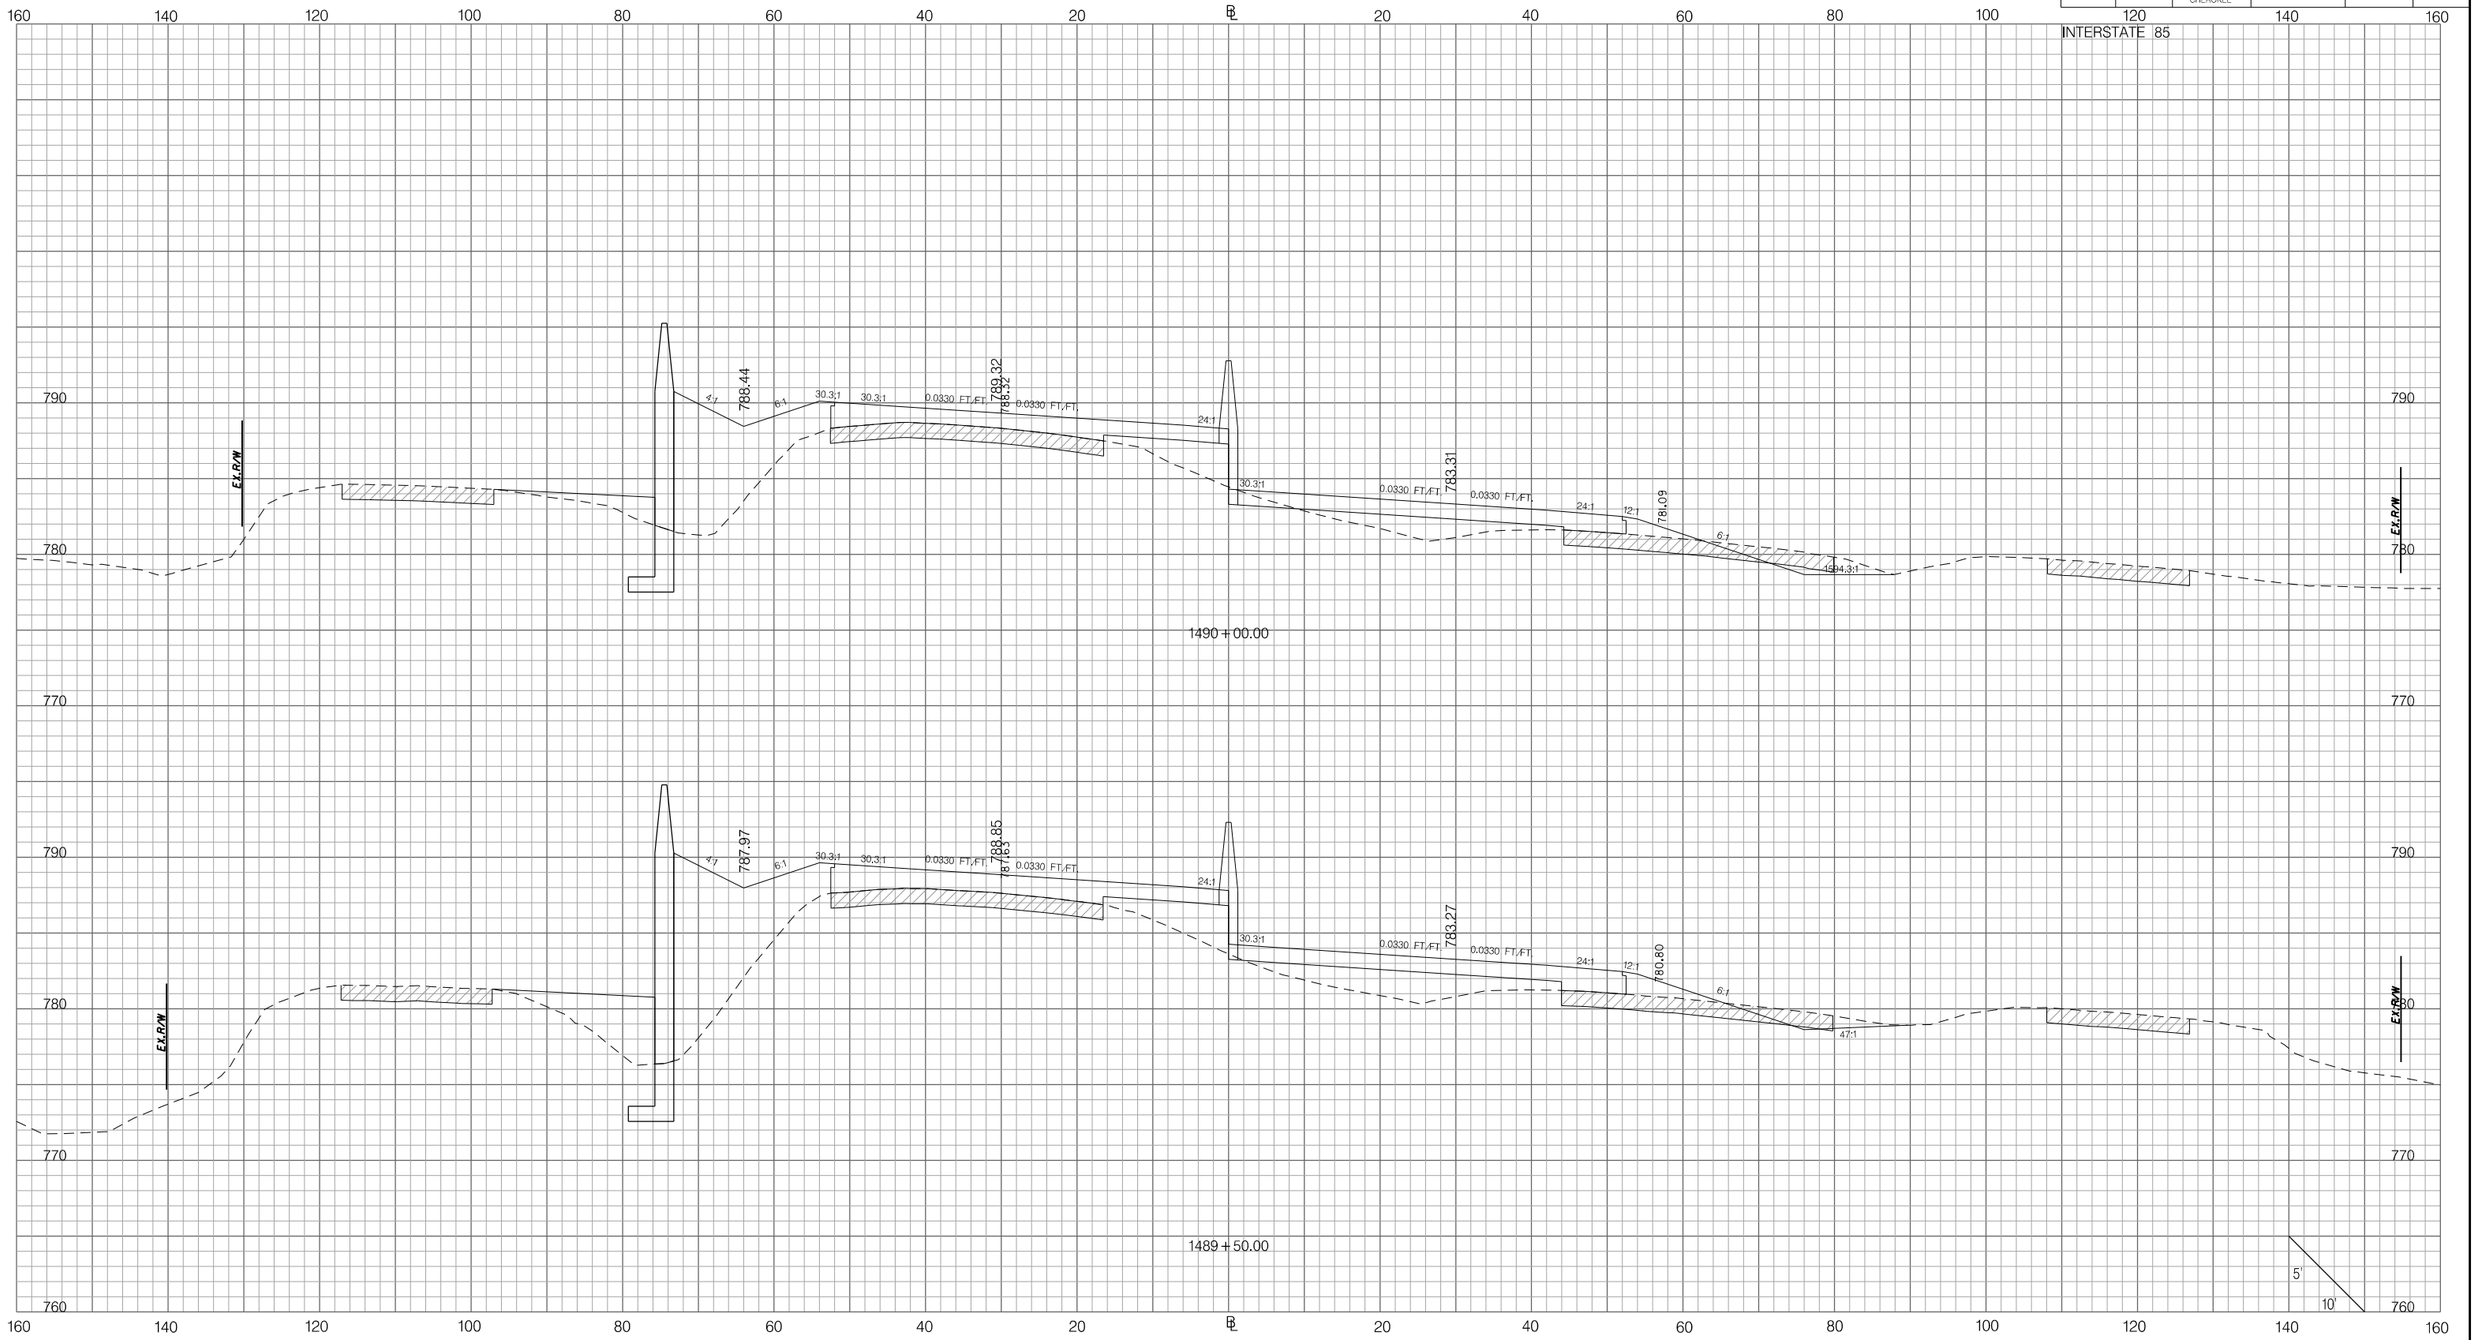

Z:\Projects\14-60 I85 Widening Cherokee Co MM80-96\Dgn\CrossSections\CROSS SECTION SHEET FILES\PX_I85.dgn
3/9/2016

PRELIMINARY
NOT FOR CONSTRUCTION

SCALE: 1" =

REV. NO.	BY	DATE	DESCRIPTION OF REVISION
7			
6			
5			
4			
3			
2			
1			

SOUTH CAROLINA DEPARTMENT OF TRANSPORTATION
INTERSTATE 85

CROSS SECTION SHEET

INTERSTATE 85 MILE MARKER 90–97
SEGMENT C

FED. RD. DIV. NO.	STATE	COUNTY	PROJECT ID	ROAD / ROUTE NO.	SHEET NO.
3	SC	SPARTANBURG CHEROKEE	P027114	INTERSTATE 85	X6

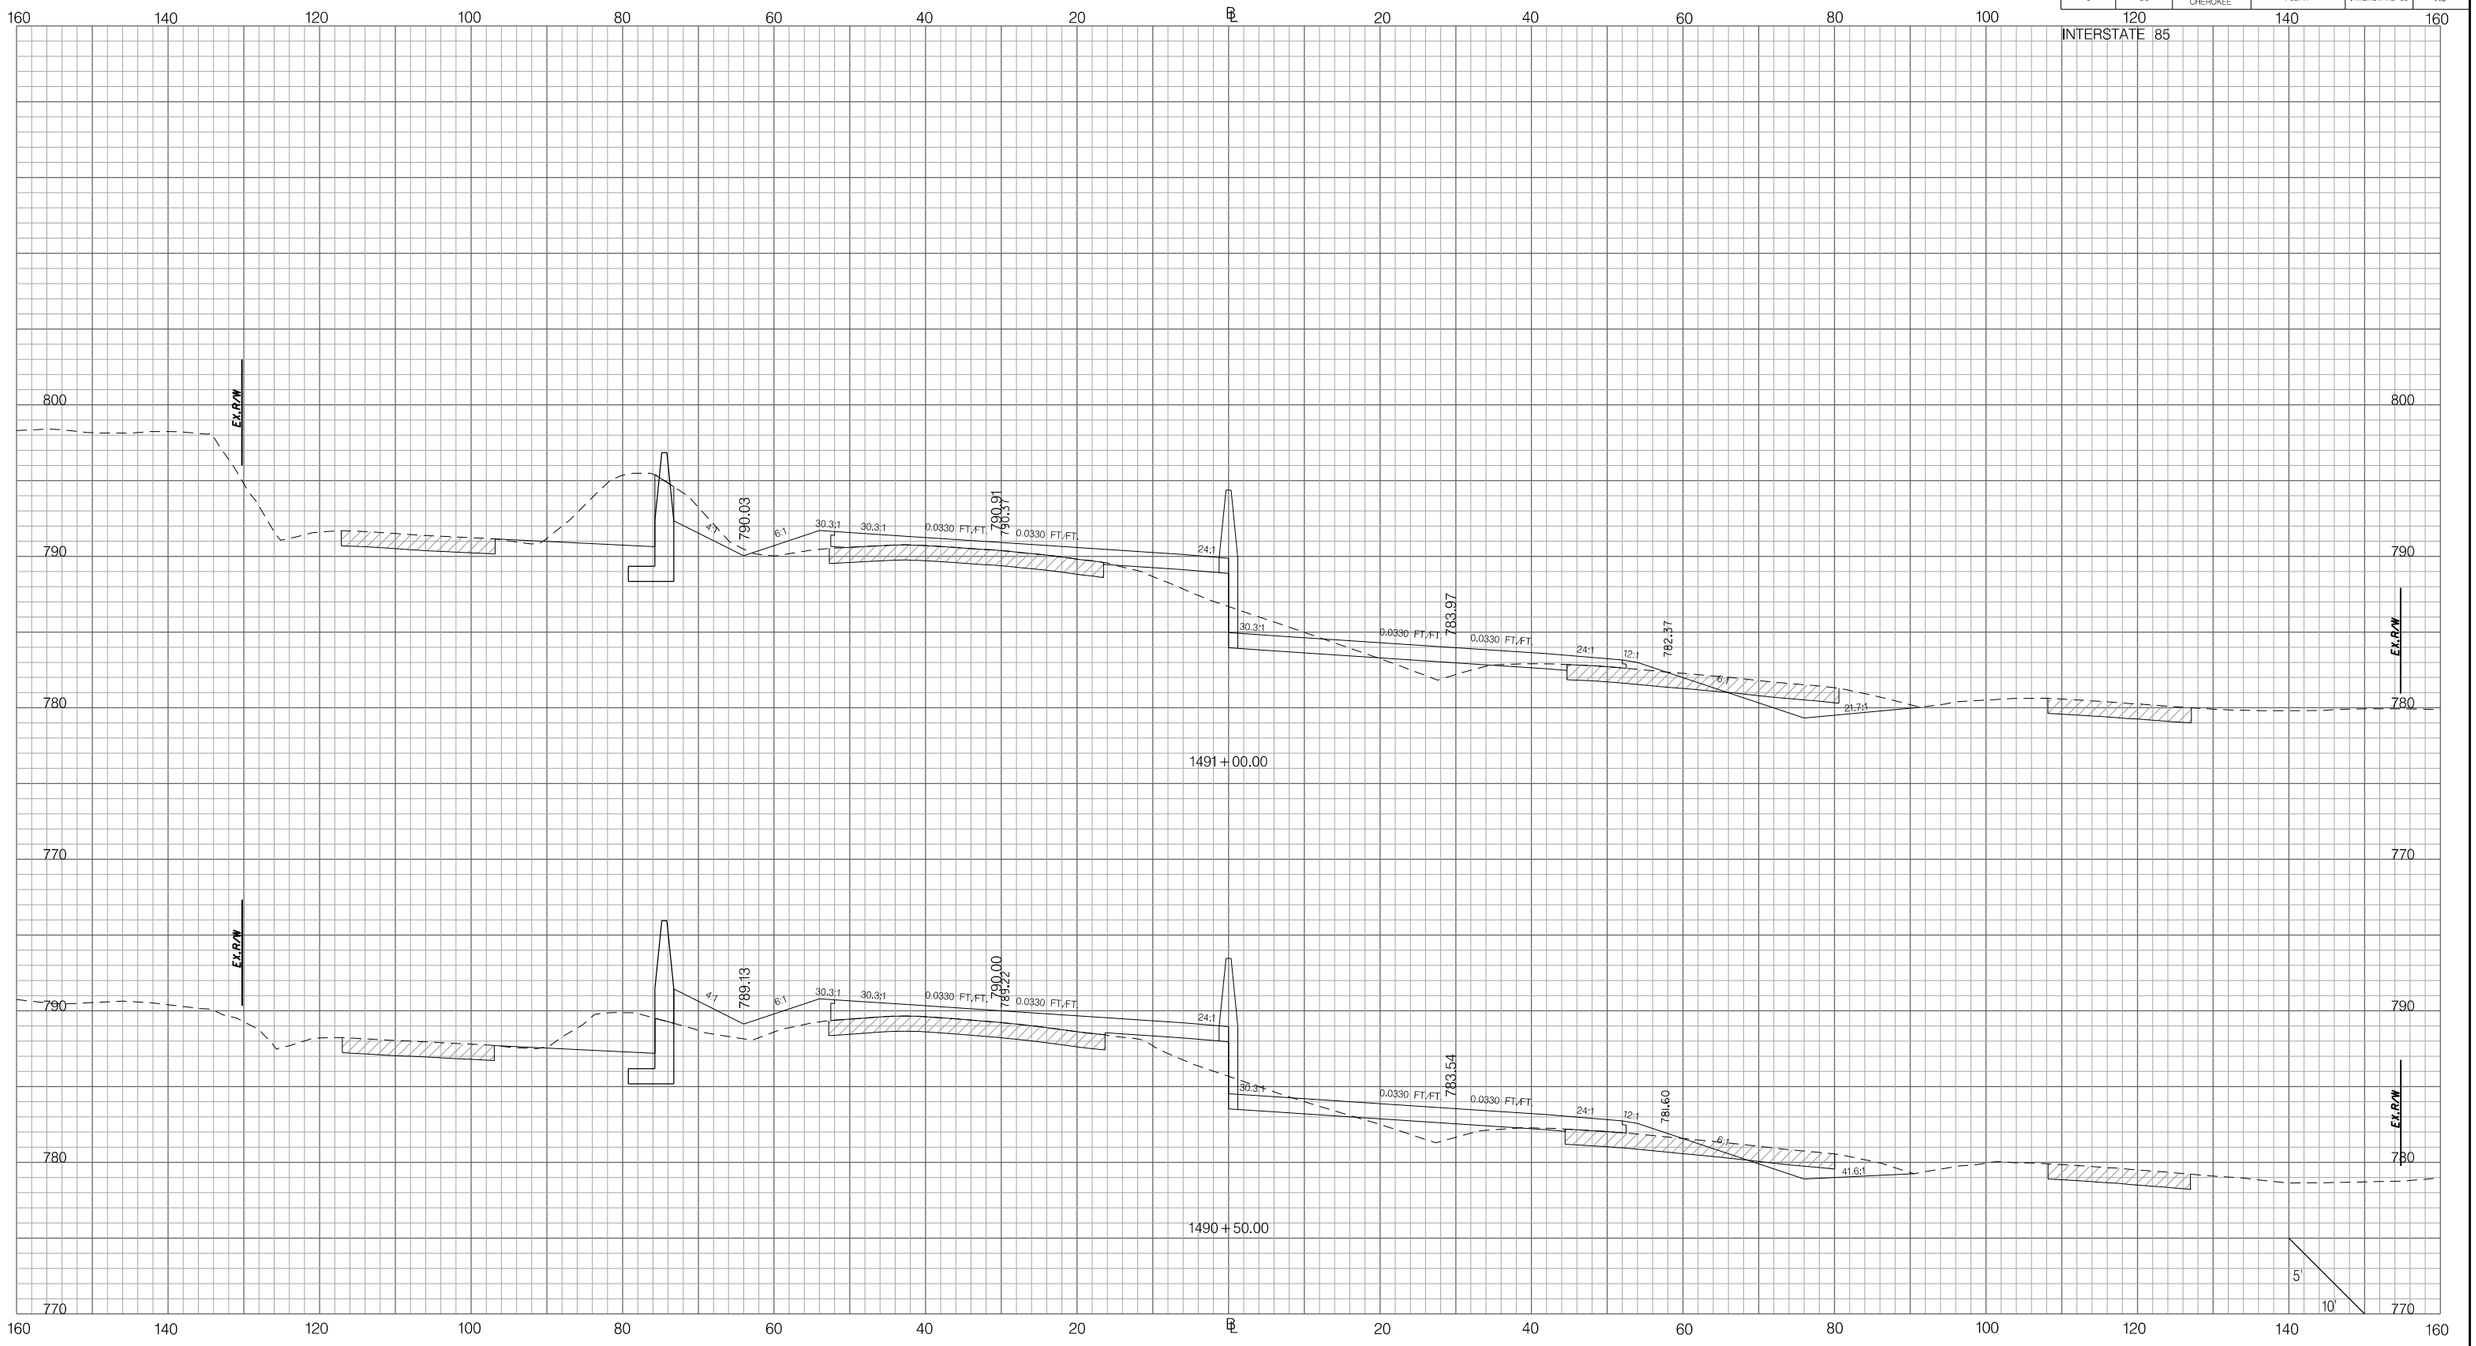

PRELIMINARY
NOT FOR CONSTRUCTION

SCALE: 1" =

REV. NO.	BY	DATE	DESCRIPTION OF REVISION
7			
6			
5			
4			
3			
2			
1			

SOUTH CAROLINA DEPARTMENT OF TRANSPORTATION
INTERSTATE 85

CROSS SECTION SHEET

INTERSTATE 85 MILE MARKER 90–97
SEGMENT C

Z:\Projects\14-60 I85 Widening Cherokee Co MM80-96\Dgn\CrossSections\CROSS SECTION SHEET FILES\PX_I85.dgn
3/9/2016

FED. RD. DIV. NO.	STATE	COUNTY	PROJECT ID	ROAD / ROUTE NO.	SHEET NO.
3	SC	SPARTANBURG CHEROKEE	P027114	INTERSTATE 85	X7

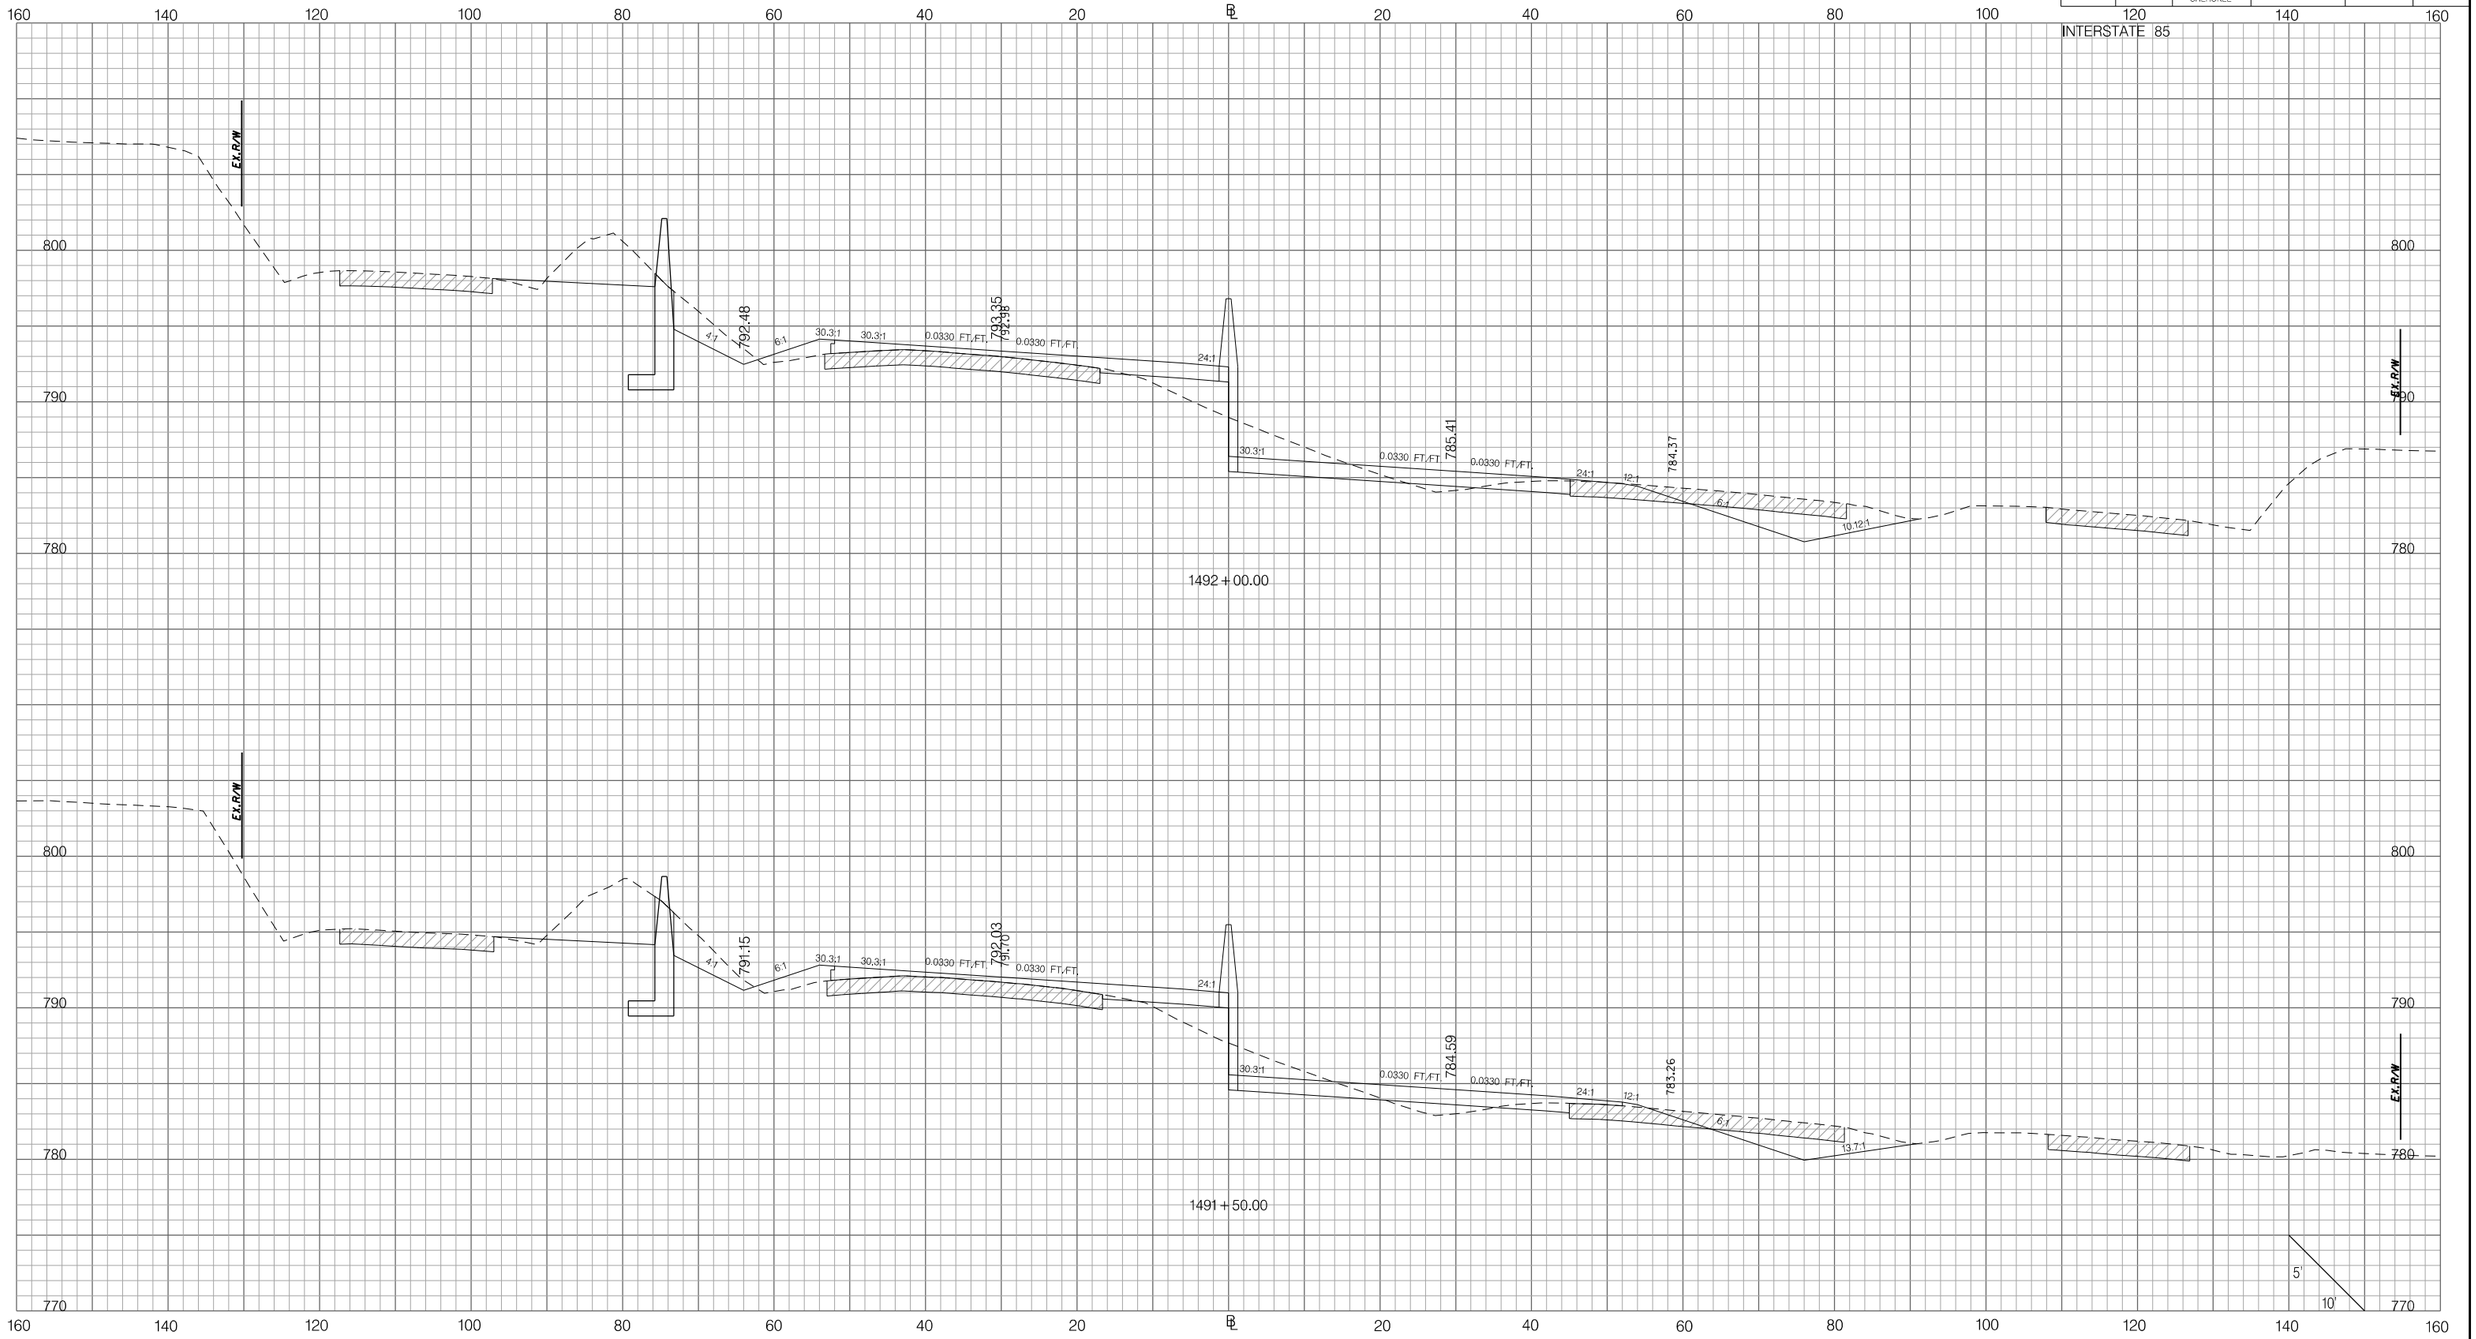

PRELIMINARY
NOT FOR CONSTRUCTION

SCALE: 1" =

REV. NO.	BY	DATE	DESCRIPTION OF REVISION
7			
6			
5			
4			
3			
2			
1			

SOUTH CAROLINA DEPARTMENT OF TRANSPORTATION
INTERSTATE 85

CROSS SECTION SHEET

INTERSTATE 85 MILE MARKER 90–97
SEGMENT C

Z:\Projects\14-60 I85 Widening Cherokee Co MM80-96\Dgn\CrossSections\CROSS SECTION SHEET FILES\PX_I85.dgn
3/9/2016

FED. RD. DIV. NO.	STATE	COUNTY	PROJECT ID	ROAD / ROUTE NO.	SHEET NO.
3	SC	SPARTANBURG CHEROKEE	P027114	INTERSTATE 85	X8

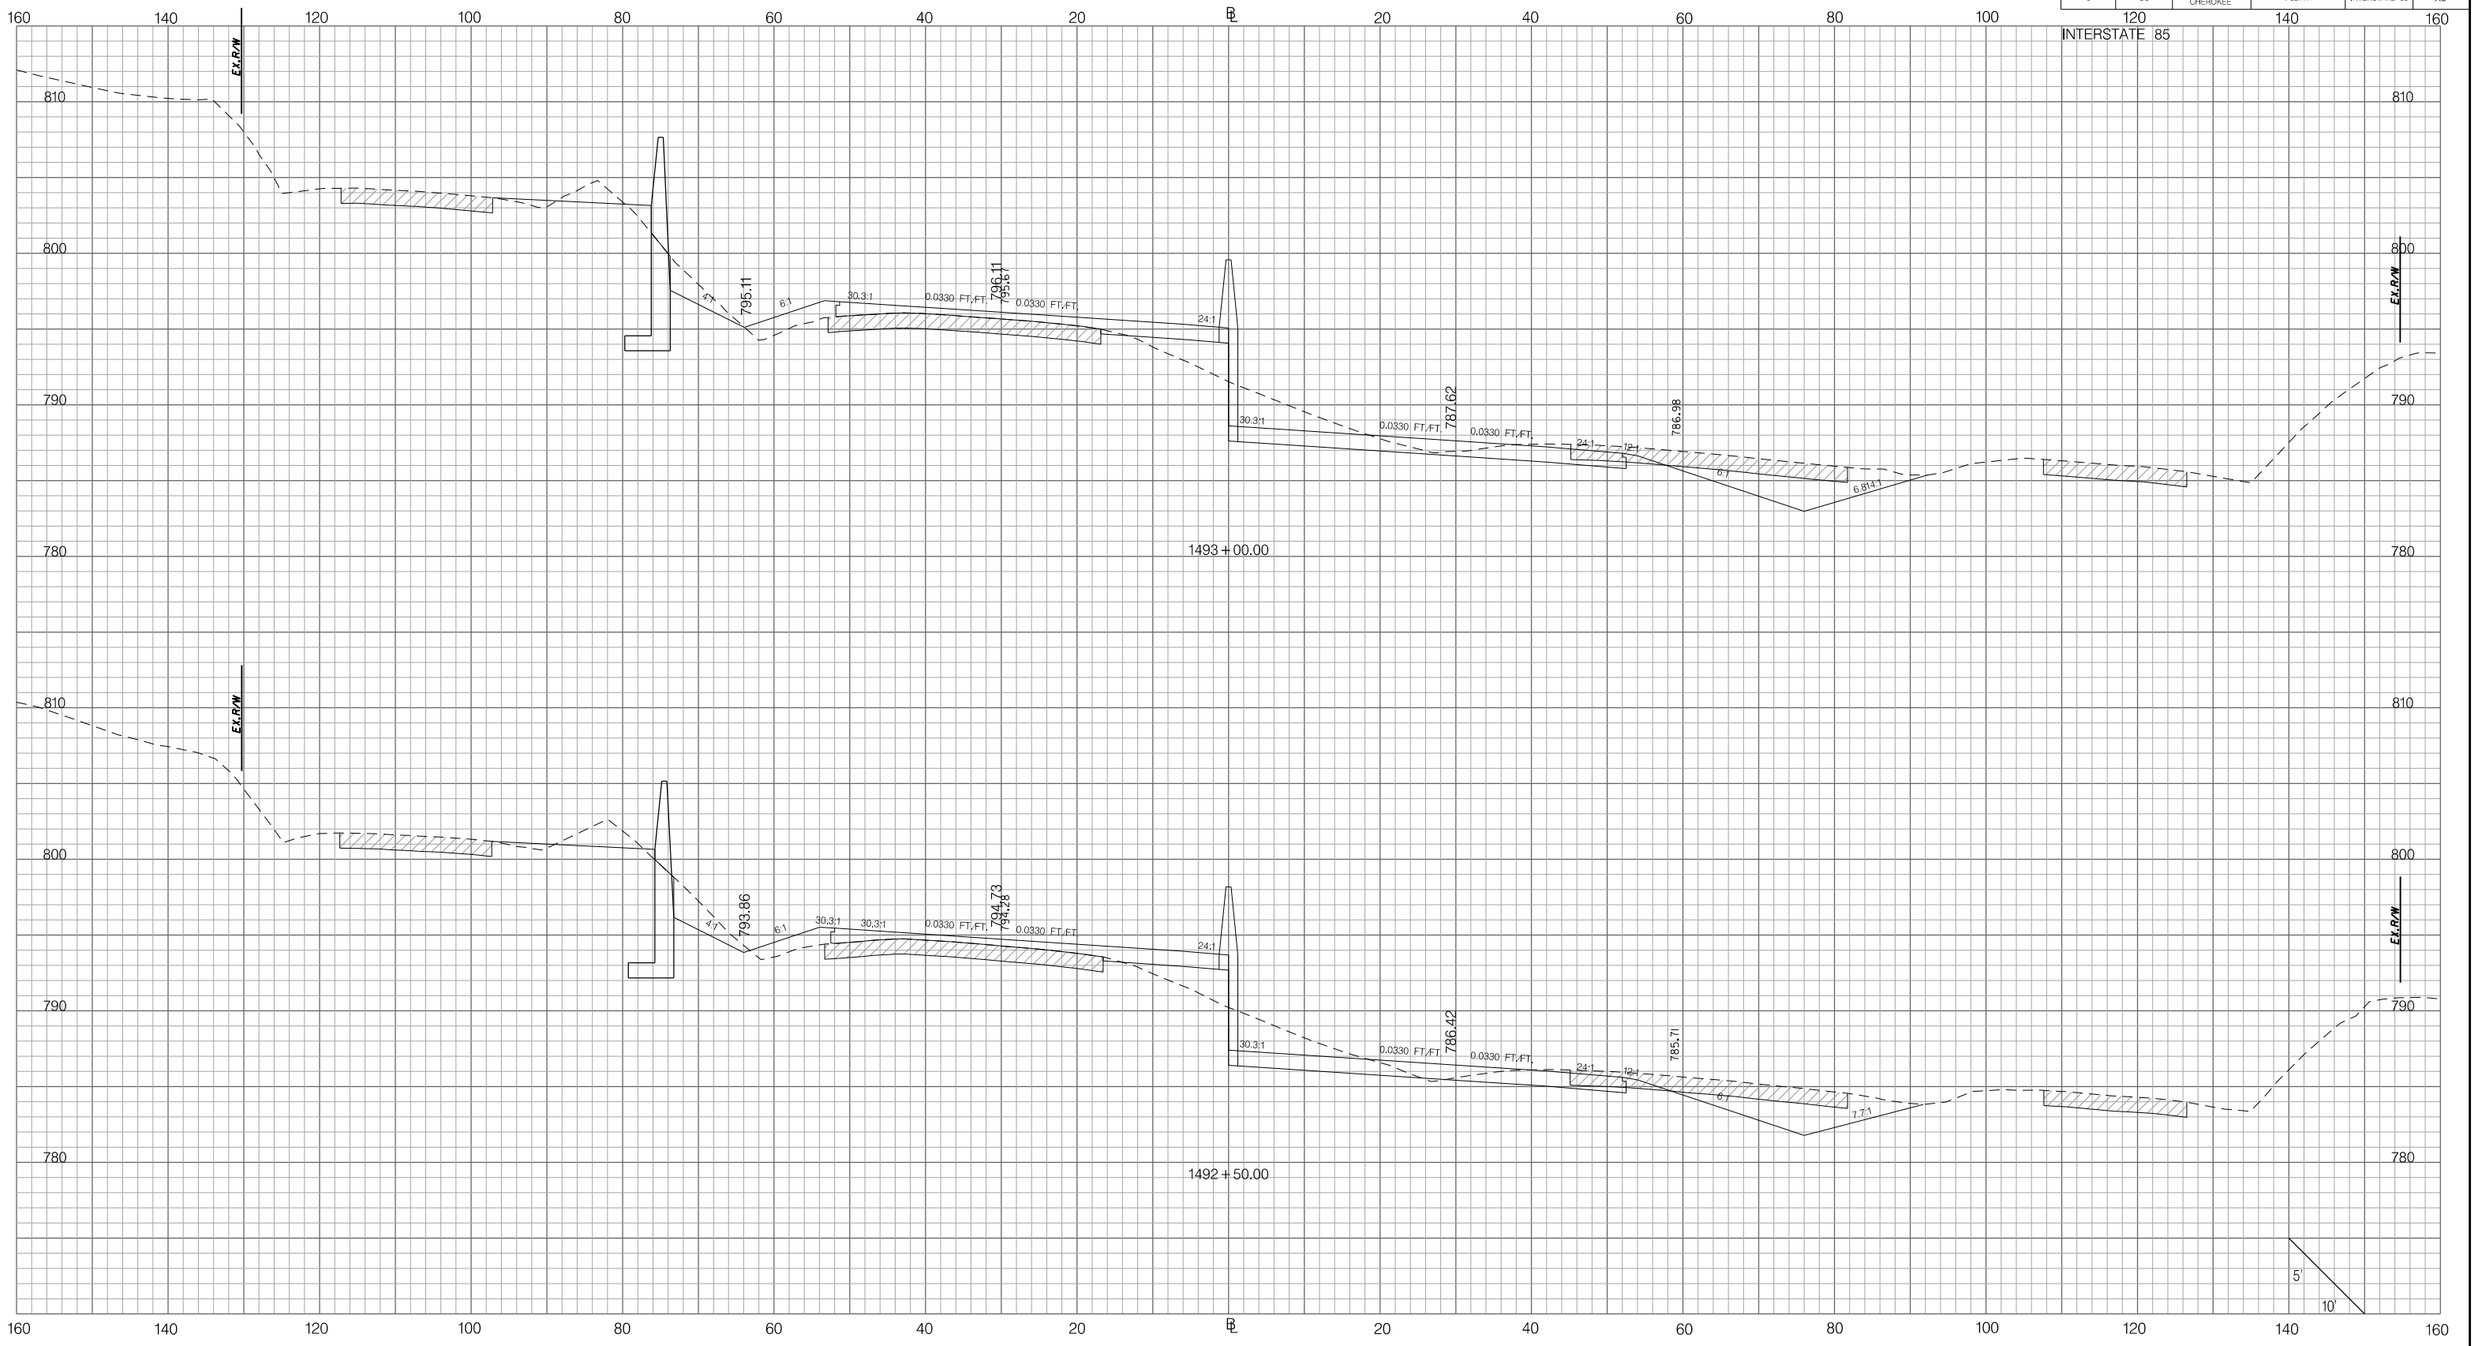

PRELIMINARY
NOT FOR CONSTRUCTION

SCALE: 1" =

REV. NO.	BY	DATE	DESCRIPTION OF REVISION
7			
6			
5			
4			
3			
2			
1			

SOUTH CAROLINA DEPARTMENT OF TRANSPORTATION
INTERSTATE 85

CROSS SECTION SHEET

INTERSTATE 85 MILE MARKER 90–97
SEGMENT C

Z:\Projects\14-60 I85 Widening Cherokee Co MM80-96\Dgn\CrossSections\CROSS SECTION SHEET FILES\PX_I85.dgn
3/9/2016

FED. RD. DIV. NO.	STATE	COUNTY	PROJECT ID	ROAD / ROUTE NO.	SHEET NO.
3	SC	SPARTANBURG CHEROKEE	P027114	INTERSTATE 85	X9

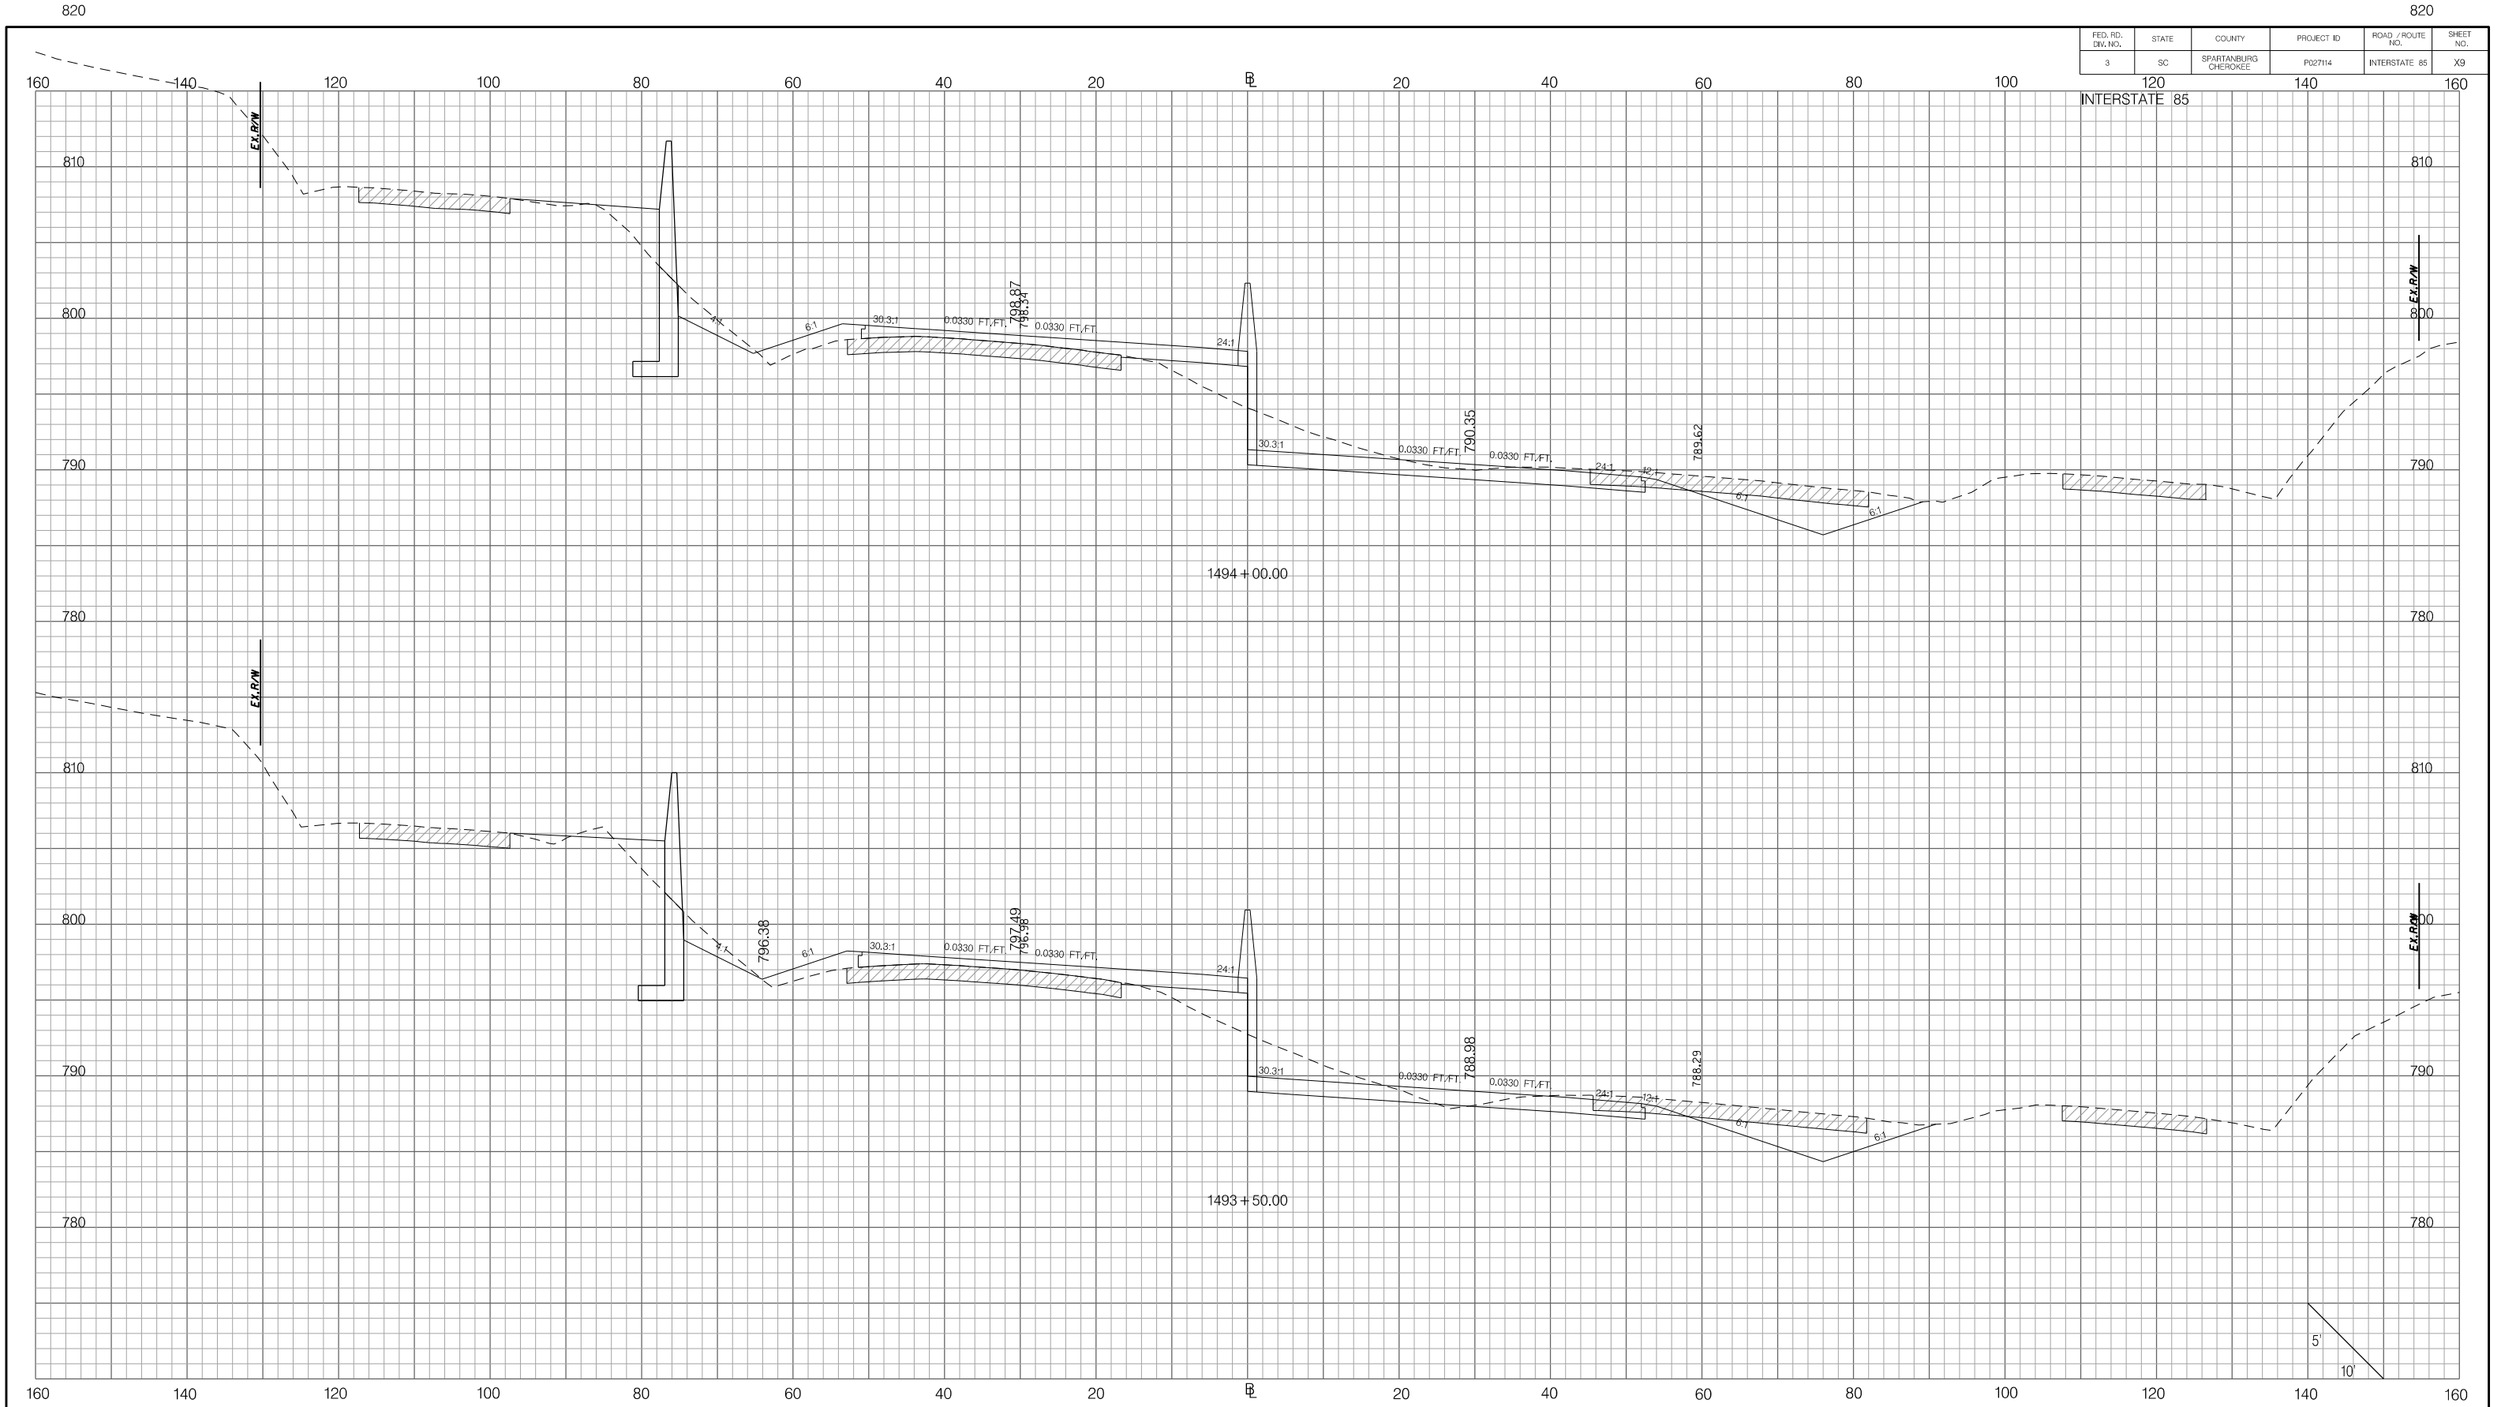

Z:\Projects\14-60 I85 Widening Cherokee Co MM80-96\Dgn\CrossSections\CROSS SECTION SHEET FILES\PX_I85.dgn
3/9/2016

PRELIMINARY
NOT FOR CONSTRUCTION

SCALE: 1" =

REV. NO.	BY	DATE	DESCRIPTION OF REVISION
7			
6			
5			
4			
3			
2			
1			

SOUTH CAROLINA DEPARTMENT OF TRANSPORTATION
INTERSTATE 85

CROSS SECTION SHEET

INTERSTATE 85 MILE MARKER 90–97
SEGMENT C

FED. RD. DIV. NO.	STATE	COUNTY	PROJECT ID	ROAD / ROUTE NO.	SHEET NO.
3	SC	SPARTANBURG CHEROKEE	P027114	INTERSTATE 85	X10

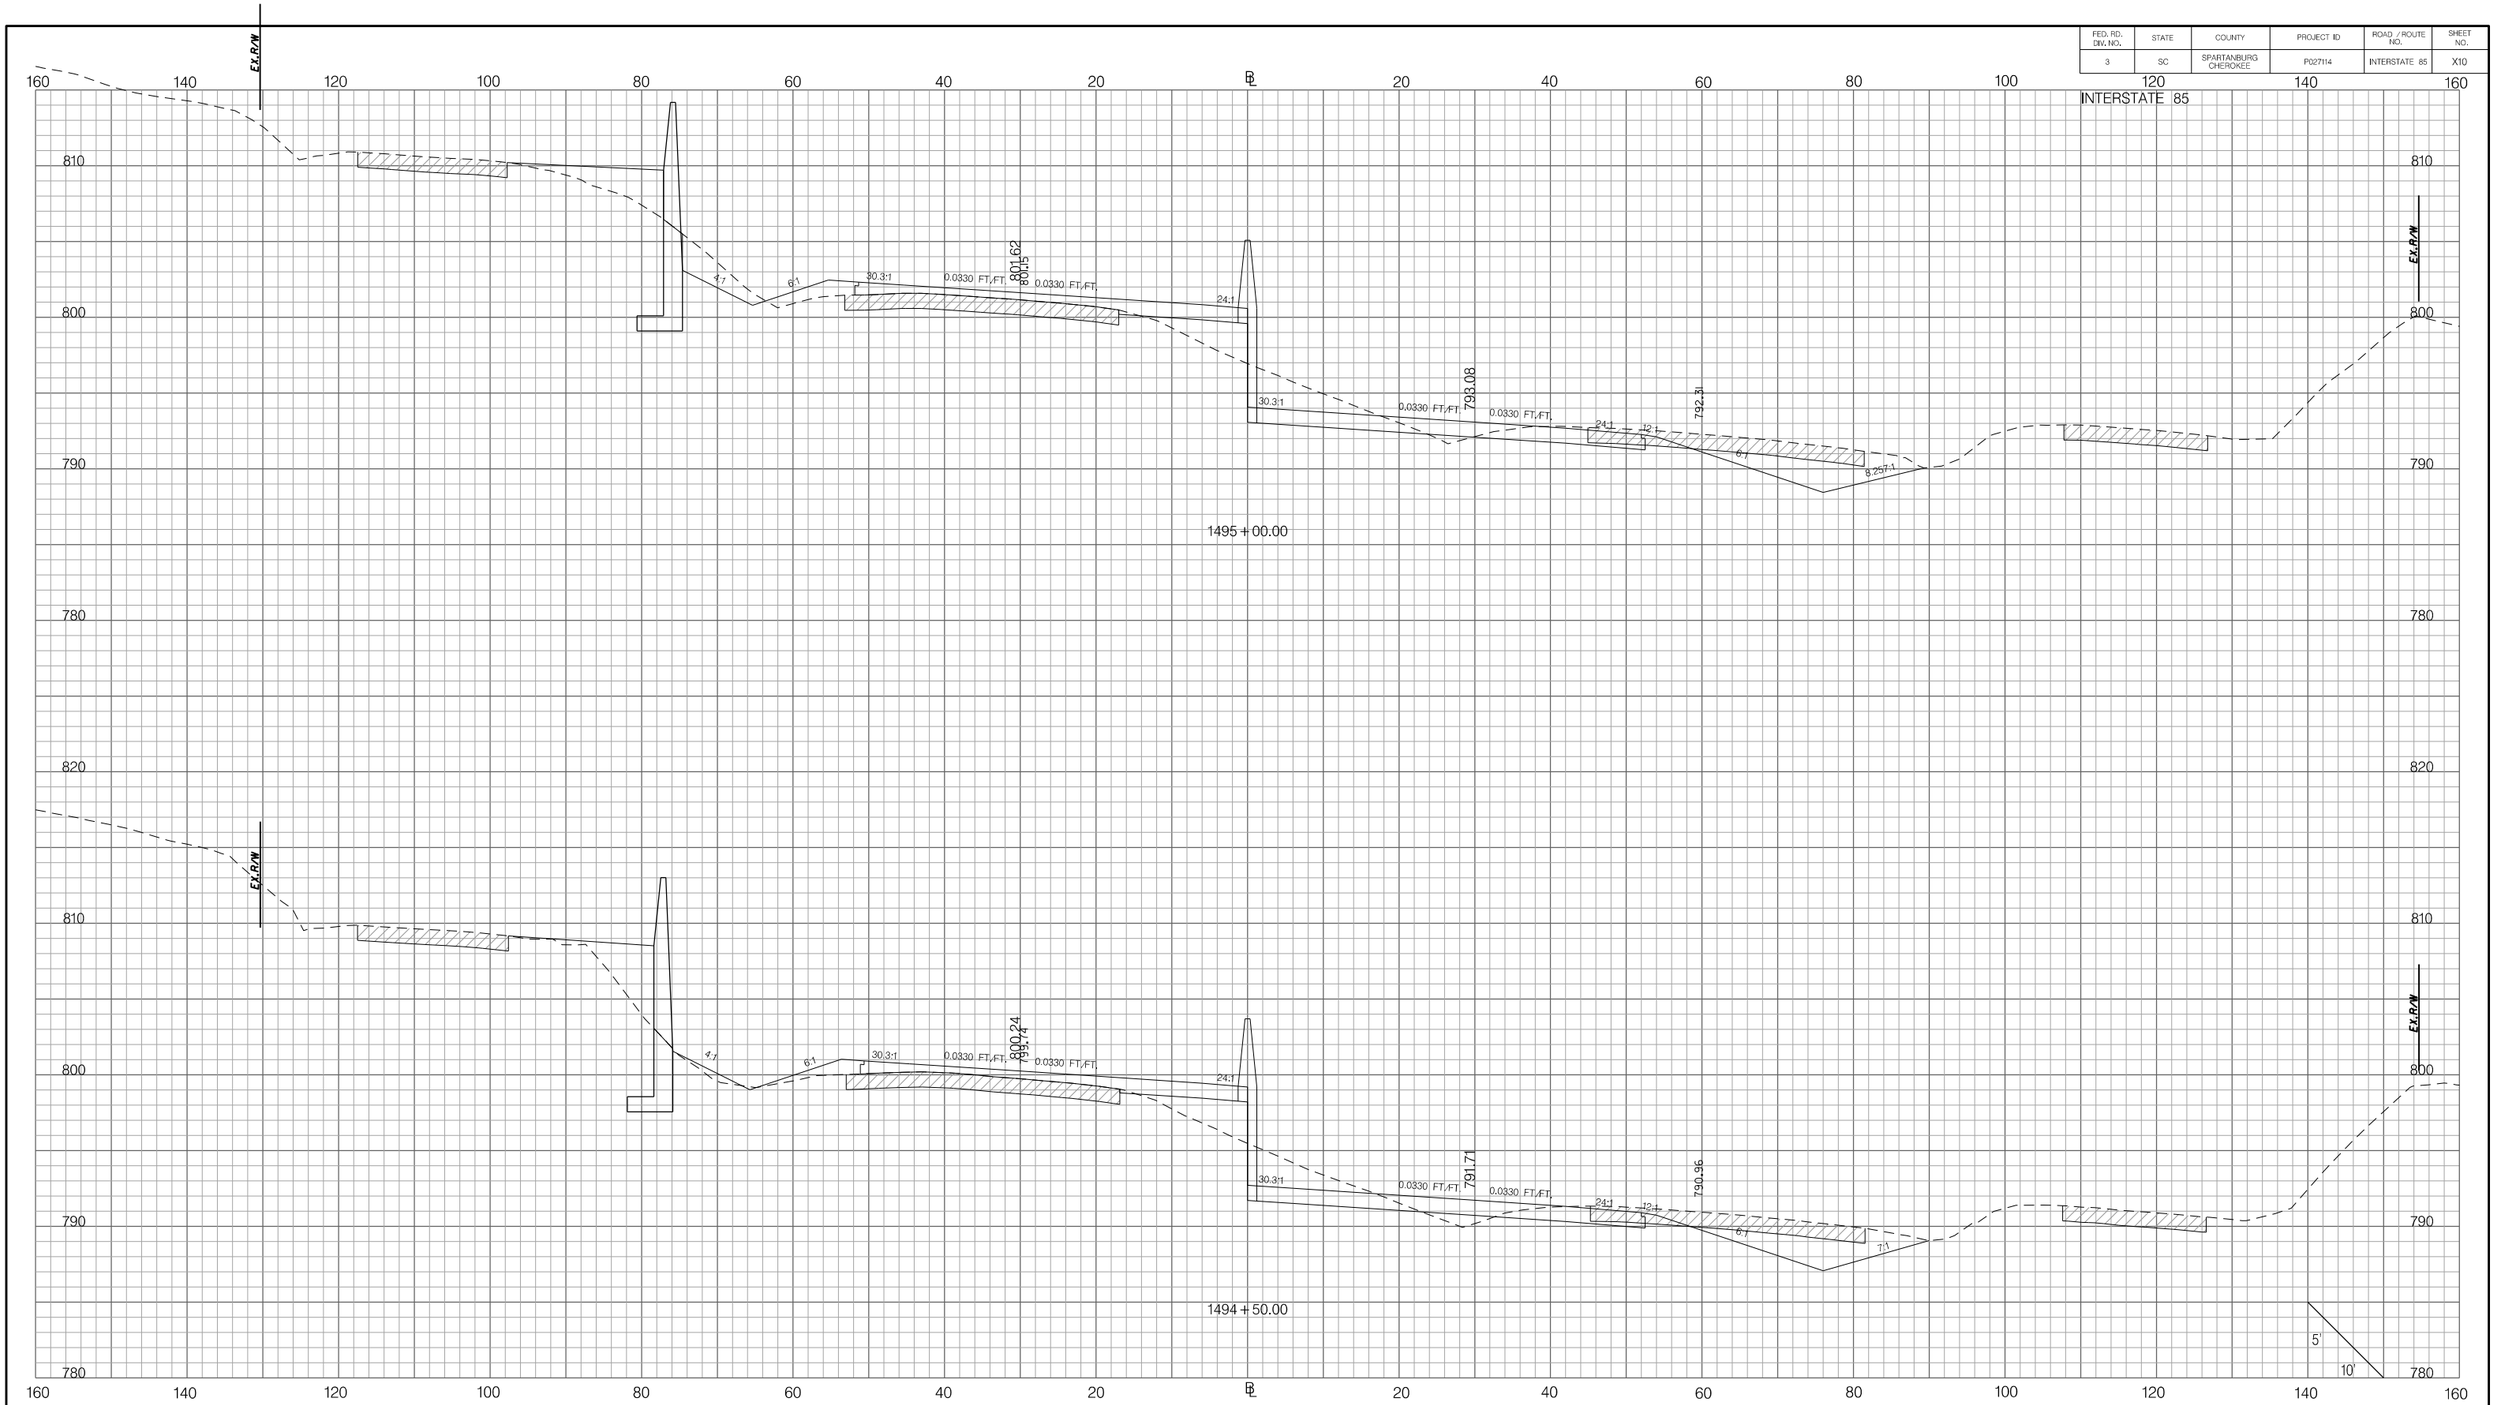

Z:\Projects\14-60 I85 Widening Cherokee Co MM80-96\Dgn\CrossSections\CROSS SECTION SHEET FILES\PX_I85.dgn
3/9/2016

PRELIMINARY
NOT FOR CONSTRUCTION

SCALE: 1" =

REV. NO.	BY	DATE	DESCRIPTION OF REVISION
7			
6			
5			
4			
3			
2			
1			

SOUTH CAROLINA DEPARTMENT OF TRANSPORTATION
INTERSTATE 85

CROSS SECTION SHEET

INTERSTATE 85 MILE MARKER 90–97
SEGMENT C

FED. RD. DIV. NO.	STATE	COUNTY	PROJECT ID	ROAD / ROUTE NO.	SHEET NO.
3	SC	SPARTANBURG CHEROKEE	P027114	INTERSTATE 85	X11

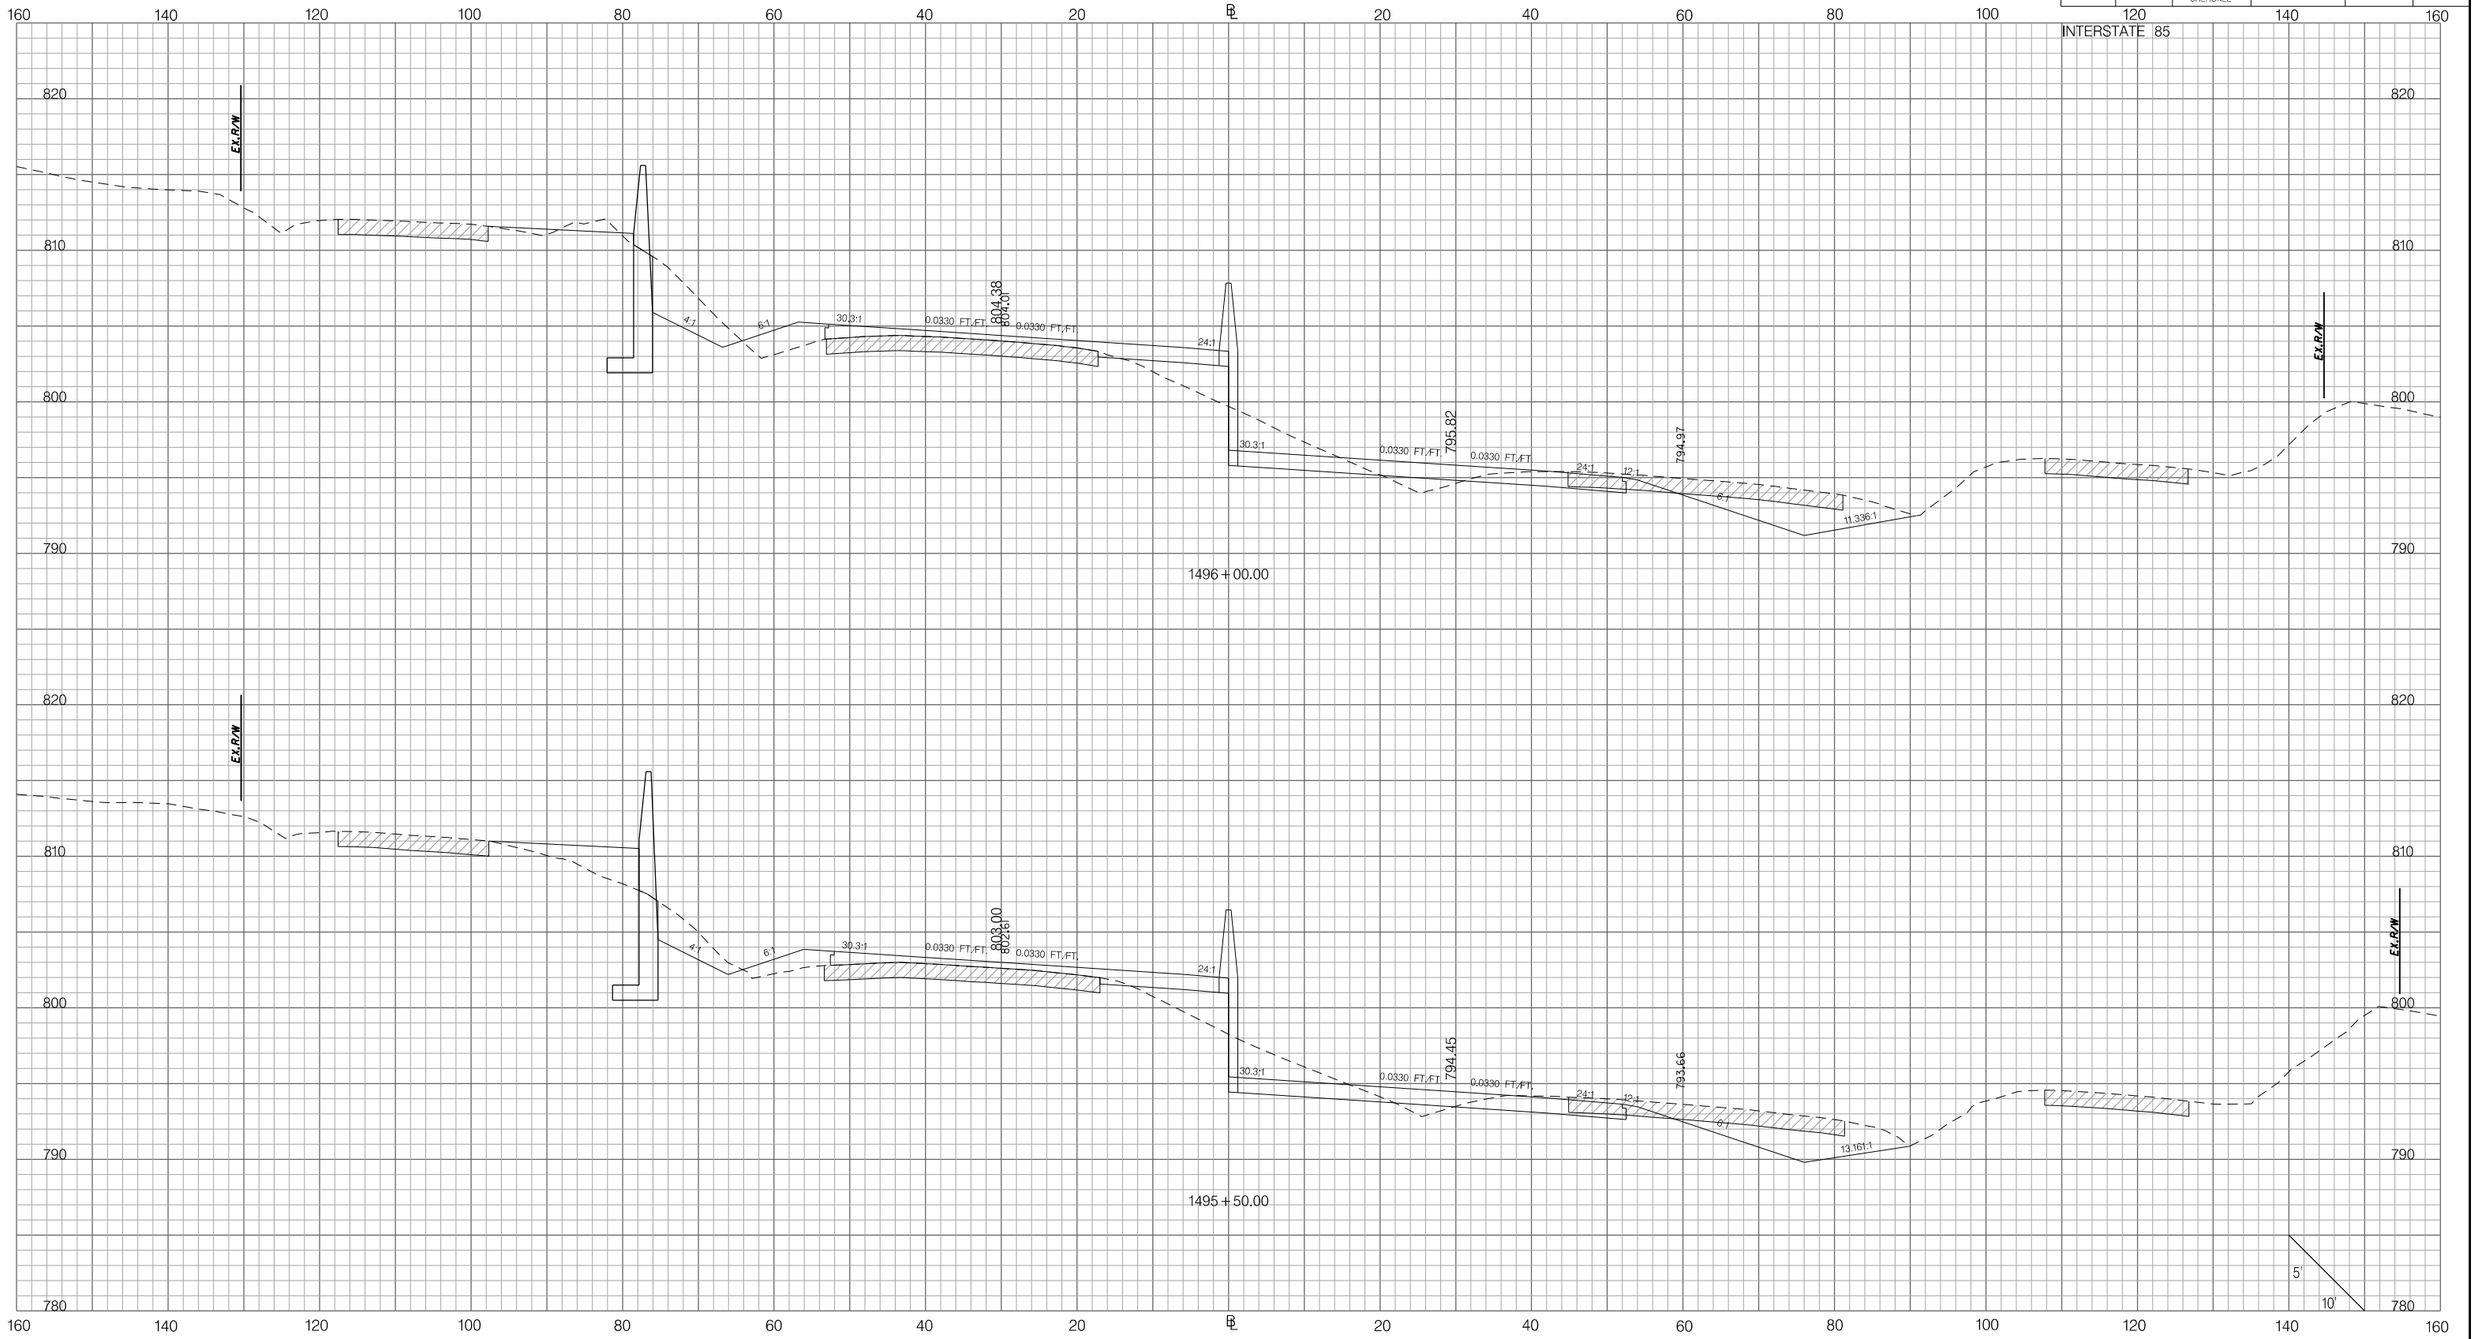

PRELIMINARY
NOT FOR CONSTRUCTION

SCALE: 1" =

REV. NO.	BY	DATE	DESCRIPTION OF REVISION
7			
6			
5			
4			
3			
2			
1			

SOUTH CAROLINA DEPARTMENT OF TRANSPORTATION
INTERSTATE 85

CROSS SECTION SHEET

INTERSTATE 85 MILE MARKER 90–97
SEGMENT C

Z:\Projects\14-60 I85 Widening Cherokee Co MM80-96\Dgn\CrossSections\CROSS SECTION SHEET FILES\PX_I85.dgn
3/9/2016

FED. RD. DIV. NO.	STATE	COUNTY	PROJECT ID	ROAD / ROUTE NO.	SHEET NO.
3	SC	SPARTANBURG CHEROKEE	P027114	INTERSTATE 85	X12

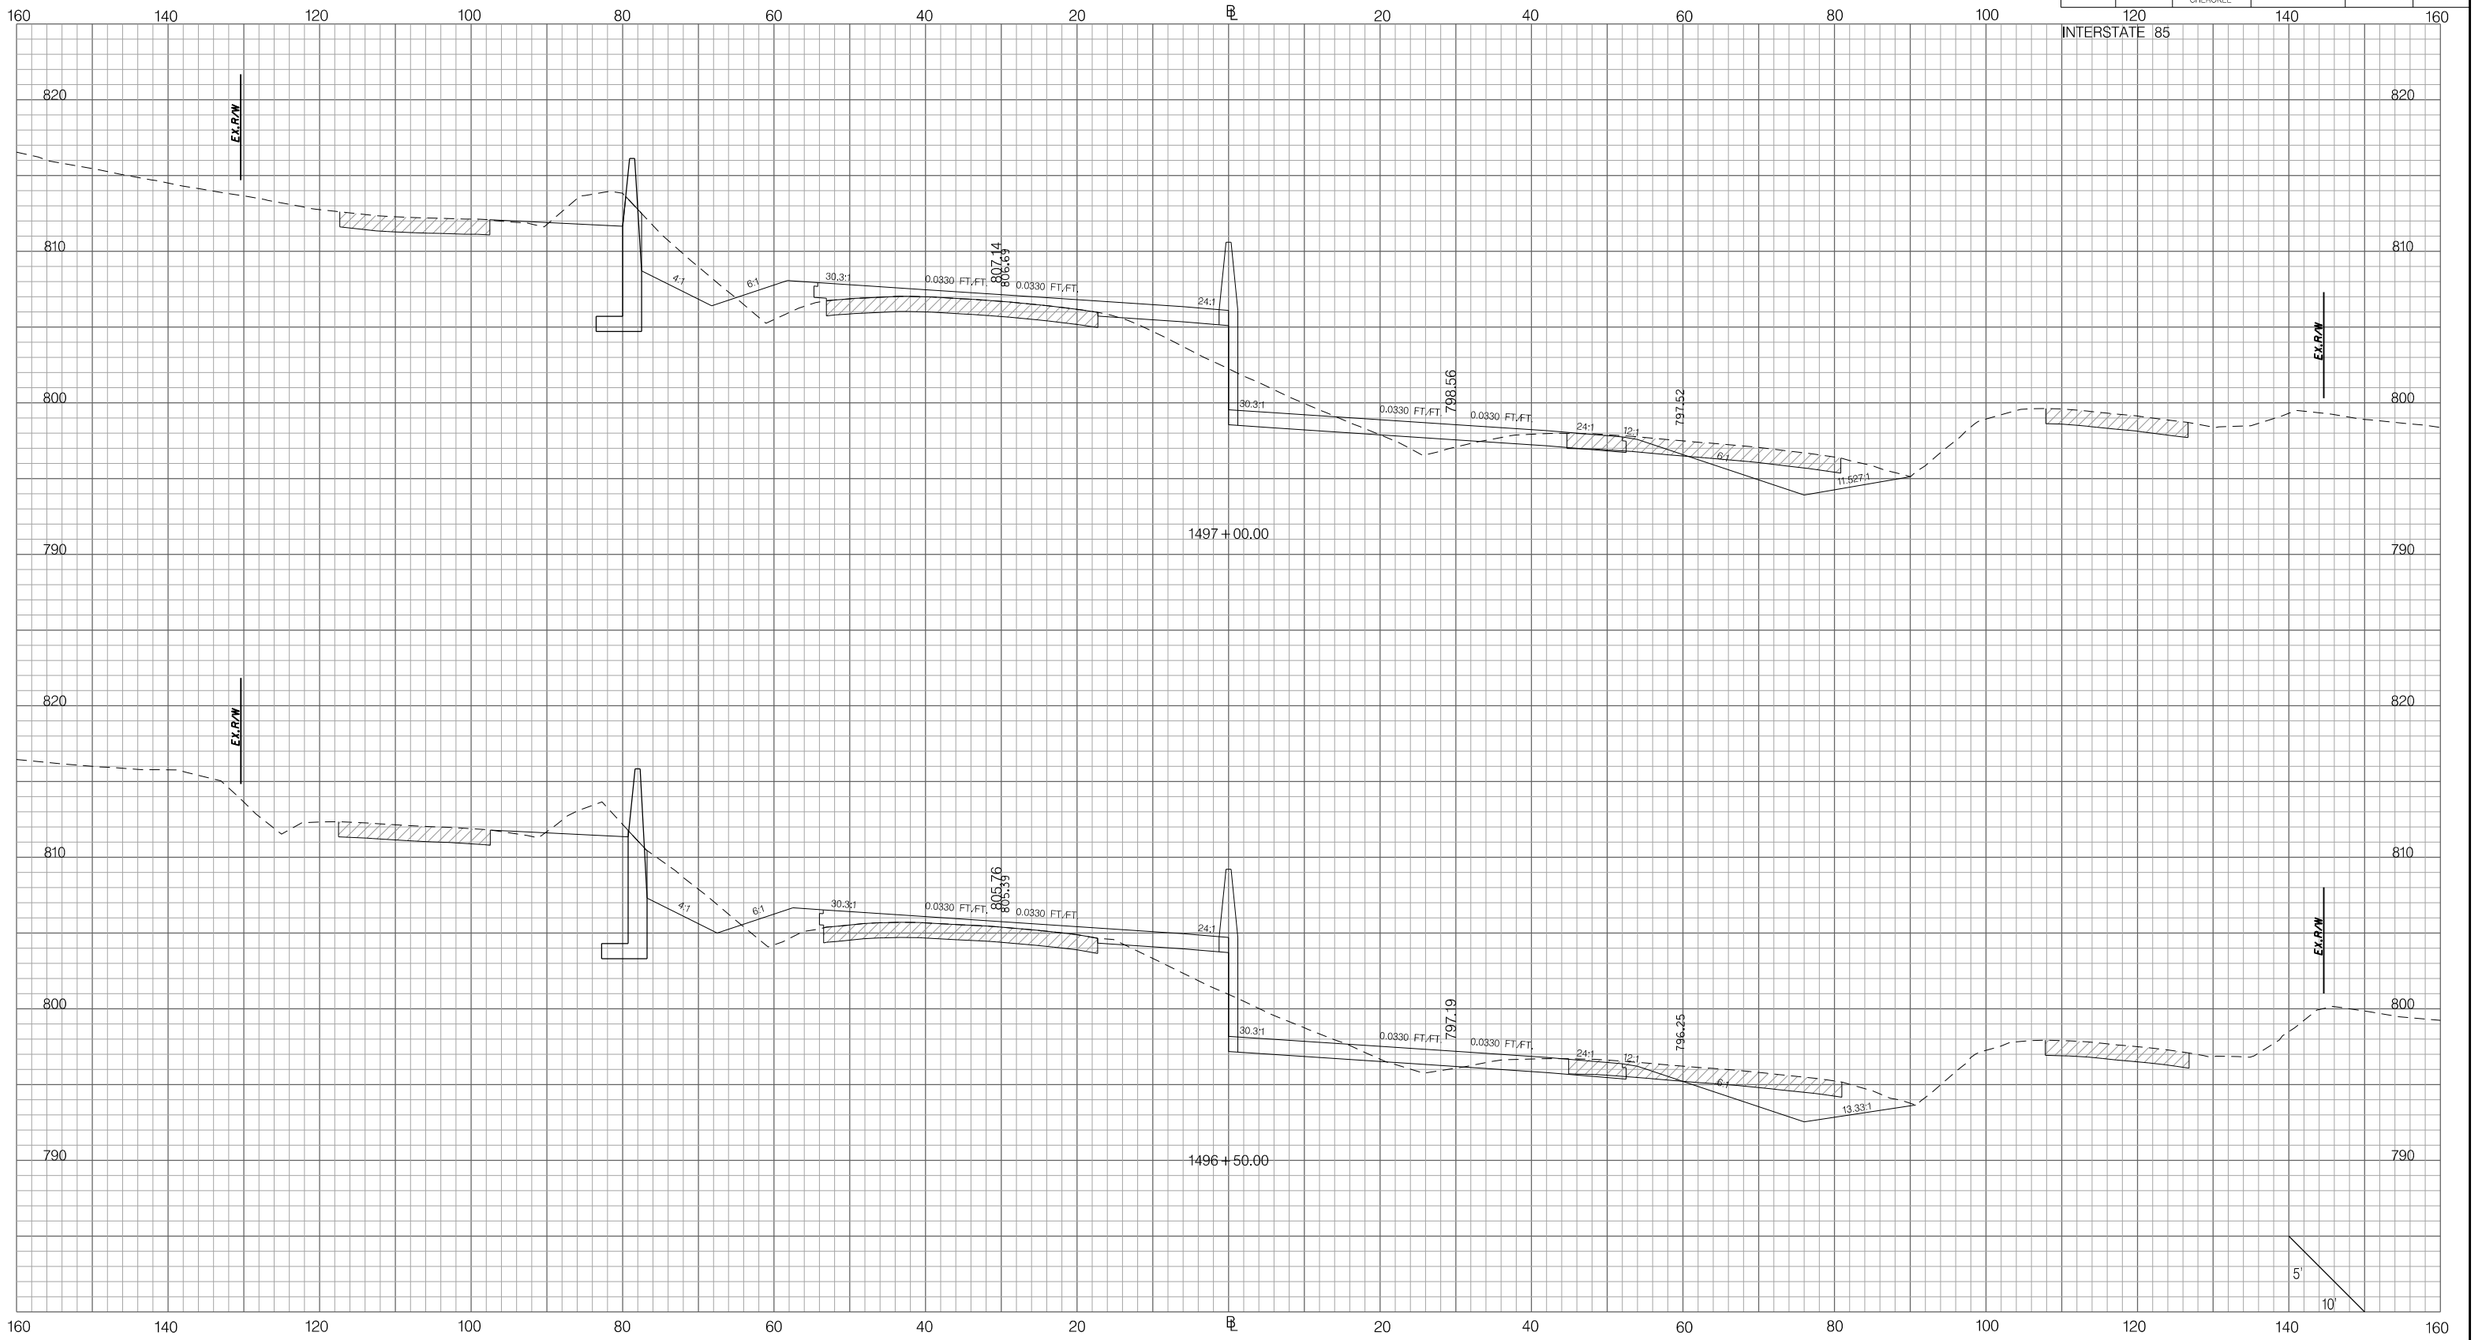

PRELIMINARY
NOT FOR CONSTRUCTION

SCALE: 1" =

REV. NO.	BY	DATE	DESCRIPTION OF REVISION
7			
6			
5			
4			
3			
2			
1			

SOUTH CAROLINA DEPARTMENT OF TRANSPORTATION
INTERSTATE 85

CROSS SECTION SHEET

INTERSTATE 85 MILE MARKER 90–97
SEGMENT C

Z:\Projects\14-60 I85 Widening Cherokee Co MM80-96\Dgn\CrossSections\CROSS SECTION SHEET FILES\PX_I85.dgn
3/9/2016

FED. RD. DIV. NO.	STATE	COUNTY	PROJECT ID	ROAD / ROUTE NO.	SHEET NO.
3	SC	SPARTANBURG CHEROKEE	P027114	INTERSTATE 85	X13

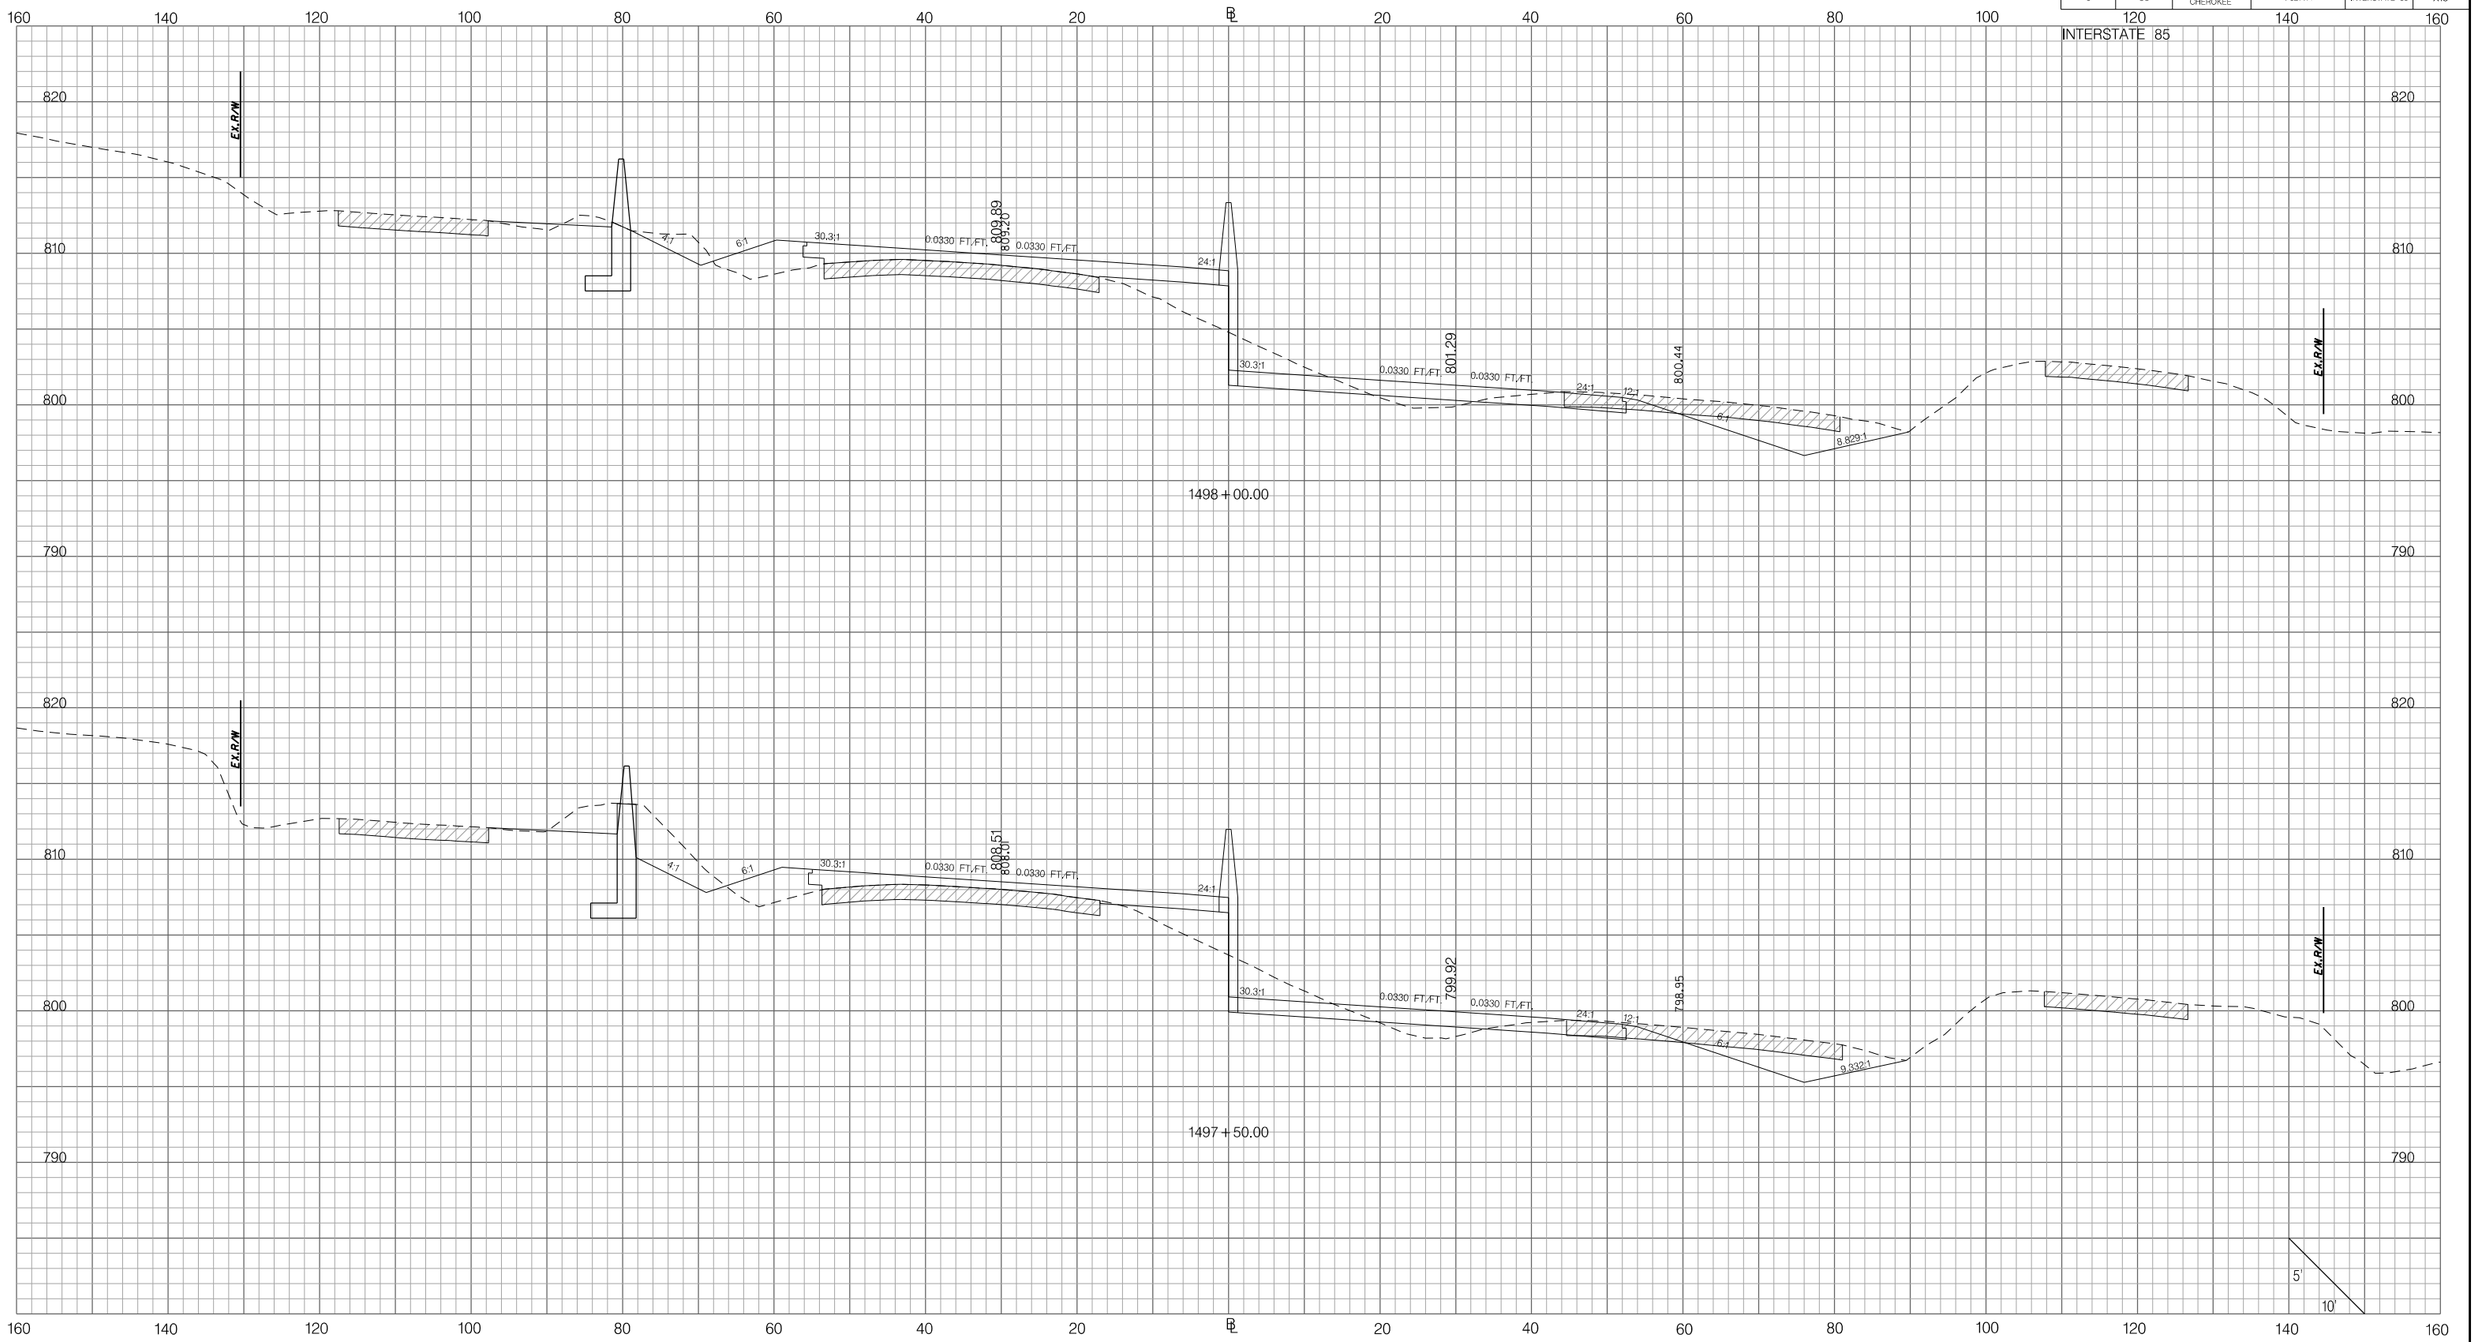

PRELIMINARY
NOT FOR CONSTRUCTION

SCALE: 1" =

REV. NO.	BY	DATE	DESCRIPTION OF REVISION
7			
6			
5			
4			
3			
2			
1			

SOUTH CAROLINA DEPARTMENT OF TRANSPORTATION
INTERSTATE 85

CROSS SECTION SHEET

INTERSTATE 85 MILE MARKER 90–97
SEGMENT C

Z:\Projects\14-60 I85 Widening Cherokee Co MM80-96\Dgn\CrossSections\CROSS SECTION SHEET FILES\PX_I85.dgn
3/9/2016

FED. RD. DIV. NO.	STATE	COUNTY	PROJECT ID	ROAD / ROUTE NO.	SHEET NO.
3	SC	SPARTANBURG CHEROKEE	P027114	INTERSTATE 85	X14

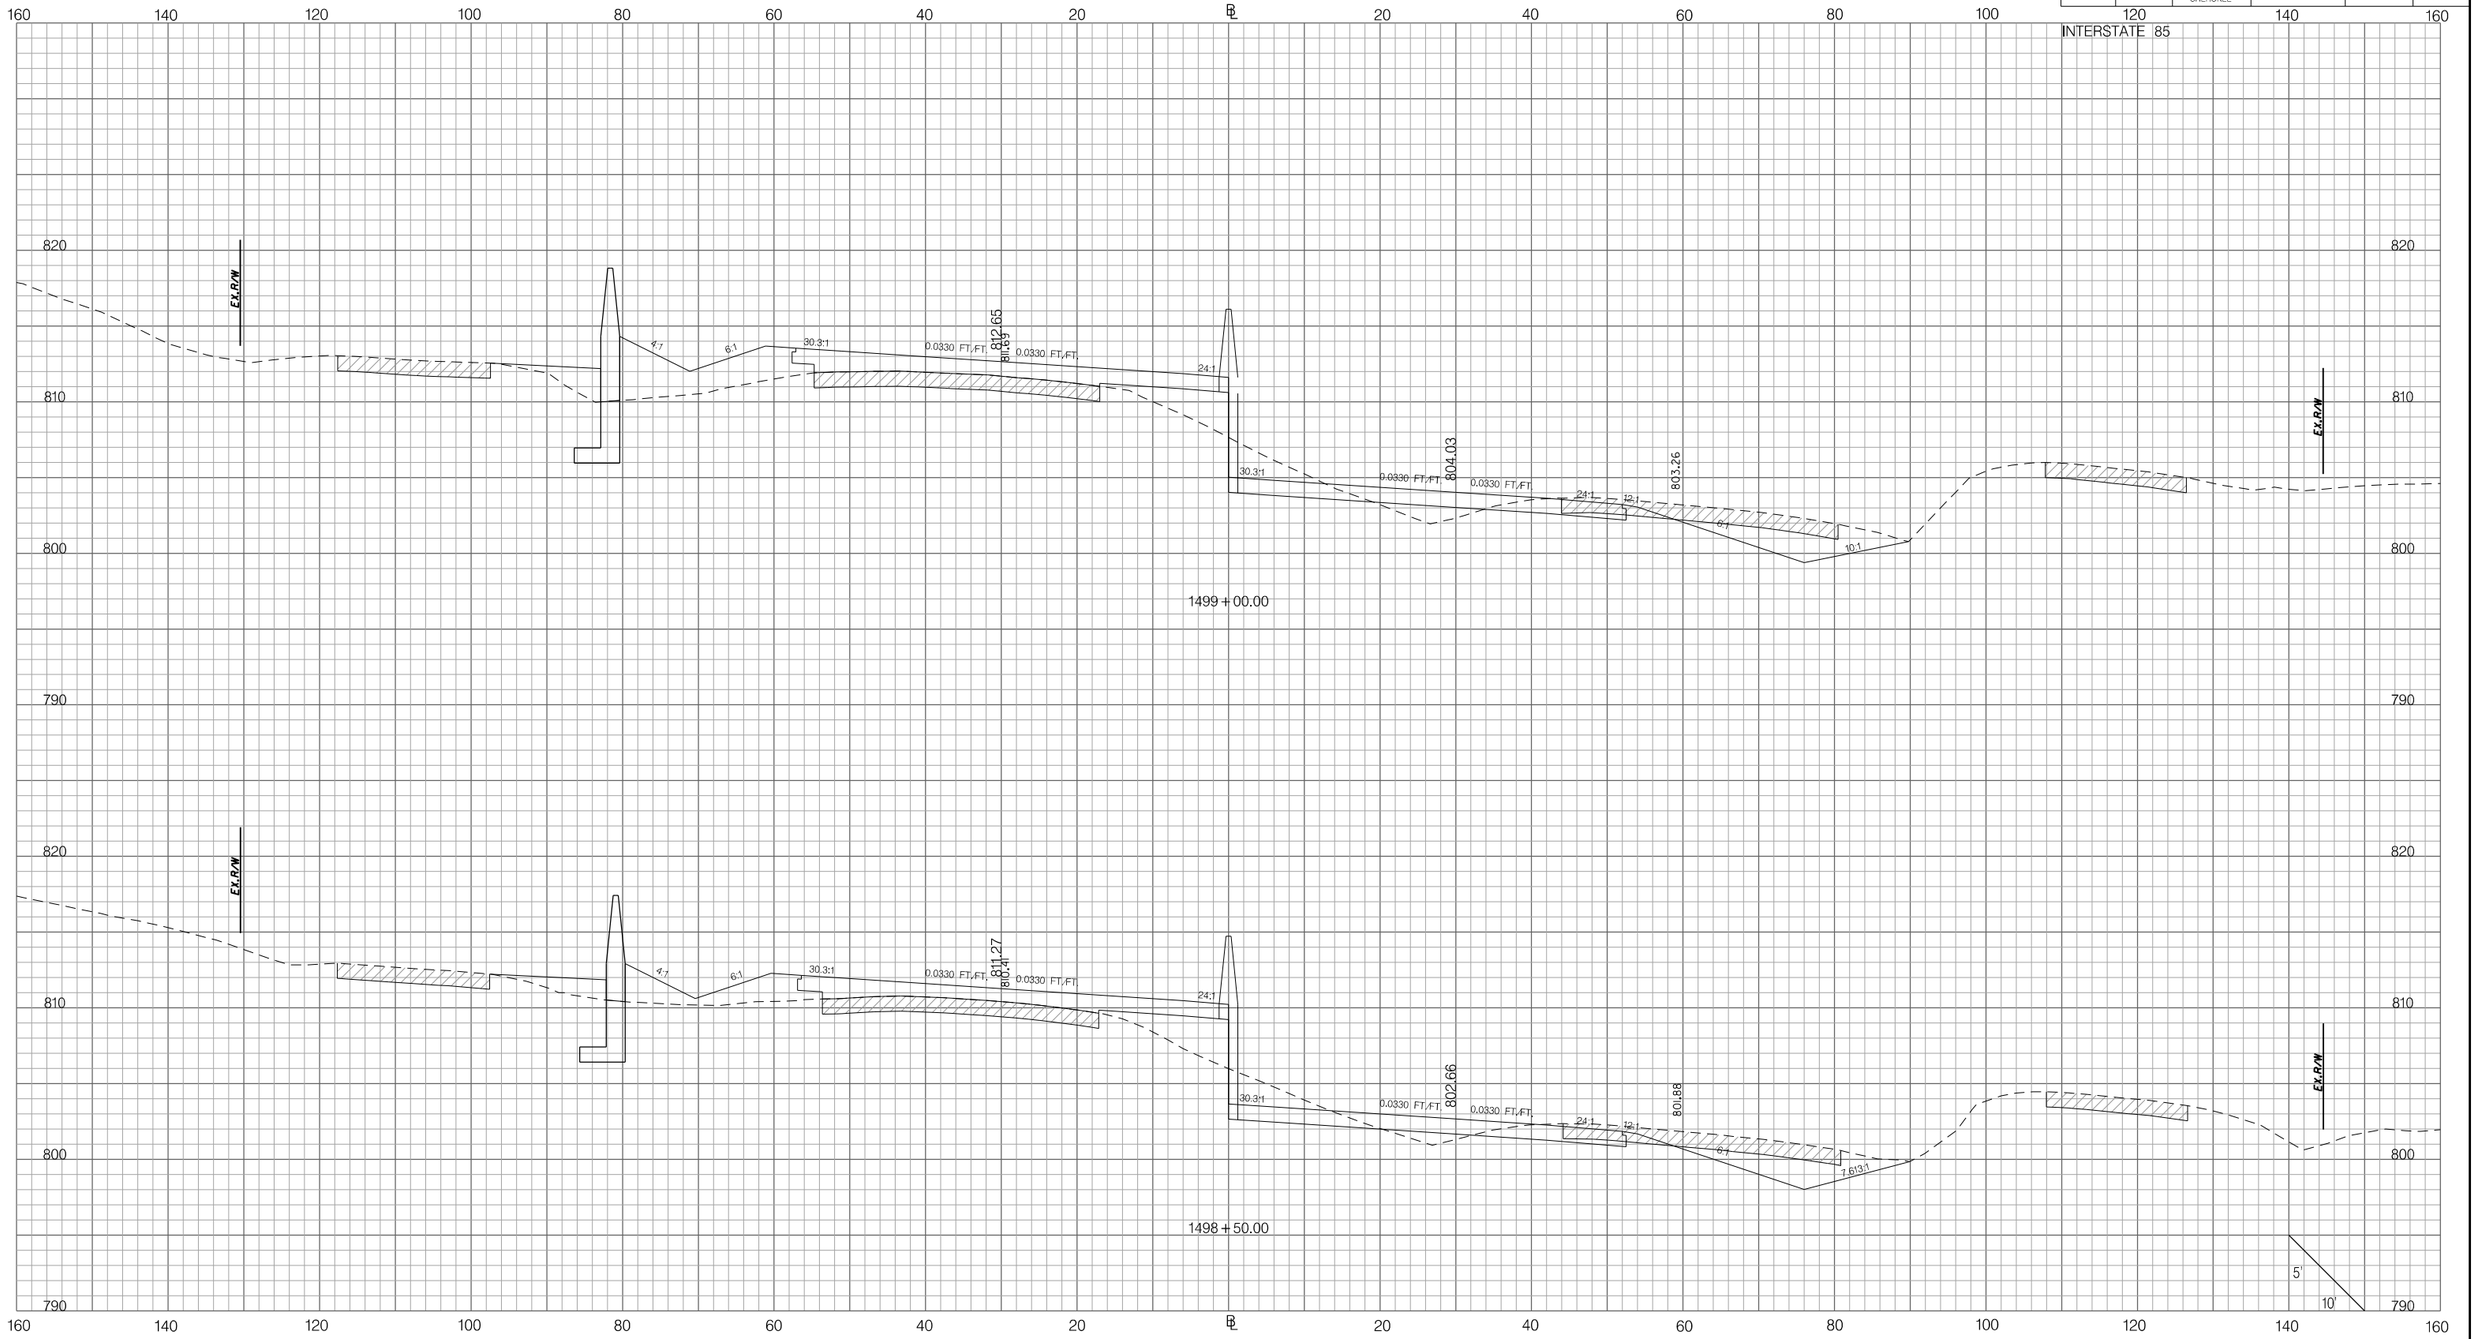

PRELIMINARY
NOT FOR CONSTRUCTION

SCALE: 1" =

REV. NO.	BY	DATE	DESCRIPTION OF REVISION
7			
6			
5			
4			
3			
2			
1			

SOUTH CAROLINA DEPARTMENT OF TRANSPORTATION
INTERSTATE 85

CROSS SECTION SHEET

INTERSTATE 85 MILE MARKER 90–97
SEGMENT C

Z:\Projects\14-60 I85 Widening Cherokee Co MM80-96\Dgn\CrossSections\CROSS SECTION SHEET FILES\PX_I85.dgn
3/9/2016

FED. RD. DIV. NO.	STATE	COUNTY	PROJECT ID	ROAD / ROUTE NO.	SHEET NO.
3	SC	SPARTANBURG CHEROKEE	P027114	INTERSTATE 85	X15

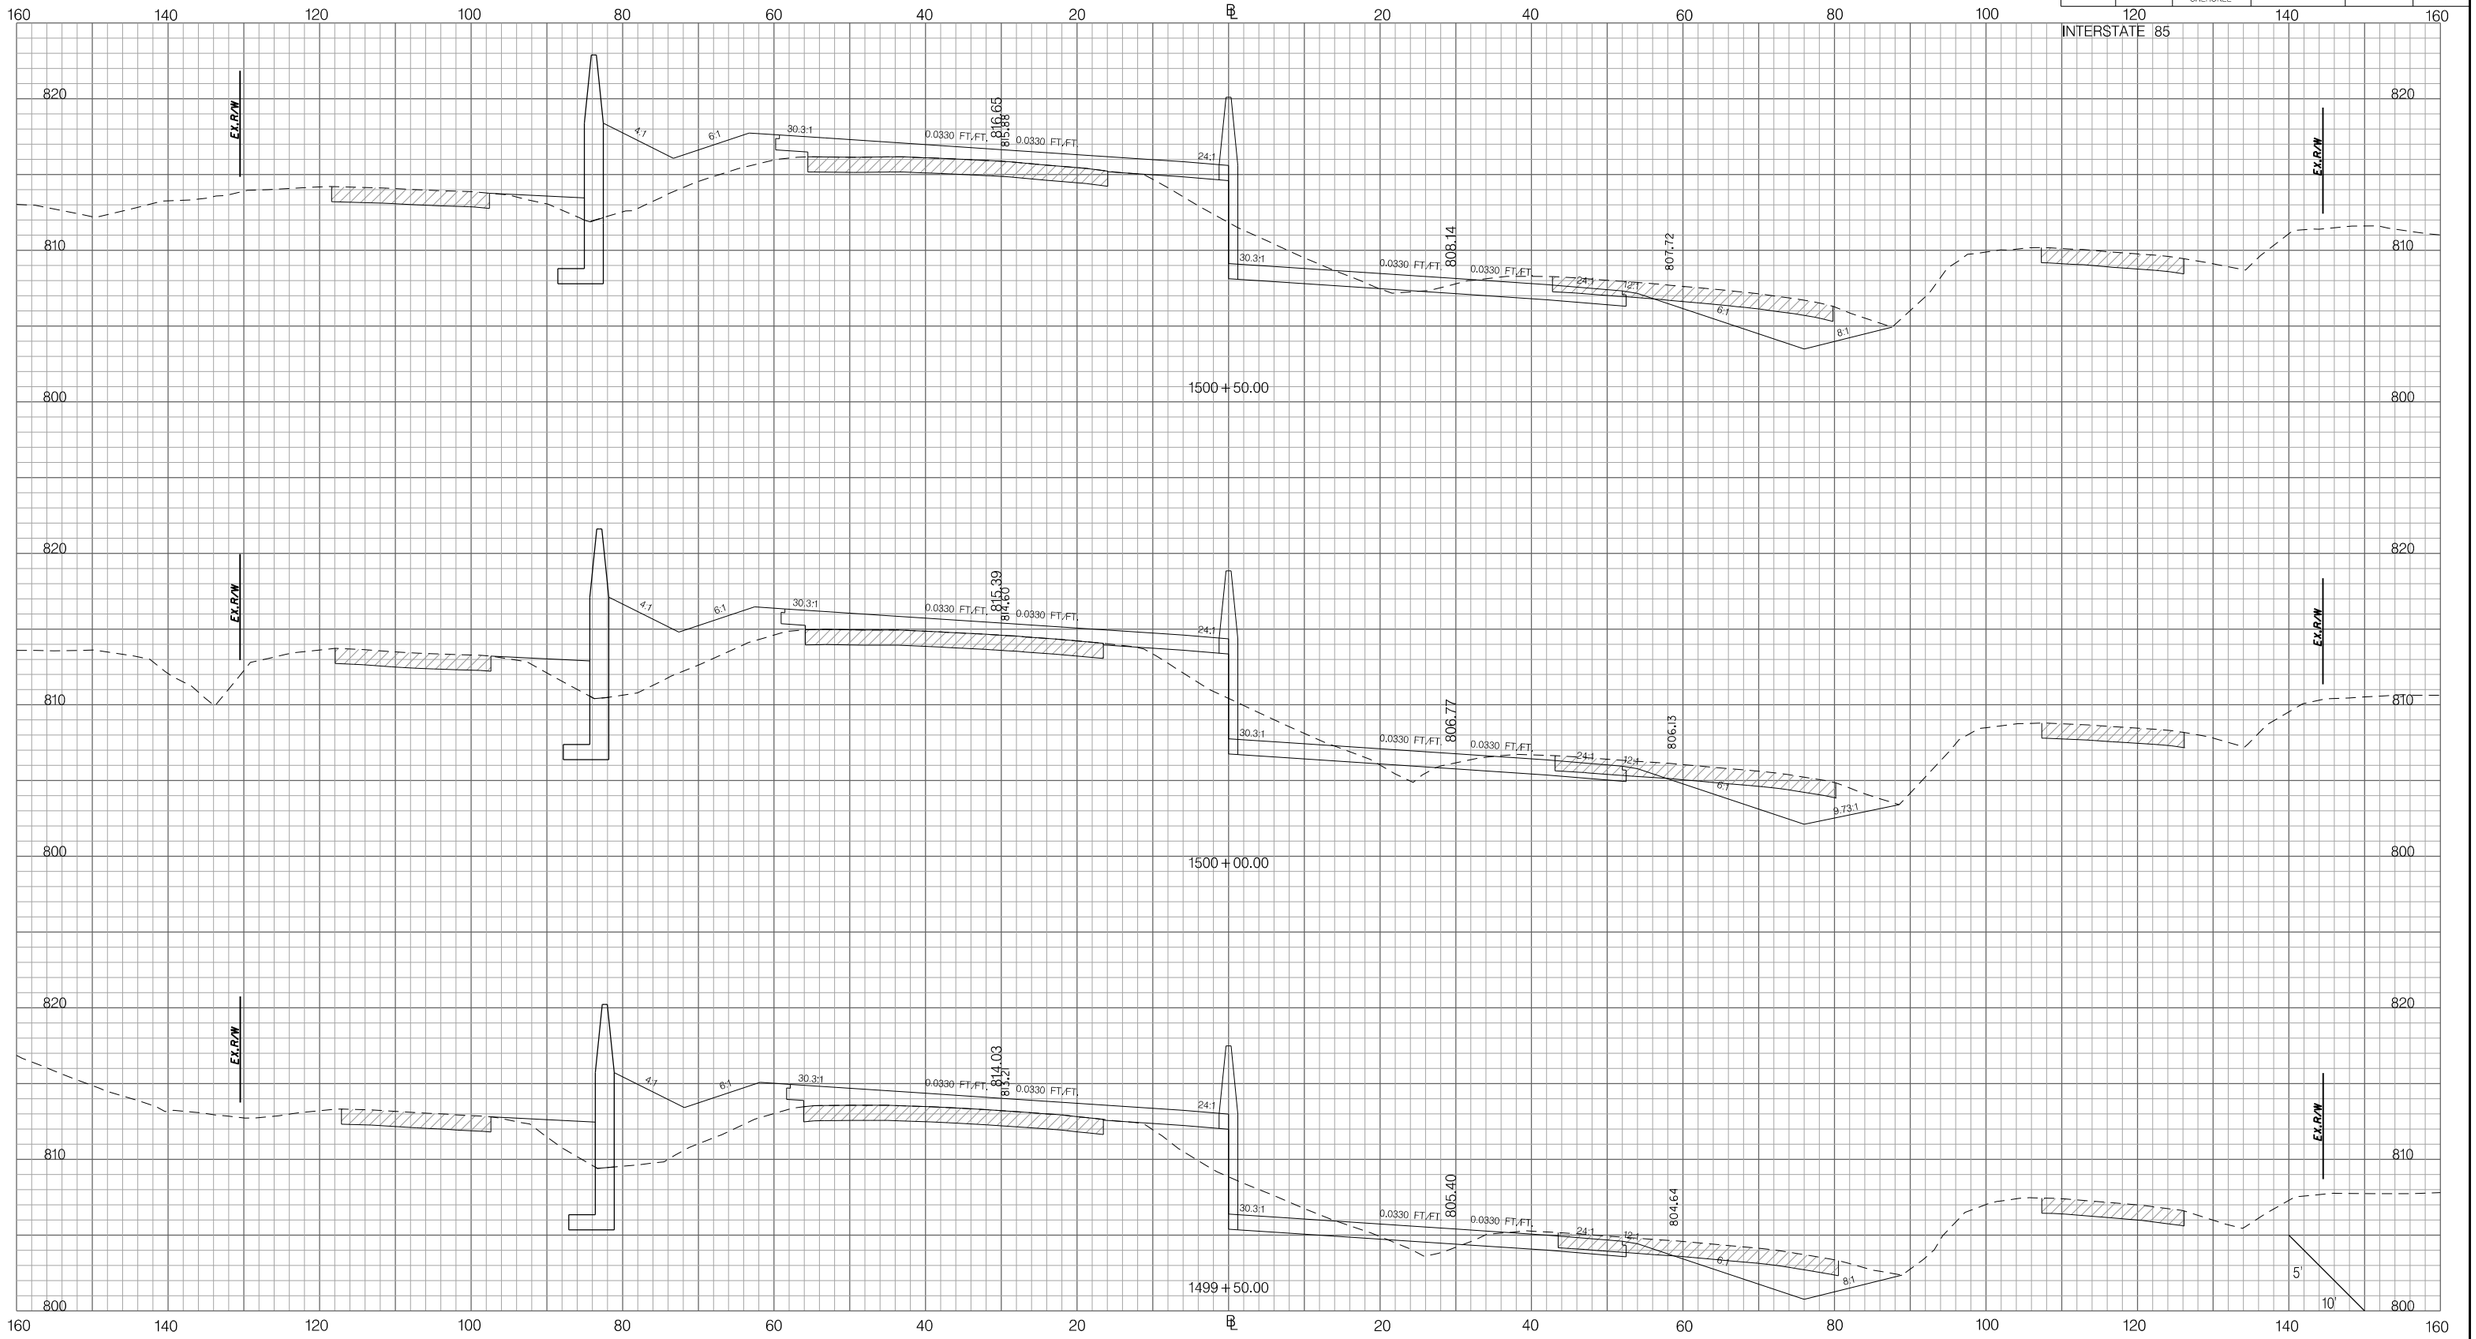

PRELIMINARY
NOT FOR CONSTRUCTION

SCALE: 1" =

REV.NO.	BY	DATE	DESCRIPTION OF REVISION
7			
6			
5			
4			
3			
2			
1			

SOUTH CAROLINA DEPARTMENT OF TRANSPORTATION
INTERSTATE 85

CROSS SECTION SHEET

INTERSTATE 85 MILE MARKER 90–97
SEGMENT C

Z:\Projects\14-60 I85 Widening Cherokee Co MM80-96\Dgn\CrossSections\CROSS SECTION SHEET FILES\PX_I85.dgn
3/9/2016

FED. RD. DIV. NO.	STATE	COUNTY	PROJECT ID	ROAD / ROUTE NO.	SHEET NO.
3	SC	SPARTANBURG CHEROKEE	P027114	INTERSTATE 85	X16

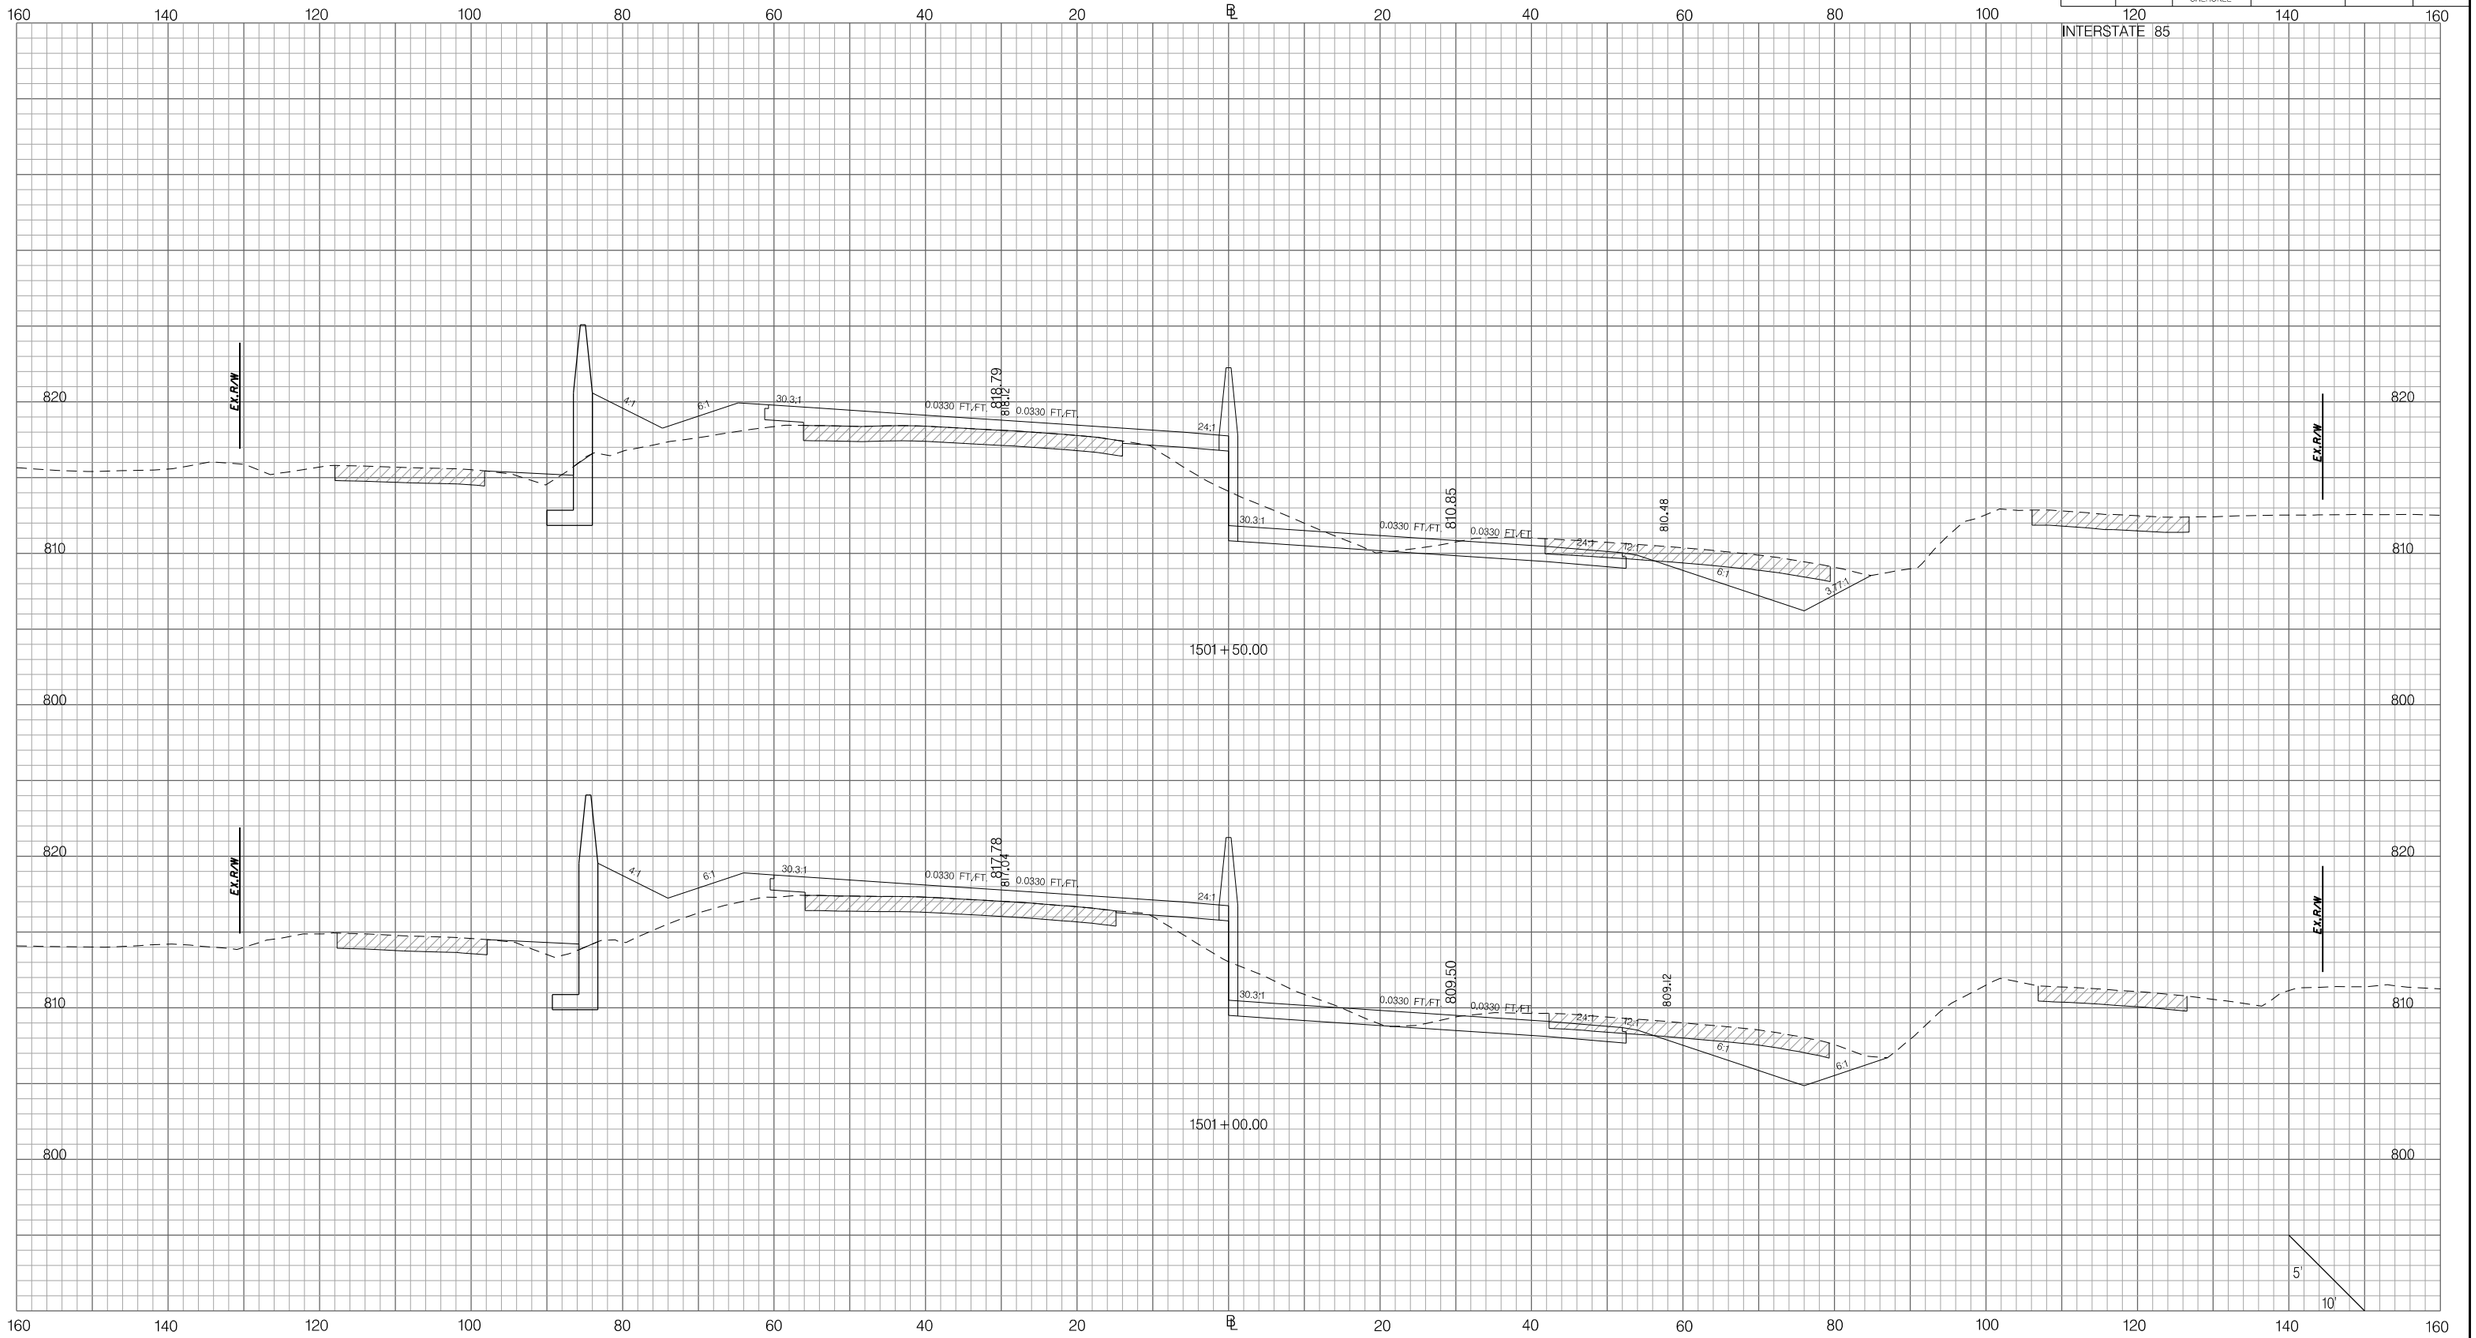

PRELIMINARY
NOT FOR CONSTRUCTION

SCALE: 1" =

REV.NO.	BY	DATE	DESCRIPTION OF REVISION
7			
6			
5			
4			
3			
2			
1			

SOUTH CAROLINA DEPARTMENT OF TRANSPORTATION
INTERSTATE 85

CROSS SECTION SHEET

INTERSTATE 85 MILE MARKER 90–97
SEGMENT C

Z:\Projects\14-60 I85 Widening Cherokee Co MM80-96\Dgn\CrossSections\CROSS SECTION SHEET FILES\PX_I85.dgn
3/9/2016

FED. RD. DIV. NO.	STATE	COUNTY	PROJECT ID	ROAD / ROUTE NO.	SHEET NO.
3	SC	SPARTANBURG CHEROKEE	P027114	INTERSTATE 85	X17

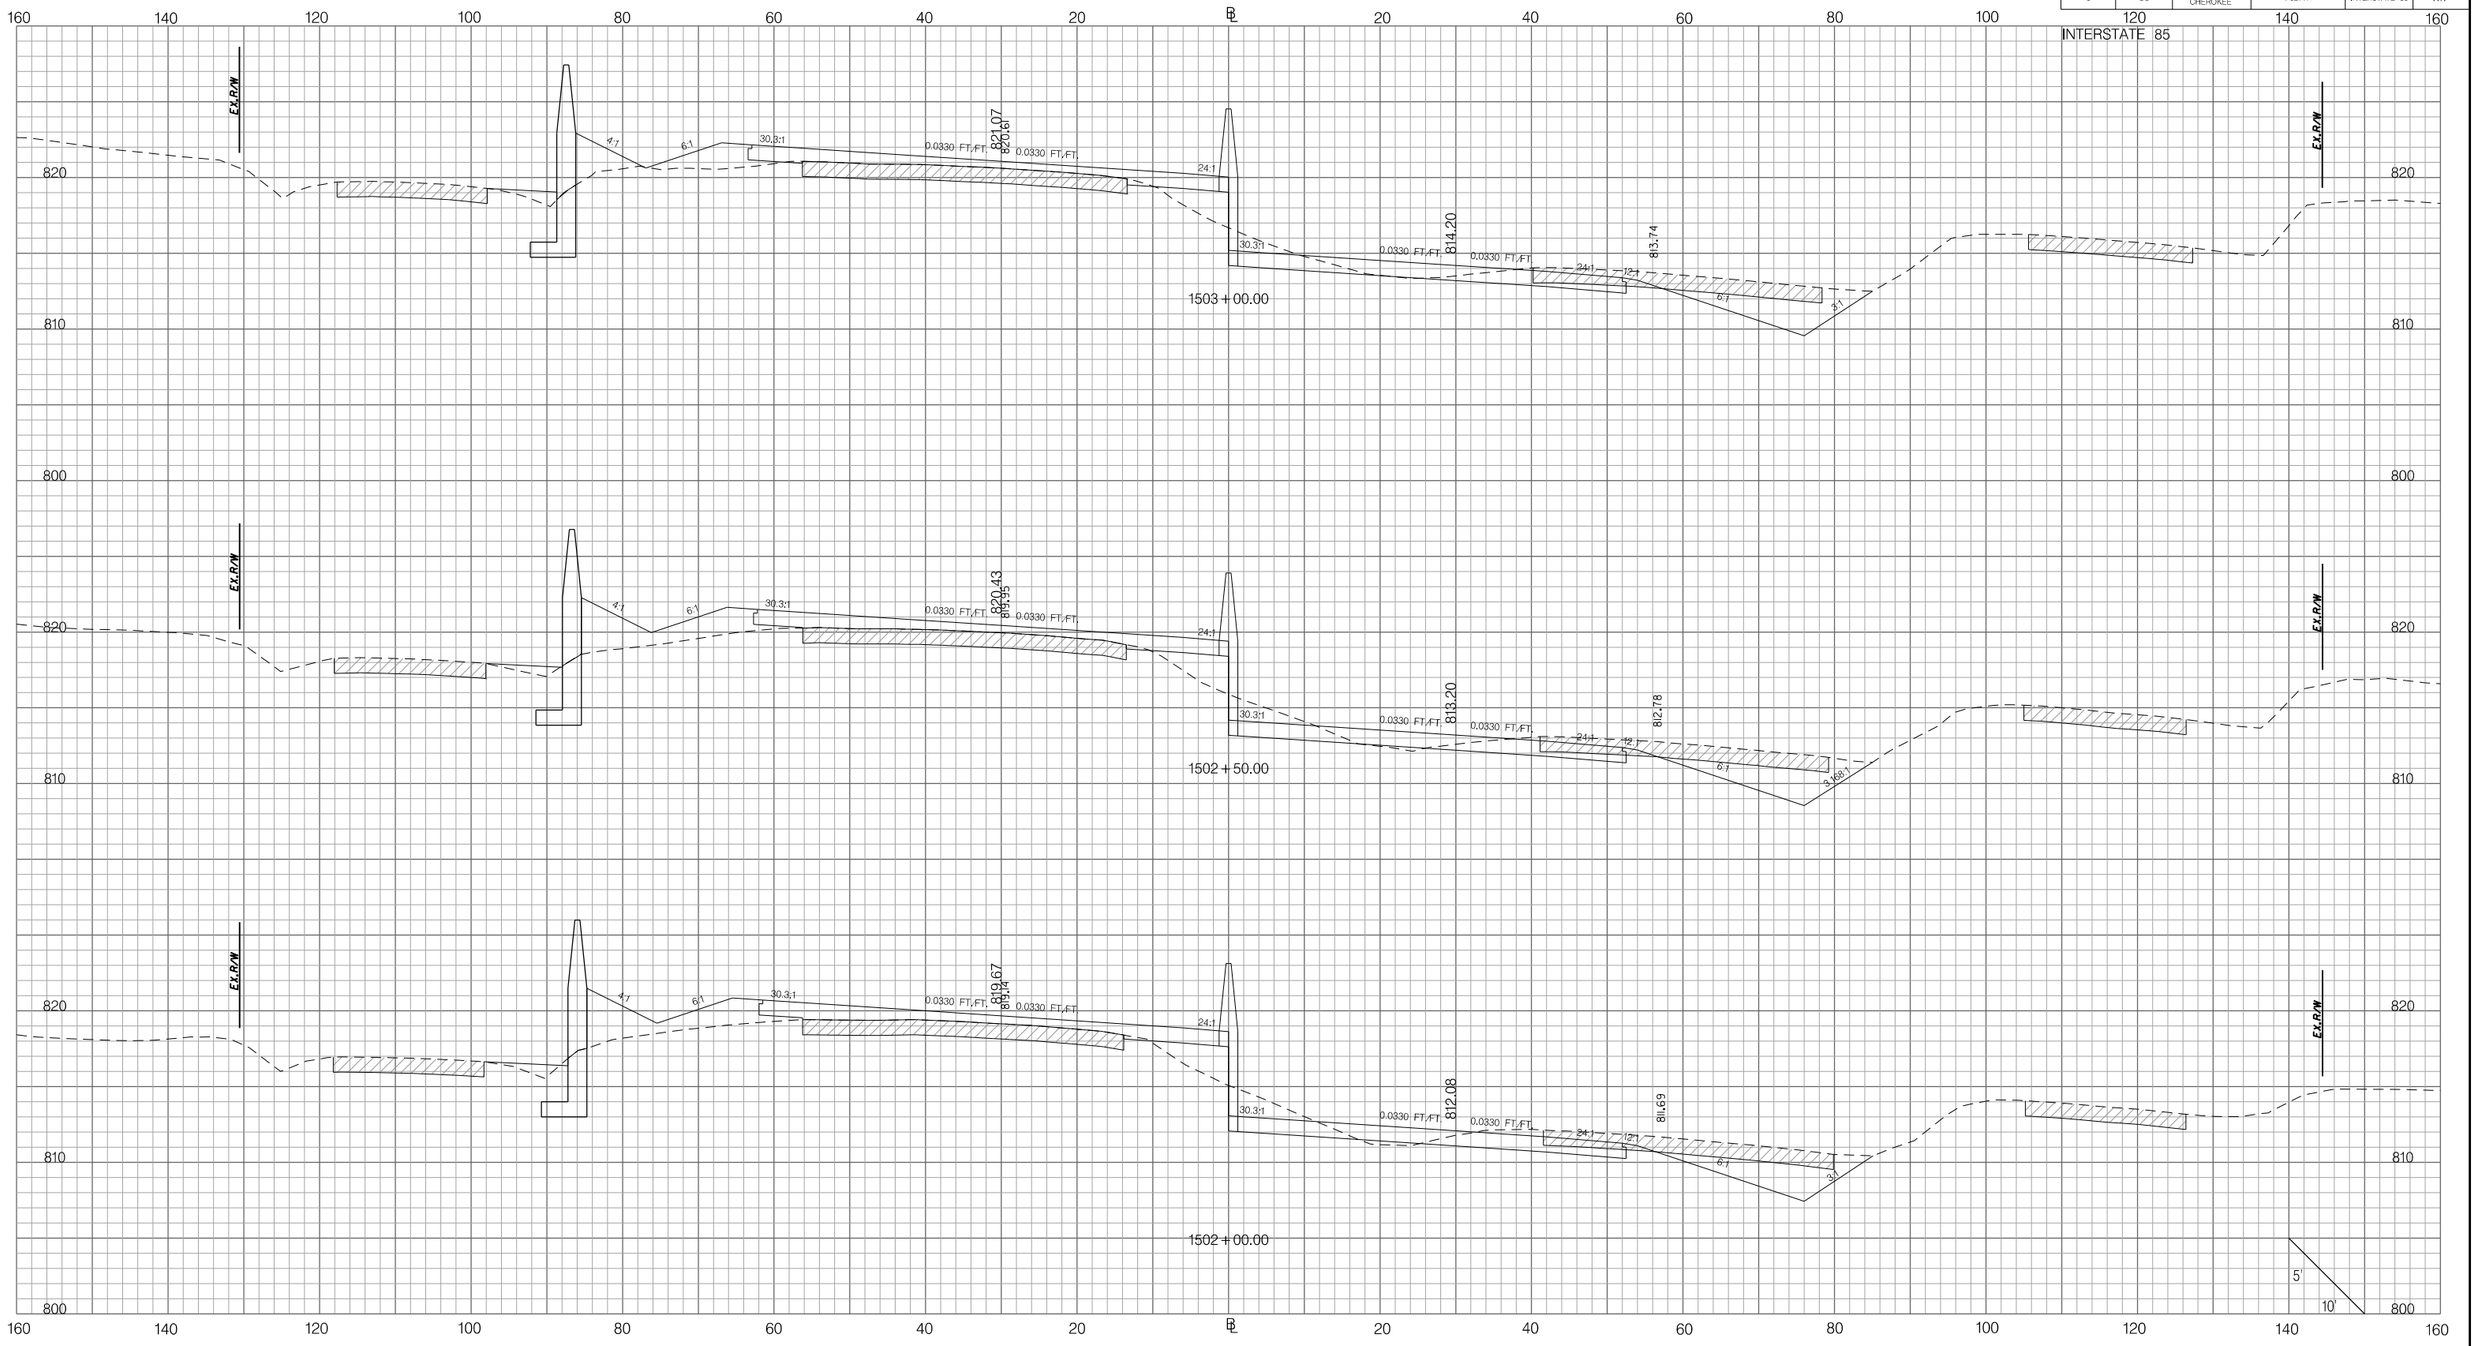

PRELIMINARY
NOT FOR CONSTRUCTION

SCALE: 1" =

REV. NO.	BY	DATE	DESCRIPTION OF REVISION
7			
6			
5			
4			
3			
2			
1			

SOUTH CAROLINA DEPARTMENT OF TRANSPORTATION
INTERSTATE 85

CROSS SECTION SHEET

INTERSTATE 85 MILE MARKER 90–97
SEGMENT C

Z:\Projects\14-60 I85 Widening Cherokee Co MM80-96\Dgn\CrossSections\CROSS SECTION SHEET FILES\PX_I85.dgn
3/9/2016

FED. RD. DIV. NO.	STATE	COUNTY	PROJECT ID	ROAD / ROUTE NO.	SHEET NO.
3	SC	SPARTANBURG CHEROKEE	P027114	INTERSTATE 85	X18

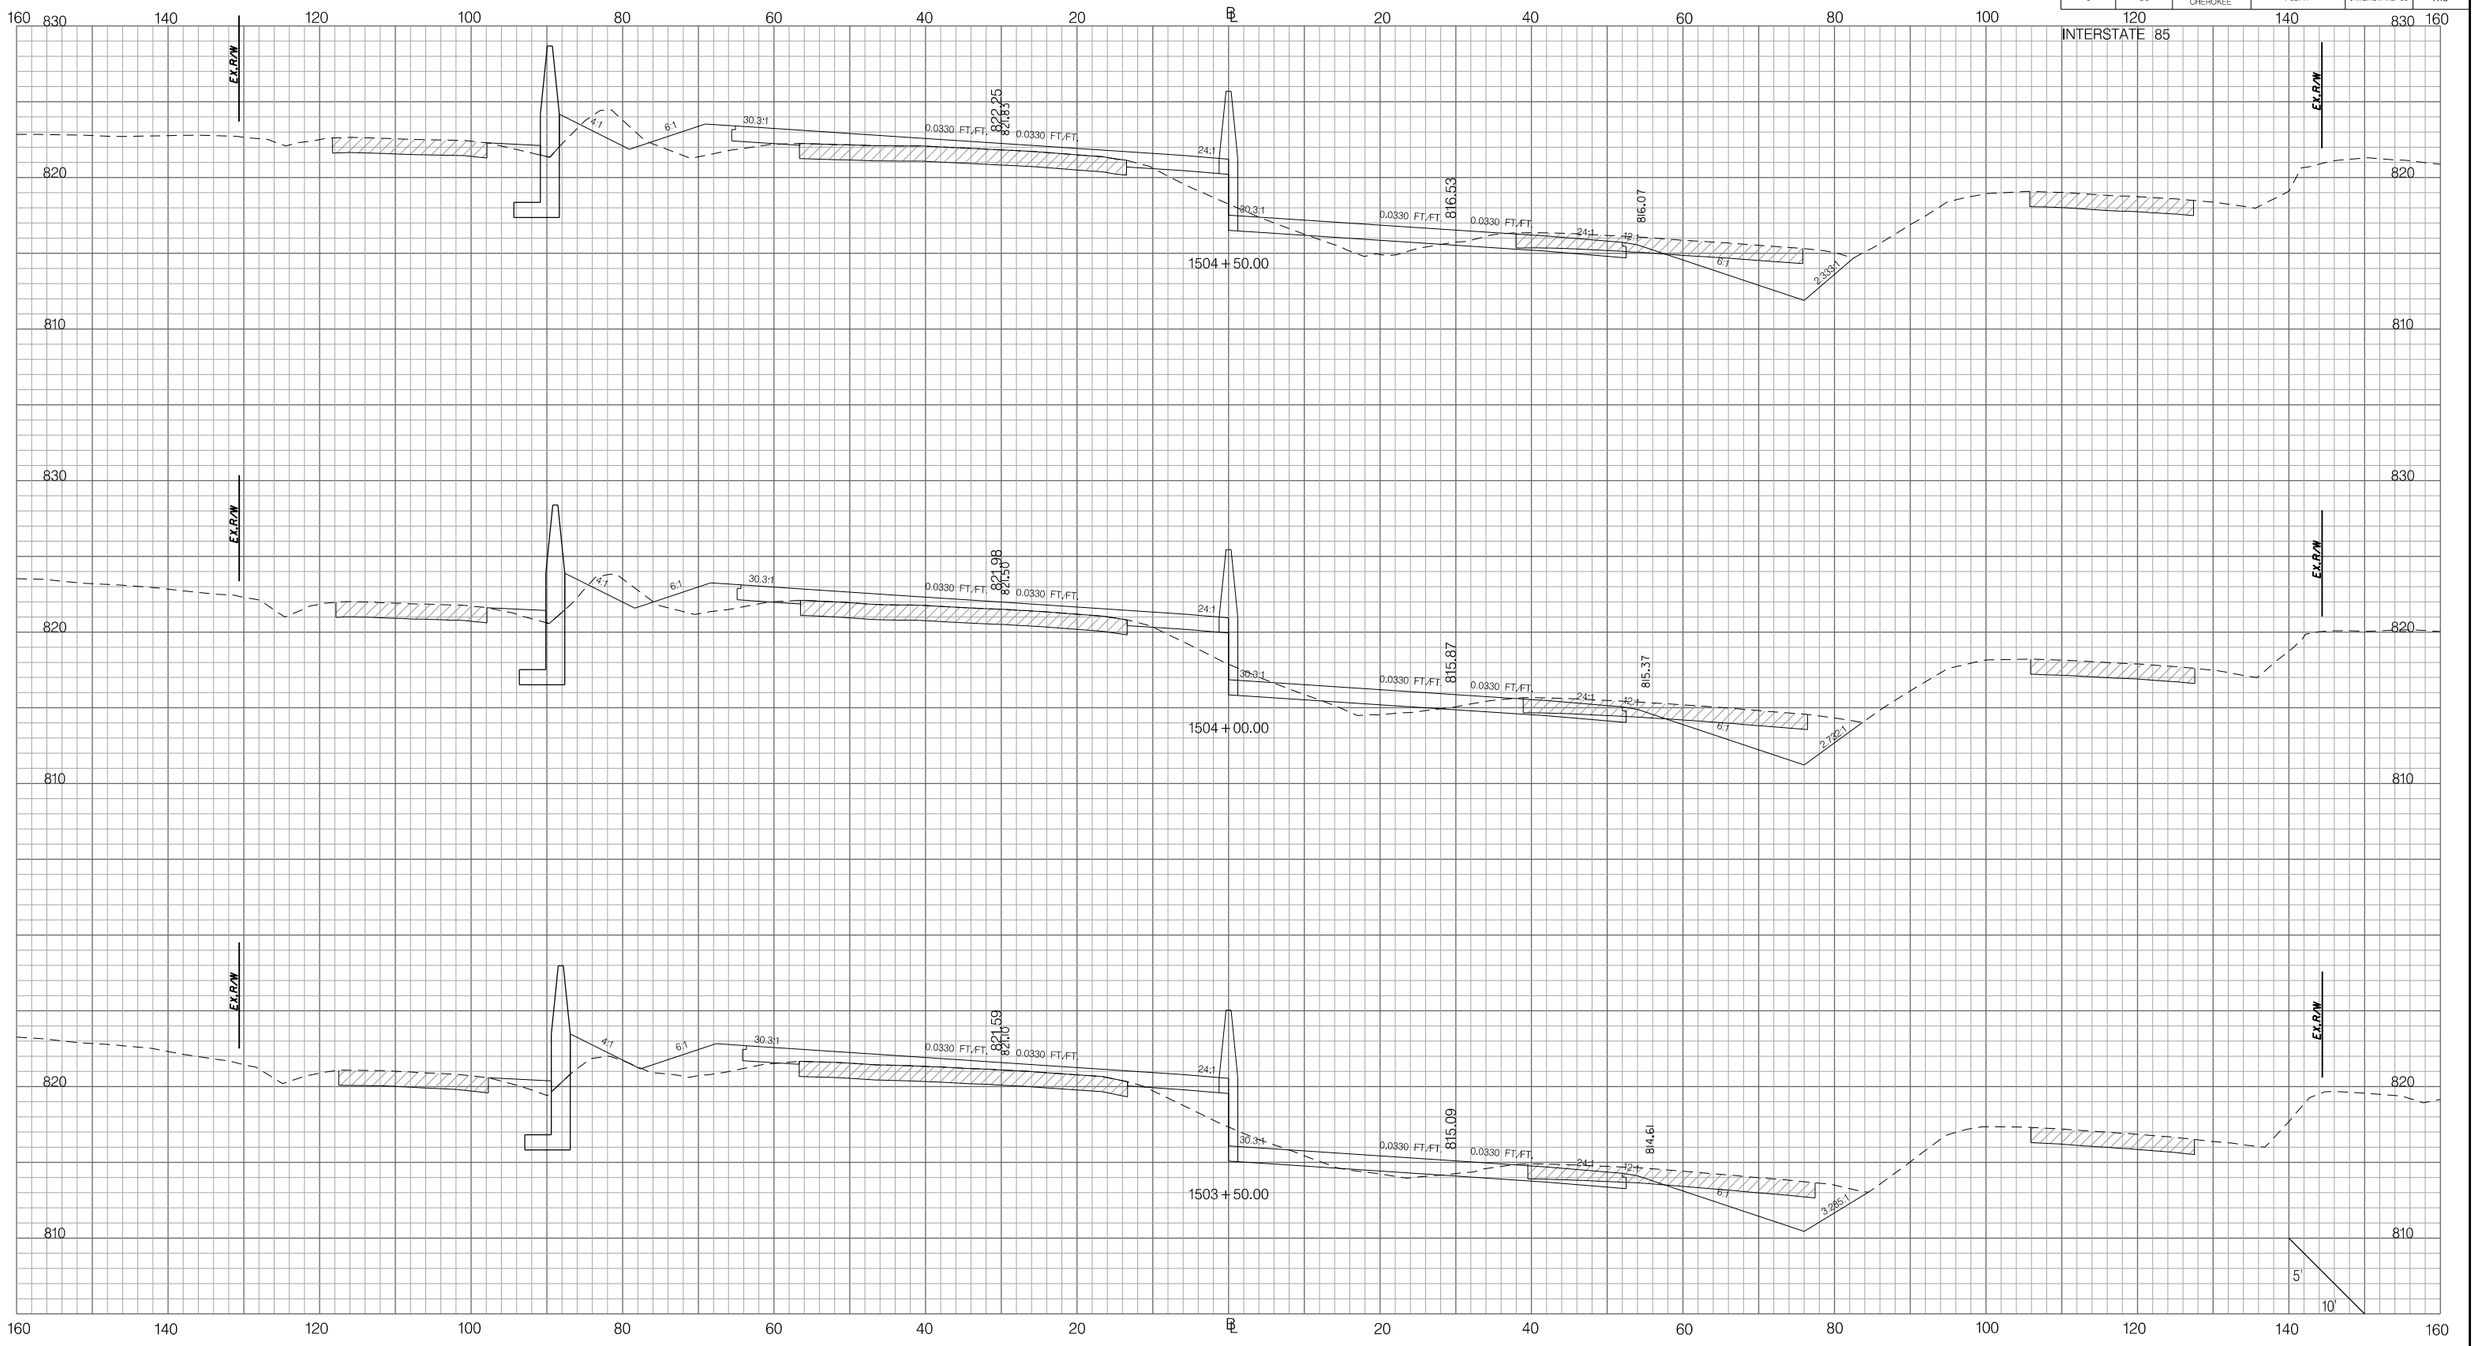

PRELIMINARY
NOT FOR CONSTRUCTION

SCALE: 1" =

REV. NO.	BY	DATE	DESCRIPTION OF REVISION
7			
6			
5			
4			
3			
2			
1			

SOUTH CAROLINA DEPARTMENT OF TRANSPORTATION
INTERSTATE 85

CROSS SECTION SHEET

INTERSTATE 85 MILE MARKER 90–97
SEGMENT C

Z:\Projects\14-60 I85 Widening Cherokee Co MM80-96\Dgn\CrossSections\CROSS SECTION SHEET FILES\PX_I85.dgn
3/9/2016

FED. RD. DIV. NO.	STATE	COUNTY	PROJECT ID	ROAD / ROUTE NO.	SHEET NO.
3	SC	SPARTANBURG CHEROKEE	P027114	INTERSTATE 85	X19

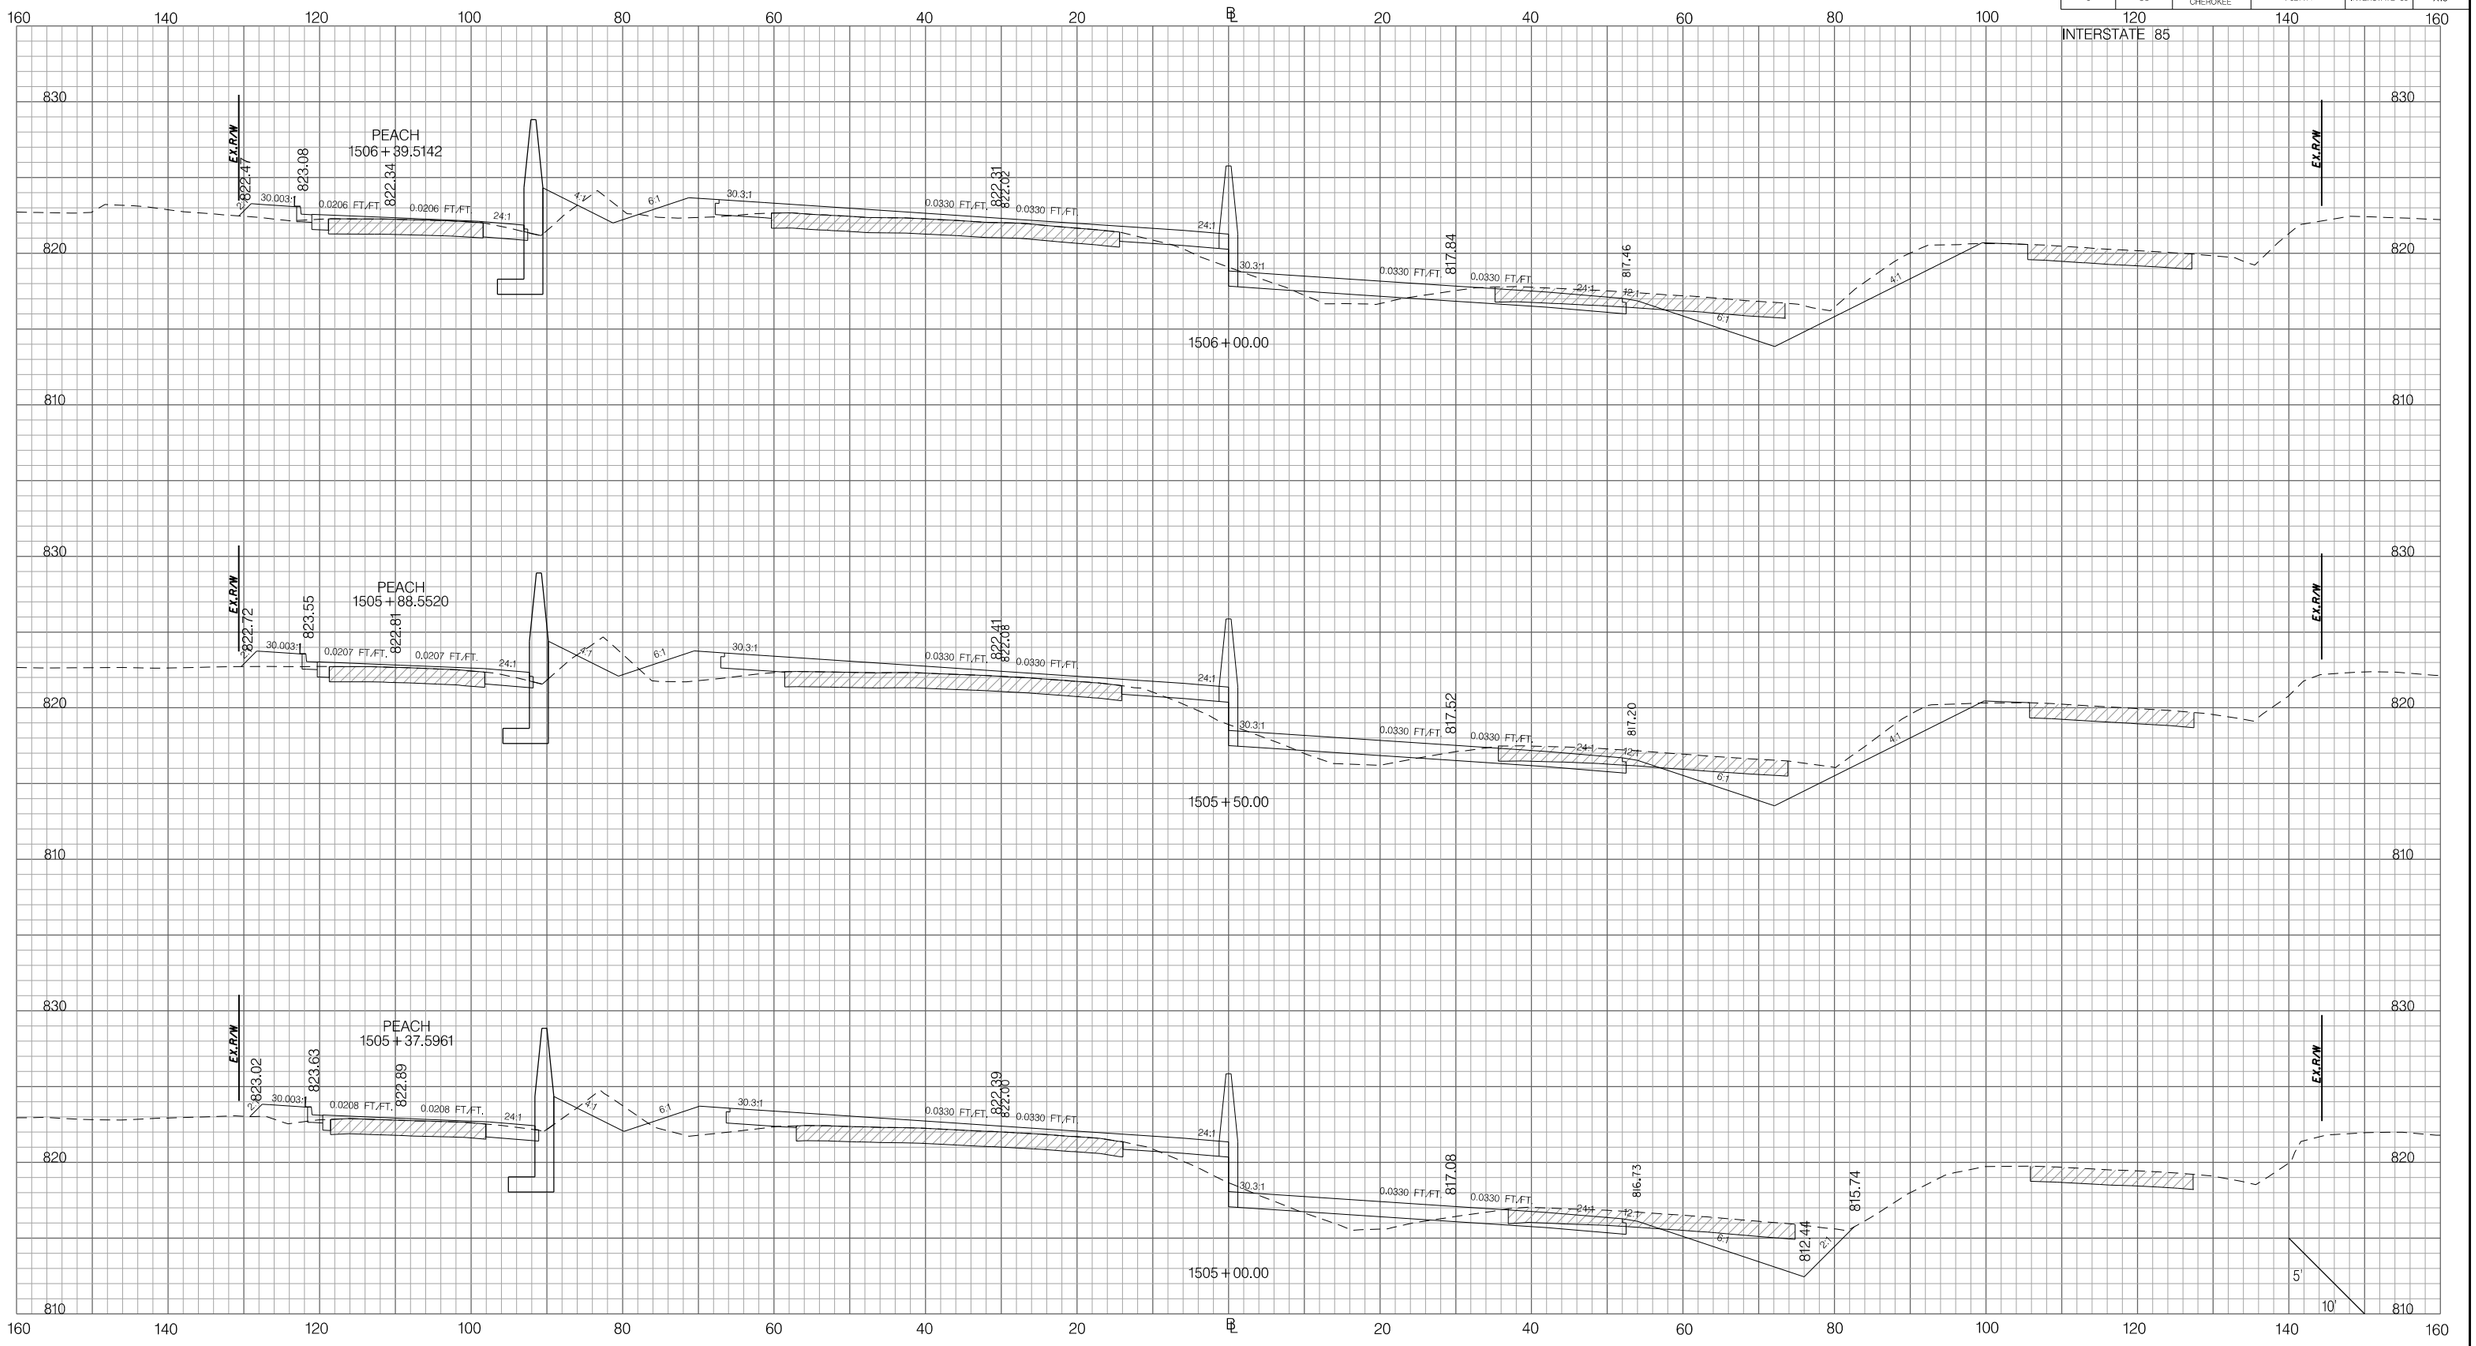

PRELIMINARY
NOT FOR CONSTRUCTION

SCALE: 1" =

REV. NO.	BY	DATE	DESCRIPTION OF REVISION
7			
6			
5			
4			
3			
2			
1			

SOUTH CAROLINA DEPARTMENT OF TRANSPORTATION
INTERSTATE 85

CROSS SECTION SHEET

INTERSTATE 85 MILE MARKER 90–97
SEGMENT C

Z:\Projects\14-60 I85 Widening Cherokee Co MM80-96\Dgn\CrossSections\CROSS SECTION SHEET FILES\PX_I85.dgn
3/9/2016

FED. RD. DIV. NO.	STATE	COUNTY	PROJECT ID	ROAD / ROUTE NO.	SHEET NO.
3	SC	SPARTANBURG CHEROKEE	P027114	INTERSTATE 85	X20

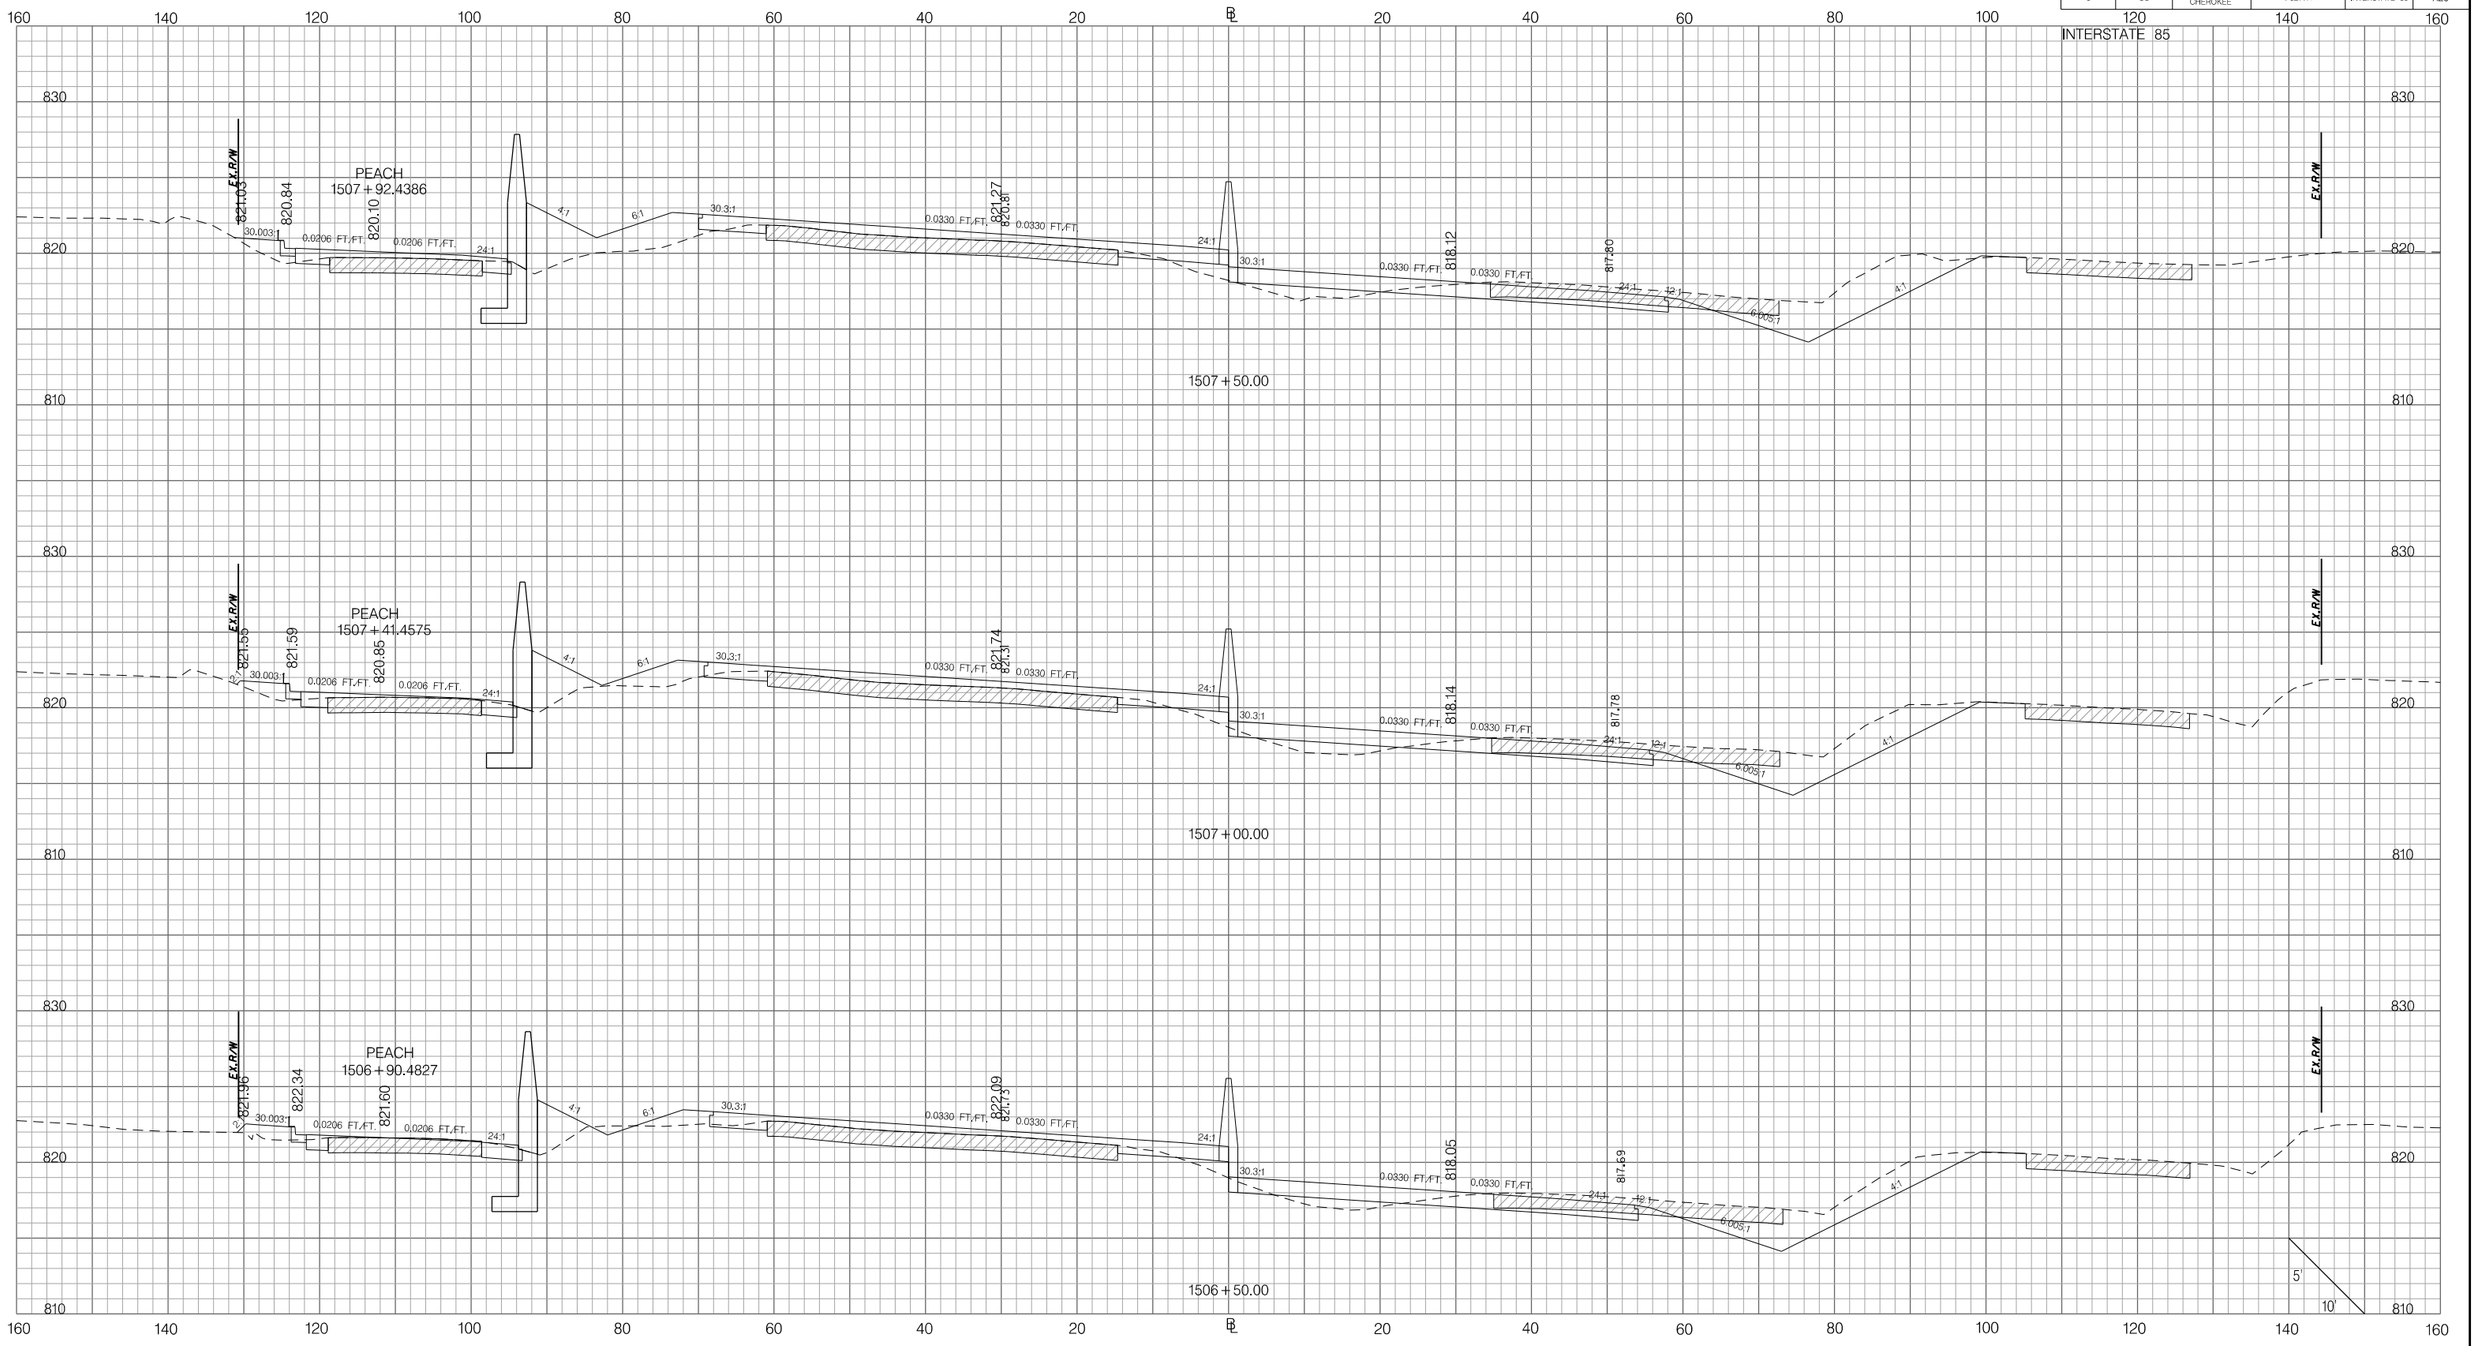

PRELIMINARY
NOT FOR CONSTRUCTION

SCALE: 1" =

REV. NO.	BY	DATE	DESCRIPTION OF REVISION
7			
6			
5			
4			
3			
2			
1			

SOUTH CAROLINA DEPARTMENT OF TRANSPORTATION
INTERSTATE 85

CROSS SECTION SHEET

INTERSTATE 85 MILE MARKER 90–97
SEGMENT C

Z:\Projects\14-60 I85 Widening Cherokee Co MM80-96\Dgn\CrossSections\CROSS SECTION SHEET FILES\PX_I85.dgn
3/9/2016

FED. RD. DIV. NO.	STATE	COUNTY	PROJECT ID	ROAD / ROUTE NO.	SHEET NO.
3	SC	SPARTANBURG CHEROKEE	P027114	INTERSTATE 85	X21

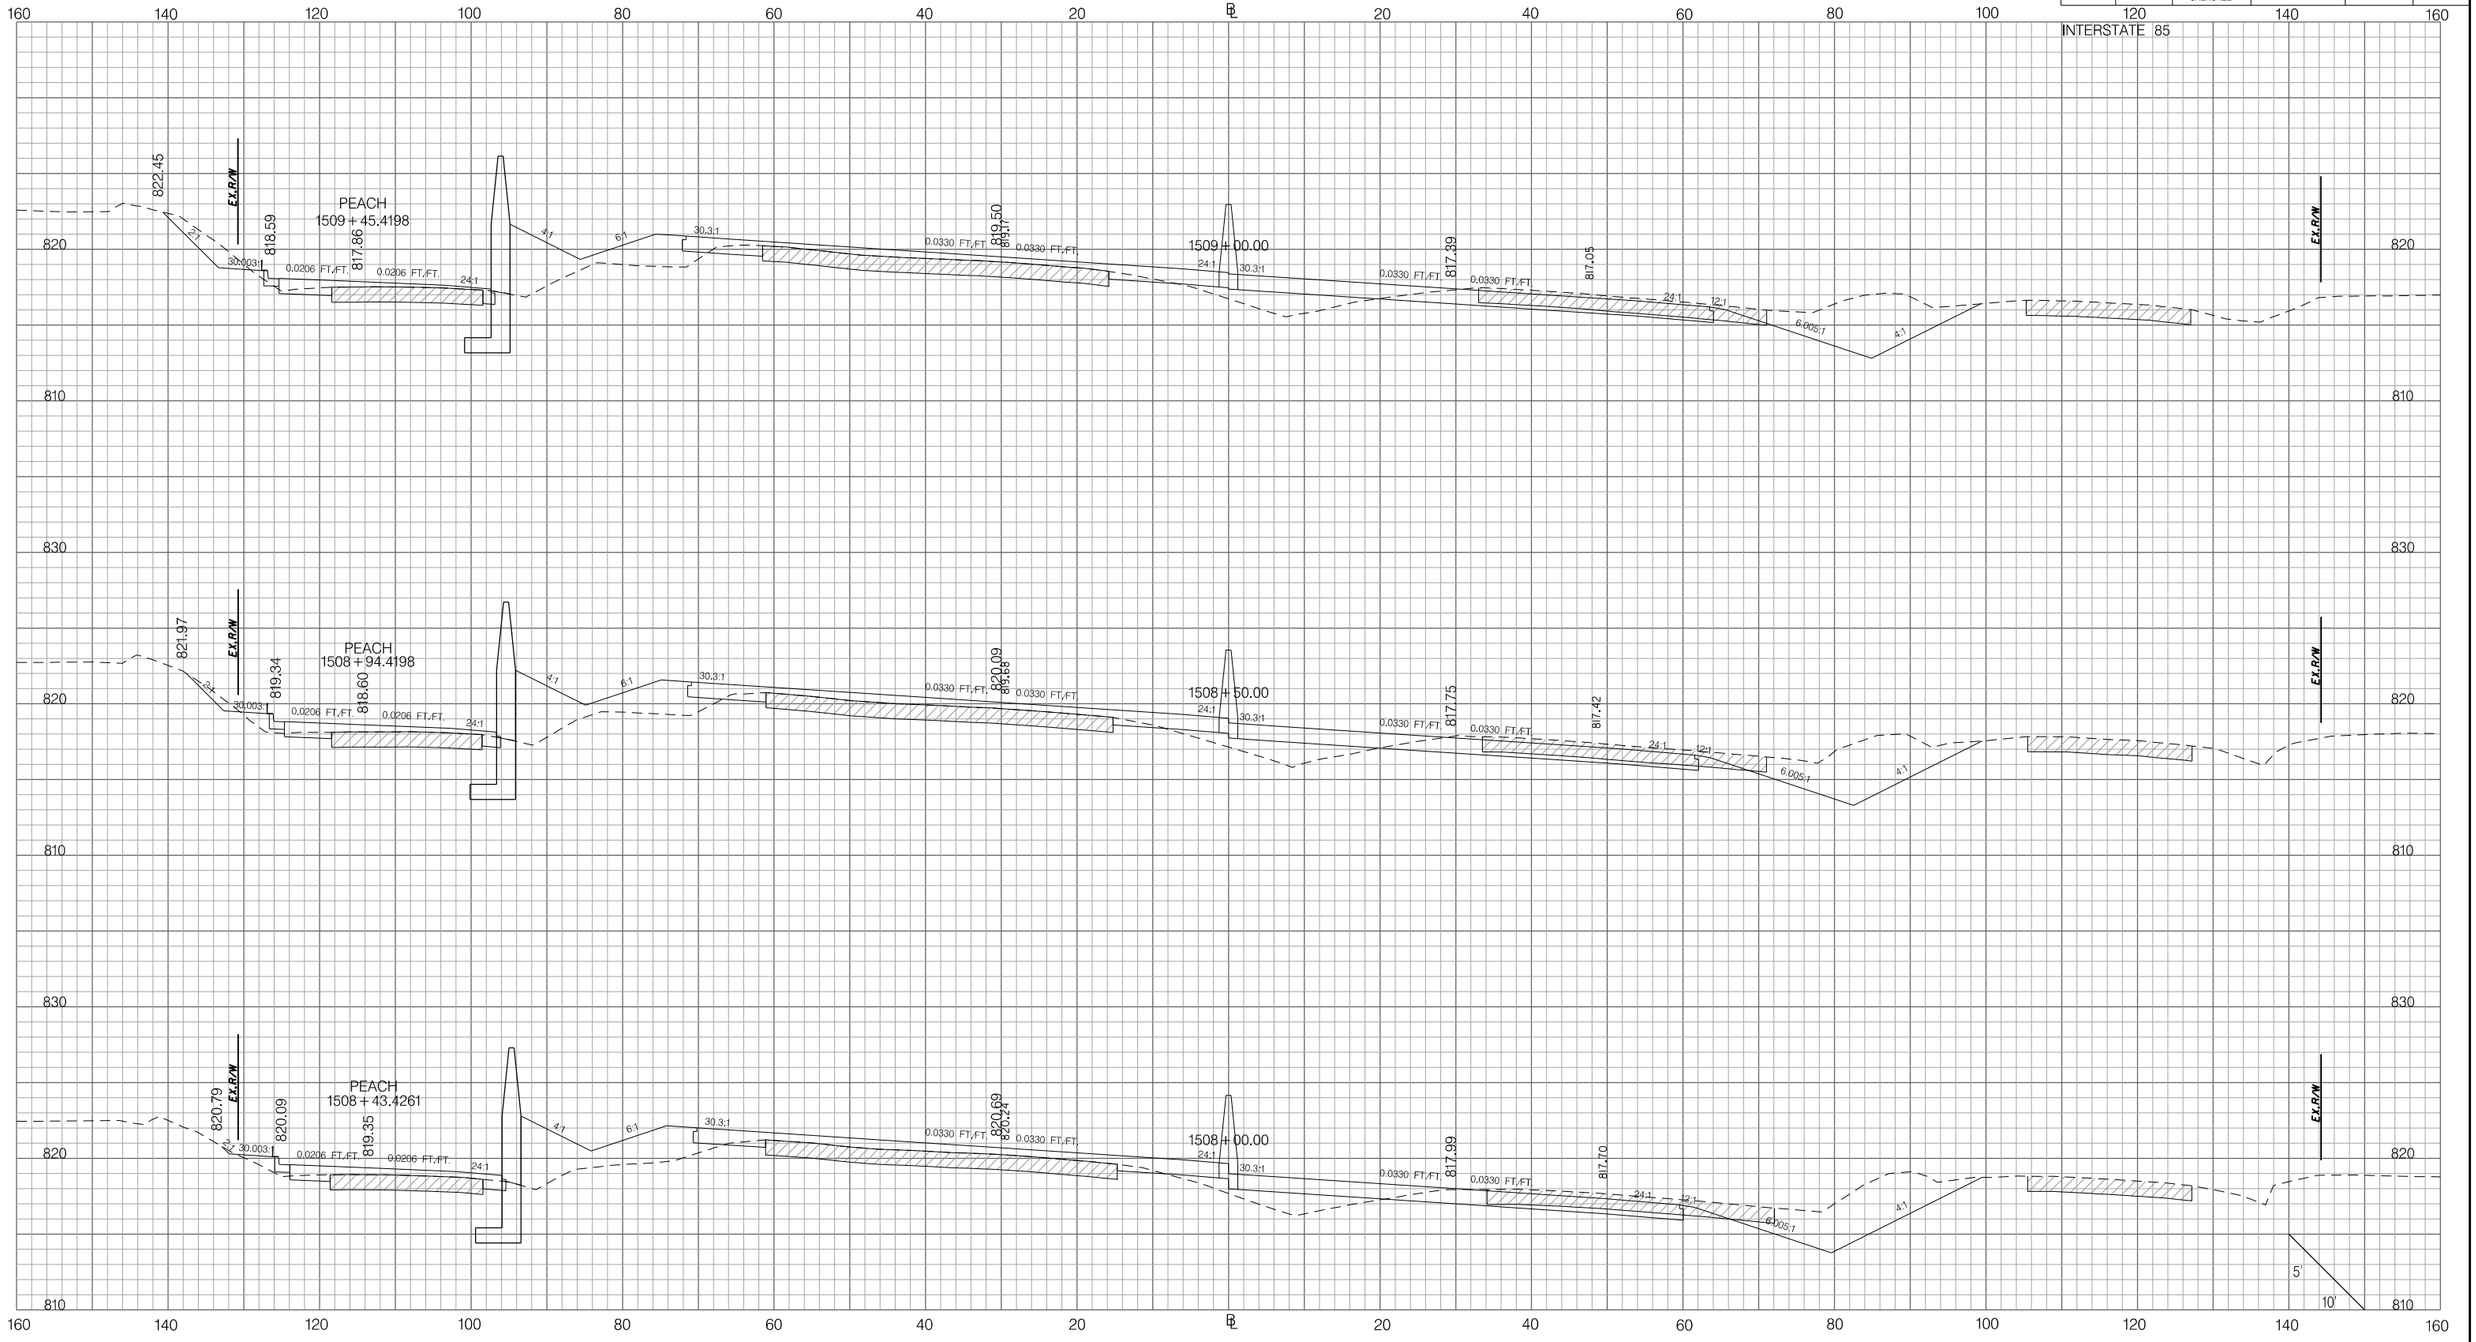

PRELIMINARY
NOT FOR CONSTRUCTION

SCALE: 1" =

REV. NO.	BY	DATE	DESCRIPTION OF REVISION
7			
6			
5			
4			
3			
2			
1			

SOUTH CAROLINA DEPARTMENT OF TRANSPORTATION
INTERSTATE 85

CROSS SECTION SHEET

INTERSTATE 85 MILE MARKER 90–97
SEGMENT C

Z:\Projects\14-60 I85 Widening Cherokee Co MM80-96\Dgn\CrossSections\CROSS SECTION SHEET FILES\PX_I85.dgn
3/9/2016

FED. RD. DIV. NO.	STATE	COUNTY	PROJECT ID	ROAD / ROUTE NO.	SHEET NO.
3	SC	SPARTANBURG CHEROKEE	P027114	INTERSTATE 85	X22

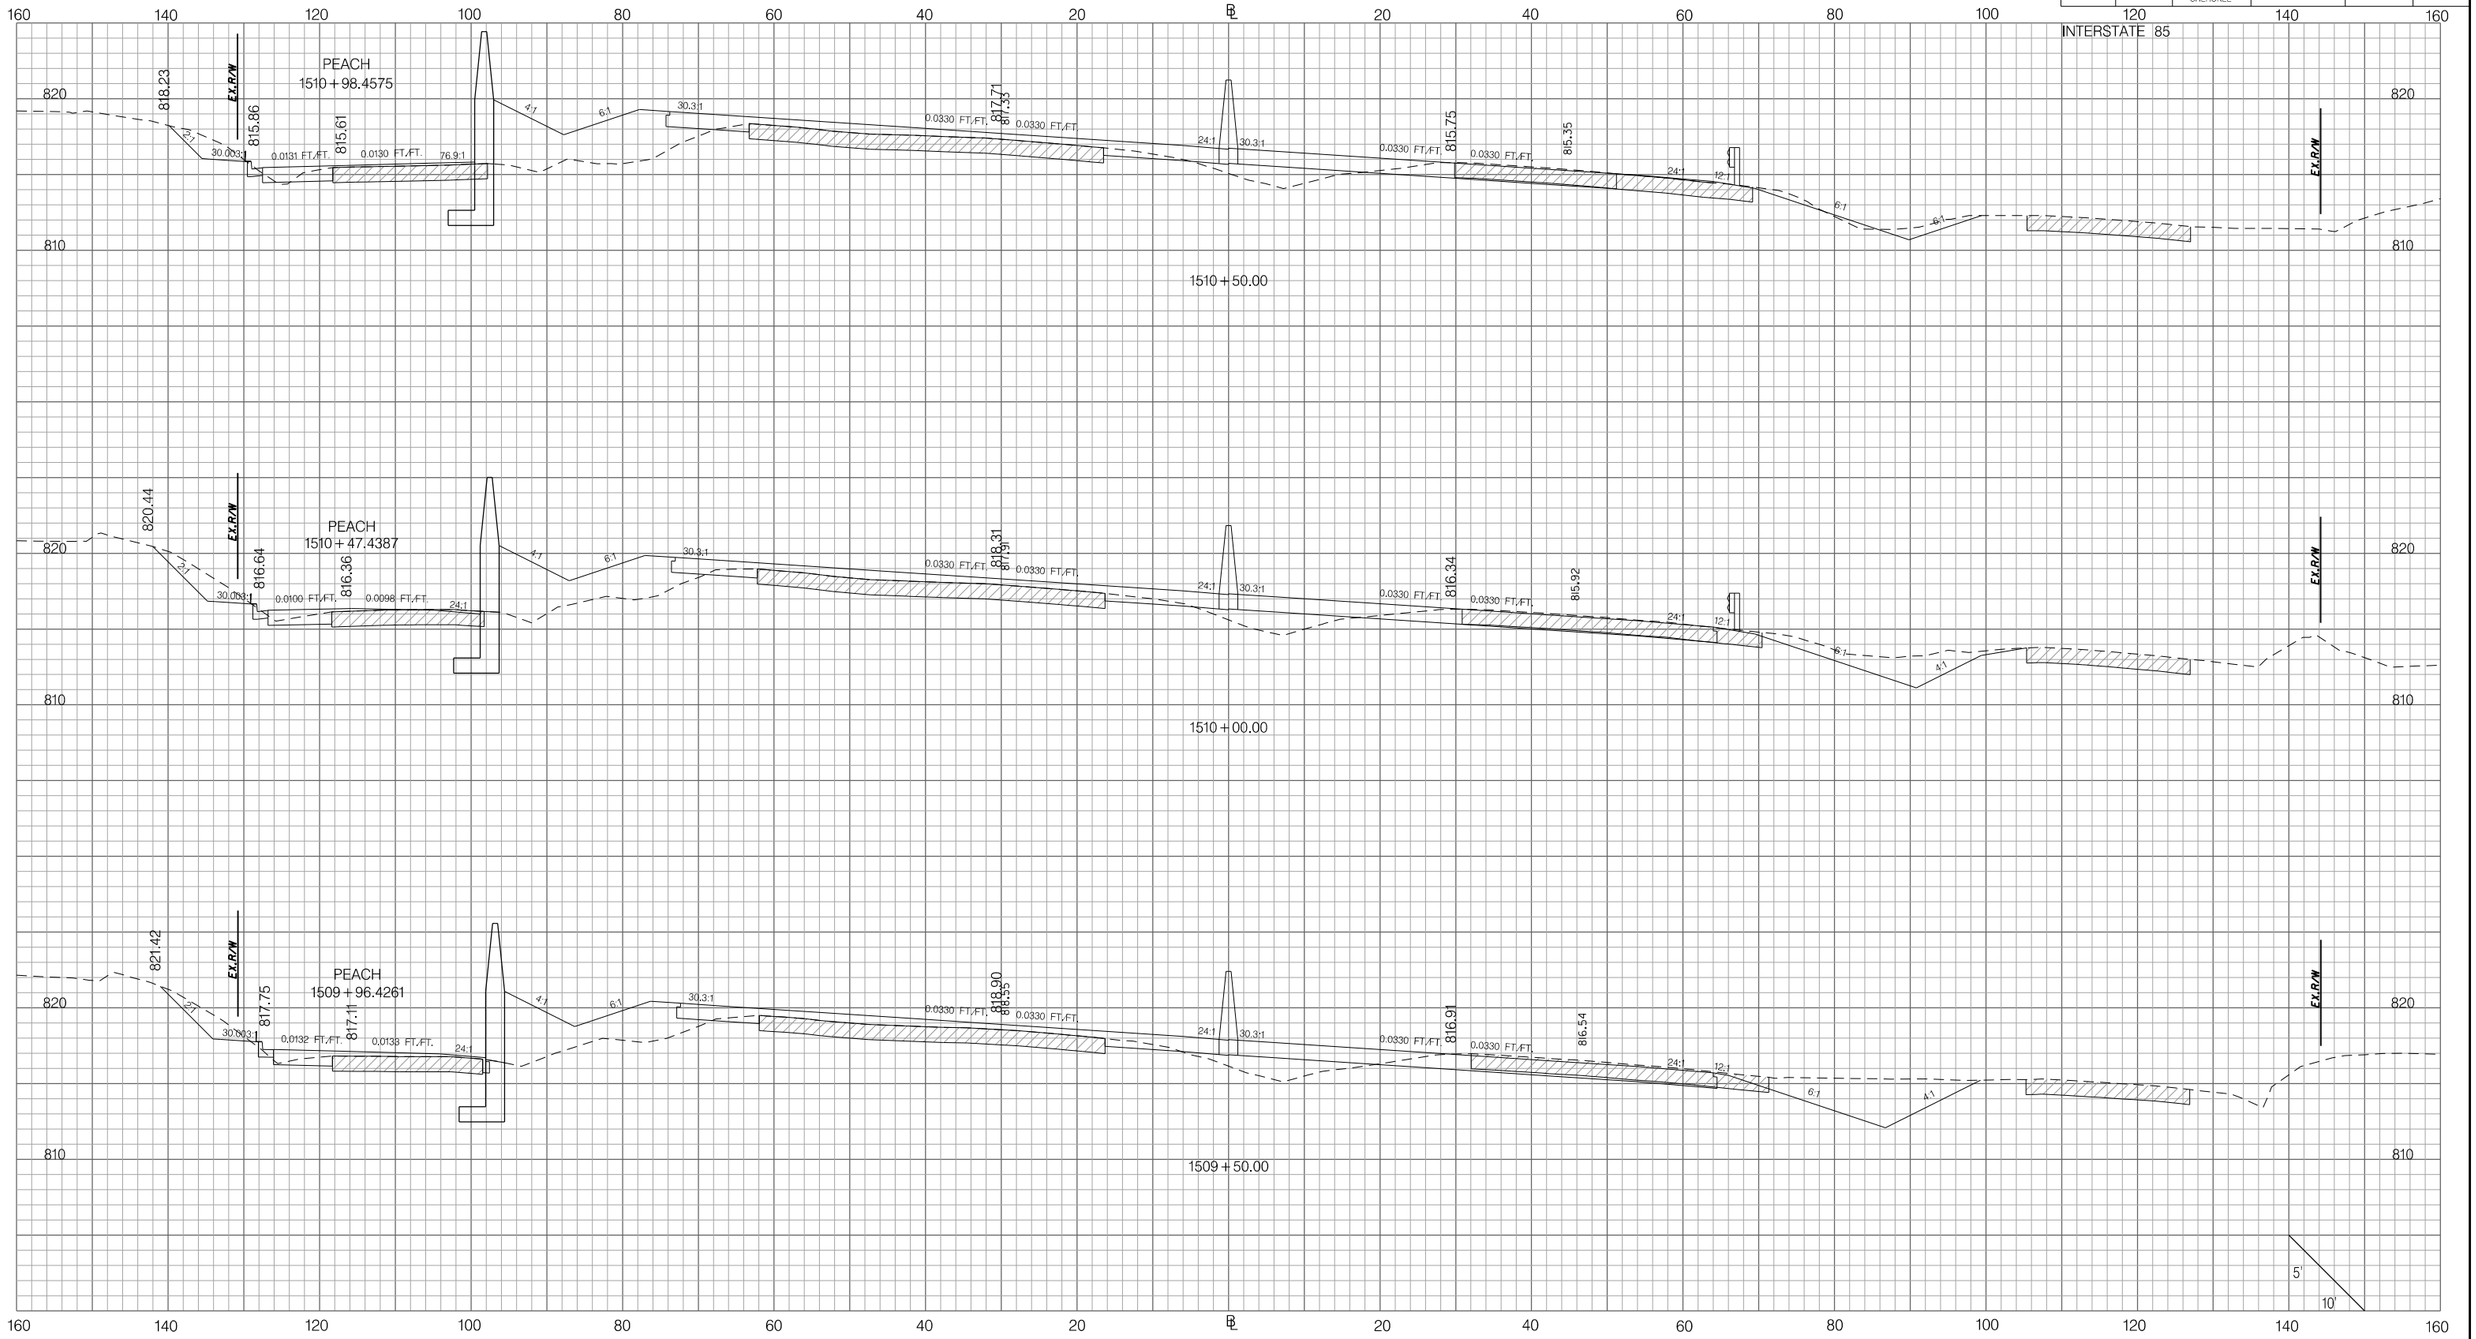

PRELIMINARY
NOT FOR CONSTRUCTION

SCALE: 1" =

REV. NO.	BY	DATE	DESCRIPTION OF REVISION
7			
6			
5			
4			
3			
2			
1			

SOUTH CAROLINA DEPARTMENT OF TRANSPORTATION
INTERSTATE 85

CROSS SECTION SHEET

INTERSTATE 85 MILE MARKER 90–97
SEGMENT C

Z:\Projects\14-60 I85 Widening Cherokee Co MM80-96\Dgn\CrossSections\CROSS SECTION SHEET FILES\PX_I85.dgn
3/9/2016

FED. RD. DIV. NO.	STATE	COUNTY	PROJECT ID	ROAD / ROUTE NO.	SHEET NO.
3	SC	SPARTANBURG CHEROKEE	P027114	INTERSTATE 85	X23

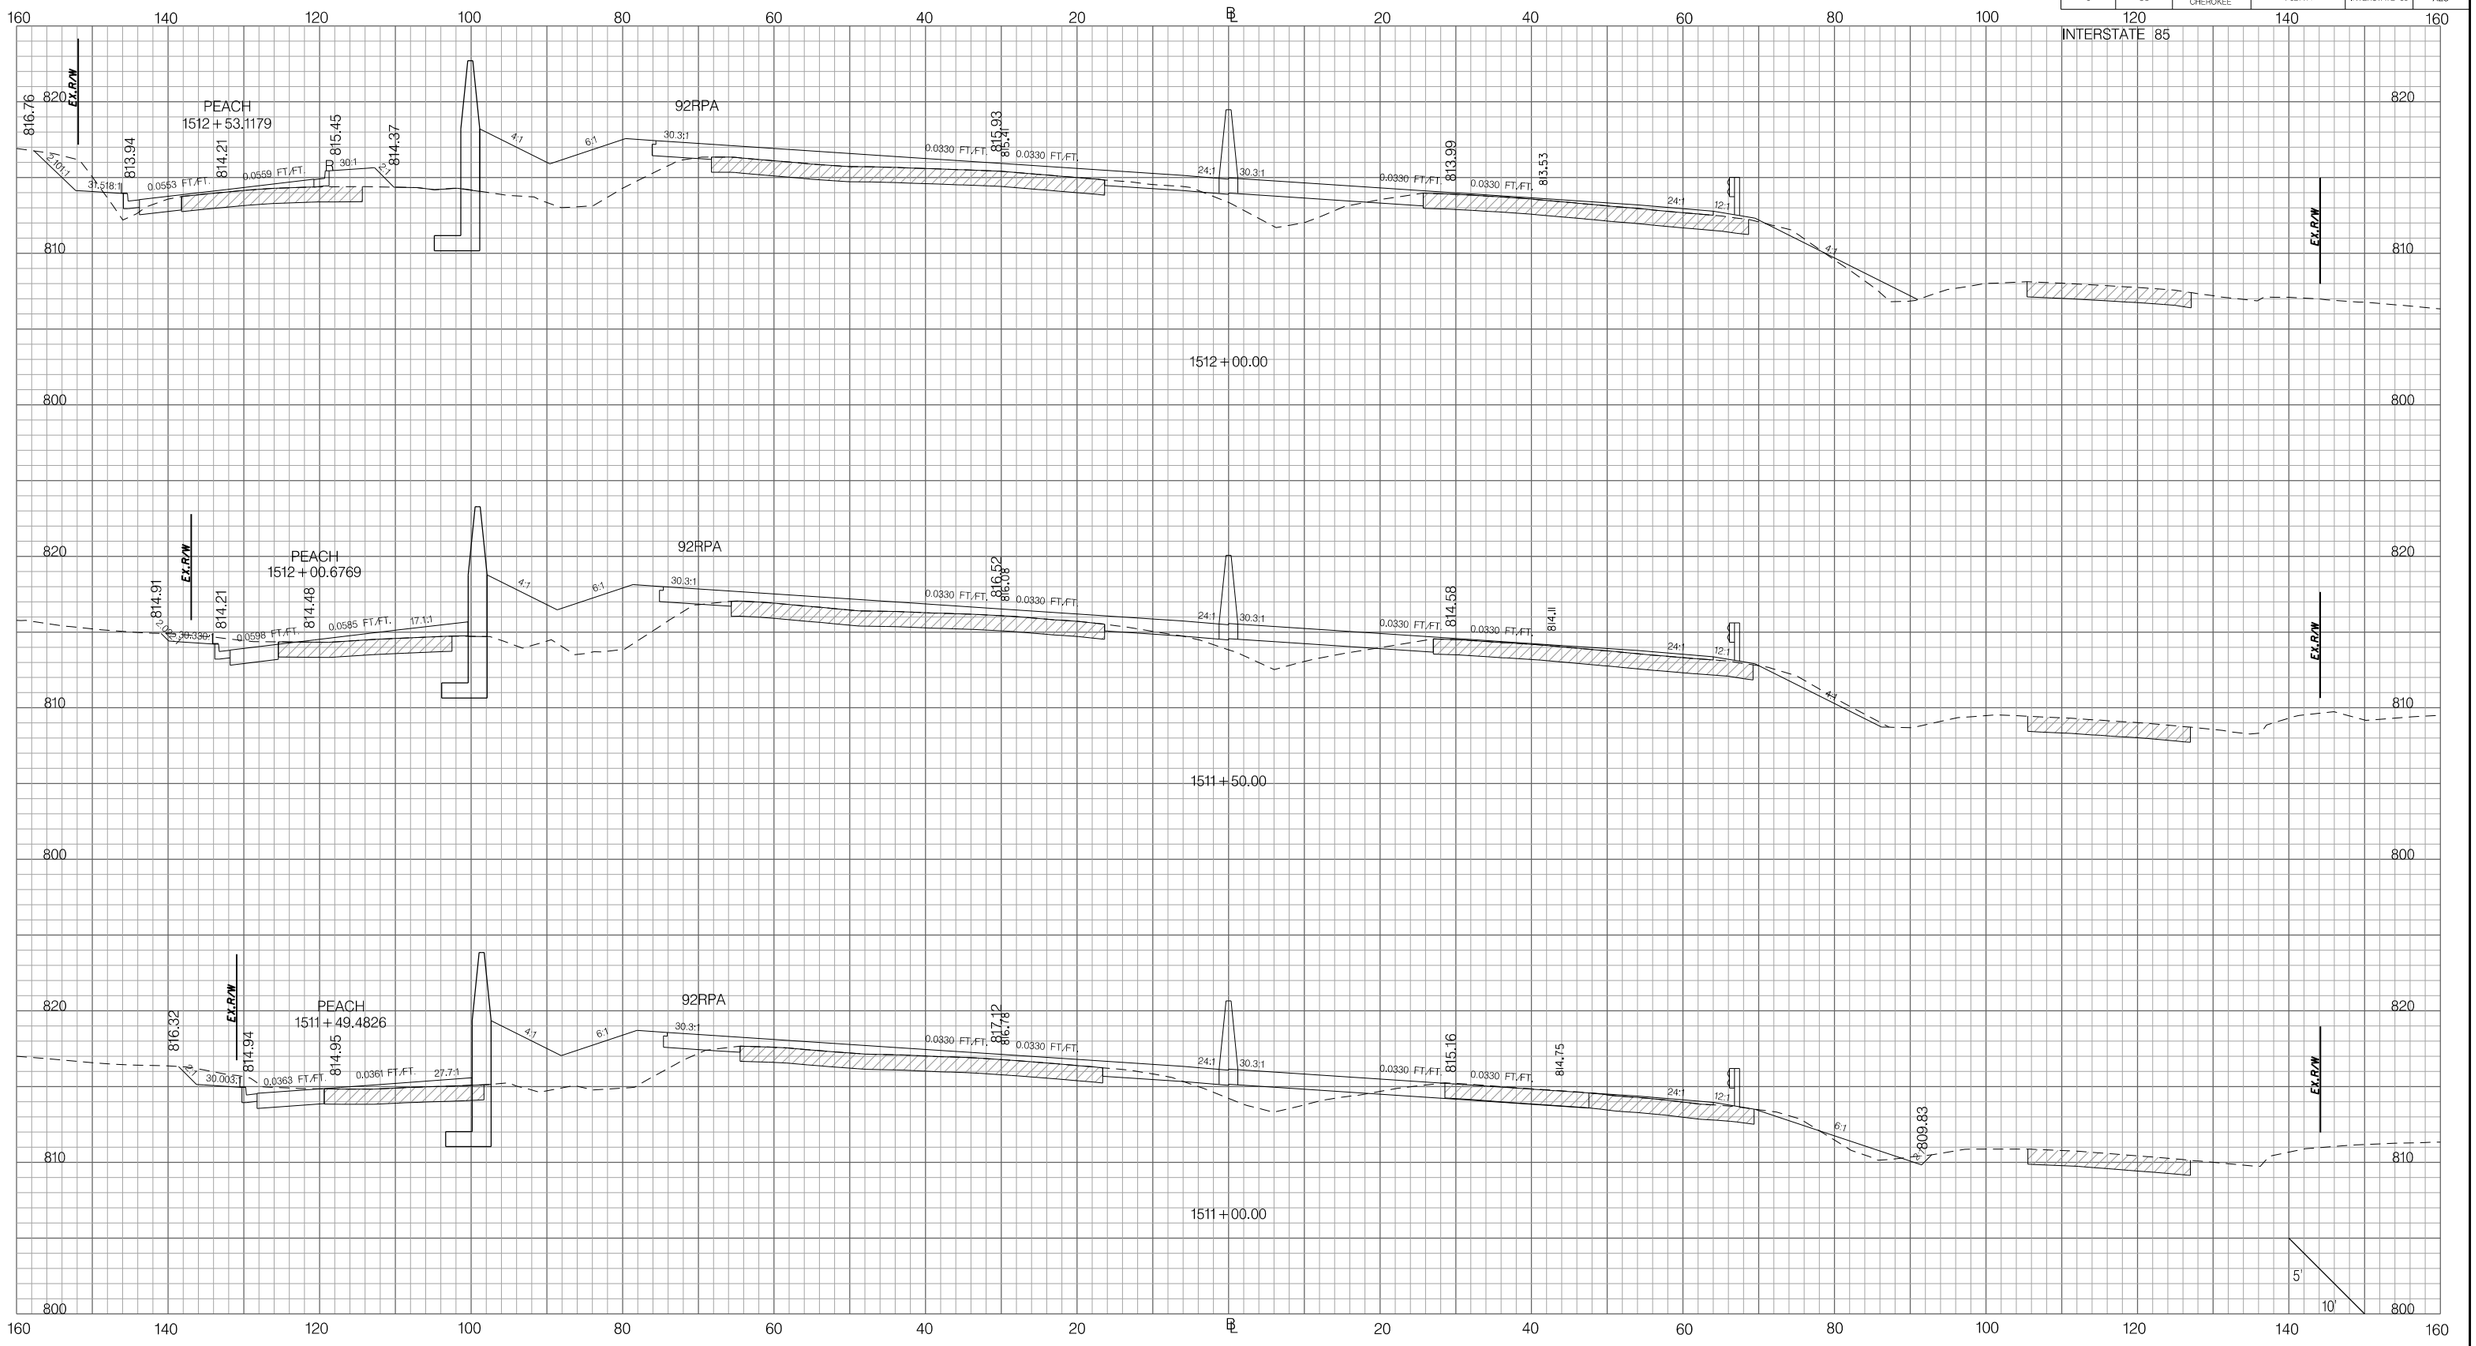

PRELIMINARY
NOT FOR CONSTRUCTION

SCALE: 1" =

REV. NO.	BY	DATE	DESCRIPTION OF REVISION
7			
6			
5			
4			
3			
2			
1			

SOUTH CAROLINA DEPARTMENT OF TRANSPORTATION
INTERSTATE 85

CROSS SECTION SHEET

INTERSTATE 85 MILE MARKER 90–97
SEGMENT C

Z:\Projects\14-60 I85 Widening Cherokee Co MM80-96\Dgn\CrossSections\CROSS SECTION SHEET FILES\PX_I85.dgn
3/9/2016

FED. RD. DIV. NO.	STATE	COUNTY	PROJECT ID	ROAD / ROUTE NO.	SHEET NO.
3	SC	SPARTANBURG CHEROKEE	P027114	INTERSTATE 85	X24

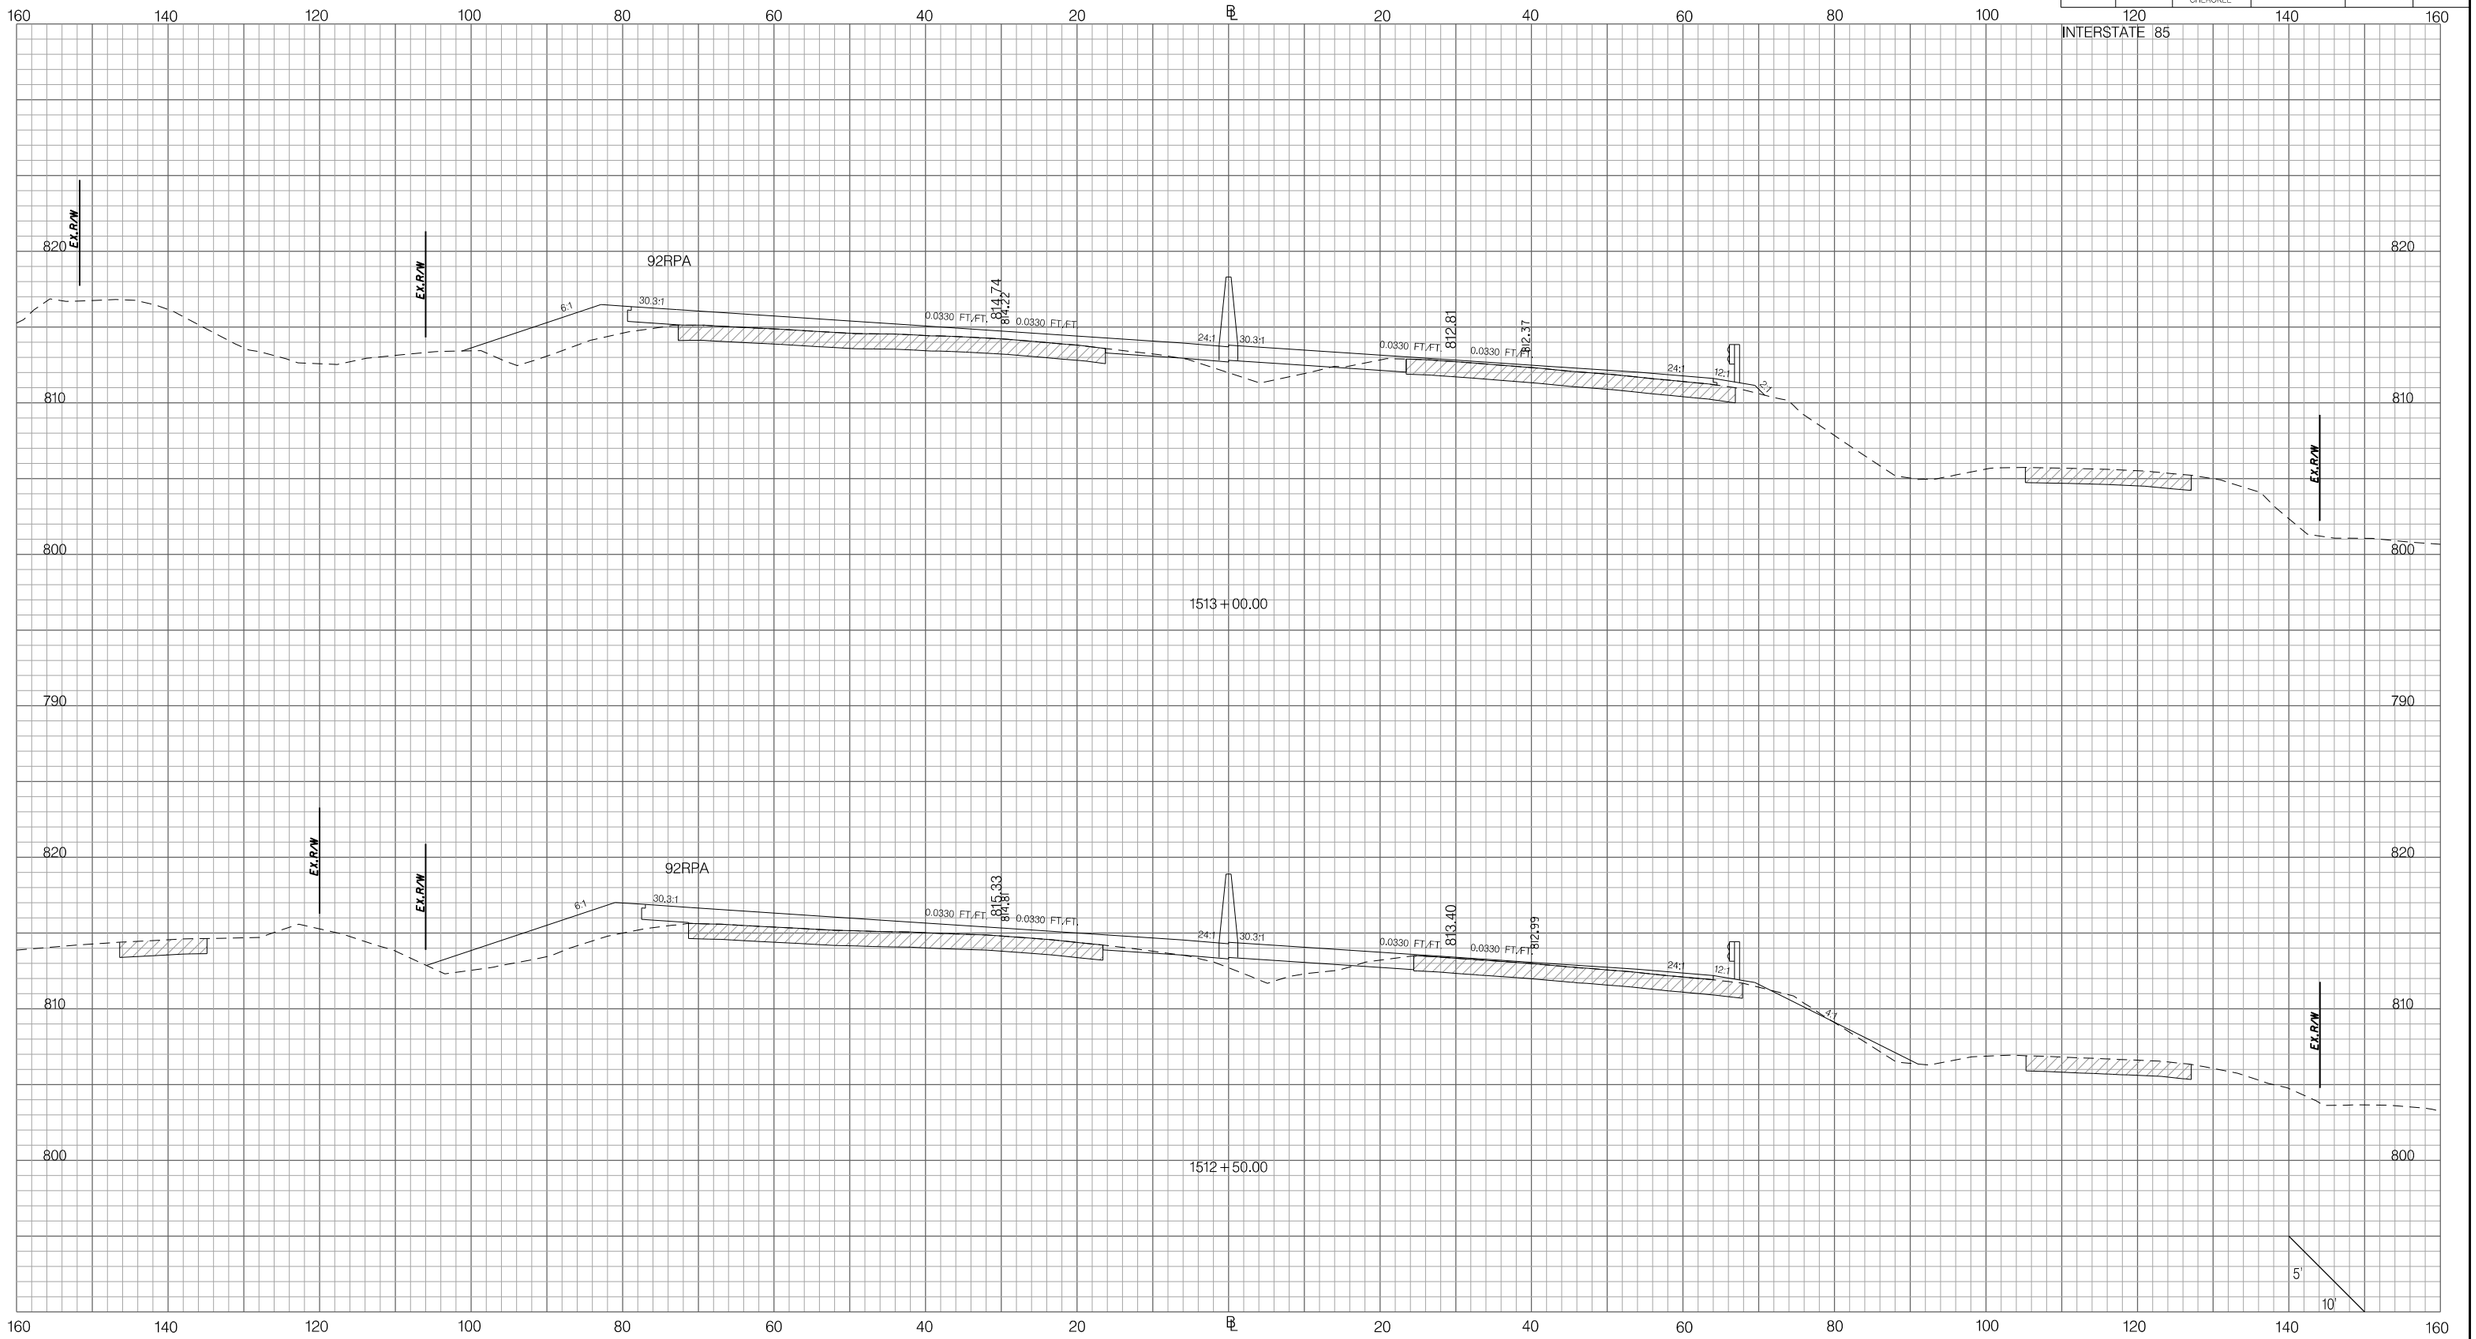

PRELIMINARY
NOT FOR CONSTRUCTION

SCALE: 1" =

REV. NO.	BY	DATE	DESCRIPTION OF REVISION
7			
6			
5			
4			
3			
2			
1			

SOUTH CAROLINA DEPARTMENT OF TRANSPORTATION
INTERSTATE 85

CROSS SECTION SHEET

INTERSTATE 85 MILE MARKER 90–97
SEGMENT C

Z:\Projects\14-60 I85 Widening Cherokee Co MM80-96\Dgn\CrossSections\CROSS SECTION SHEET FILES\PX_I85.dgn
3/9/2016

FED. RD. DIV. NO.	STATE	COUNTY	PROJECT ID	ROAD / ROUTE NO.	SHEET NO.
3	SC	SPARTANBURG CHEROKEE	P027114	INTERSTATE 85	X25

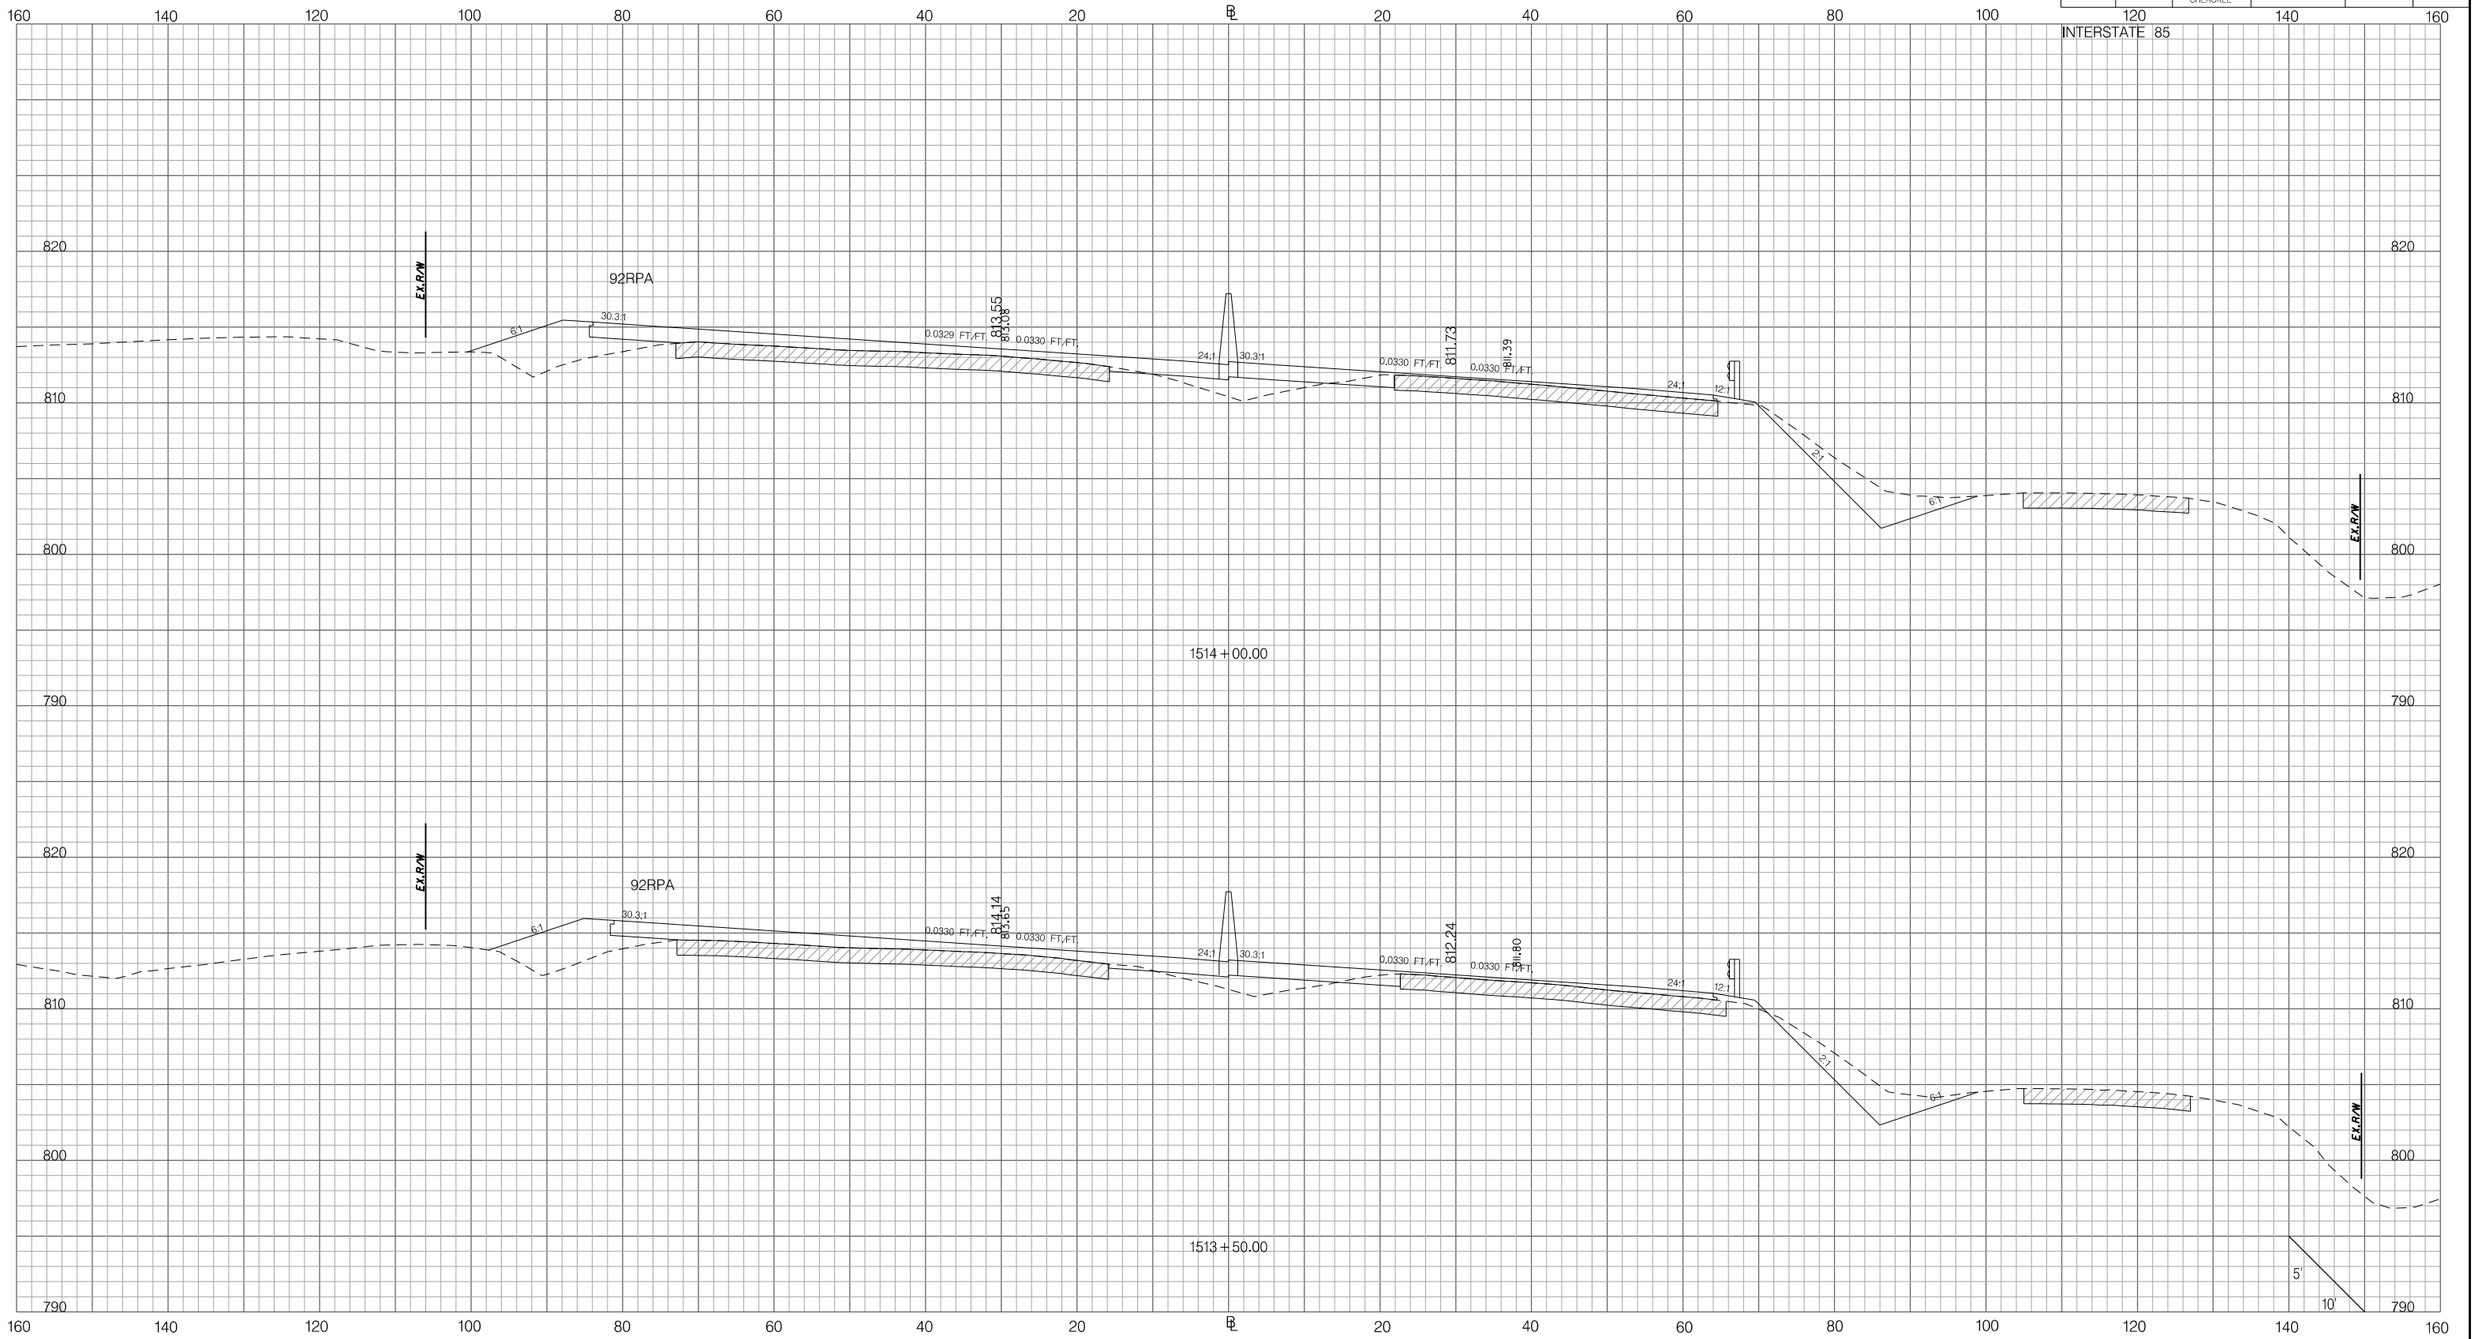

PRELIMINARY
NOT FOR CONSTRUCTION

SCALE: 1" =

REV. NO.	BY	DATE	DESCRIPTION OF REVISION
7			
6			
5			
4			
3			
2			
1			

SOUTH CAROLINA DEPARTMENT OF TRANSPORTATION
INTERSTATE 85

CROSS SECTION SHEET

INTERSTATE 85 MILE MARKER 90–97
SEGMENT C

Z:\Projects\14-60 I85 Widening Cherokee Co MM80-96\Dgn\CrossSections\CROSS SECTION SHEET FILES\PX_I85.dgn
3/9/2016

FED. RD. DIV. NO.	STATE	COUNTY	PROJECT ID	ROAD / ROUTE NO.	SHEET NO.
3	SC	SPARTANBURG CHEROKEE	P027114	INTERSTATE 85	X26

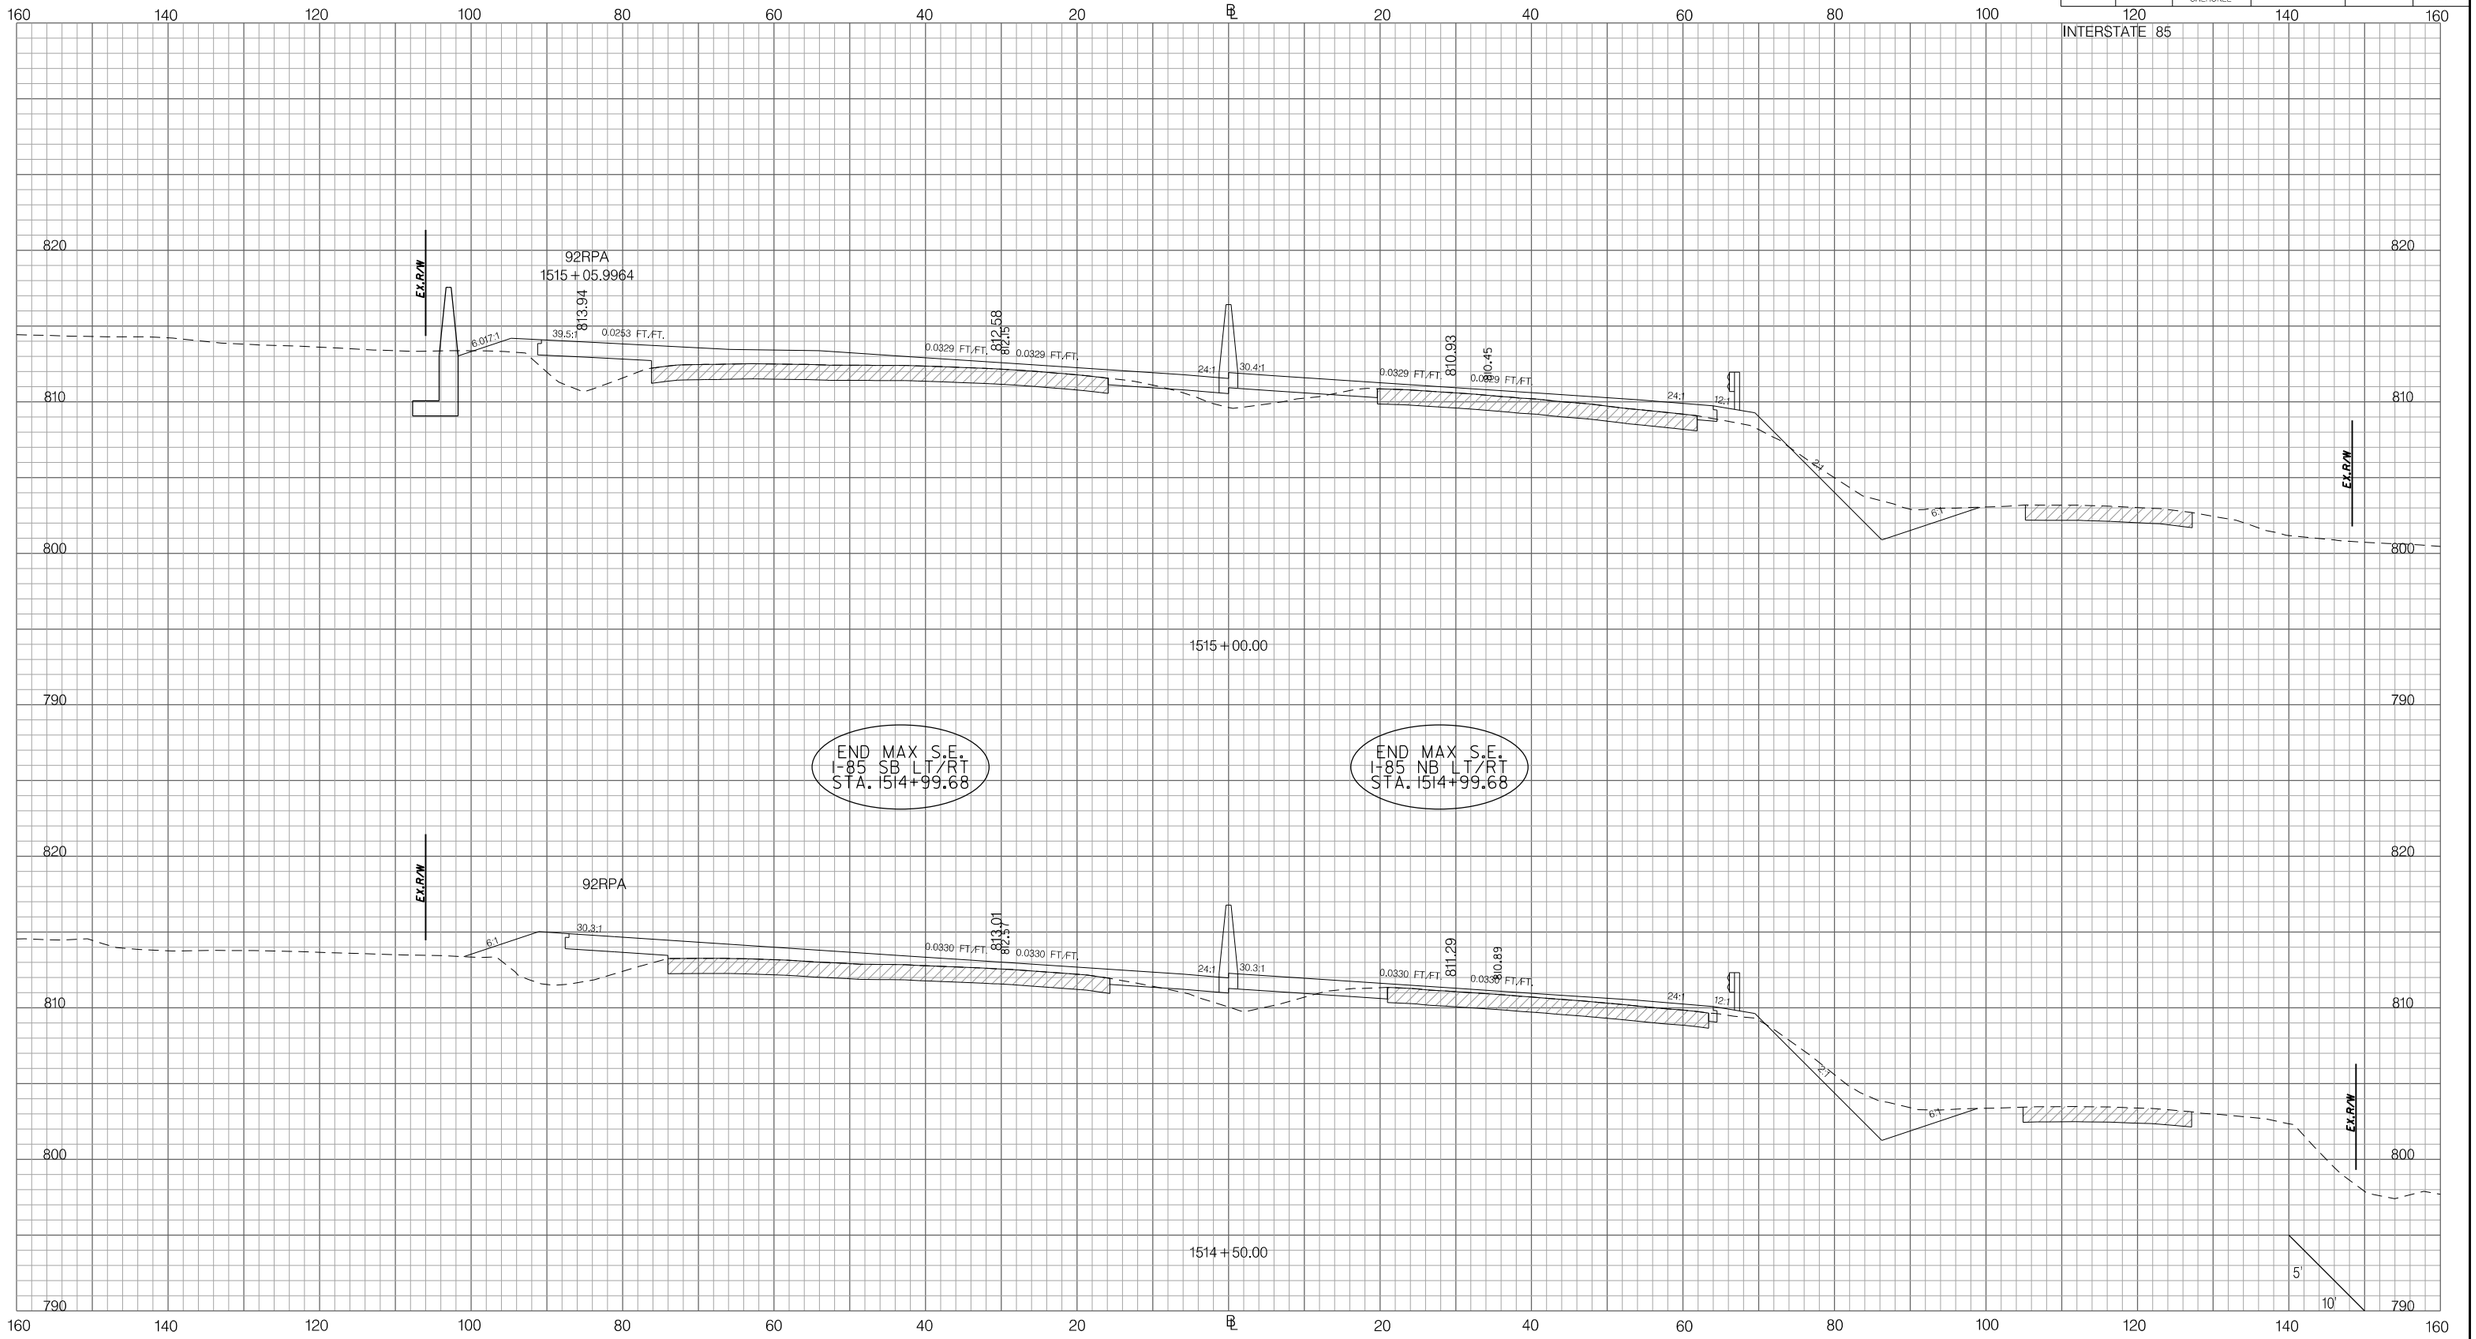

PRELIMINARY
NOT FOR CONSTRUCTION

SCALE: 1" =

REV. NO.	BY	DATE	DESCRIPTION OF REVISION
7			
6			
5			
4			
3			
2			
1			

SOUTH CAROLINA DEPARTMENT OF TRANSPORTATION
INTERSTATE 85

CROSS SECTION SHEET

INTERSTATE 85 MILE MARKER 90–97
SEGMENT C

Z:\Projects\14-60 I85 Widening Cherokee Co MM80-96\Dgn\CrossSections\CROSS SECTION SHEET FILES\PX_I85.dgn
3/9/2016

FED. RD. DIV. NO.	STATE	COUNTY	PROJECT ID	ROAD / ROUTE NO.	SHEET NO.
3	SC	SPARTANBURG CHEROKEE	P027114	INTERSTATE 85	X27

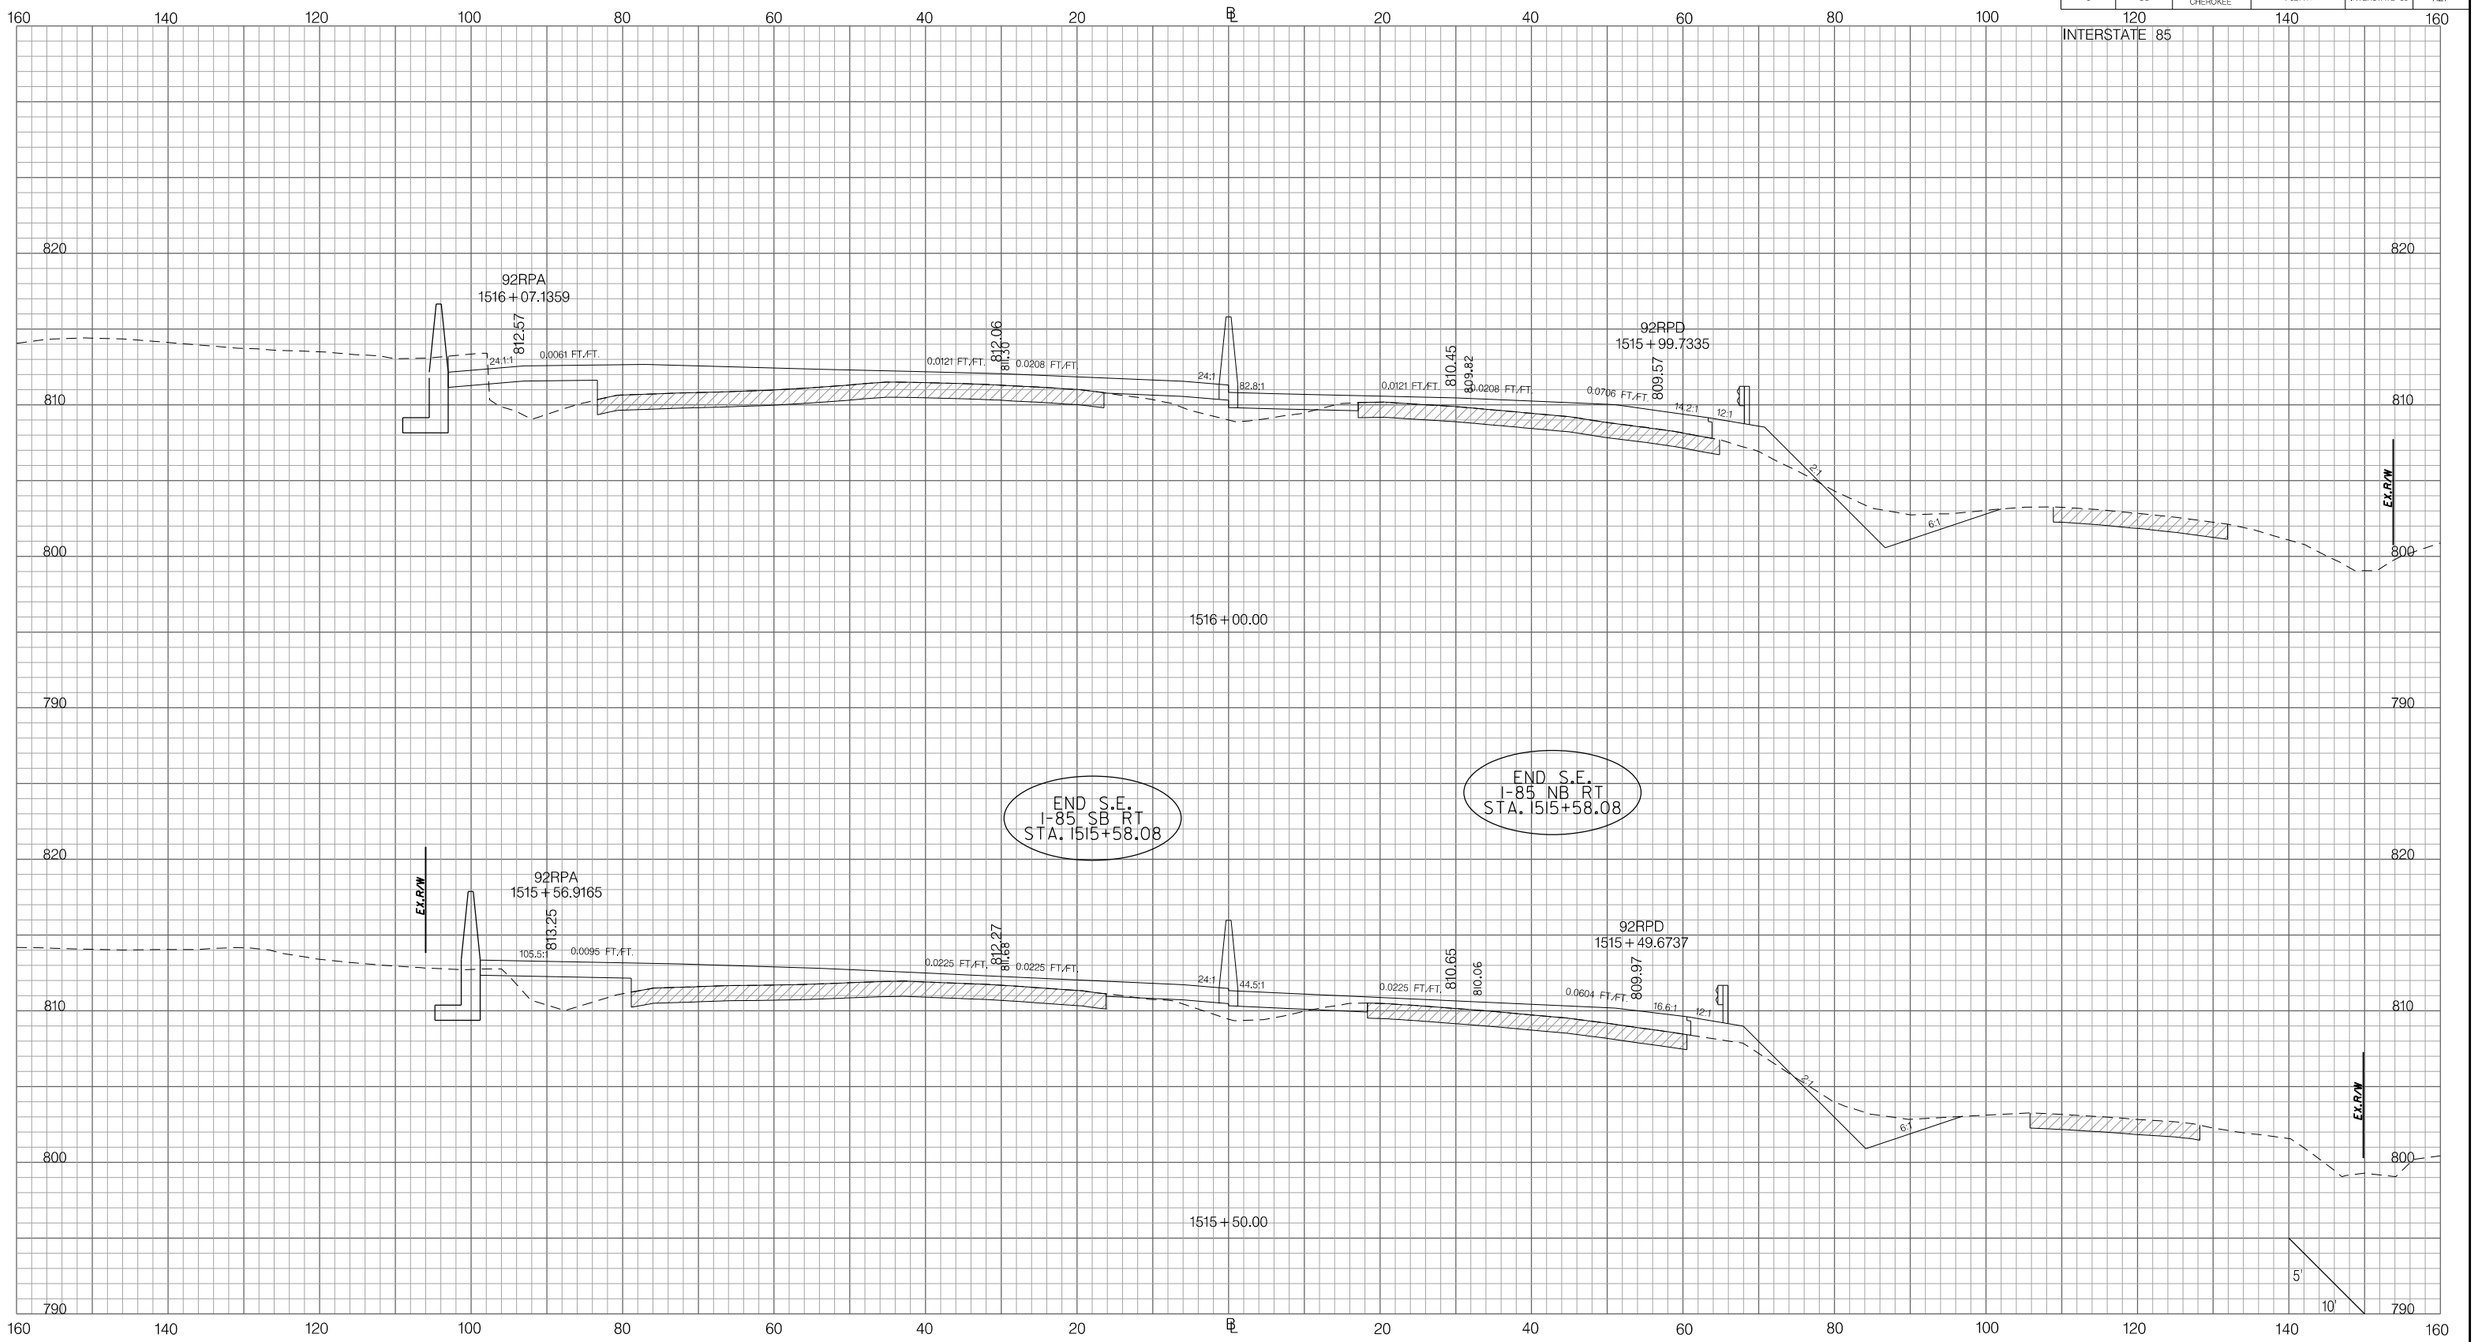

PRELIMINARY
NOT FOR CONSTRUCTION

SCALE: 1" =

REV. NO.	BY	DATE	DESCRIPTION OF REVISION
7			
6			
5			
4			
3			
2			
1			

SOUTH CAROLINA DEPARTMENT OF TRANSPORTATION
INTERSTATE 85

CROSS SECTION SHEET

INTERSTATE 85 MILE MARKER 90–97
SEGMENT C

Z:\Projects\14-60 I85 Widening Cherokee Co MM80-96\Dgn\CrossSections\CROSS SECTION SHEET FILES\PX_I85.dgn
3/9/2016

FED. RD. DIV. NO.	STATE	COUNTY	PROJECT ID	ROAD / ROUTE NO.	SHEET NO.
3	SC	SPARTANBURG CHEROKEE	P027114	INTERSTATE 85	X28

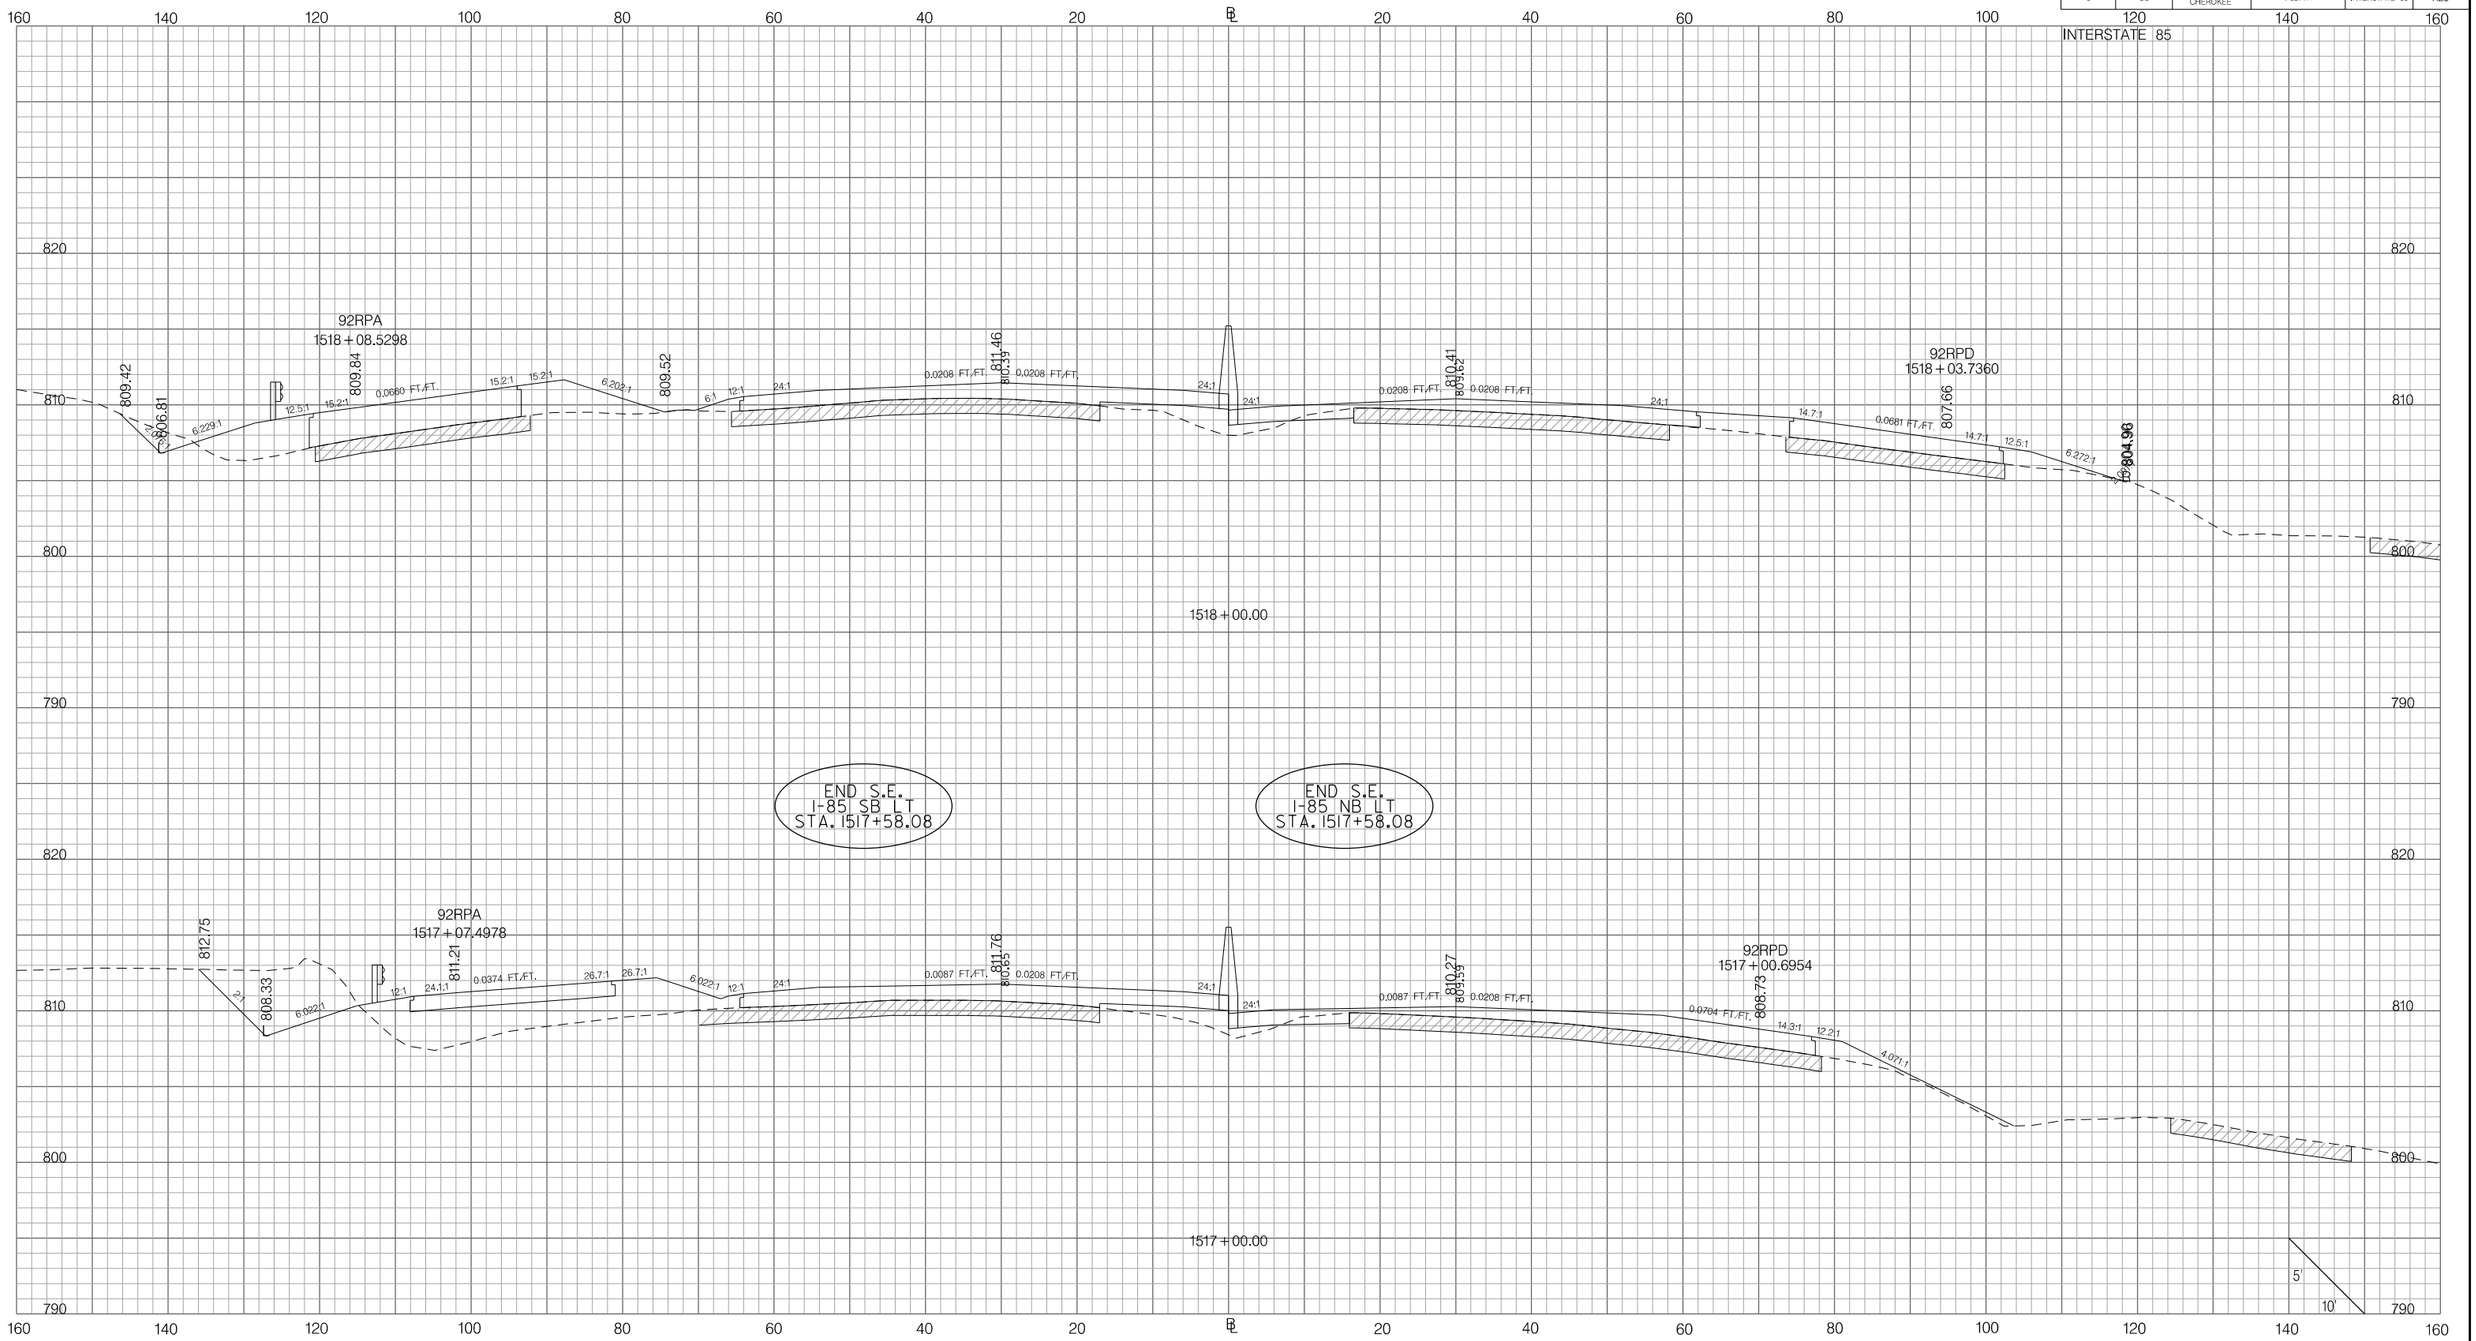

PRELIMINARY
NOT FOR CONSTRUCTION

SCALE: 1" =

REV. NO.	BY	DATE	DESCRIPTION OF REVISION
7			
6			
5			
4			
3			
2			
1			

SOUTH CAROLINA DEPARTMENT OF TRANSPORTATION
INTERSTATE 85

CROSS SECTION SHEET

INTERSTATE 85 MILE MARKER 90–97
SEGMENT C

Z:\Projects\14-60 I85 Widening Cherokee Co MM80-96\Dgn\CrossSections\CROSS SECTION SHEET FILES\PX_I85.dgn
3/9/2016

FED. RD. DIV. NO.	STATE	COUNTY	PROJECT ID	ROAD / ROUTE NO.	SHEET NO.
3	SC	SPARTANBURG CHEROKEE	P027114	INTERSTATE 85	X29

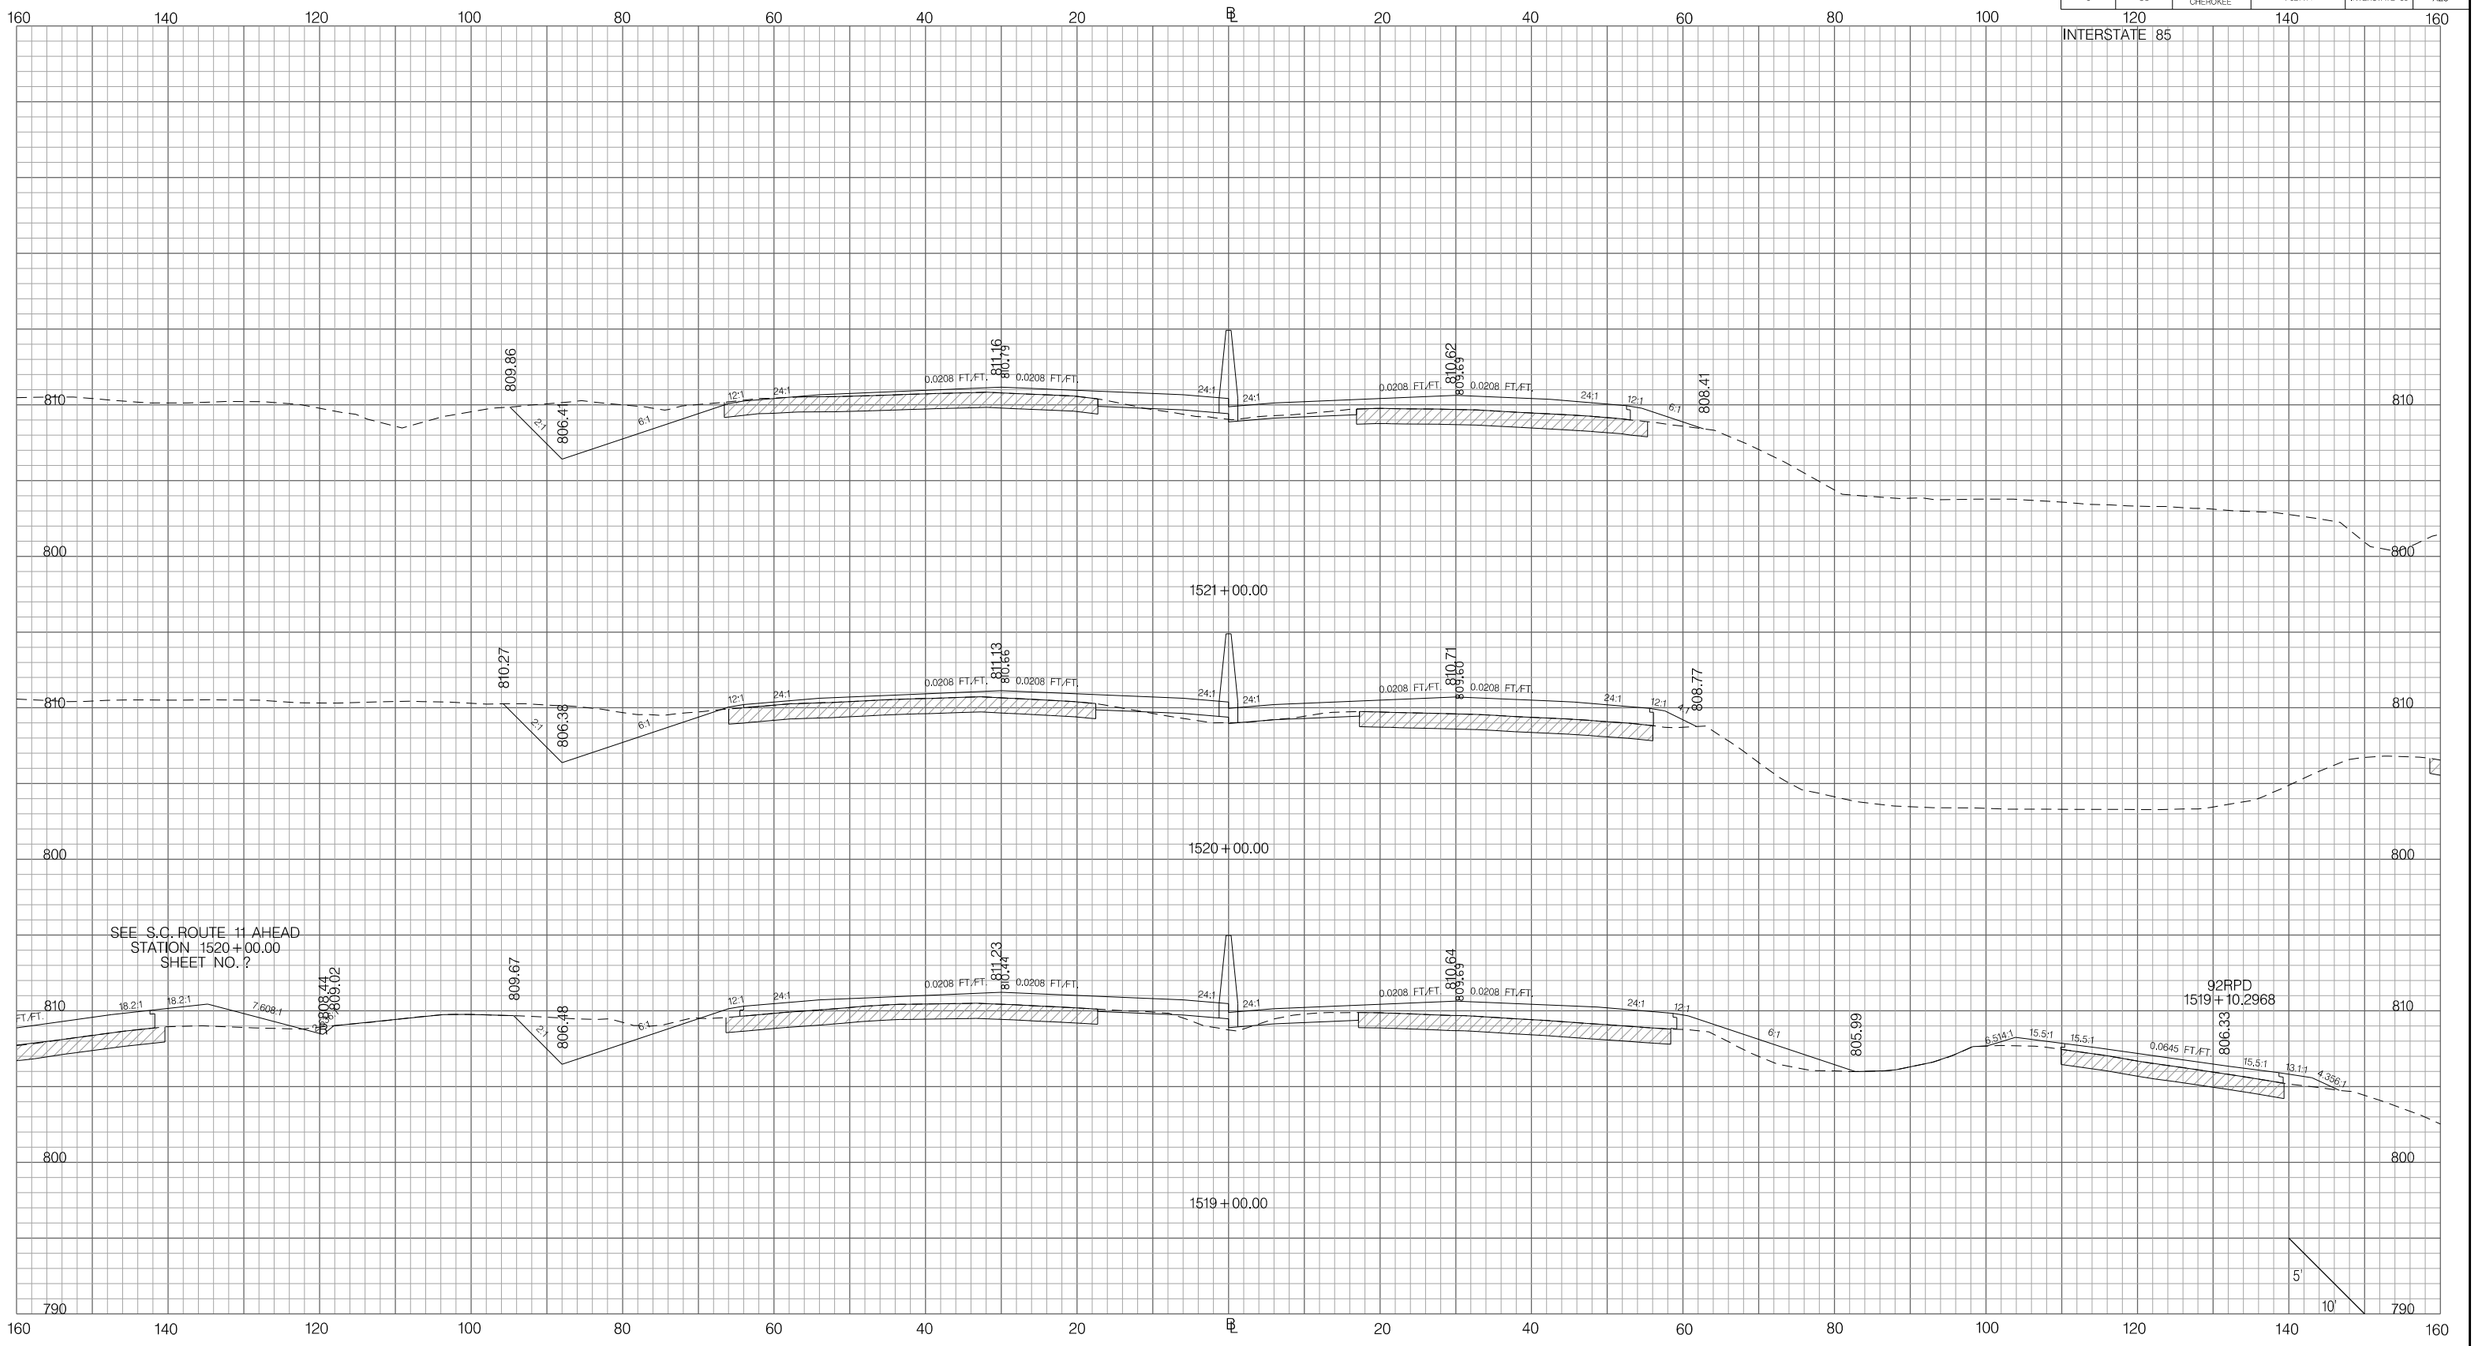

PRELIMINARY
NOT FOR CONSTRUCTION

SCALE: 1" =

REV. NO.	BY	DATE	DESCRIPTION OF REVISION
7			
6			
5			
4			
3			
2			
1			

SOUTH CAROLINA DEPARTMENT OF TRANSPORTATION
INTERSTATE 85

CROSS SECTION SHEET

INTERSTATE 85 MILE MARKER 90–97
SEGMENT C

Z:\Projects\14-60 I85 Widening Cherokee Co MM80-96\Dgn\CrossSections\CROSS SECTION SHEET FILES\PX_I85.dgn
3/9/2016

FED. RD. DIV. NO.	STATE	COUNTY	PROJECT ID	ROAD / ROUTE NO.	SHEET NO.
3	SC	SPARTANBURG CHEROKEE	P027114	INTERSTATE 85	X30

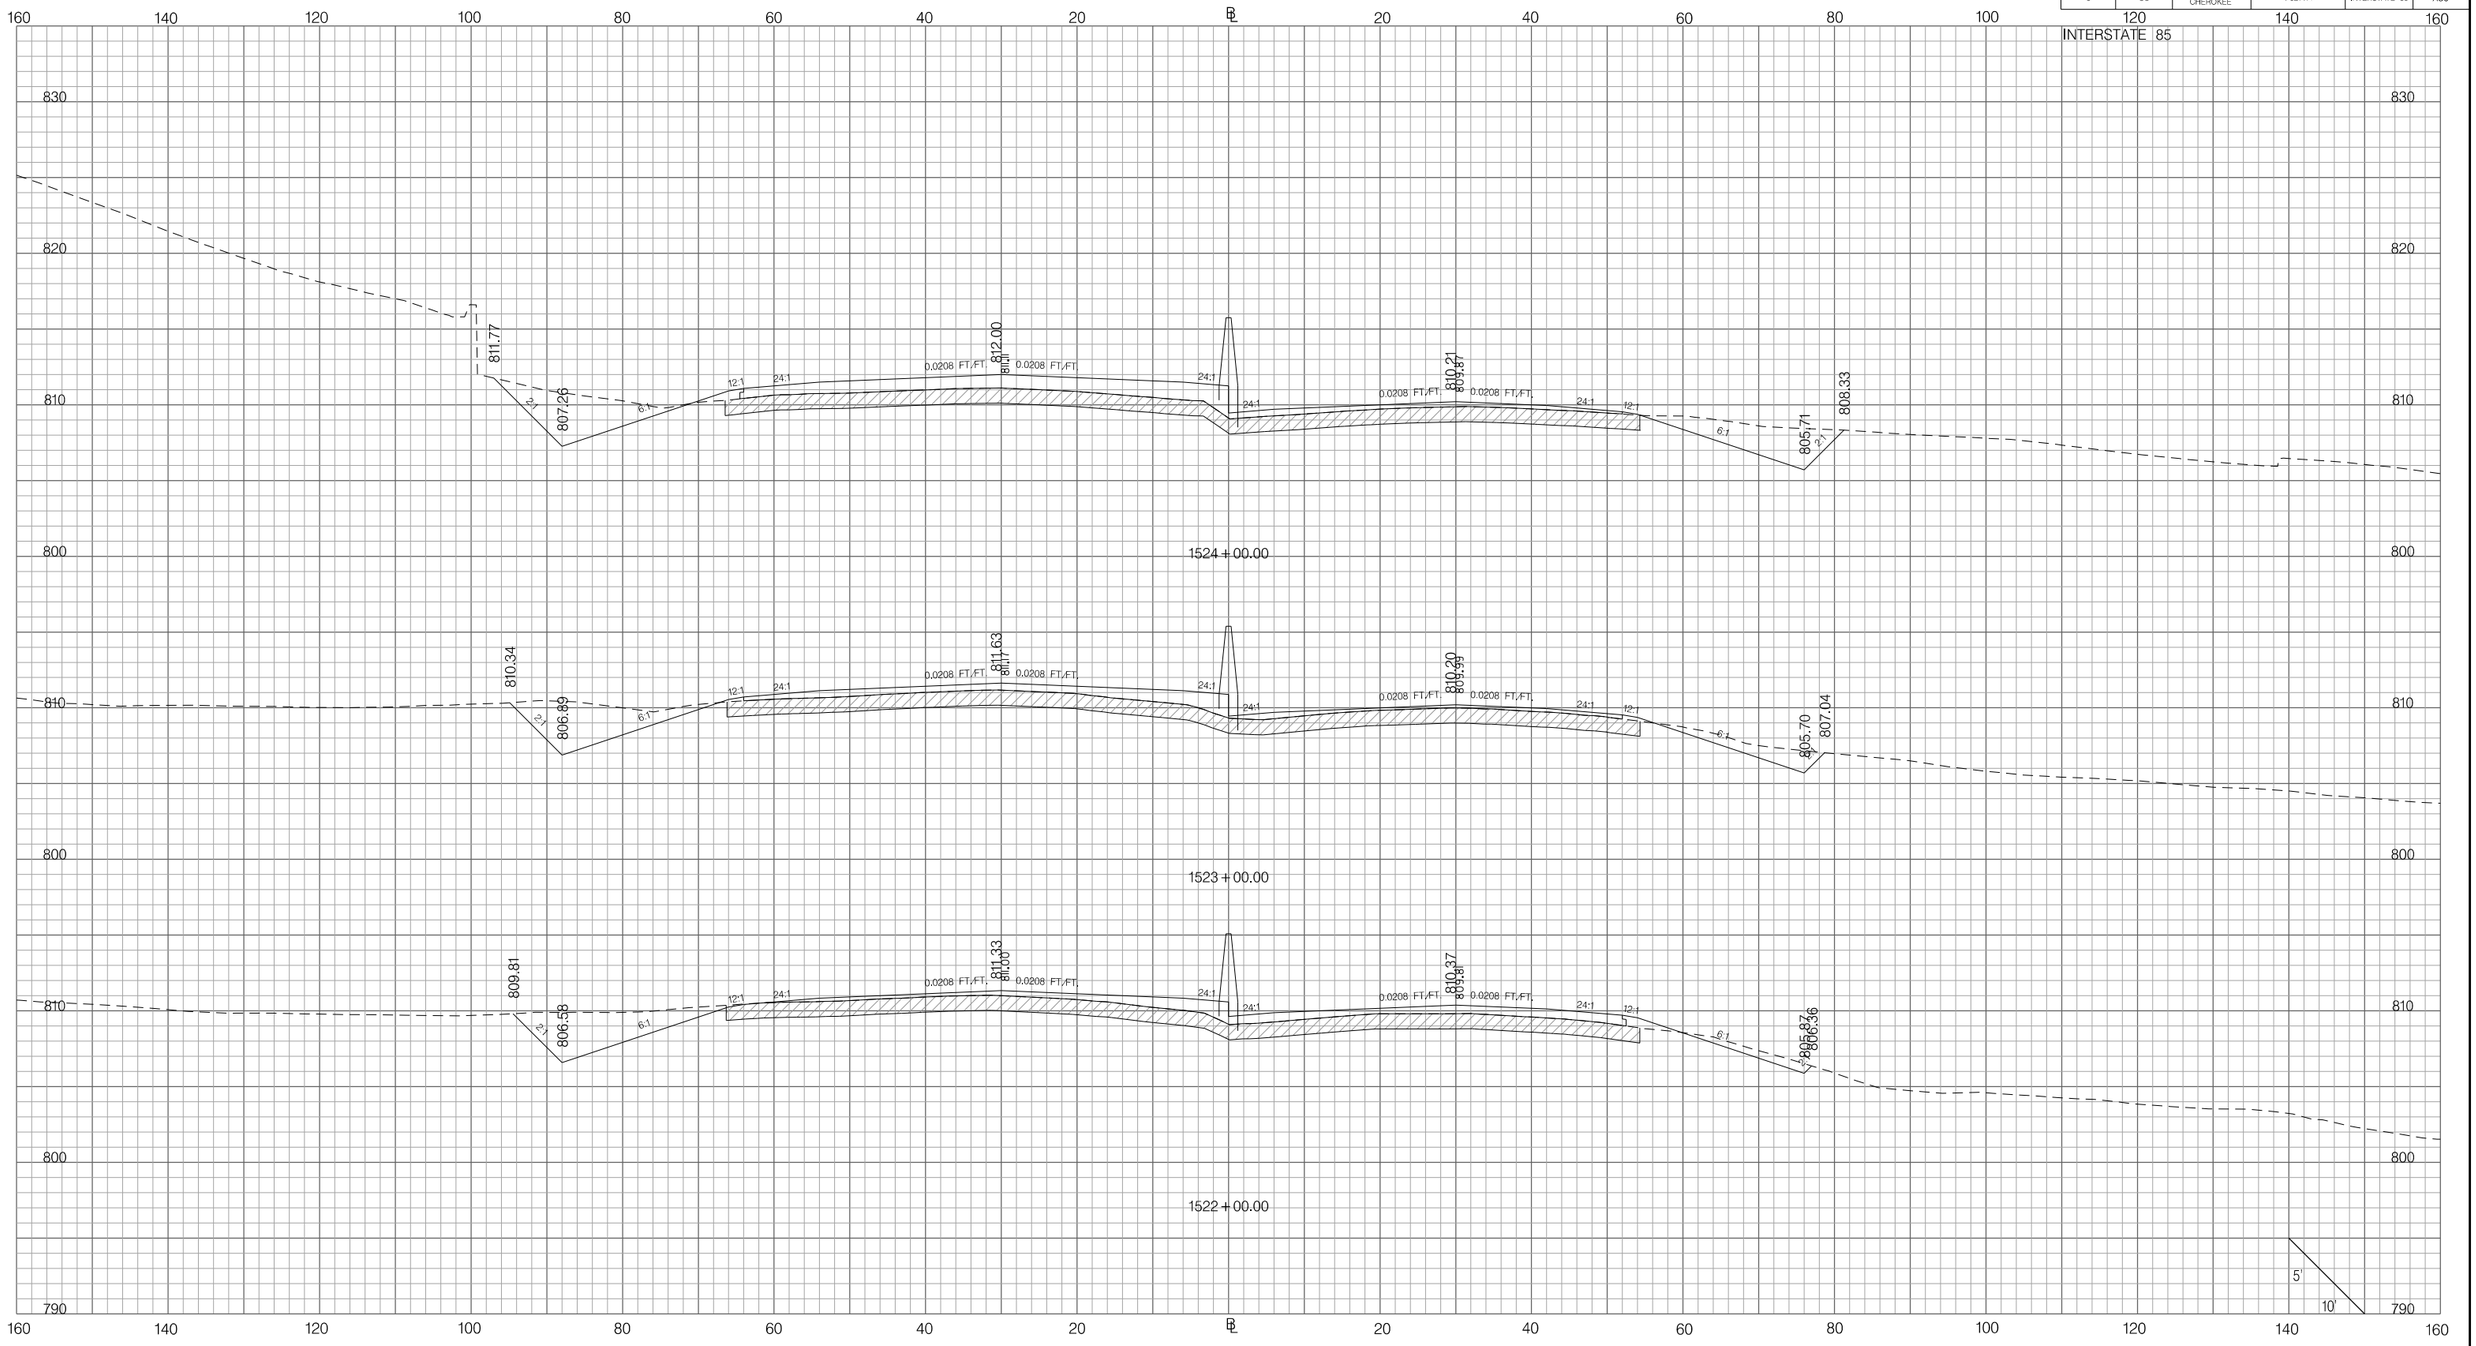

PRELIMINARY
NOT FOR CONSTRUCTION

SCALE: 1" =

REV. NO.	BY	DATE	DESCRIPTION OF REVISION
7			
6			
5			
4			
3			
2			
1			

SOUTH CAROLINA DEPARTMENT OF TRANSPORTATION
INTERSTATE 85

CROSS SECTION SHEET

INTERSTATE 85 MILE MARKER 90–97
SEGMENT C

Z:\Projects\14-60 I85 Widening Cherokee Co MM80-96\Dgn\CrossSections\CROSS SECTION SHEET FILES\PX_I85.dgn
3/9/2016

FED. RD. DIV. NO.	STATE	COUNTY	PROJECT ID	ROAD / ROUTE NO.	SHEET NO.
3	SC	SPARTANBURG CHEROKEE	P027114	INTERSTATE 85	X31

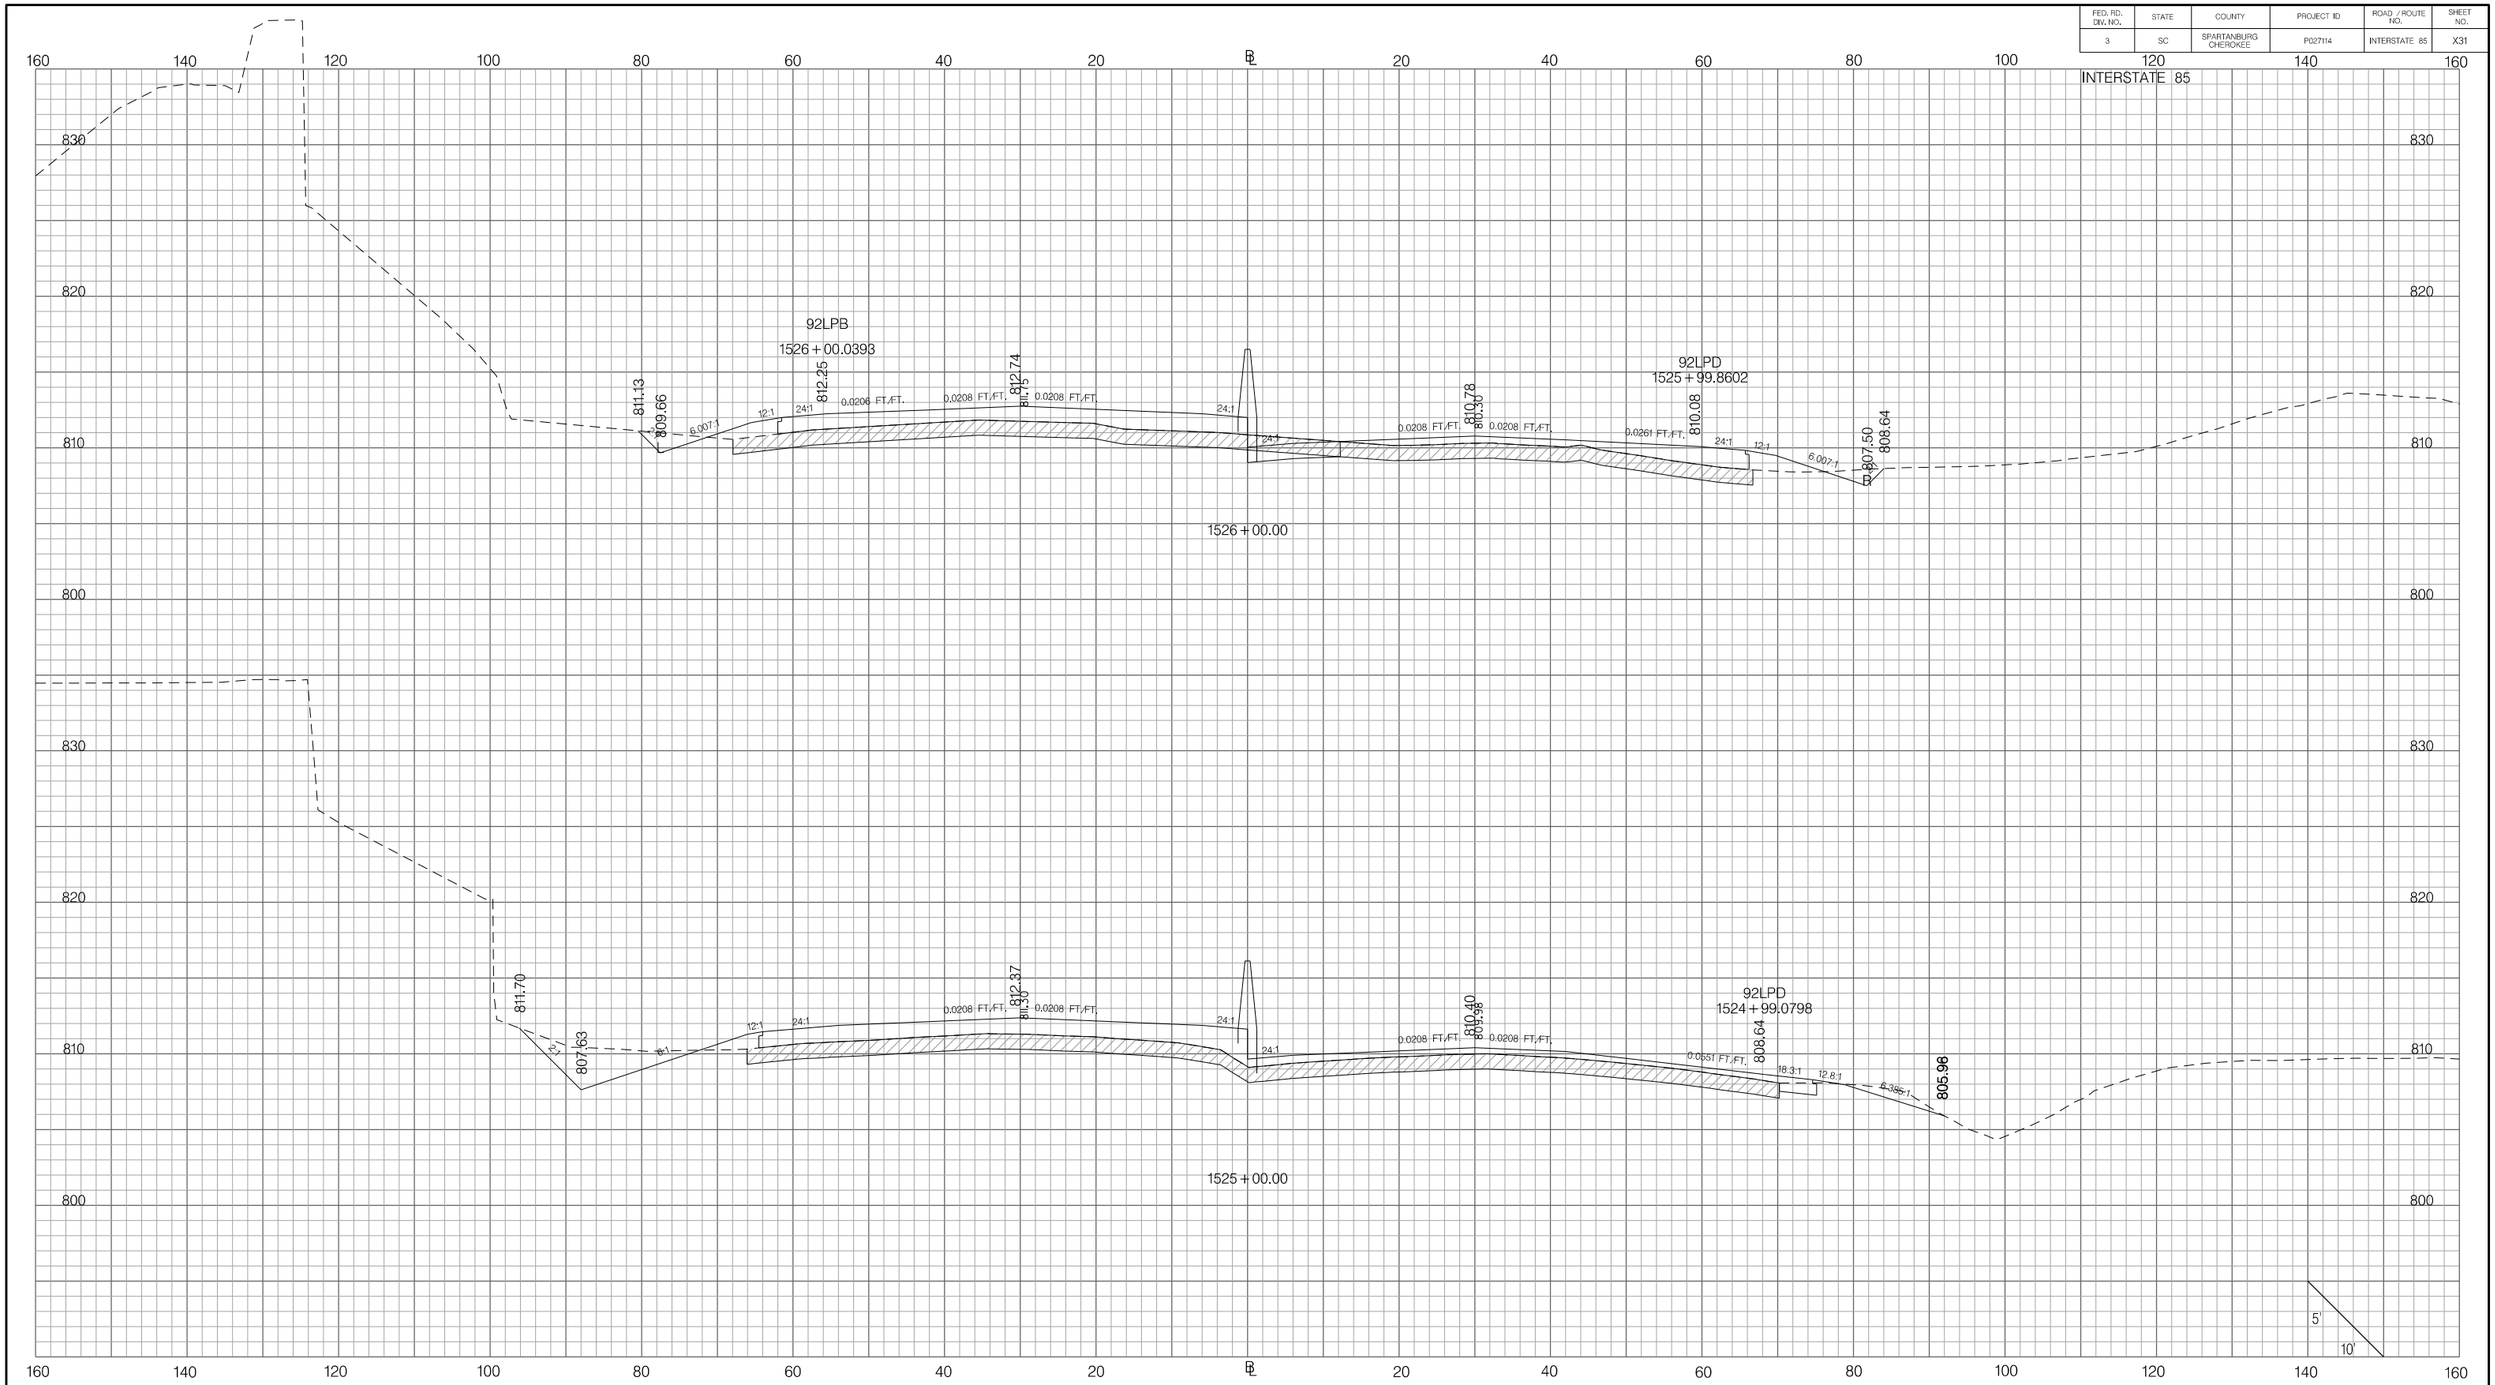

PRELIMINARY
NOT FOR CONSTRUCTION

SCALE: 1" =

REV. NO.	BY	DATE	DESCRIPTION OF REVISION
7			
6			
5			
4			
3			
2			
1			

SOUTH CAROLINA DEPARTMENT OF TRANSPORTATION
INTERSTATE 85

CROSS SECTION SHEET

INTERSTATE 85 MILE MARKER 90–97
SEGMENT C

Z:\Projects\14-60 I85 Widening Cherokee Co MM80-96\Dgn\CrossSections\CROSS SECTION SHEET FILES\PX_I85.dgn
3/9/2016

FED. RD. DIV. NO.	STATE	COUNTY	PROJECT ID	ROAD / ROUTE NO.	SHEET NO.
3	SC	SPARTANBURG CHEROKEE	P027114	INTERSTATE 85	X32

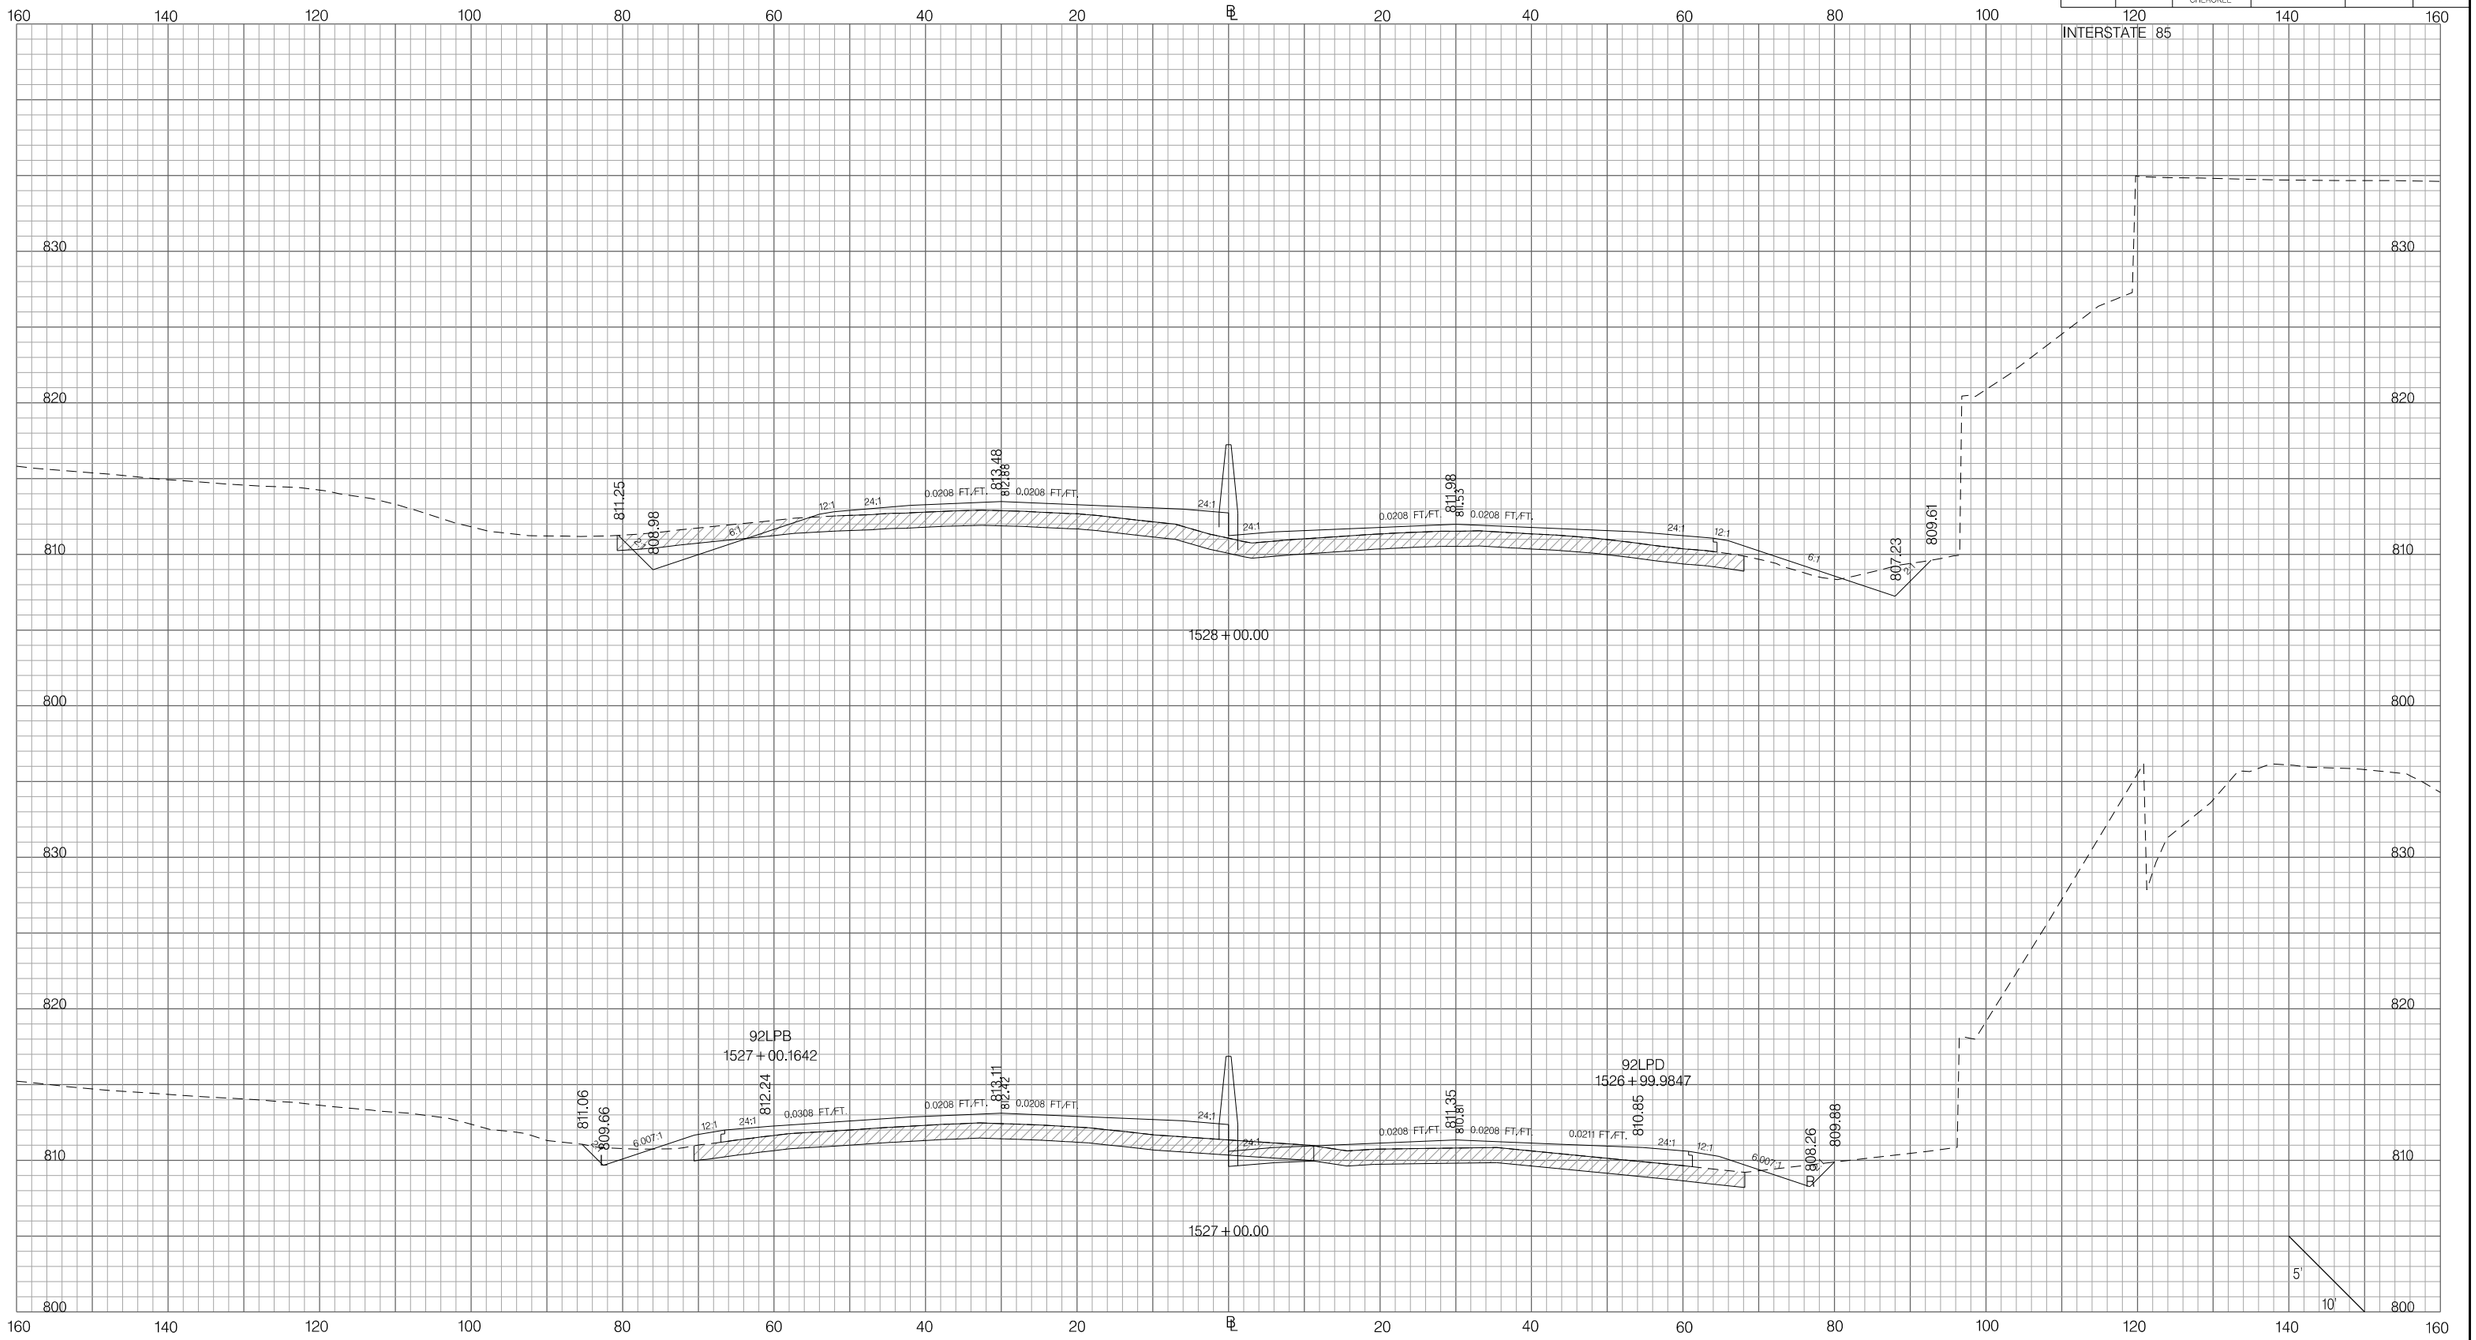

PRELIMINARY
NOT FOR CONSTRUCTION

SCALE: 1" =

REV.NO.	BY	DATE	DESCRIPTION OF REVISION
7			
6			
5			
4			
3			
2			
1			

SOUTH CAROLINA DEPARTMENT OF TRANSPORTATION
INTERSTATE 85

CROSS SECTION SHEET

INTERSTATE 85 MILE MARKER 90–97
SEGMENT C

Z:\Projects\14-60 I85 Widening Cherokee Co MM80-96\Dgn\CrossSections\CROSS SECTION SHEET FILES\PX_I85.dgn
3/9/2016

FED. RD. DIV. NO.	STATE	COUNTY	PROJECT ID	ROAD / ROUTE NO.	SHEET NO.
3	SC	SPARTANBURG CHEROKEE	P027114	INTERSTATE 85	X33

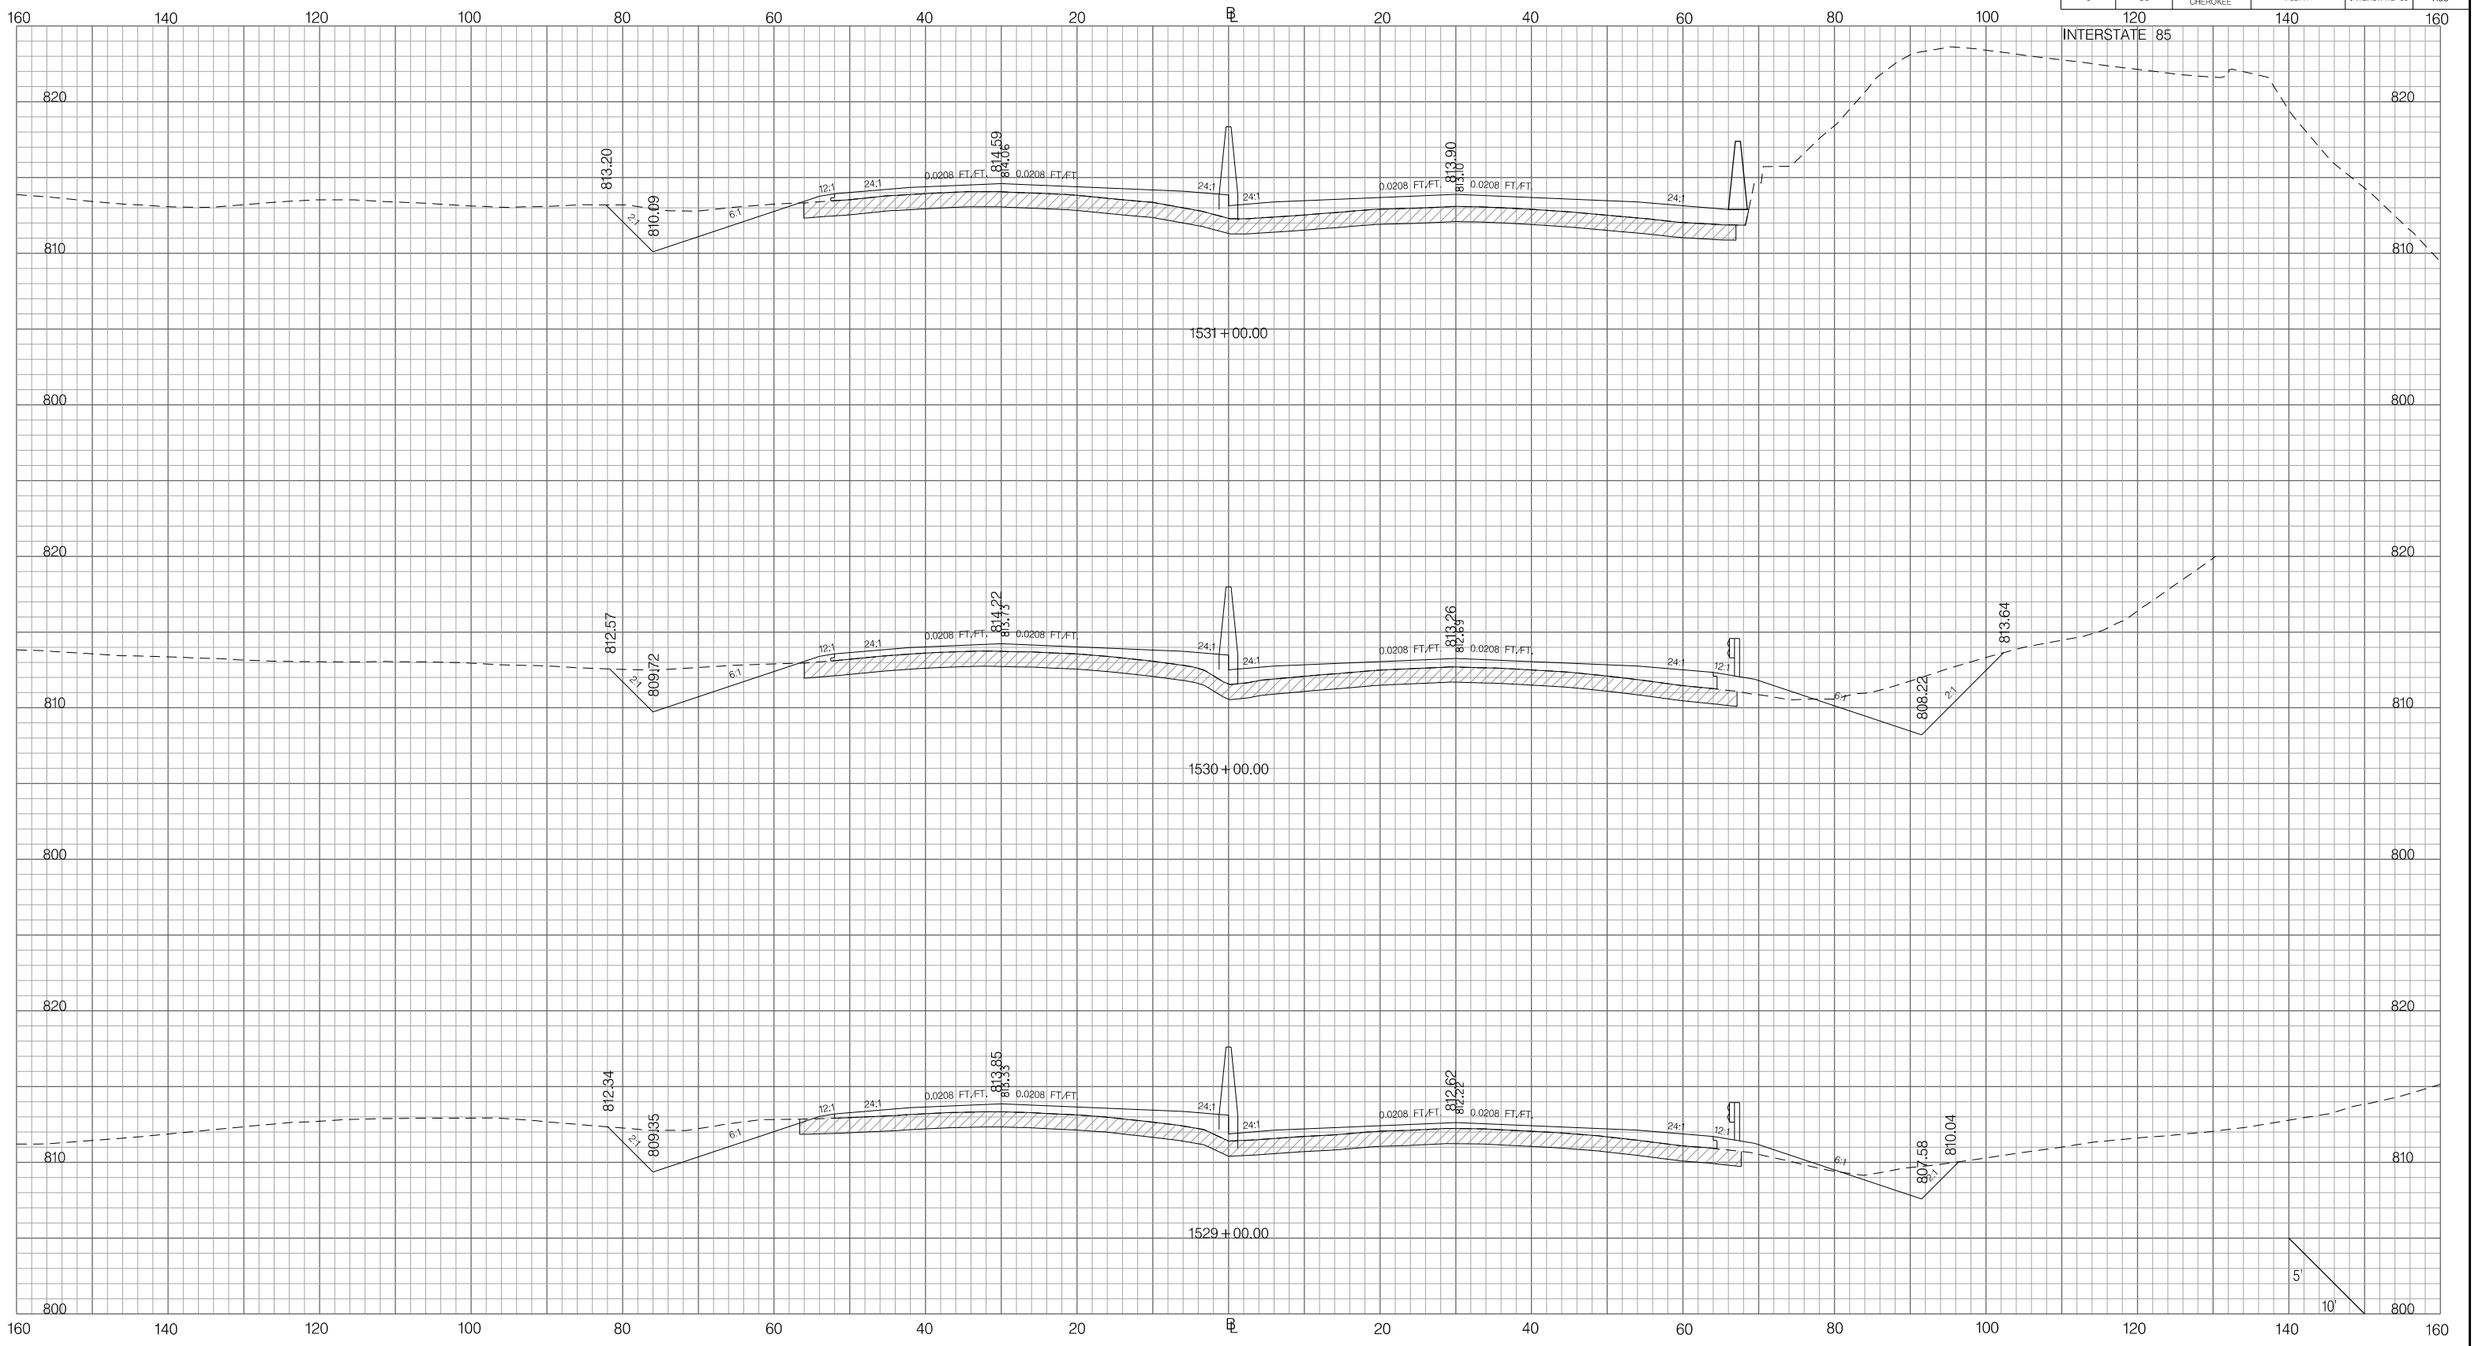

PRELIMINARY
NOT FOR CONSTRUCTION

SCALE: 1" =

REV. NO.	BY	DATE	DESCRIPTION OF REVISION
7			
6			
5			
4			
3			
2			
1			

SOUTH CAROLINA DEPARTMENT OF TRANSPORTATION
INTERSTATE 85

CROSS SECTION SHEET

INTERSTATE 85 MILE MARKER 90–97
SEGMENT C

Z:\Projects\14-60 I85 Widening Cherokee Co MM80-96\Dgn\CrossSections\CROSS SECTION SHEET FILES\PX_I85.dgn
3/9/2016

FED. RD. DIV. NO.	STATE	COUNTY	PROJECT ID	ROAD / ROUTE NO.	SHEET NO.
3	SC	SPARTANBURG CHEROKEE	P027114	INTERSTATE 85	X34

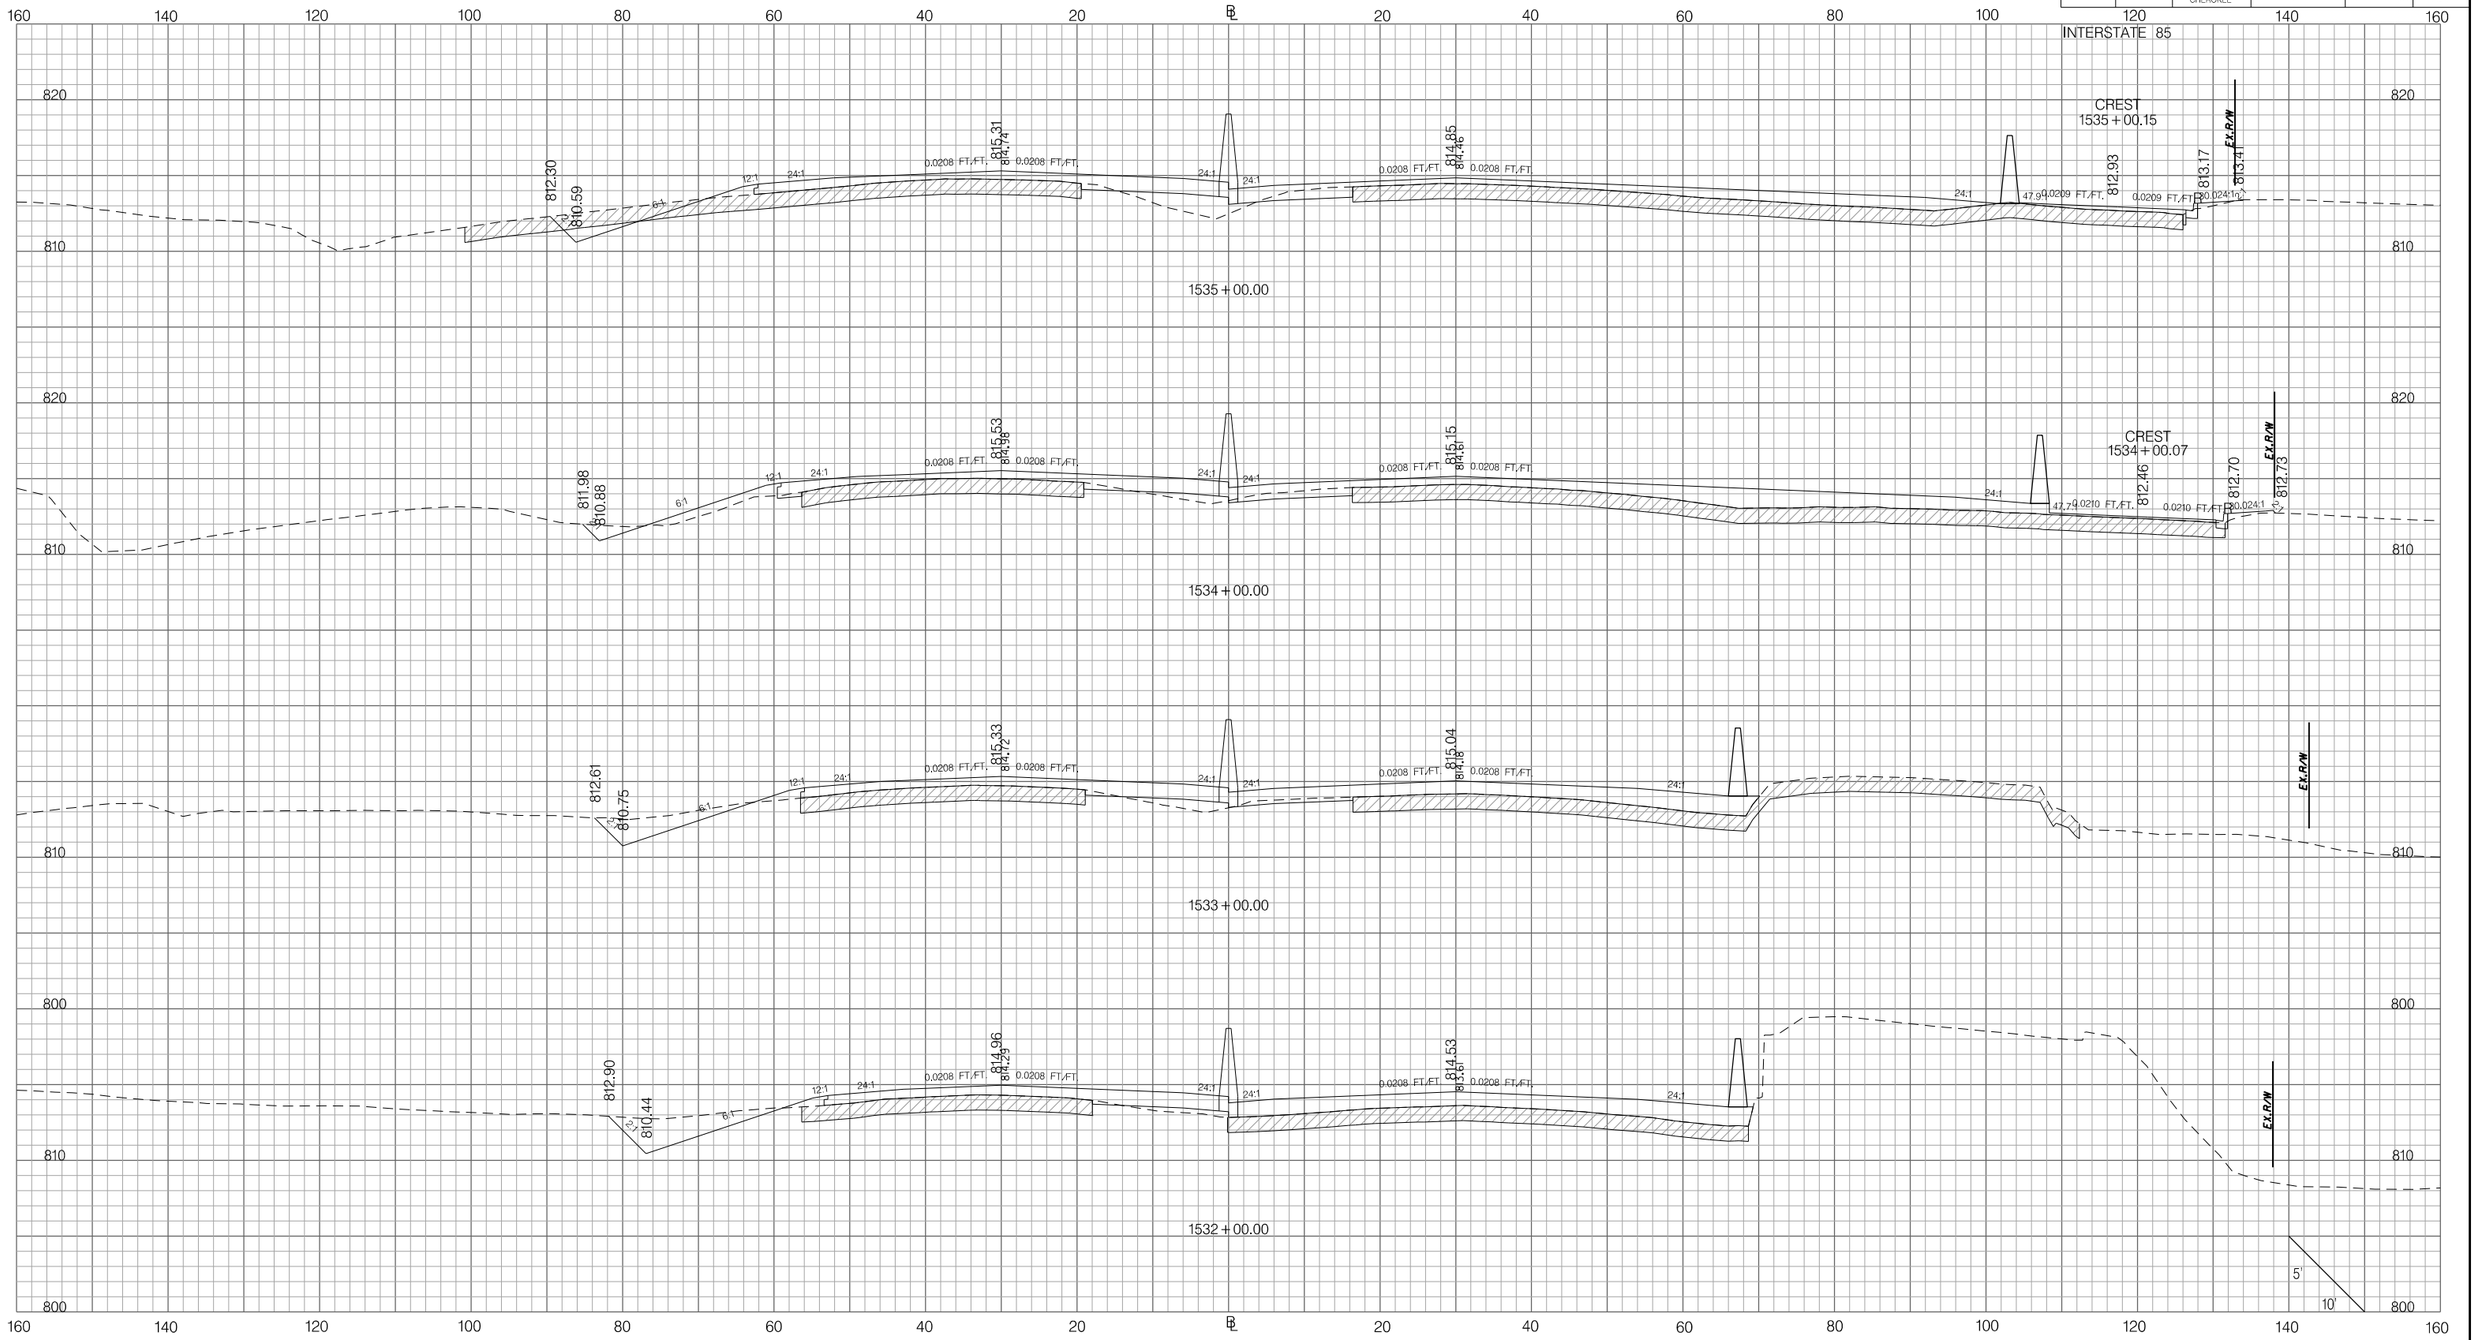

PRELIMINARY
NOT FOR CONSTRUCTION

SCALE: 1" =

REV. NO.	BY	DATE	DESCRIPTION OF REVISION
7			
6			
5			
4			
3			
2			
1			

SOUTH CAROLINA DEPARTMENT OF TRANSPORTATION
INTERSTATE 85

CROSS SECTION SHEET

INTERSTATE 85 MILE MARKER 90–97
SEGMENT C

Z:\Projects\14-60 I85 Widening Cherokee Co MM80-96\Dgn\CrossSections\CROSS SECTION SHEET FILES\PX_I85.dgn
3/9/2016

FED. RD. DIV. NO.	STATE	COUNTY	PROJECT ID	ROAD / ROUTE NO.	SHEET NO.
3	SC	SPARTANBURG CHEROKEE	P027114	INTERSTATE 85	X35

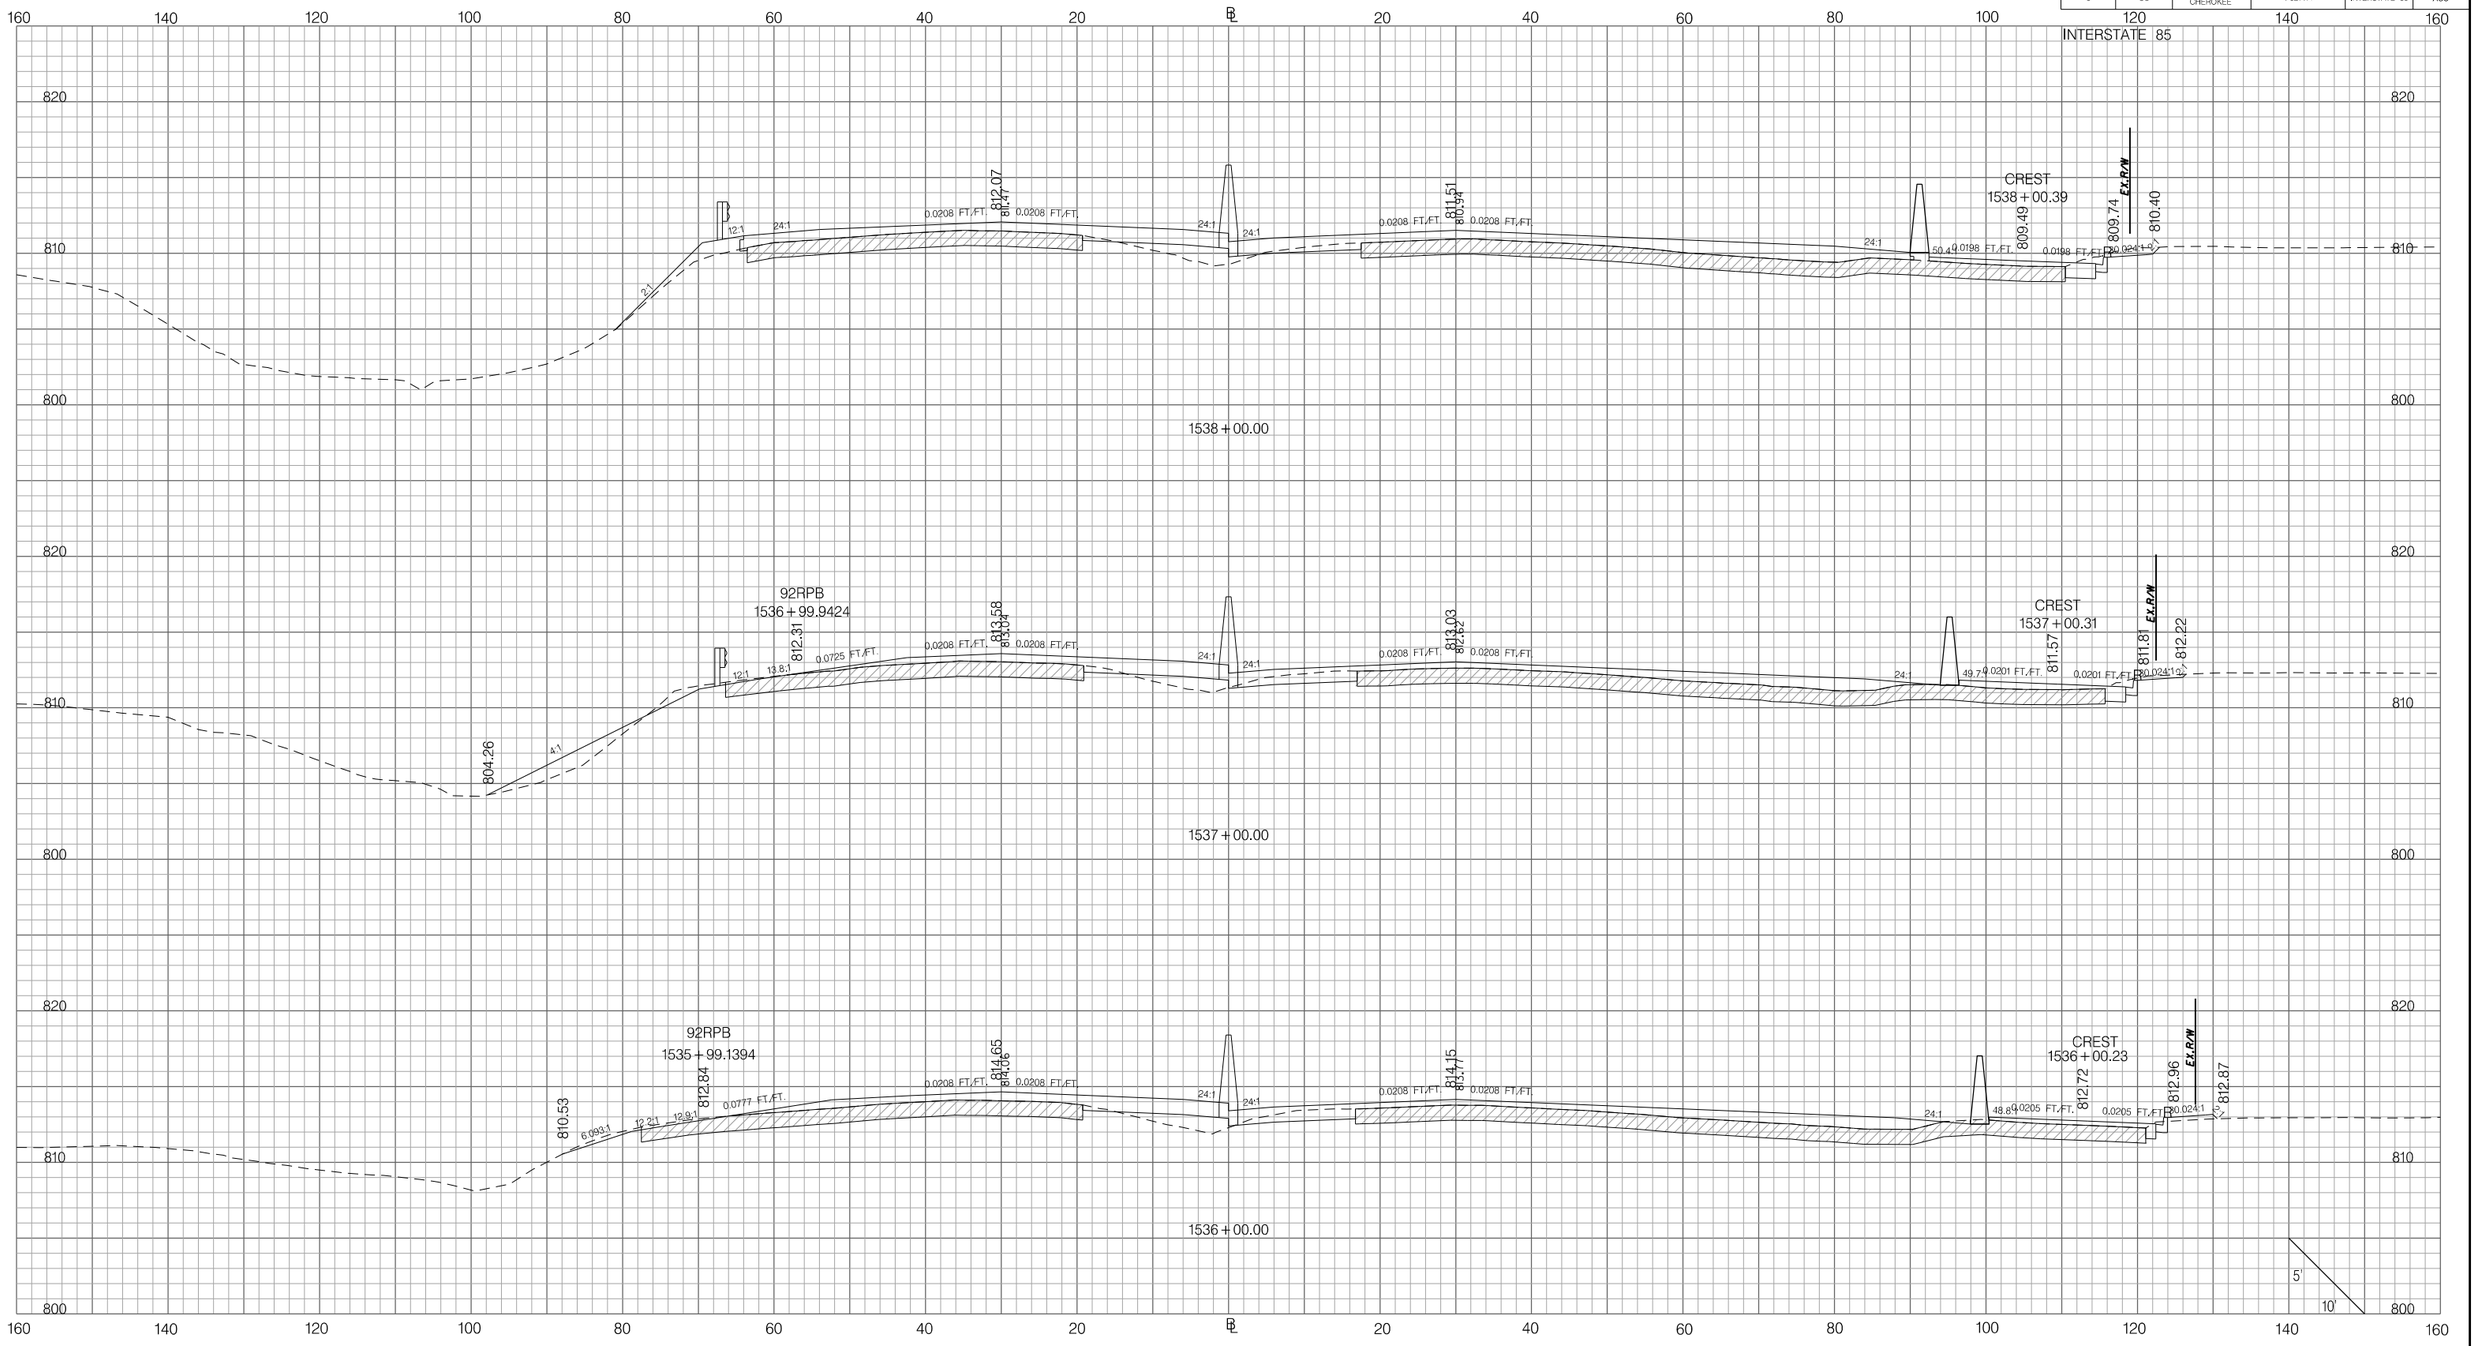

PRELIMINARY
NOT FOR CONSTRUCTION

SCALE: 1" =

REV. NO.	BY	DATE	DESCRIPTION OF REVISION
7			
6			
5			
4			
3			
2			
1			

SOUTH CAROLINA DEPARTMENT OF TRANSPORTATION
INTERSTATE 85

CROSS SECTION SHEET

INTERSTATE 85 MILE MARKER 90–97
SEGMENT C

Z:\Projects\14-60 I85 Widening Cherokee Co MM80-96\Dgn\CrossSections\CROSS SECTION SHEET FILES\PX_I85.dgn
3/9/2016

FED. RD. DIV. NO.	STATE	COUNTY	PROJECT ID	ROAD / ROUTE NO.	SHEET NO.
3	SC	SPARTANBURG CHEROKEE	P027114	INTERSTATE 85	X36

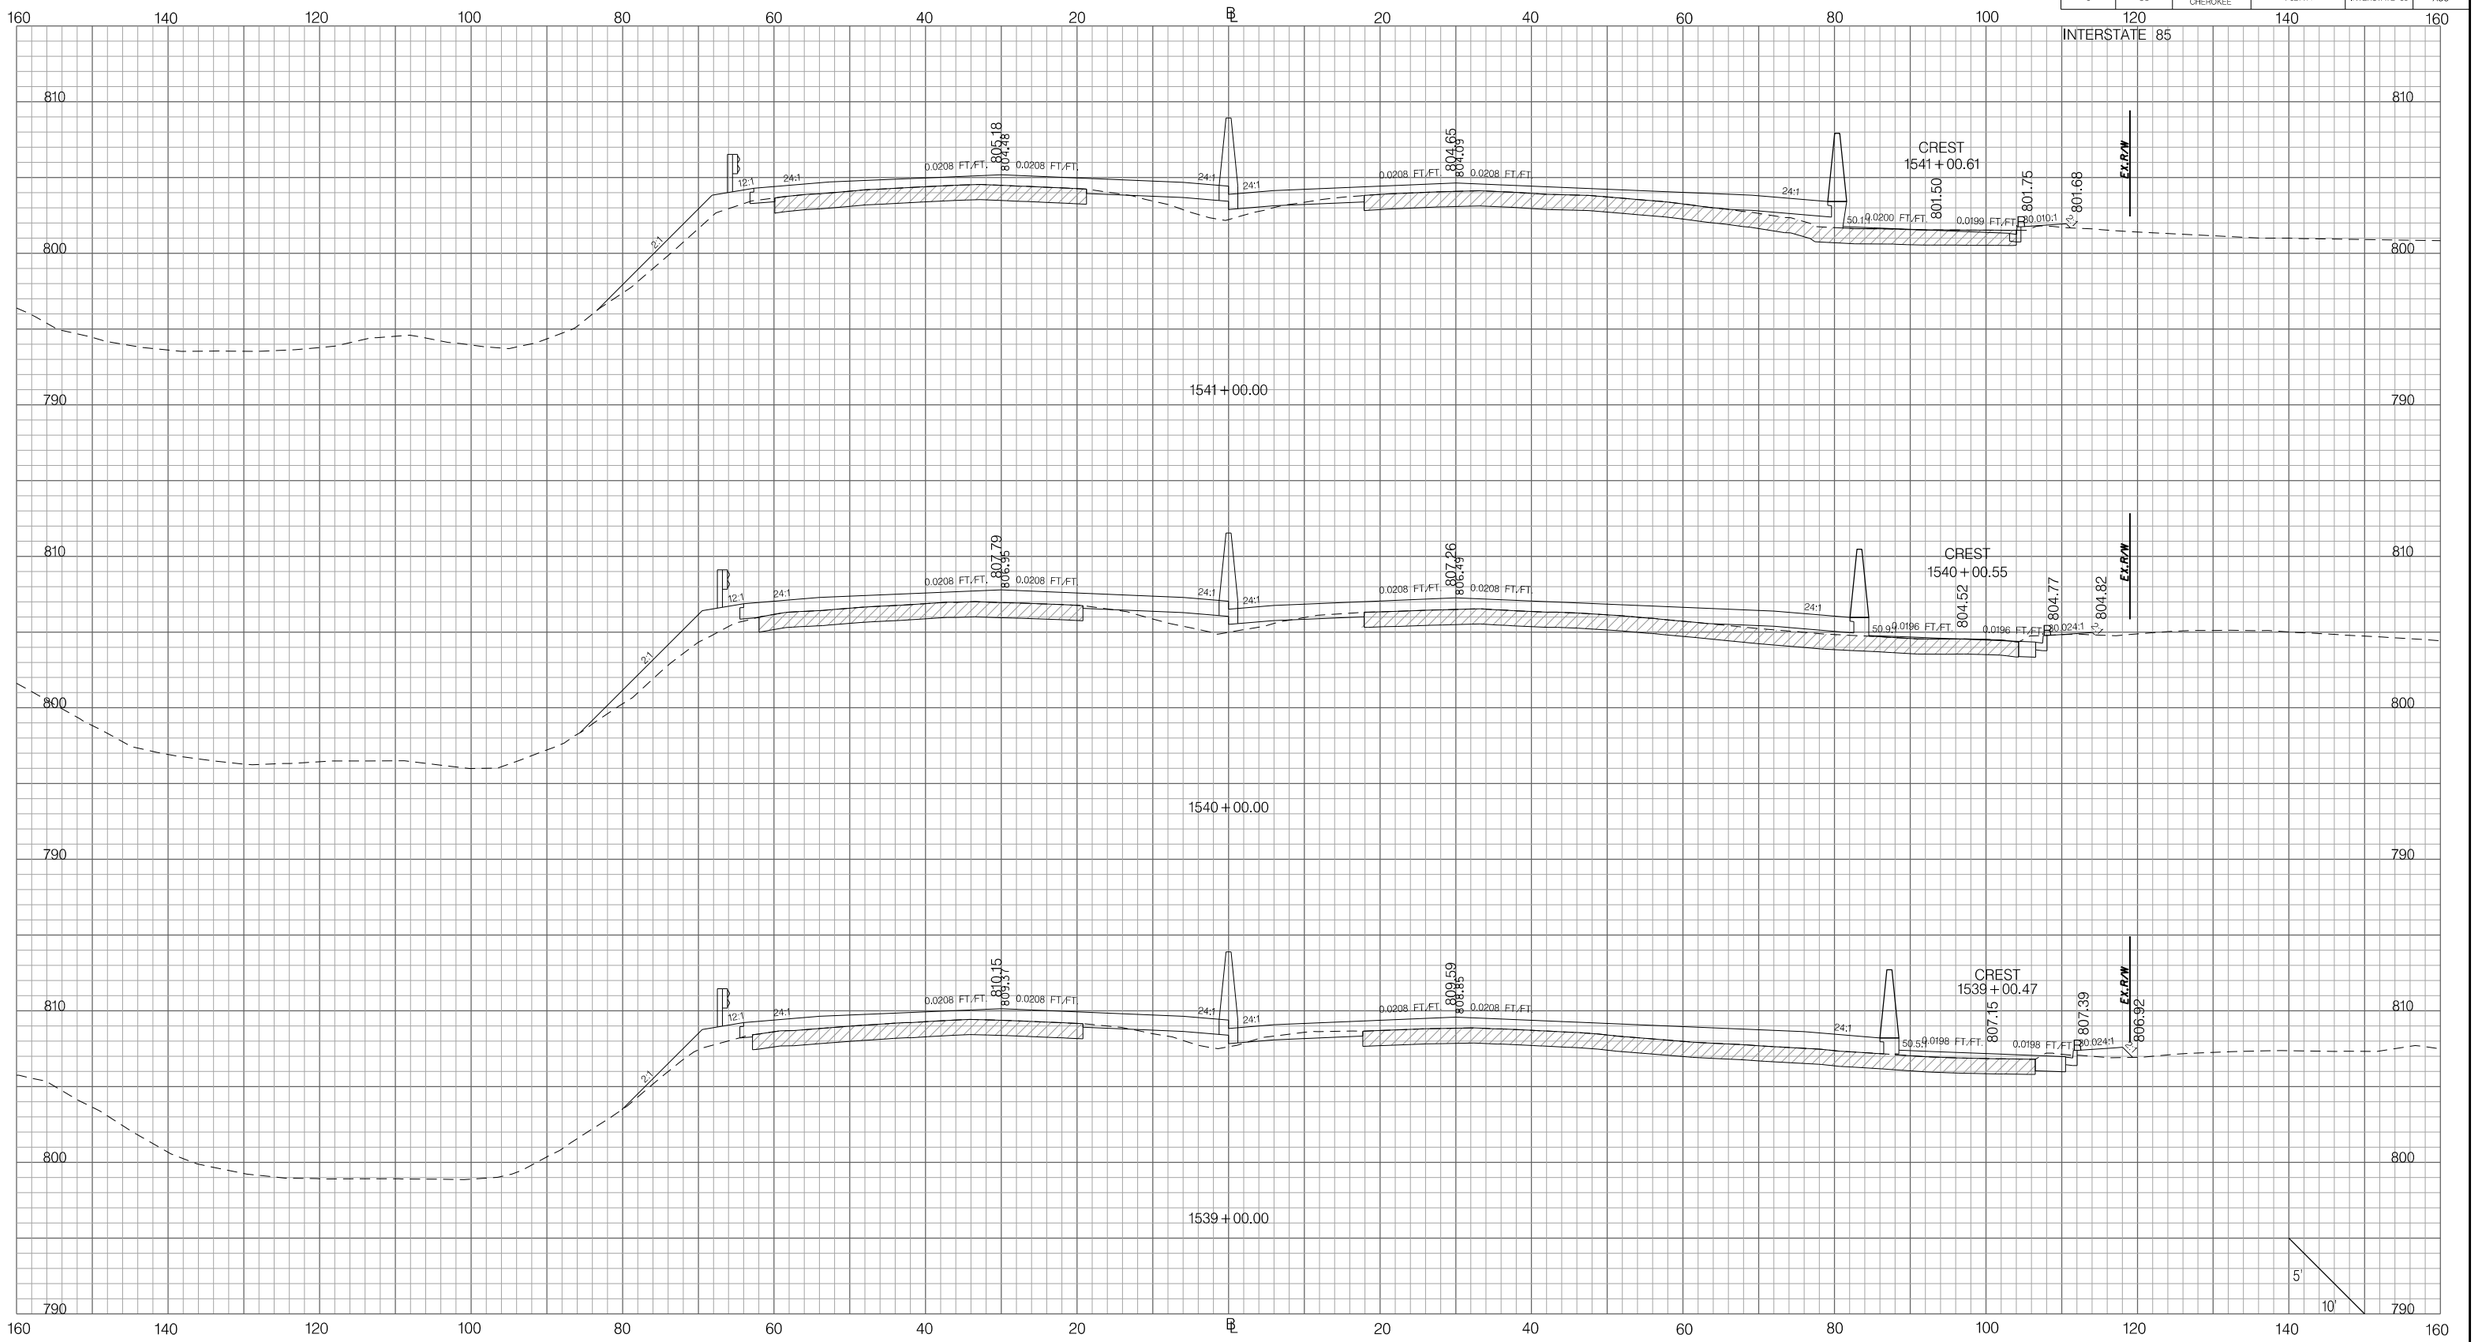

PRELIMINARY
NOT FOR CONSTRUCTION

SCALE: 1" =

REV. NO.	BY	DATE	DESCRIPTION OF REVISION
7			
6			
5			
4			
3			
2			
1			

SOUTH CAROLINA DEPARTMENT OF TRANSPORTATION
INTERSTATE 85

CROSS SECTION SHEET

INTERSTATE 85 MILE MARKER 90–97
SEGMENT C

Z:\Projects\14-60 I85 Widening Cherokee Co MM80-96\Dgn\Crosssections\CROSS SECTION SHEET FILES\PX_I85.dgn
3/9/2016

FED. RD. DIV. NO.	STATE	COUNTY	PROJECT ID	ROAD / ROUTE NO.	SHEET NO.
3	SC	SPARTANBURG CHEROKEE	P027114	INTERSTATE 85	X37

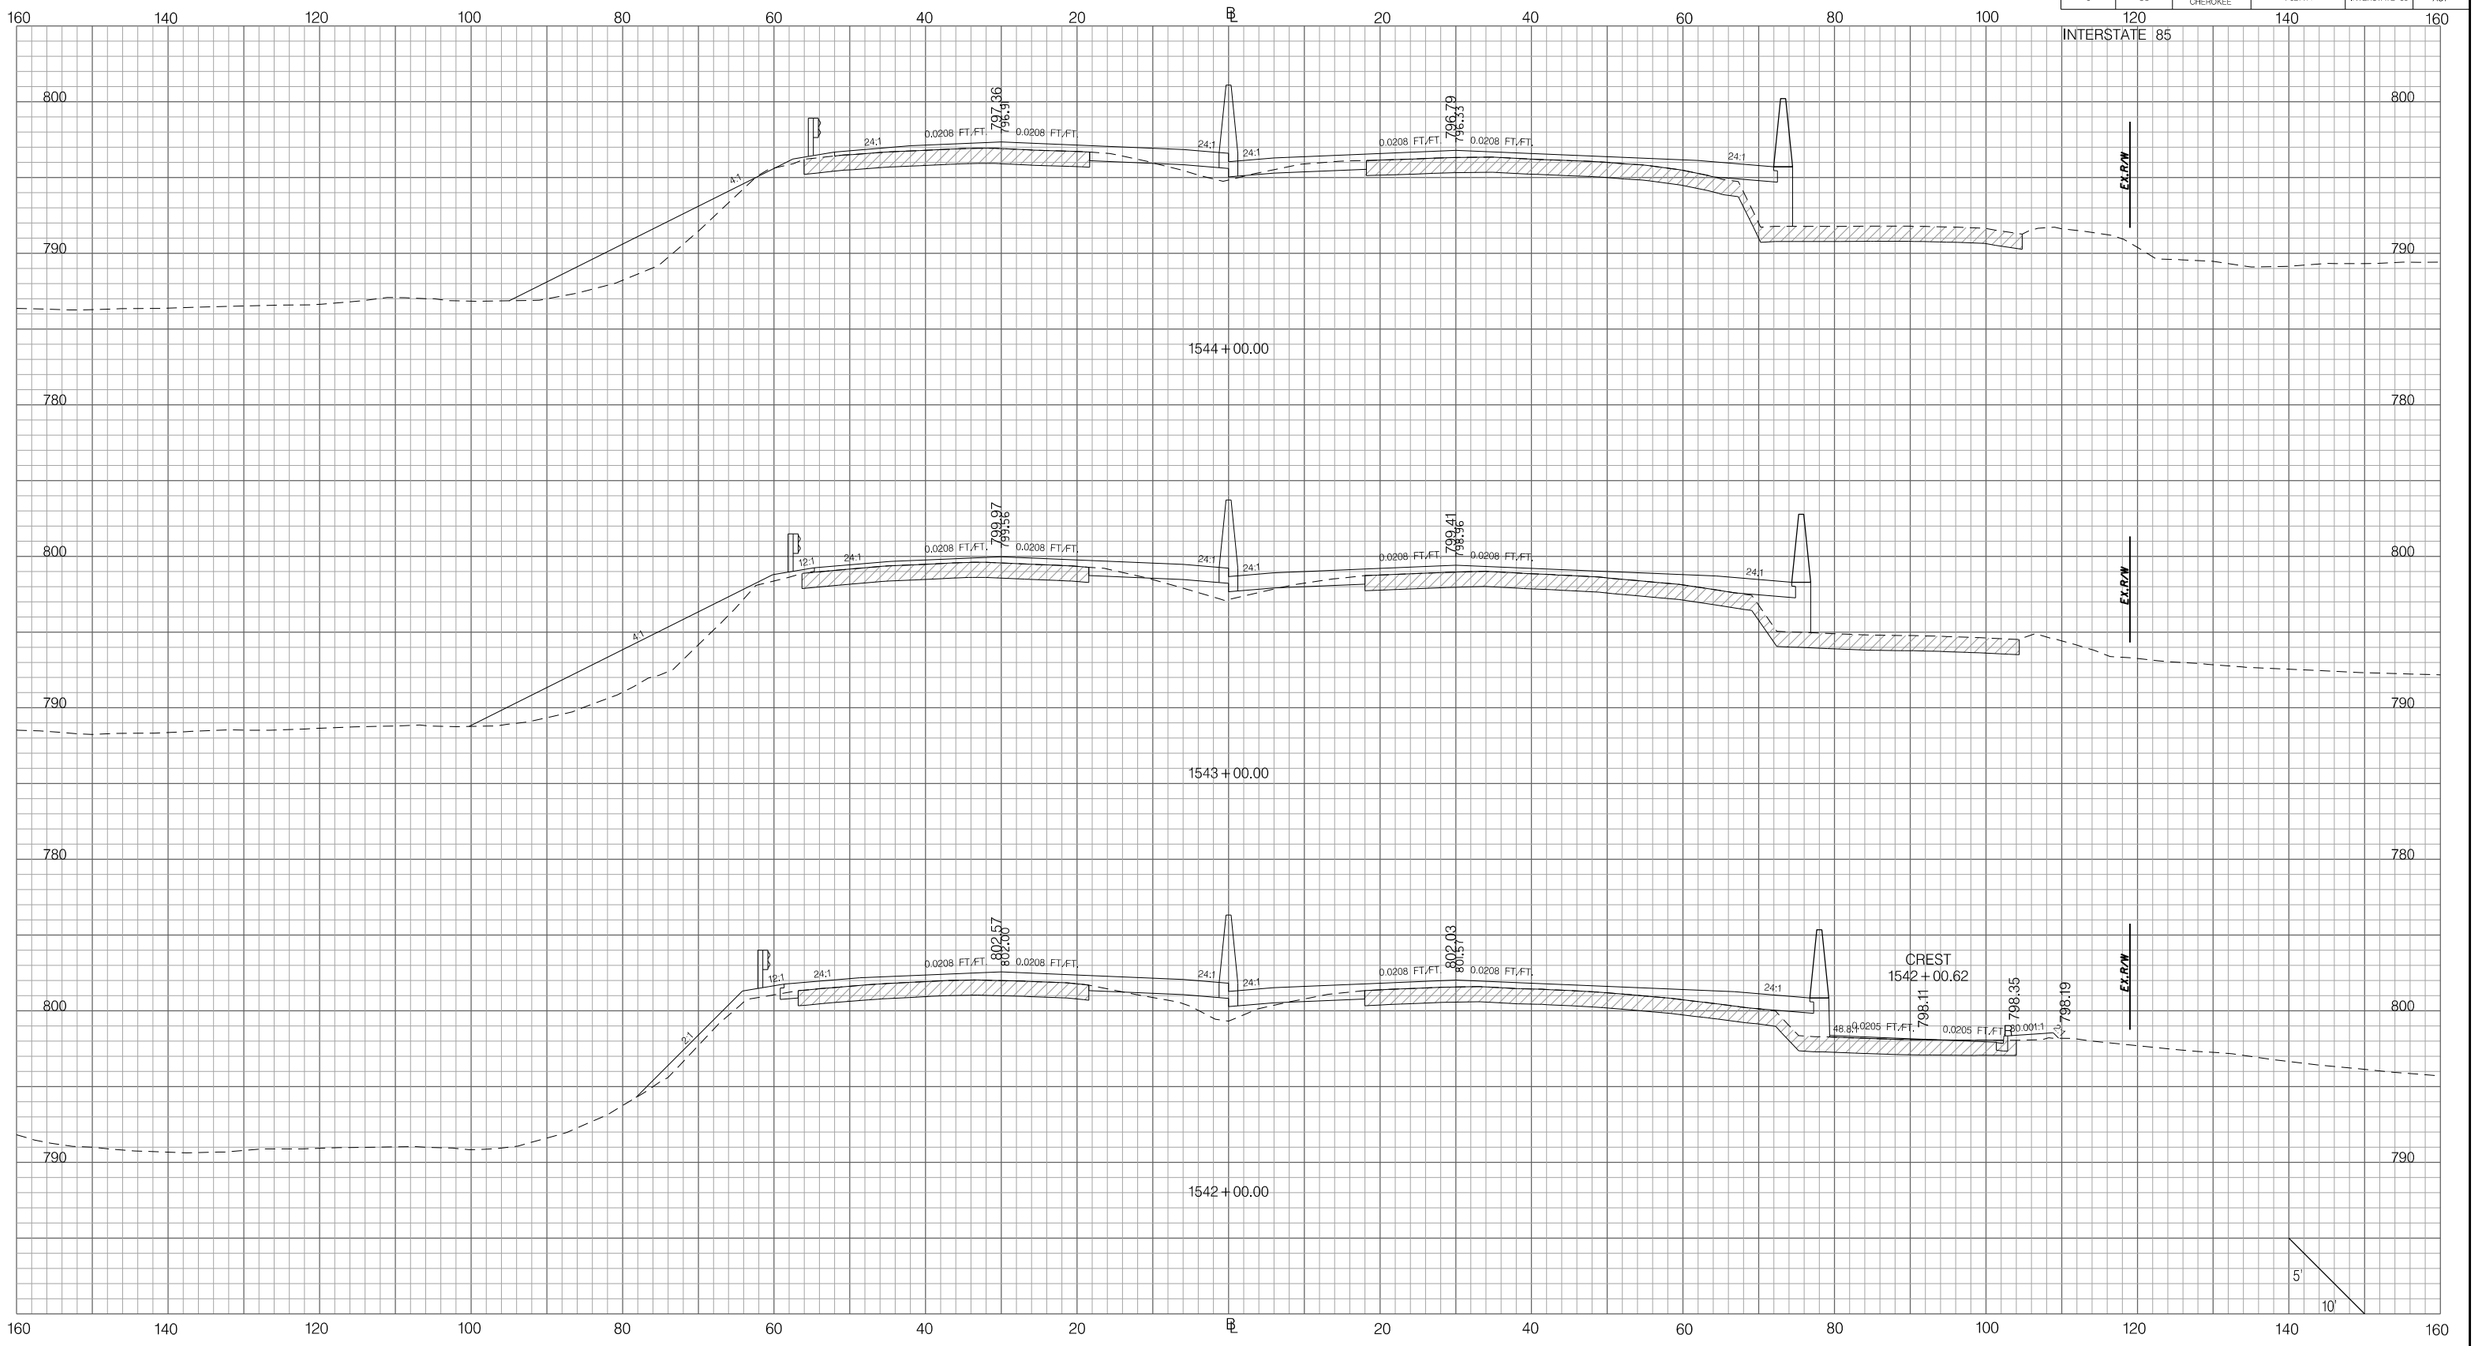

PRELIMINARY
NOT FOR CONSTRUCTION

SCALE: 1" =

REV. NO.	BY	DATE	DESCRIPTION OF REVISION
7			
6			
5			
4			
3			
2			
1			

SOUTH CAROLINA DEPARTMENT OF TRANSPORTATION
INTERSTATE 85

CROSS SECTION SHEET

INTERSTATE 85 MILE MARKER 90–97
SEGMENT C

Z:\Projects\14-60 I85 Widening Cherokee Co MM80-96\Dgn\CrossSections\CROSS SECTION SHEET FILES\PX_I85.dgn
3/9/2016

FED. RD. DIV. NO.	STATE	COUNTY	PROJECT ID	ROAD / ROUTE NO.	SHEET NO.
3	SC	SPARTANBURG CHEROKEE	P027114	INTERSTATE 85	X38

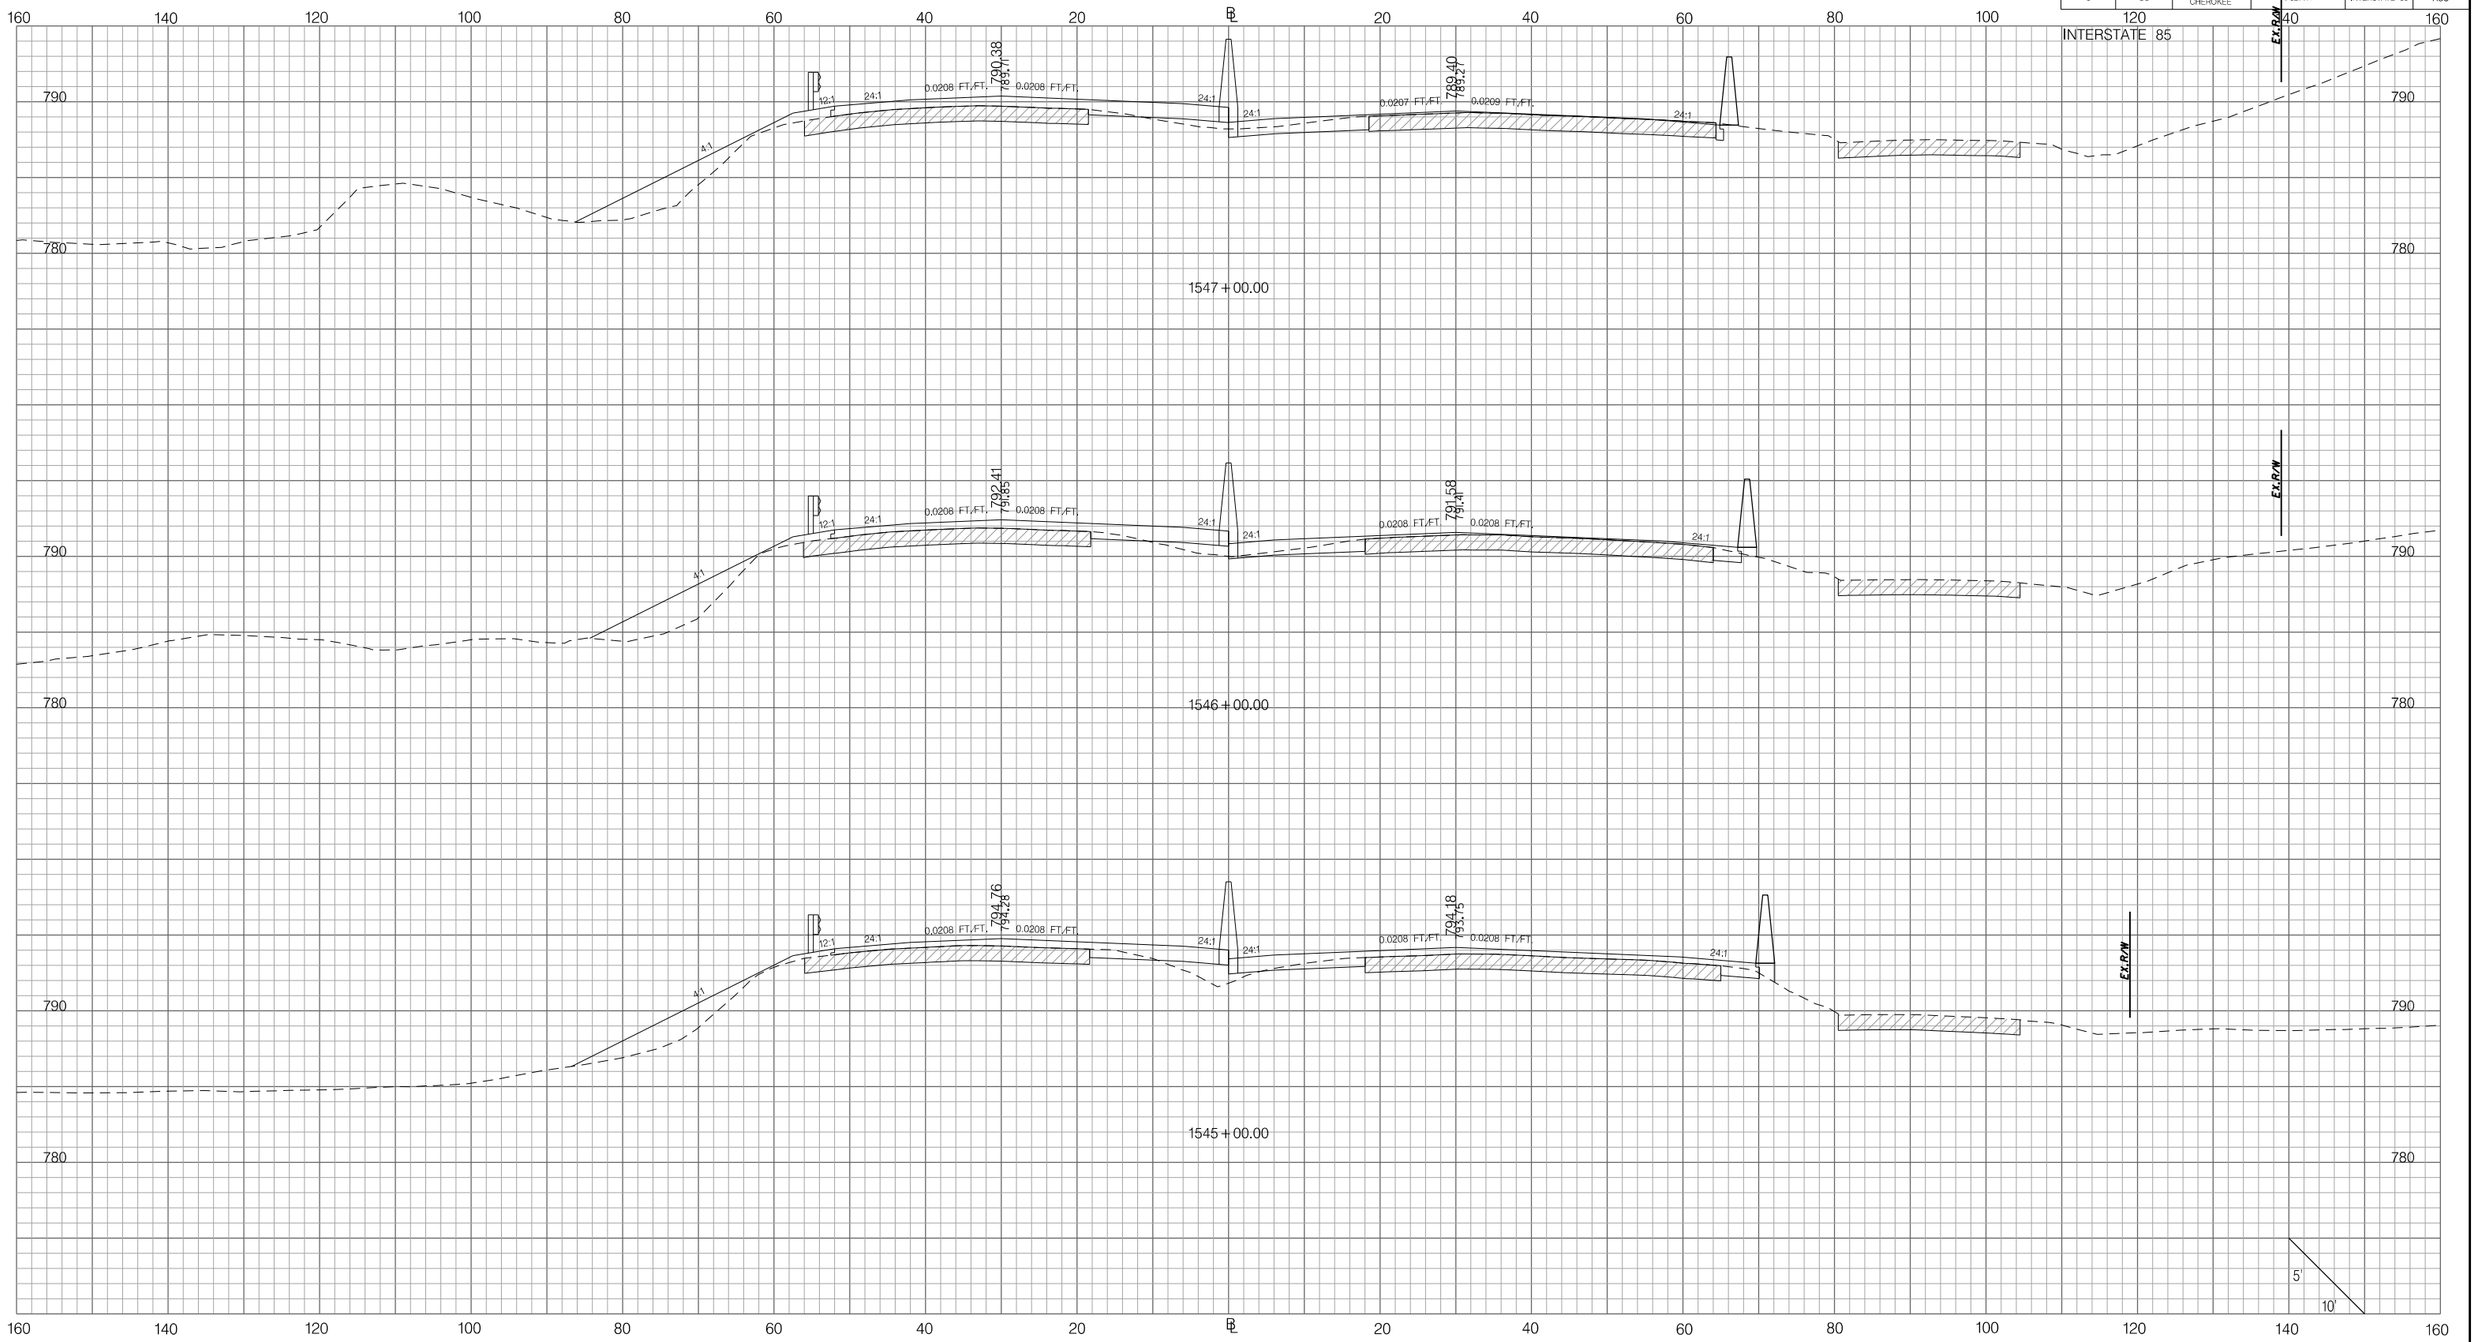

PRELIMINARY
NOT FOR CONSTRUCTION

SCALE: 1" =

REV.NO.	BY	DATE	DESCRIPTION OF REVISION
7			
6			
5			
4			
3			
2			
1			

SOUTH CAROLINA DEPARTMENT OF TRANSPORTATION
INTERSTATE 85

CROSS SECTION SHEET

INTERSTATE 85 MILE MARKER 90–97
SEGMENT C

Z:\Projects\14-60 I85 Widening Cherokee Co MM80-96\Dgn\CrossSections\CROSS SECTION SHEET FILES\PX_I85.dgn
3/9/2016

FED. RD. DIV. NO.	STATE	COUNTY	PROJECT ID	ROAD / ROUTE NO.	SHEET NO.
3	SC	SPARTANBURG CHEROKEE	P027114	INTERSTATE 85	X39

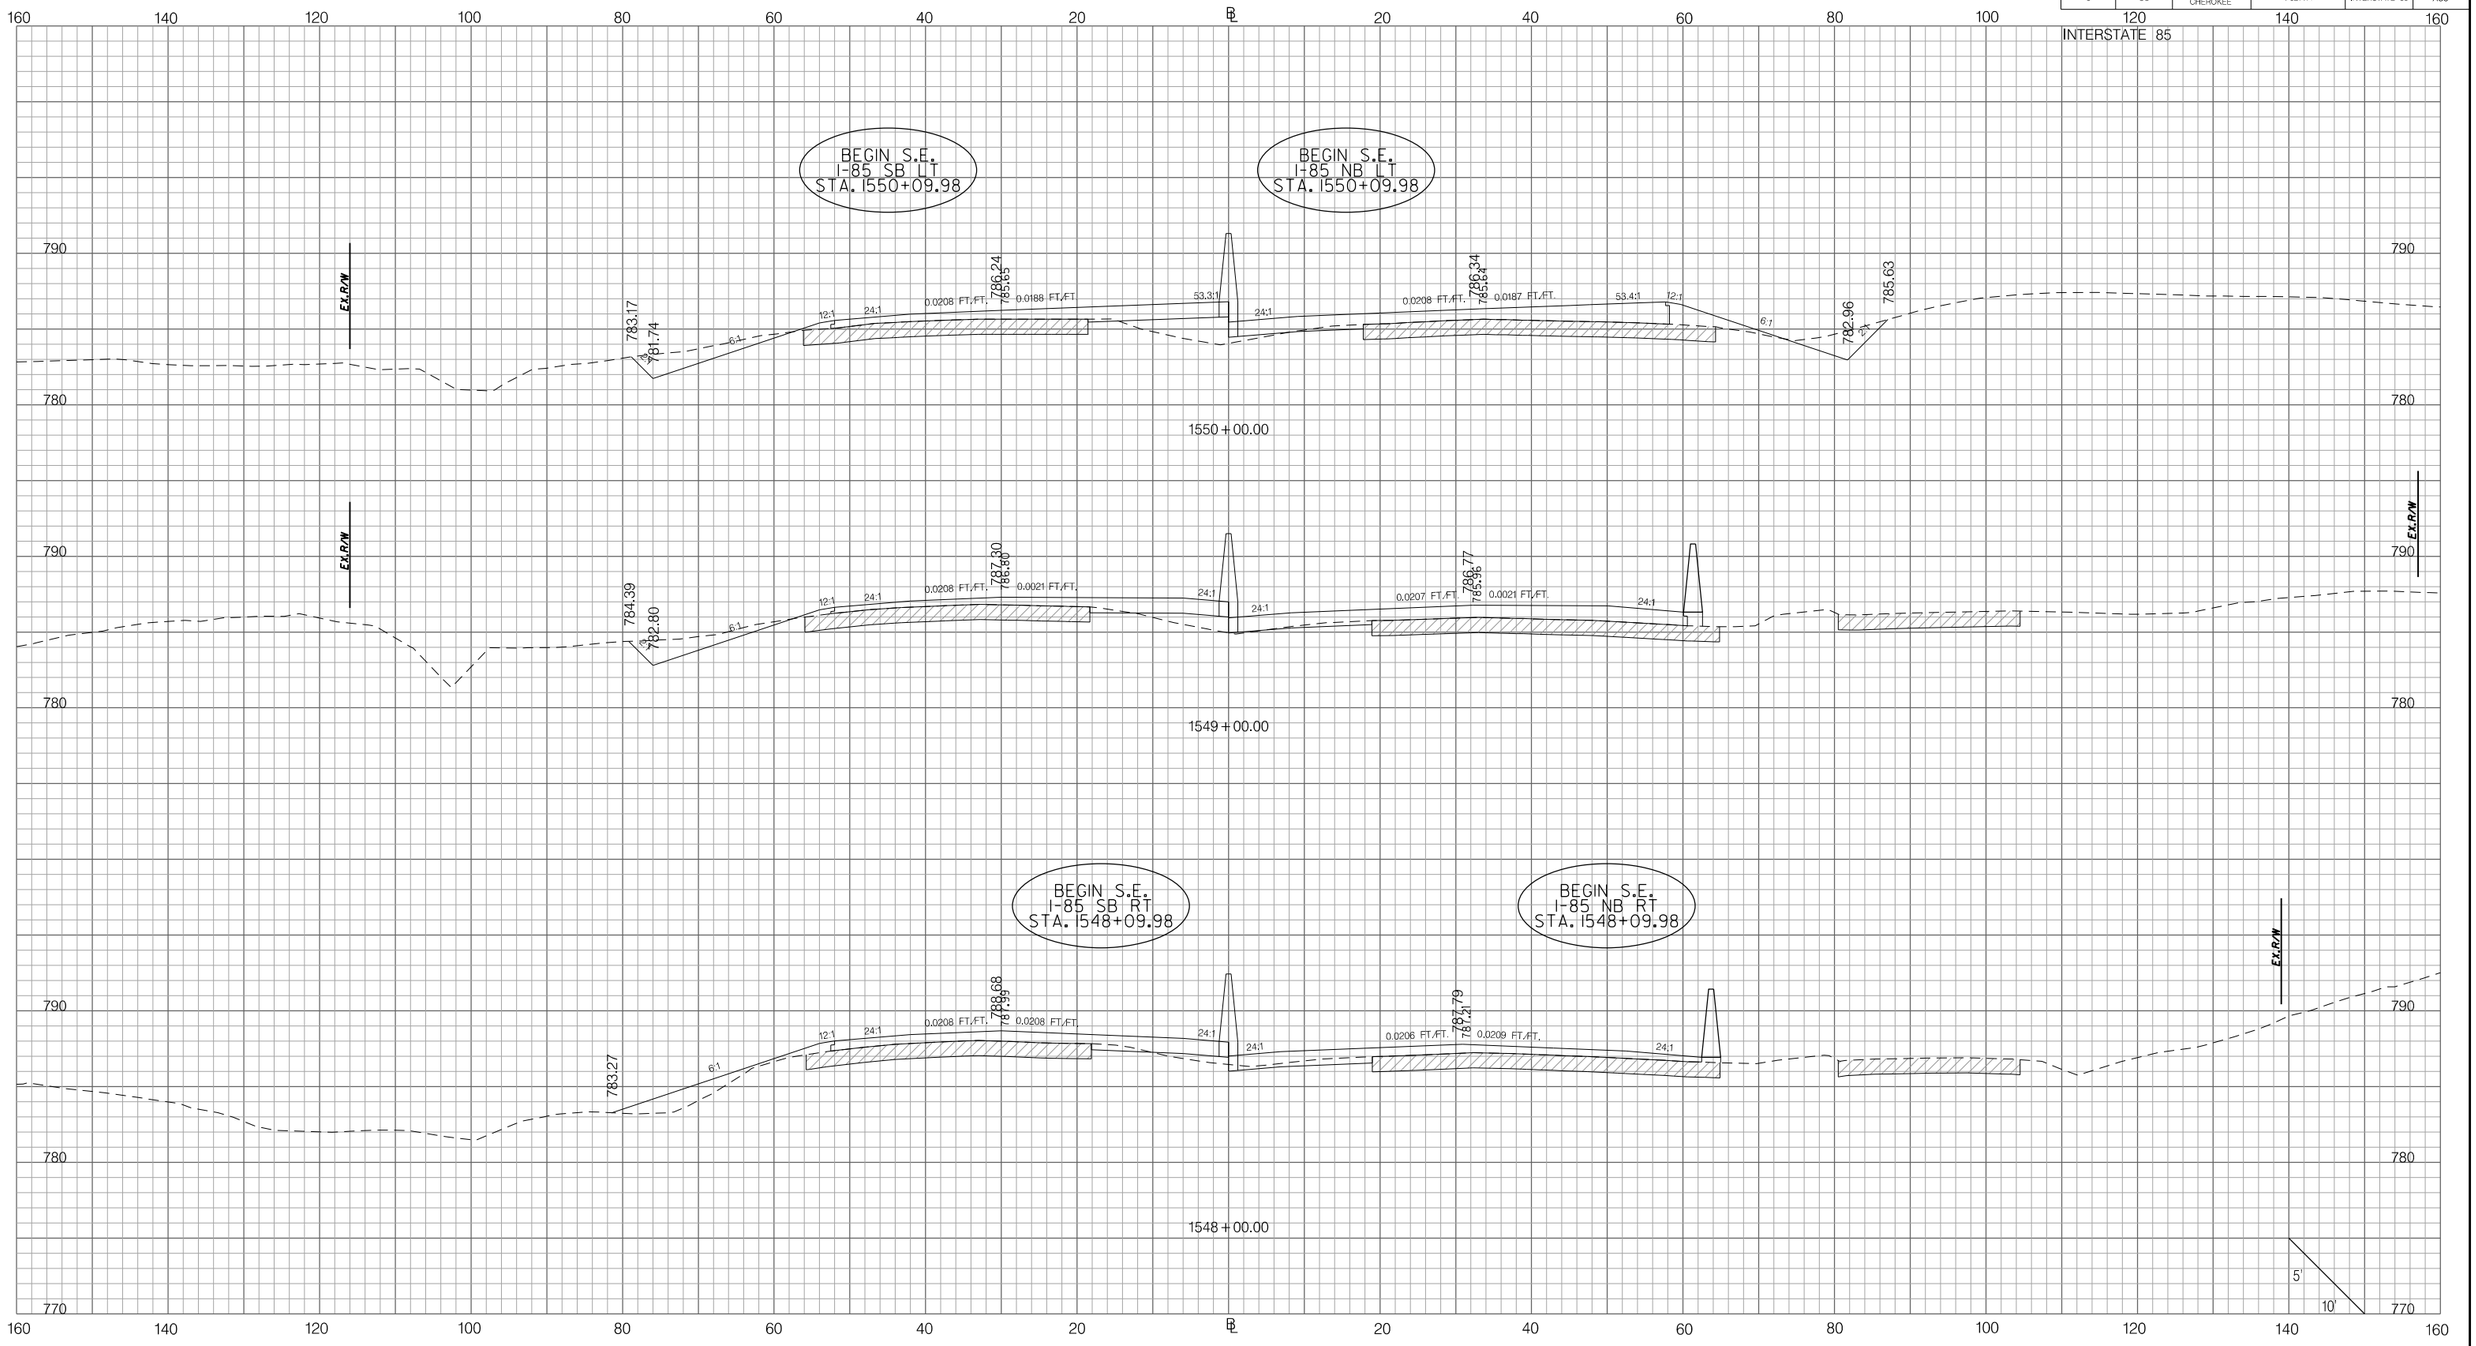

PRELIMINARY
NOT FOR CONSTRUCTION

SCALE: 1" =

REV. NO.	BY	DATE	DESCRIPTION OF REVISION
7			
6			
5			
4			
3			
2			
1			

SOUTH CAROLINA DEPARTMENT OF TRANSPORTATION
INTERSTATE 85

CROSS SECTION SHEET

INTERSTATE 85 MILE MARKER 90–97
SEGMENT C

Z:\Projects\14-60 I85 Widening Cherokee Co MM80-96\Dgn\CrossSections\CROSS SECTION SHEET FILES\PX_I85.dgn
3/9/2016

FED. RD. DIV. NO.	STATE	COUNTY	PROJECT ID	ROAD / ROUTE NO.	SHEET NO.
3	SC	SPARTANBURG CHEROKEE	P027114	INTERSTATE 85	X40

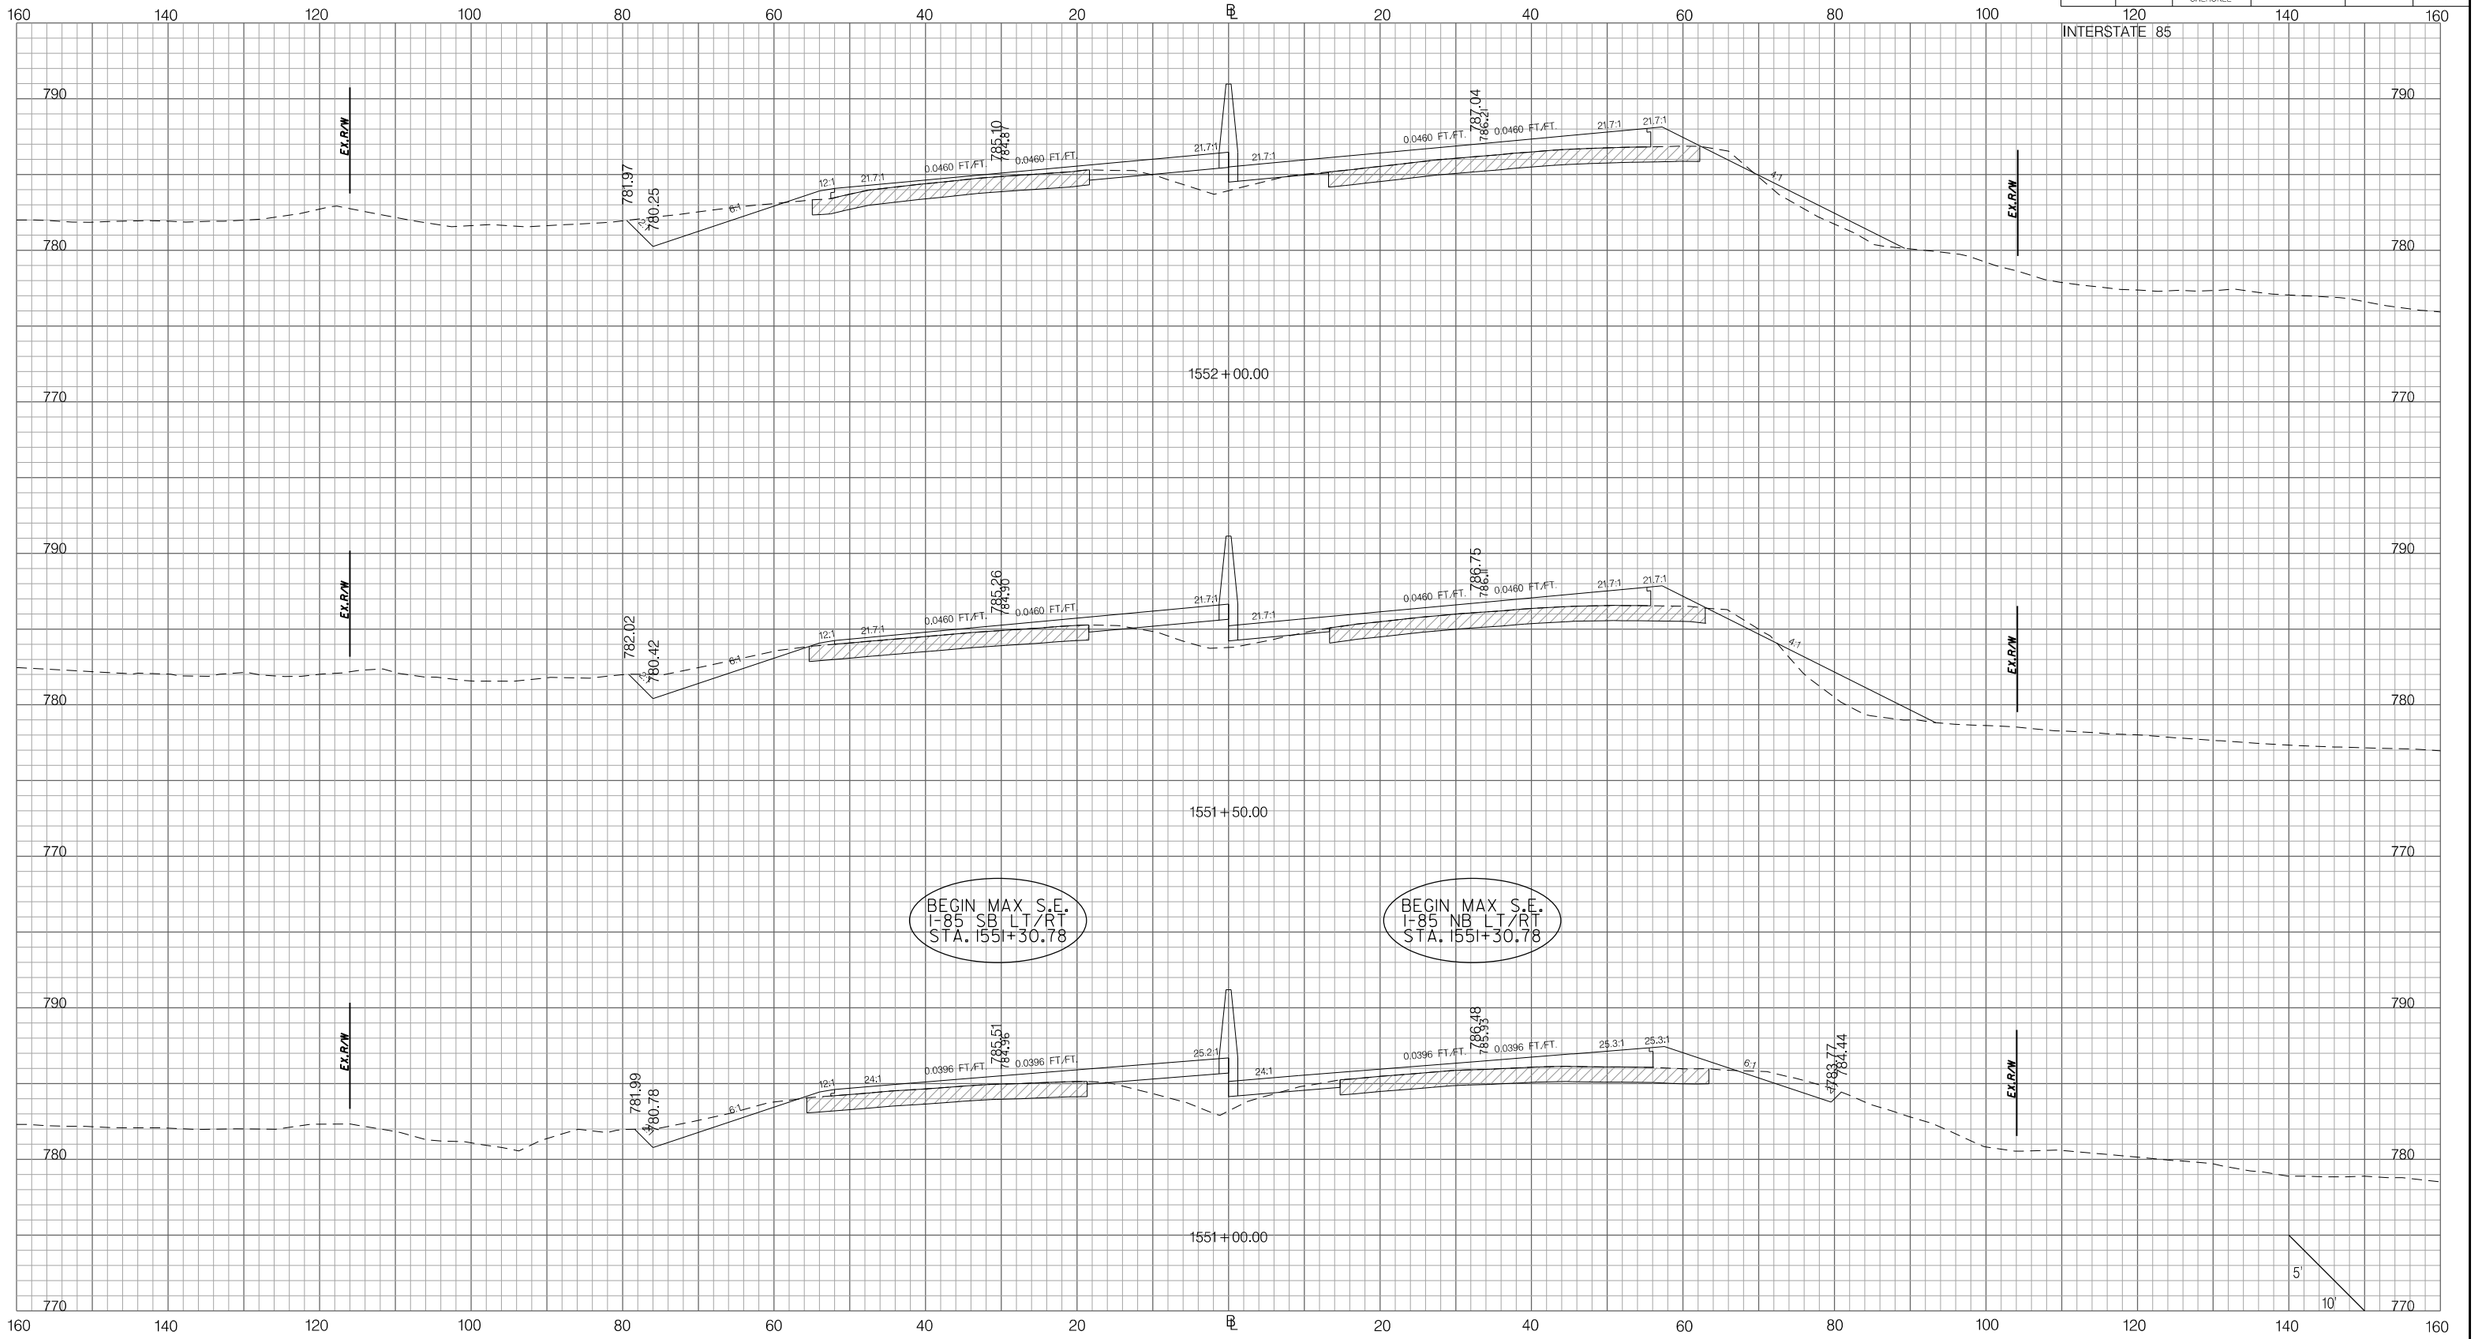

PRELIMINARY
NOT FOR CONSTRUCTION

SCALE: 1" =

REV.NO.	BY	DATE	DESCRIPTION OF REVISION
7			
6			
5			
4			
3			
2			
1			

SOUTH CAROLINA DEPARTMENT OF TRANSPORTATION
INTERSTATE 85

CROSS SECTION SHEET

INTERSTATE 85 MILE MARKER 90–97
SEGMENT C

Z:\Projects\14-60 I85 Widening Cherokee Co MM80-96\Dgn\CrossSections\CROSS SECTION SHEET FILES\PX_I85.dgn
3/9/2016

FED. RD. DIV. NO.	STATE	COUNTY	PROJECT ID	ROAD / ROUTE NO.	SHEET NO.
3	SC	SPARTANBURG CHEROKEE	P027114	INTERSTATE 85	X41

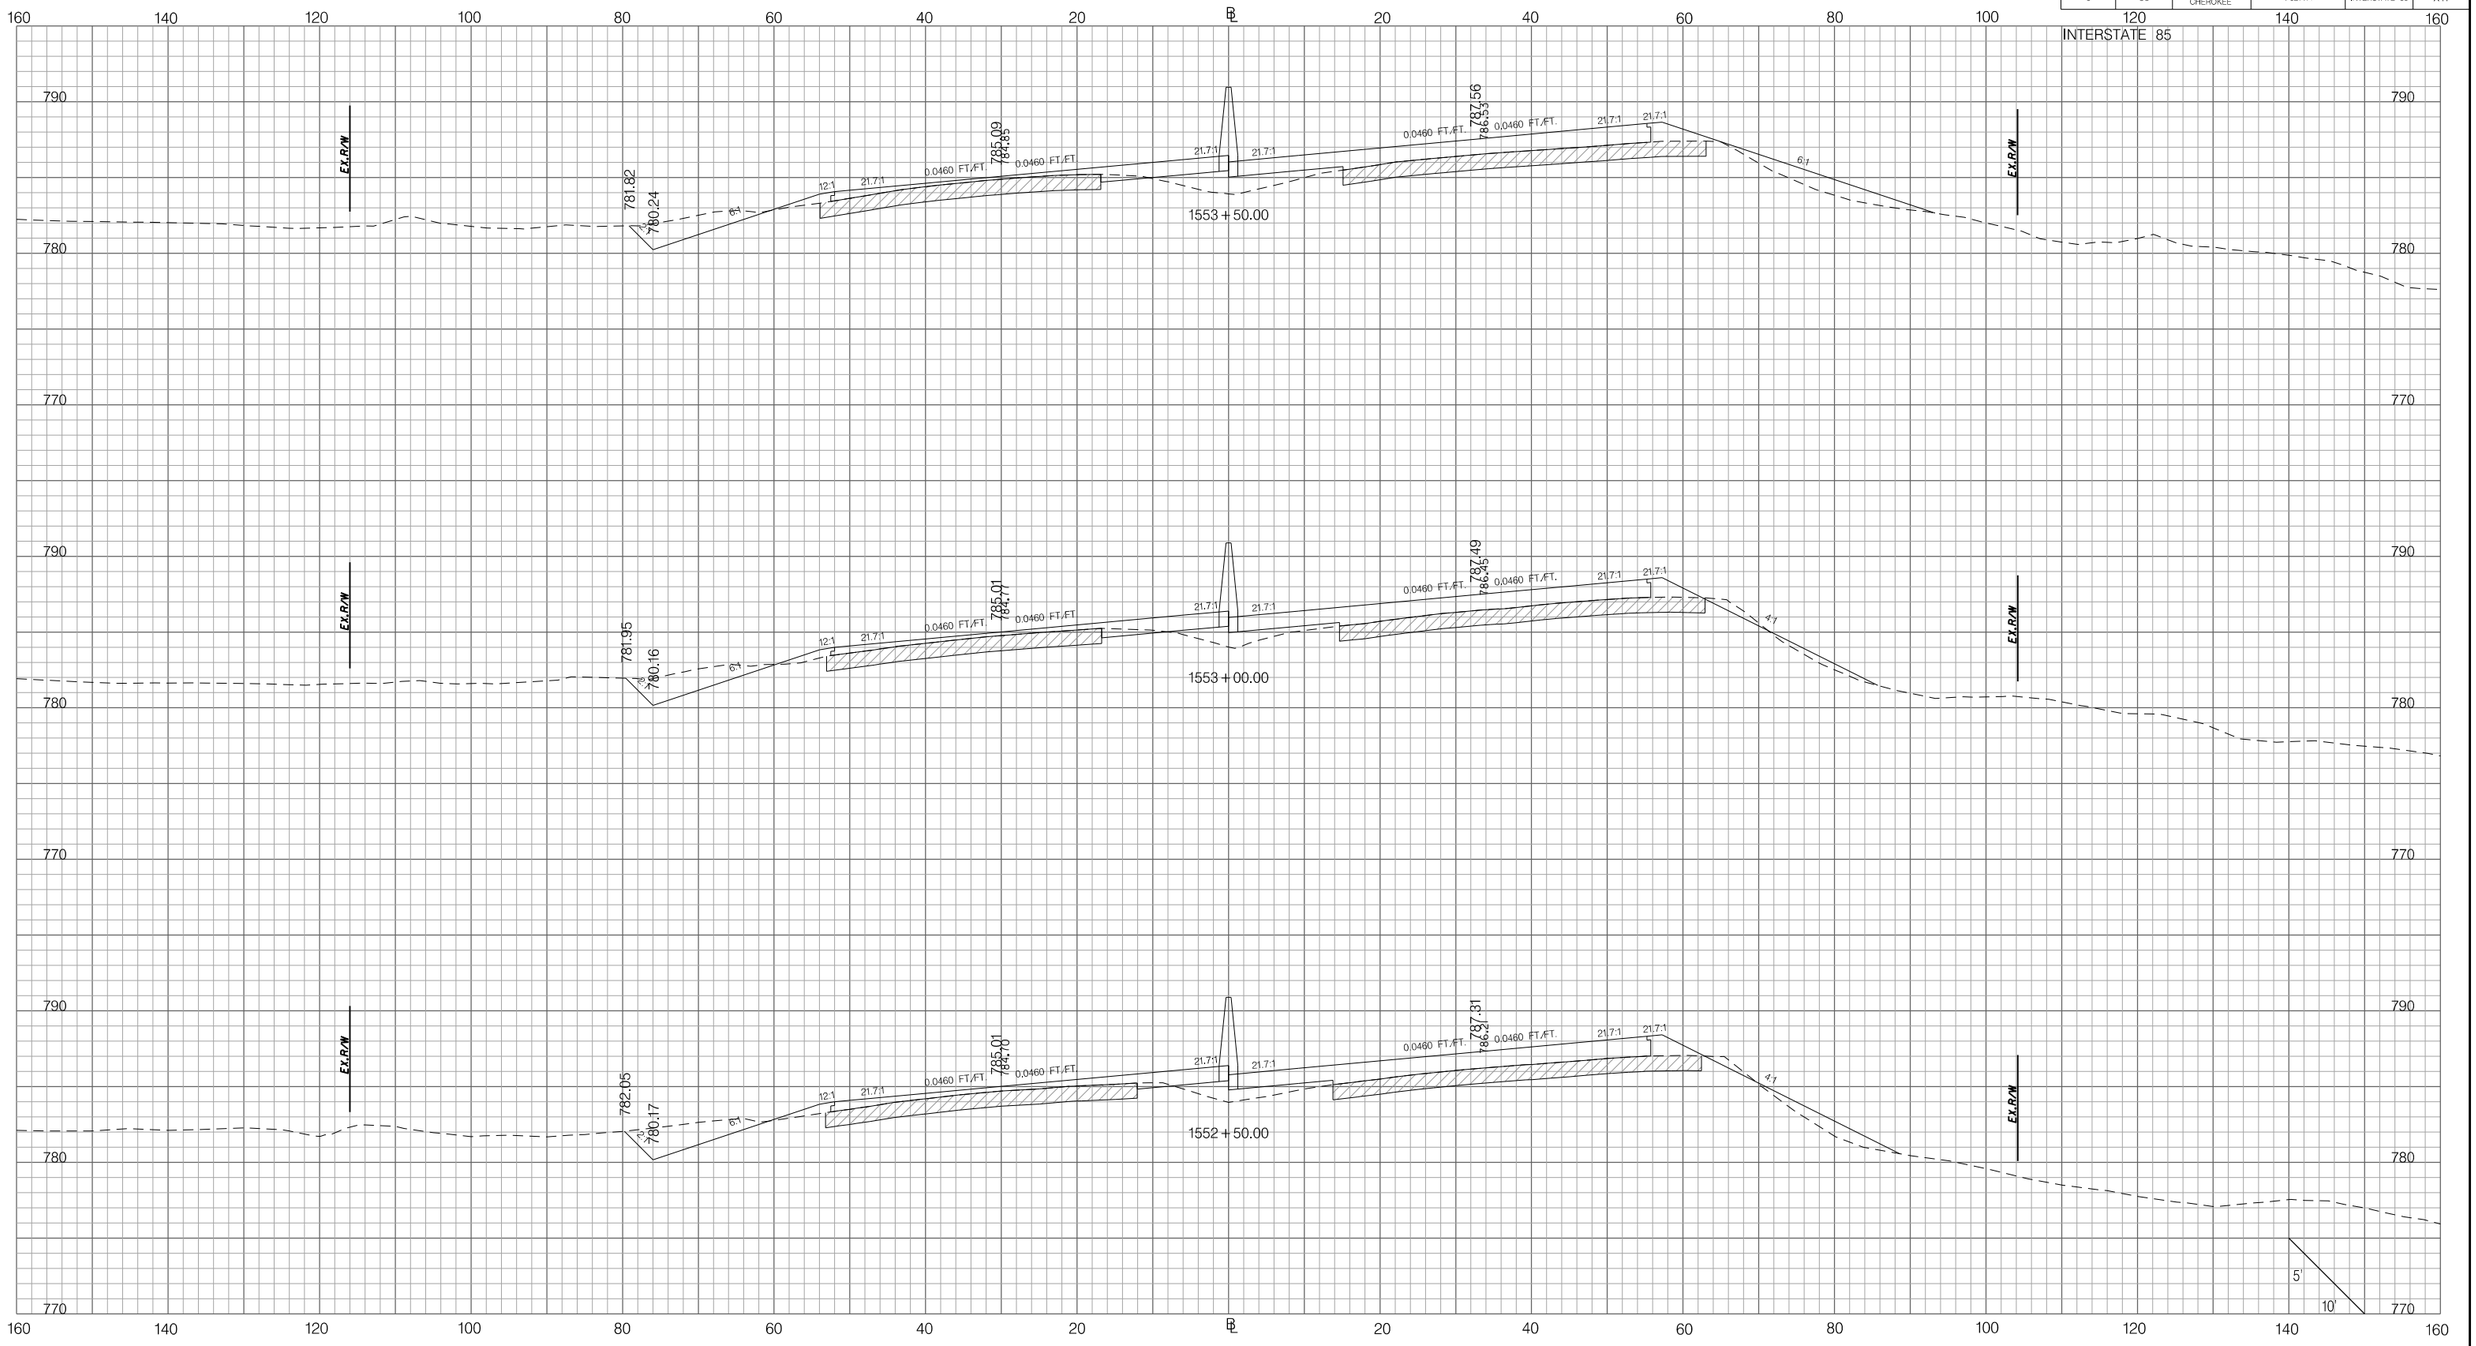

PRELIMINARY
NOT FOR CONSTRUCTION

SCALE: 1" =

REV. NO.	BY	DATE	DESCRIPTION OF REVISION
7			
6			
5			
4			
3			
2			
1			

SOUTH CAROLINA DEPARTMENT OF TRANSPORTATION
INTERSTATE 85

CROSS SECTION SHEET

INTERSTATE 85 MILE MARKER 90–97
SEGMENT C

Z:\Projects\14-60 I85 Widening Cherokee Co MM80-96\Dgn\CrossSections\CROSS SECTION SHEET FILES\PX_I85.dgn
3/9/2016

FED. RD. DIV. NO.	STATE	COUNTY	PROJECT ID	ROAD / ROUTE NO.	SHEET NO.
3	SC	SPARTANBURG CHEROKEE	P027114	INTERSTATE 85	X42

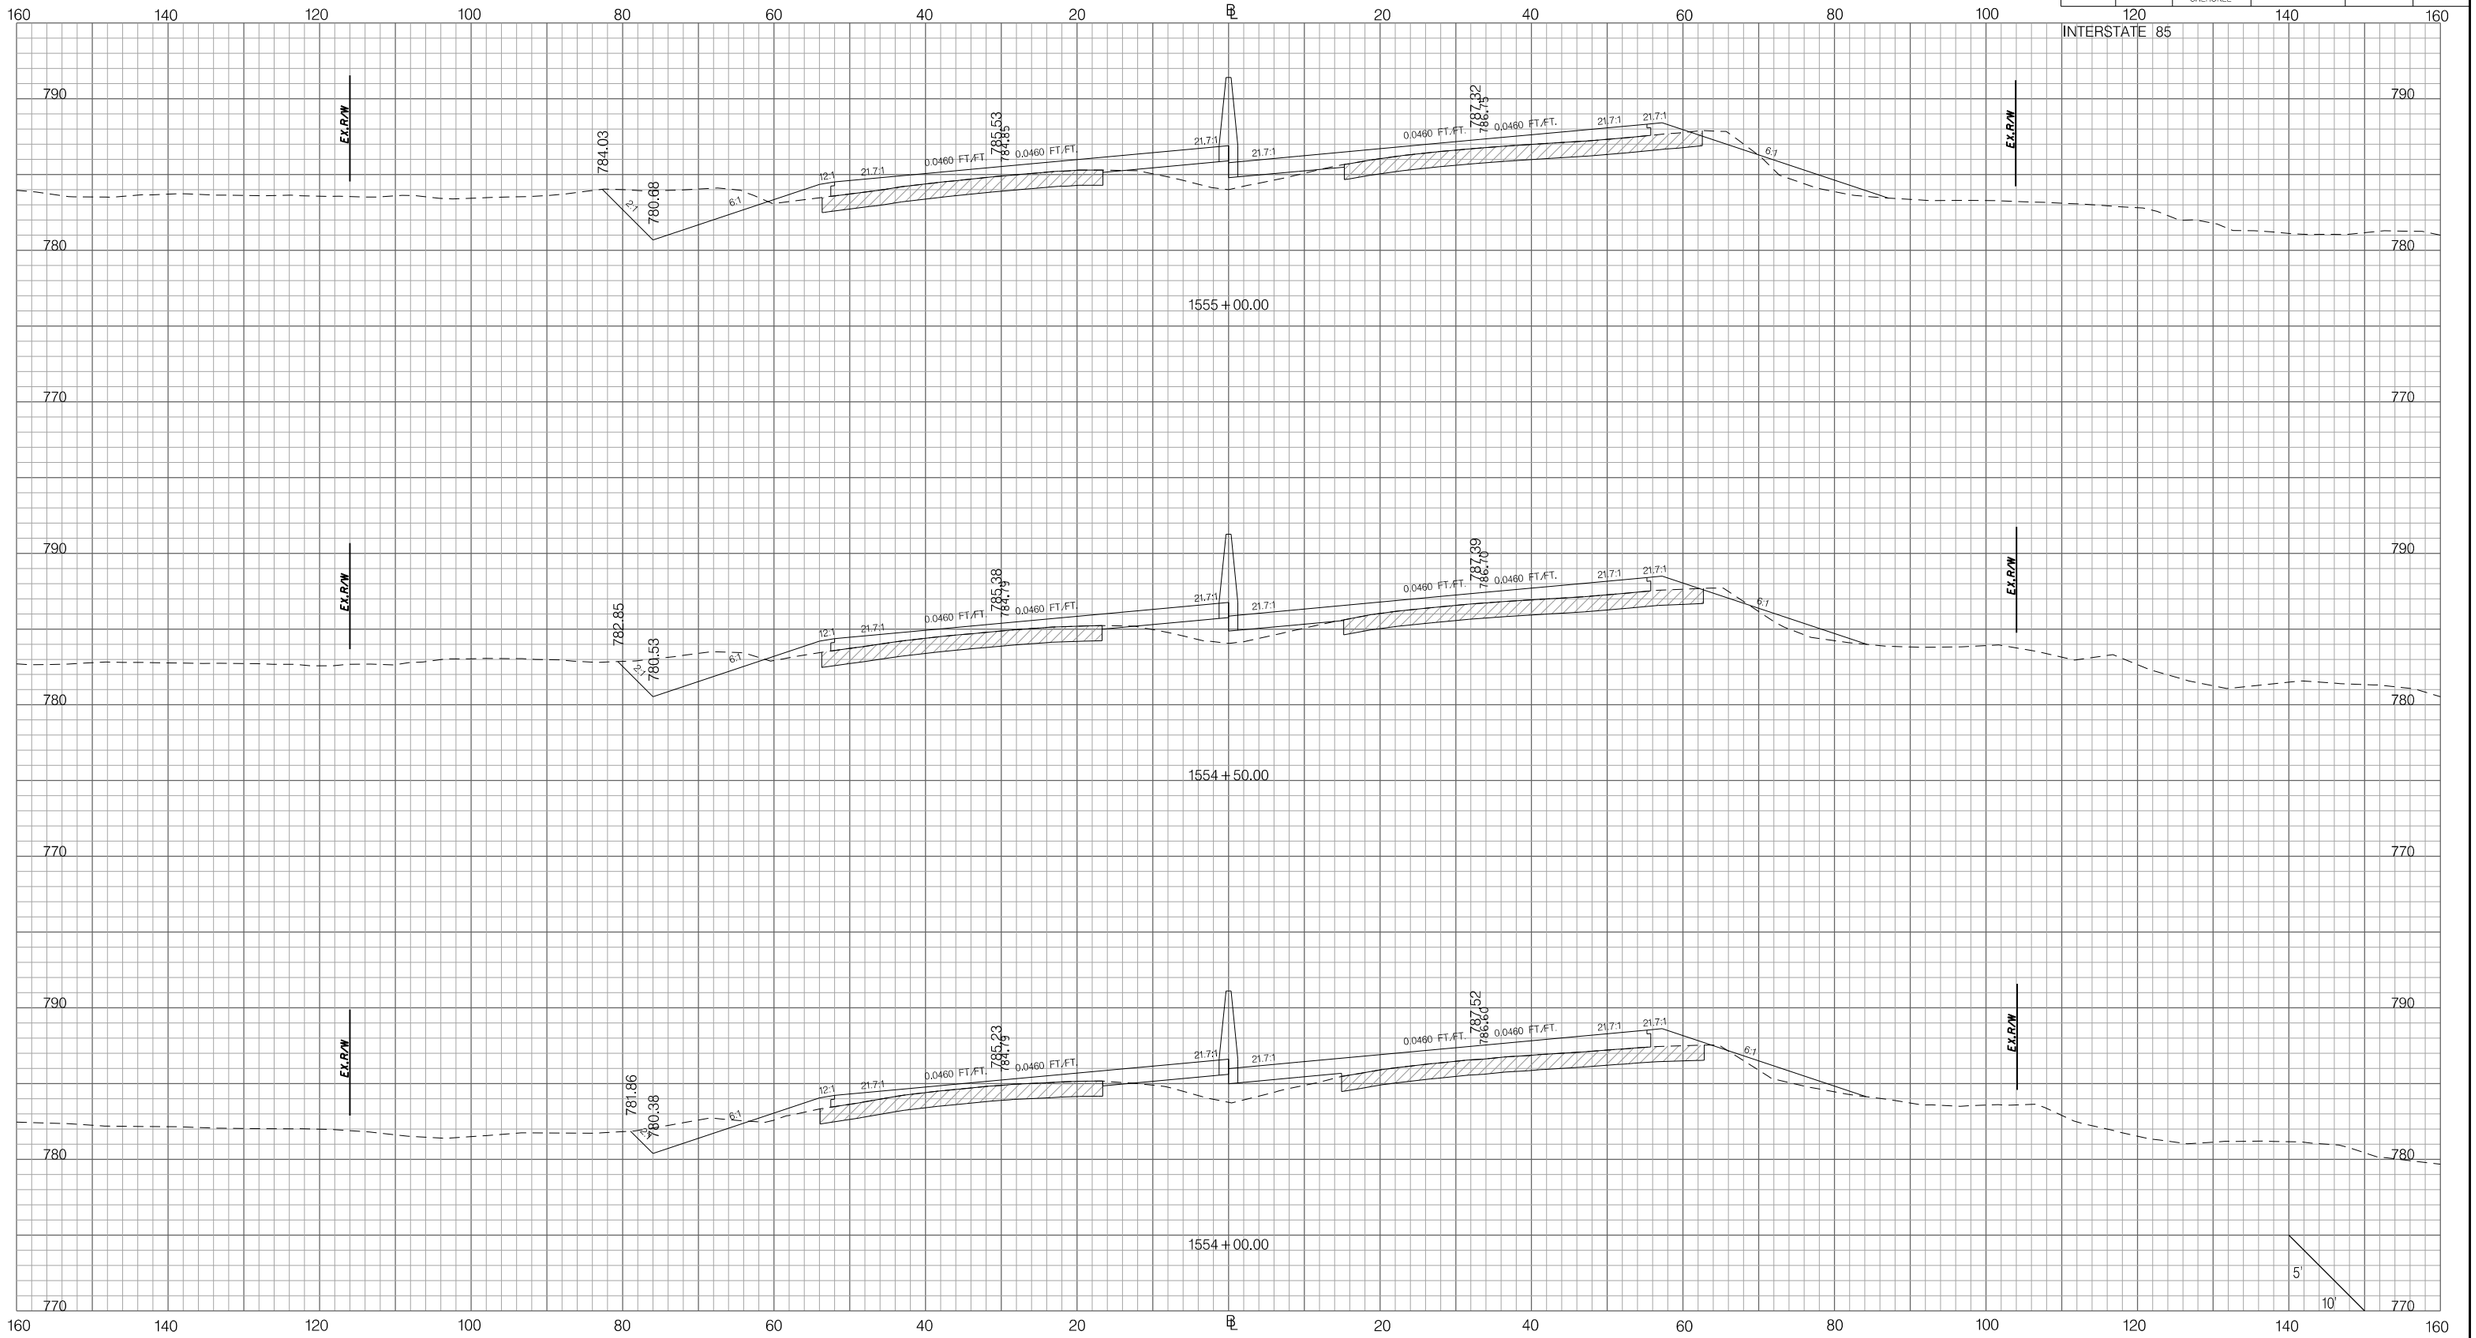

PRELIMINARY
NOT FOR CONSTRUCTION

SCALE: 1" =

REV. NO.	BY	DATE	DESCRIPTION OF REVISION
7			
6			
5			
4			
3			
2			
1			

SOUTH CAROLINA DEPARTMENT OF TRANSPORTATION
INTERSTATE 85

CROSS SECTION SHEET

INTERSTATE 85 MILE MARKER 90–97
SEGMENT C

Z:\Projects\14-60 I85 Widening Cherokee Co MM80-96\Dgn\CrossSections\CROSS SECTION SHEET FILES\PX_I85.dgn
3/9/2016

FED. RD. DIV. NO.	STATE	COUNTY	PROJECT ID	ROAD / ROUTE NO.	SHEET NO.
3	SC	SPARTANBURG CHEROKEE	P027114	INTERSTATE 85	X43

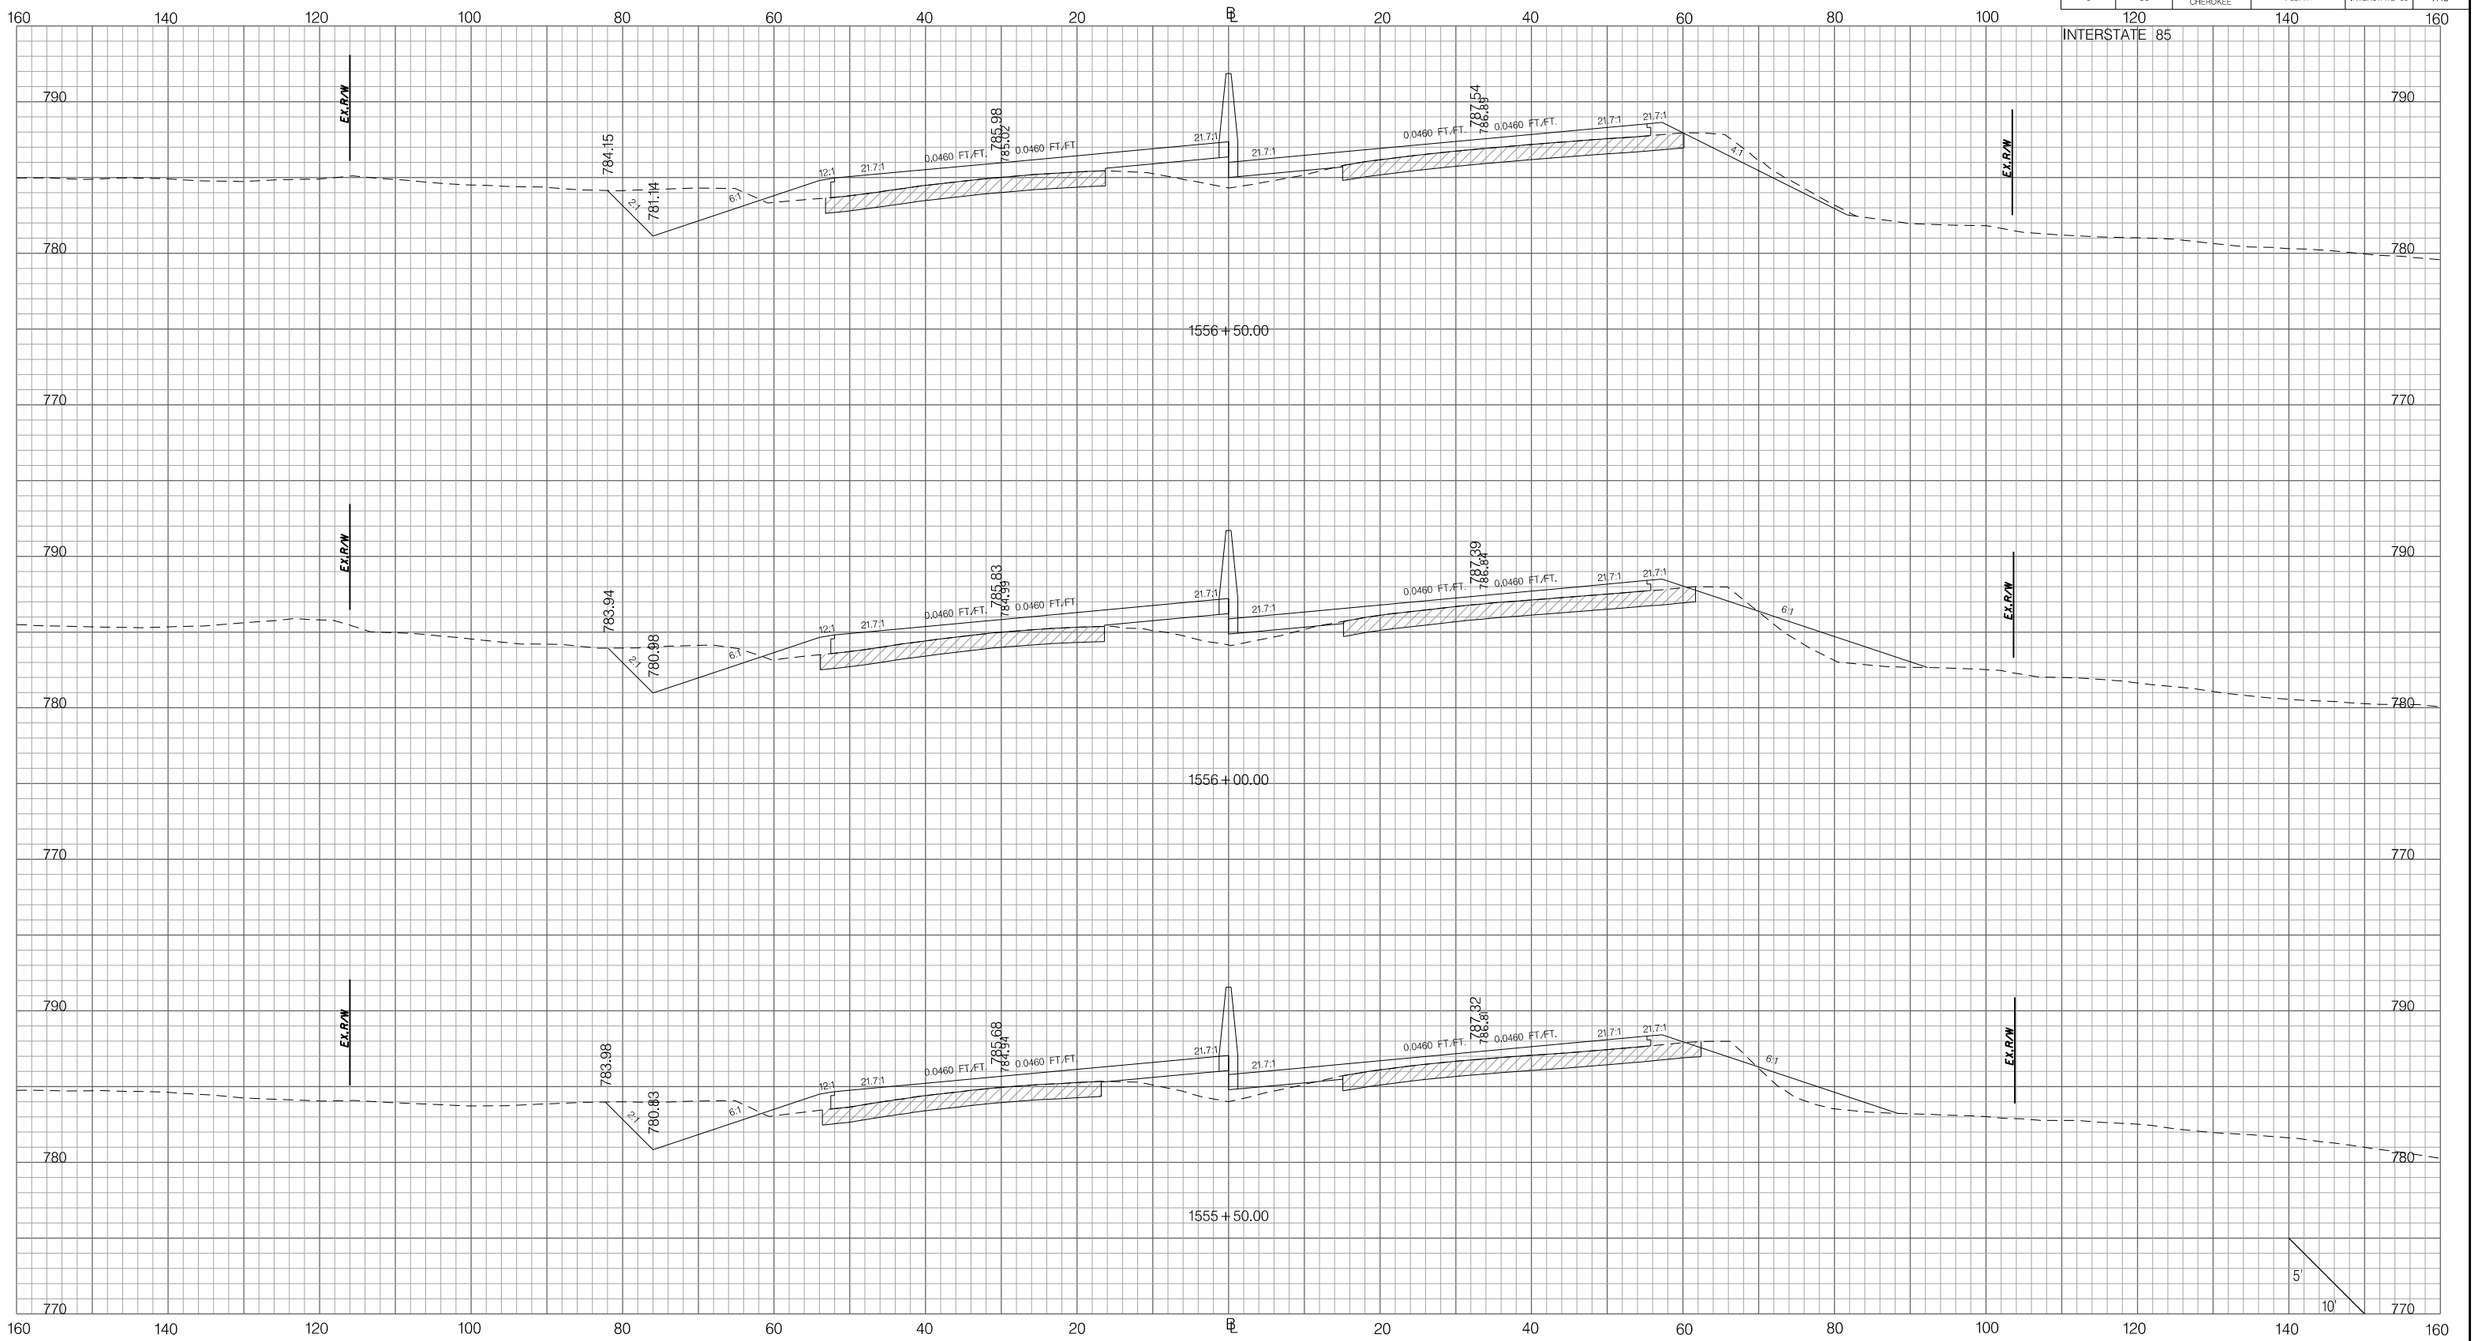

PRELIMINARY
NOT FOR CONSTRUCTION

SCALE: 1" =

REV. NO.	BY	DATE	DESCRIPTION OF REVISION
7			
6			
5			
4			
3			
2			
1			

SOUTH CAROLINA DEPARTMENT OF TRANSPORTATION
INTERSTATE 85

CROSS SECTION SHEET

INTERSTATE 85 MILE MARKER 90–97
SEGMENT C

Z:\Projects\14-60 I85 Widening Cherokee Co MM80-96\Dgn\CrossSections\CROSS SECTION SHEET FILES\PX_I85.dgn
3/9/2016

FED. RD. DIV. NO.	STATE	COUNTY	PROJECT ID	ROAD / ROUTE NO.	SHEET NO.
3	SC	SPARTANBURG CHEROKEE	P027114	INTERSTATE 85	X44

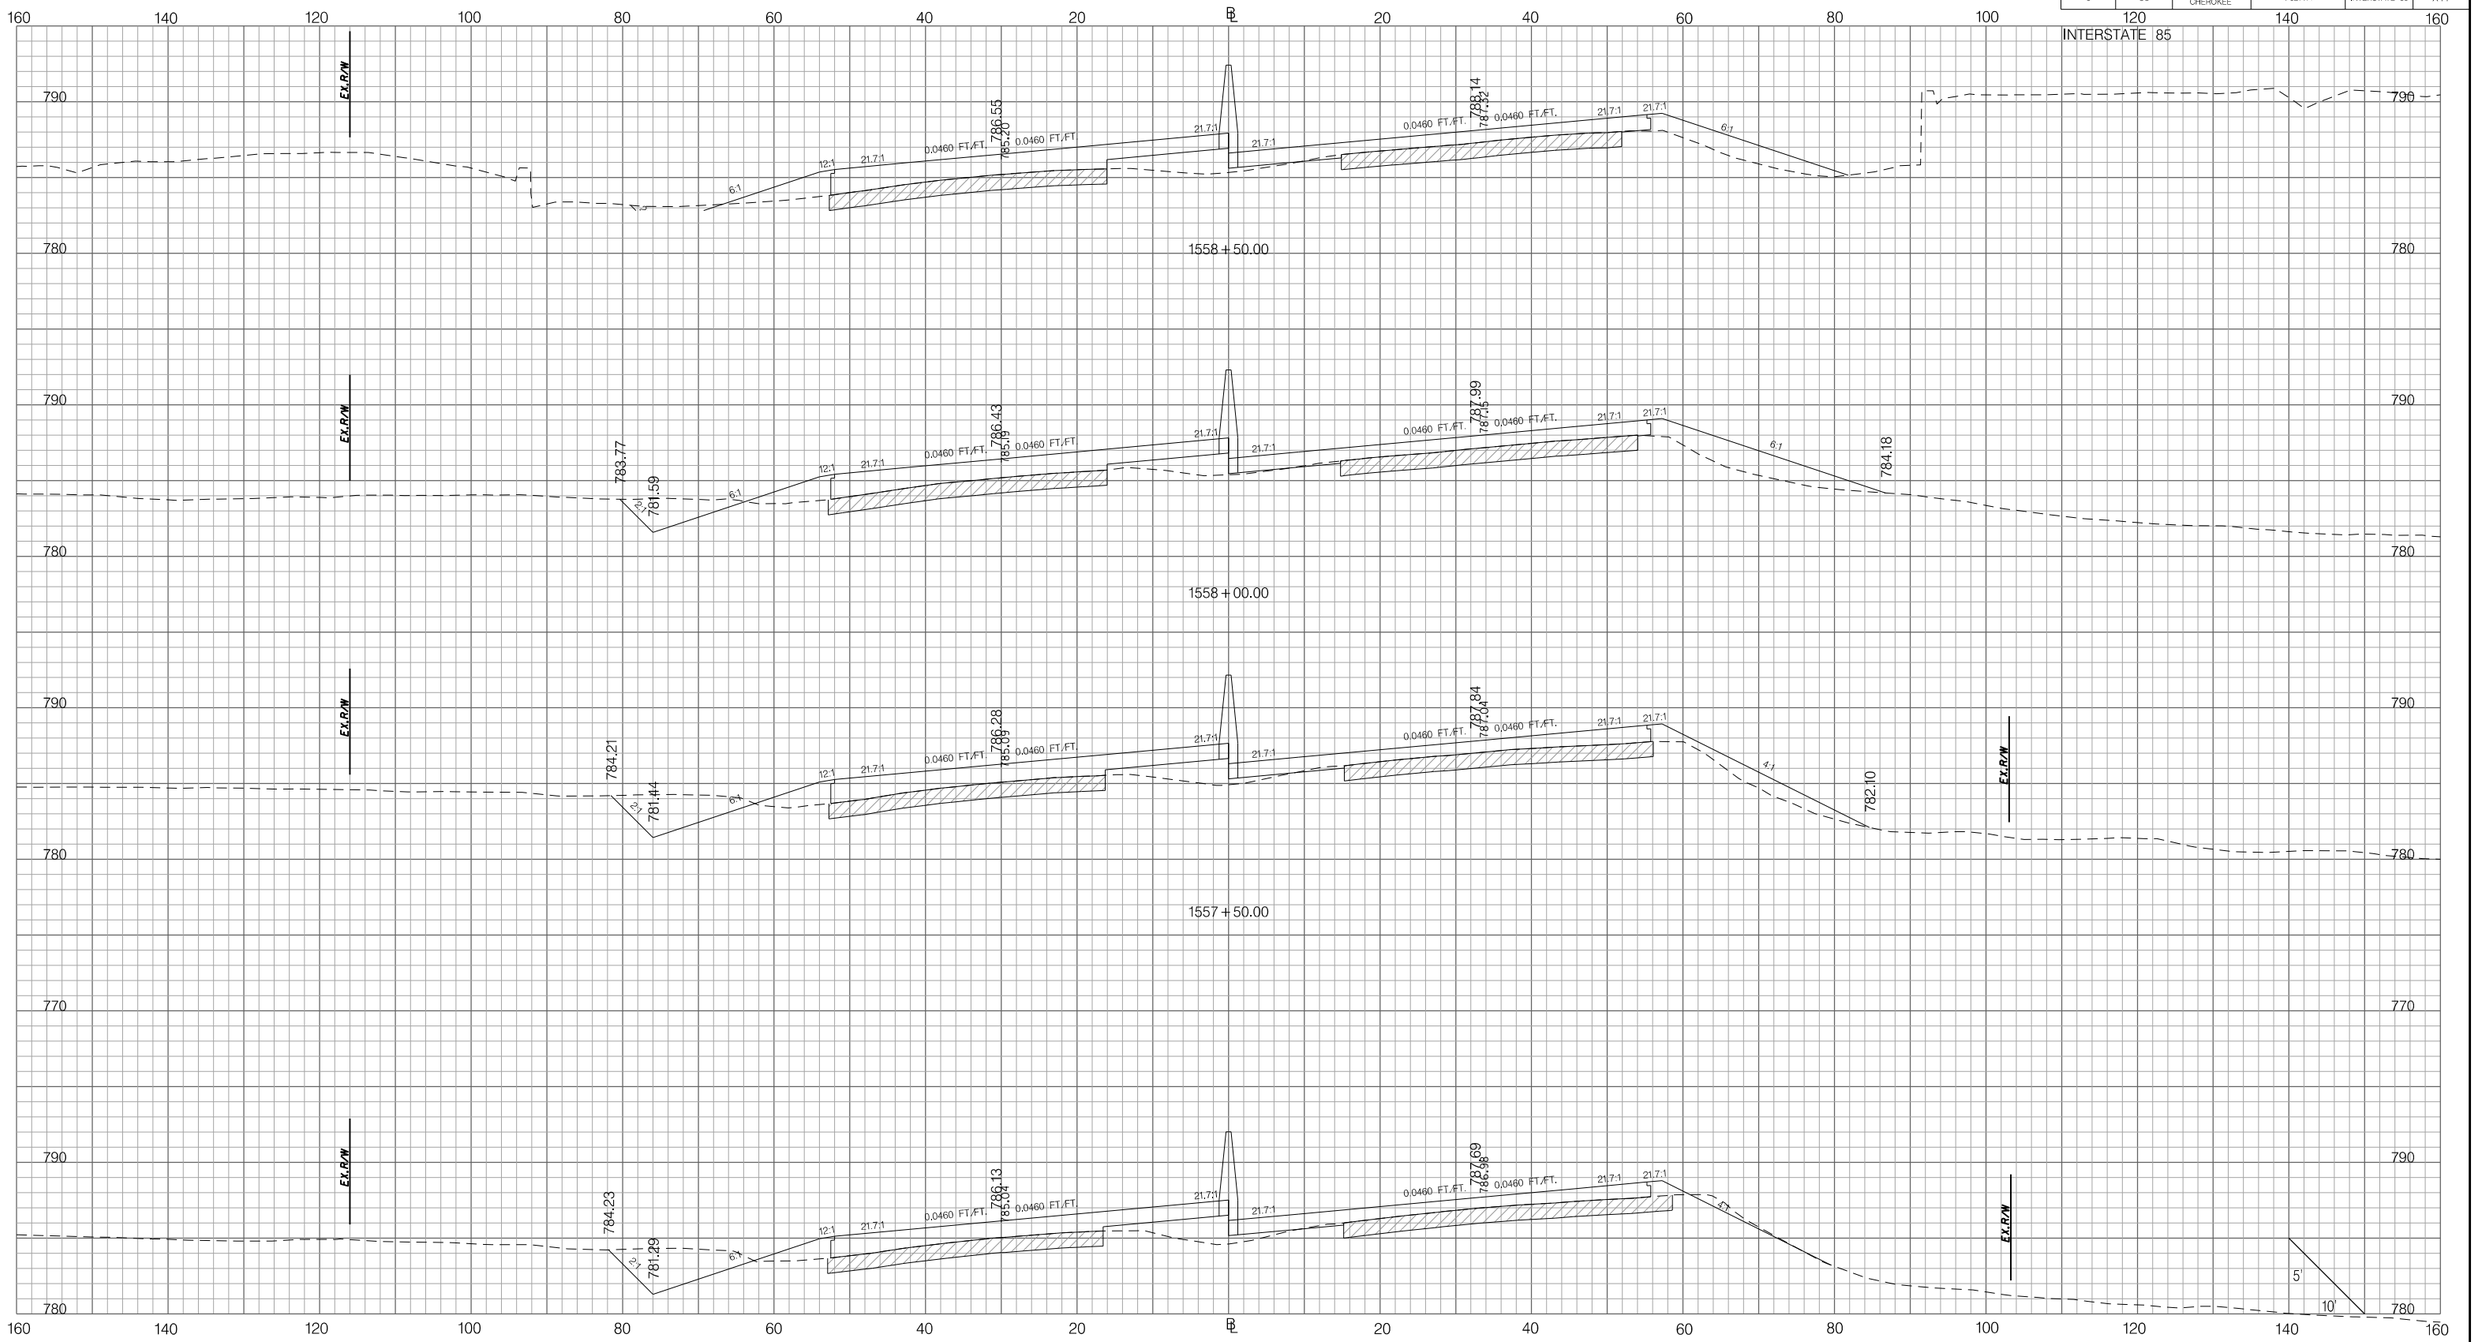

PRELIMINARY
NOT FOR CONSTRUCTION

SCALE: 1" =

REV. NO.	BY	DATE	DESCRIPTION OF REVISION
7			
6			
5			
4			
3			
2			
1			

SOUTH CAROLINA DEPARTMENT OF TRANSPORTATION
INTERSTATE 85

CROSS SECTION SHEET

INTERSTATE 85 MILE MARKER 90–97
SEGMENT C

Z:\Projects\14-60 I85 Widening Cherokee Co MM80-96\Dgn\CrossSections\CROSS SECTION SHEET FILES\PX_I85.dgn
3/9/2016

FED. RD. DIV. NO.	STATE	COUNTY	PROJECT ID	ROAD / ROUTE NO.	SHEET NO.
3	SC	SPARTANBURG CHEROKEE	P027114	INTERSTATE 85	X45

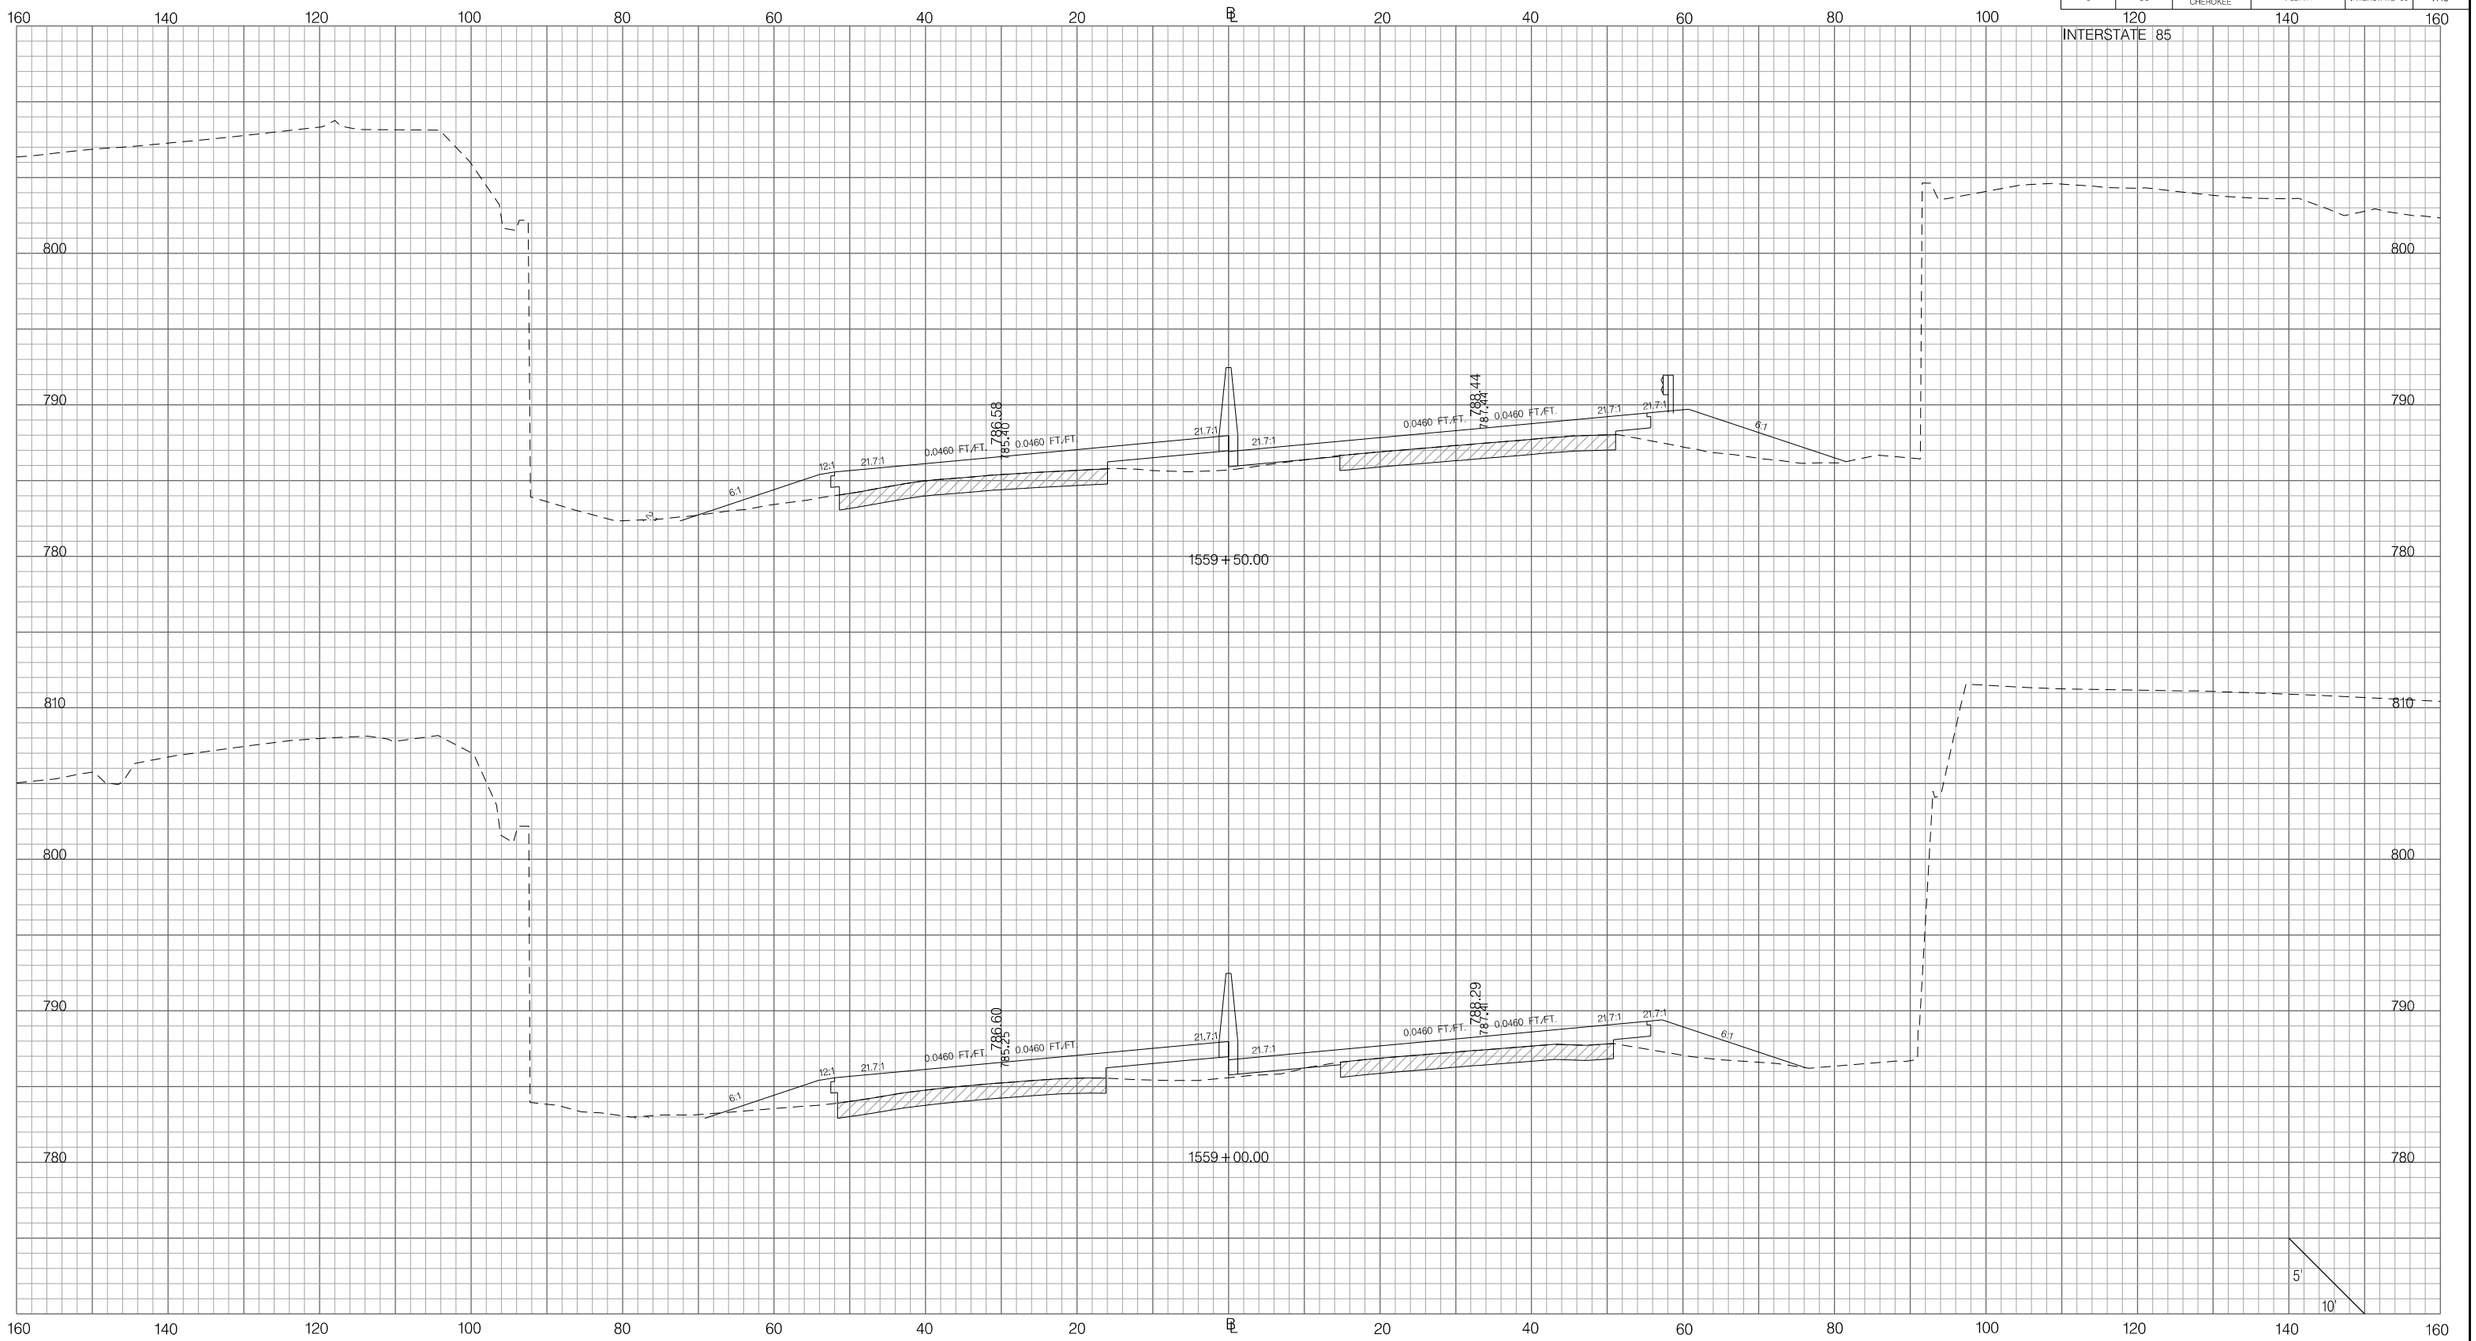

PRELIMINARY
NOT FOR CONSTRUCTION

SCALE: 1" =

REV. NO.	BY	DATE	DESCRIPTION OF REVISION
7			
6			
5			
4			
3			
2			
1			

SOUTH CAROLINA DEPARTMENT OF TRANSPORTATION
INTERSTATE 85

CROSS SECTION SHEET

INTERSTATE 85 MILE MARKER 90–97
SEGMENT C

Z:\Projects\14-60 I85 Widening Cherokee Co MM80-96\Dgn\CrossSections\CROSS SECTION SHEET FILES\PX_I85.dgn
3/9/2016

FED. RD. DIV. NO.	STATE	COUNTY	PROJECT ID	ROAD / ROUTE NO.	SHEET NO.
3	SC	SPARTANBURG CHEROKEE	P027114	INTERSTATE 85	X46

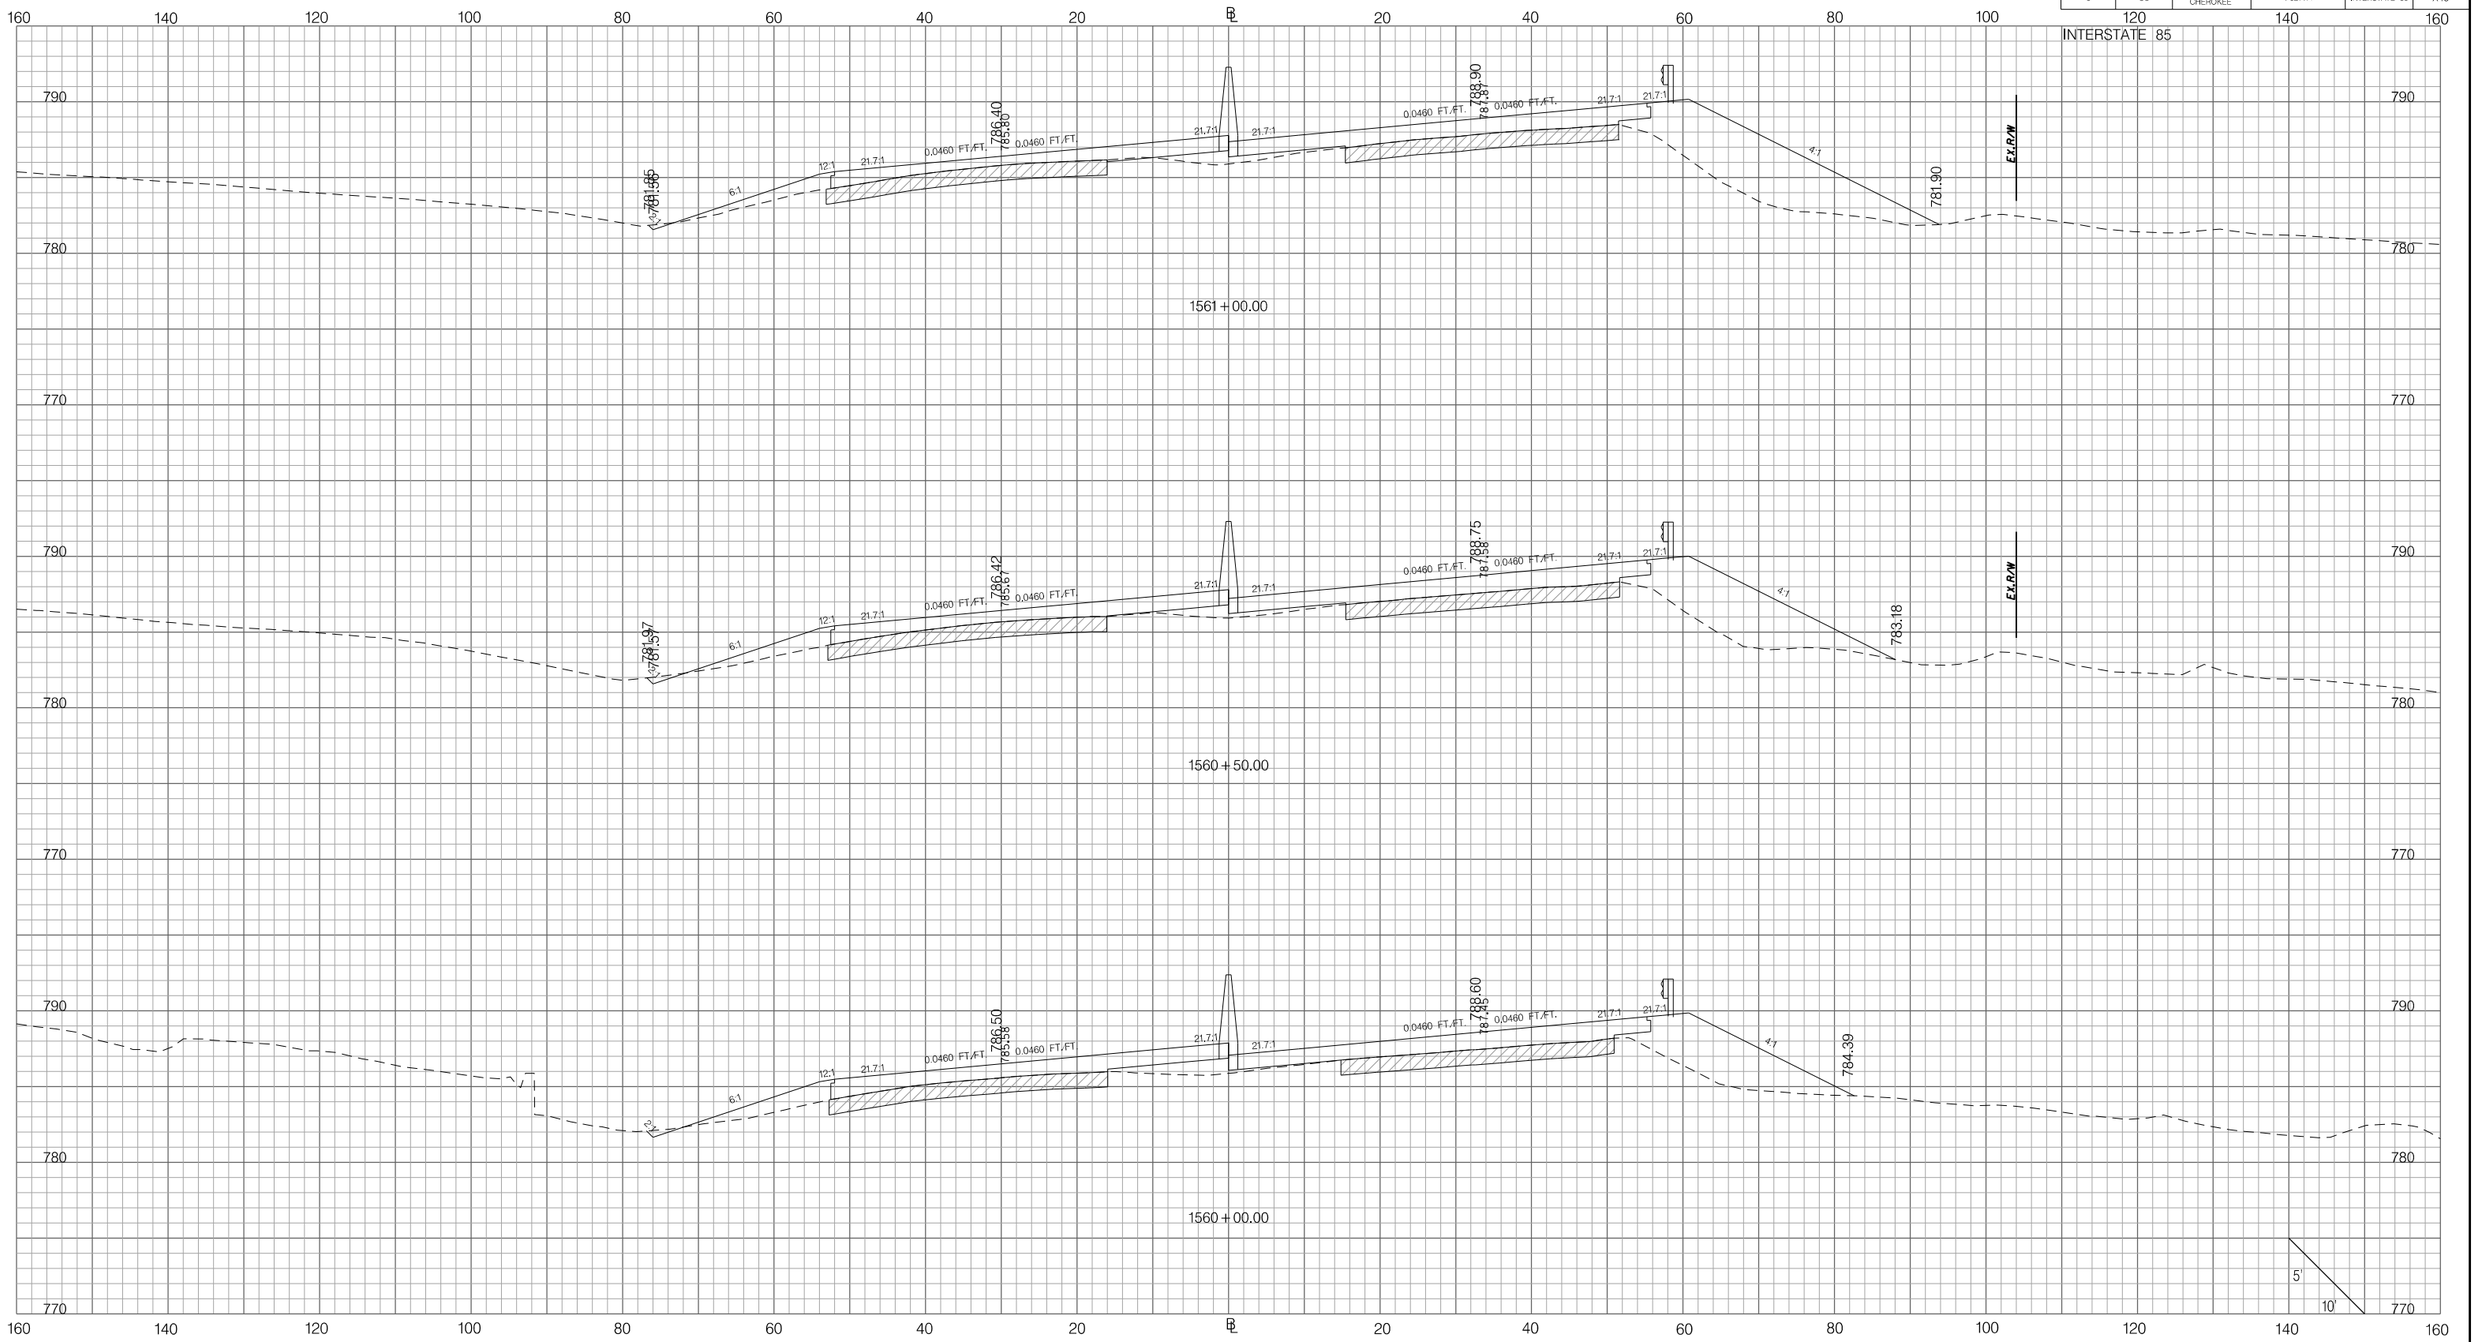

PRELIMINARY
NOT FOR CONSTRUCTION

SCALE: 1" =

REV. NO.	BY	DATE	DESCRIPTION OF REVISION
7			
6			
5			
4			
3			
2			
1			

SOUTH CAROLINA DEPARTMENT OF TRANSPORTATION
INTERSTATE 85

CROSS SECTION SHEET

INTERSTATE 85 MILE MARKER 90–97
SEGMENT C

Z:\Projects\14-60 I85 Widening Cherokee Co MM80-96\Dgn\CrossSections\CROSS SECTION SHEET FILES\PX_I85.dgn
3/9/2016

FED. RD. DIV. NO.	STATE	COUNTY	PROJECT ID	ROAD / ROUTE NO.	SHEET NO.
3	SC	SPARTANBURG CHEROKEE	P027114	INTERSTATE 85	X47

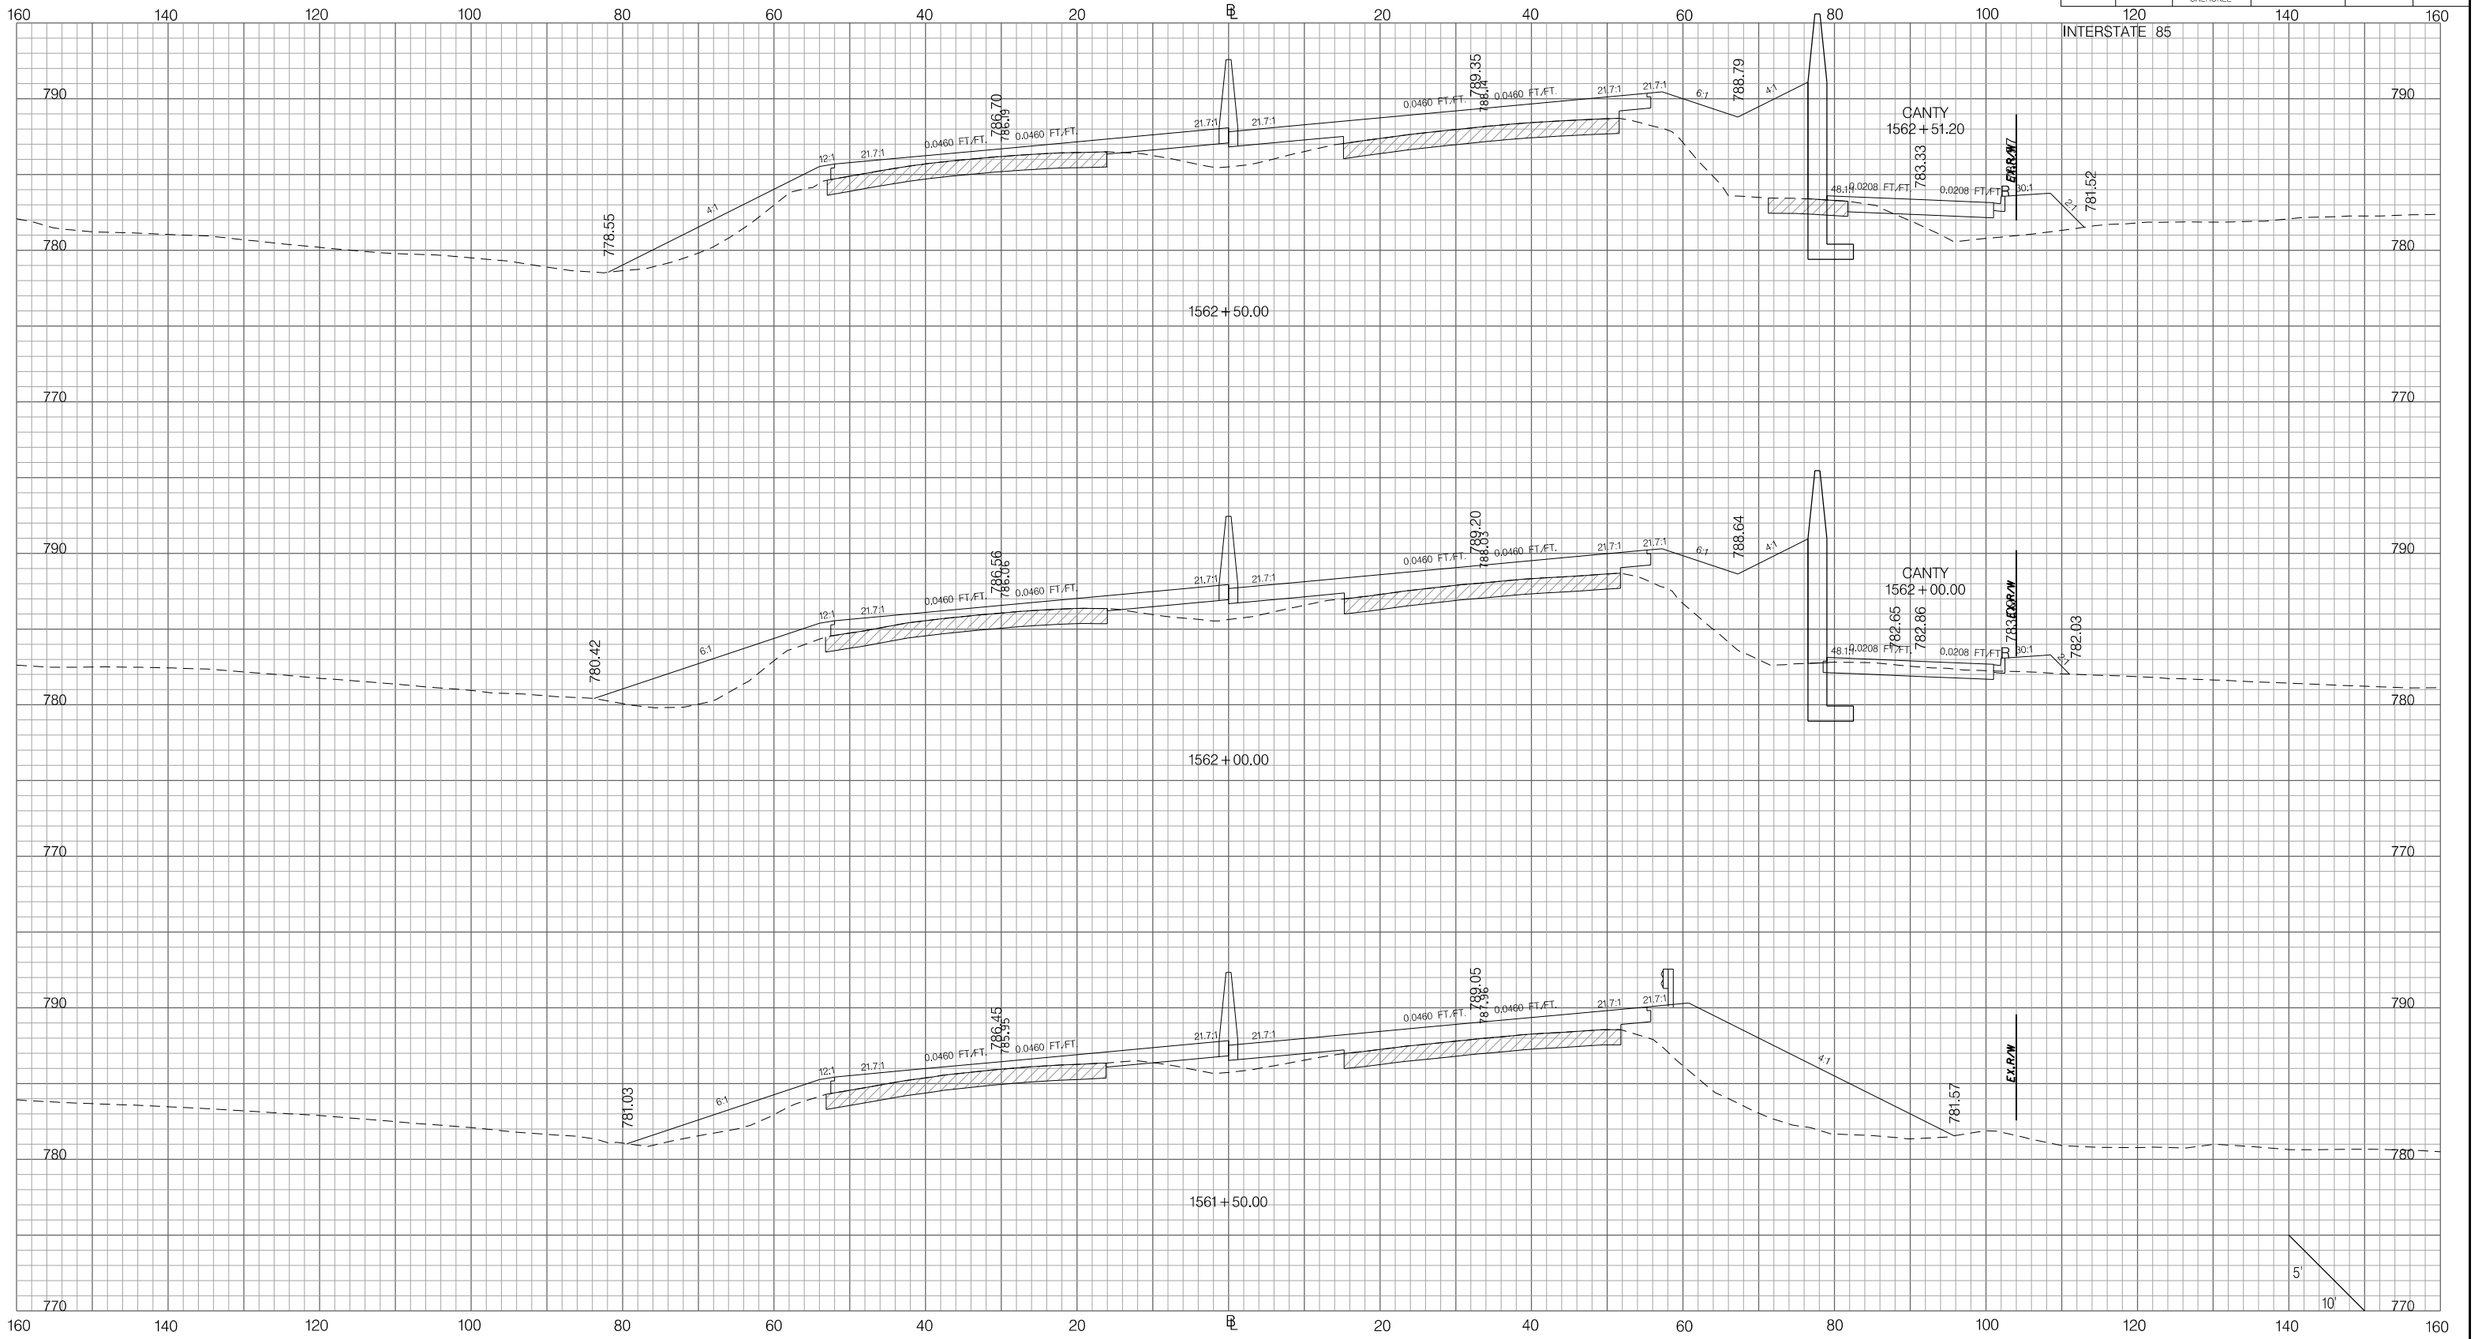

PRELIMINARY
NOT FOR CONSTRUCTION

SCALE: 1" =

REV. NO.	BY	DATE	DESCRIPTION OF REVISION
7			
6			
5			
4			
3			
2			
1			

SOUTH CAROLINA DEPARTMENT OF TRANSPORTATION
INTERSTATE 85

CROSS SECTION SHEET

INTERSTATE 85 MILE MARKER 90–97
SEGMENT C

Z:\Projects\14-60 I85 Widening Cherokee Co MM80-96\Dgn\CrossSections\CROSS SECTION SHEET FILES\PX_I85.dgn
3/9/2016

FED. RD. DIV. NO.	STATE	COUNTY	PROJECT ID	ROAD / ROUTE NO.	SHEET NO.
3	SC	SPARTANBURG CHEROKEE	P027114	INTERSTATE 85	X48

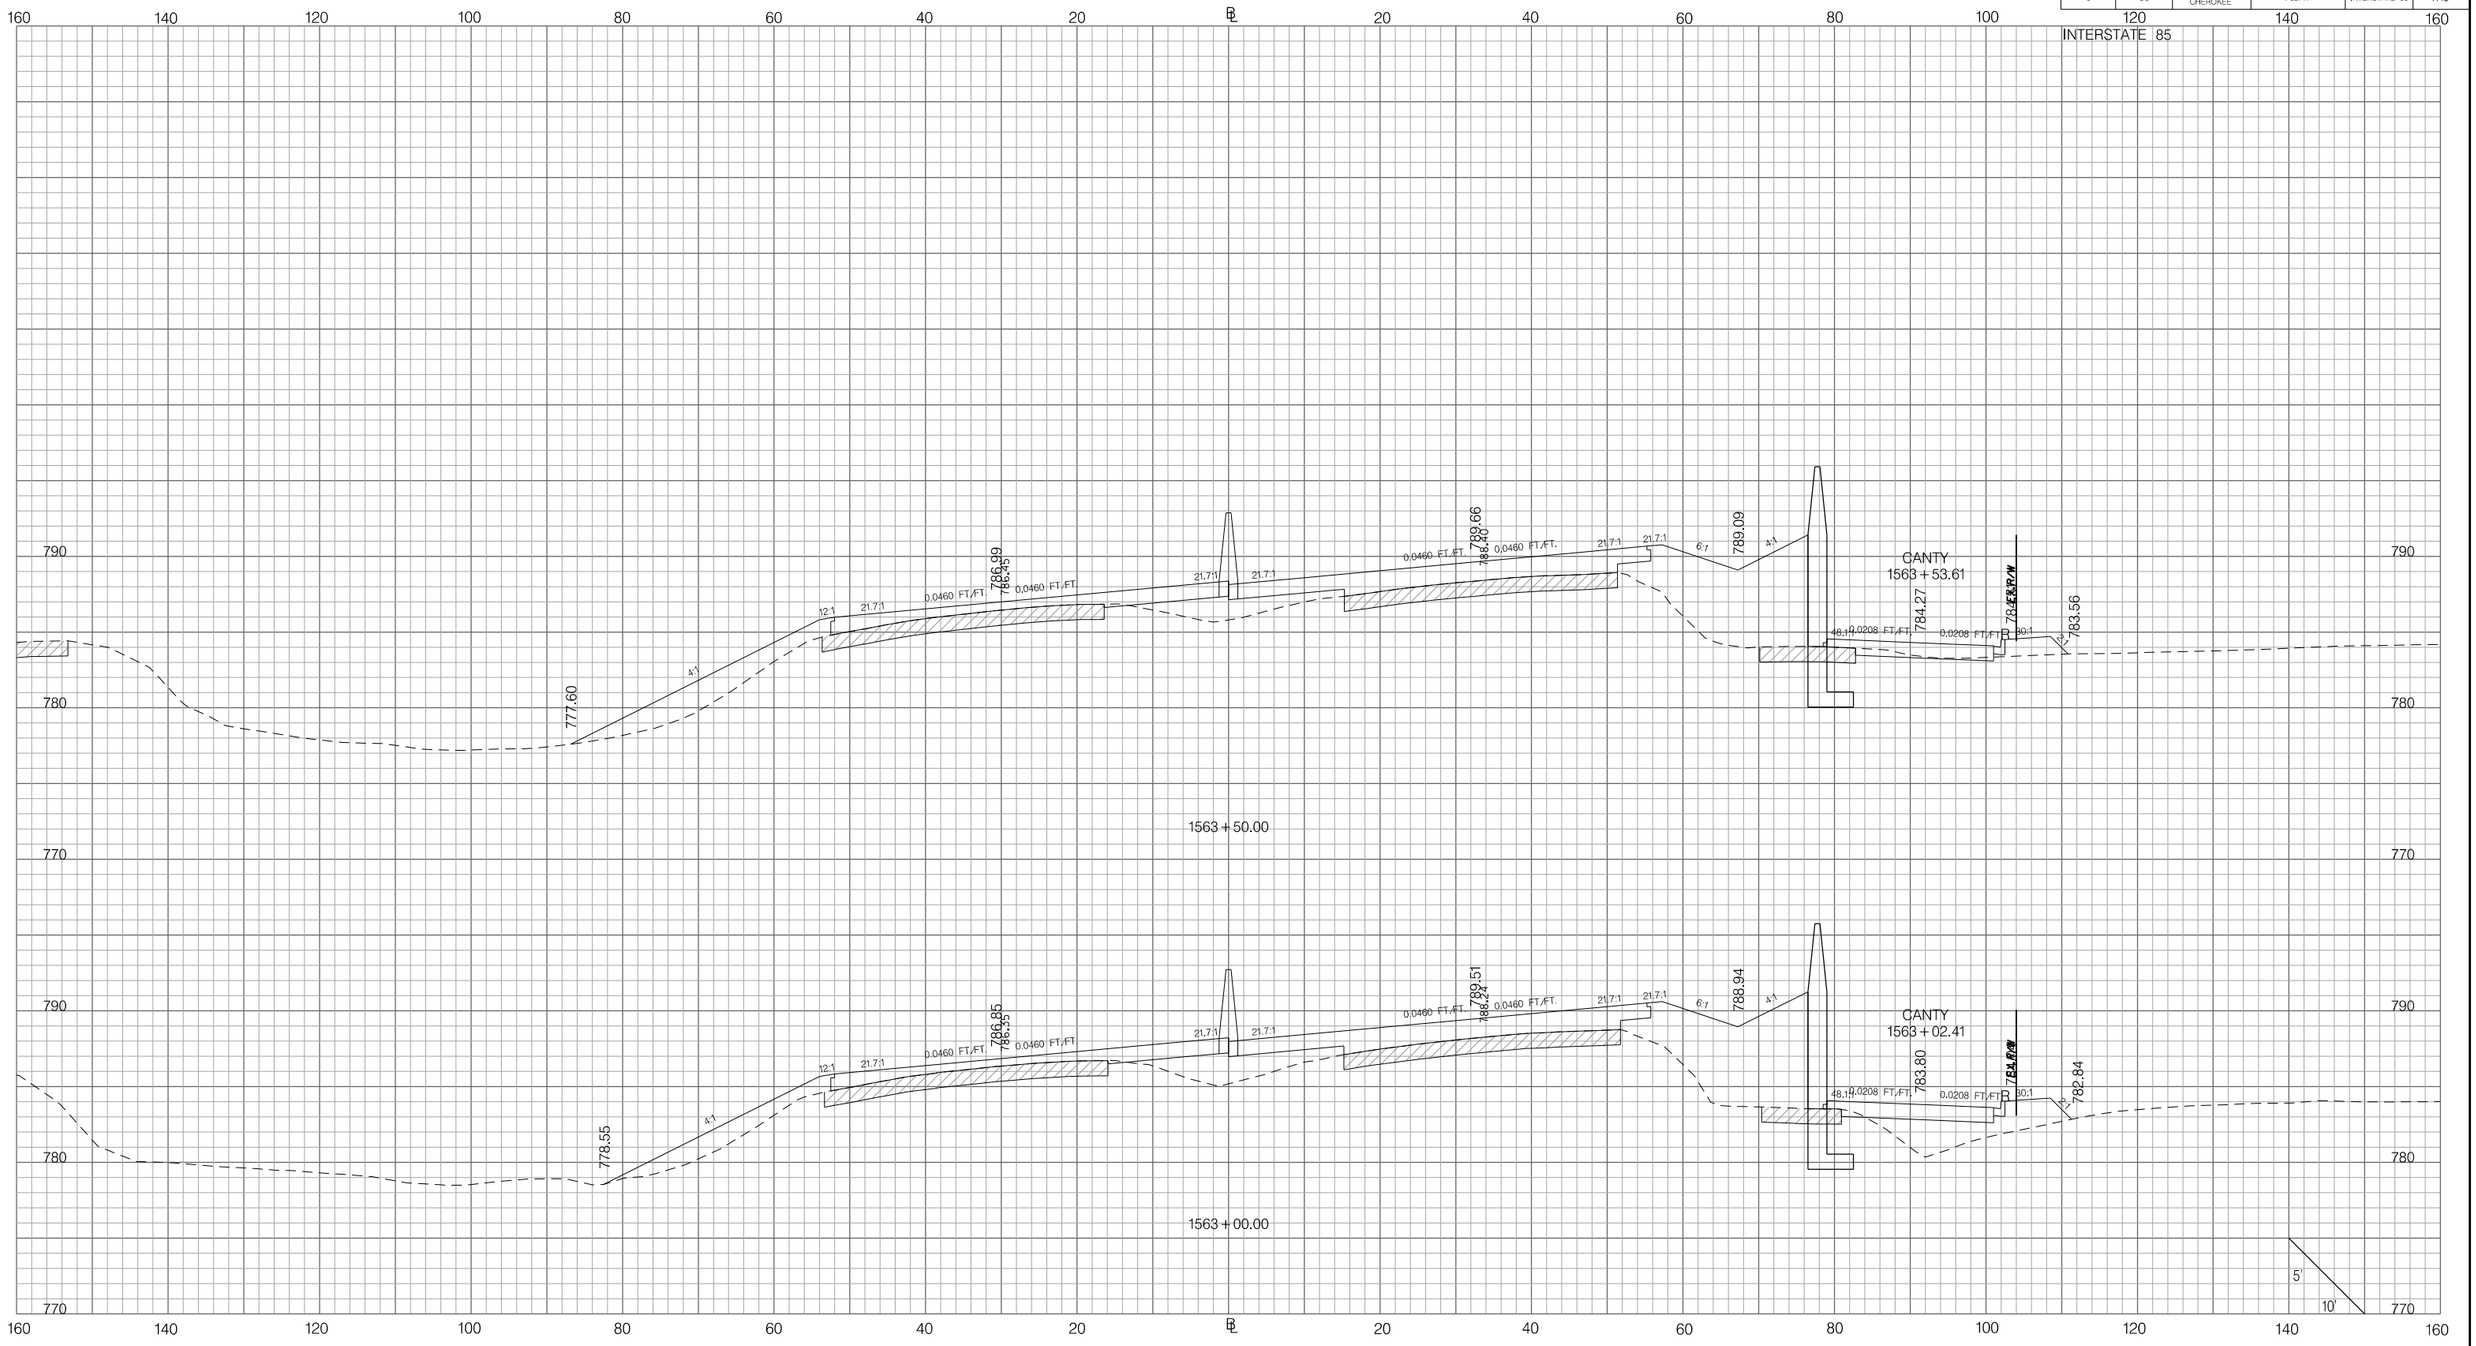

PRELIMINARY
NOT FOR CONSTRUCTION

SCALE: 1" =

REV. NO.	BY	DATE	DESCRIPTION OF REVISION
7			
6			
5			
4			
3			
2			
1			

SOUTH CAROLINA DEPARTMENT OF TRANSPORTATION
INTERSTATE 85

CROSS SECTION SHEET

INTERSTATE 85 MILE MARKER 90–97
SEGMENT C

Z:\Projects\14-60 I85 Widening Cherokee Co MM80-96\Dgn\CrossSections\CROSS SECTION SHEET FILES\PX_I85.dgn
3/9/2016

FED. RD. DIV. NO.	STATE	COUNTY	PROJECT ID	ROAD / ROUTE NO.	SHEET NO.
3	SC	SPARTANBURG CHEROKEE	P027114	INTERSTATE 85	X49

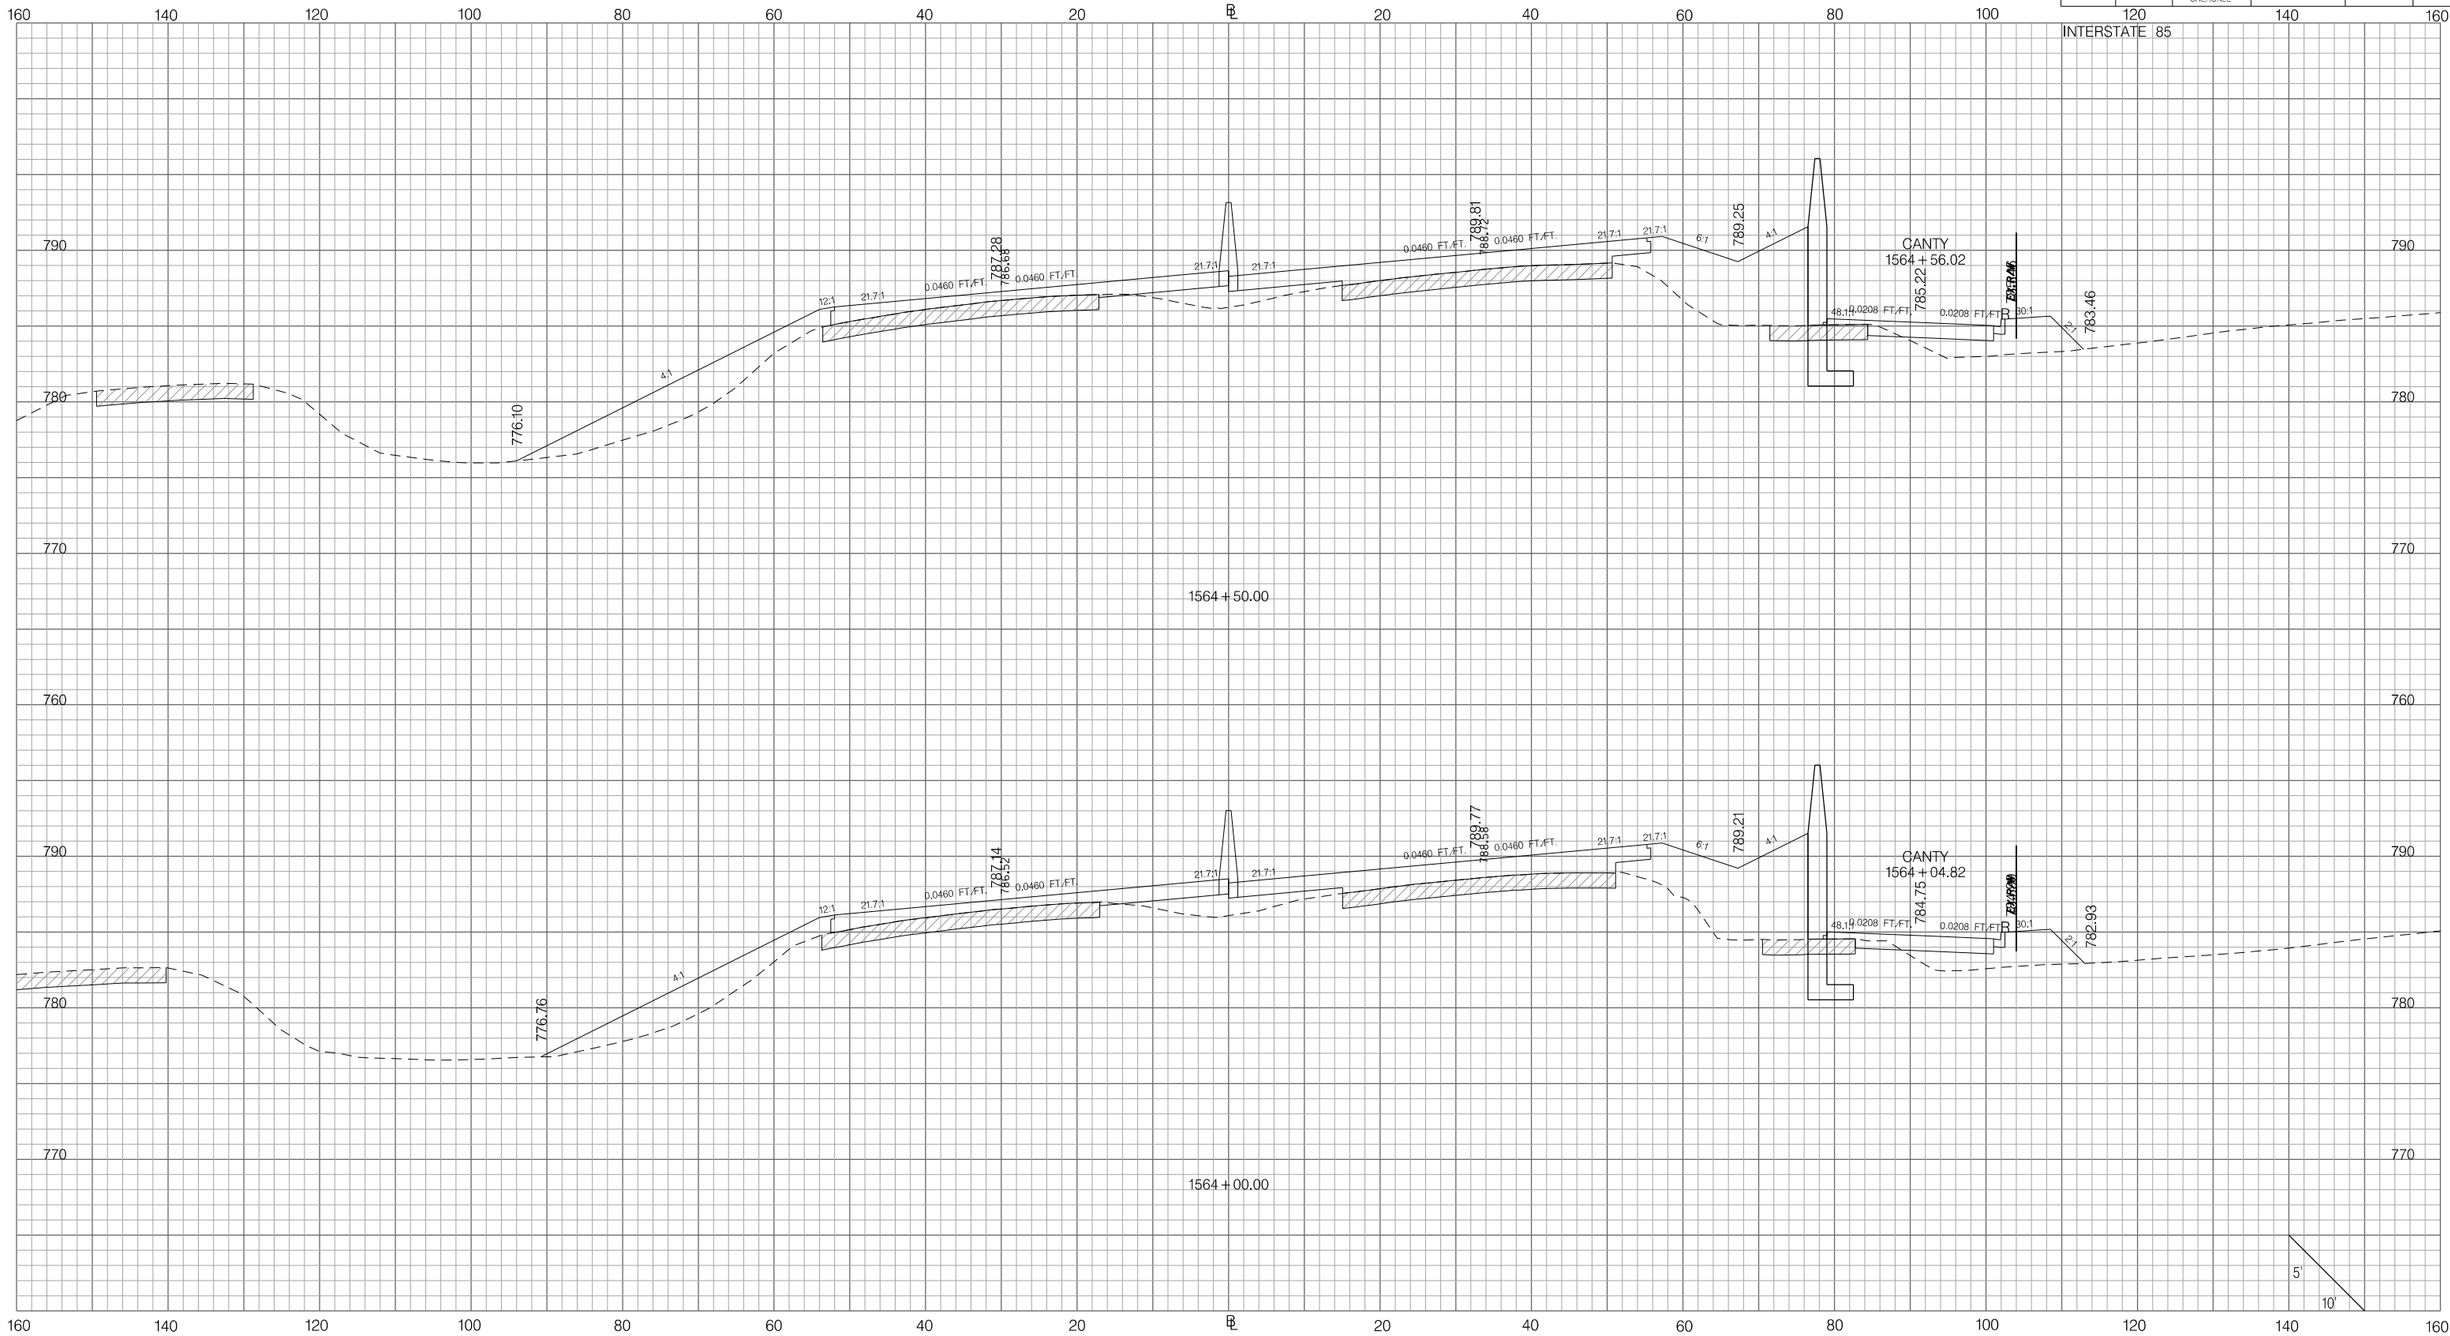

Z:\Projects\14-60 I85 Widening Cherokee Co MM80-96\Dgn\CrossSections\CROSS SECTION SHEET FILES\PX_I85.dgn
3/9/2016

PRELIMINARY
NOT FOR CONSTRUCTION

SCALE: 1" =

REV. NO.	BY	DATE	DESCRIPTION OF REVISION
7			
6			
5			
4			
3			
2			
1			

SOUTH CAROLINA DEPARTMENT OF TRANSPORTATION
INTERSTATE 85

CROSS SECTION SHEET

INTERSTATE 85 MILE MARKER 90–97
SEGMENT C

FED. RD. DIV. NO.	STATE	COUNTY	PROJECT ID	ROAD / ROUTE NO.	SHEET NO.
3	SC	SPARTANBURG CHEROKEE	P027114	INTERSTATE 85	X50

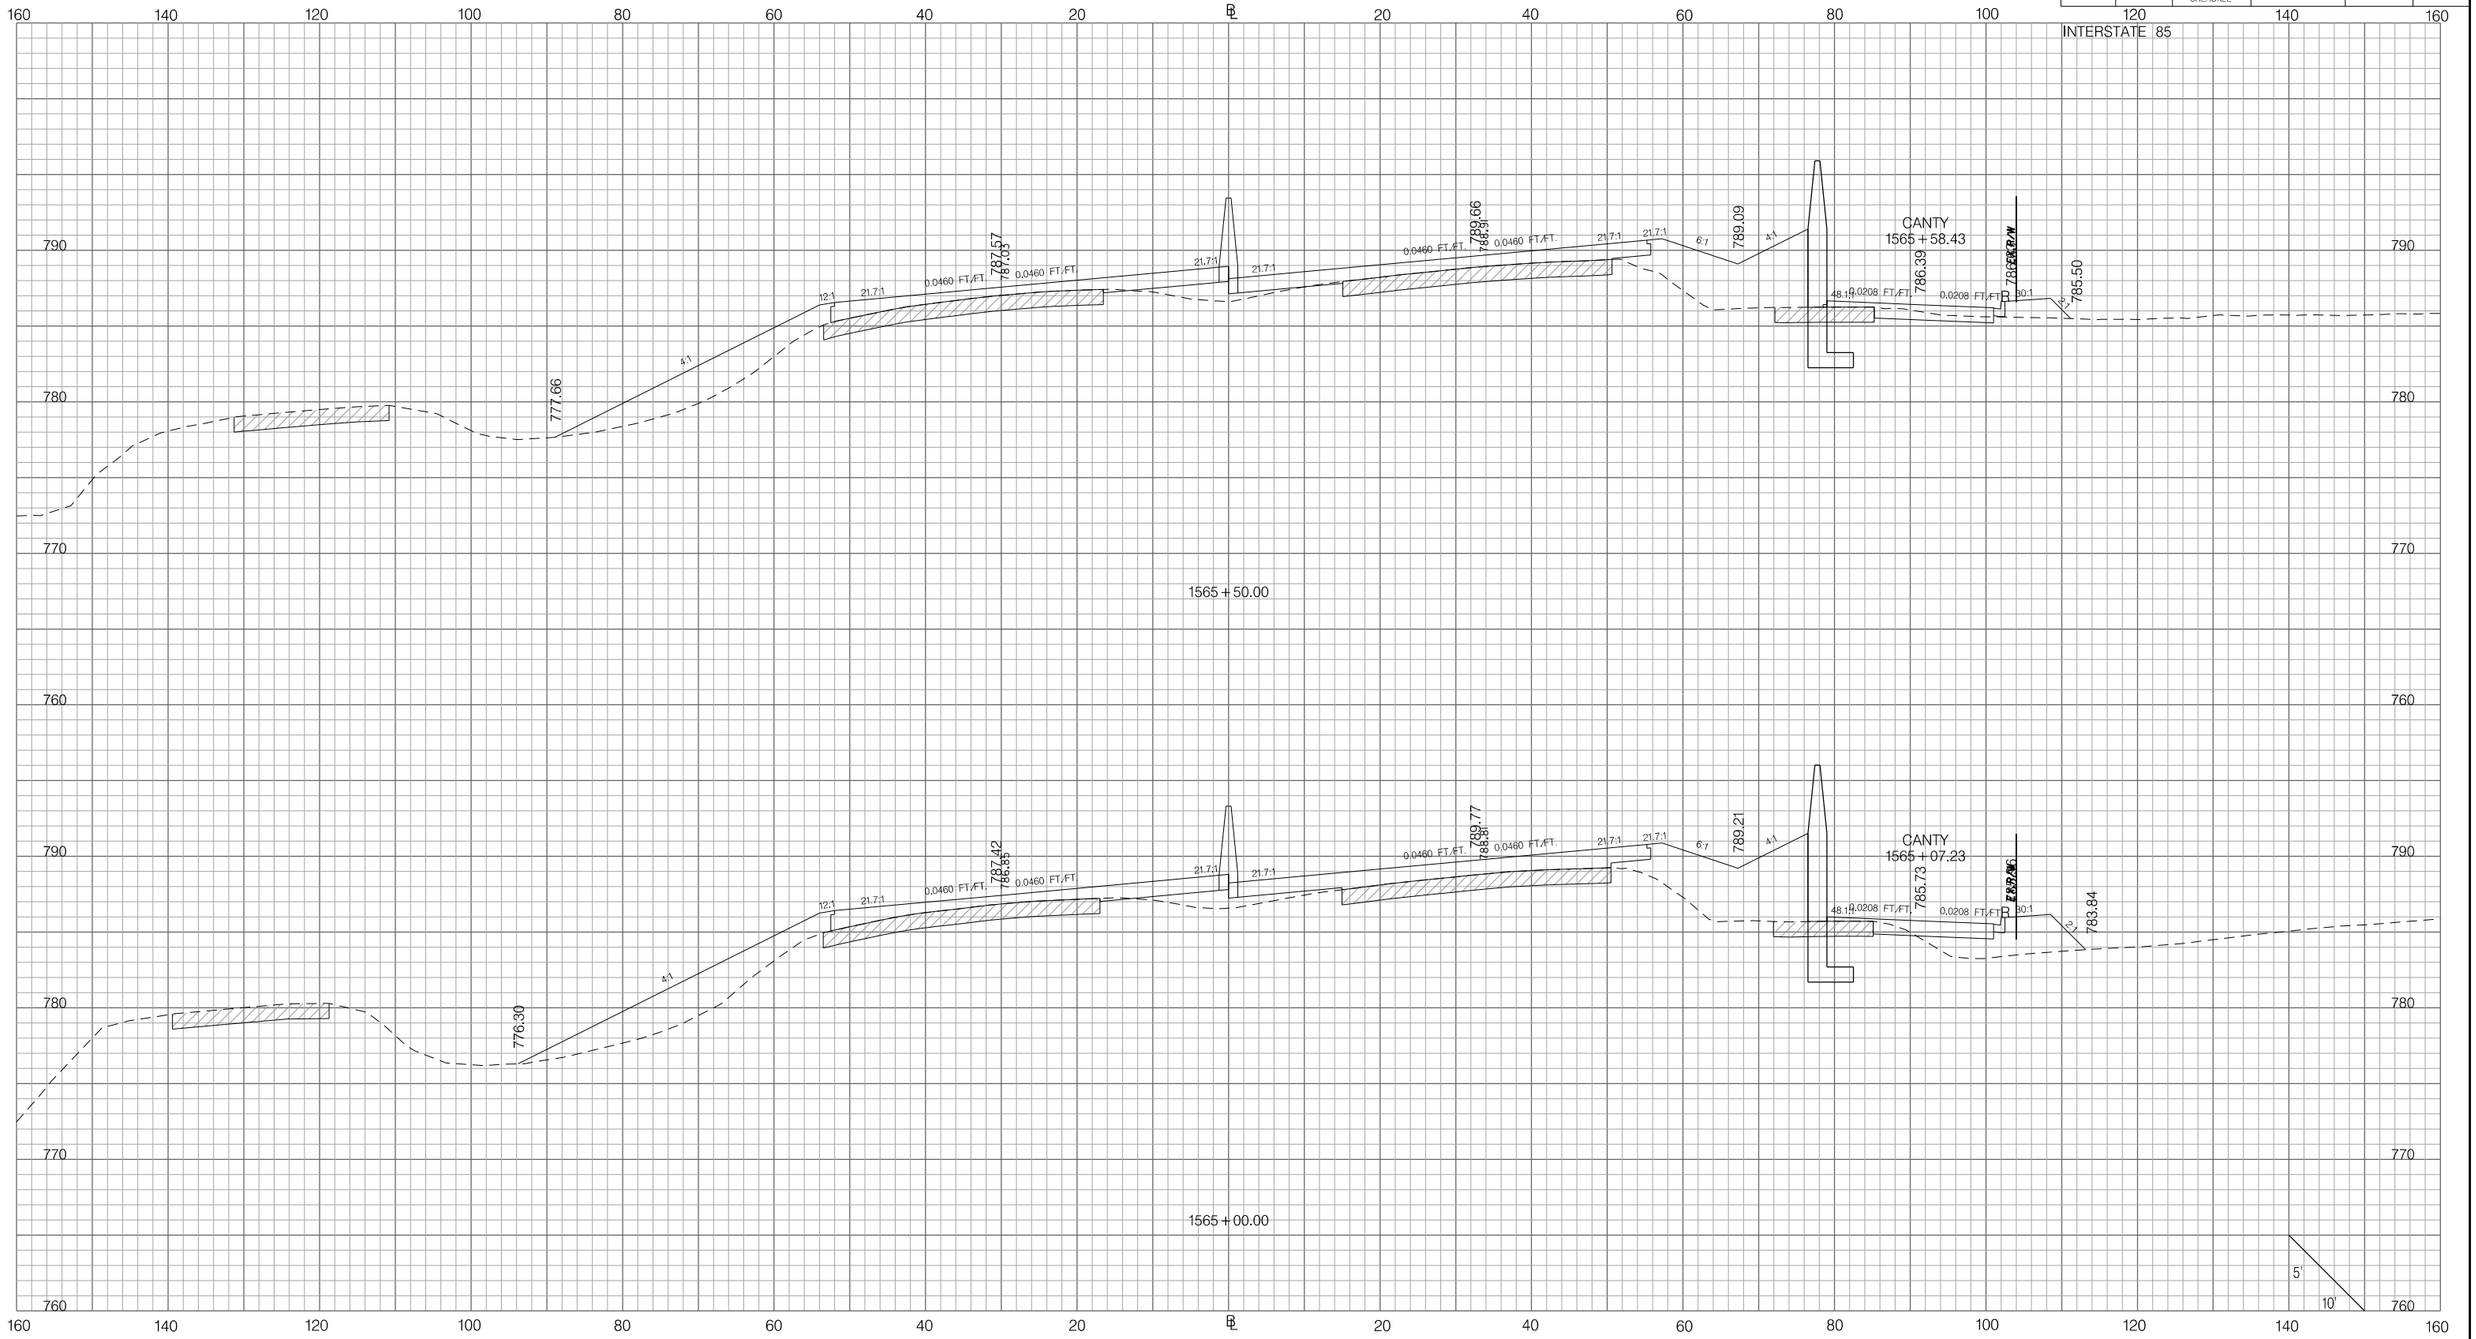

PRELIMINARY
NOT FOR CONSTRUCTION

SCALE: 1" =

REV. NO.	BY	DATE	DESCRIPTION OF REVISION
7			
6			
5			
4			
3			
2			
1			

SOUTH CAROLINA DEPARTMENT OF TRANSPORTATION
INTERSTATE 85

CROSS SECTION SHEET

INTERSTATE 85 MILE MARKER 90–97
SEGMENT C

Z:\Projects\14-60 I85 Widening Cherokee Co MM80-96\Dgn\CrossSections\CROSS SECTION SHEET FILES\PX_I85.dgn
3/9/2016

FED. RD. DIV. NO.	STATE	COUNTY	PROJECT ID	ROAD / ROUTE NO.	SHEET NO.
3	SC	SPARTANBURG CHEROKEE	P027114	INTERSTATE 85	X51

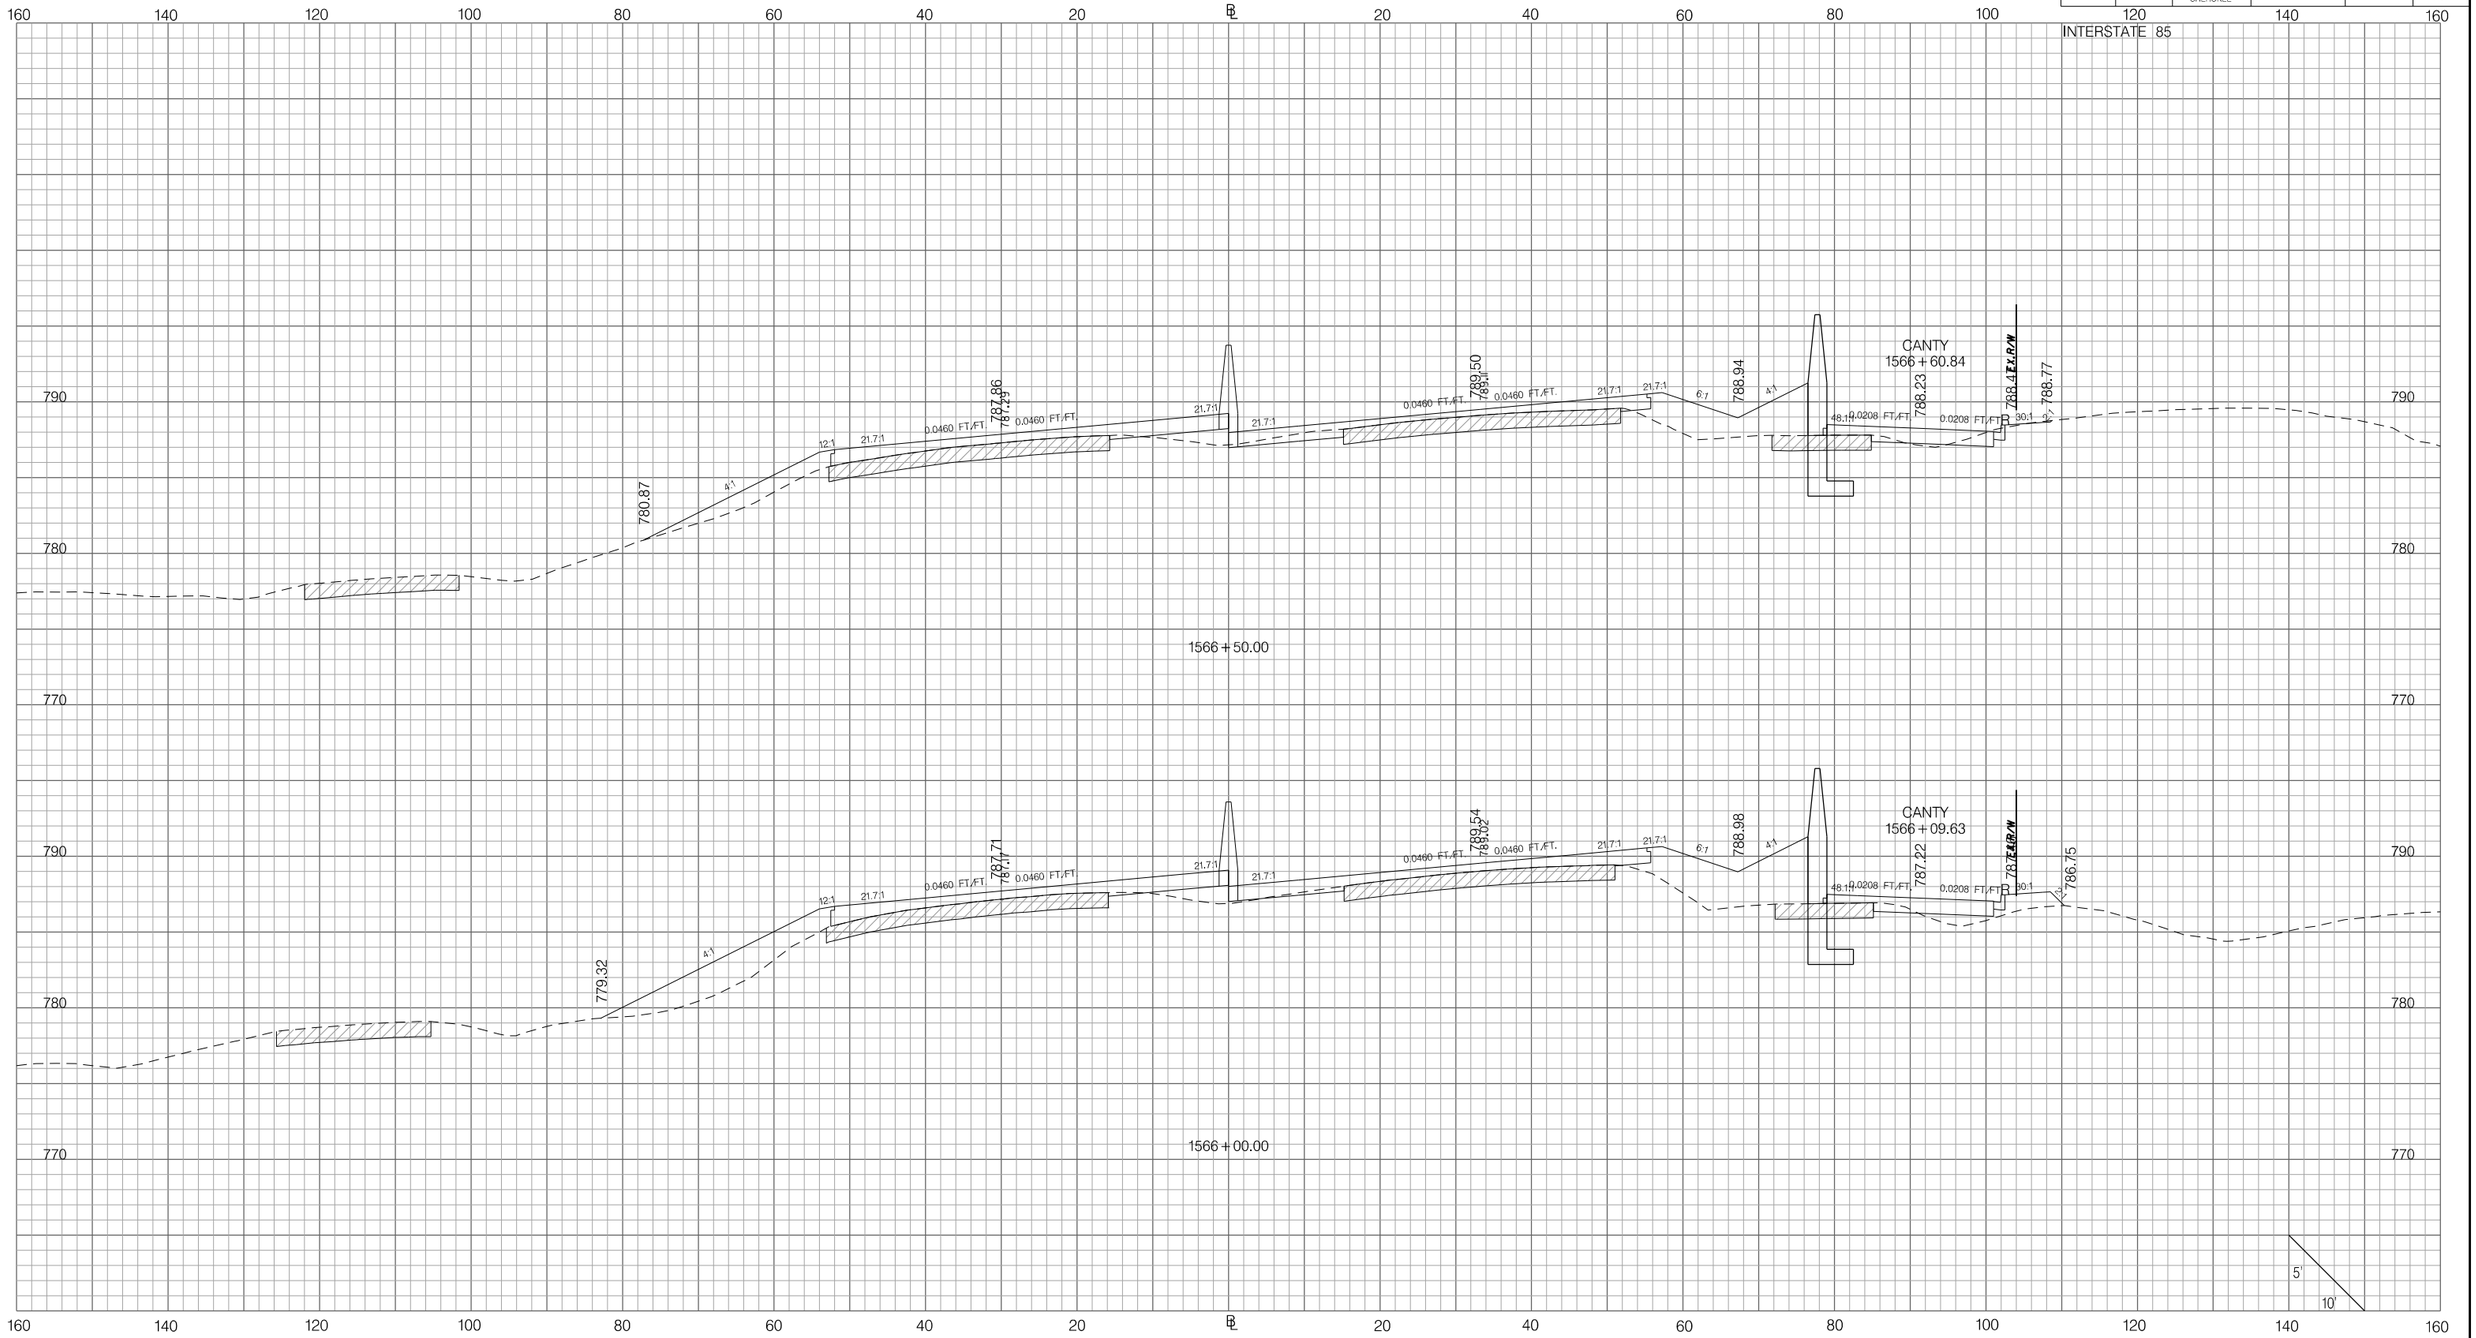

PRELIMINARY
NOT FOR CONSTRUCTION

SCALE: 1" =

REV.NO.	BY	DATE	DESCRIPTION OF REVISION
7			
6			
5			
4			
3			
2			
1			

SOUTH CAROLINA DEPARTMENT OF TRANSPORTATION
INTERSTATE 85

CROSS SECTION SHEET

INTERSTATE 85 MILE MARKER 90–97
SEGMENT C

Z:\Projects\14-60 I85 Widening Cherokee Co MM80-96\Dgn\CrossSections\CROSS SECTION SHEET FILES\PX_I85.dgn
3/9/2016

FED. RD. DIV. NO.	STATE	COUNTY	PROJECT ID	ROAD / ROUTE NO.	SHEET NO.
3	SC	SPARTANBURG CHEROKEE	P027114	INTERSTATE 85	X52

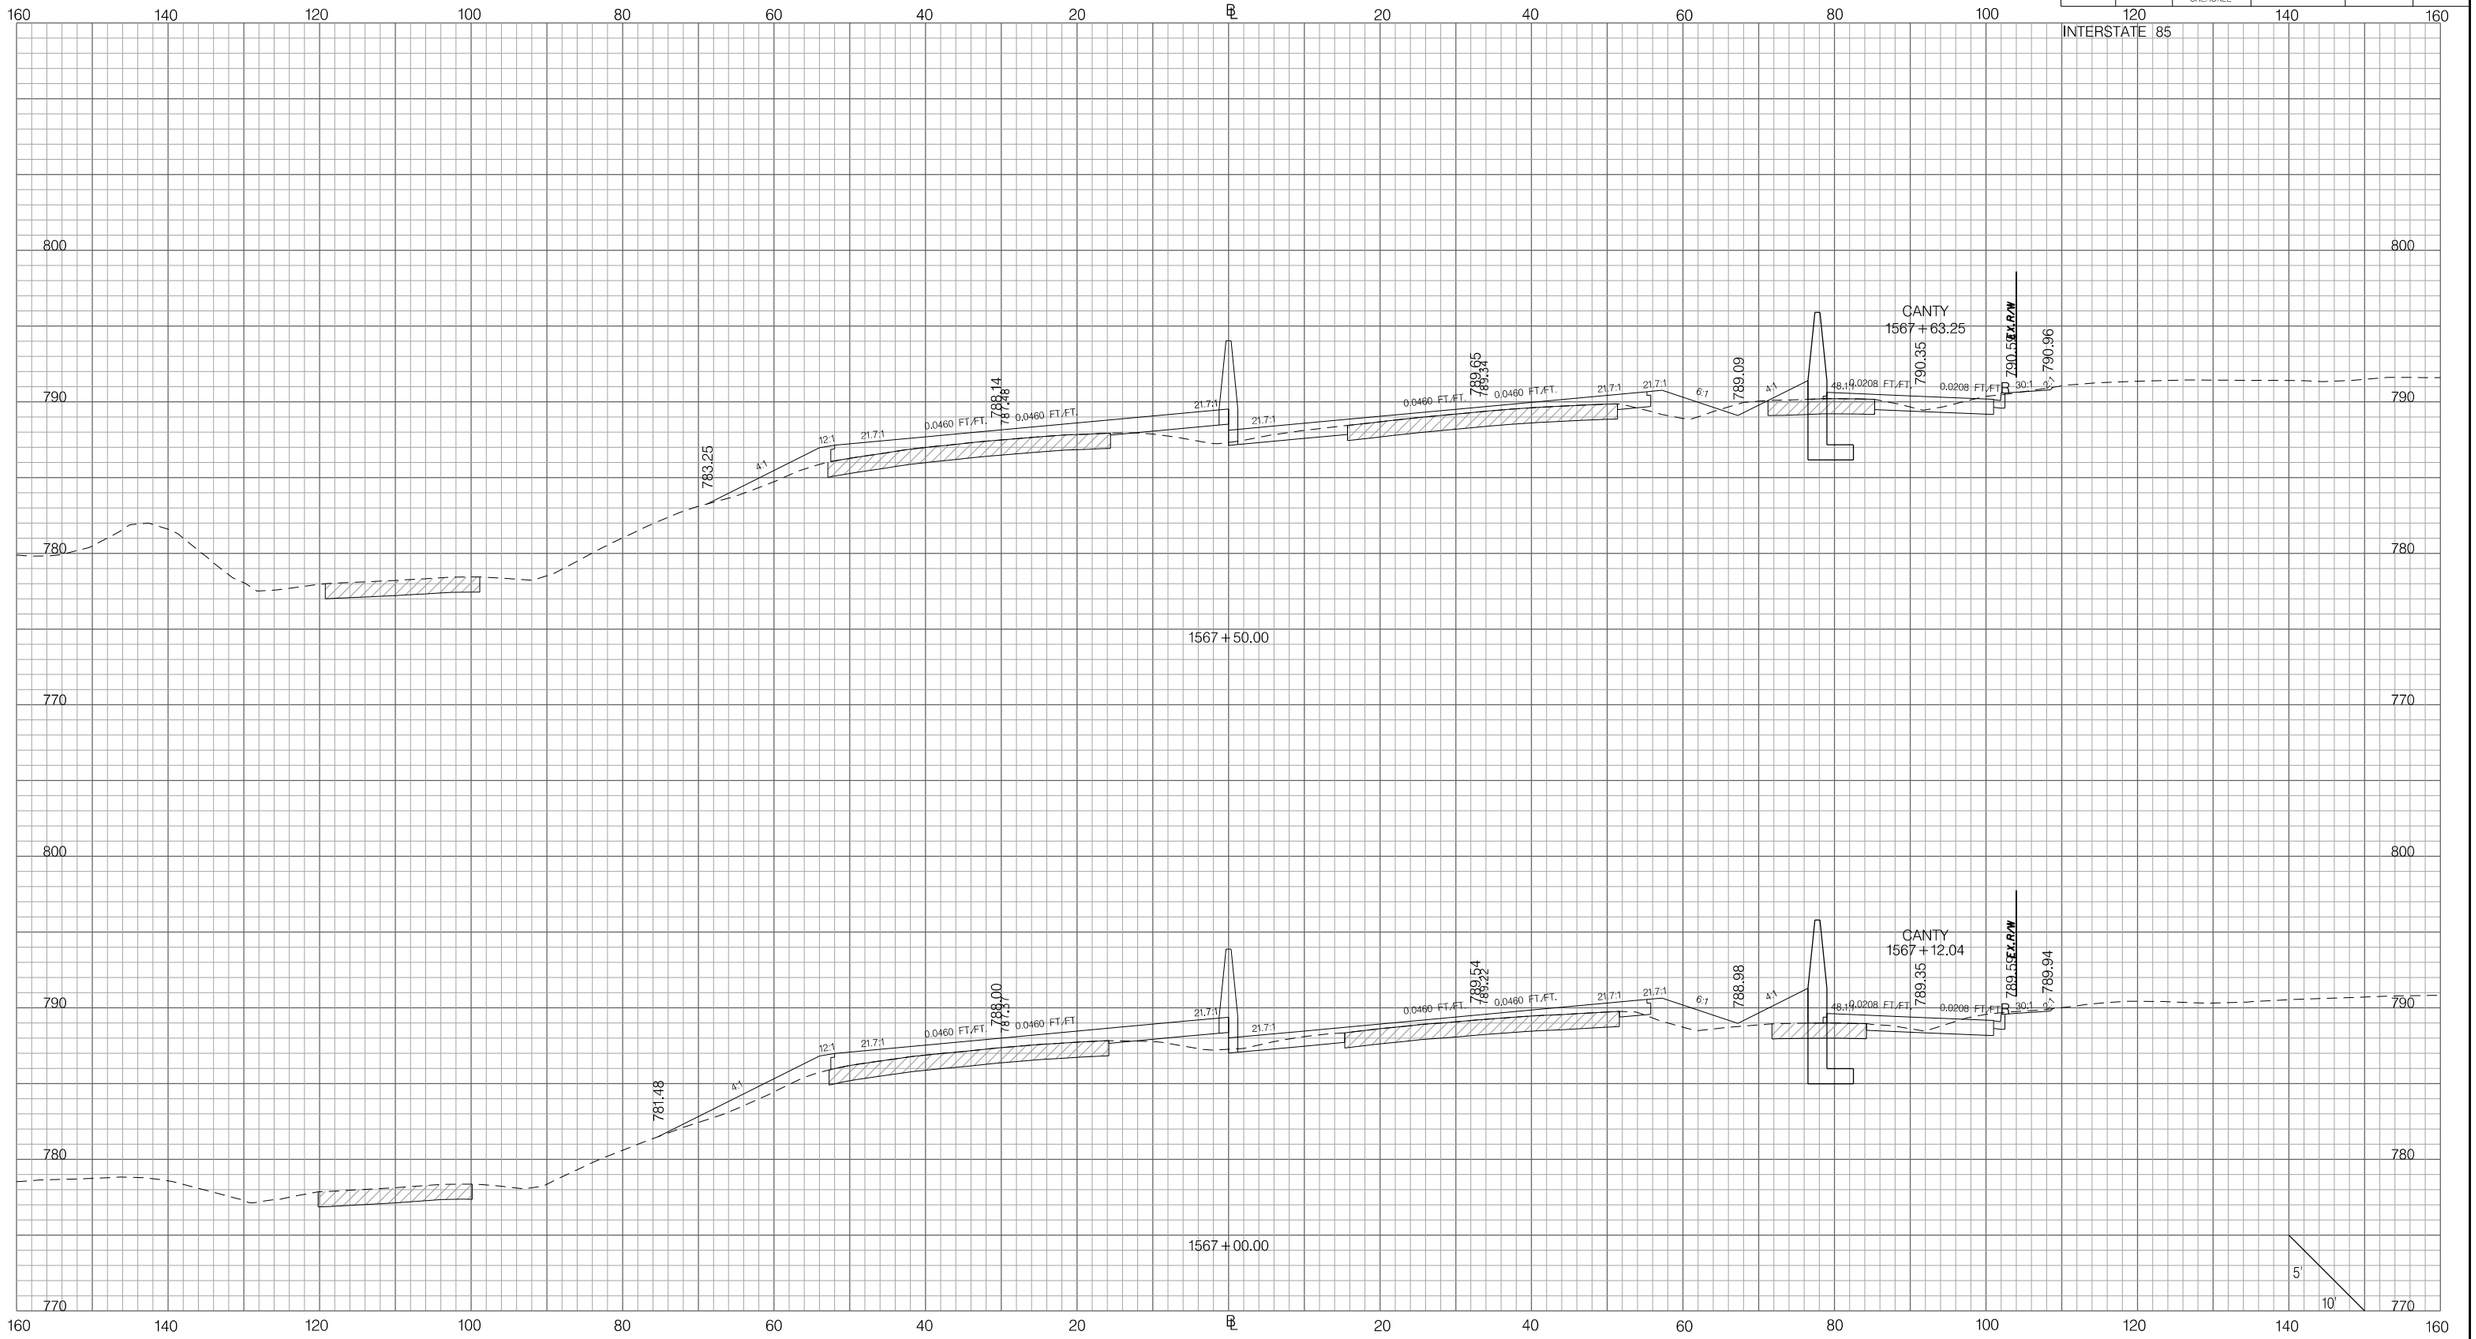

PRELIMINARY
NOT FOR CONSTRUCTION

SCALE: 1" =

REV. NO.	BY	DATE	DESCRIPTION OF REVISION
7			
6			
5			
4			
3			
2			
1			

SOUTH CAROLINA DEPARTMENT OF TRANSPORTATION
INTERSTATE 85

CROSS SECTION SHEET

INTERSTATE 85 MILE MARKER 90–97
SEGMENT C

Z:\Projects\14-60 I85 Widening Cherokee Co MM80-96\Dgn\CrossSections\CROSS SECTION SHEET FILES\PX_I85.dgn
3/9/2016

FED. RD. DIV. NO.	STATE	COUNTY	PROJECT ID	ROAD / ROUTE NO.	SHEET NO.
3	SC	SPARTANBURG CHEROKEE	P027114	INTERSTATE 85	X53

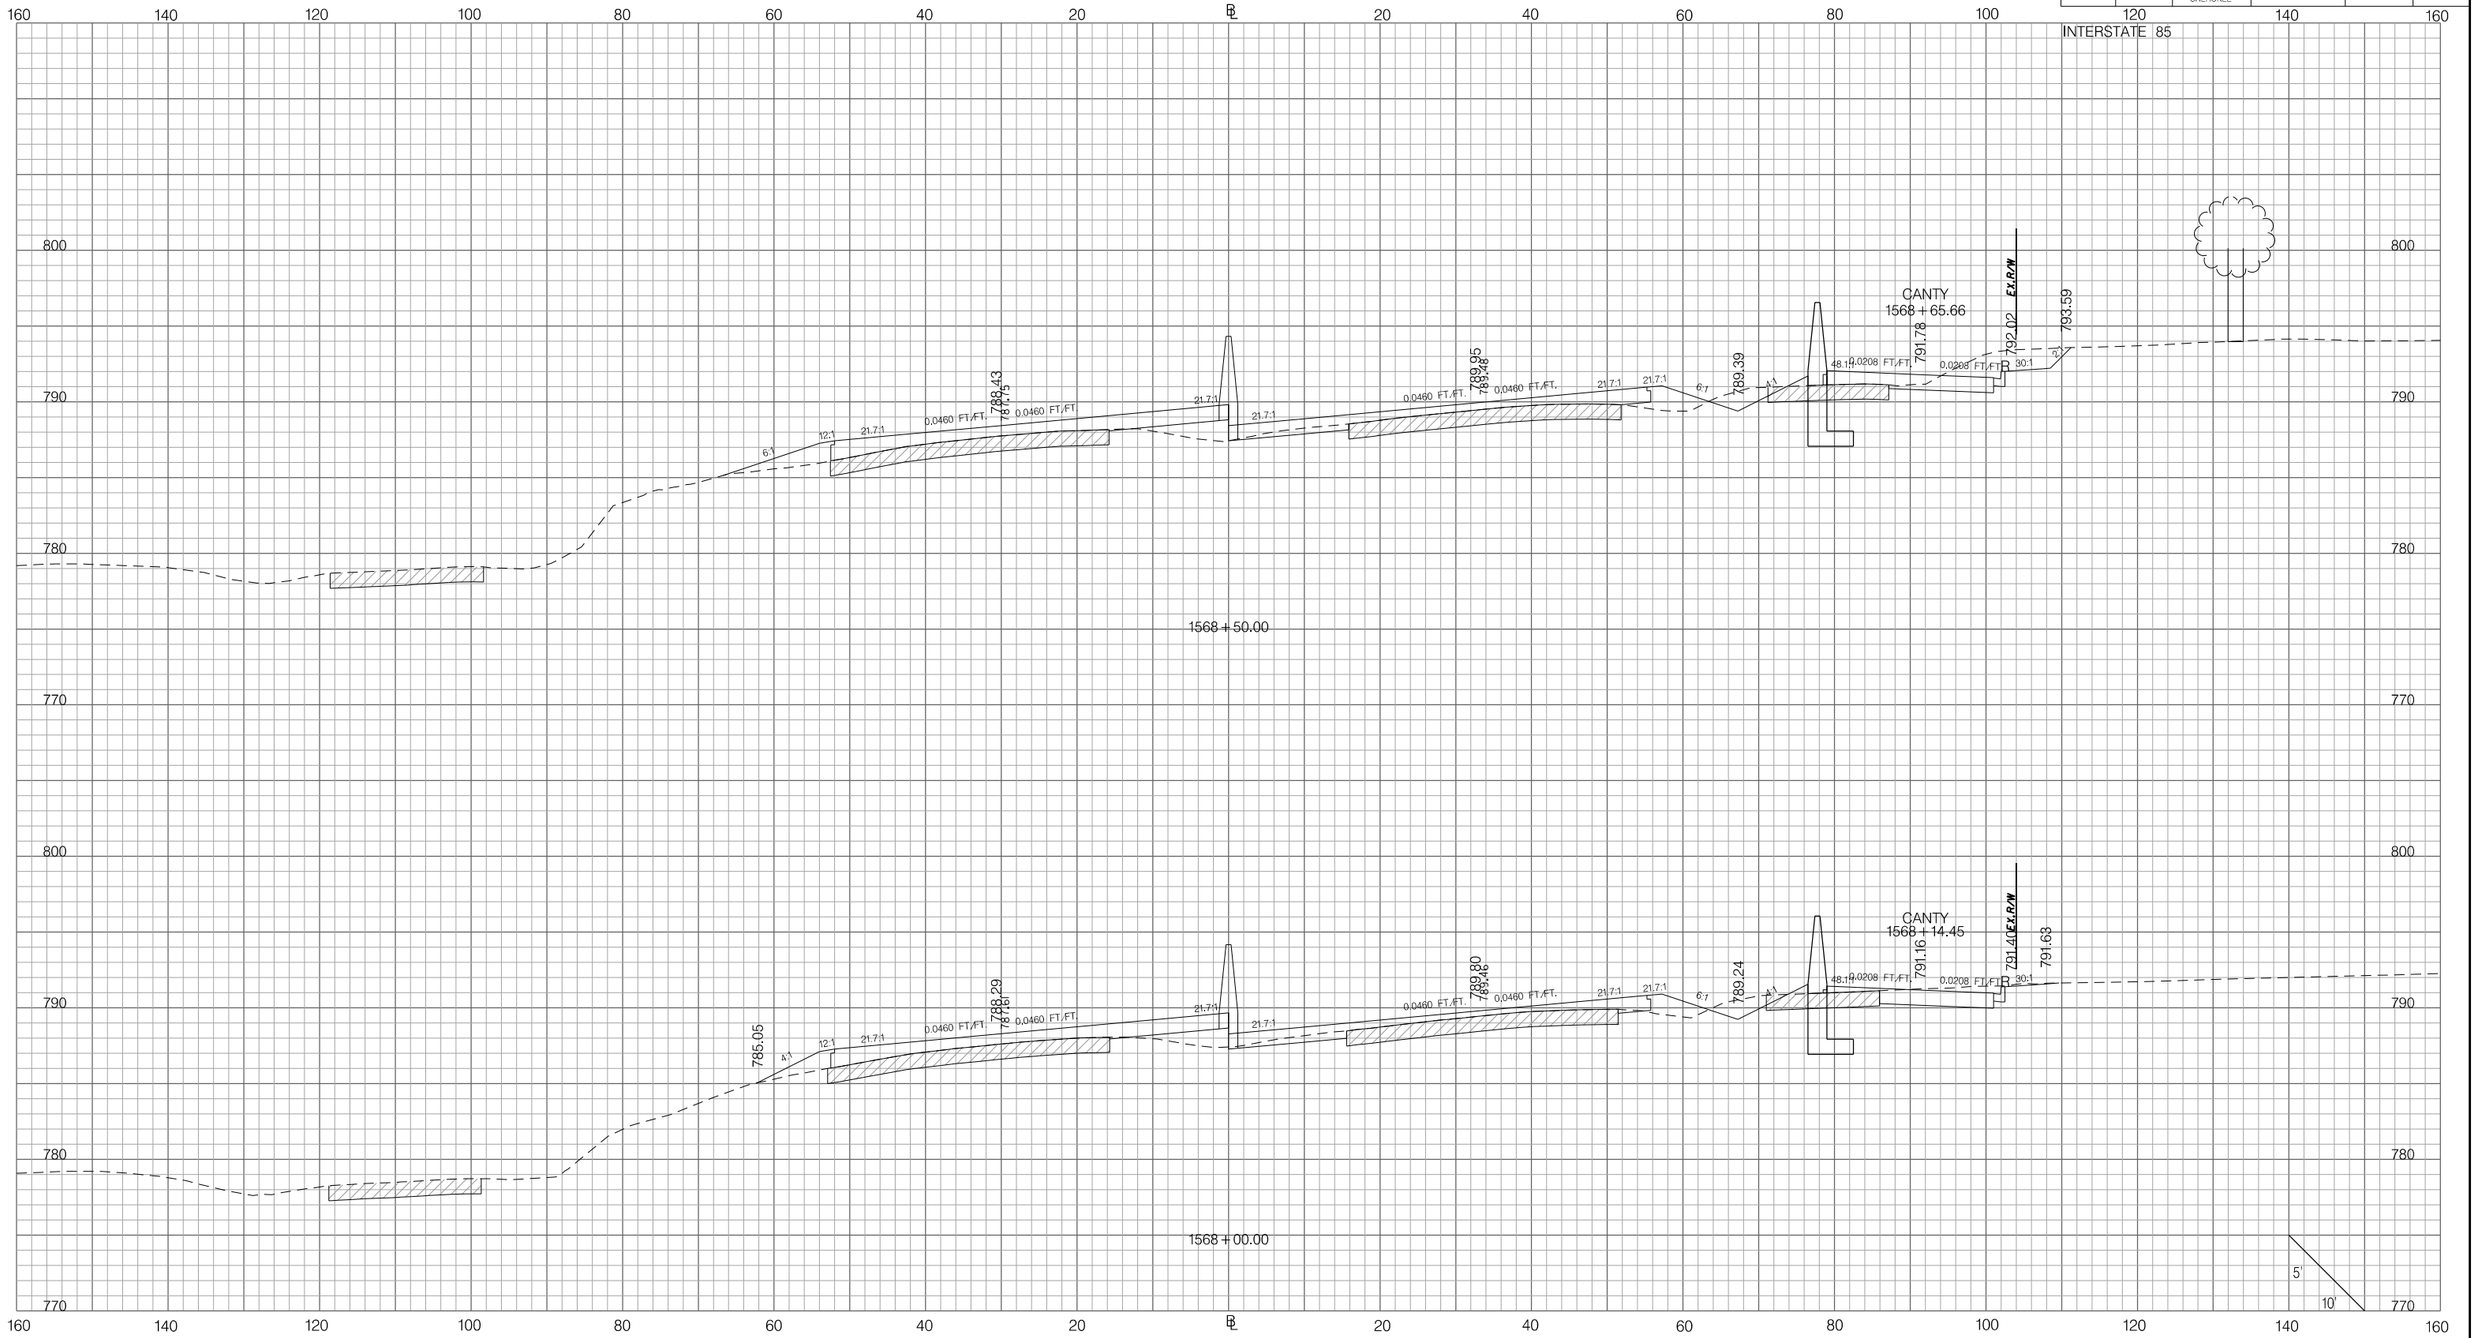

PRELIMINARY
NOT FOR CONSTRUCTION

SCALE: 1" =

REV. NO.	BY	DATE	DESCRIPTION OF REVISION
7			
6			
5			
4			
3			
2			
1			

SOUTH CAROLINA DEPARTMENT OF TRANSPORTATION
INTERSTATE 85

CROSS SECTION SHEET

INTERSTATE 85 MILE MARKER 90–97
SEGMENT C

Z:\Projects\14-60 I85 Widening Cherokee Co MM80-96\Dgn\CrossSections\CROSS SECTION SHEET FILES\PX_I85.dgn
3/9/2016

FED. RD. DIV. NO.	STATE	COUNTY	PROJECT ID	ROAD / ROUTE NO.	SHEET NO.
3	SC	SPARTANBURG CHEROKEE	P027114	INTERSTATE 85	X54

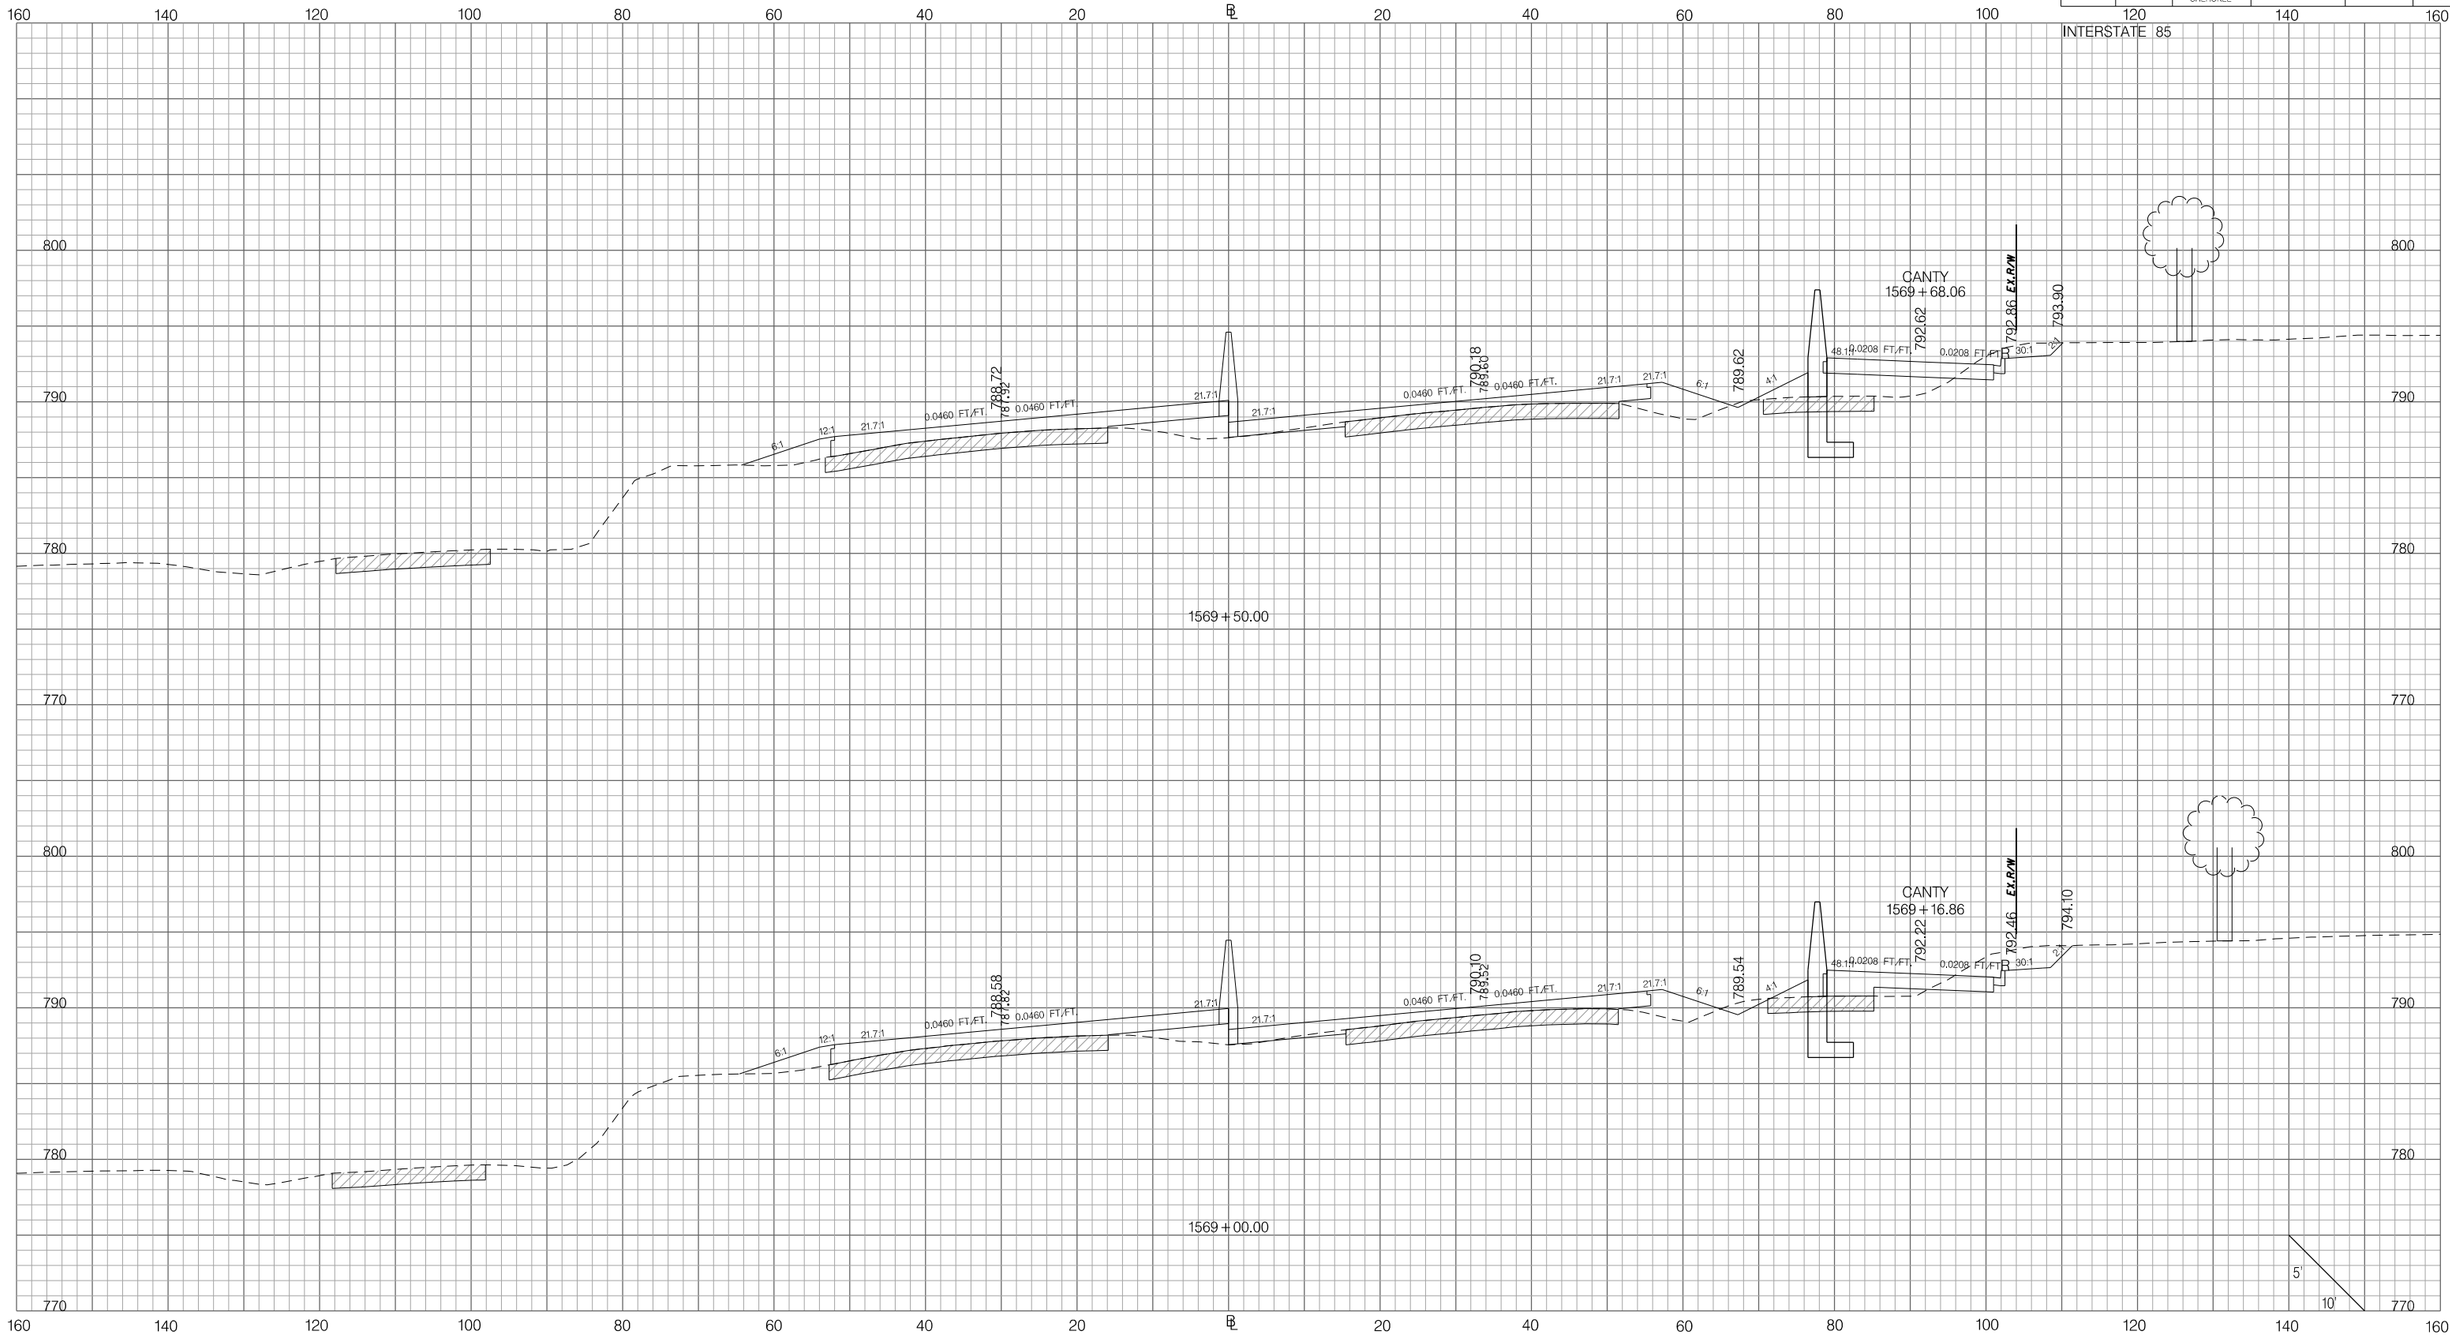

PRELIMINARY
NOT FOR CONSTRUCTION

SCALE: 1" =

REV. NO.	BY	DATE	DESCRIPTION OF REVISION
7			
6			
5			
4			
3			
2			
1			

SOUTH CAROLINA DEPARTMENT OF TRANSPORTATION
INTERSTATE 85

CROSS SECTION SHEET

INTERSTATE 85 MILE MARKER 90–97
SEGMENT C

Z:\Projects\14-60 I85 Widening Cherokee Co MM80-96\Dgn\CrossSections\CROSS SECTION SHEET FILES\PX_I85.dgn
3/9/2016

FED. RD. DIV. NO.	STATE	COUNTY	PROJECT ID	ROAD / ROUTE NO.	SHEET NO.
3	SC	SPARTANBURG CHEROKEE	P027114	INTERSTATE 85	X55

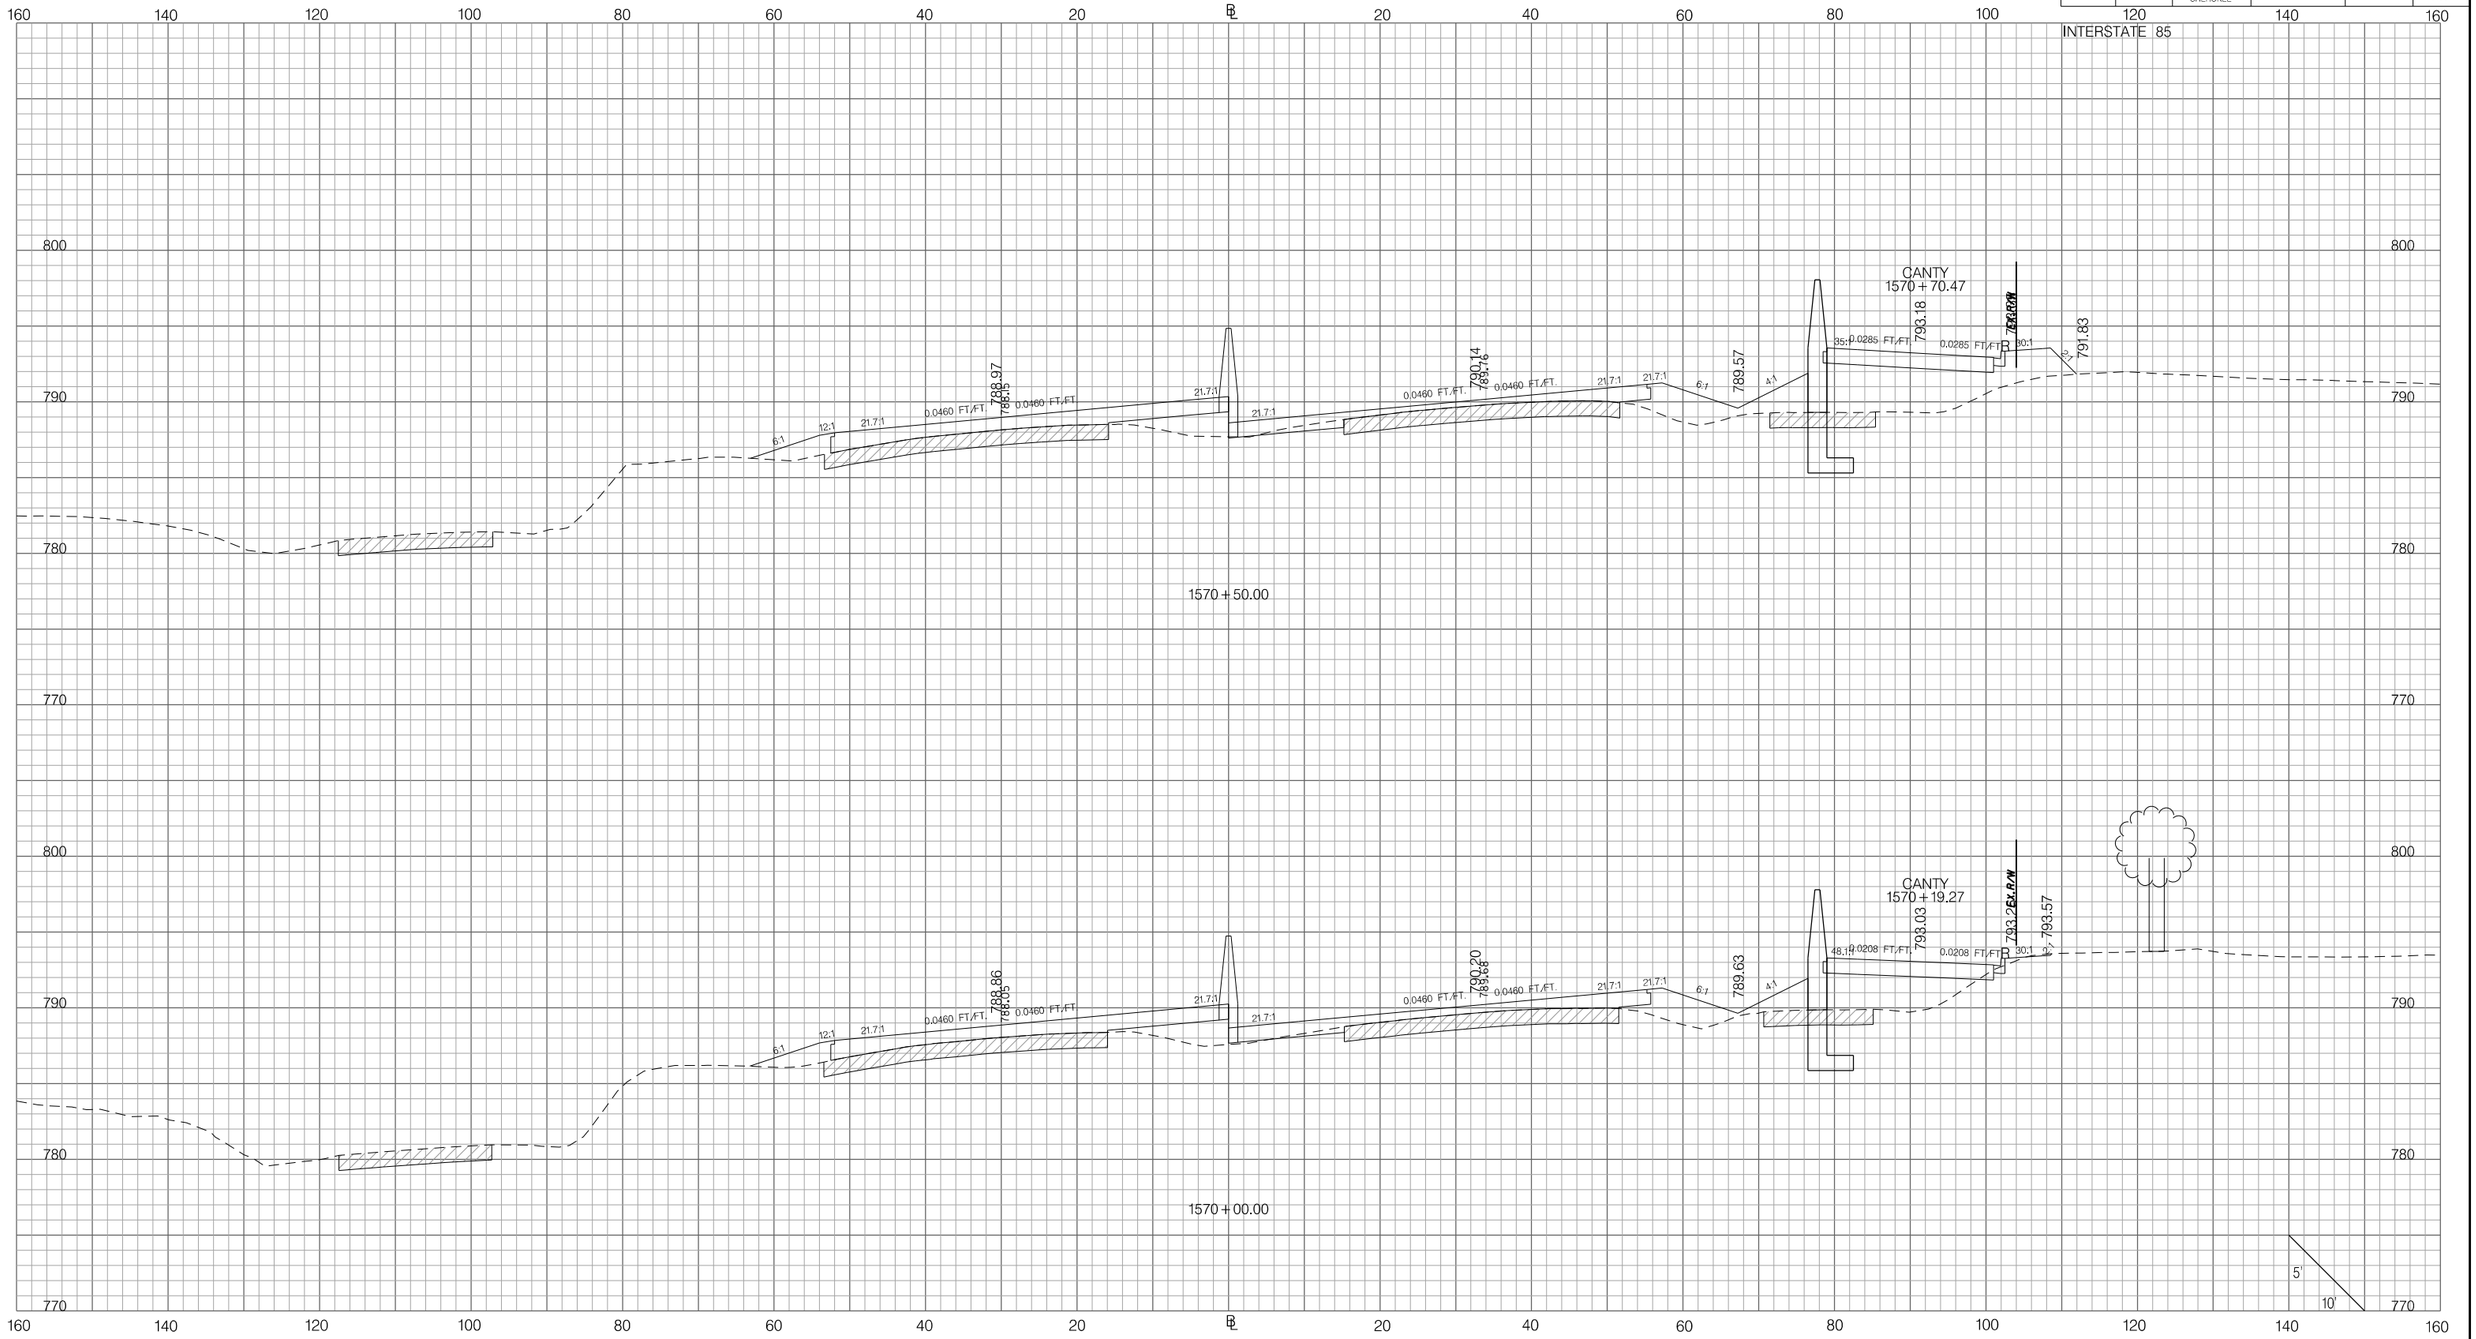

PRELIMINARY
NOT FOR CONSTRUCTION

SCALE: 1" =

REV. NO.	BY	DATE	DESCRIPTION OF REVISION
7			
6			
5			
4			
3			
2			
1			

SOUTH CAROLINA DEPARTMENT OF TRANSPORTATION
INTERSTATE 85

CROSS SECTION SHEET

INTERSTATE 85 MILE MARKER 90–97
SEGMENT C

Z:\Projects\14-60 I85 Widening Cherokee Co MM80-96\Dgn\CrossSections\CROSS SECTION SHEET FILES\PX_I85.dgn
3/9/2016

FED. RD. DIV. NO.	STATE	COUNTY	PROJECT ID	ROAD / ROUTE NO.	SHEET NO.
3	SC	SPARTANBURG CHEROKEE	P027114	INTERSTATE 85	X56

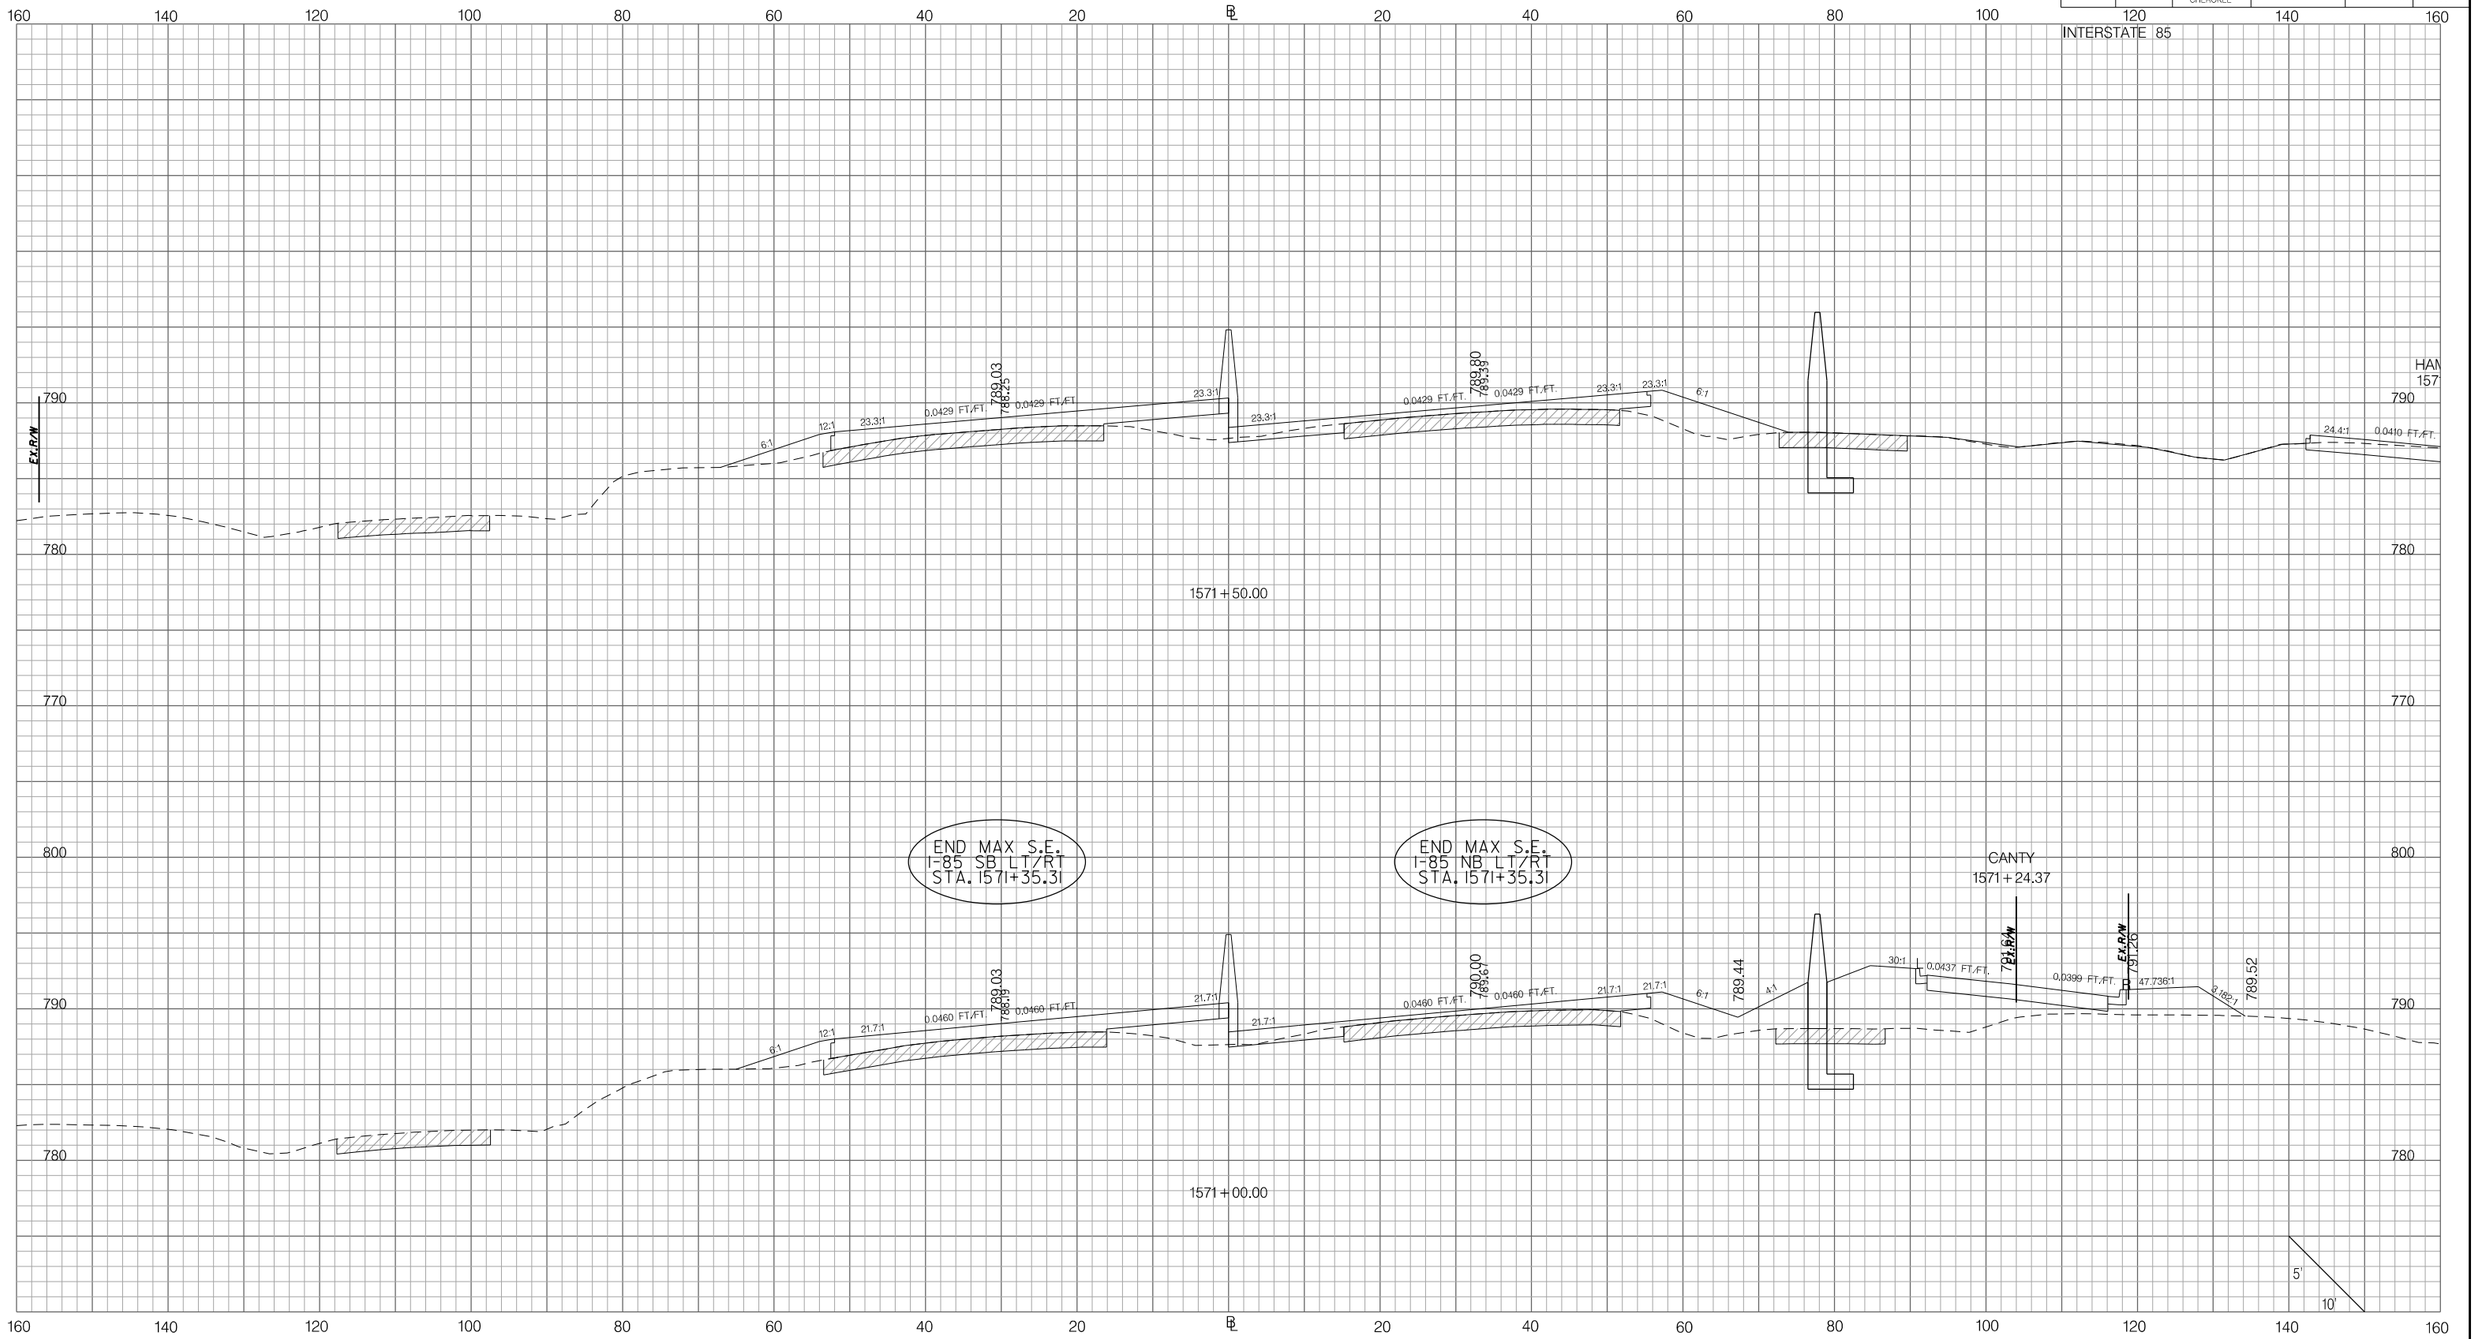

Z:\Projects\14-60 I85 Widening Cherokee Co MM80-96\Dgn\CrossSections\CROSS SECTION SHEET FILES\PX_I85.dgn
3/9/2016

PRELIMINARY
NOT FOR CONSTRUCTION

SCALE: 1" =

REV.NO.	BY	DATE	DESCRIPTION OF REVISION
7			
6			
5			
4			
3			
2			
1			

SOUTH CAROLINA DEPARTMENT OF TRANSPORTATION
INTERSTATE 85

CROSS SECTION SHEET

INTERSTATE 85 MILE MARKER 90–97
SEGMENT C

FED. RD. DIV. NO.	STATE	COUNTY	PROJECT ID	ROAD / ROUTE NO.	SHEET NO.
3	SC	SPARTANBURG CHEROKEE	P027114	INTERSTATE 85	X57

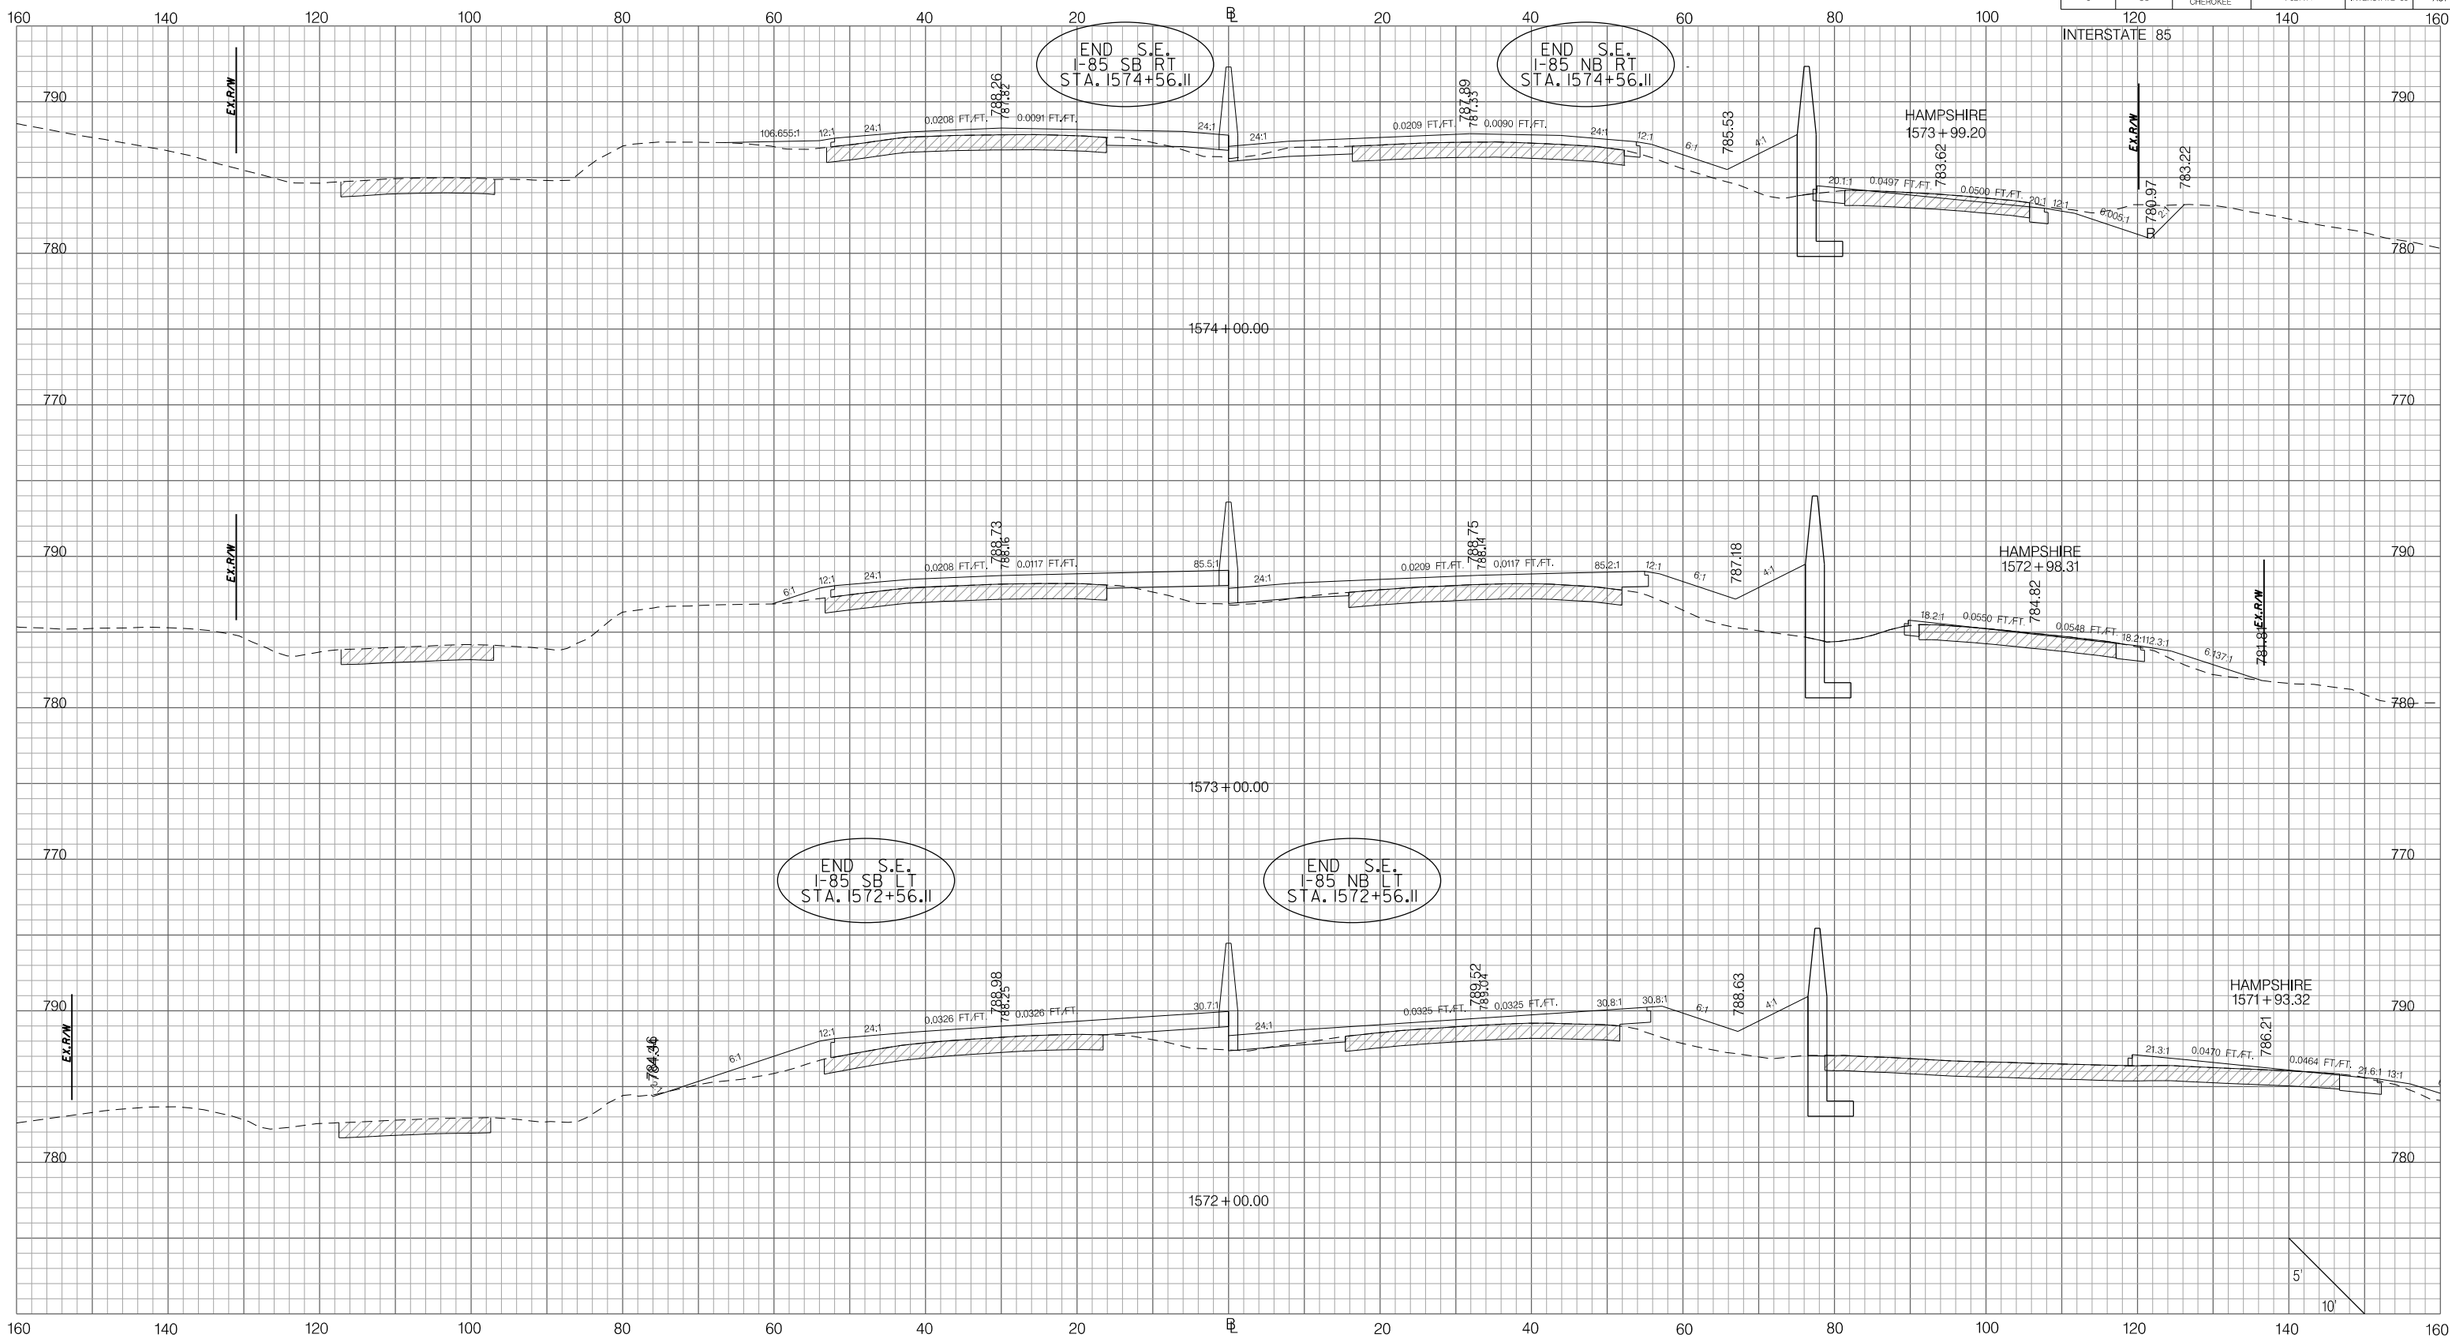

PRELIMINARY
NOT FOR CONSTRUCTION

SCALE: 1" =

REV. NO.	BY	DATE	DESCRIPTION OF REVISION
7			
6			
5			
4			
3			
2			
1			

SOUTH CAROLINA DEPARTMENT OF TRANSPORTATION
INTERSTATE 85

CROSS SECTION SHEET

INTERSTATE 85 MILE MARKER 90–97
SEGMENT C

Z:\Projects\14-60 I85 Widening Cherokee Co MM80-96\Dgn\CrossSections\CROSS SECTION SHEET FILES\PX_I85.dgn
3/9/2016

FED. RD. DIV. NO.	STATE	COUNTY	PROJECT ID	ROAD / ROUTE NO.	SHEET NO.
3	SC	SPARTANBURG CHEROKEE	P027114	INTERSTATE 85	X58

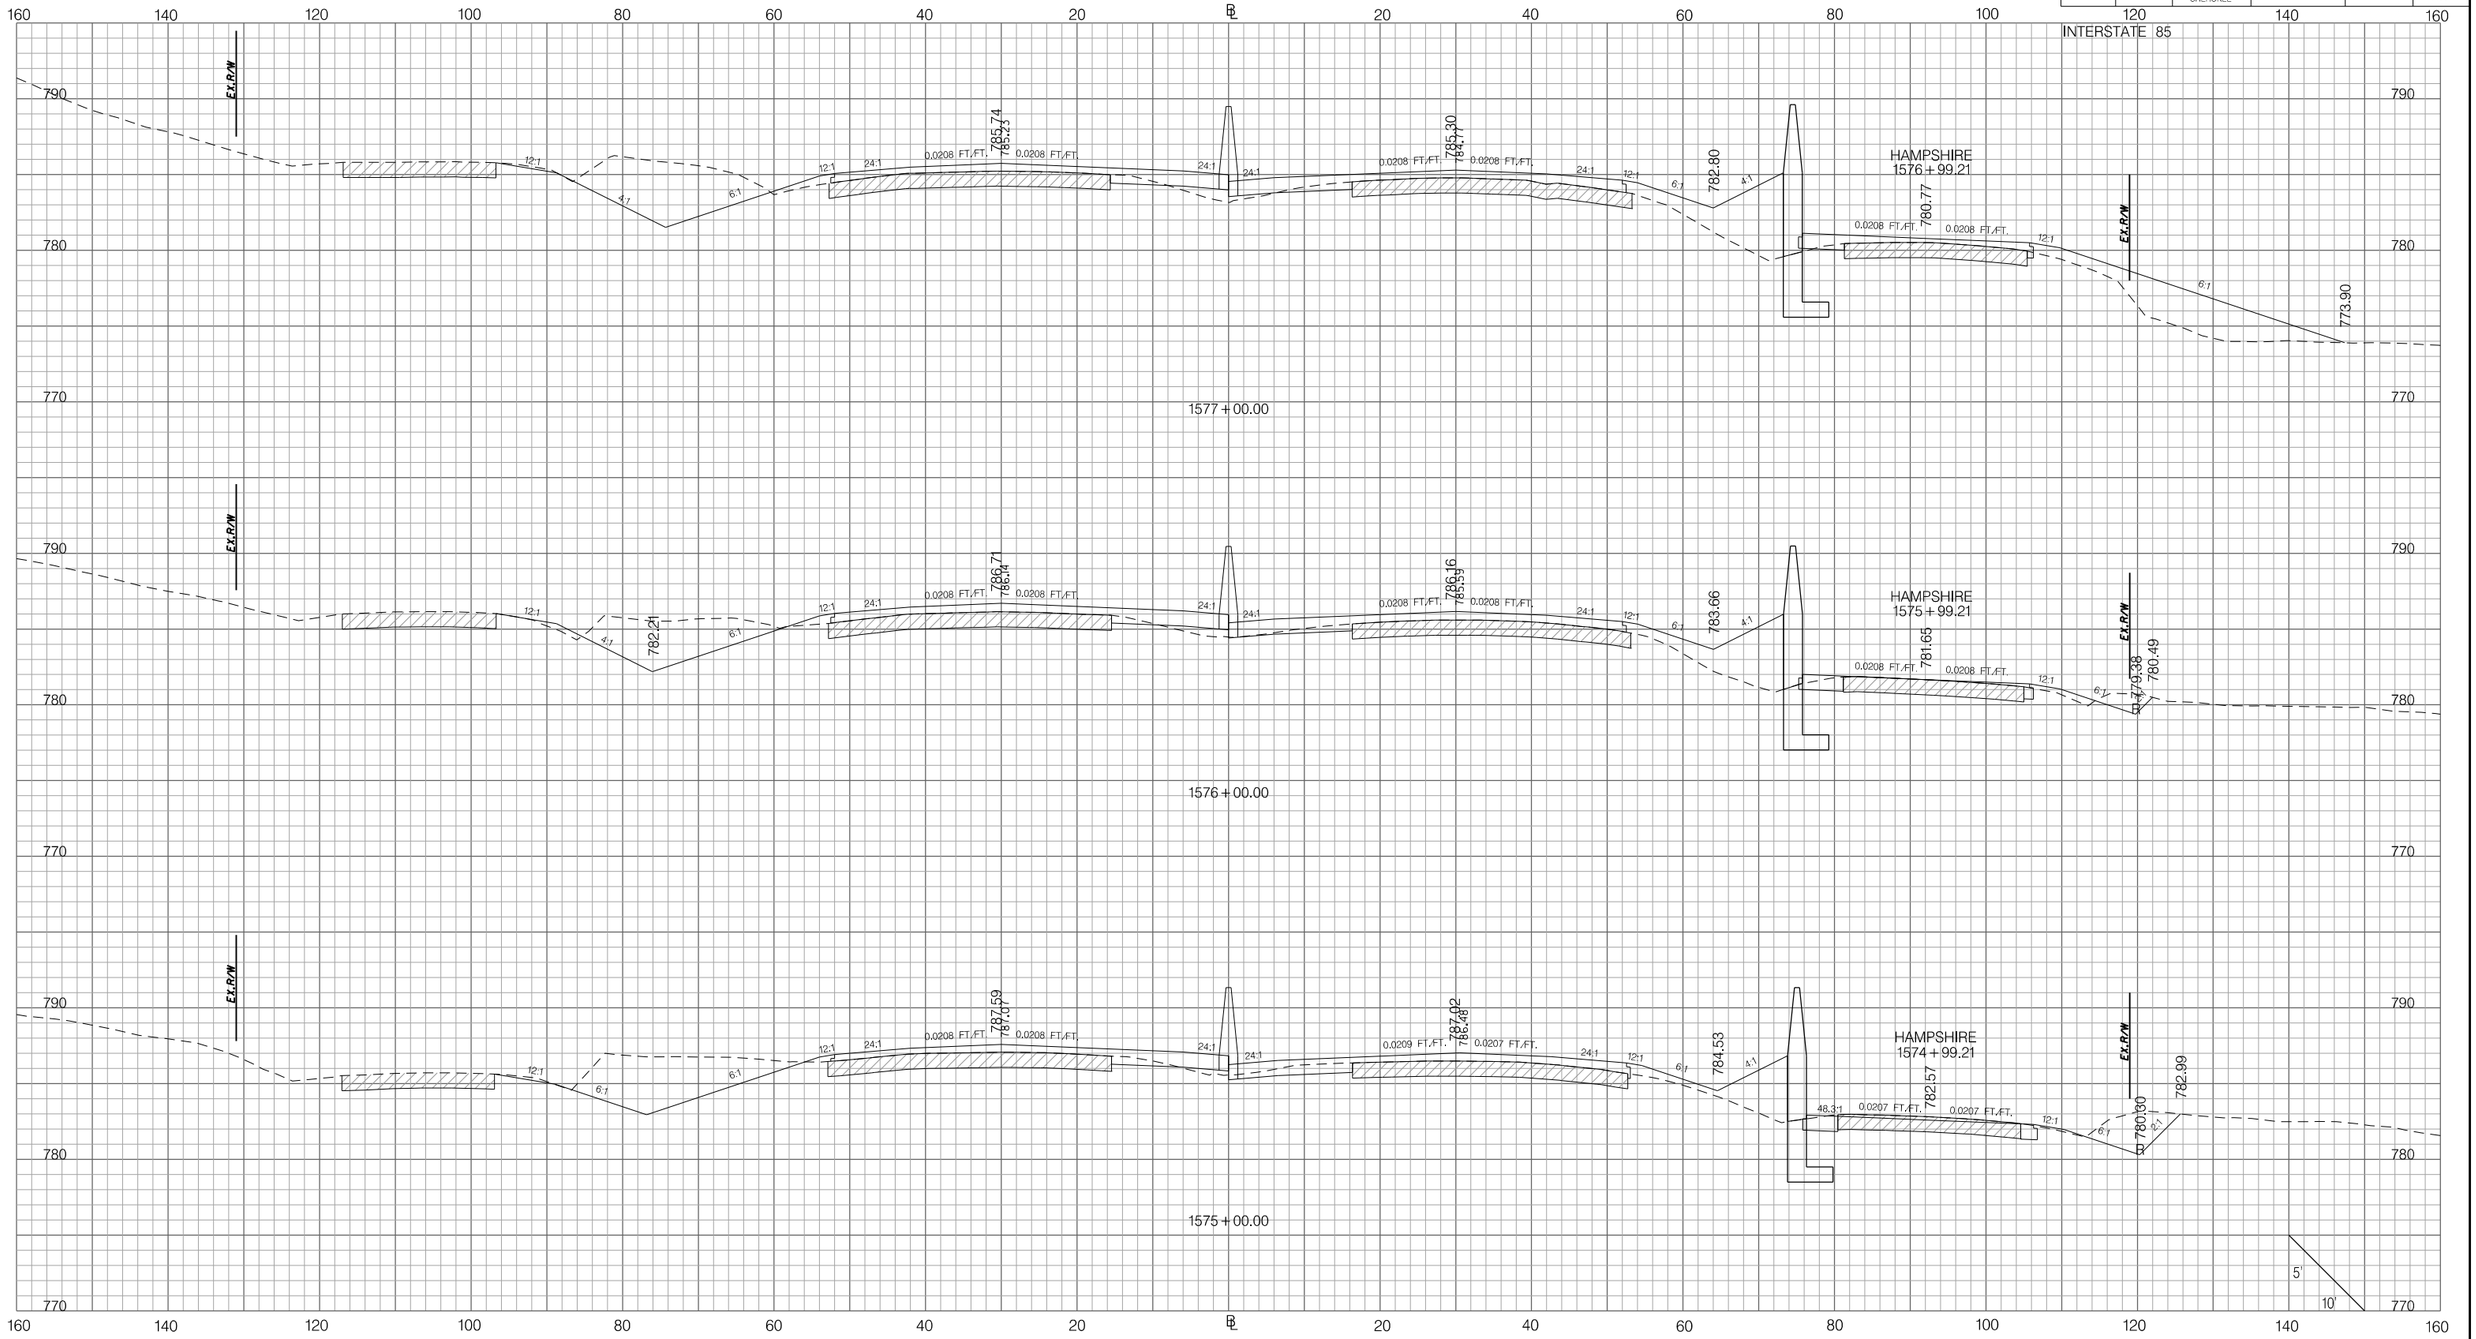

PRELIMINARY
NOT FOR CONSTRUCTION

SCALE: 1" =

REV.NO.	BY	DATE	DESCRIPTION OF REVISION
7			
6			
5			
4			
3			
2			
1			

SOUTH CAROLINA DEPARTMENT OF TRANSPORTATION
INTERSTATE 85

CROSS SECTION SHEET

INTERSTATE 85 MILE MARKER 90–97
SEGMENT C

Z:\Projects\14-60 I85 Widening Cherokee Co MM80-96\Dgn\CrossSections\CROSS SECTION SHEET FILES\PX_I85.dgn
3/9/2016

FED. RD. DIV. NO.	STATE	COUNTY	PROJECT ID	ROAD / ROUTE NO.	SHEET NO.
3	SC	SPARTANBURG CHEROKEE	P027114	INTERSTATE 85	X59

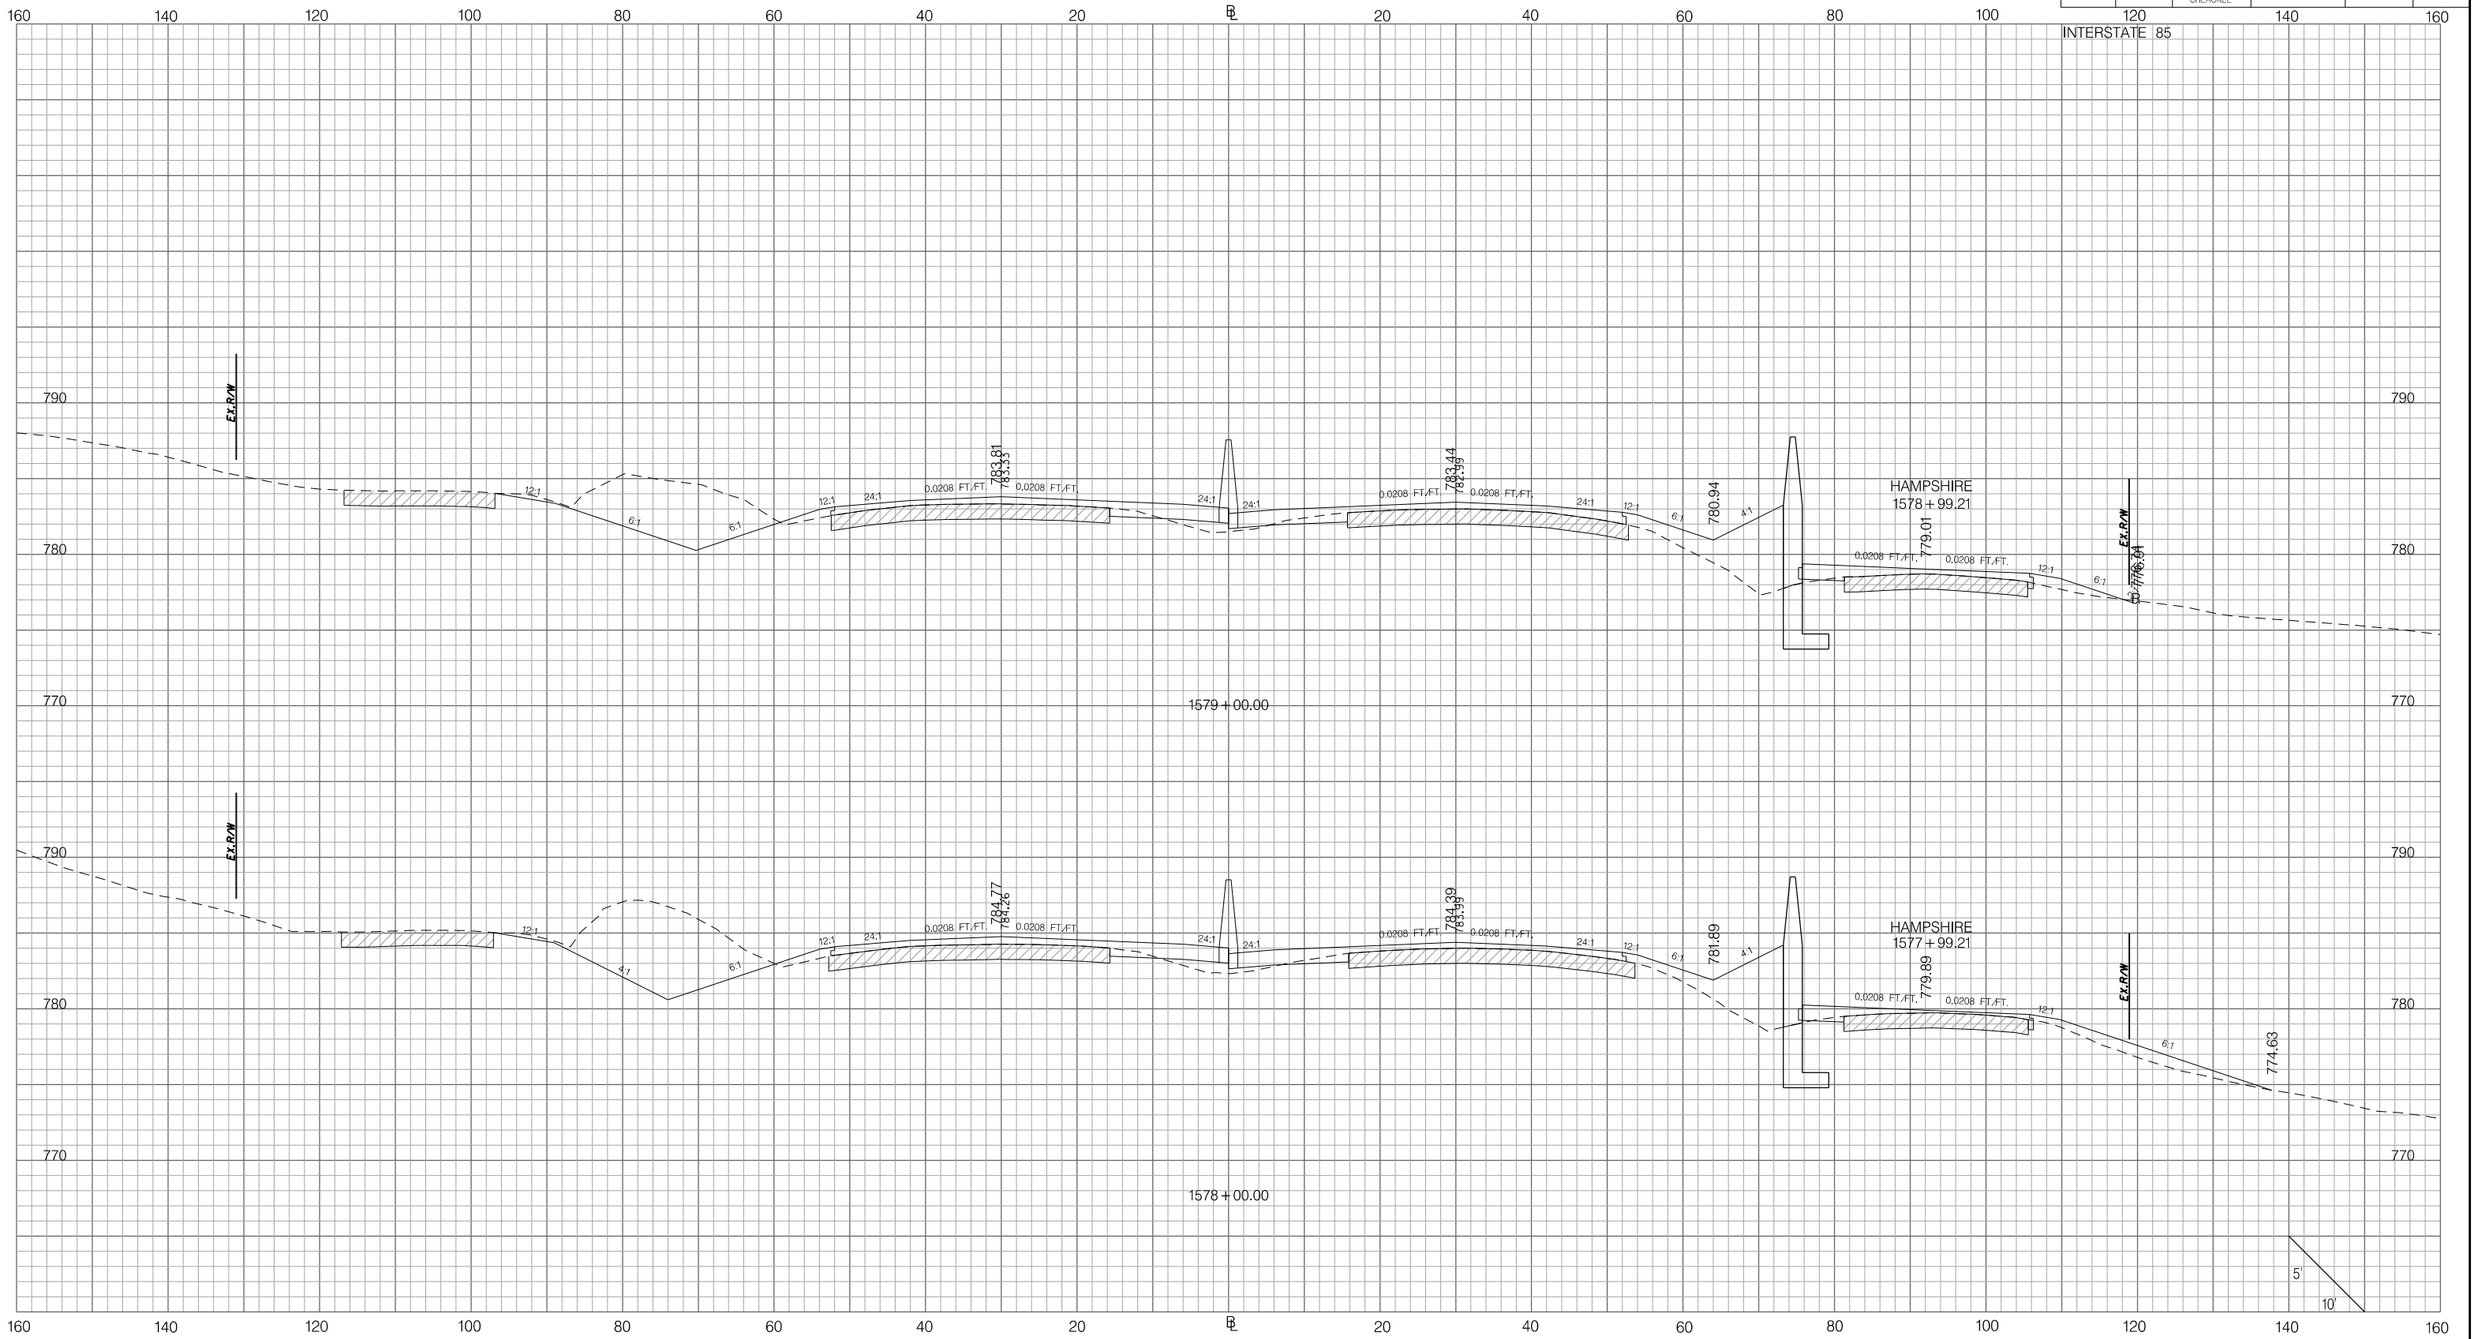

PRELIMINARY
NOT FOR CONSTRUCTION

SCALE: 1" =

REV. NO.	BY	DATE	DESCRIPTION OF REVISION
7			
6			
5			
4			
3			
2			
1			

SOUTH CAROLINA DEPARTMENT OF TRANSPORTATION
INTERSTATE 85

CROSS SECTION SHEET

INTERSTATE 85 MILE MARKER 90–97
SEGMENT C

Z:\Projects\14-60 I85 Widening Cherokee Co MM80-96\Dgn\CrossSections\CROSS SECTION SHEET FILES\PX_I85.dgn
3/9/2016

FED. RD. DIV. NO.	STATE	COUNTY	PROJECT ID	ROAD / ROUTE NO.	SHEET NO.
3	SC	SPARTANBURG CHEROKEE	P027114	INTERSTATE 85	X60

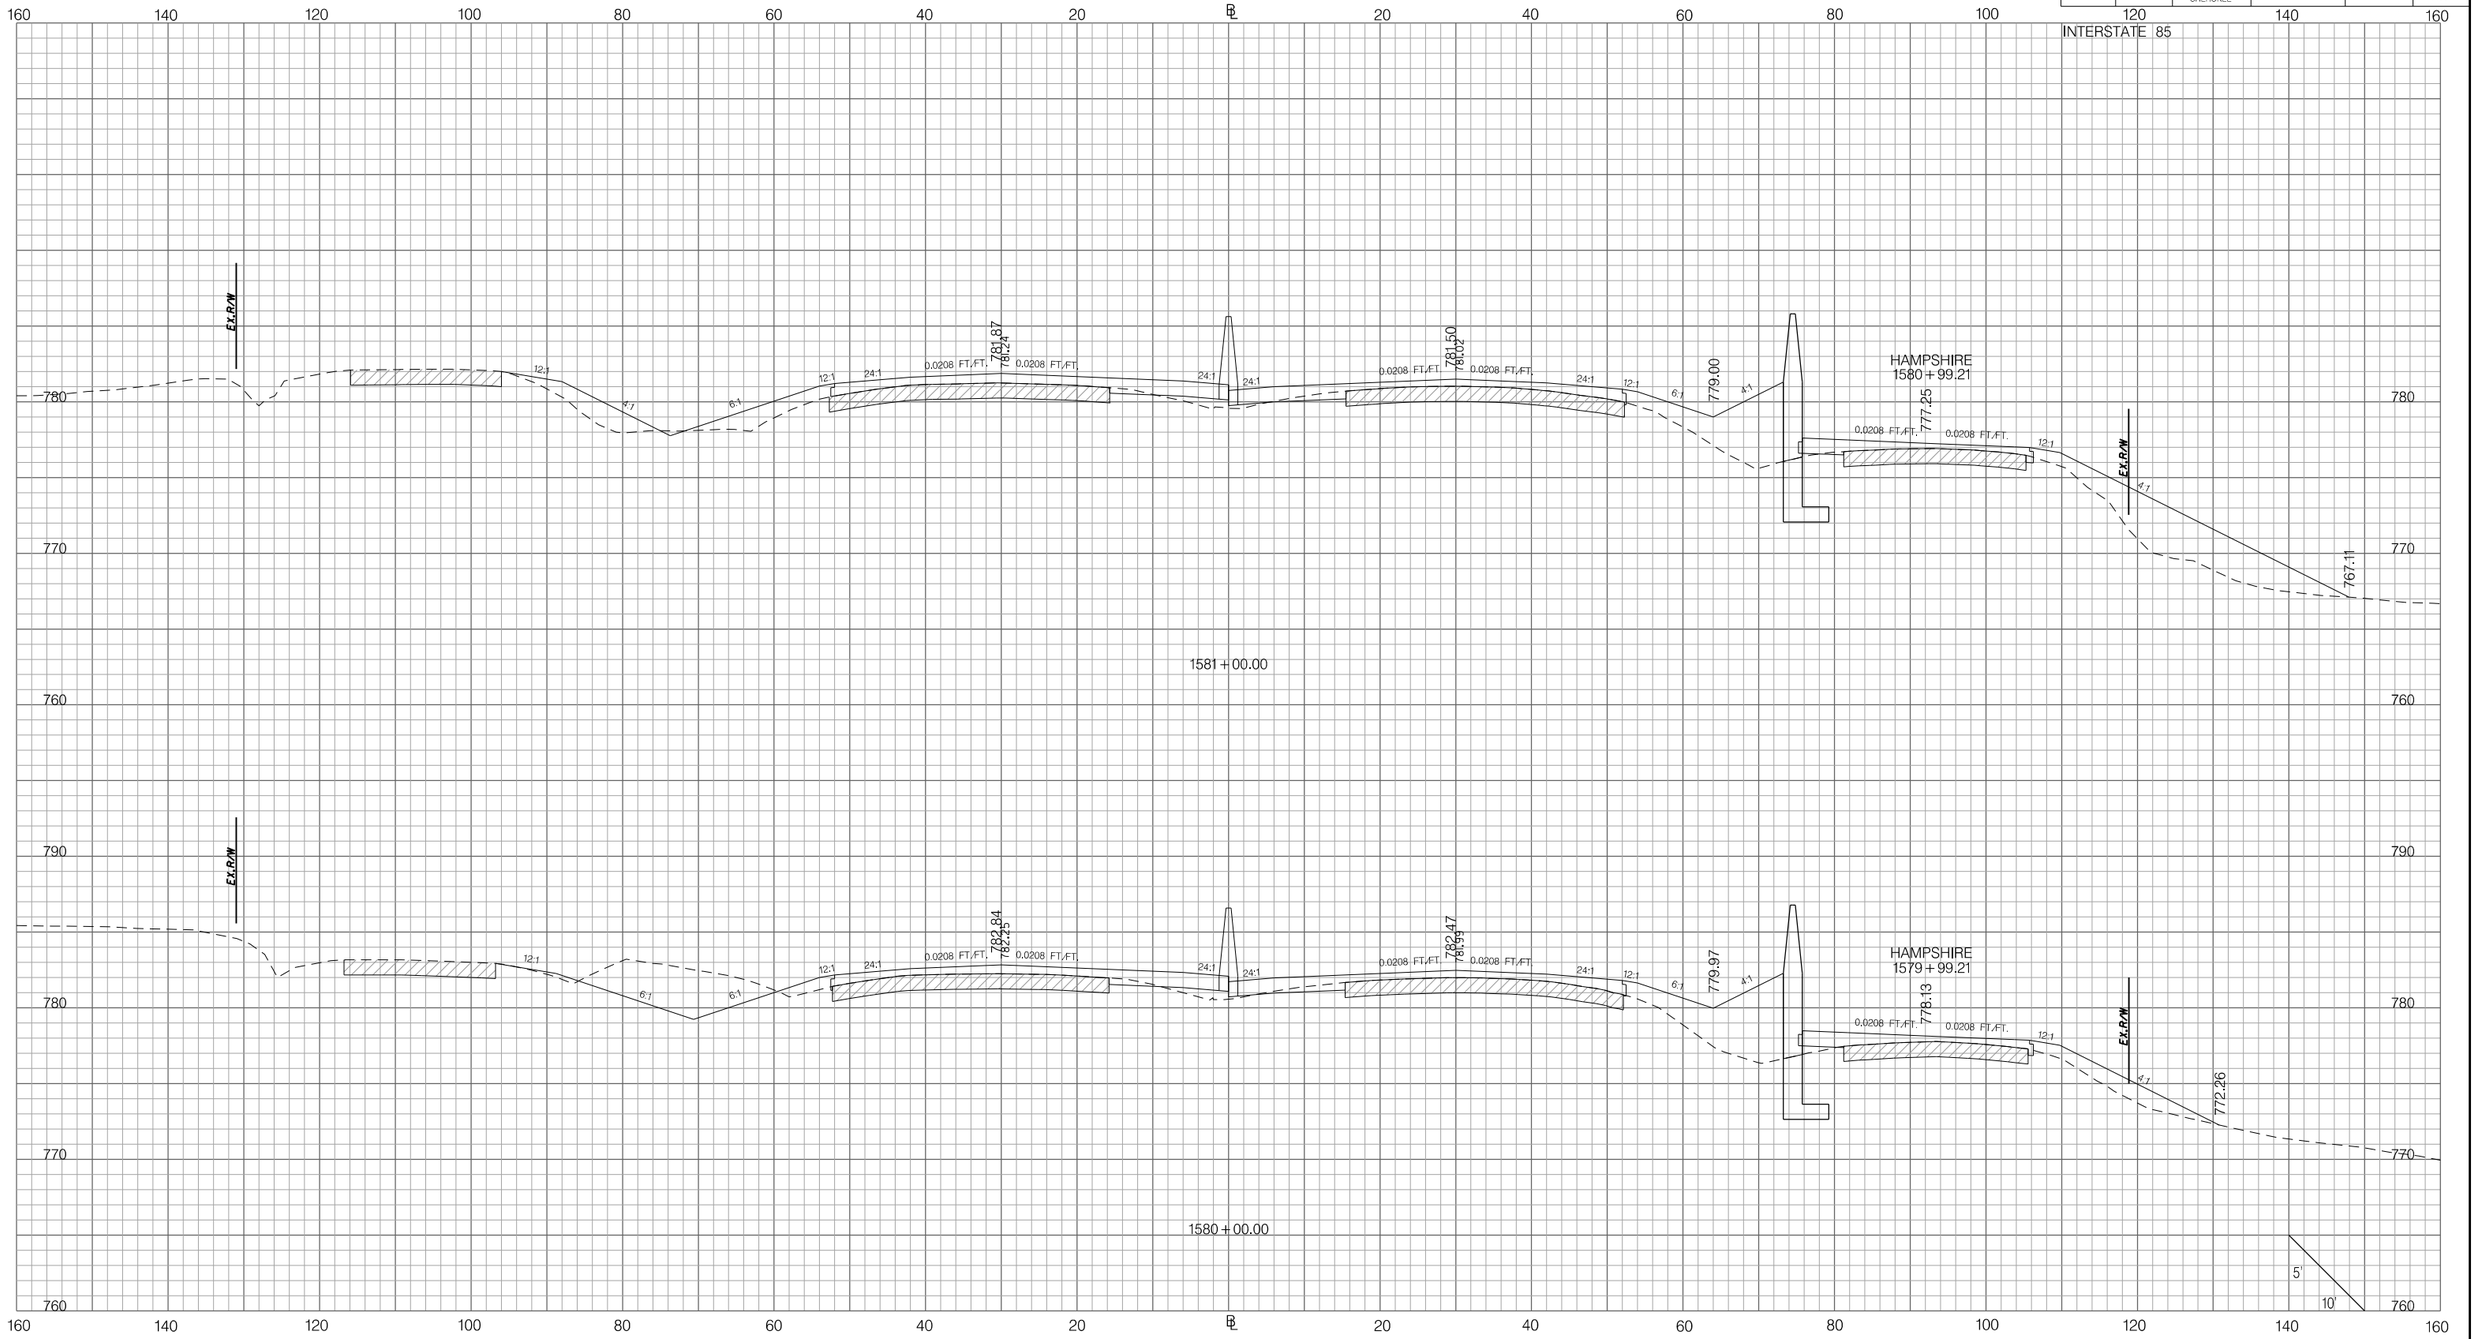

Z:\Projects\14-60 I85 Widening Cherokee Co MM80-96\Dgn\CrossSections\CROSS SECTION SHEET FILES\PX_I85.dgn
3/9/2016

PRELIMINARY
NOT FOR CONSTRUCTION

SCALE: 1" =

REV. NO.	BY	DATE	DESCRIPTION OF REVISION
7			
6			
5			
4			
3			
2			
1			

SOUTH CAROLINA DEPARTMENT OF TRANSPORTATION
INTERSTATE 85

CROSS SECTION SHEET

INTERSTATE 85 MILE MARKER 90–97
SEGMENT C

FED. RD. DIV. NO.	STATE	COUNTY	PROJECT ID	ROAD / ROUTE NO.	SHEET NO.
3	SC	SPARTANBURG CHEROKEE	P027114	INTERSTATE 85	X61

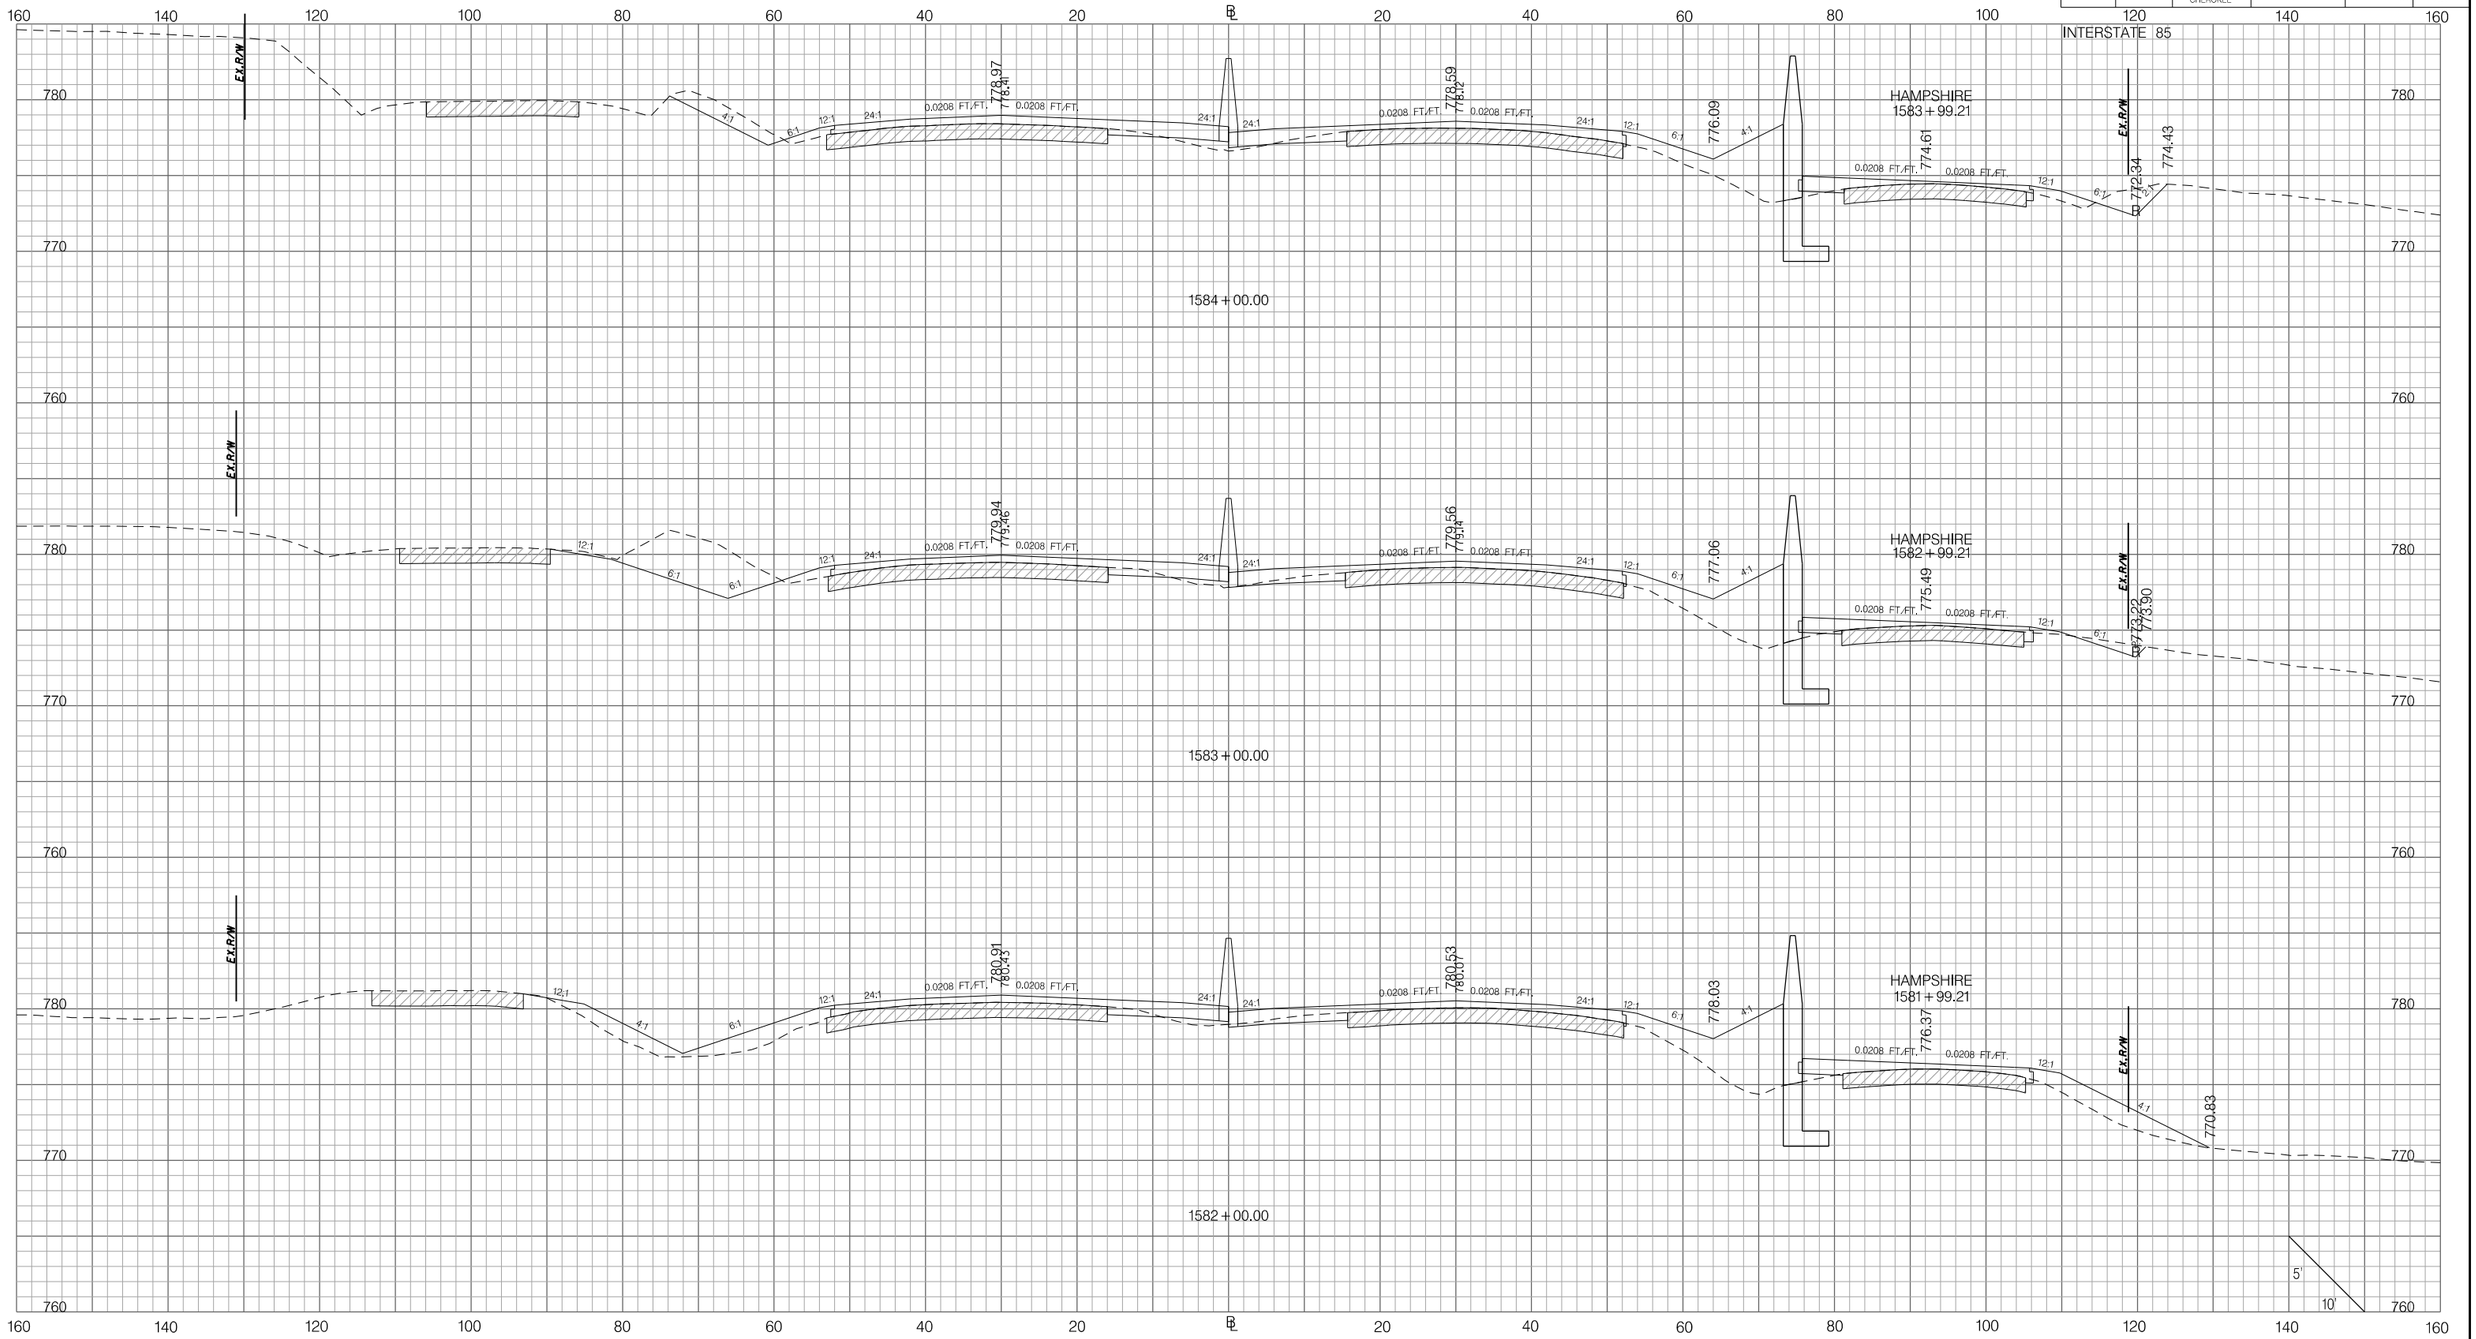

PRELIMINARY
NOT FOR CONSTRUCTION

SCALE: 1" =

REV. NO.	BY	DATE	DESCRIPTION OF REVISION
7			
6			
5			
4			
3			
2			
1			

SOUTH CAROLINA DEPARTMENT OF TRANSPORTATION
INTERSTATE 85

CROSS SECTION SHEET

INTERSTATE 85 MILE MARKER 90–97
SEGMENT C

Z:\Projects\14-60 I85 Widening Cherokee Co MM80-96\Dgn\Crosssections\CROSS SECTION SHEET FILES\PX_I85.dgn
3/9/2016

FED. RD. DIV. NO.	STATE	COUNTY	PROJECT ID	ROAD / ROUTE NO.	SHEET NO.
3	SC	SPARTANBURG CHEROKEE	P027114	INTERSTATE 85	X62

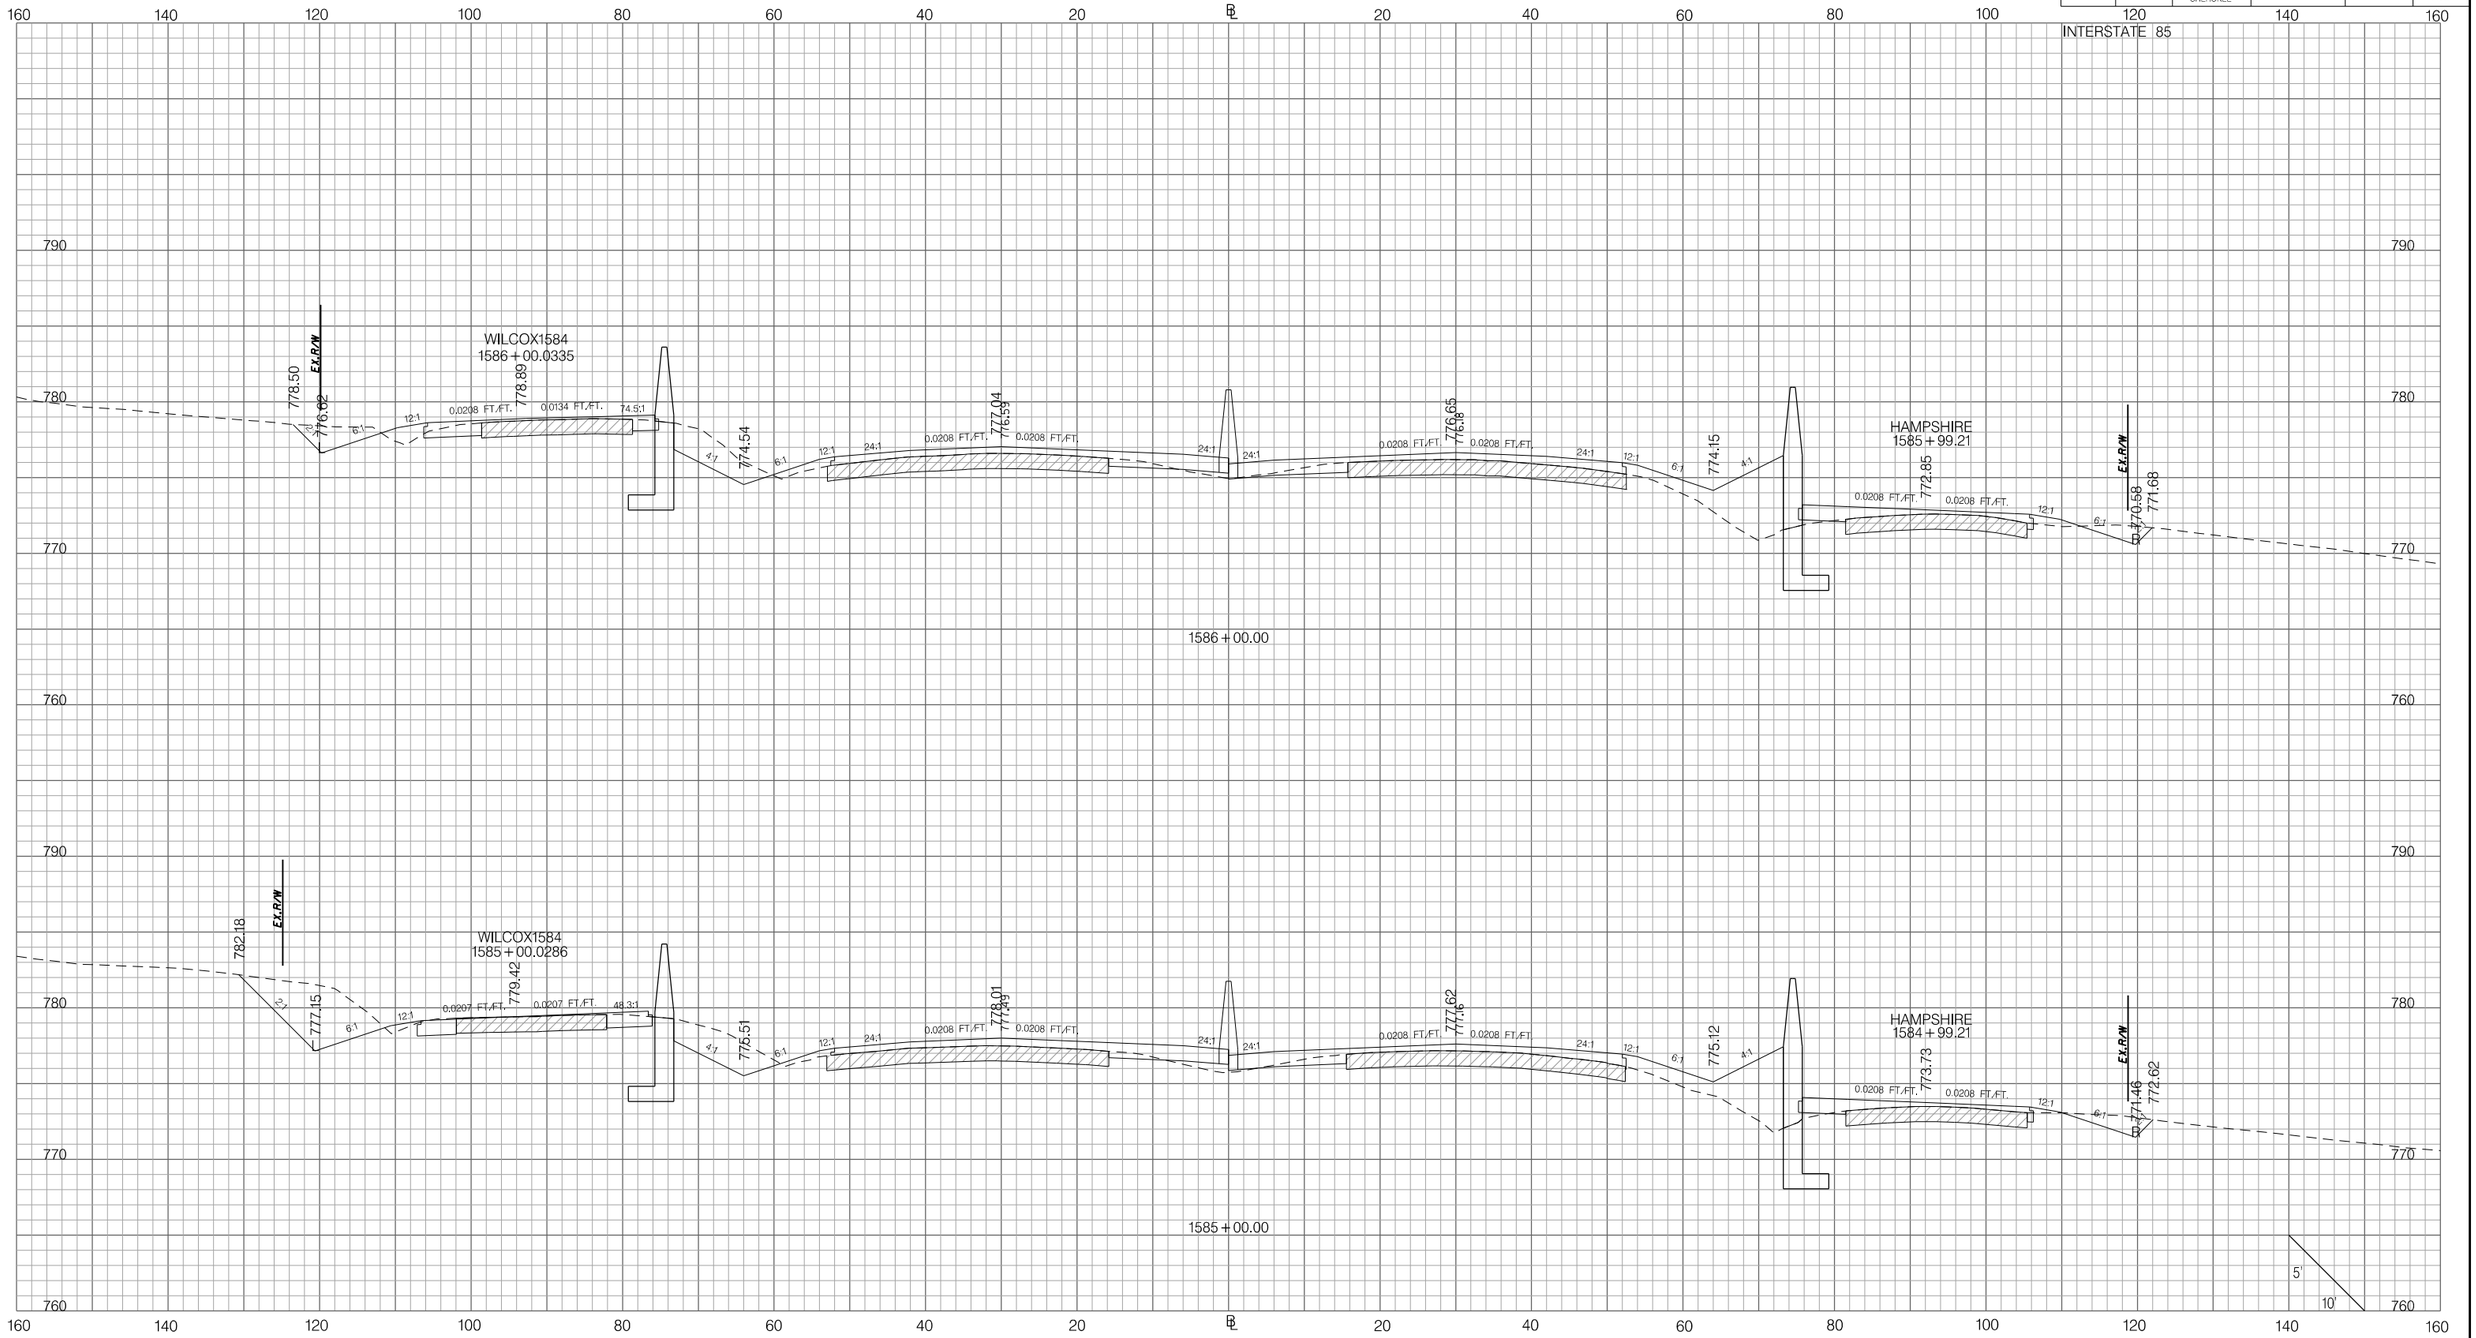

PRELIMINARY
NOT FOR CONSTRUCTION

SCALE: 1" =

REV. NO.	BY	DATE	DESCRIPTION OF REVISION
7			
6			
5			
4			
3			
2			
1			

SOUTH CAROLINA DEPARTMENT OF TRANSPORTATION
INTERSTATE 85

CROSS SECTION SHEET

INTERSTATE 85 MILE MARKER 90–97
SEGMENT C

Z:\Projects\14-60 I85 Widening Cherokee Co MM80-96\Dgn\CrossSections\CROSS SECTION SHEET FILES\PX_I85.dgn
3/9/2016

FED. RD. DIV. NO.	STATE	COUNTY	PROJECT ID	ROAD / ROUTE NO.	SHEET NO.
3	SC	SPARTANBURG CHEROKEE	P027114	INTERSTATE 85	X63

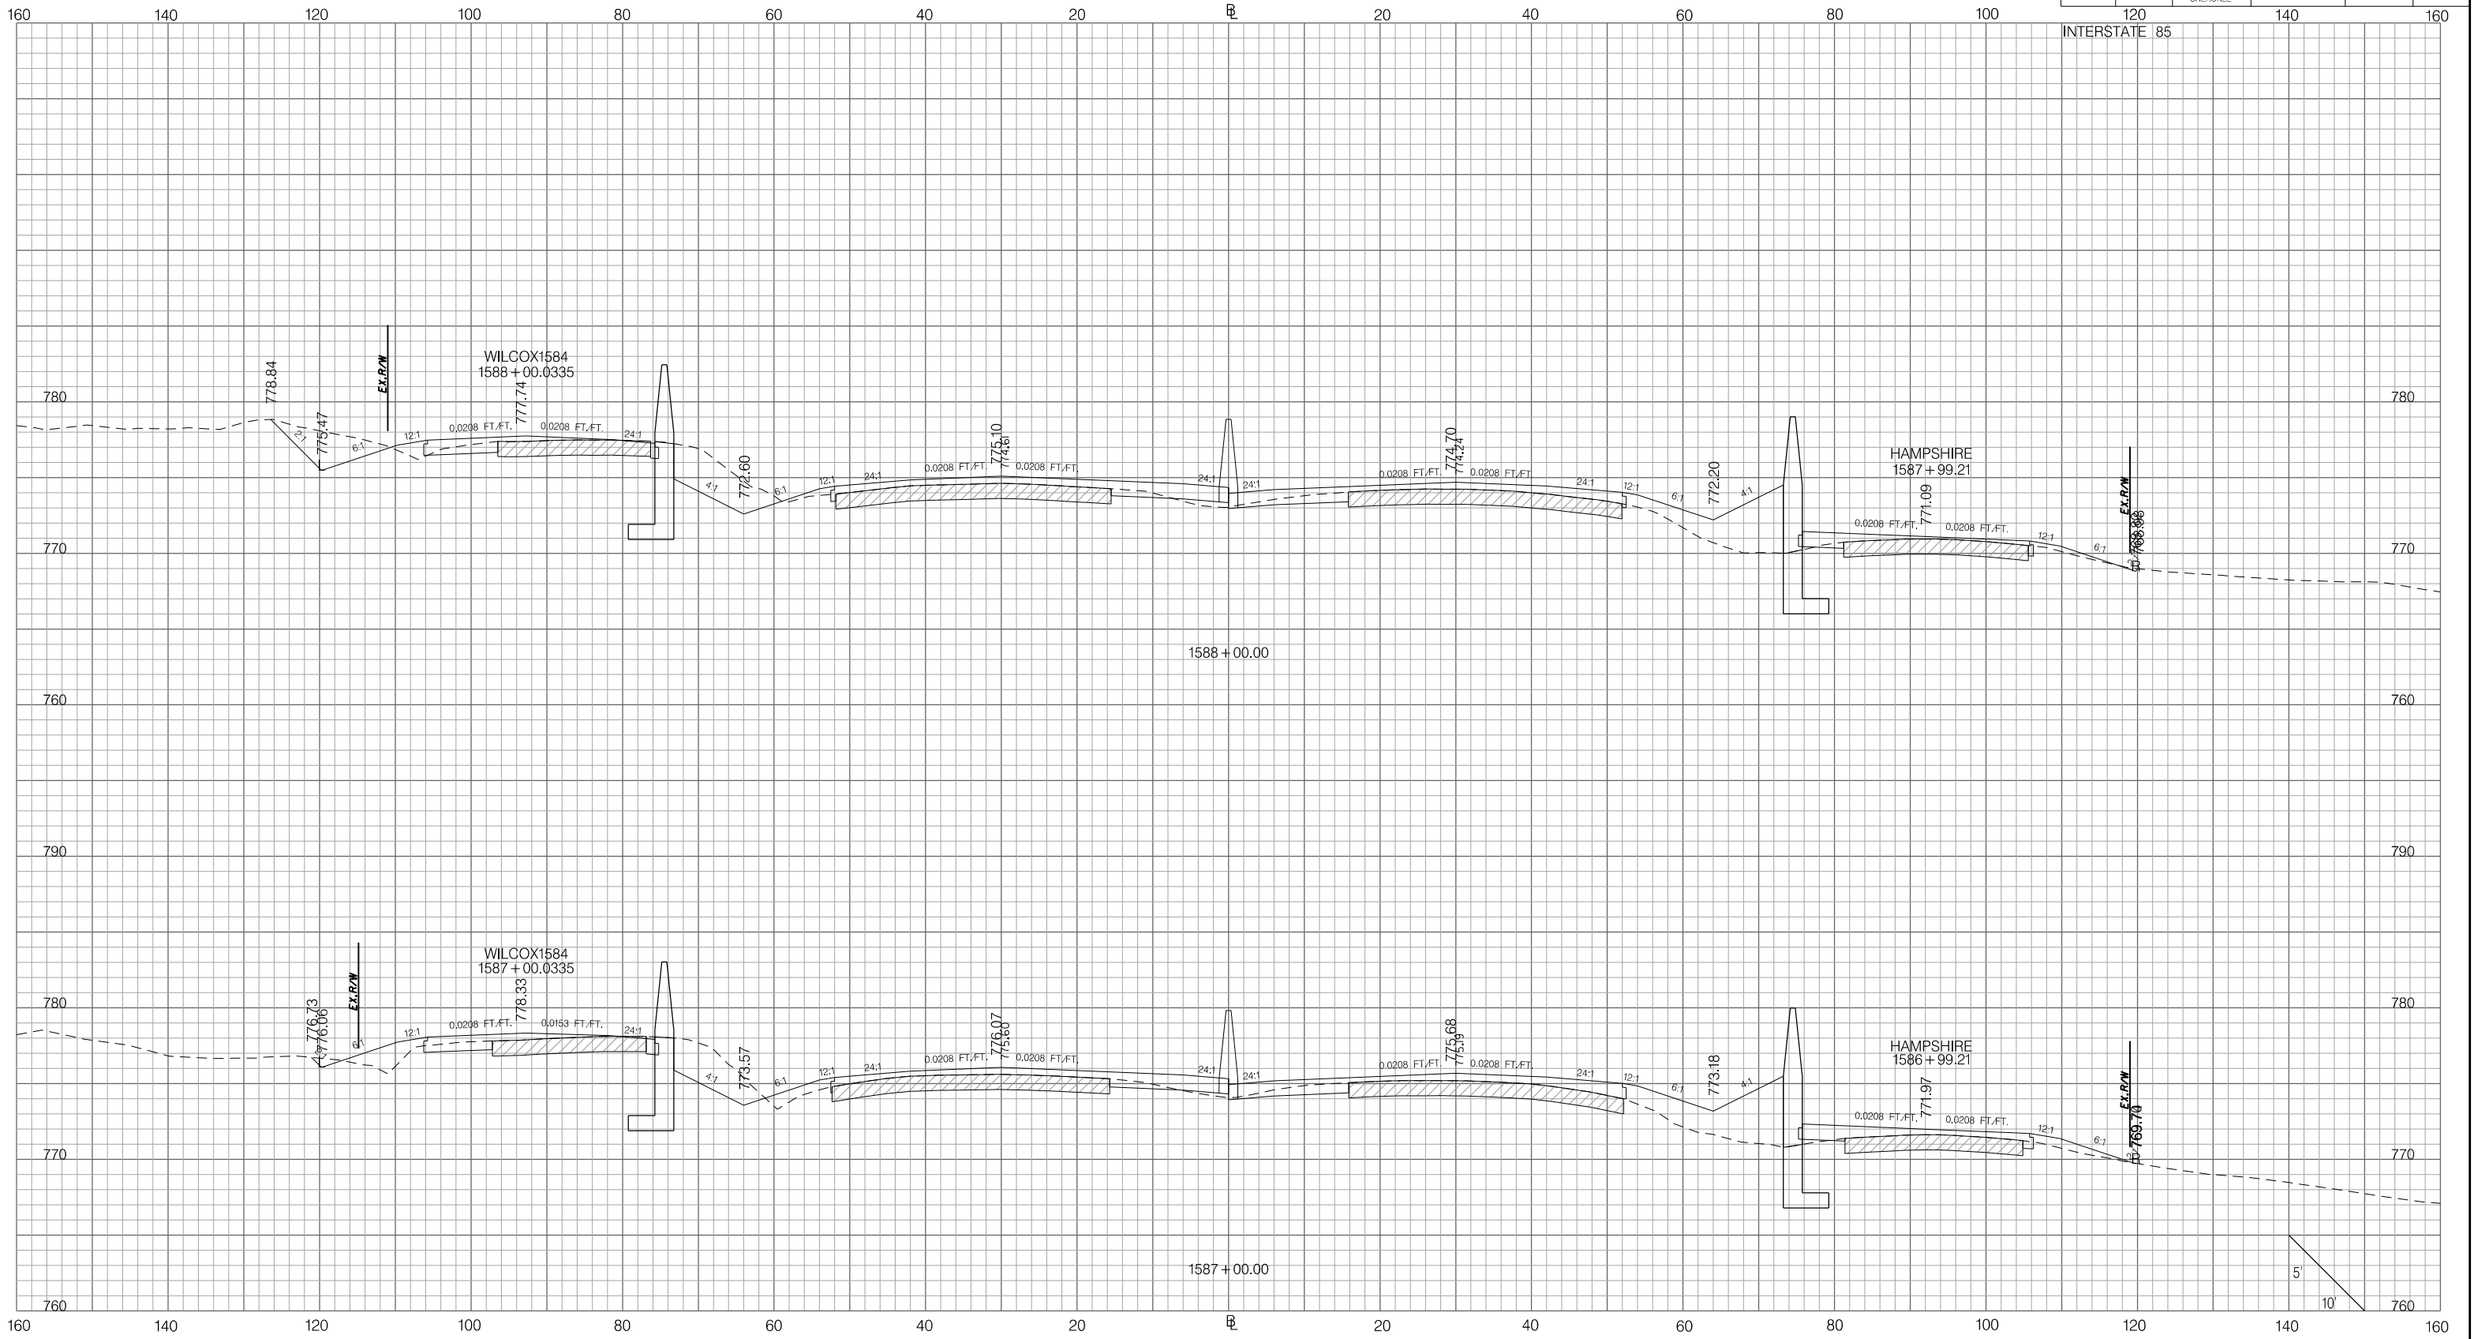

PRELIMINARY
NOT FOR CONSTRUCTION

SCALE: 1" =

REV. NO.	BY	DATE	DESCRIPTION OF REVISION
7			
6			
5			
4			
3			
2			
1			

SOUTH CAROLINA DEPARTMENT OF TRANSPORTATION
INTERSTATE 85

CROSS SECTION SHEET

INTERSTATE 85 MILE MARKER 90–97
SEGMENT C

Z:\Projects\14-60 I85 Widening Cherokee Co MM80-96\Dgn\CrossSections\CROSS SECTION SHEET FILES\PX_I85.dgn
3/9/2016

FED. RD. DIV. NO.	STATE	COUNTY	PROJECT ID	ROAD / ROUTE NO.	SHEET NO.
3	SC	SPARTANBURG CHEROKEE	P027114	INTERSTATE 85	X64

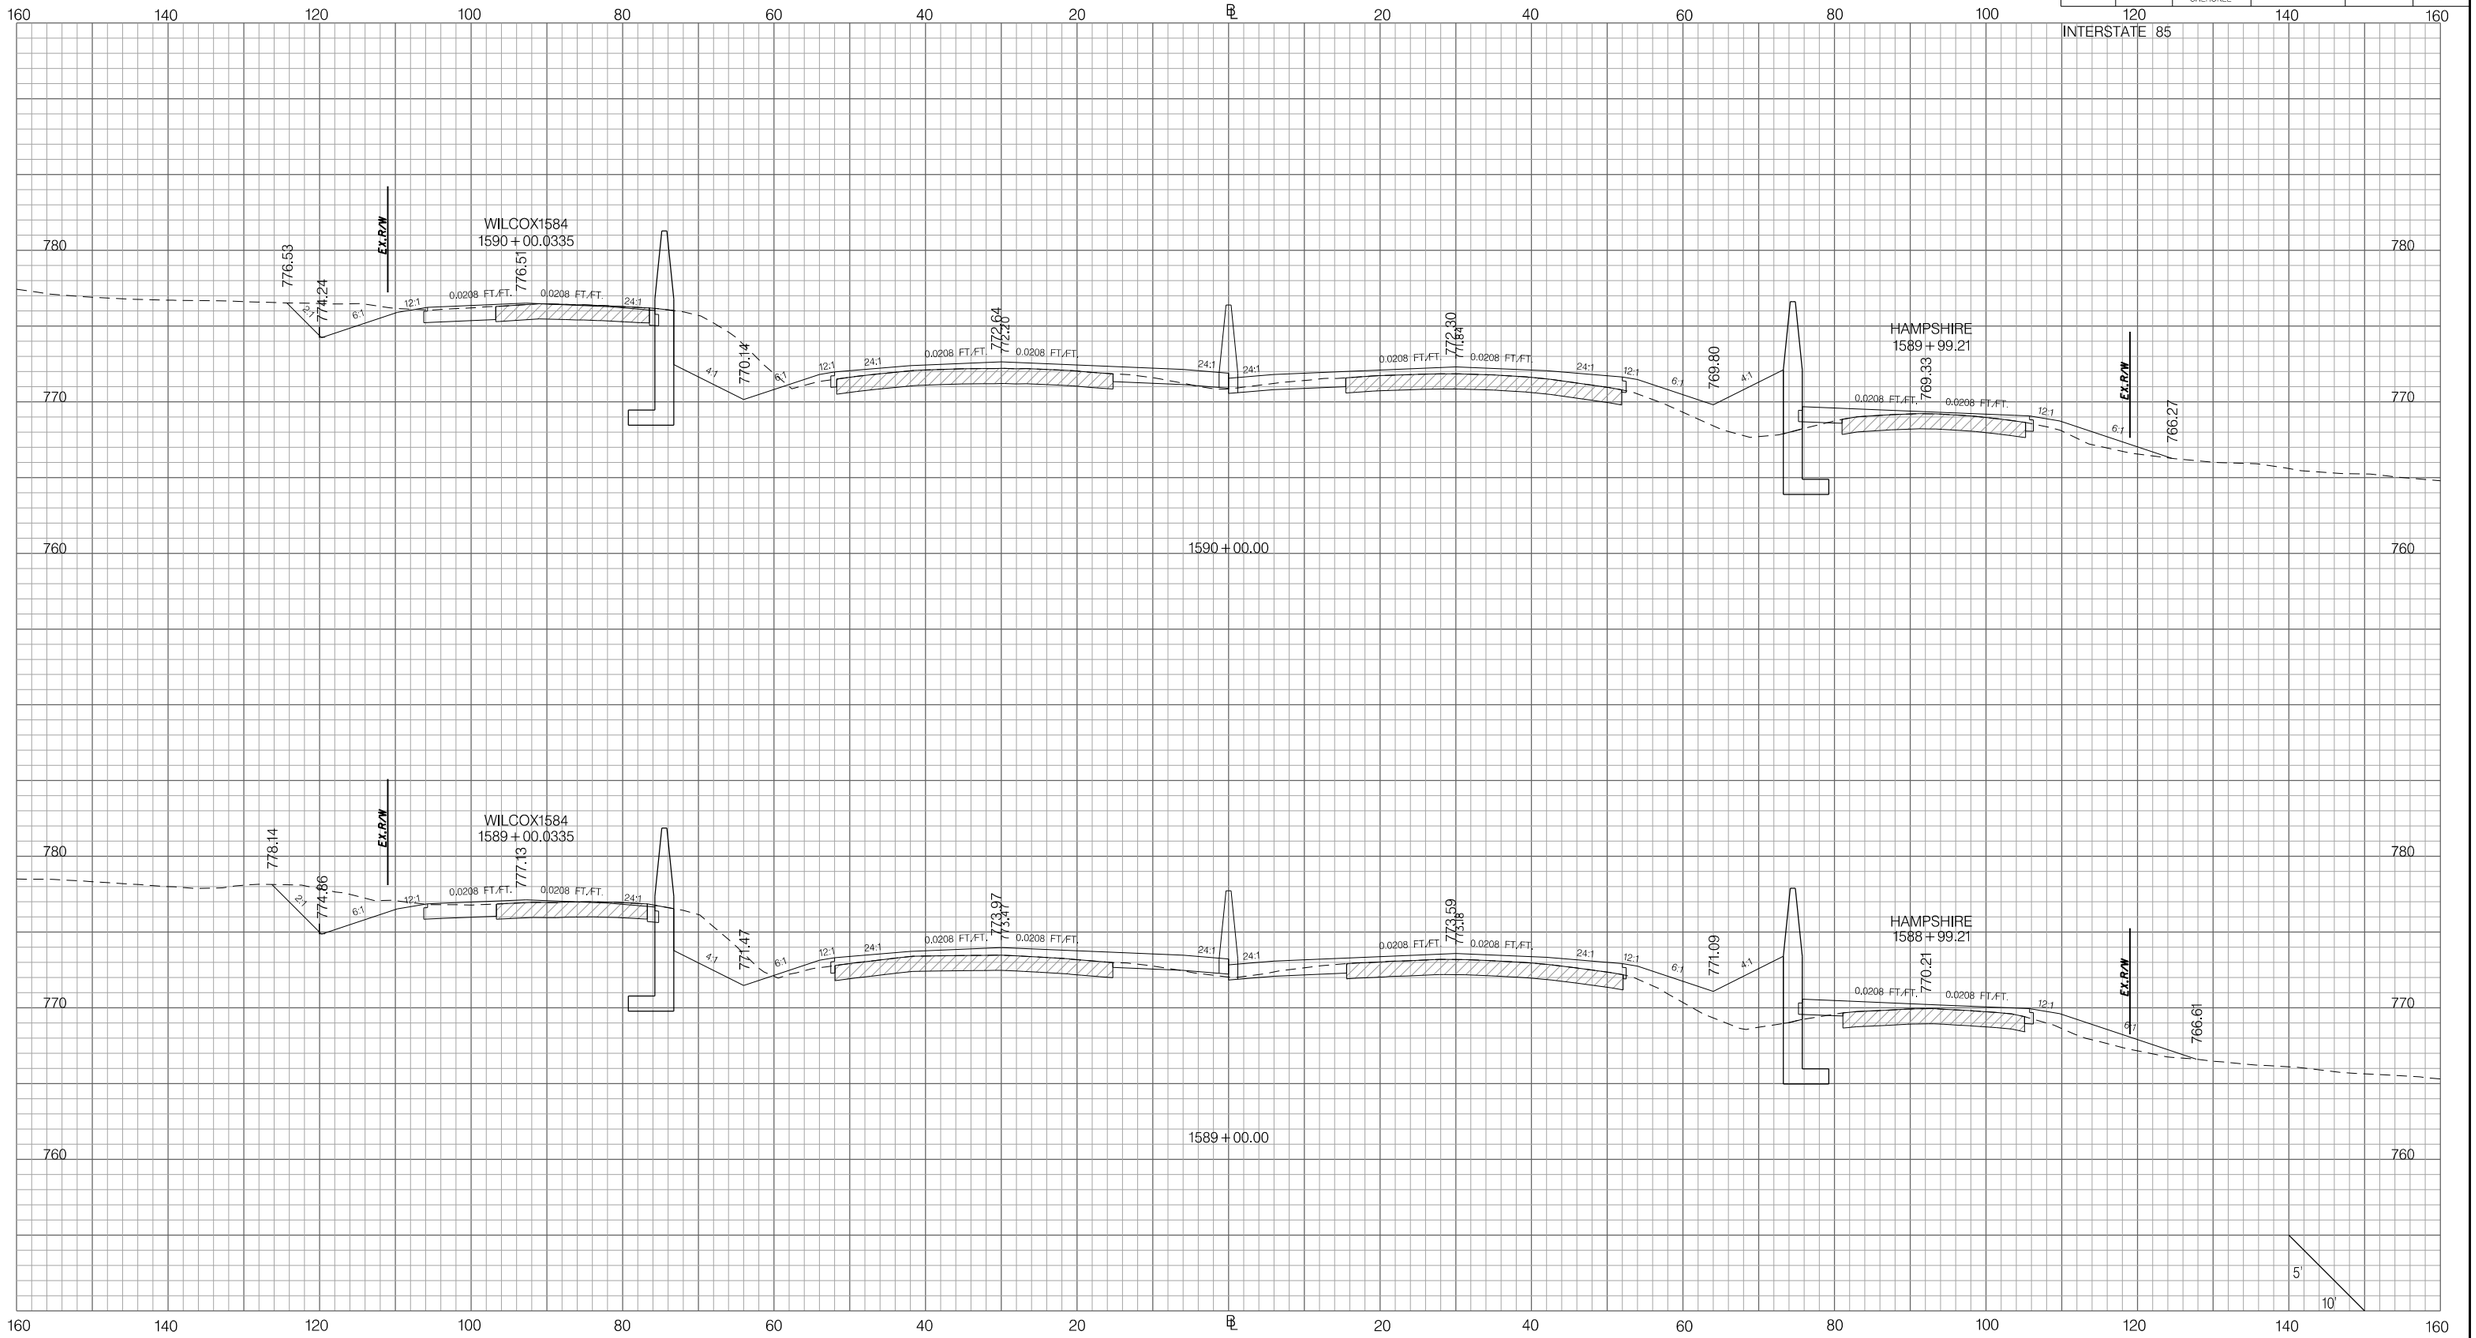

PRELIMINARY
NOT FOR CONSTRUCTION

SCALE: 1" =

REV. NO.	BY	DATE	DESCRIPTION OF REVISION
7			
6			
5			
4			
3			
2			
1			

SOUTH CAROLINA DEPARTMENT OF TRANSPORTATION
INTERSTATE 85

CROSS SECTION SHEET

INTERSTATE 85 MILE MARKER 90–97
SEGMENT C

Z:\Projects\14-60 I85 Widening Cherokee Co MM80-96\Dgn\CrossSections\CROSS SECTION SHEET FILES\PX_I85.dgn
3/9/2016

FED. RD. DIV. NO.	STATE	COUNTY	PROJECT ID	ROAD / ROUTE NO.	SHEET NO.
3	SC	SPARTANBURG CHEROKEE	P027114	INTERSTATE 85	X65

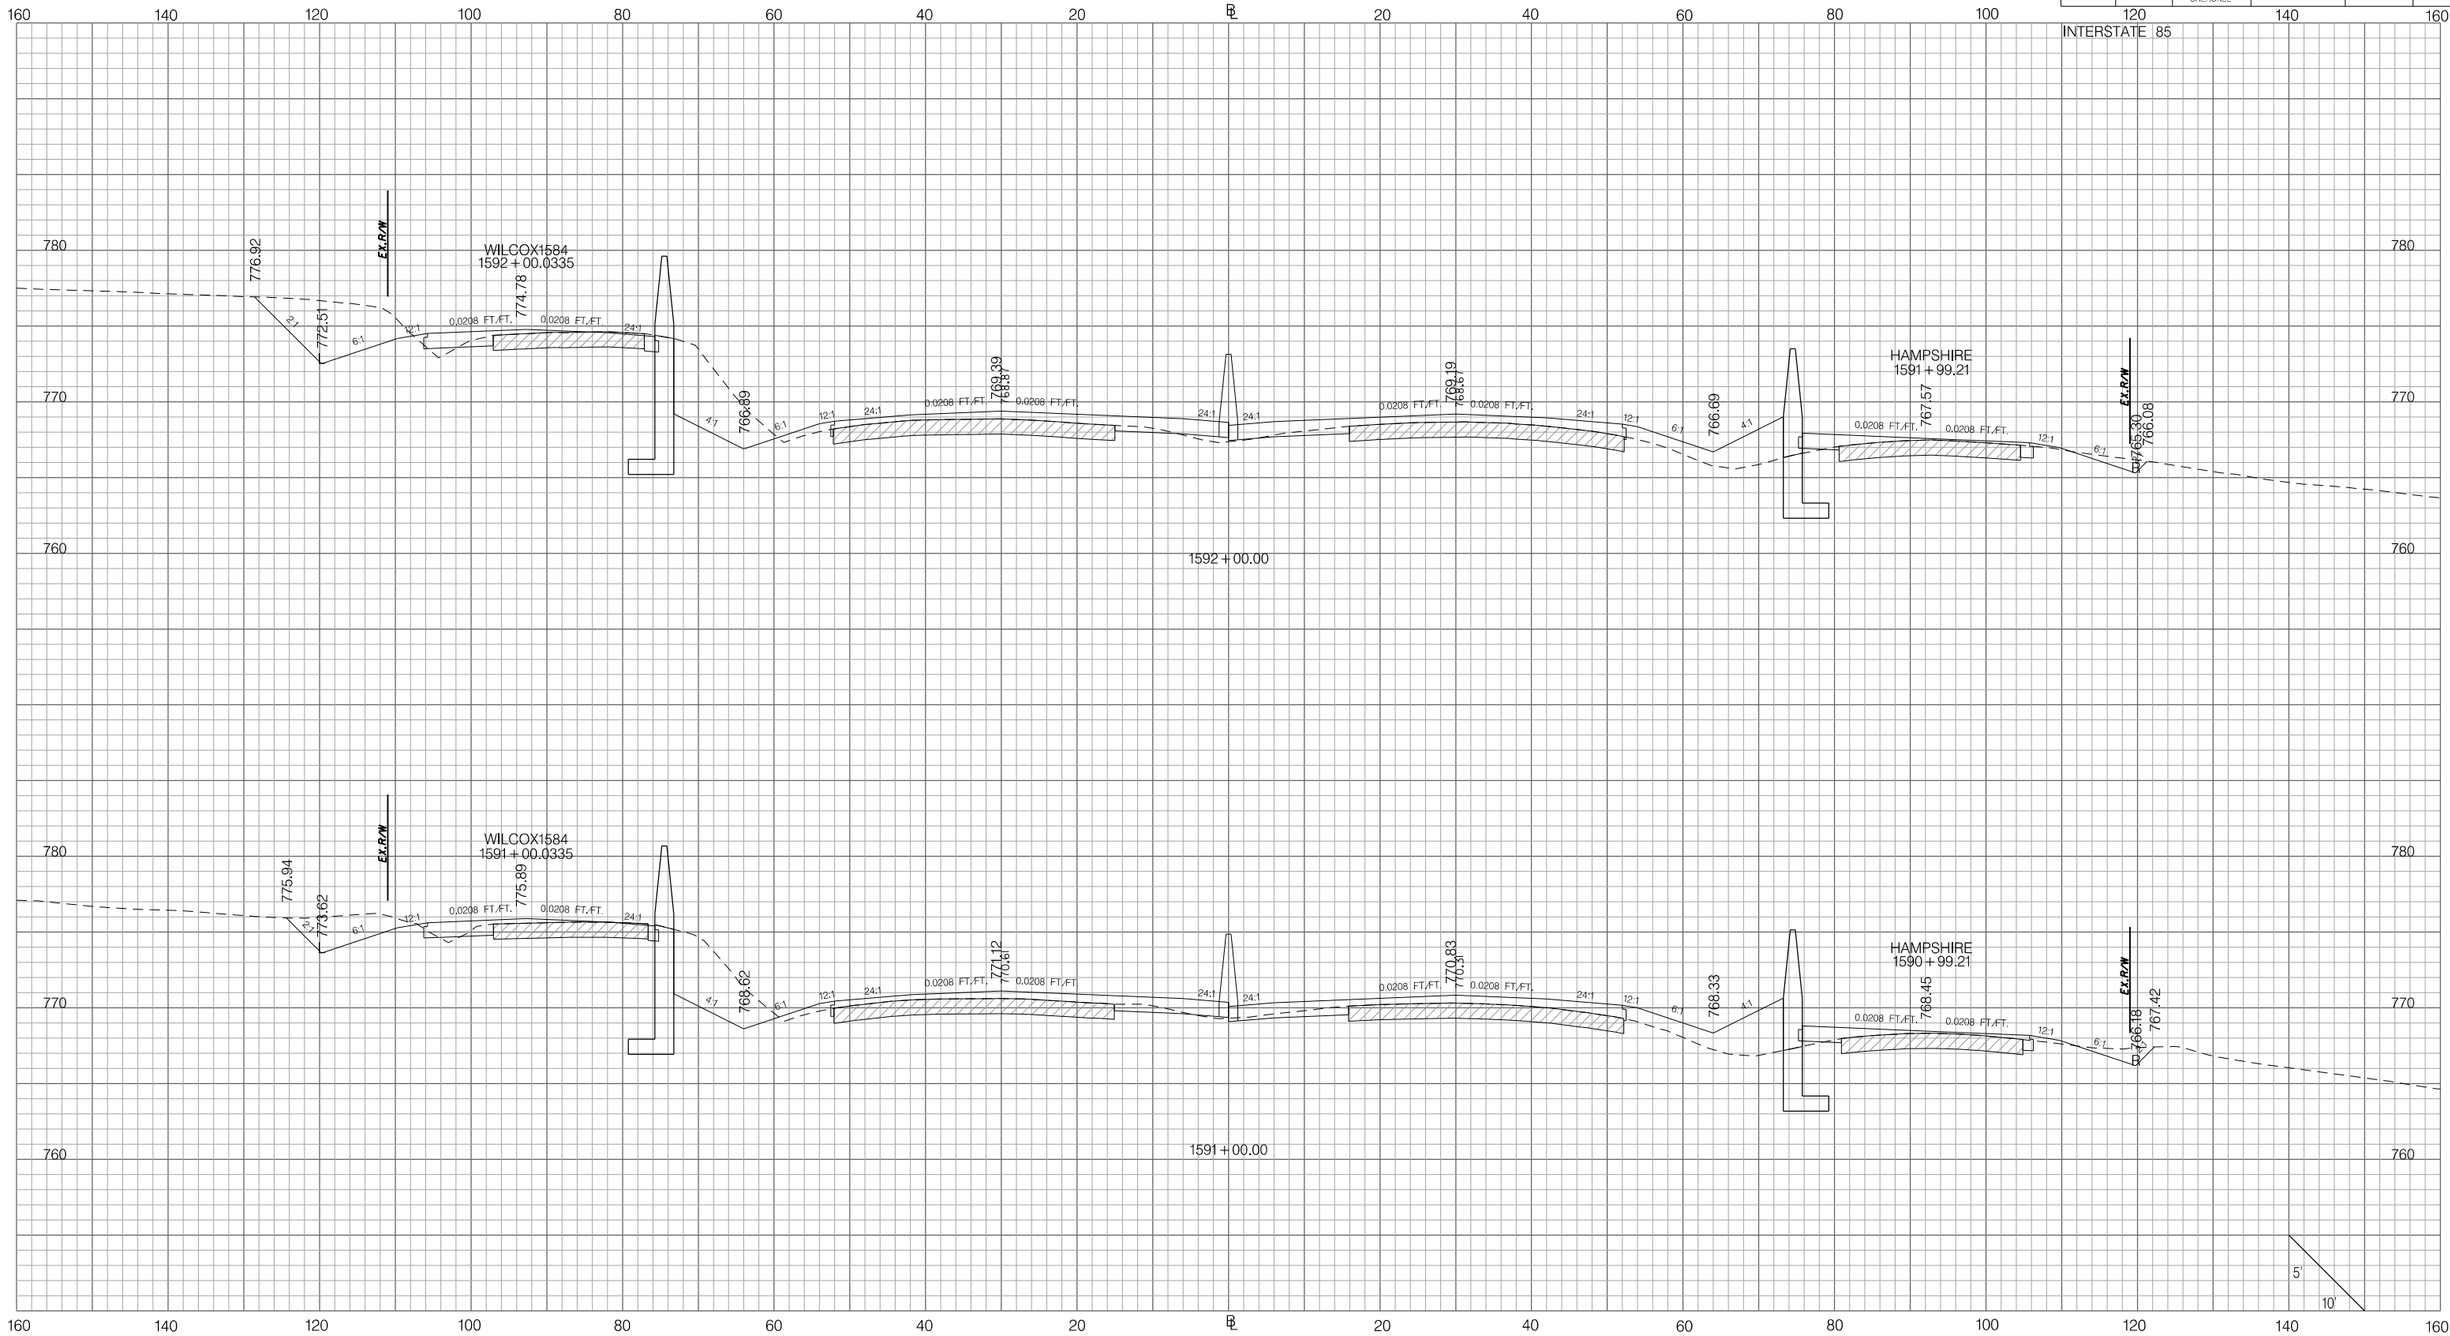

PRELIMINARY
NOT FOR CONSTRUCTION

SCALE: 1" =

REV. NO.	BY	DATE	DESCRIPTION OF REVISION
7			
6			
5			
4			
3			
2			
1			

SOUTH CAROLINA DEPARTMENT OF TRANSPORTATION
INTERSTATE 85

CROSS SECTION SHEET

INTERSTATE 85 MILE MARKER 90–97
SEGMENT C

Z:\Projects\14-60 I85 Widening Cherokee Co MM80-96\Dgn\CrossSections\CROSS SECTION SHEET FILES\PX_I85.dgn
3/9/2016

FED. RD. DIV. NO.	STATE	COUNTY	PROJECT ID	ROAD / ROUTE NO.	SHEET NO.
3	SC	SPARTANBURG CHEROKEE	P027114	INTERSTATE 85	X66

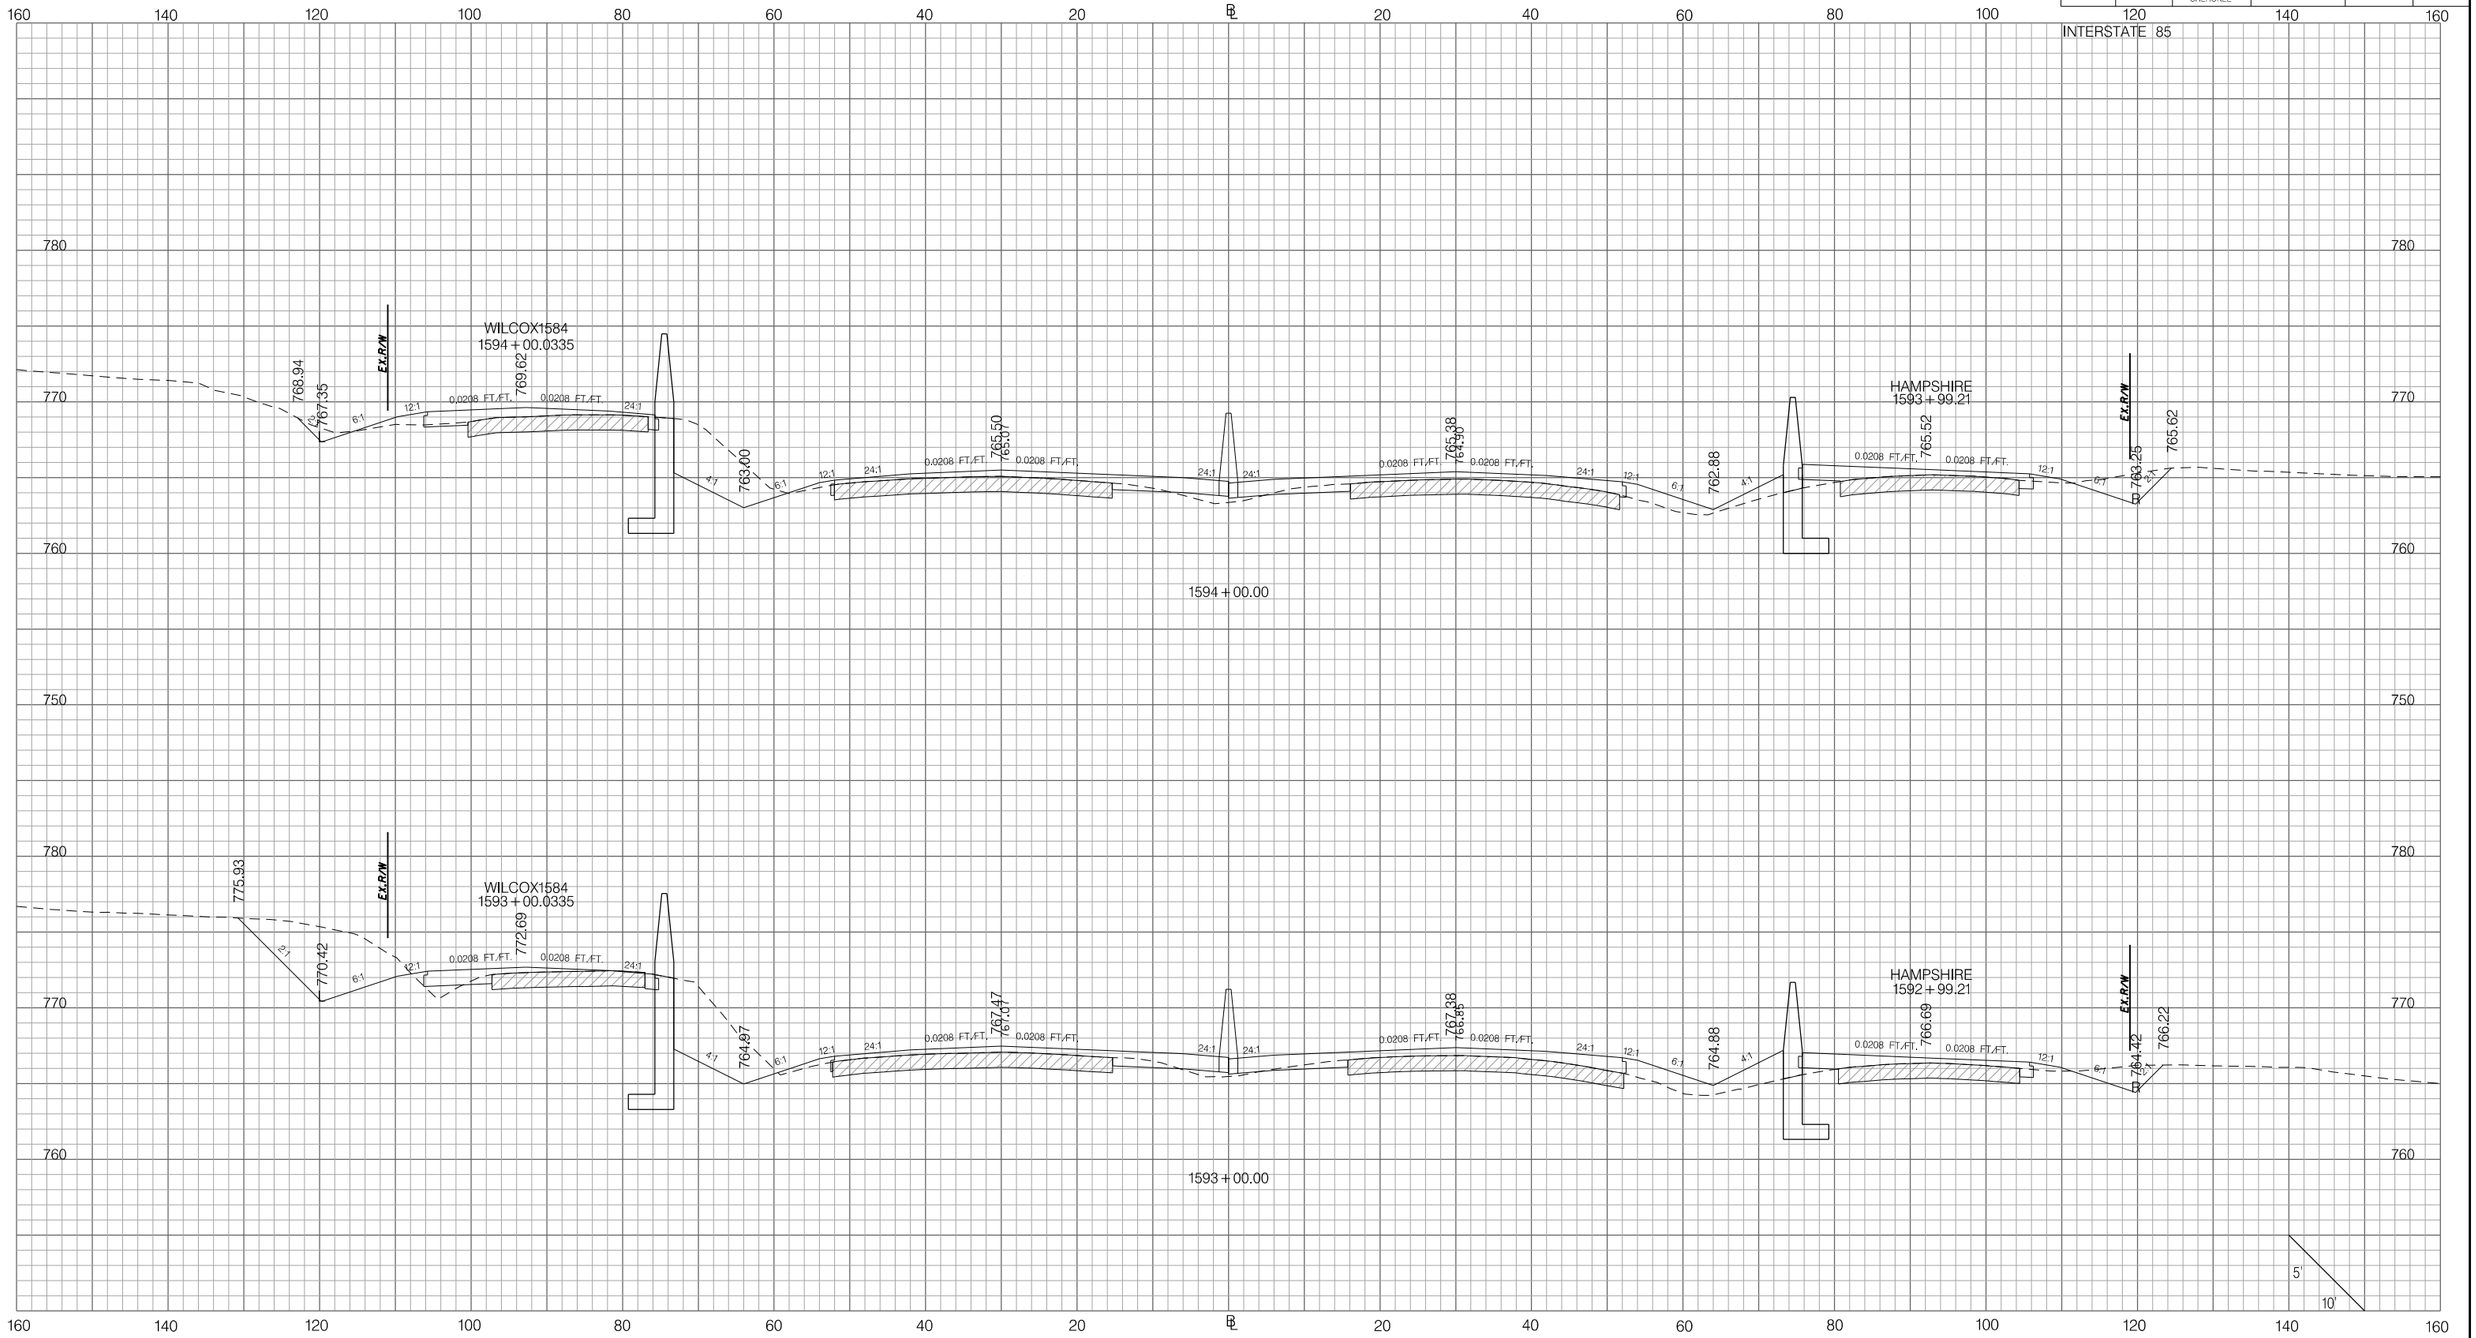

Z:\Projects\14-60 I85 Widening Cherokee Co MM80-96\Dgn\CrossSections\CROSS SECTION SHEET FILES\PX_I85.dgn
3/9/2016

PRELIMINARY
NOT FOR CONSTRUCTION

SCALE: 1" =

REV. NO.	BY	DATE	DESCRIPTION OF REVISION
7			
6			
5			
4			
3			
2			
1			

SOUTH CAROLINA DEPARTMENT OF TRANSPORTATION
INTERSTATE 85

CROSS SECTION SHEET

INTERSTATE 85 MILE MARKER 90–97
SEGMENT C

FED. RD. DIV. NO.	STATE	COUNTY	PROJECT ID	ROAD / ROUTE NO.	SHEET NO.
3	SC	SPARTANBURG CHEROKEE	P027114	INTERSTATE 85	X67

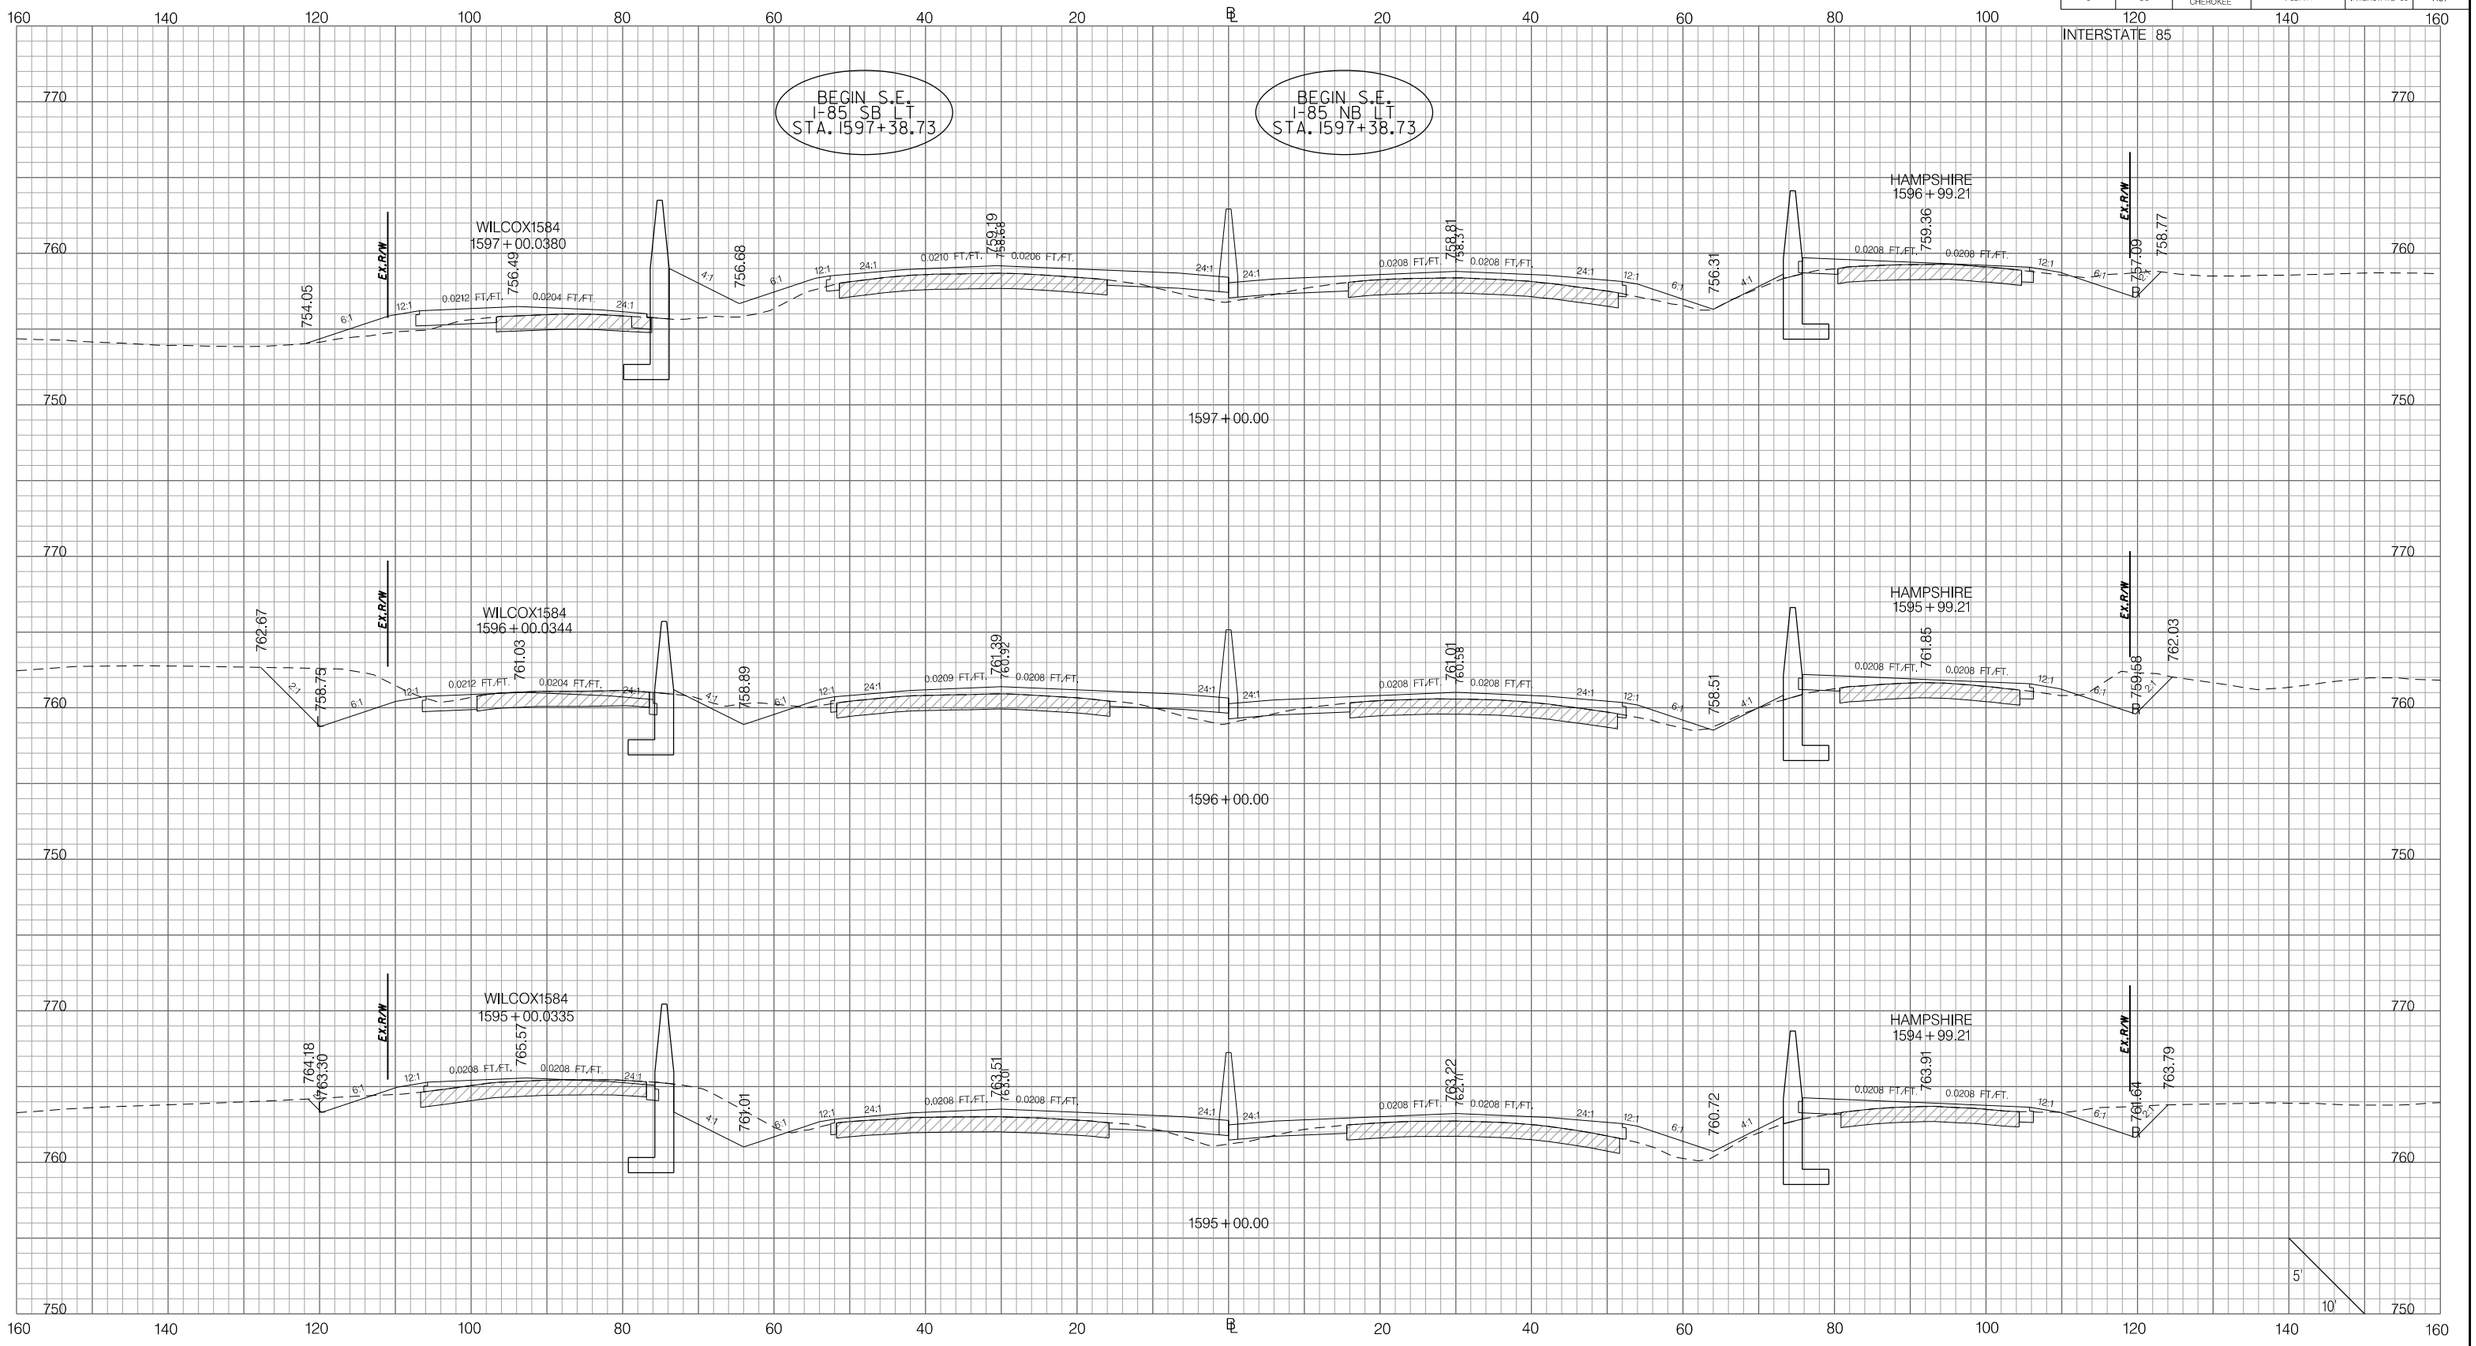

Z:\Projects\14-60 I85 Widening Cherokee Co MM80-96\Dgn\CrossSections\CROSS SECTION SHEET FILES\PX_I85.dgn
3/9/2016

PRELIMINARY
NOT FOR CONSTRUCTION

SCALE: 1" =

REV. NO.	BY	DATE	DESCRIPTION OF REVISION
7			
6			
5			
4			
3			
2			
1			

SOUTH CAROLINA DEPARTMENT OF TRANSPORTATION
INTERSTATE 85

CROSS SECTION SHEET

INTERSTATE 85 MILE MARKER 90–97
SEGMENT C

FED. RD. DIV. NO.	STATE	COUNTY	PROJECT ID	ROAD / ROUTE NO.	SHEET NO.
3	SC	SPARTANBURG CHEROKEE	P027114	INTERSTATE 85	X68

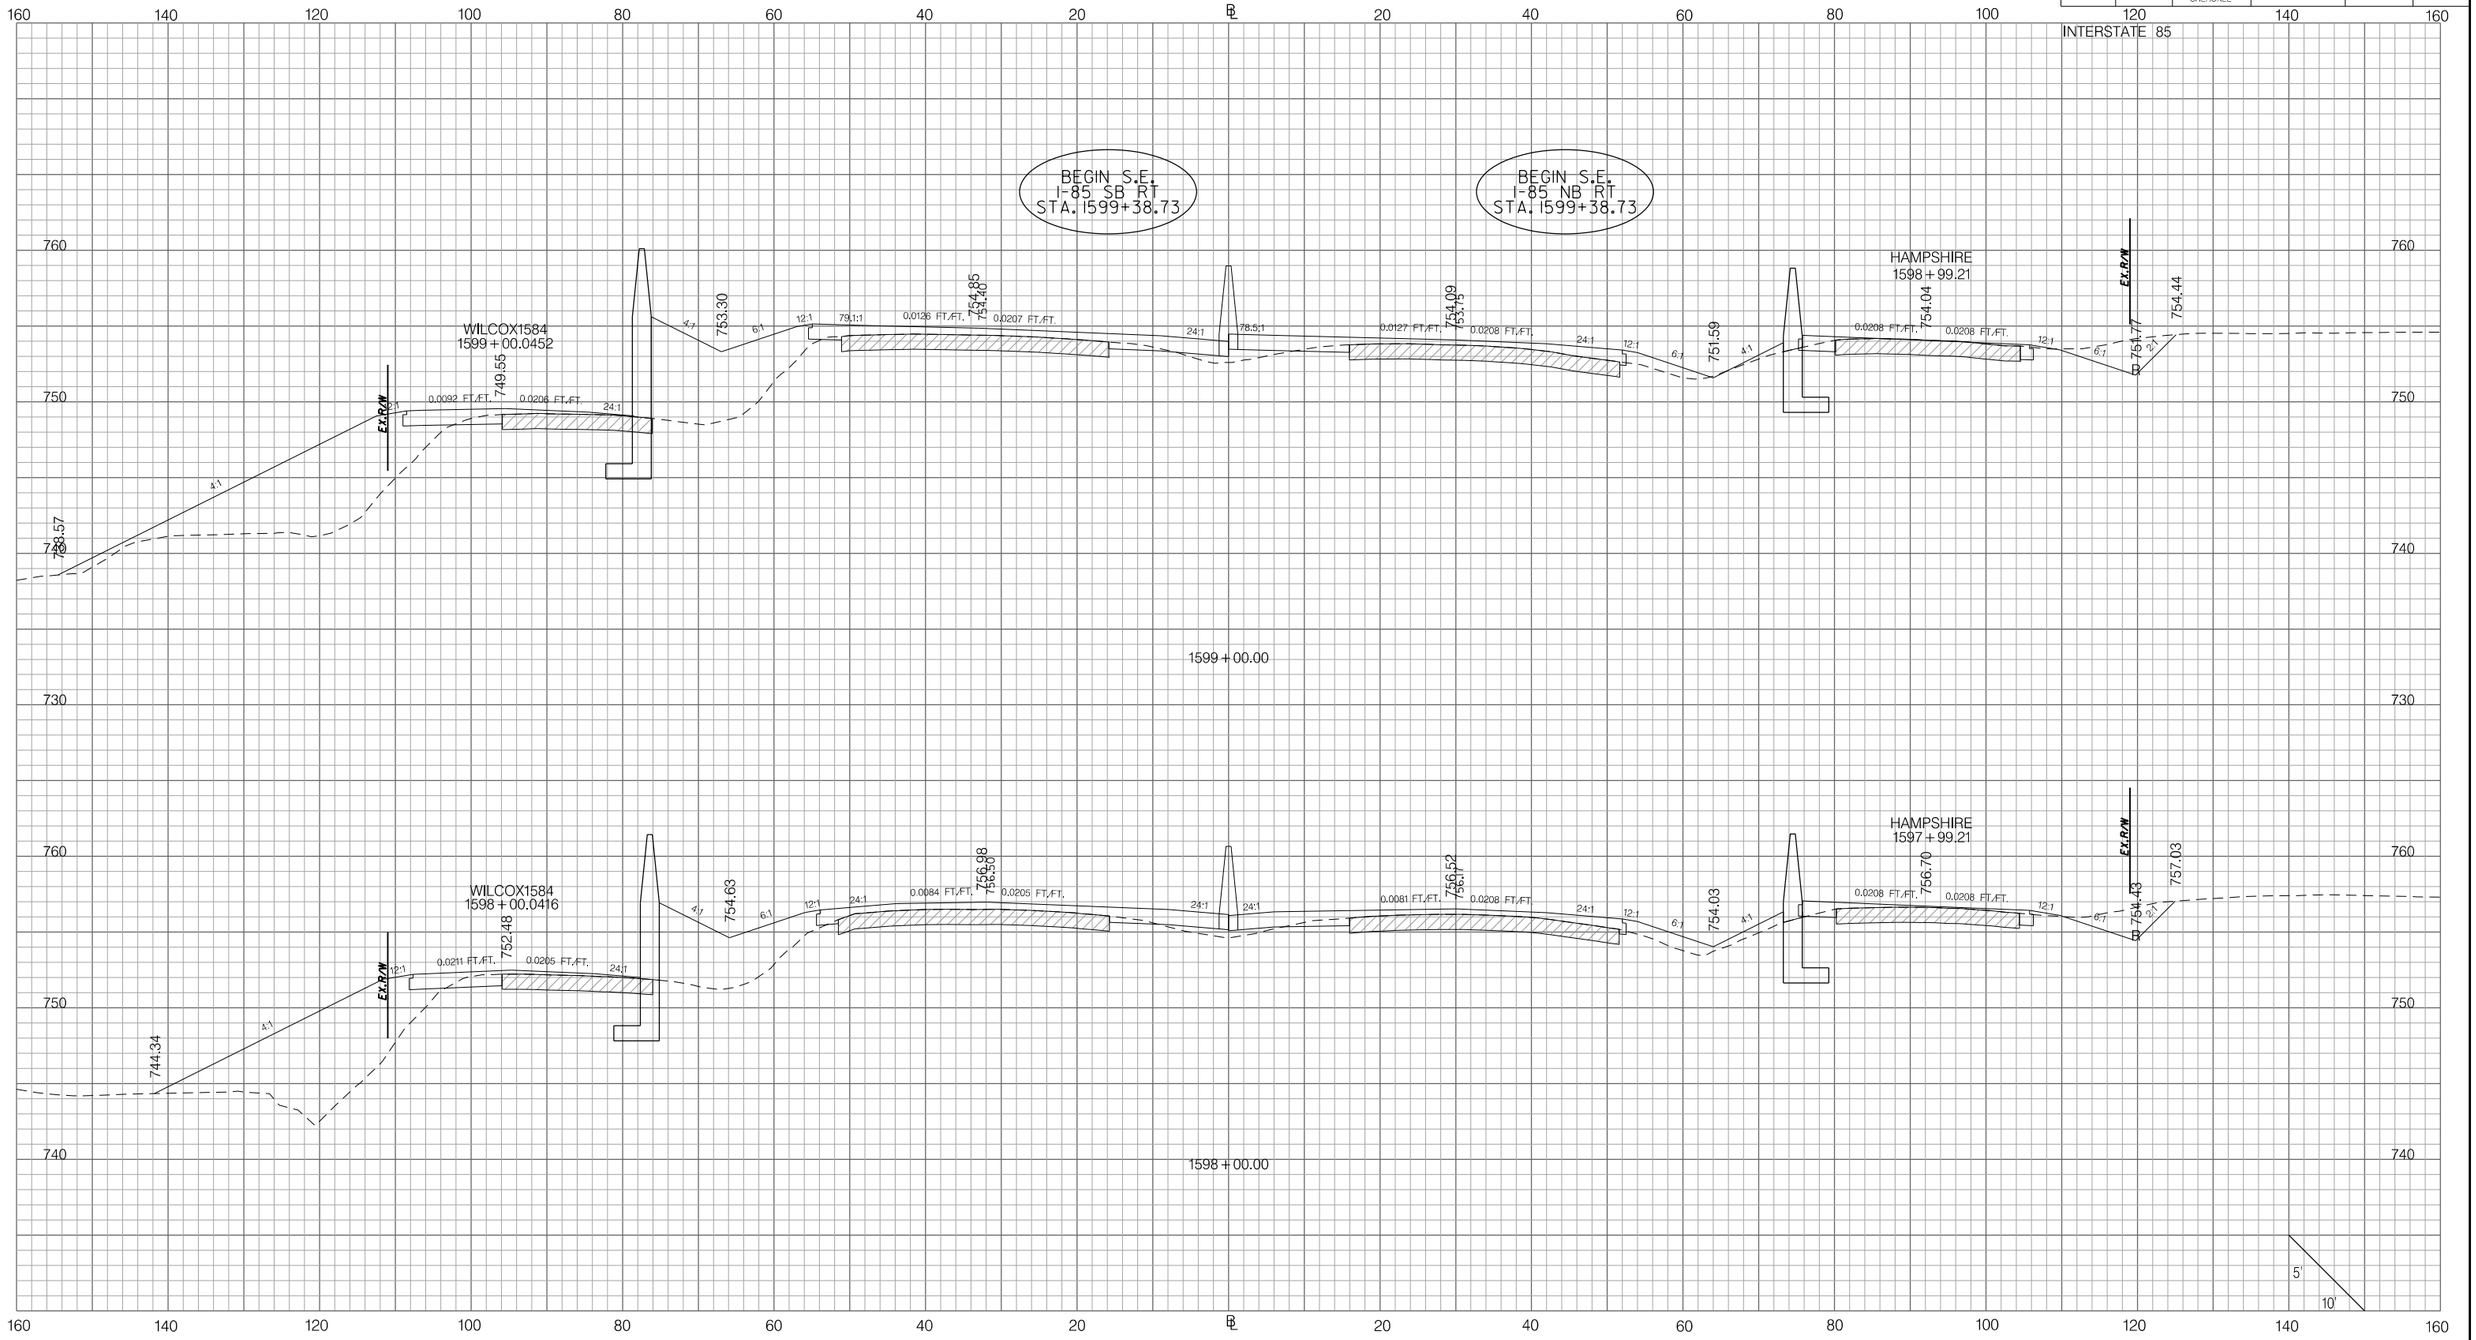

PRELIMINARY
NOT FOR CONSTRUCTION

SCALE: 1" =

REV. NO.	BY	DATE	DESCRIPTION OF REVISION
7			
6			
5			
4			
3			
2			
1			

SOUTH CAROLINA DEPARTMENT OF TRANSPORTATION
INTERSTATE 85

CROSS SECTION SHEET

INTERSTATE 85 MILE MARKER 90–97
SEGMENT C

Z:\Projects\14-60 I85 Widening Cherokee Co MM80-96\Dgn\CrossSections\CROSS SECTION SHEET FILES\PX_I85.dgn
3/9/2016

FED. RD. DIV. NO.	STATE	COUNTY	PROJECT ID	ROAD / ROUTE NO.	SHEET NO.
3	SC	SPARTANBURG CHEROKEE	P027114	INTERSTATE 85	X69

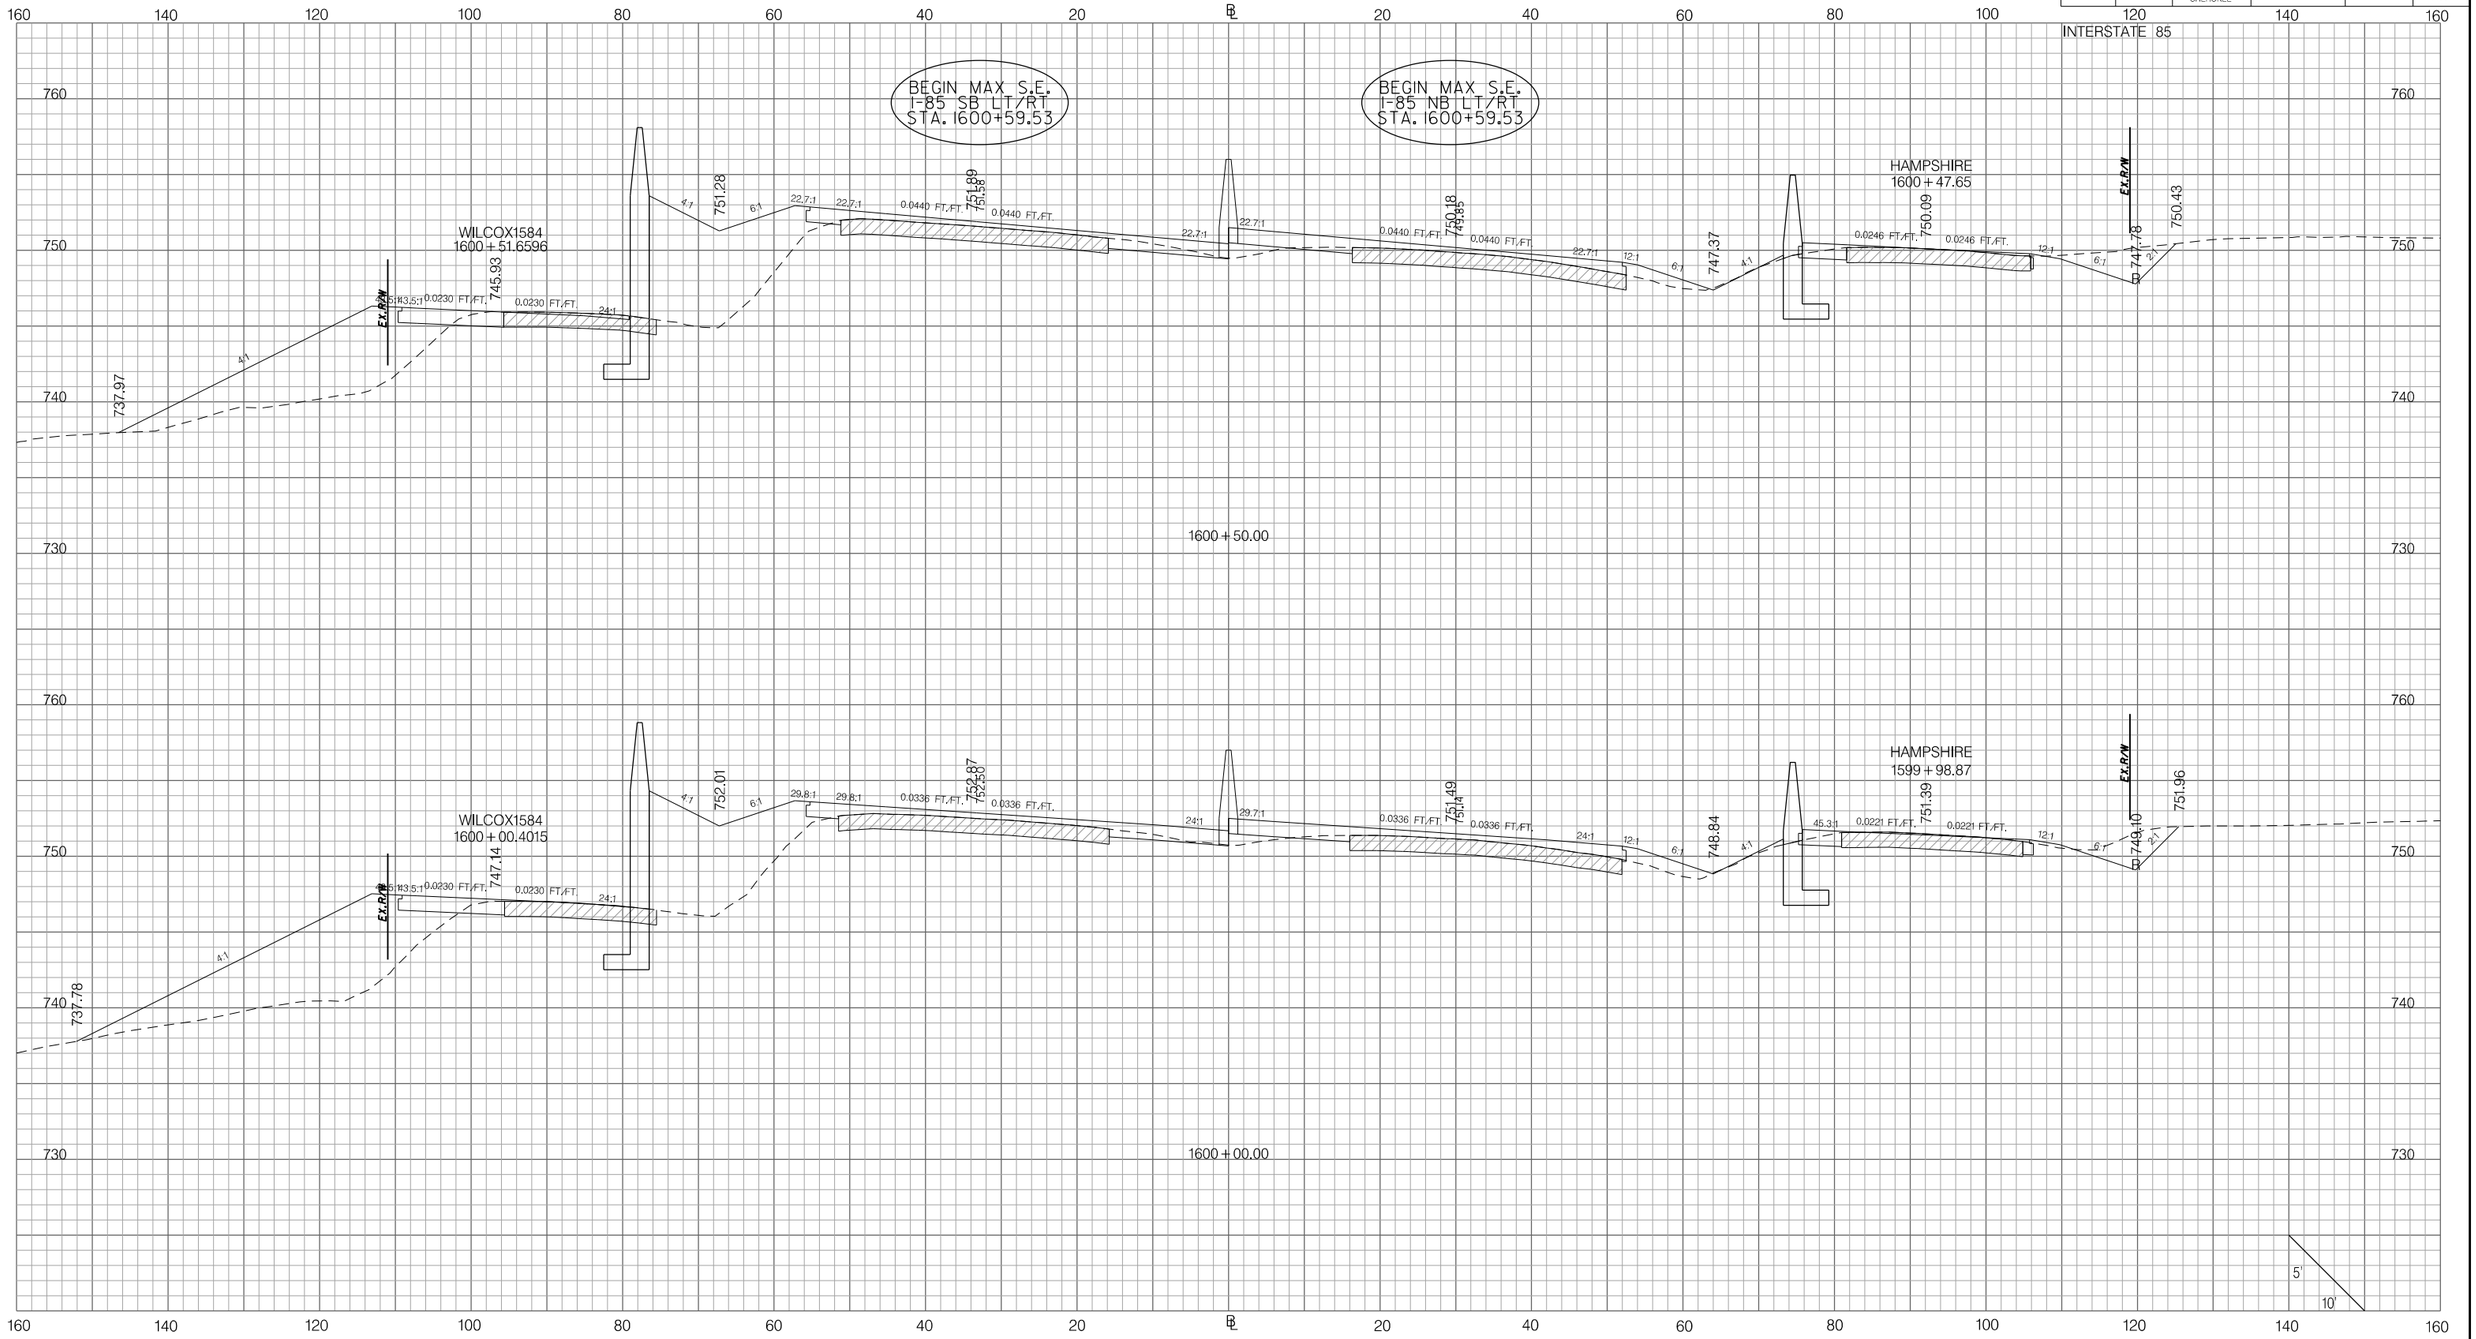

PRELIMINARY
NOT FOR CONSTRUCTION

SCALE: 1" =

REV. NO.	BY	DATE	DESCRIPTION OF REVISION
7			
6			
5			
4			
3			
2			
1			

SOUTH CAROLINA DEPARTMENT OF TRANSPORTATION
INTERSTATE 85

CROSS SECTION SHEET

INTERSTATE 85 MILE MARKER 90–97
SEGMENT C

Z:\Projects\14-60 I85 Widening Cherokee Co MM80-96\Dgn\CrossSections\CROSS SECTION SHEET FILES\PX_I85.dgn
3/9/2016

FED. RD. DIV. NO.	STATE	COUNTY	PROJECT ID	ROAD / ROUTE NO.	SHEET NO.
3	SC	SPARTANBURG CHEROKEE	P027114	INTERSTATE 85	X70

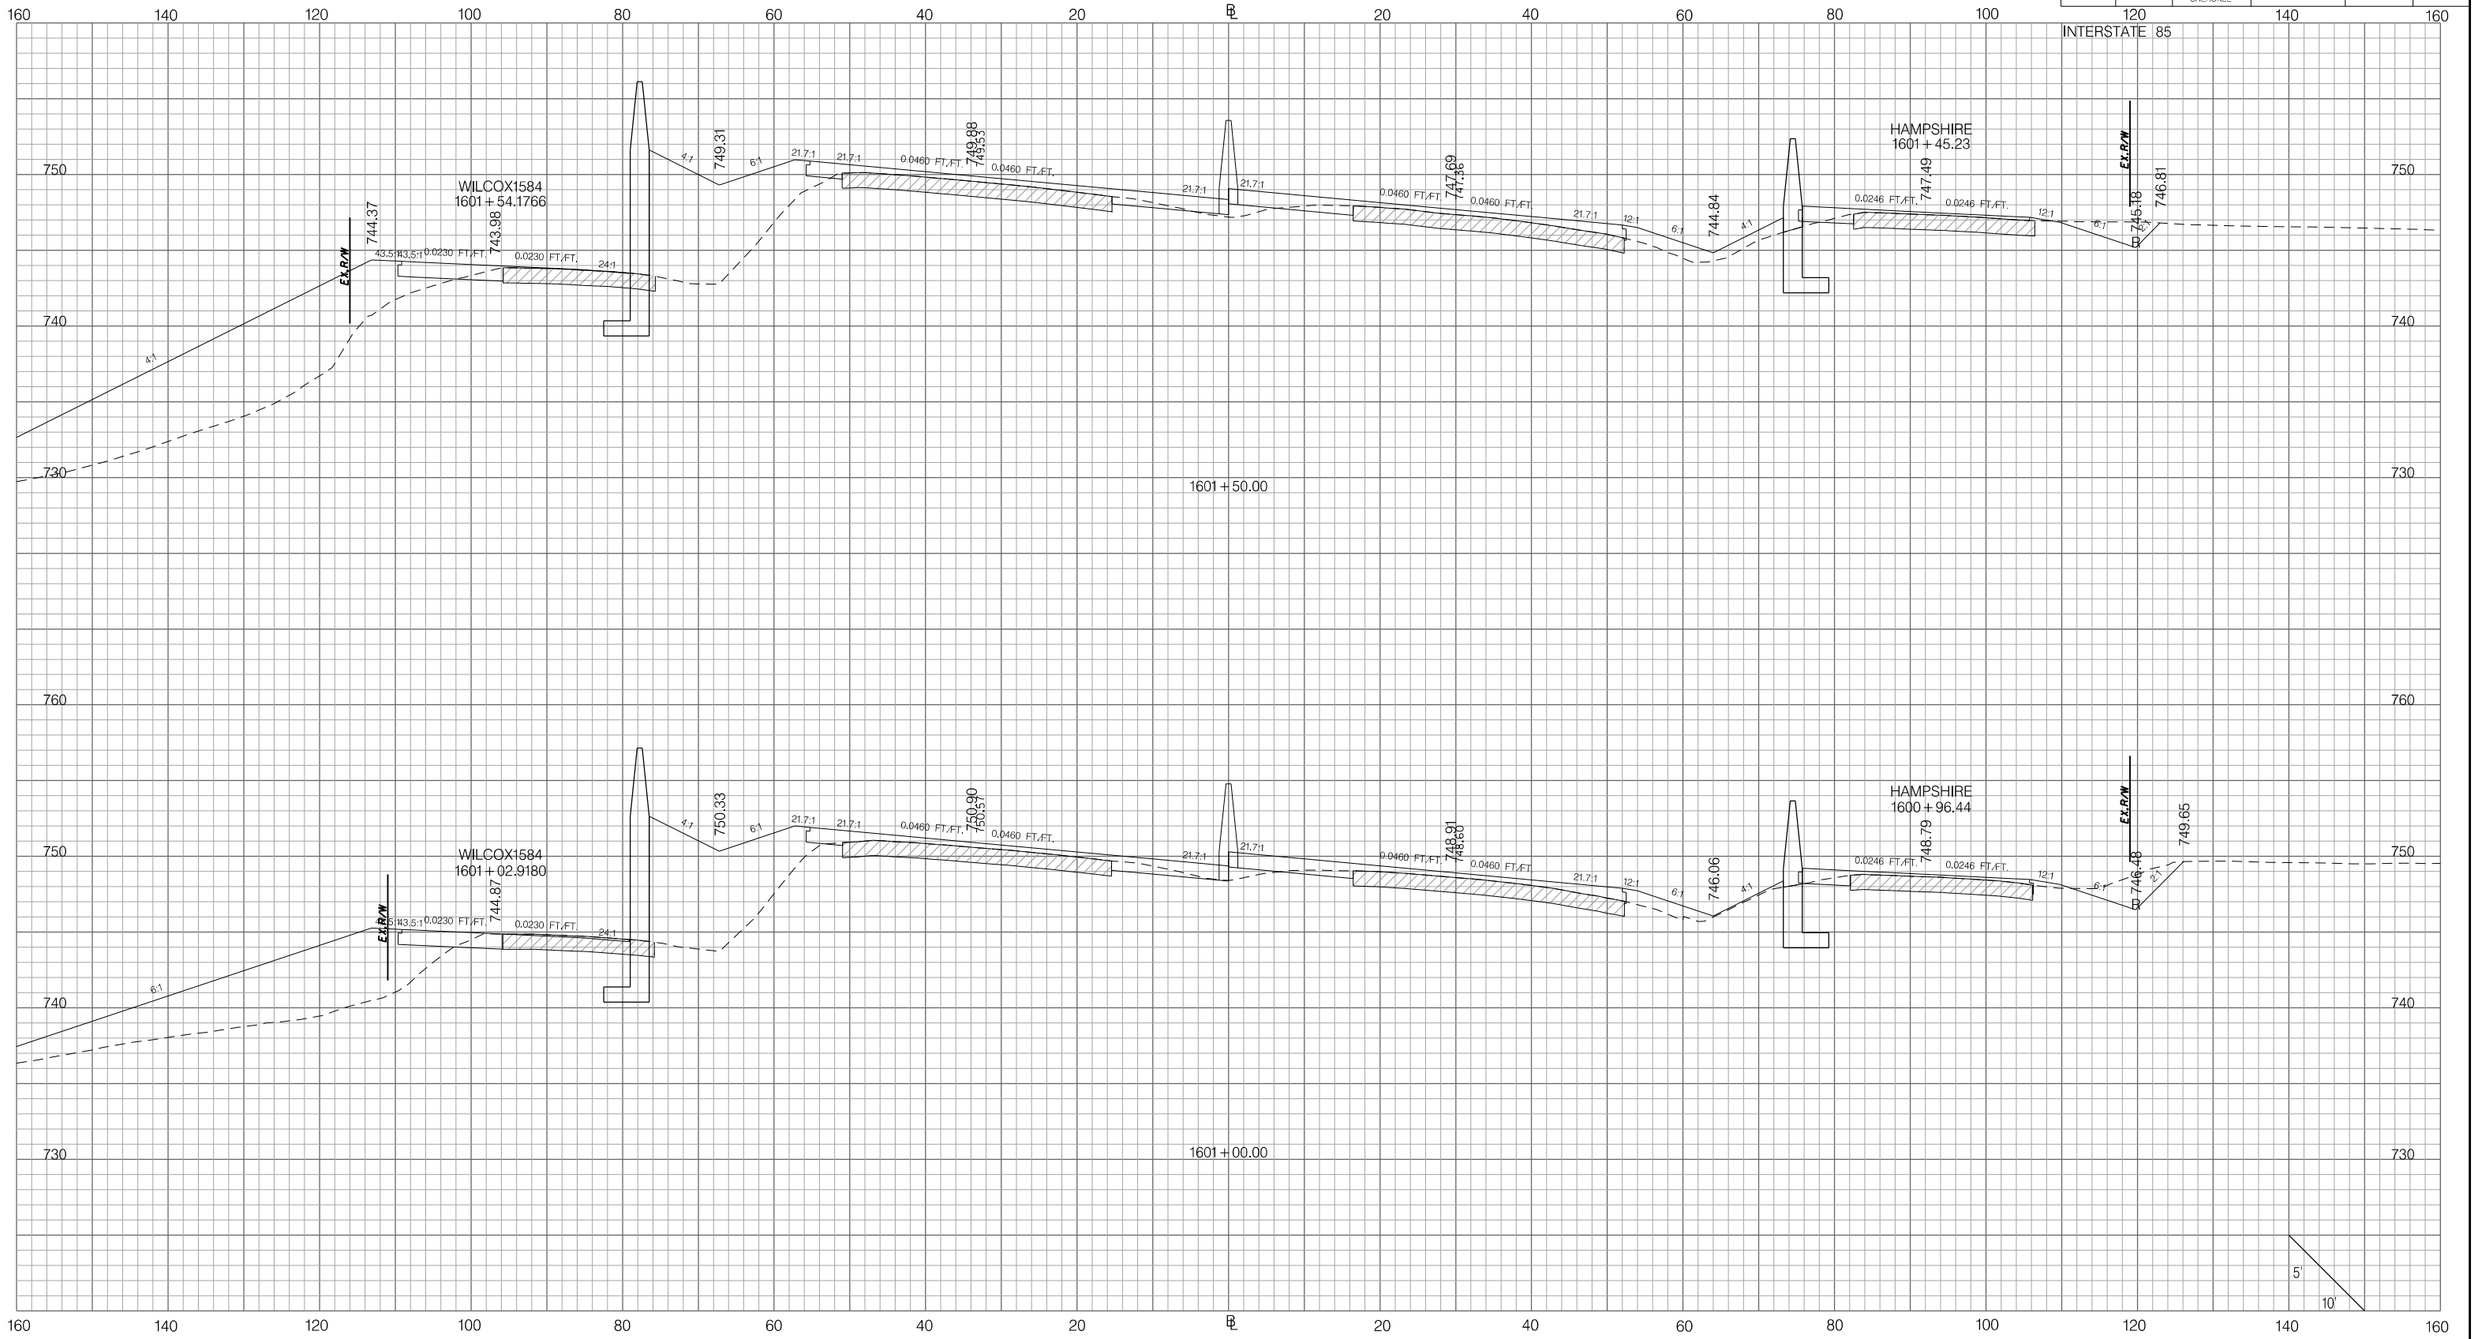

PRELIMINARY
NOT FOR CONSTRUCTION

SCALE: 1" =

REV. NO.	BY	DATE	DESCRIPTION OF REVISION
7			
6			
5			
4			
3			
2			
1			

SOUTH CAROLINA DEPARTMENT OF TRANSPORTATION
INTERSTATE 85

CROSS SECTION SHEET

INTERSTATE 85 MILE MARKER 90–97
SEGMENT C

Z:\Projects\14-60 I85 Widening Cherokee Co MM80-96\Dgn\CrossSections\CROSS SECTION SHEET FILES\PX_I85.dgn
3/9/2016

FED. RD. DIV. NO.	STATE	COUNTY	PROJECT ID	ROAD / ROUTE NO.	SHEET NO.
3	SC	SPARTANBURG CHEROKEE	P027114	INTERSTATE 85	X71

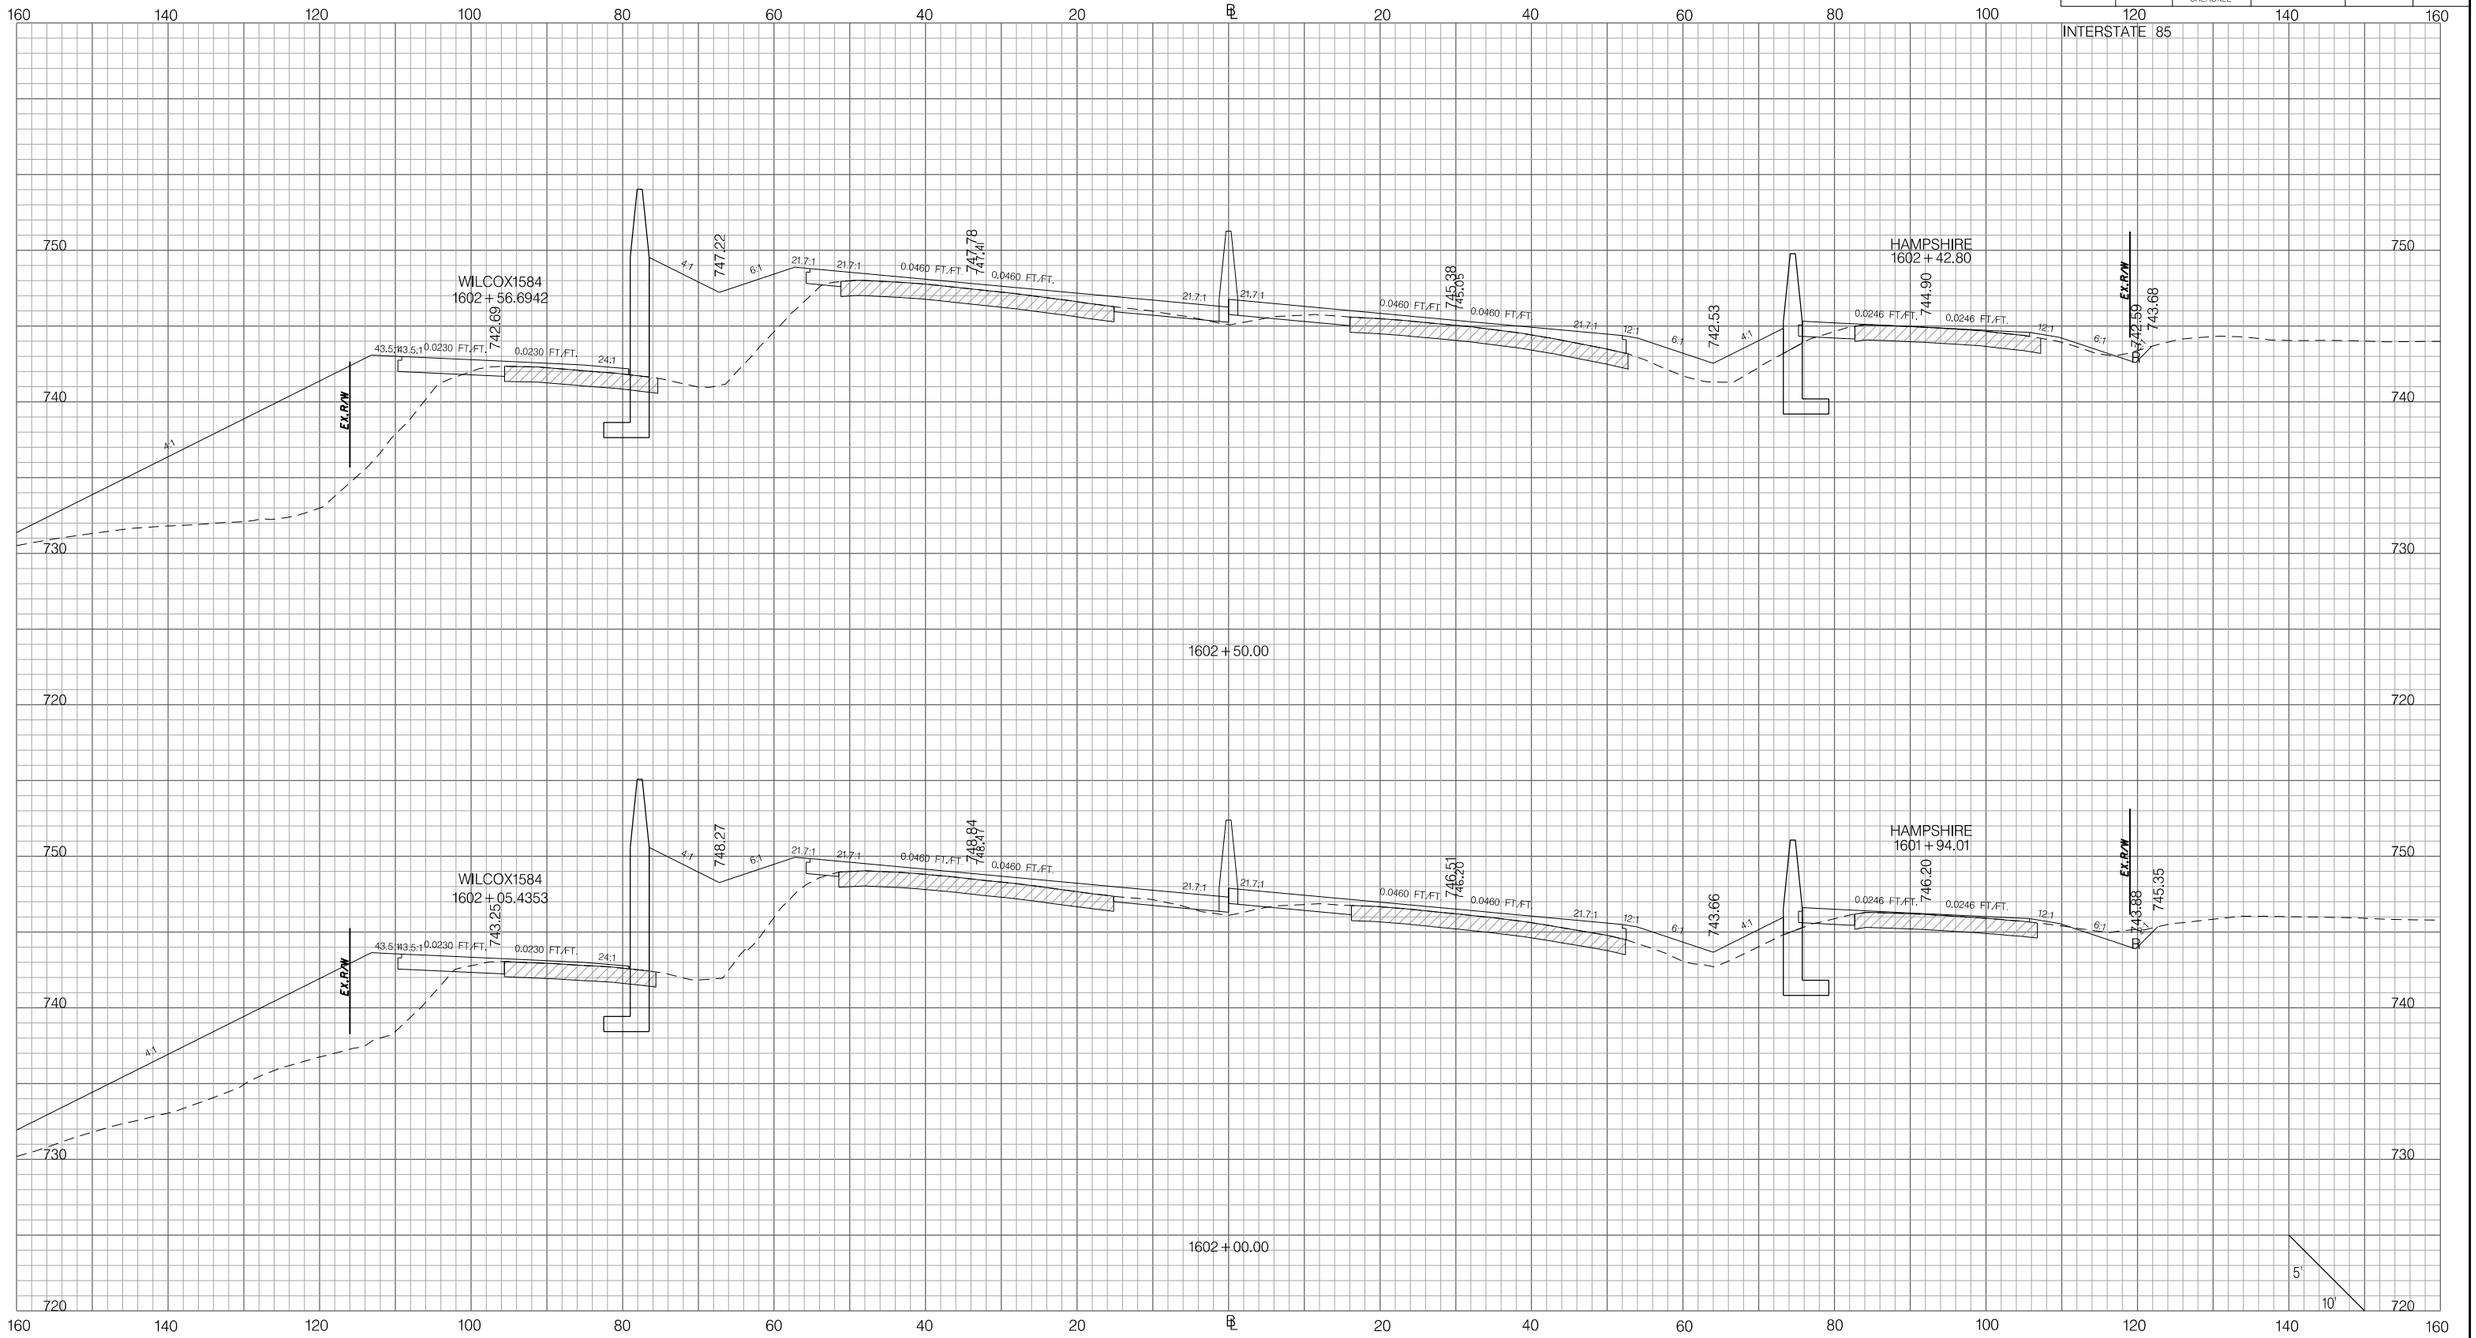

PRELIMINARY
NOT FOR CONSTRUCTION

SCALE: 1" =

REV. NO.	BY	DATE	DESCRIPTION OF REVISION
7			
6			
5			
4			
3			
2			
1			

SOUTH CAROLINA DEPARTMENT OF TRANSPORTATION
INTERSTATE 85

CROSS SECTION SHEET

INTERSTATE 85 MILE MARKER 90–97
SEGMENT C

Z:\Projects\14-60 I85 Widening Cherokee Co MM80-96\Dgn\CrossSections\CROSS SECTION SHEET FILES\PX_I85.dgn
3/9/2016

FED. RD. DIV. NO.	STATE	COUNTY	PROJECT ID	ROAD / ROUTE NO.	SHEET NO.
3	SC	SPARTANBURG CHEROKEE	P027114	INTERSTATE 85	X72

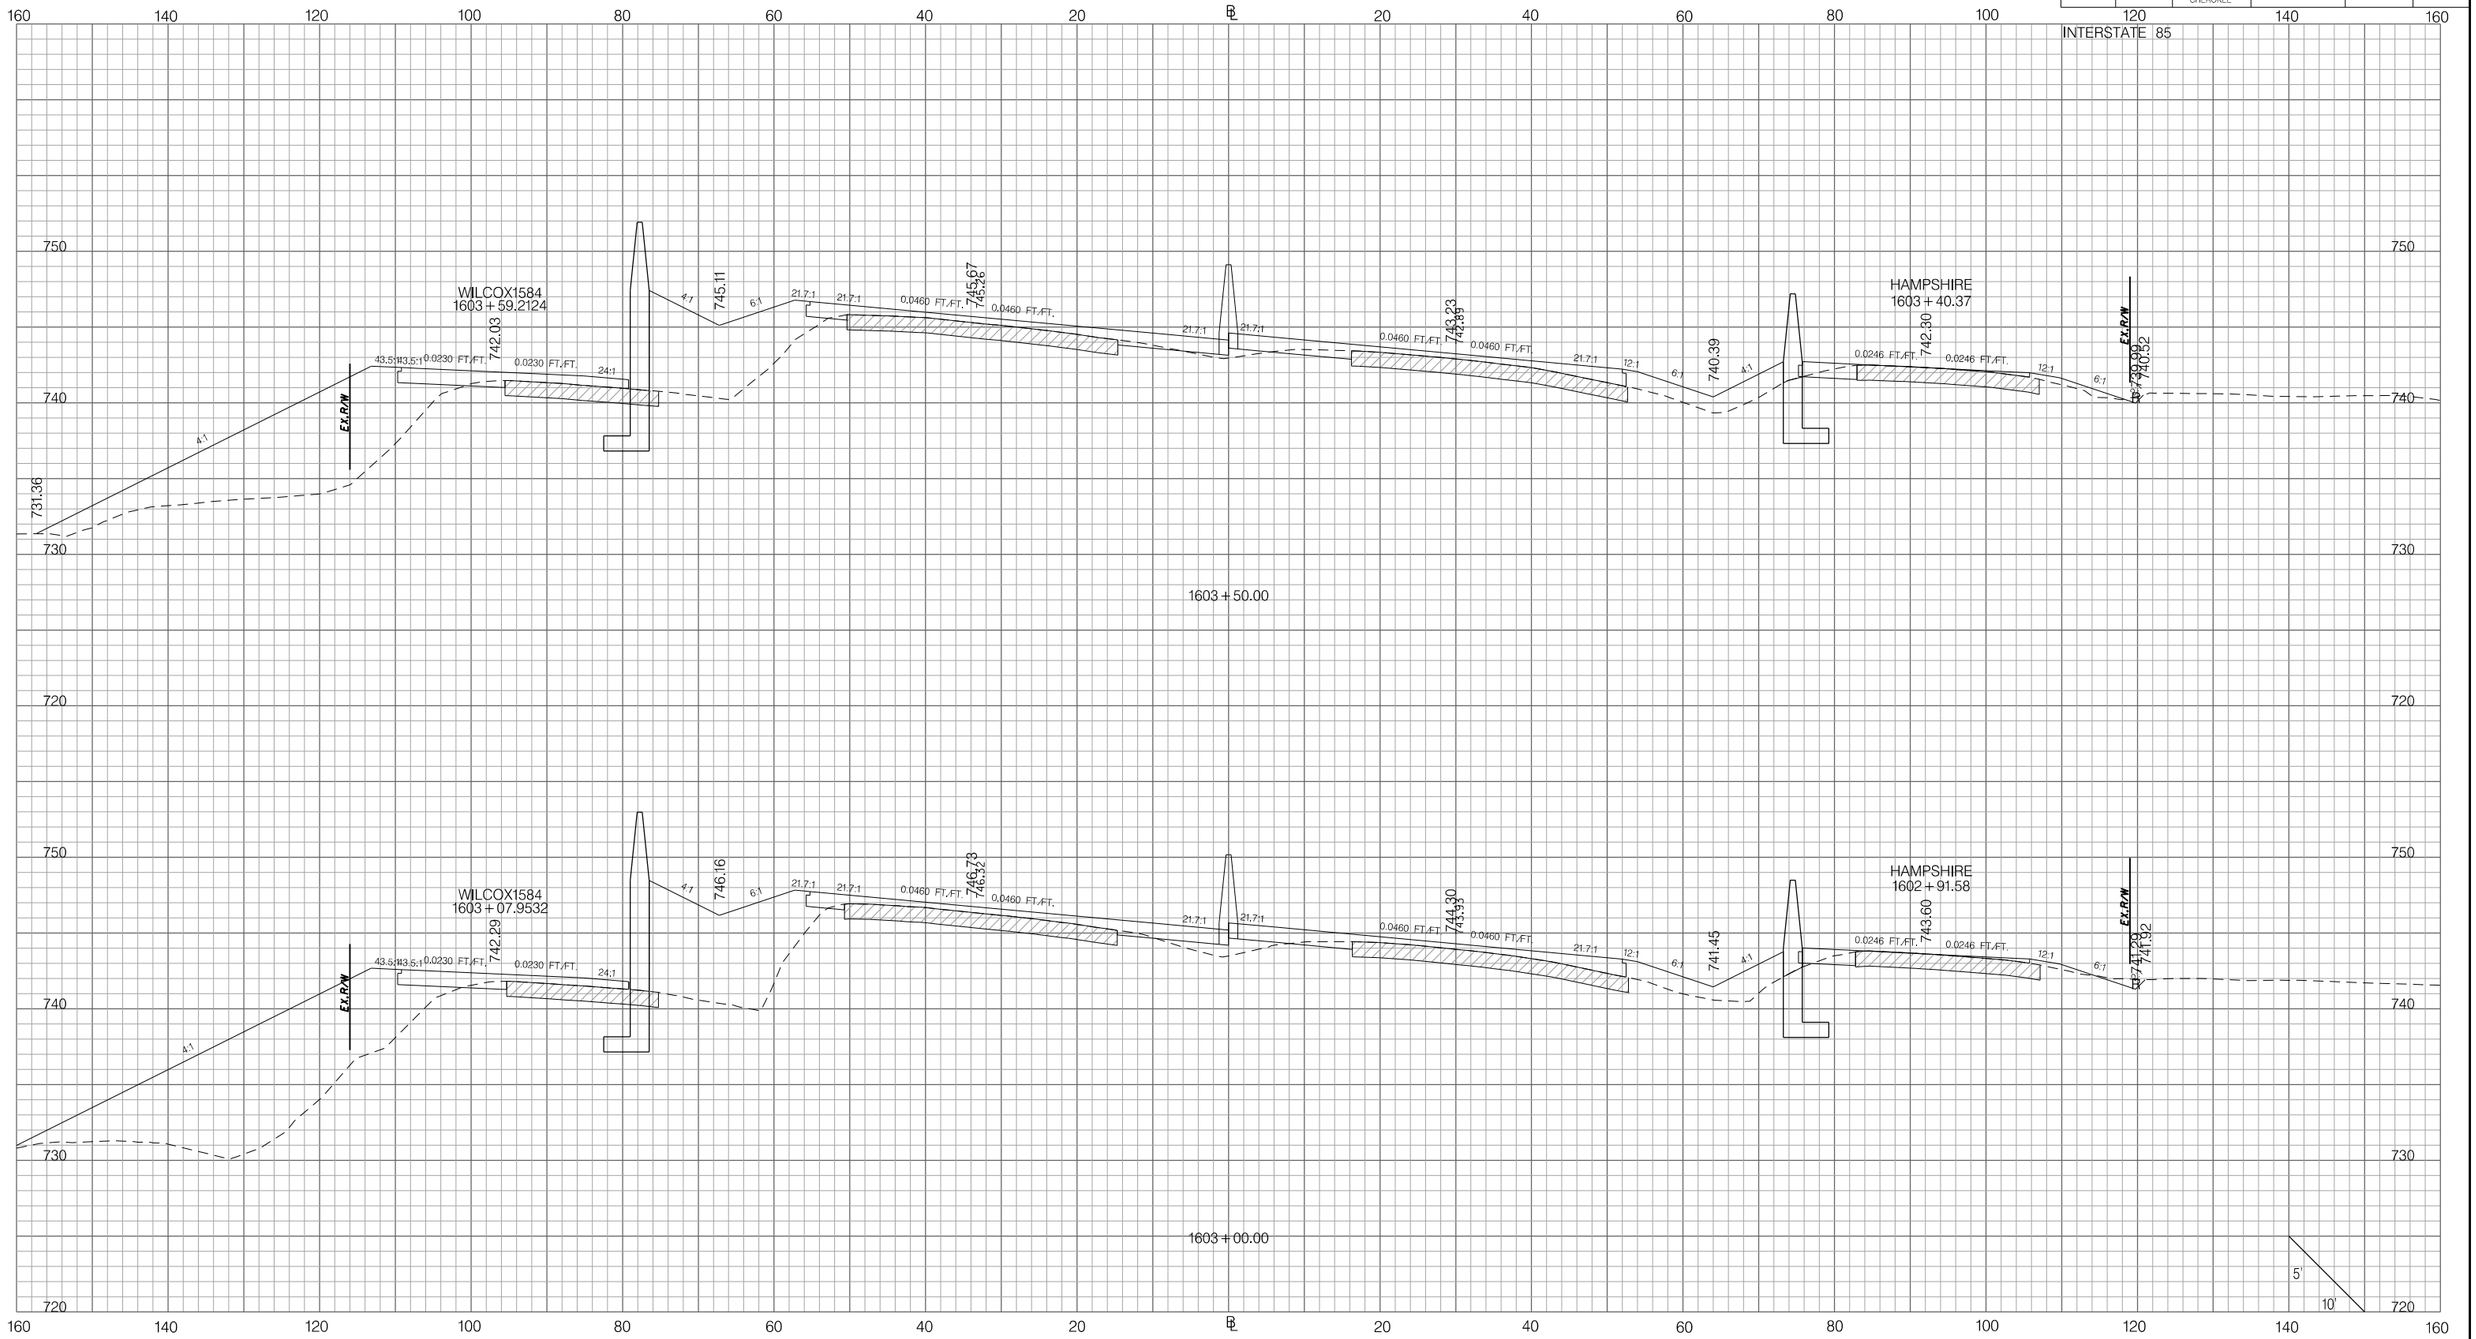

PRELIMINARY
NOT FOR CONSTRUCTION

SCALE: 1" =

REV. NO.	BY	DATE	DESCRIPTION OF REVISION
7			
6			
5			
4			
3			
2			
1			

SOUTH CAROLINA DEPARTMENT OF TRANSPORTATION
INTERSTATE 85

CROSS SECTION SHEET

INTERSTATE 85 MILE MARKER 90–97
SEGMENT C

Z:\Projects\14-60 I85 Widening Cherokee Co MM80-96\Dgn\CrossSections\CROSS SECTION SHEET FILES\PX_I85.dgn
3/9/2016

FED. RD. DIV. NO.	STATE	COUNTY	PROJECT ID	ROAD / ROUTE NO.	SHEET NO.
3	SC	SPARTANBURG CHEROKEE	P027114	INTERSTATE 85	X73

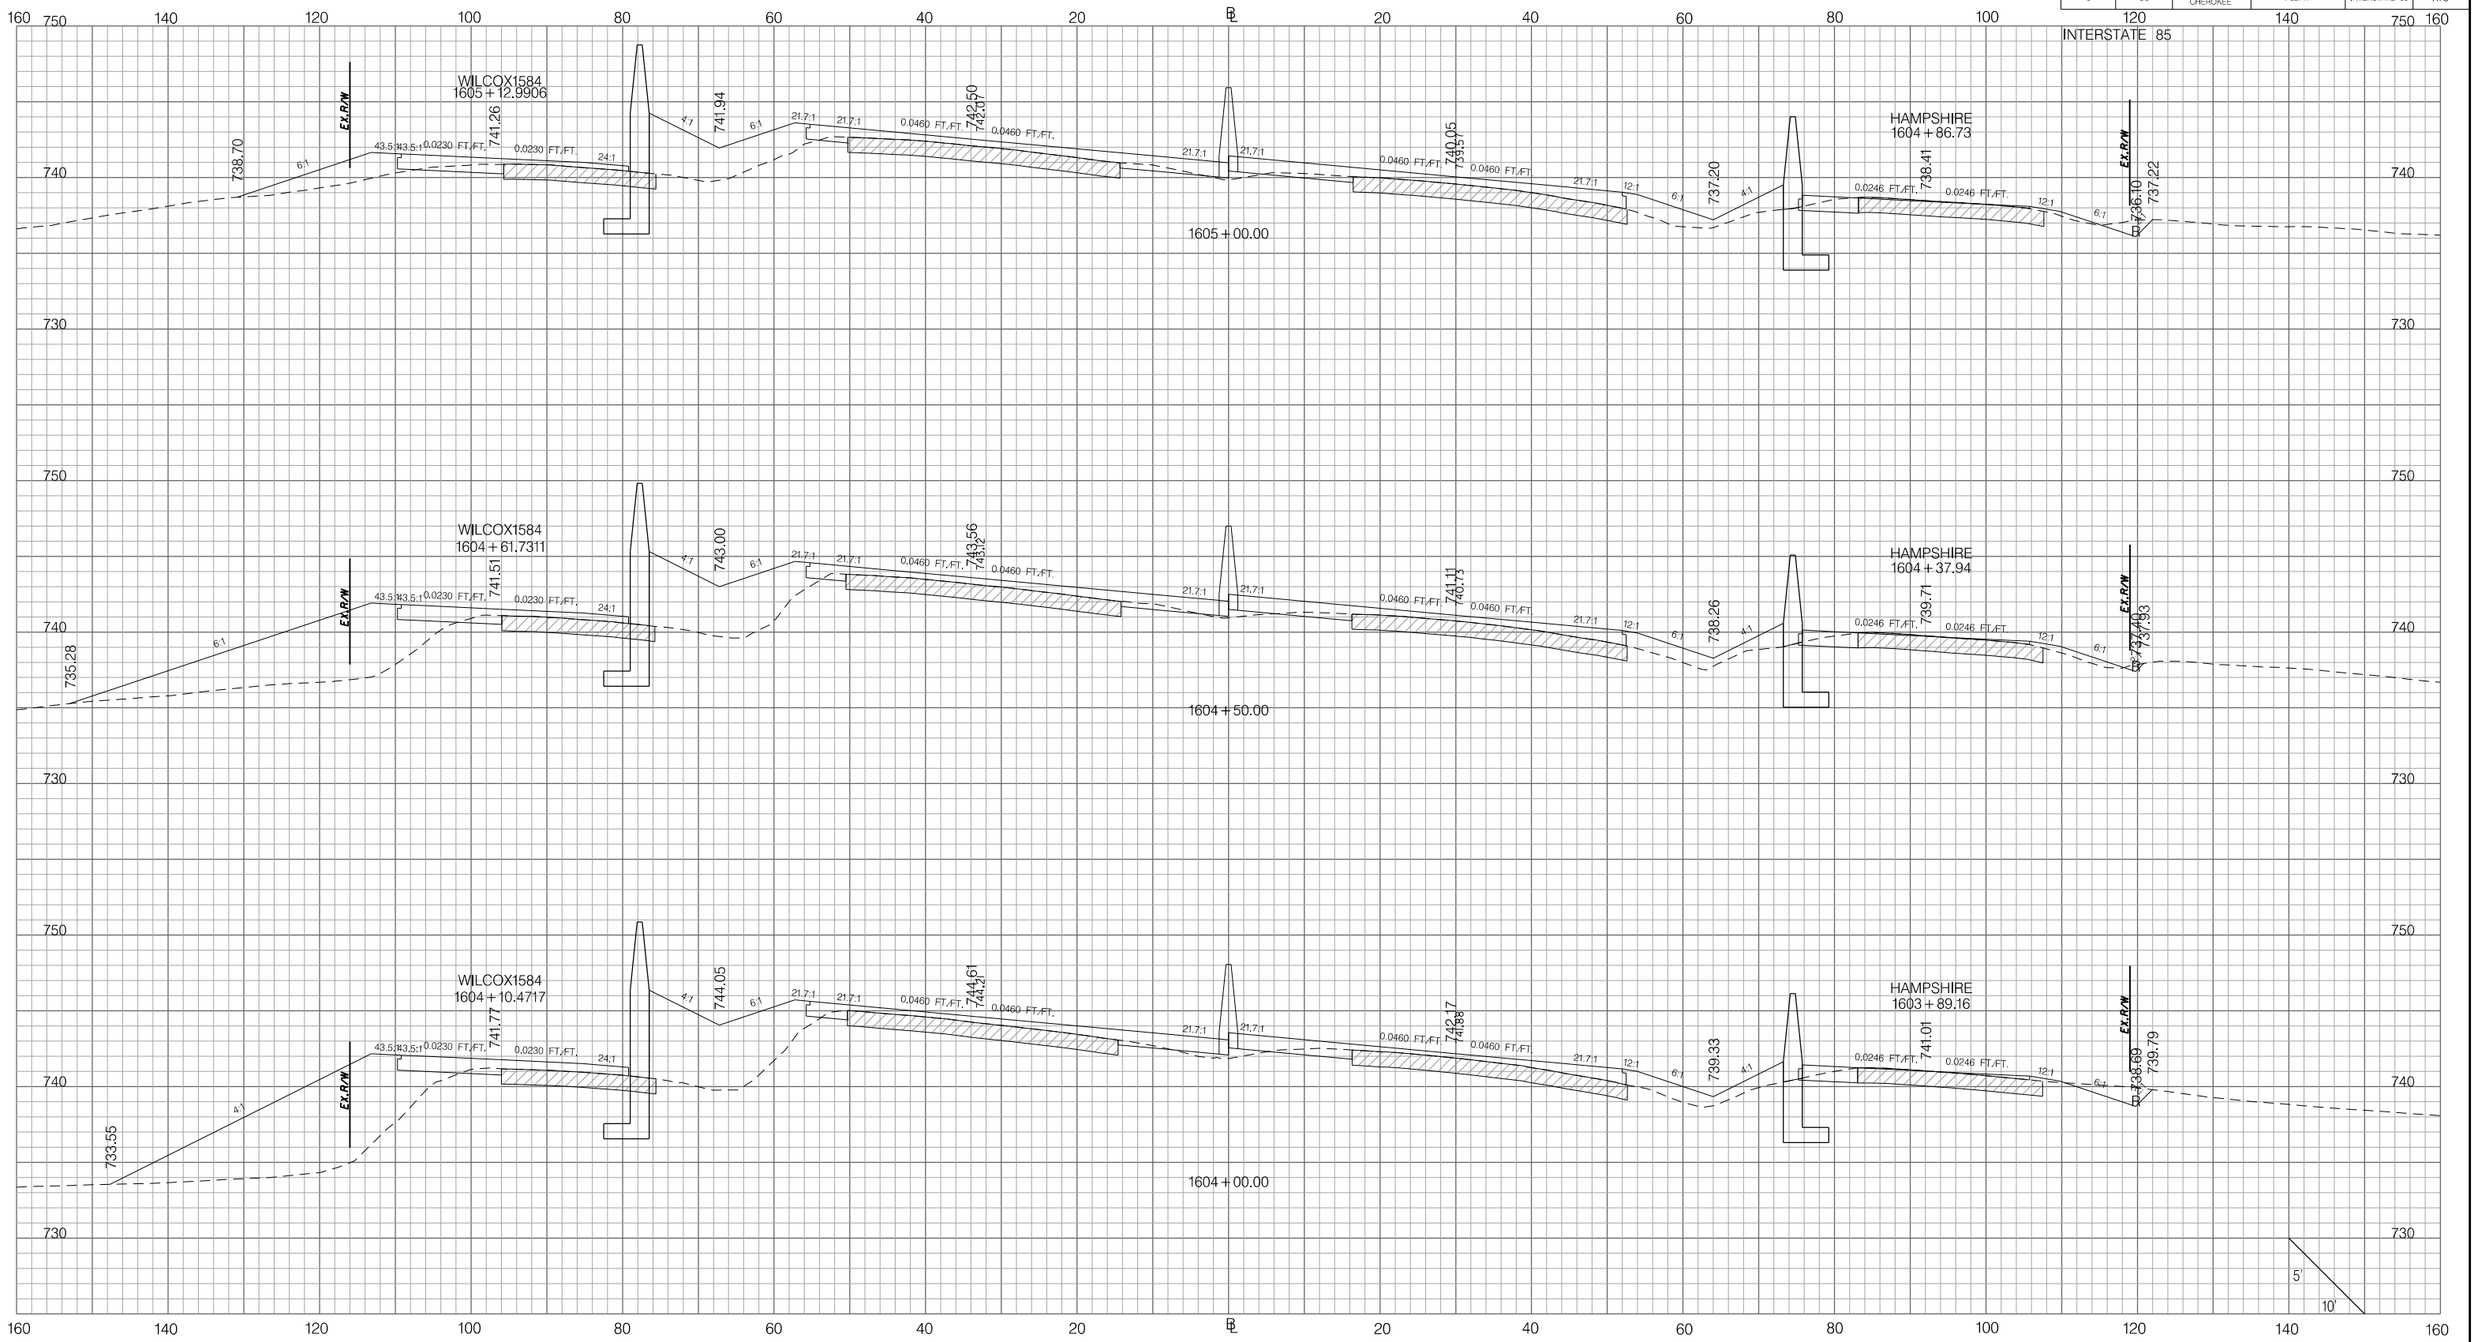

PRELIMINARY
NOT FOR CONSTRUCTION

SCALE: 1" =

REV. NO.	BY	DATE	DESCRIPTION OF REVISION
7			
6			
5			
4			
3			
2			
1			

SOUTH CAROLINA DEPARTMENT OF TRANSPORTATION
INTERSTATE 85

CROSS SECTION SHEET

INTERSTATE 85 MILE MARKER 90–97
SEGMENT C

Z:\Projects\14-60 I85 Widening Cherokee Co MM80-96\Dgn\CrossSections\CROSS SECTION SHEET FILES\PX_I85.dgn
3/9/2016

FED. RD. DIV. NO.	STATE	COUNTY	PROJECT ID	ROAD / ROUTE NO.	SHEET NO.
3	SC	SPARTANBURG CHEROKEE	P027114	INTERSTATE 85	X74

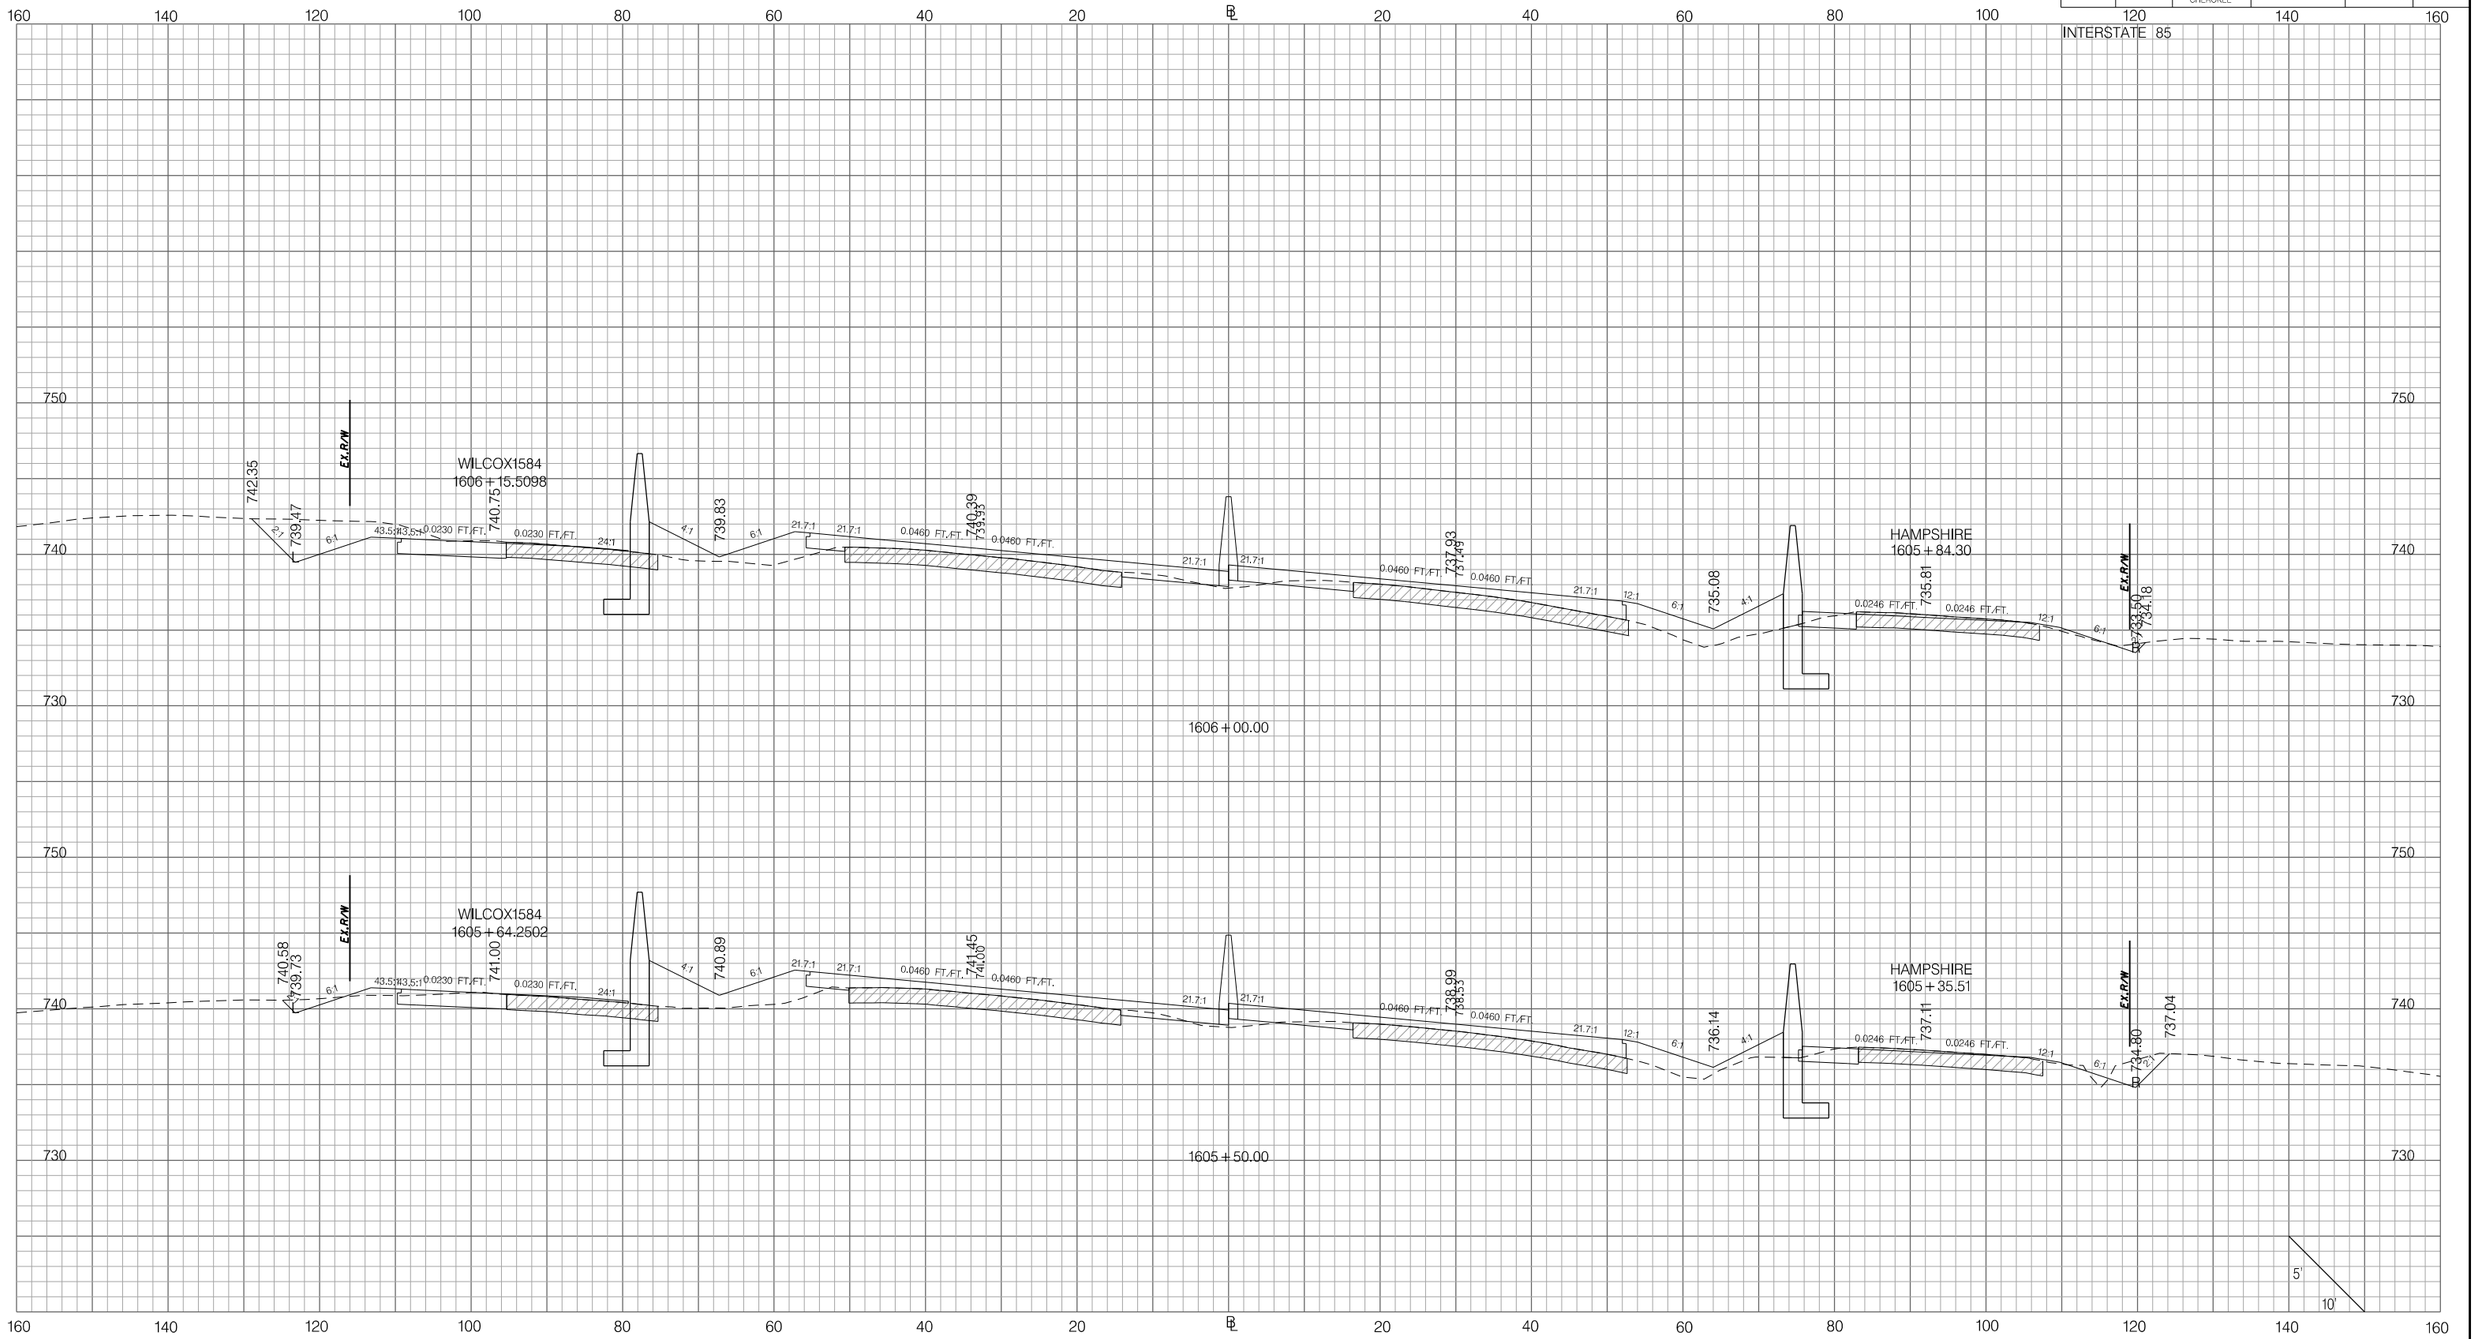

PRELIMINARY
NOT FOR CONSTRUCTION

SCALE: 1" =

REV. NO.	BY	DATE	DESCRIPTION OF REVISION
7			
6			
5			
4			
3			
2			
1			

SOUTH CAROLINA DEPARTMENT OF TRANSPORTATION
INTERSTATE 85

CROSS SECTION SHEET

INTERSTATE 85 MILE MARKER 90–97
SEGMENT C

Z:\Projects\14-60 I85 Widening Cherokee Co MM80-96\Dgn\CrossSections\CROSS SECTION SHEET FILES\PX_I85.dgn
3/9/2016

FED. RD. DIV. NO.	STATE	COUNTY	PROJECT ID	ROAD / ROUTE NO.	SHEET NO.
3	SC	SPARTANBURG CHEROKEE	P027114	INTERSTATE 85	X75

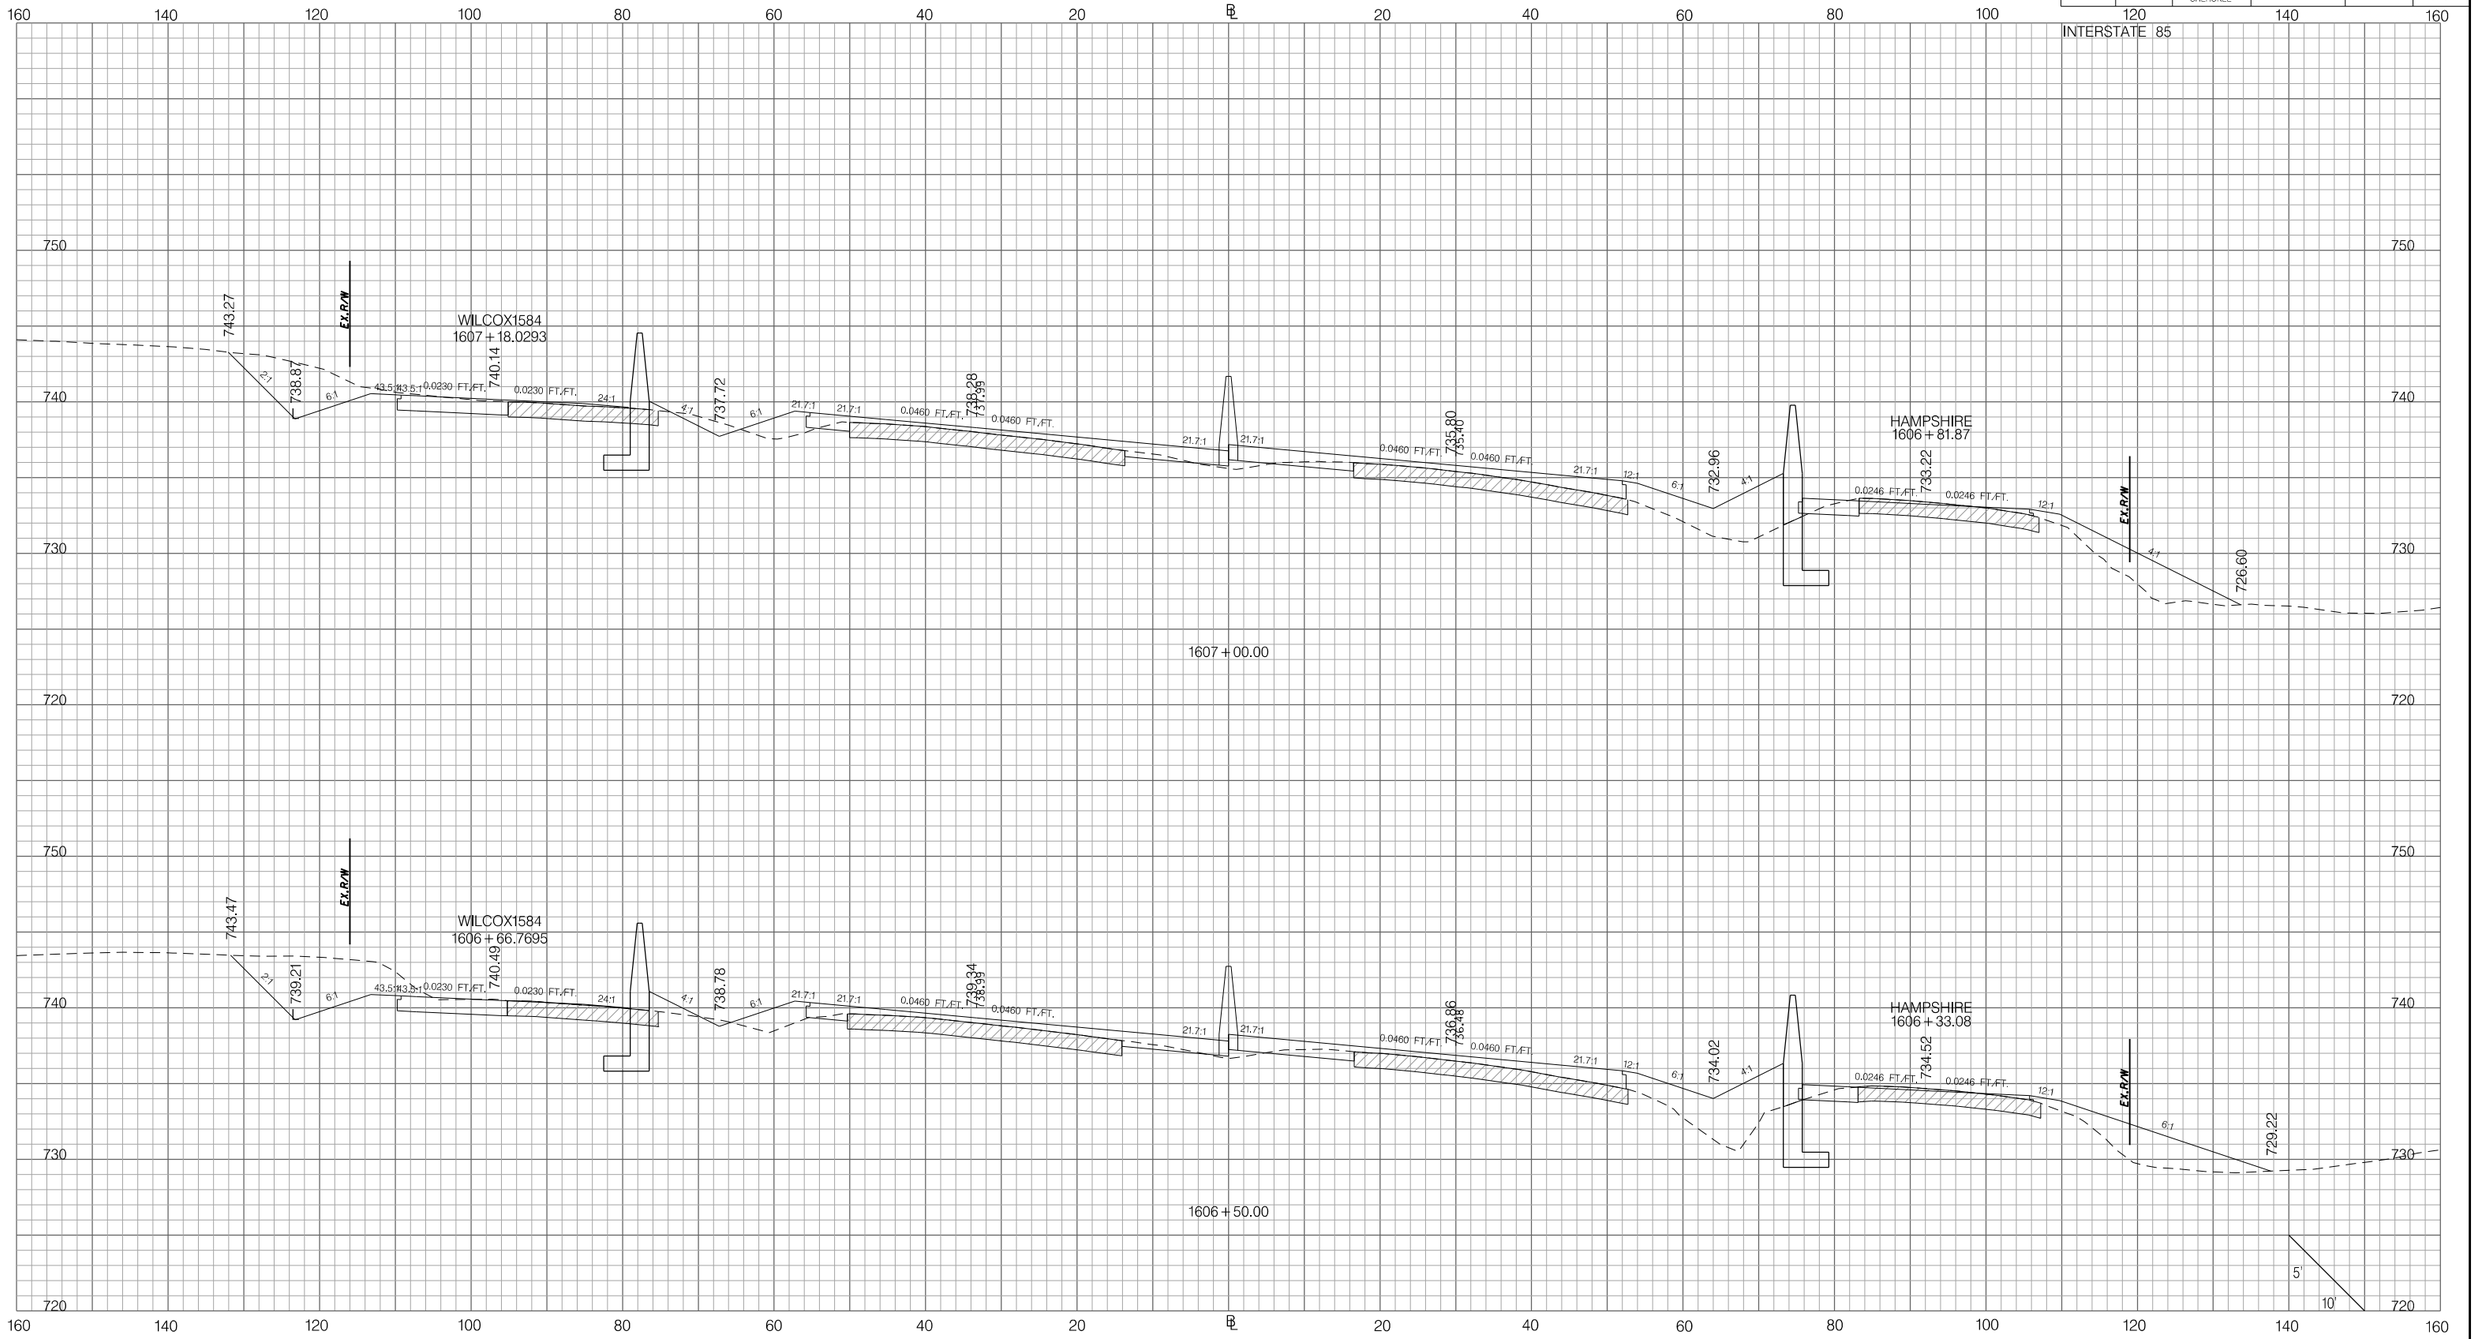

PRELIMINARY
NOT FOR CONSTRUCTION

SCALE: 1" =

REV. NO.	BY	DATE	DESCRIPTION OF REVISION
7			
6			
5			
4			
3			
2			
1			

SOUTH CAROLINA DEPARTMENT OF TRANSPORTATION
INTERSTATE 85

CROSS SECTION SHEET

INTERSTATE 85 MILE MARKER 90–97
SEGMENT C

Z:\Projects\14-60 I85 Widening Cherokee Co MM80-96\Dgn\CrossSections\CROSS SECTION SHEET FILES\PX_I85.dgn
3/9/2016

FED. RD. DIV. NO.	STATE	COUNTY	PROJECT ID	ROAD / ROUTE NO.	SHEET NO.
3	SC	SPARTANBURG CHEROKEE	P027114	INTERSTATE 85	X76

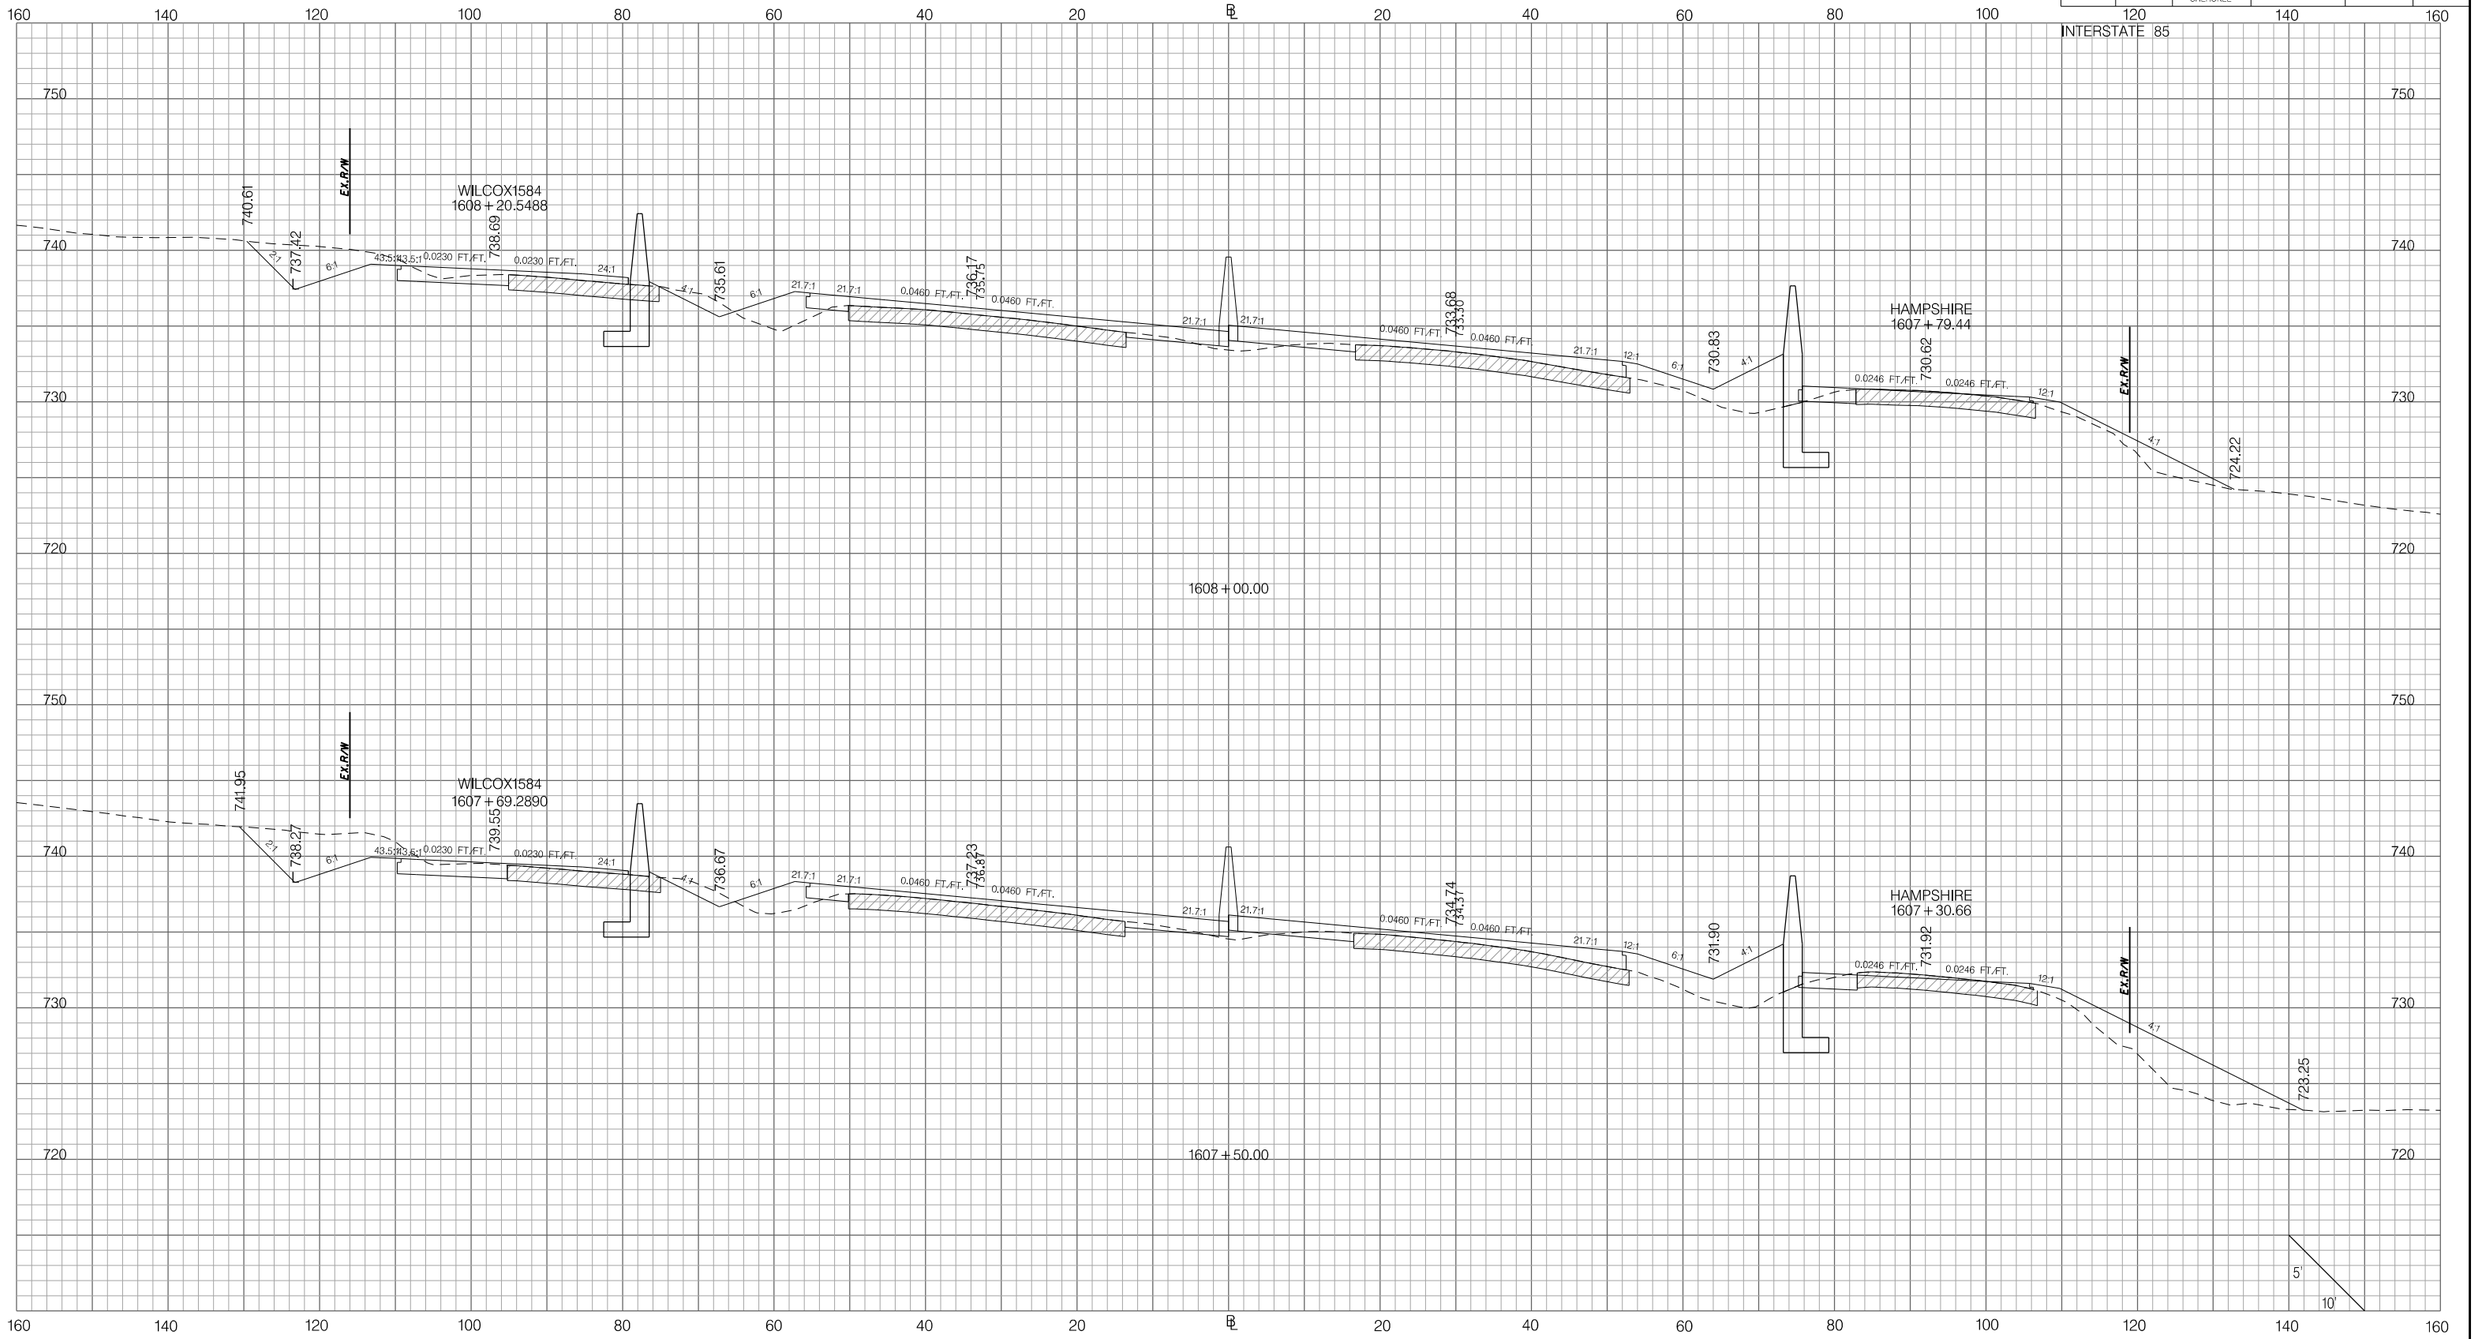

PRELIMINARY
NOT FOR CONSTRUCTION

SCALE: 1" =

REV. NO.	BY	DATE	DESCRIPTION OF REVISION
7			
6			
5			
4			
3			
2			
1			

SOUTH CAROLINA DEPARTMENT OF TRANSPORTATION
INTERSTATE 85

CROSS SECTION SHEET

INTERSTATE 85 MILE MARKER 90–97
SEGMENT C

Z:\Projects\14-60 I85 Widening Cherokee Co MM80-96\Dgn\CrossSections\CROSS SECTION SHEET FILES\PX_I85.dgn
3/9/2016

FED. RD. DIV. NO.	STATE	COUNTY	PROJECT ID	ROAD / ROUTE NO.	SHEET NO.
3	SC	SPARTANBURG CHEROKEE	P027114	INTERSTATE 85	X77

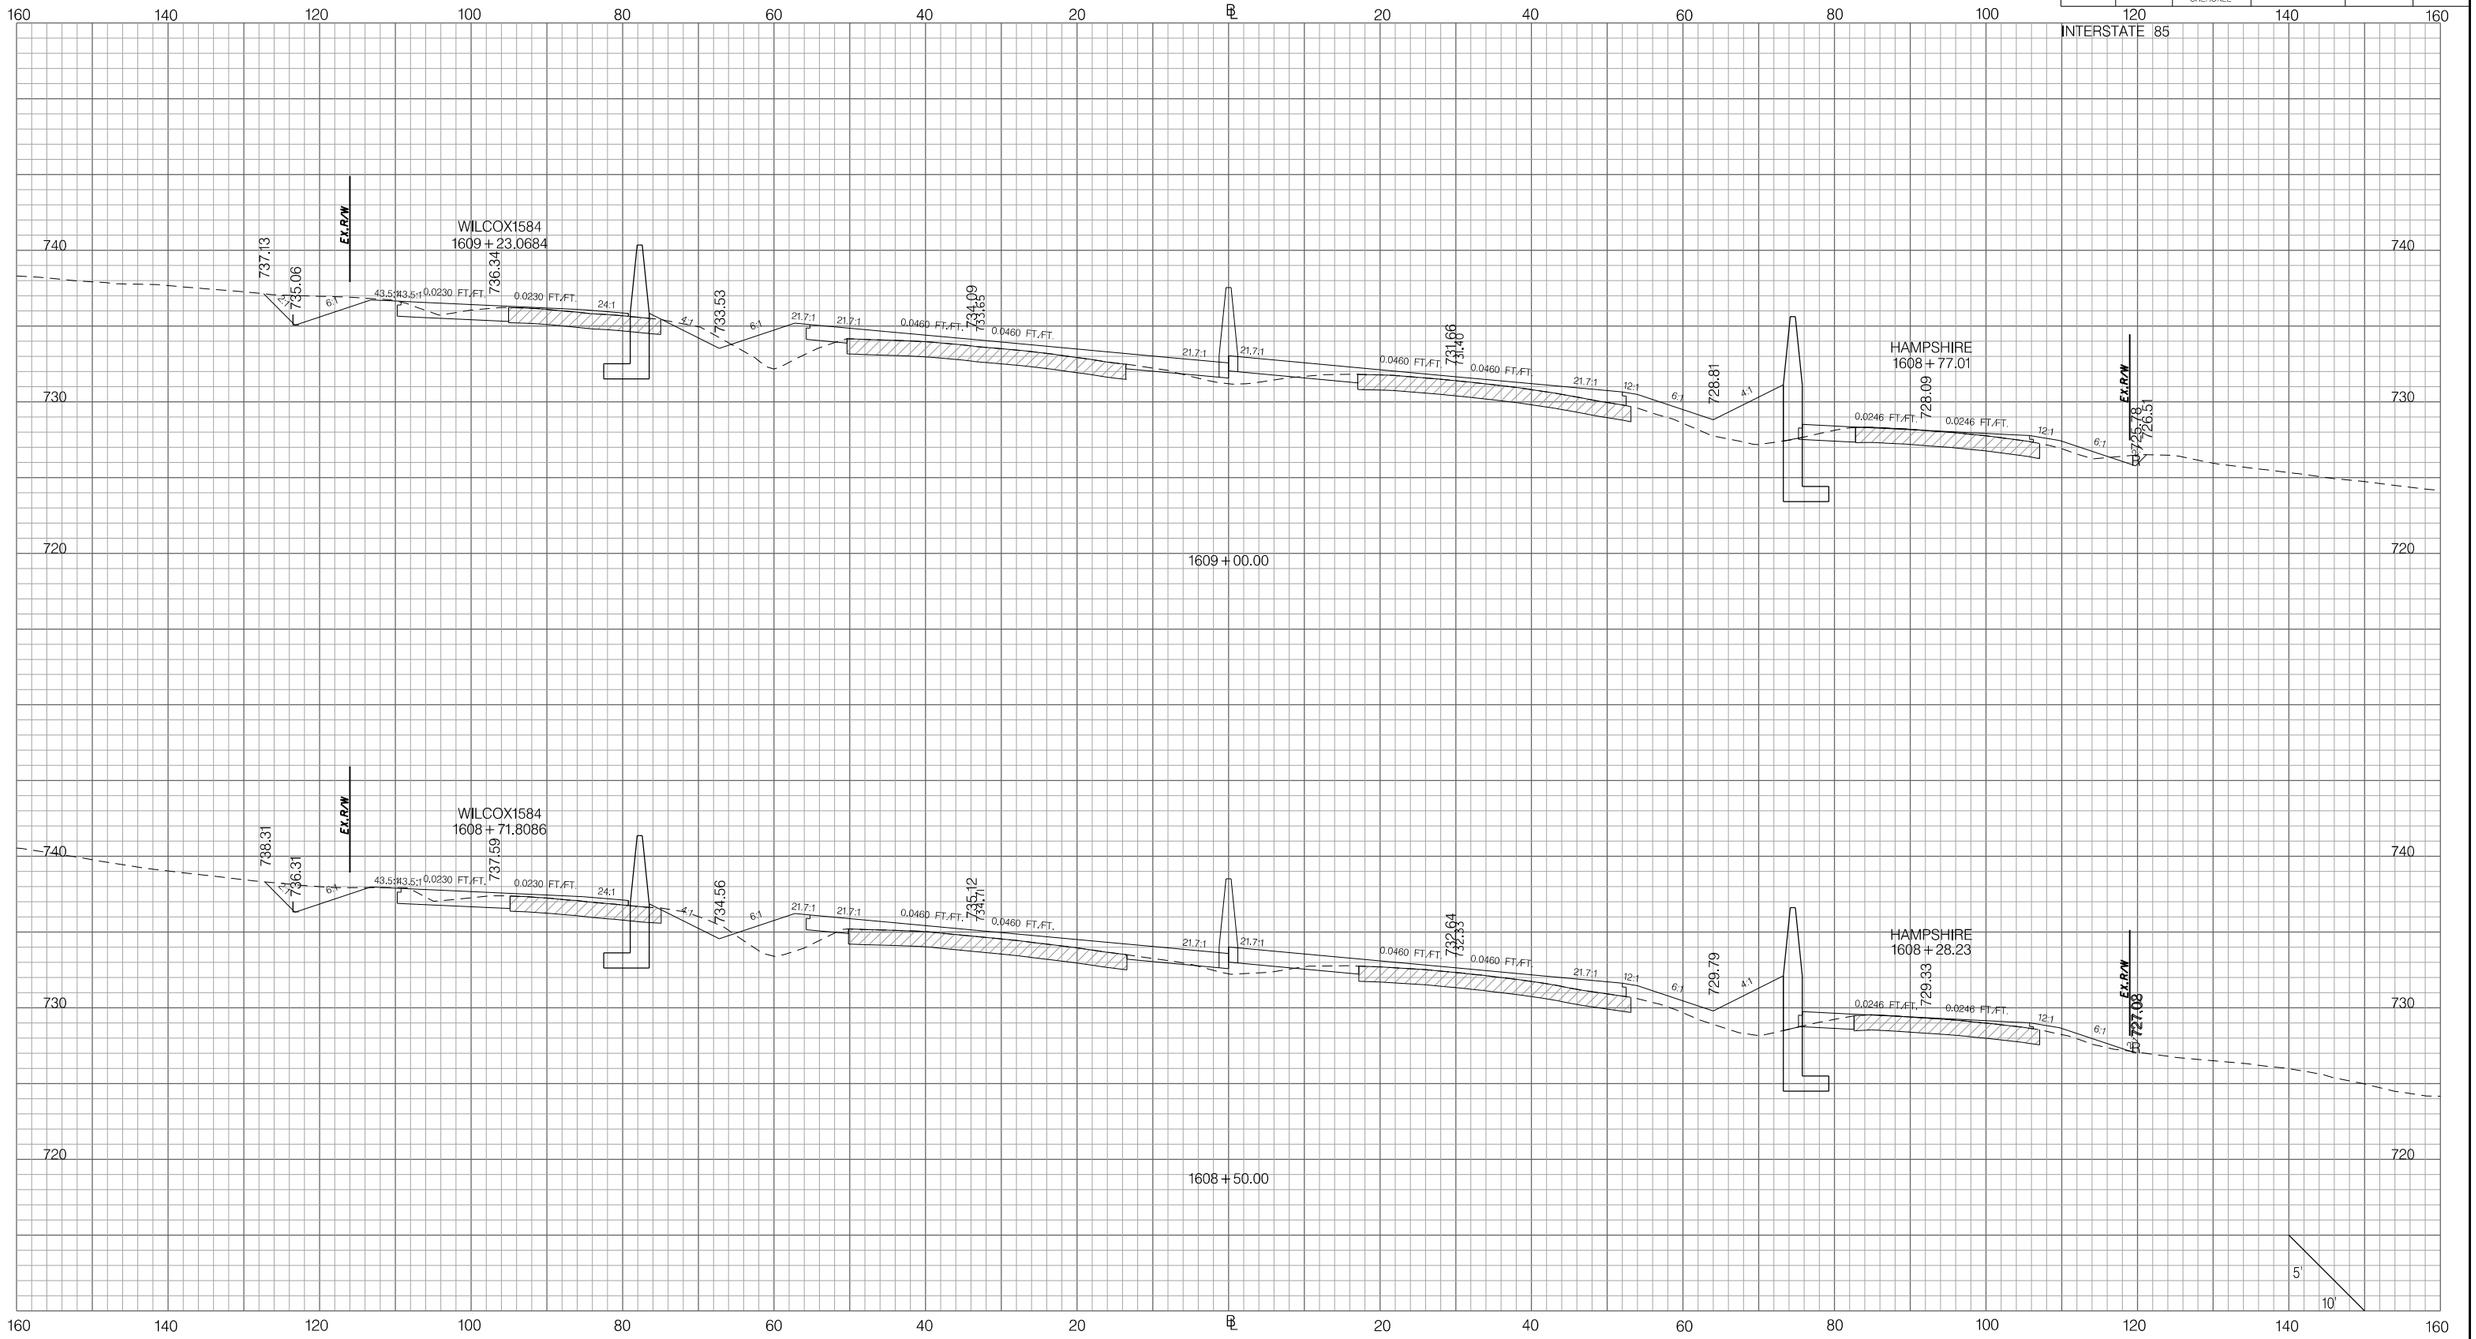

PRELIMINARY
NOT FOR CONSTRUCTION

SCALE: 1" =

REV. NO.	BY	DATE	DESCRIPTION OF REVISION
7			
6			
5			
4			
3			
2			
1			

SOUTH CAROLINA DEPARTMENT OF TRANSPORTATION
INTERSTATE 85

CROSS SECTION SHEET

INTERSTATE 85 MILE MARKER 90–97
SEGMENT C

Z:\Projects\14-60 I85 Widening Cherokee Co MM80-96\Dgn\CrossSections\CROSS SECTION SHEET FILES\PX_I85.dgn
3/9/2016

FED. RD. DIV. NO.	STATE	COUNTY	PROJECT ID	ROAD / ROUTE NO.	SHEET NO.
3	SC	SPARTANBURG CHEROKEE	P027114	INTERSTATE 85	X78

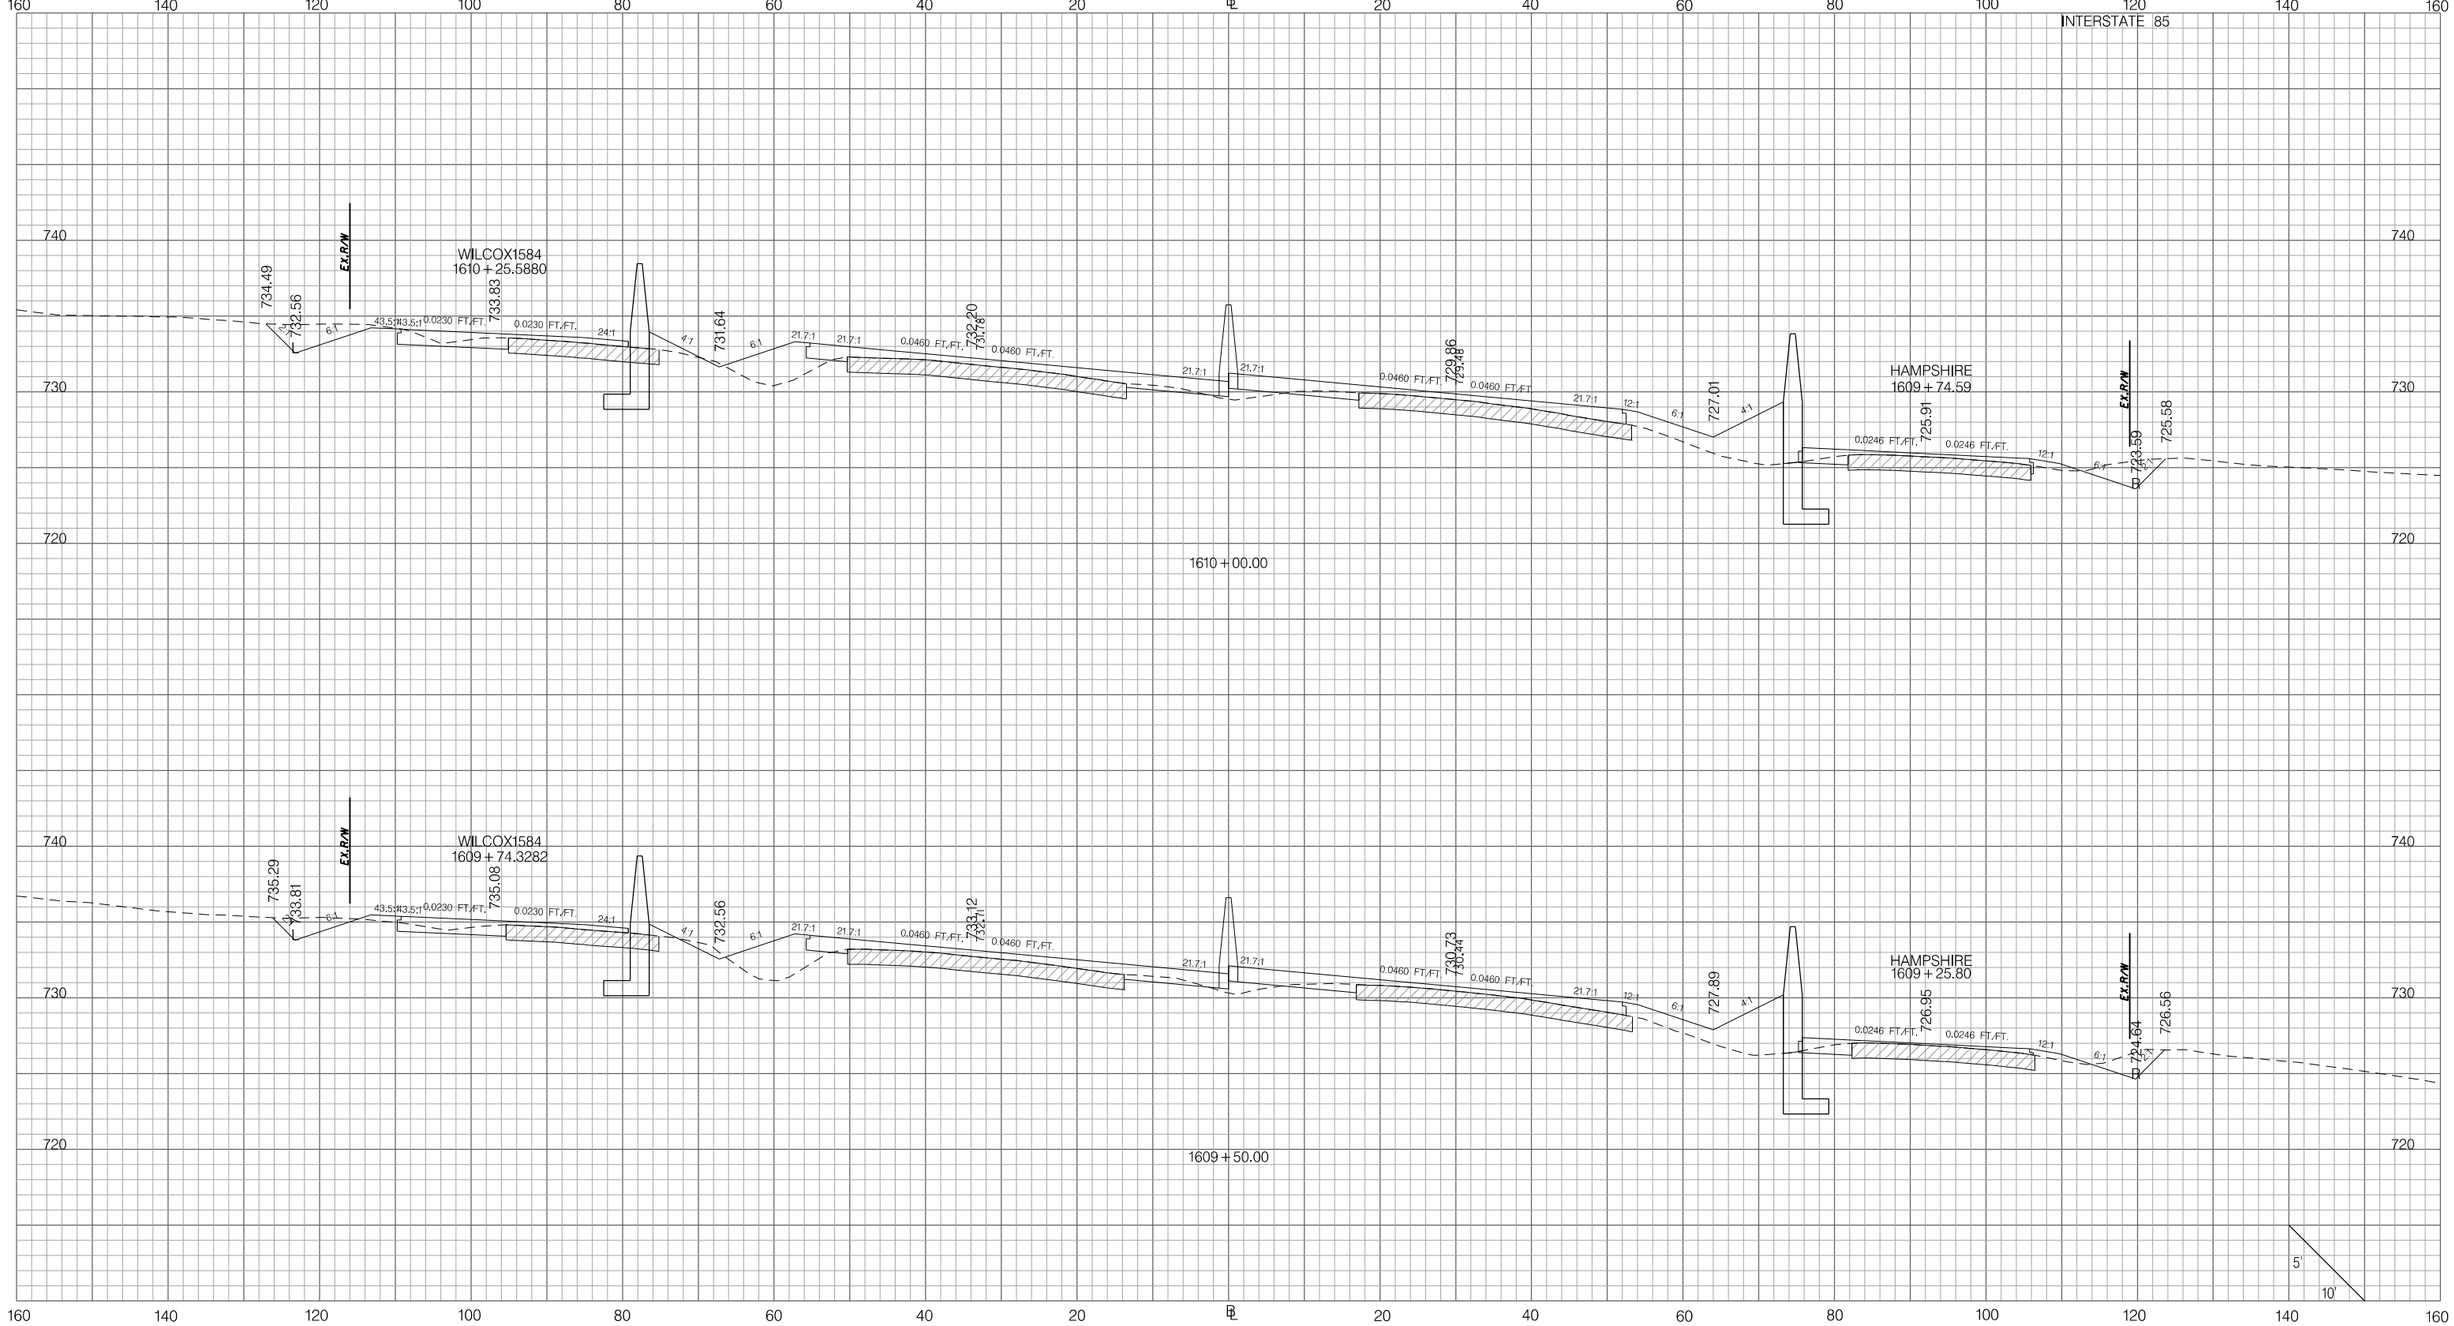

PRELIMINARY
NOT FOR CONSTRUCTION

SCALE: 1" =

REV. NO.	BY	DATE	DESCRIPTION OF REVISION
7			
6			
5			
4			
3			
2			
1			

SOUTH CAROLINA DEPARTMENT OF TRANSPORTATION
INTERSTATE 85

CROSS SECTION SHEET

INTERSTATE 85 MILE MARKER 90–97
SEGMENT C

Z:\Projects\14-60 I85 Widening Cherokee Co MM80-96\Dgn\CrossSections\CROSS SECTION SHEET FILES\PX_I85.dgn
3/9/2016

FED. RD. DIV. NO.	STATE	COUNTY	PROJECT ID	ROAD / ROUTE NO.	SHEET NO.
3	SC	SPARTANBURG CHEROKEE	P027114	INTERSTATE 85	X79

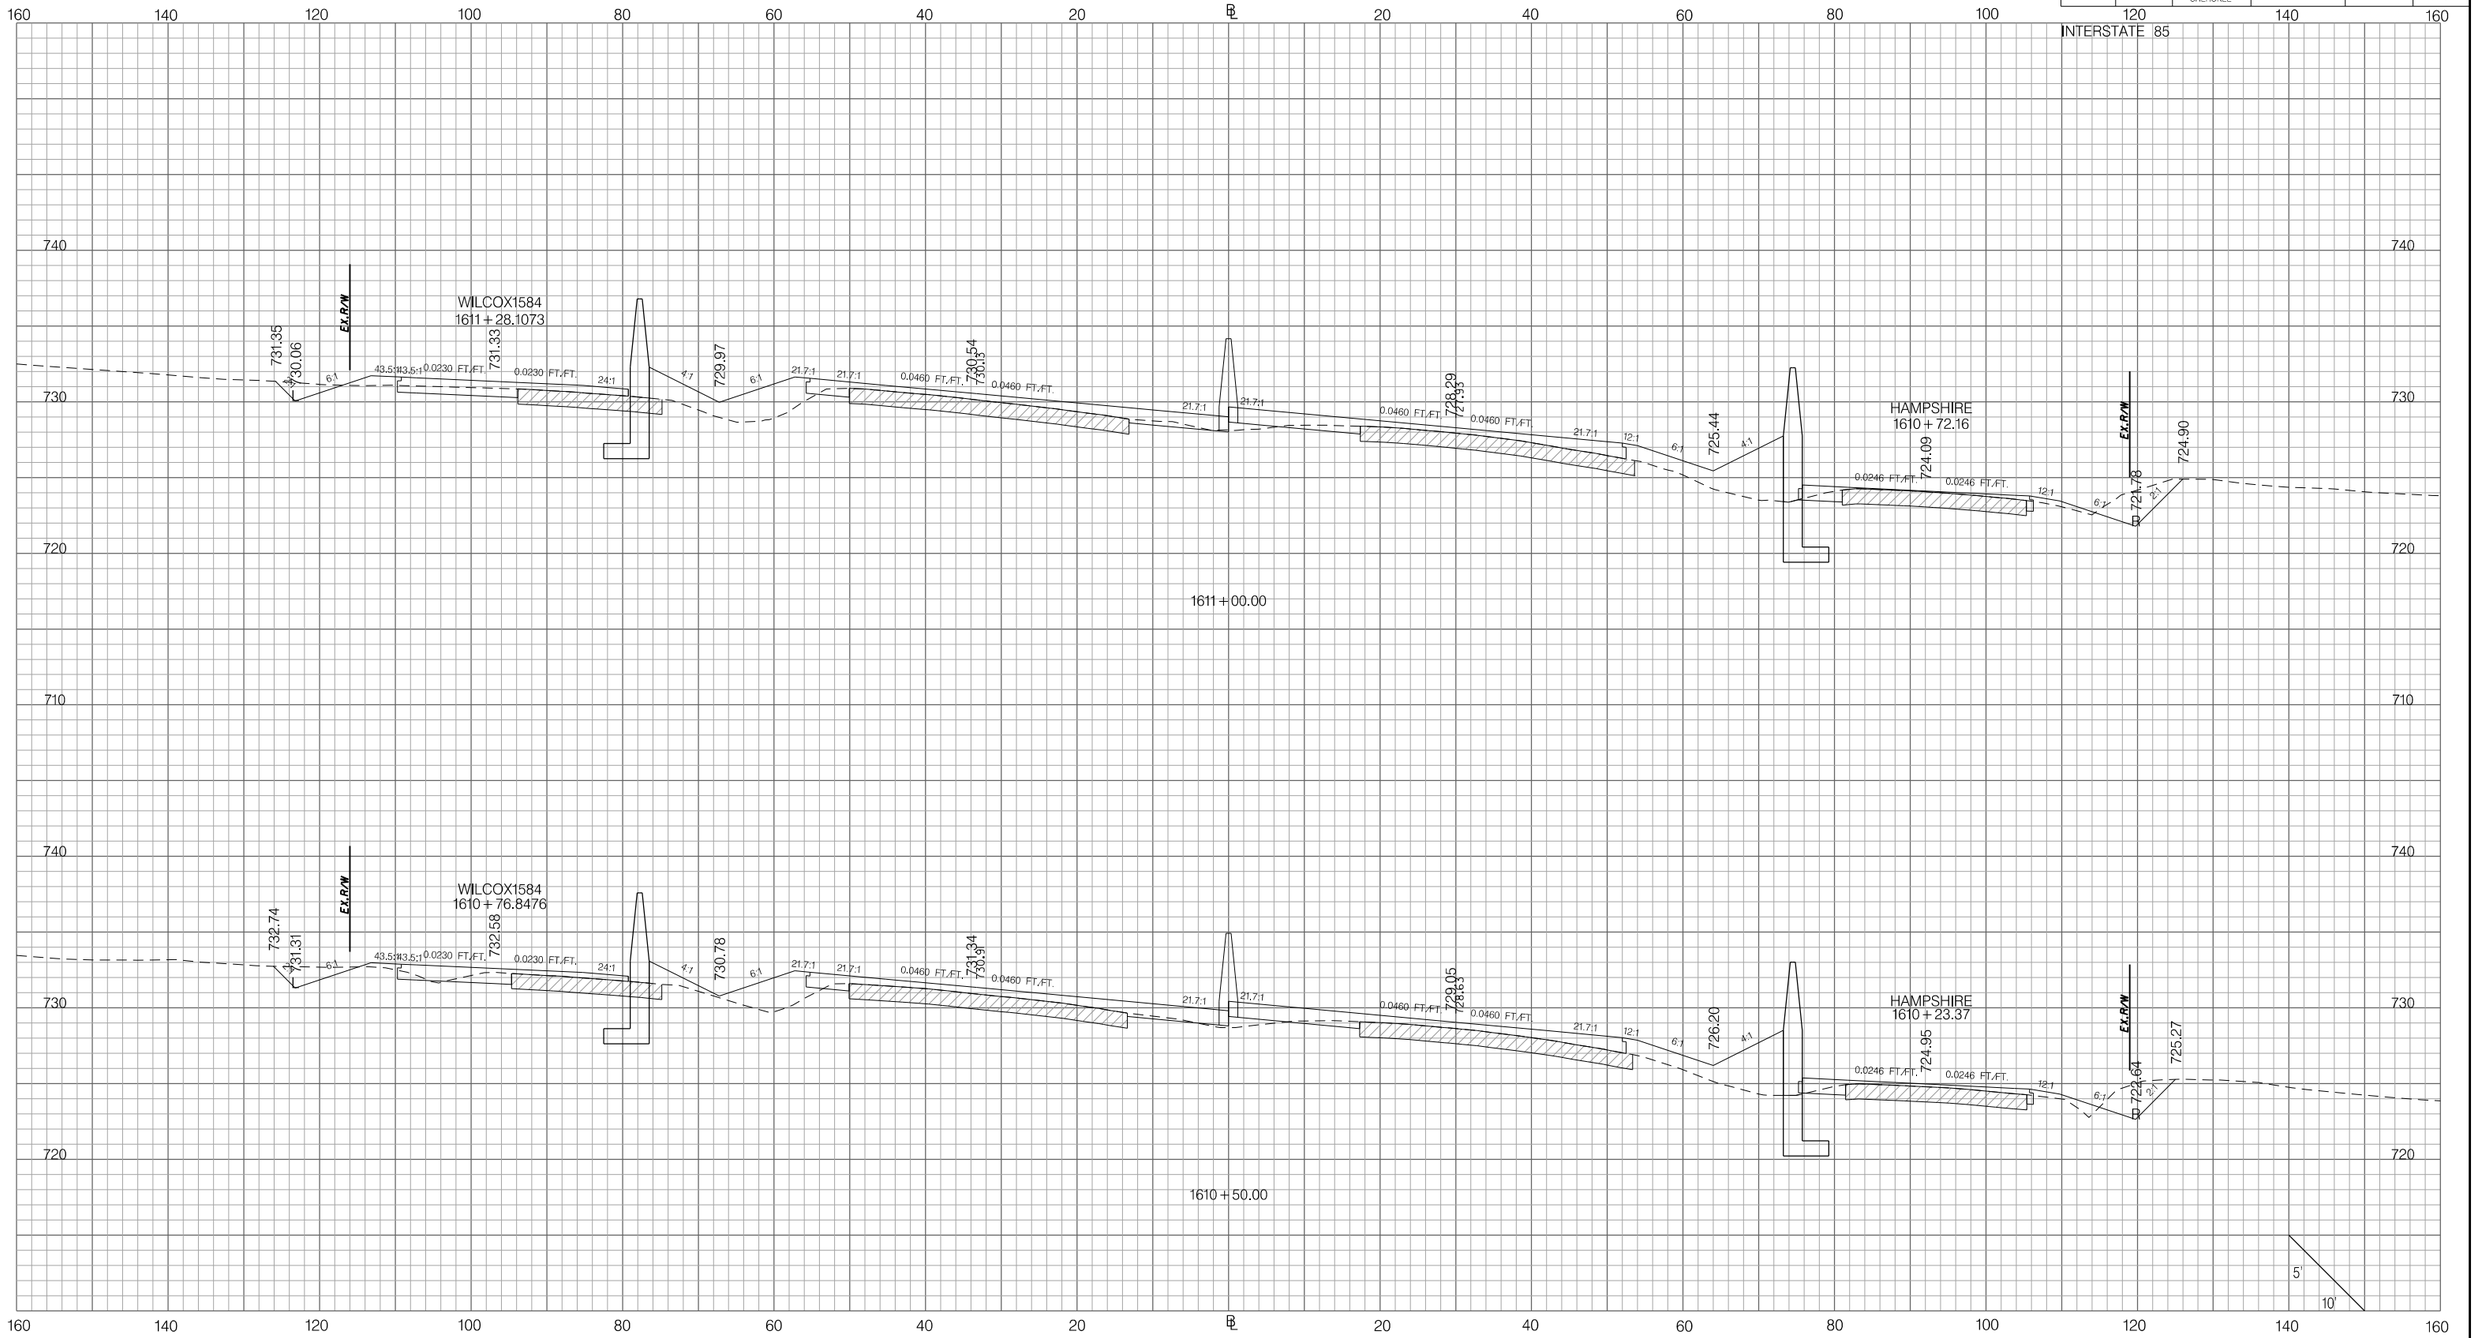

PRELIMINARY
NOT FOR CONSTRUCTION

SCALE: 1" =

REV. NO.	BY	DATE	DESCRIPTION OF REVISION
7			
6			
5			
4			
3			
2			
1			

SOUTH CAROLINA DEPARTMENT OF TRANSPORTATION
INTERSTATE 85

CROSS SECTION SHEET

INTERSTATE 85 MILE MARKER 90–97
SEGMENT C

Z:\Projects\14-60 I85 Widening Cherokee Co MM80-96\Dgn\CrossSections\CROSS SECTION SHEET FILES\PX_I85.dgn
3/9/2016

FED. RD. DIV. NO.	STATE	COUNTY	PROJECT ID	ROAD / ROUTE NO.	SHEET NO.
3	SC	SPARTANBURG CHEROKEE	P027114	INTERSTATE 85	X80

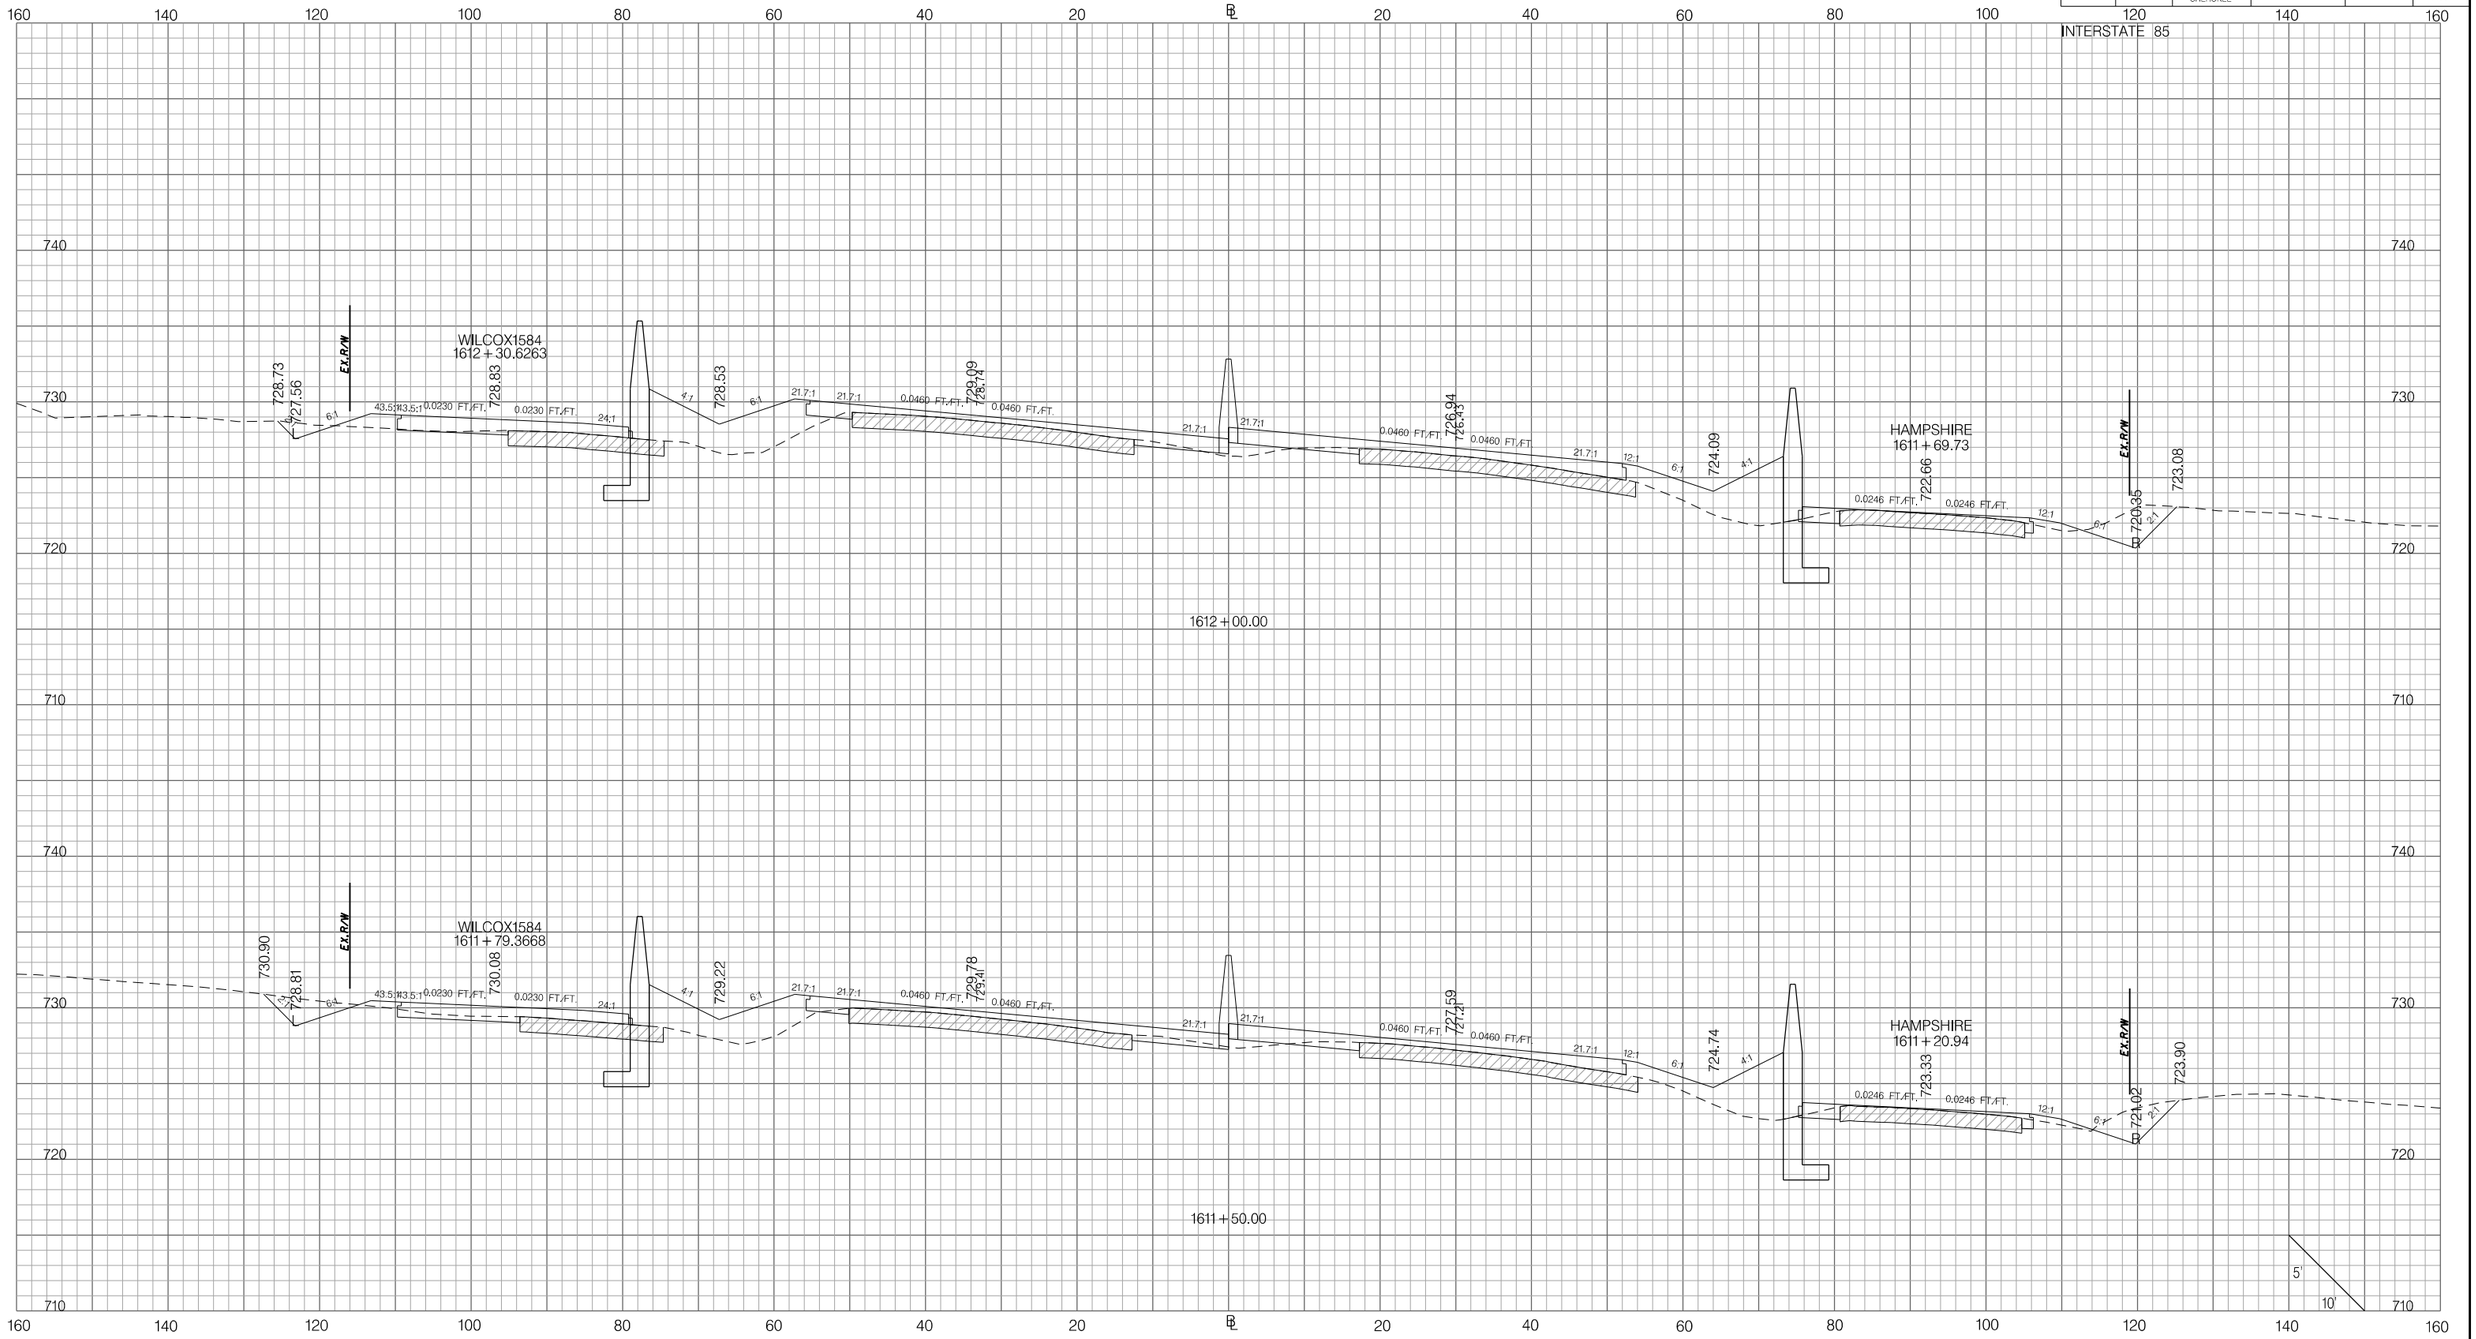

Z:\Projects\14-60 I85 Widening Cherokee Co MM80-96\Dgn\CrossSections\CROSS SECTION SHEET FILES\PX_I85.dgn
3/9/2016

PRELIMINARY
NOT FOR CONSTRUCTION

SCALE: 1" =

REV. NO.	BY	DATE	DESCRIPTION OF REVISION
7			
6			
5			
4			
3			
2			
1			

SOUTH CAROLINA DEPARTMENT OF TRANSPORTATION
INTERSTATE 85

CROSS SECTION SHEET

INTERSTATE 85 MILE MARKER 90–97
SEGMENT C

FED. RD. DIV. NO.	STATE	COUNTY	PROJECT ID	ROAD / ROUTE NO.	SHEET NO.
3	SC	SPARTANBURG CHEROKEE	P027114	INTERSTATE 85	X81

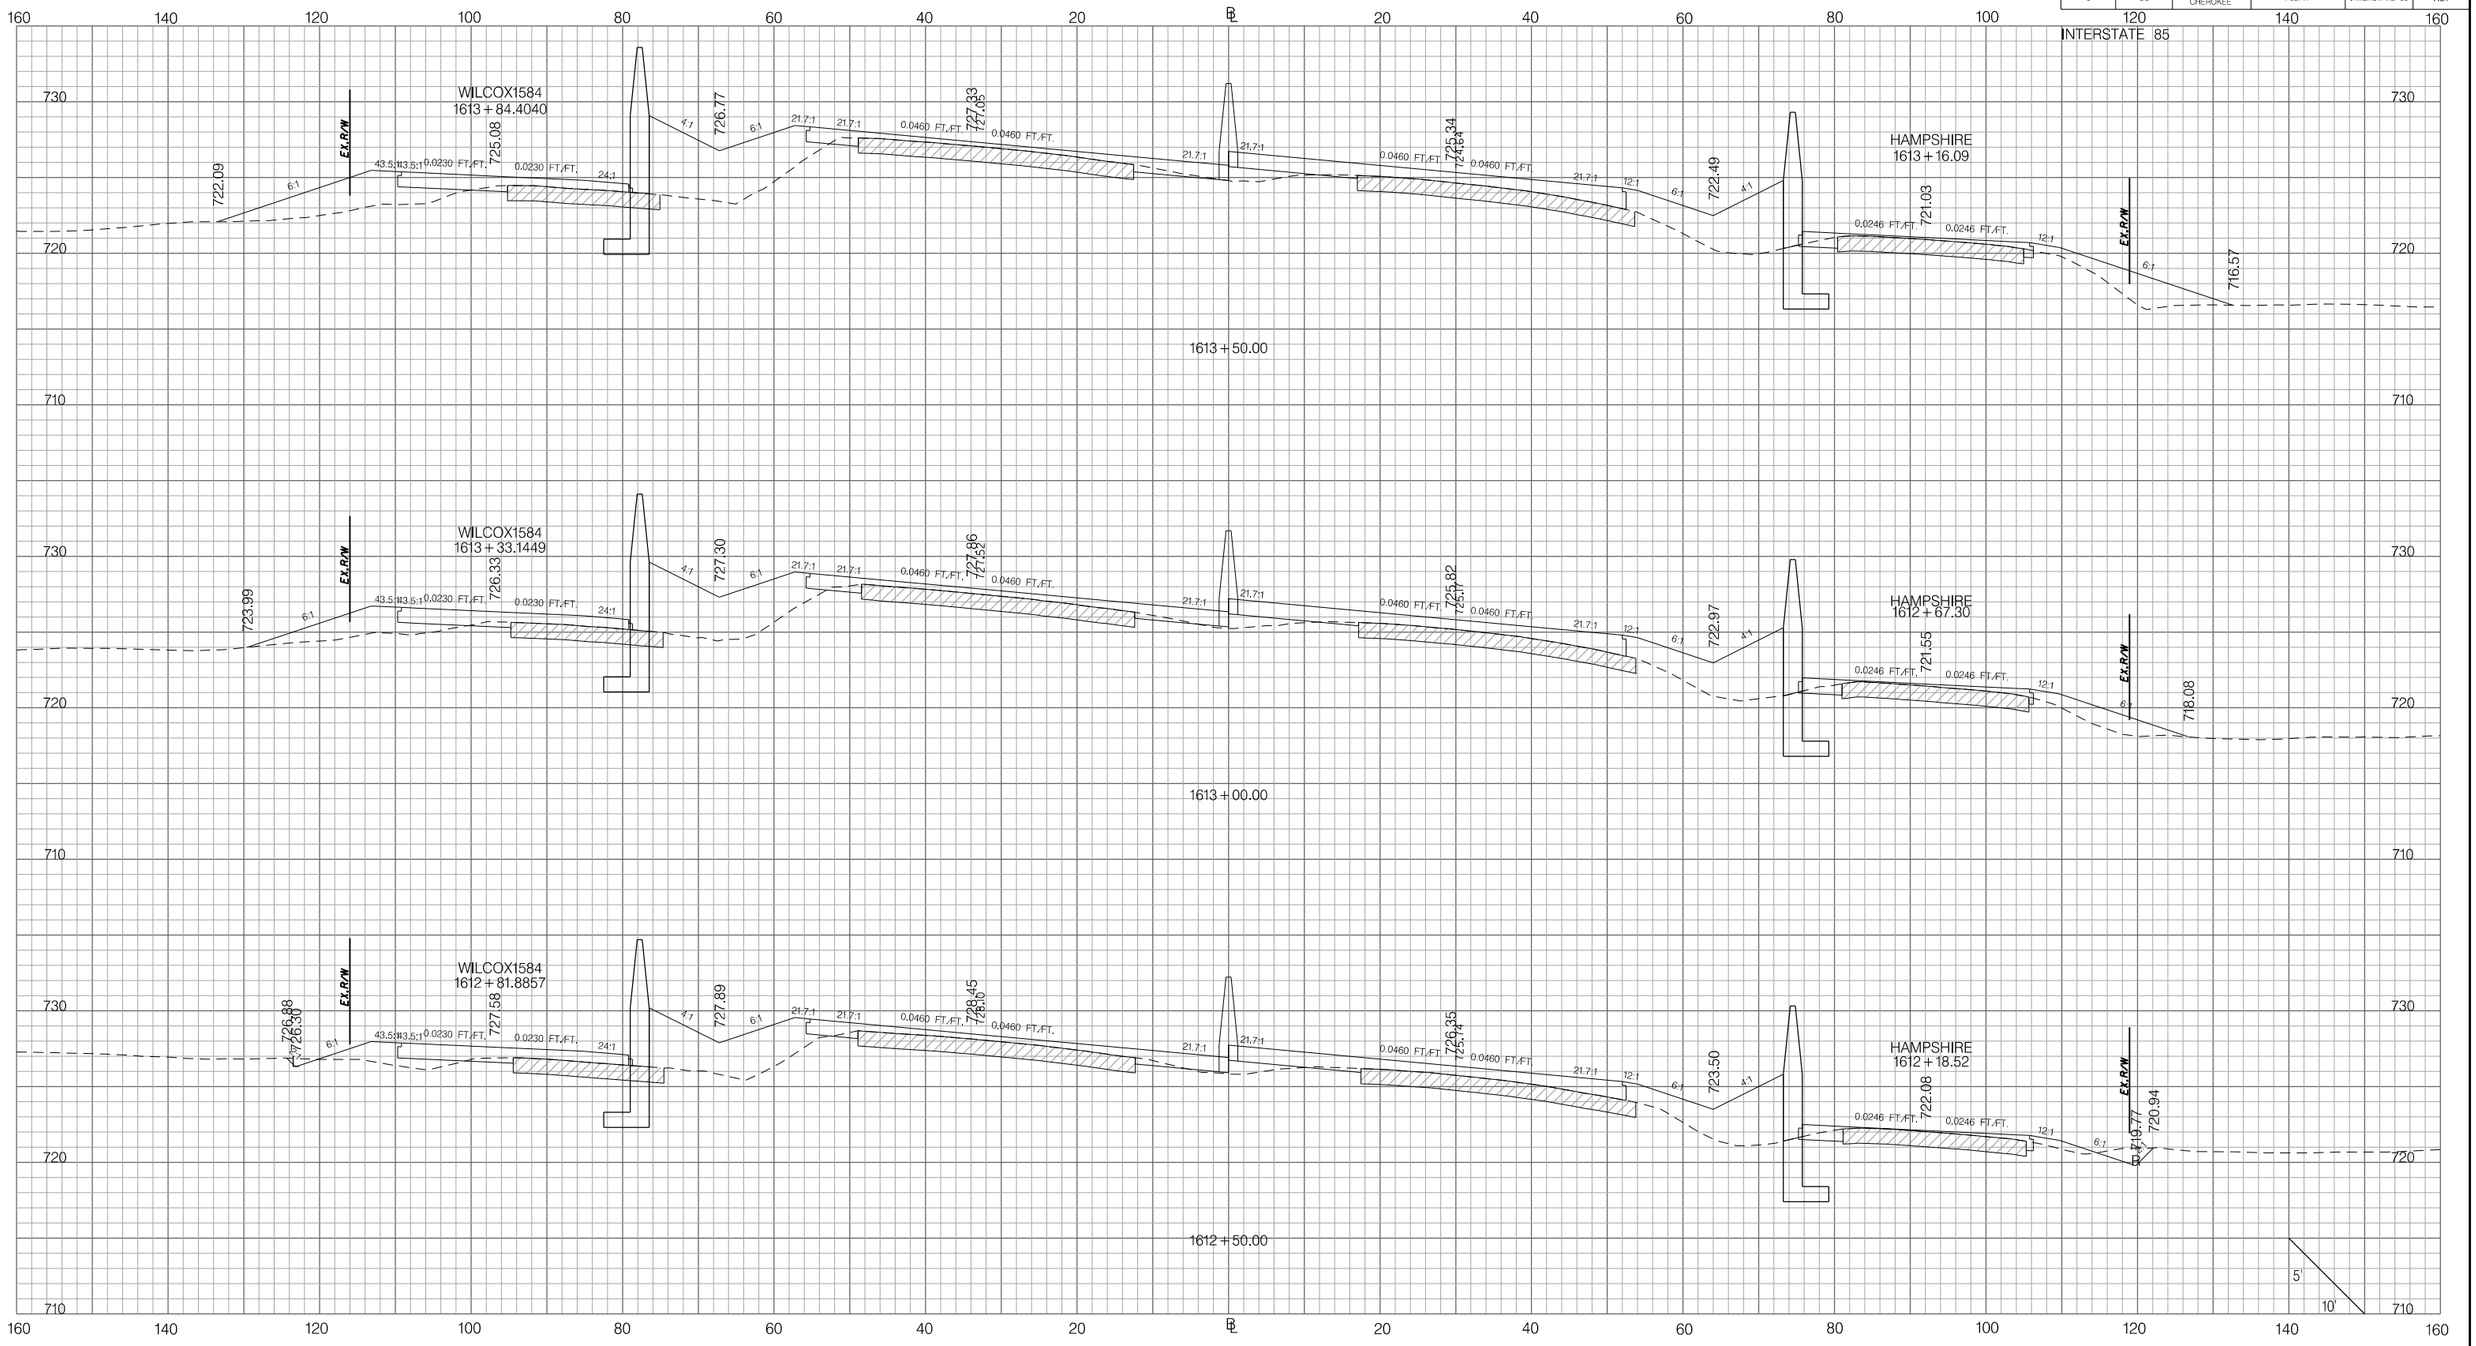

PRELIMINARY
NOT FOR CONSTRUCTION

SCALE: 1" =

REV. NO.	BY	DATE	DESCRIPTION OF REVISION
7			
6			
5			
4			
3			
2			
1			

SOUTH CAROLINA DEPARTMENT OF TRANSPORTATION
INTERSTATE 85

CROSS SECTION SHEET

INTERSTATE 85 MILE MARKER 90–97
SEGMENT C

Z:\Projects\14-60 I85 Widening Cherokee Co MM80-96\Dgn\CrossSections\CROSS SECTION SHEET FILES\PX_I85.dgn
3/9/2016

FED. RD. DIV. NO.	STATE	COUNTY	PROJECT ID	ROAD / ROUTE NO.	SHEET NO.
3	SC	SPARTANBURG CHEROKEE	P027114	INTERSTATE 85	X82

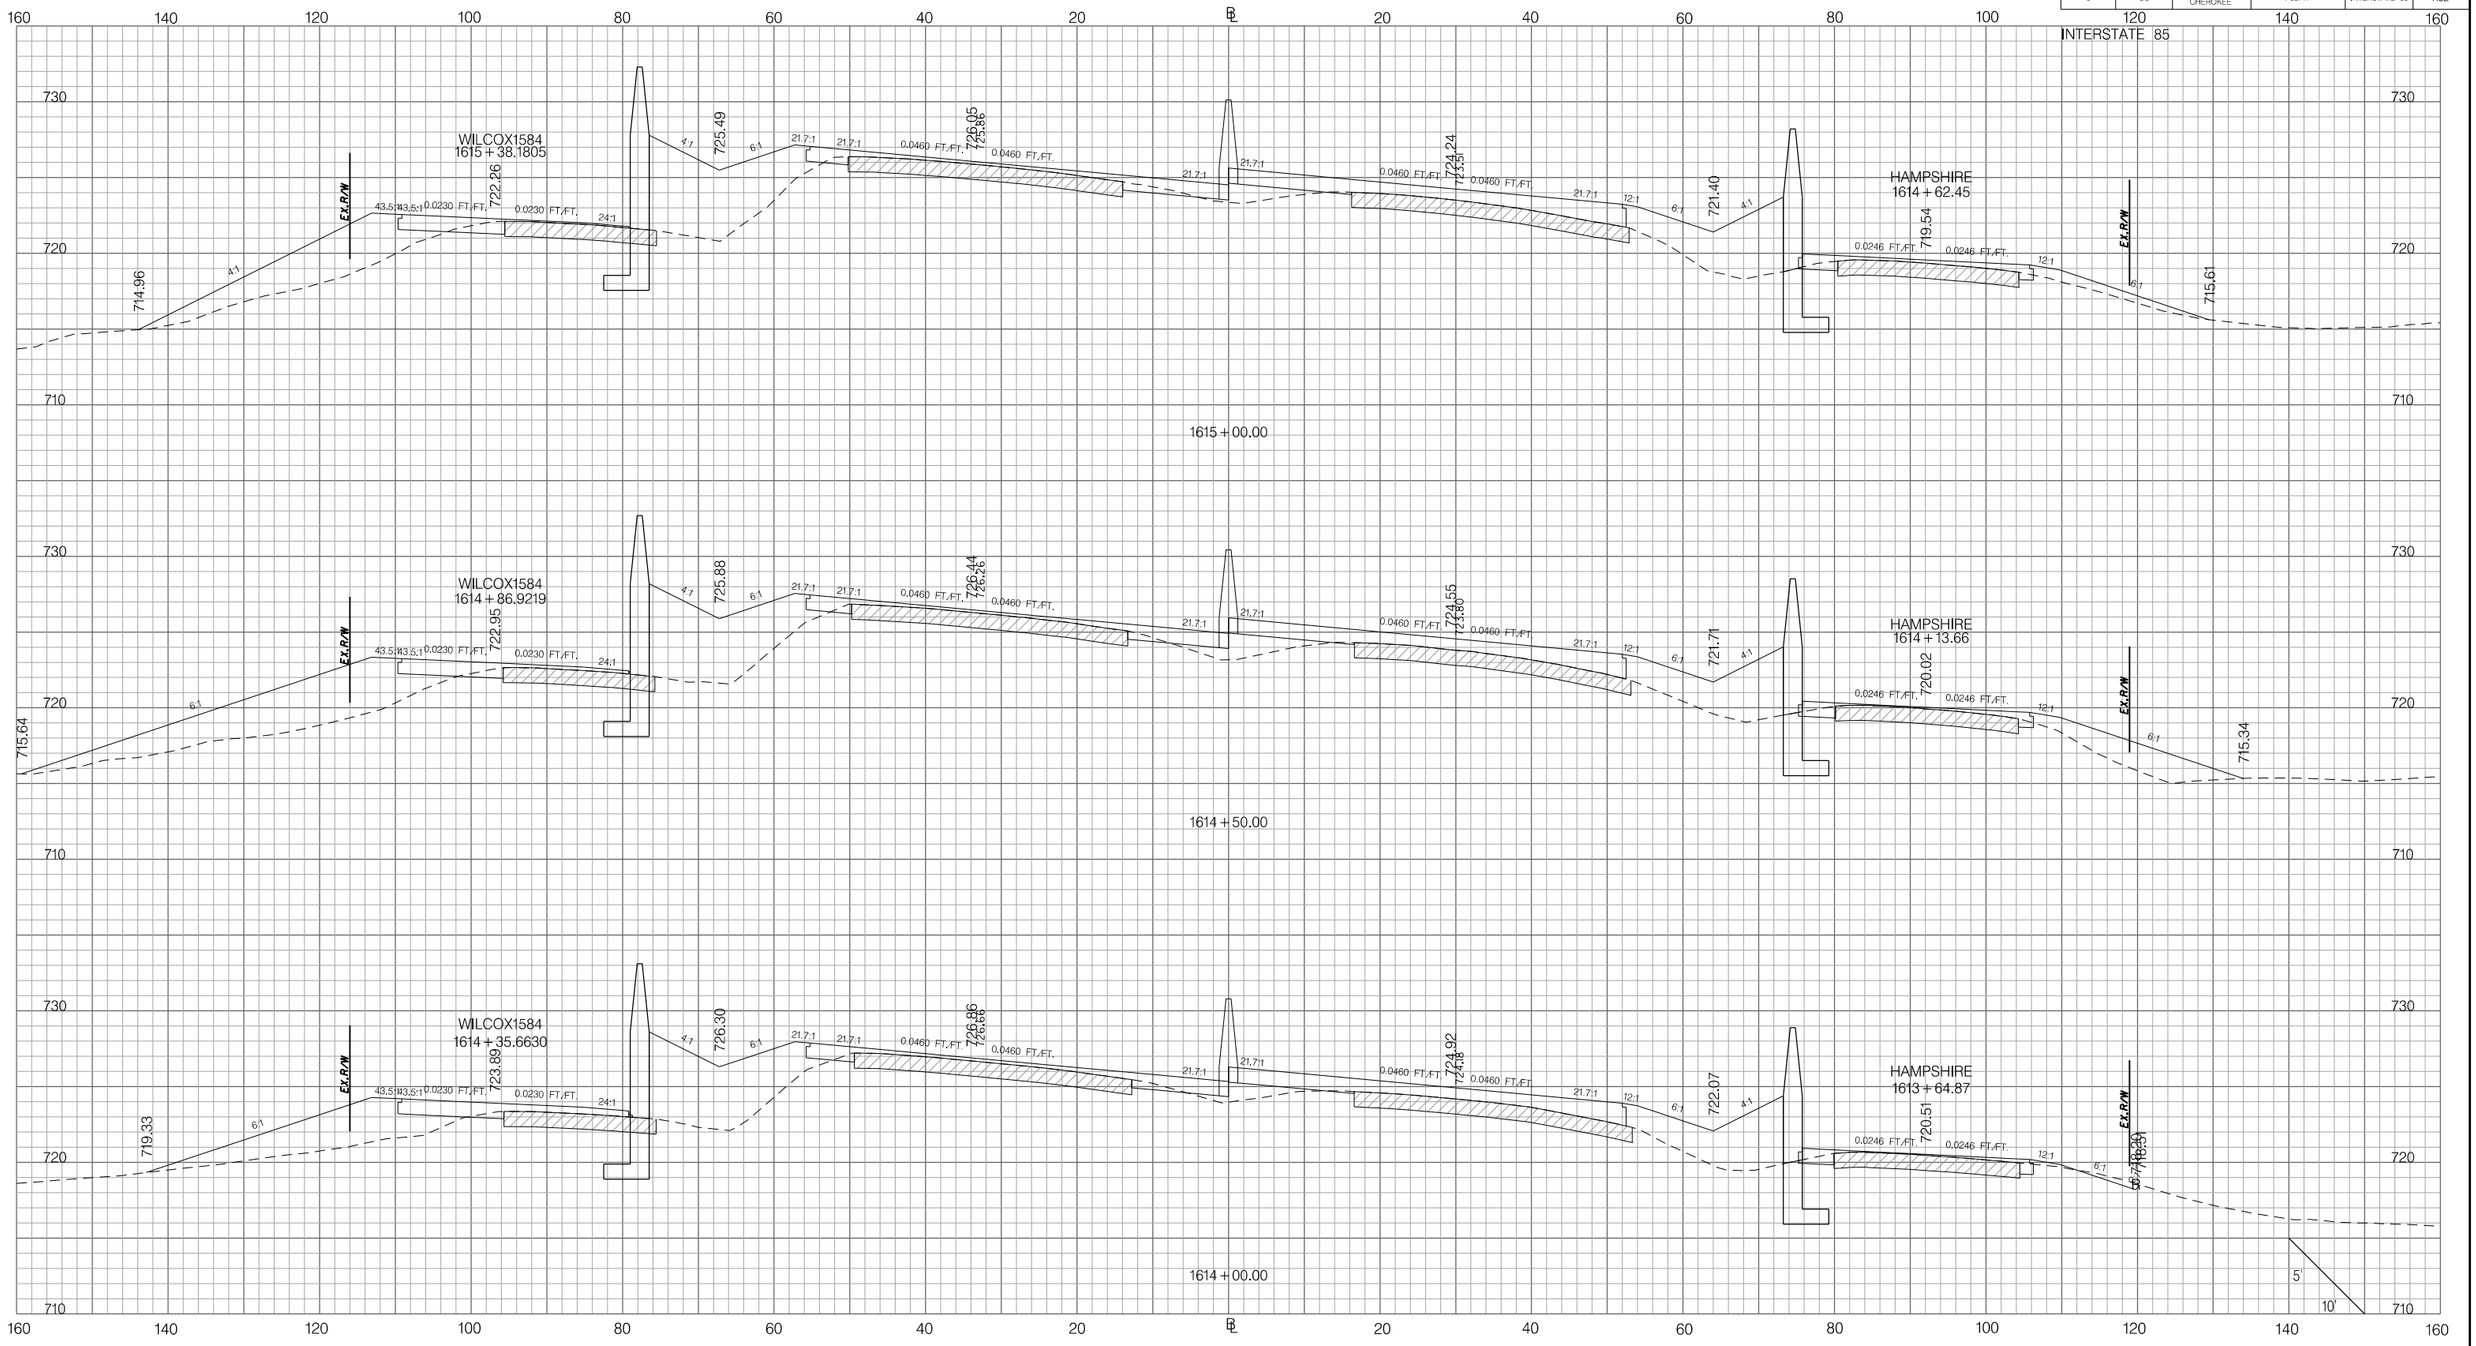

PRELIMINARY
NOT FOR CONSTRUCTION

SCALE: 1" =

REV. NO.	BY	DATE	DESCRIPTION OF REVISION
7			
6			
5			
4			
3			
2			
1			

SOUTH CAROLINA DEPARTMENT OF TRANSPORTATION
INTERSTATE 85

CROSS SECTION SHEET

INTERSTATE 85 MILE MARKER 90–97
SEGMENT C

Z:\Projects\14-60 I85 Widening Cherokee Co MM80-96\Dgn\CrossSections\CROSS SECTION SHEET FILES\PX_I85.dgn
3/9/2016

FED. RD. DIV. NO.	STATE	COUNTY	PROJECT ID	ROAD / ROUTE NO.	SHEET NO.
3	SC	SPARTANBURG CHEROKEE	P027114	INTERSTATE 85	X83

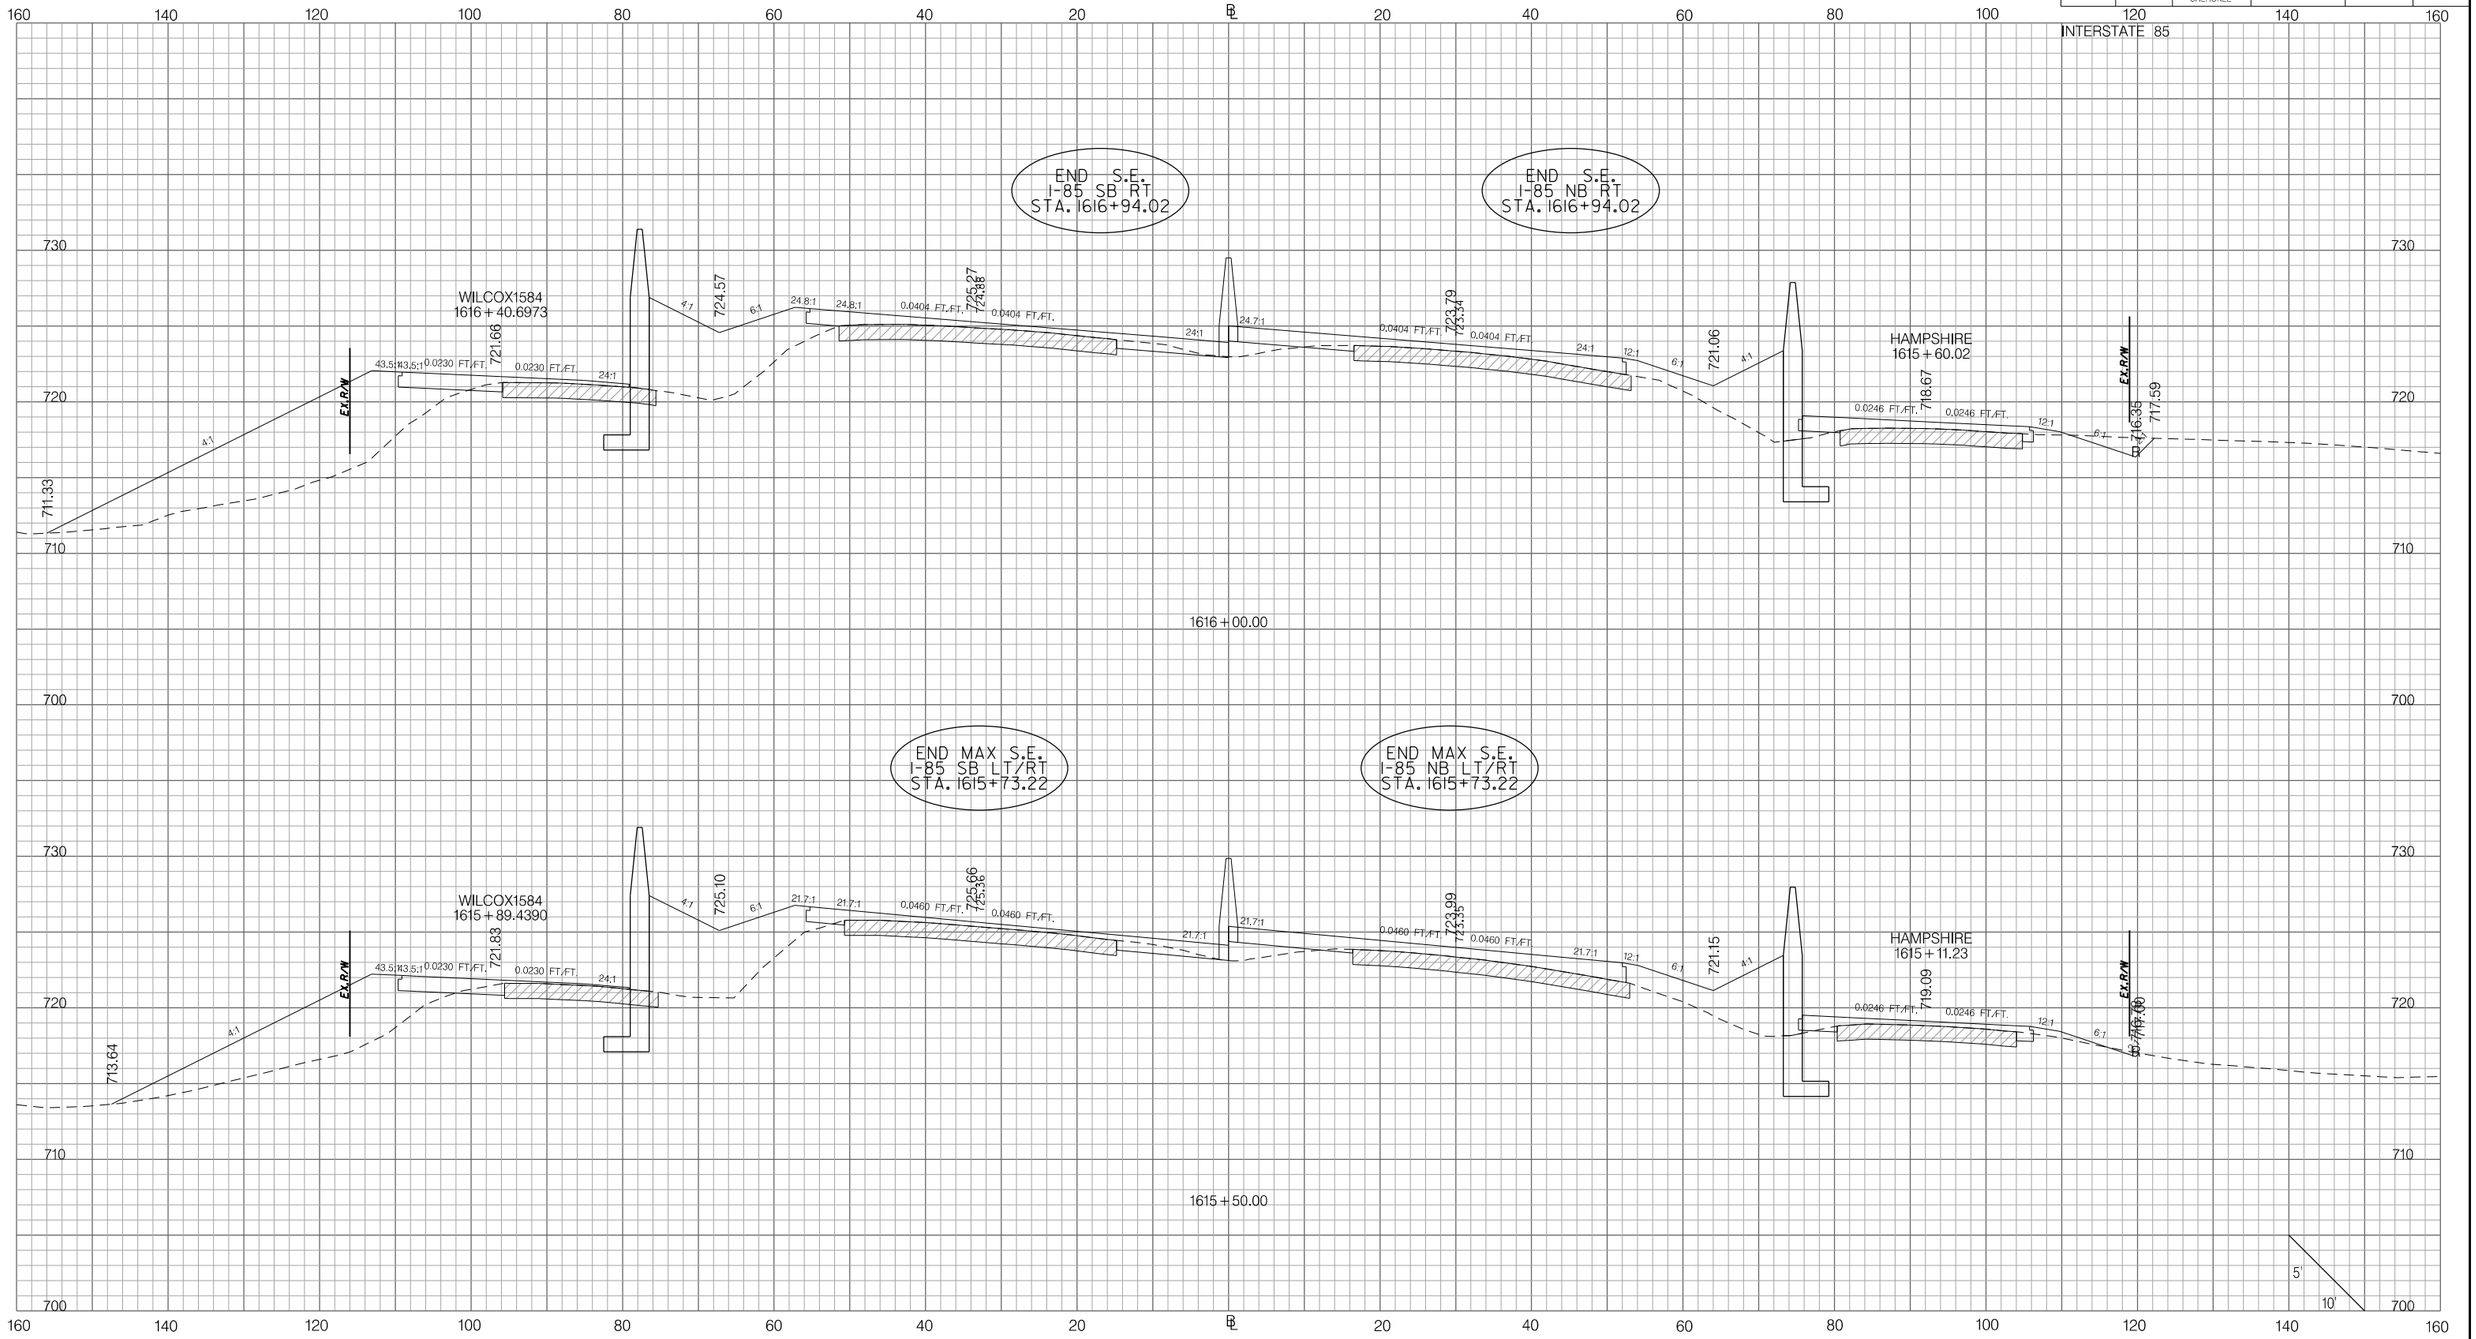

PRELIMINARY
NOT FOR CONSTRUCTION

SCALE: 1" =

REV. NO.	BY	DATE	DESCRIPTION OF REVISION
7			
6			
5			
4			
3			
2			
1			

SOUTH CAROLINA DEPARTMENT OF TRANSPORTATION
INTERSTATE 85

CROSS SECTION SHEET

INTERSTATE 85 MILE MARKER 90–97
SEGMENT C

Z:\Projects\14-60 I85 Widening Cherokee Co MM80-96\Dgn\CrossSections\CROSS SECTION SHEET FILES\PX_I85.dgn
3/9/2016

FED. RD. DIV. NO.	STATE	COUNTY	PROJECT ID	ROAD / ROUTE NO.	SHEET NO.
3	SC	SPARTANBURG CHEROKEE	P027114	INTERSTATE 85	X84

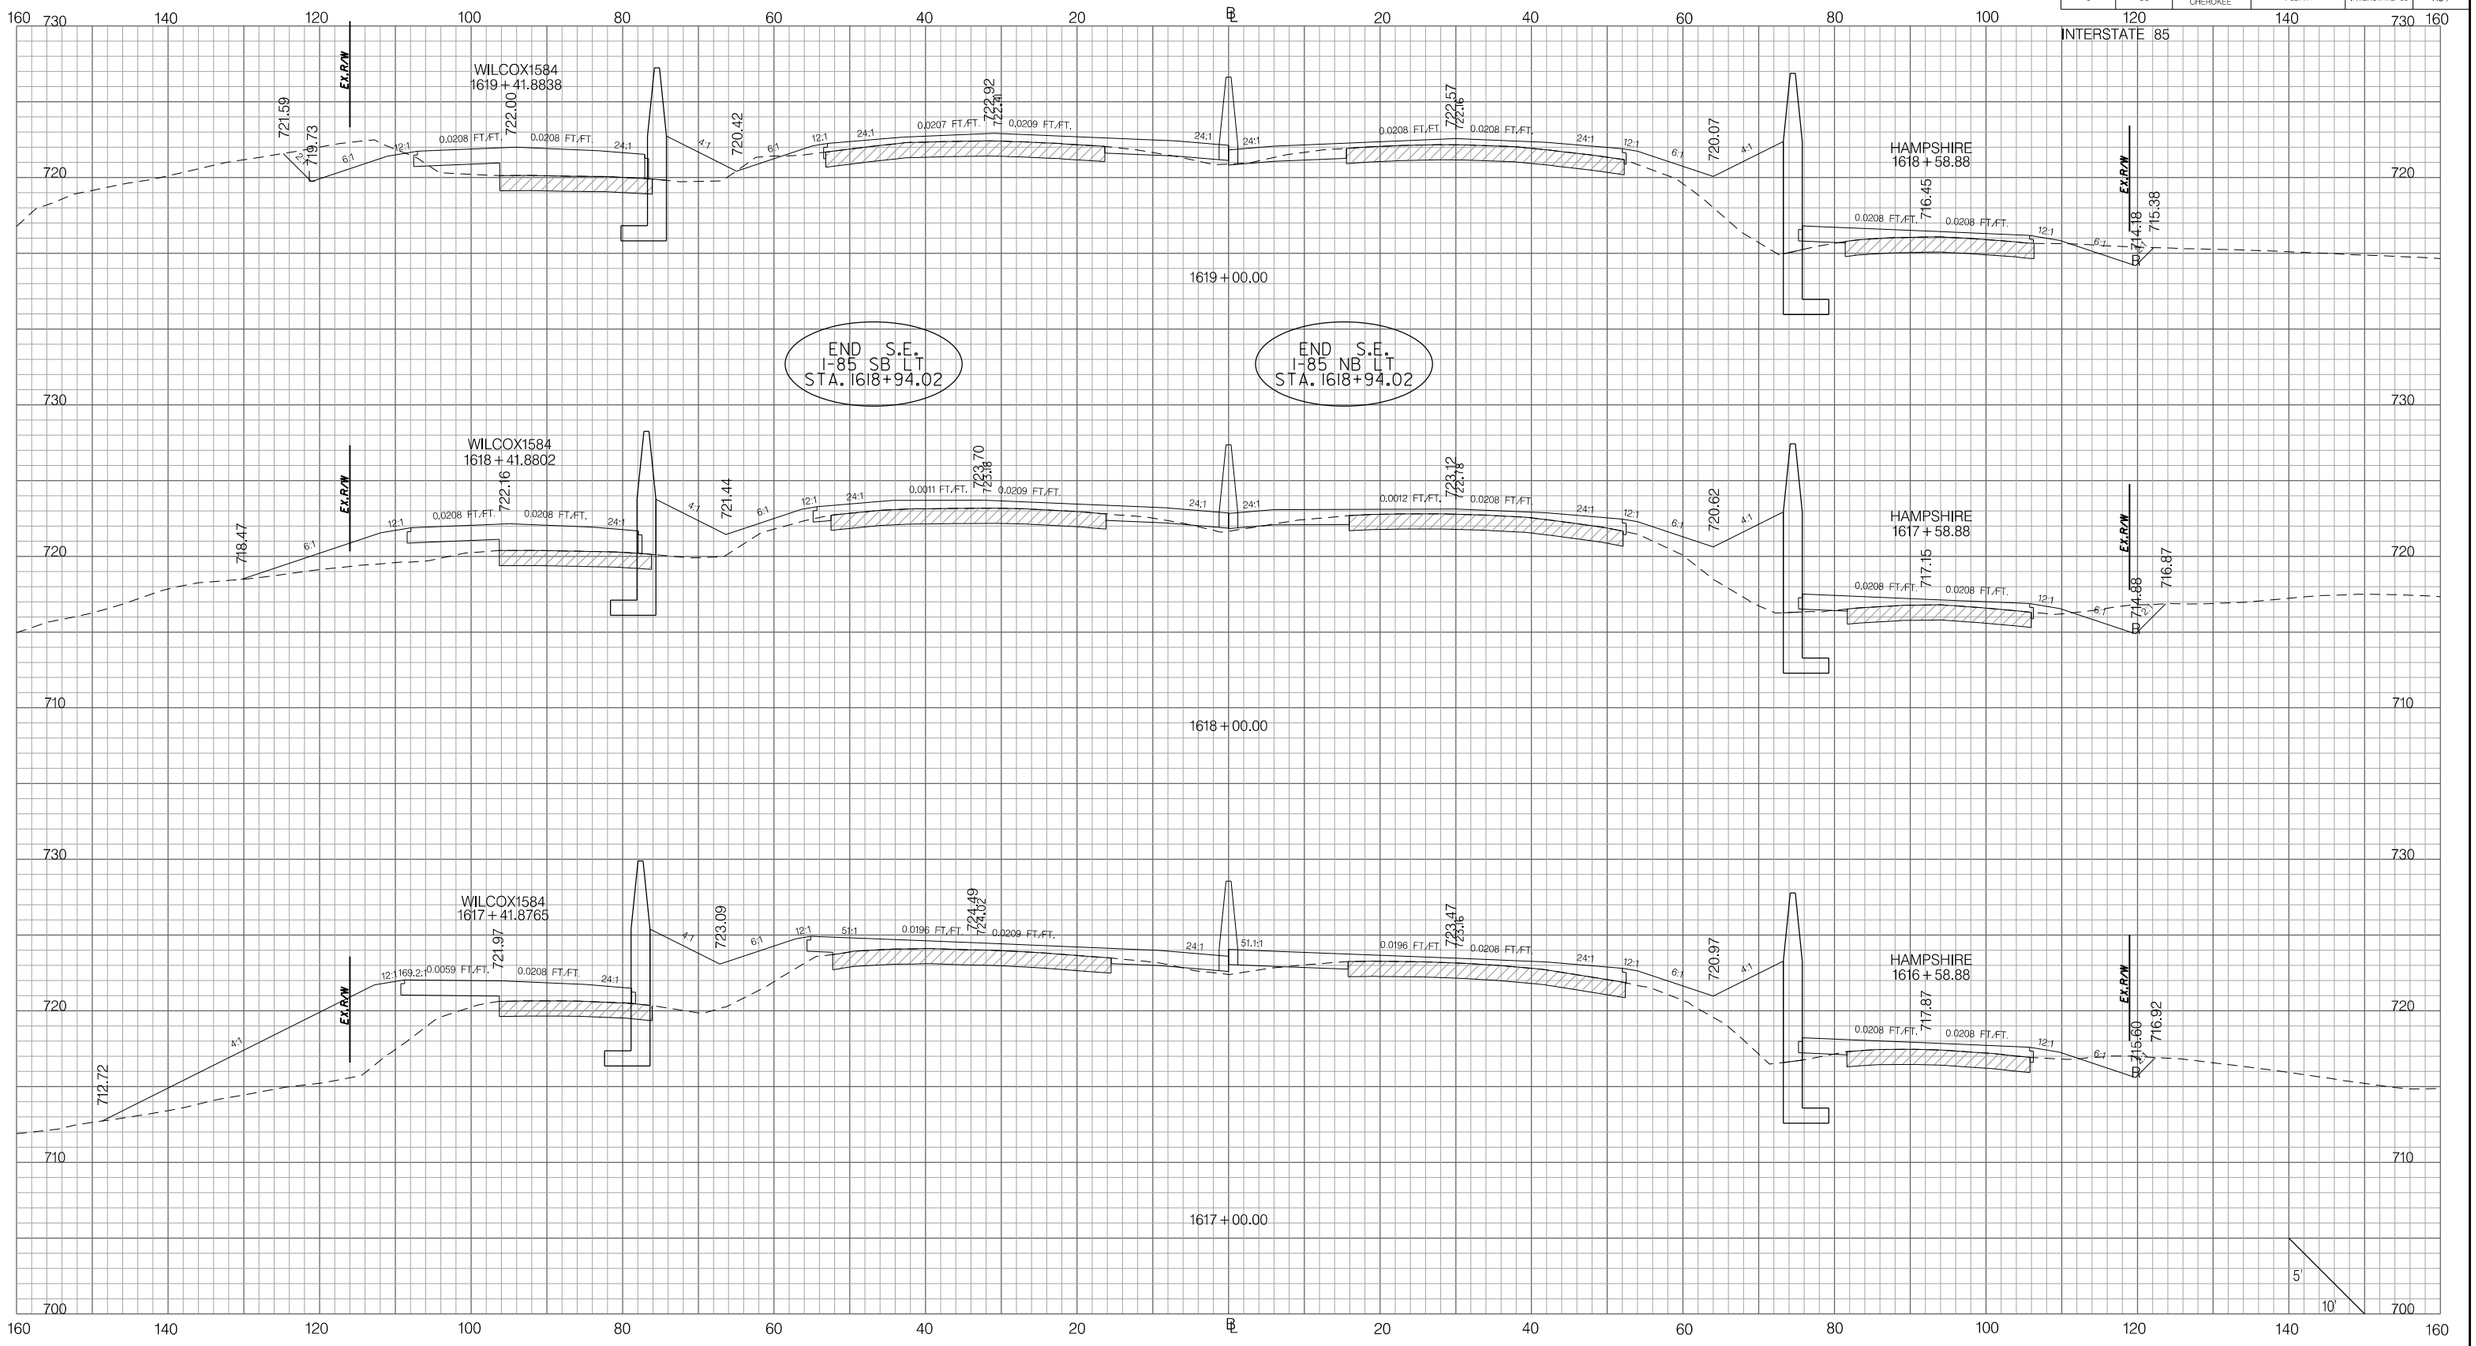

PRELIMINARY
NOT FOR CONSTRUCTION

SCALE: 1" =

REV. NO.	BY	DATE	DESCRIPTION OF REVISION
7			
6			
5			
4			
3			
2			
1			

SOUTH CAROLINA DEPARTMENT OF TRANSPORTATION
INTERSTATE 85

CROSS SECTION SHEET

INTERSTATE 85 MILE MARKER 90–97
SEGMENT C

Z:\Projects\14-60 I85 Widening Cherokee Co MM80-96\Dgn\CrossSections\CROSS SECTION SHEET FILES\PX_I85.dgn
3/9/2016

FED. RD. DIV. NO.	STATE	COUNTY	PROJECT ID	ROAD / ROUTE NO.	SHEET NO.
3	SC	SPARTANBURG CHEROKEE	P027114	INTERSTATE 85	X85

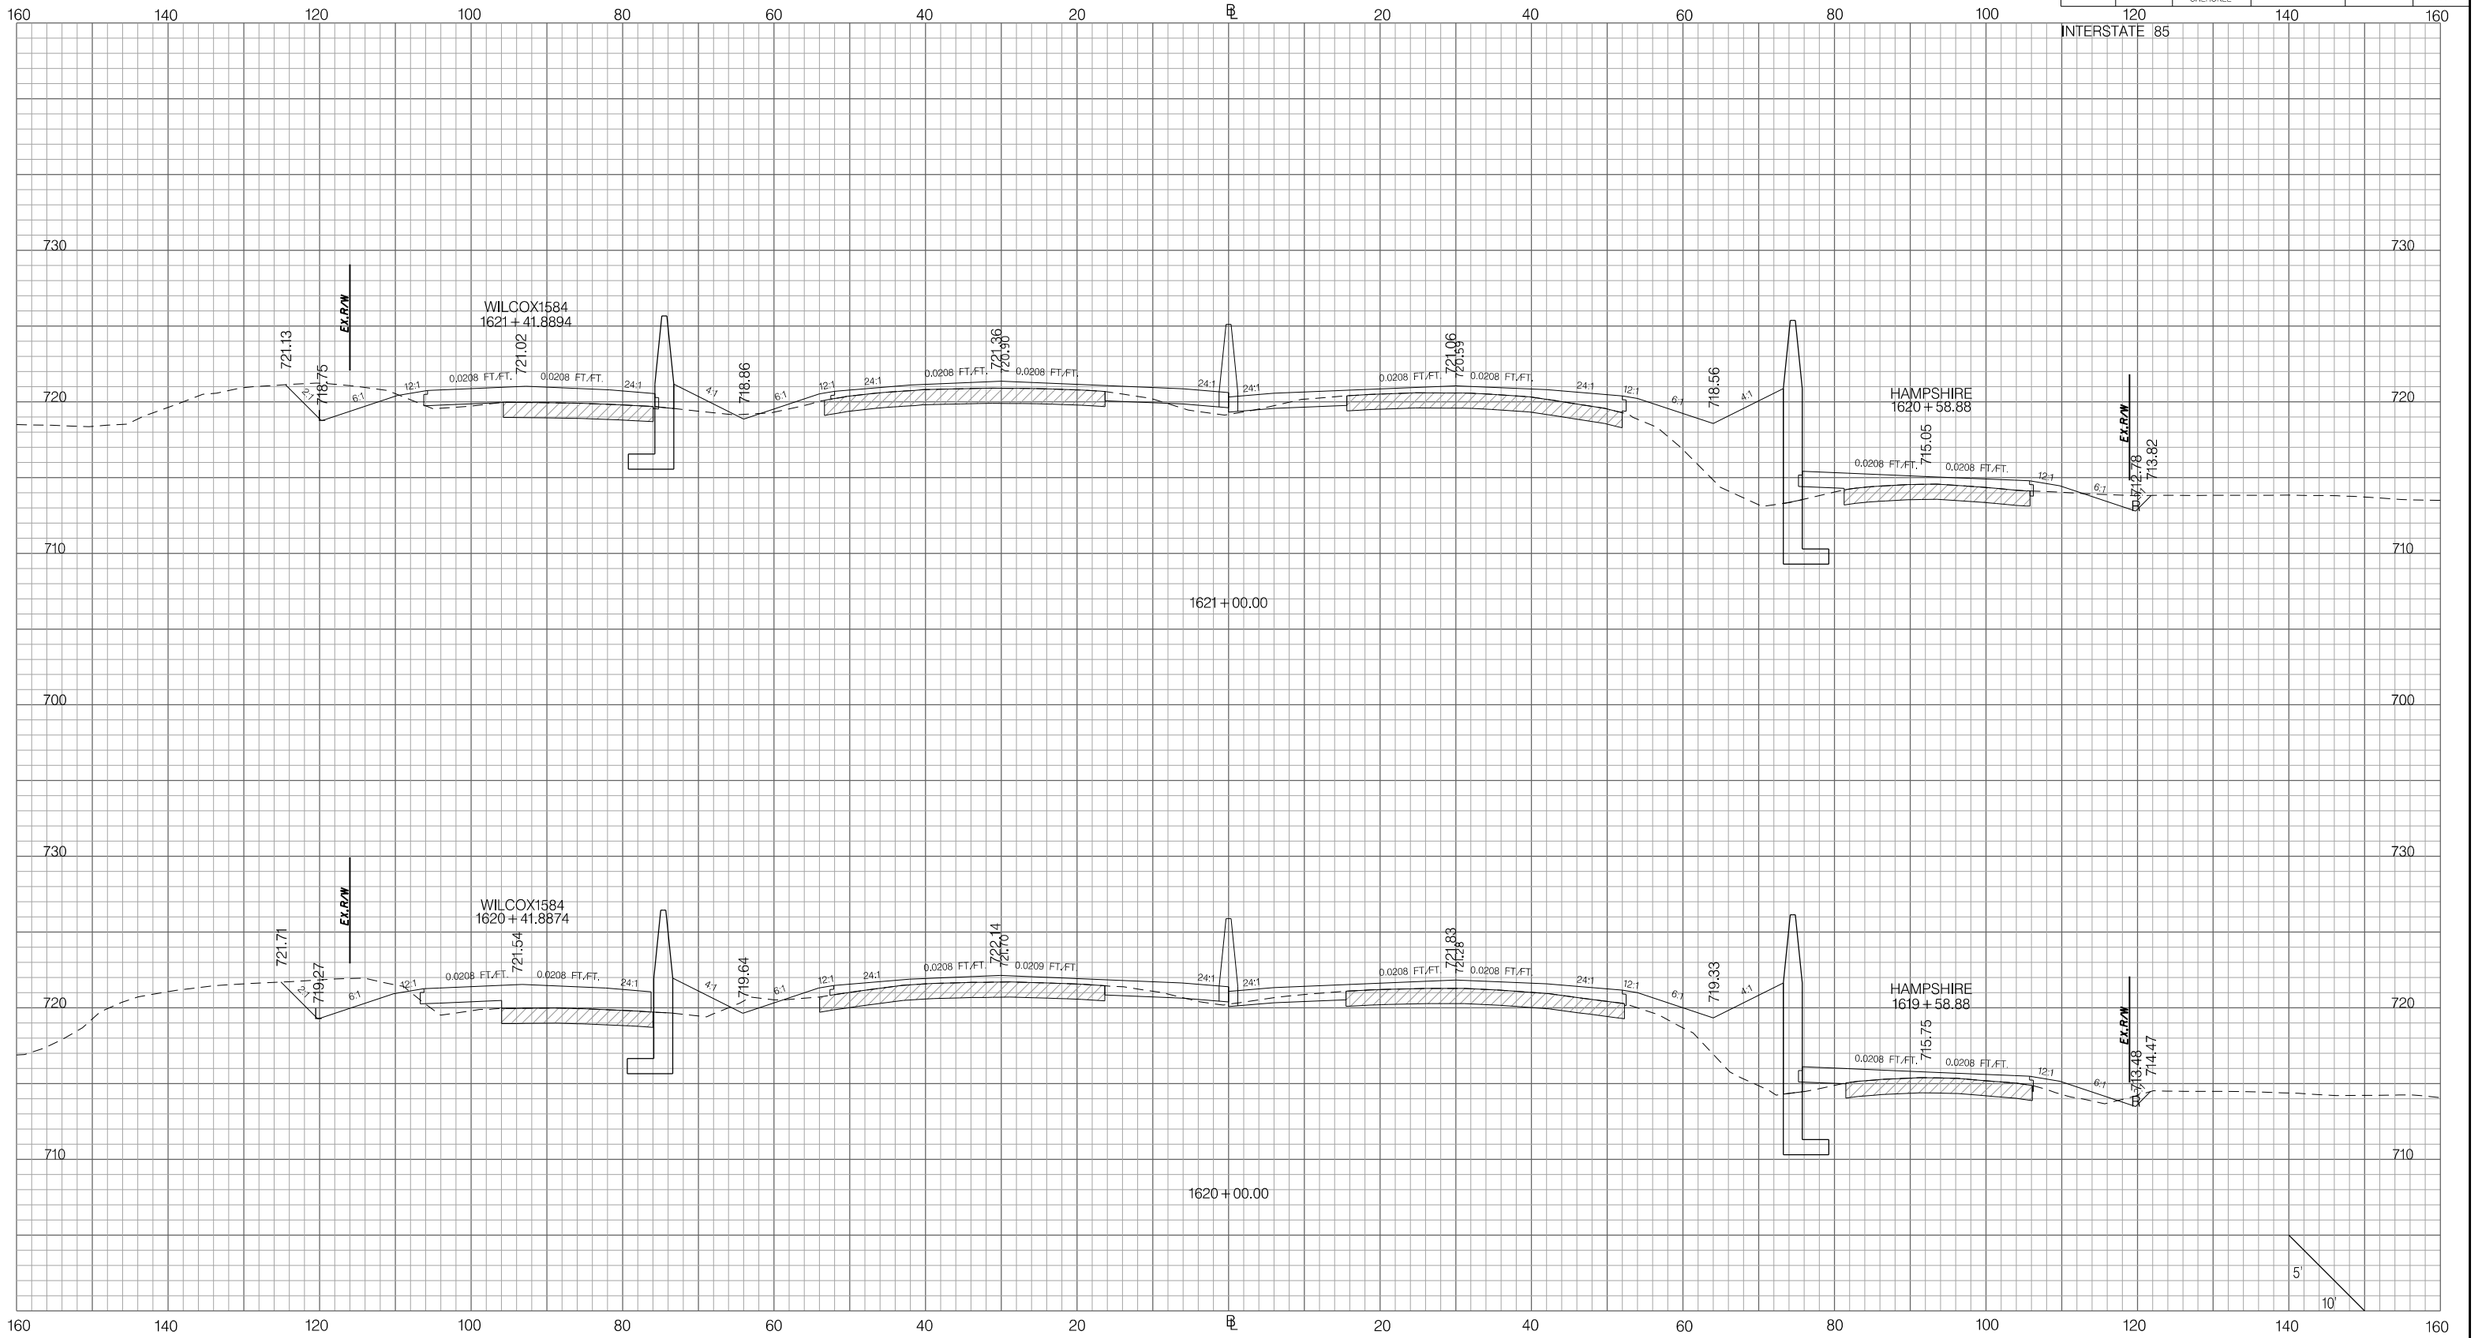

PRELIMINARY
NOT FOR CONSTRUCTION

SCALE: 1" =

REV. NO.	BY	DATE	DESCRIPTION OF REVISION
7			
6			
5			
4			
3			
2			
1			

SOUTH CAROLINA DEPARTMENT OF TRANSPORTATION
INTERSTATE 85

CROSS SECTION SHEET

INTERSTATE 85 MILE MARKER 90–97
SEGMENT C

Z:\Projects\14-60 I85 Widening Cherokee Co MM80-96\Dgn\CrossSections\CROSS SECTION SHEET FILES\PX_I85.dgn
3/9/2016

FED. RD. DIV. NO.	STATE	COUNTY	PROJECT ID	ROAD / ROUTE NO.	SHEET NO.
3	SC	SPARTANBURG CHEROKEE	P027114	INTERSTATE 85	X86

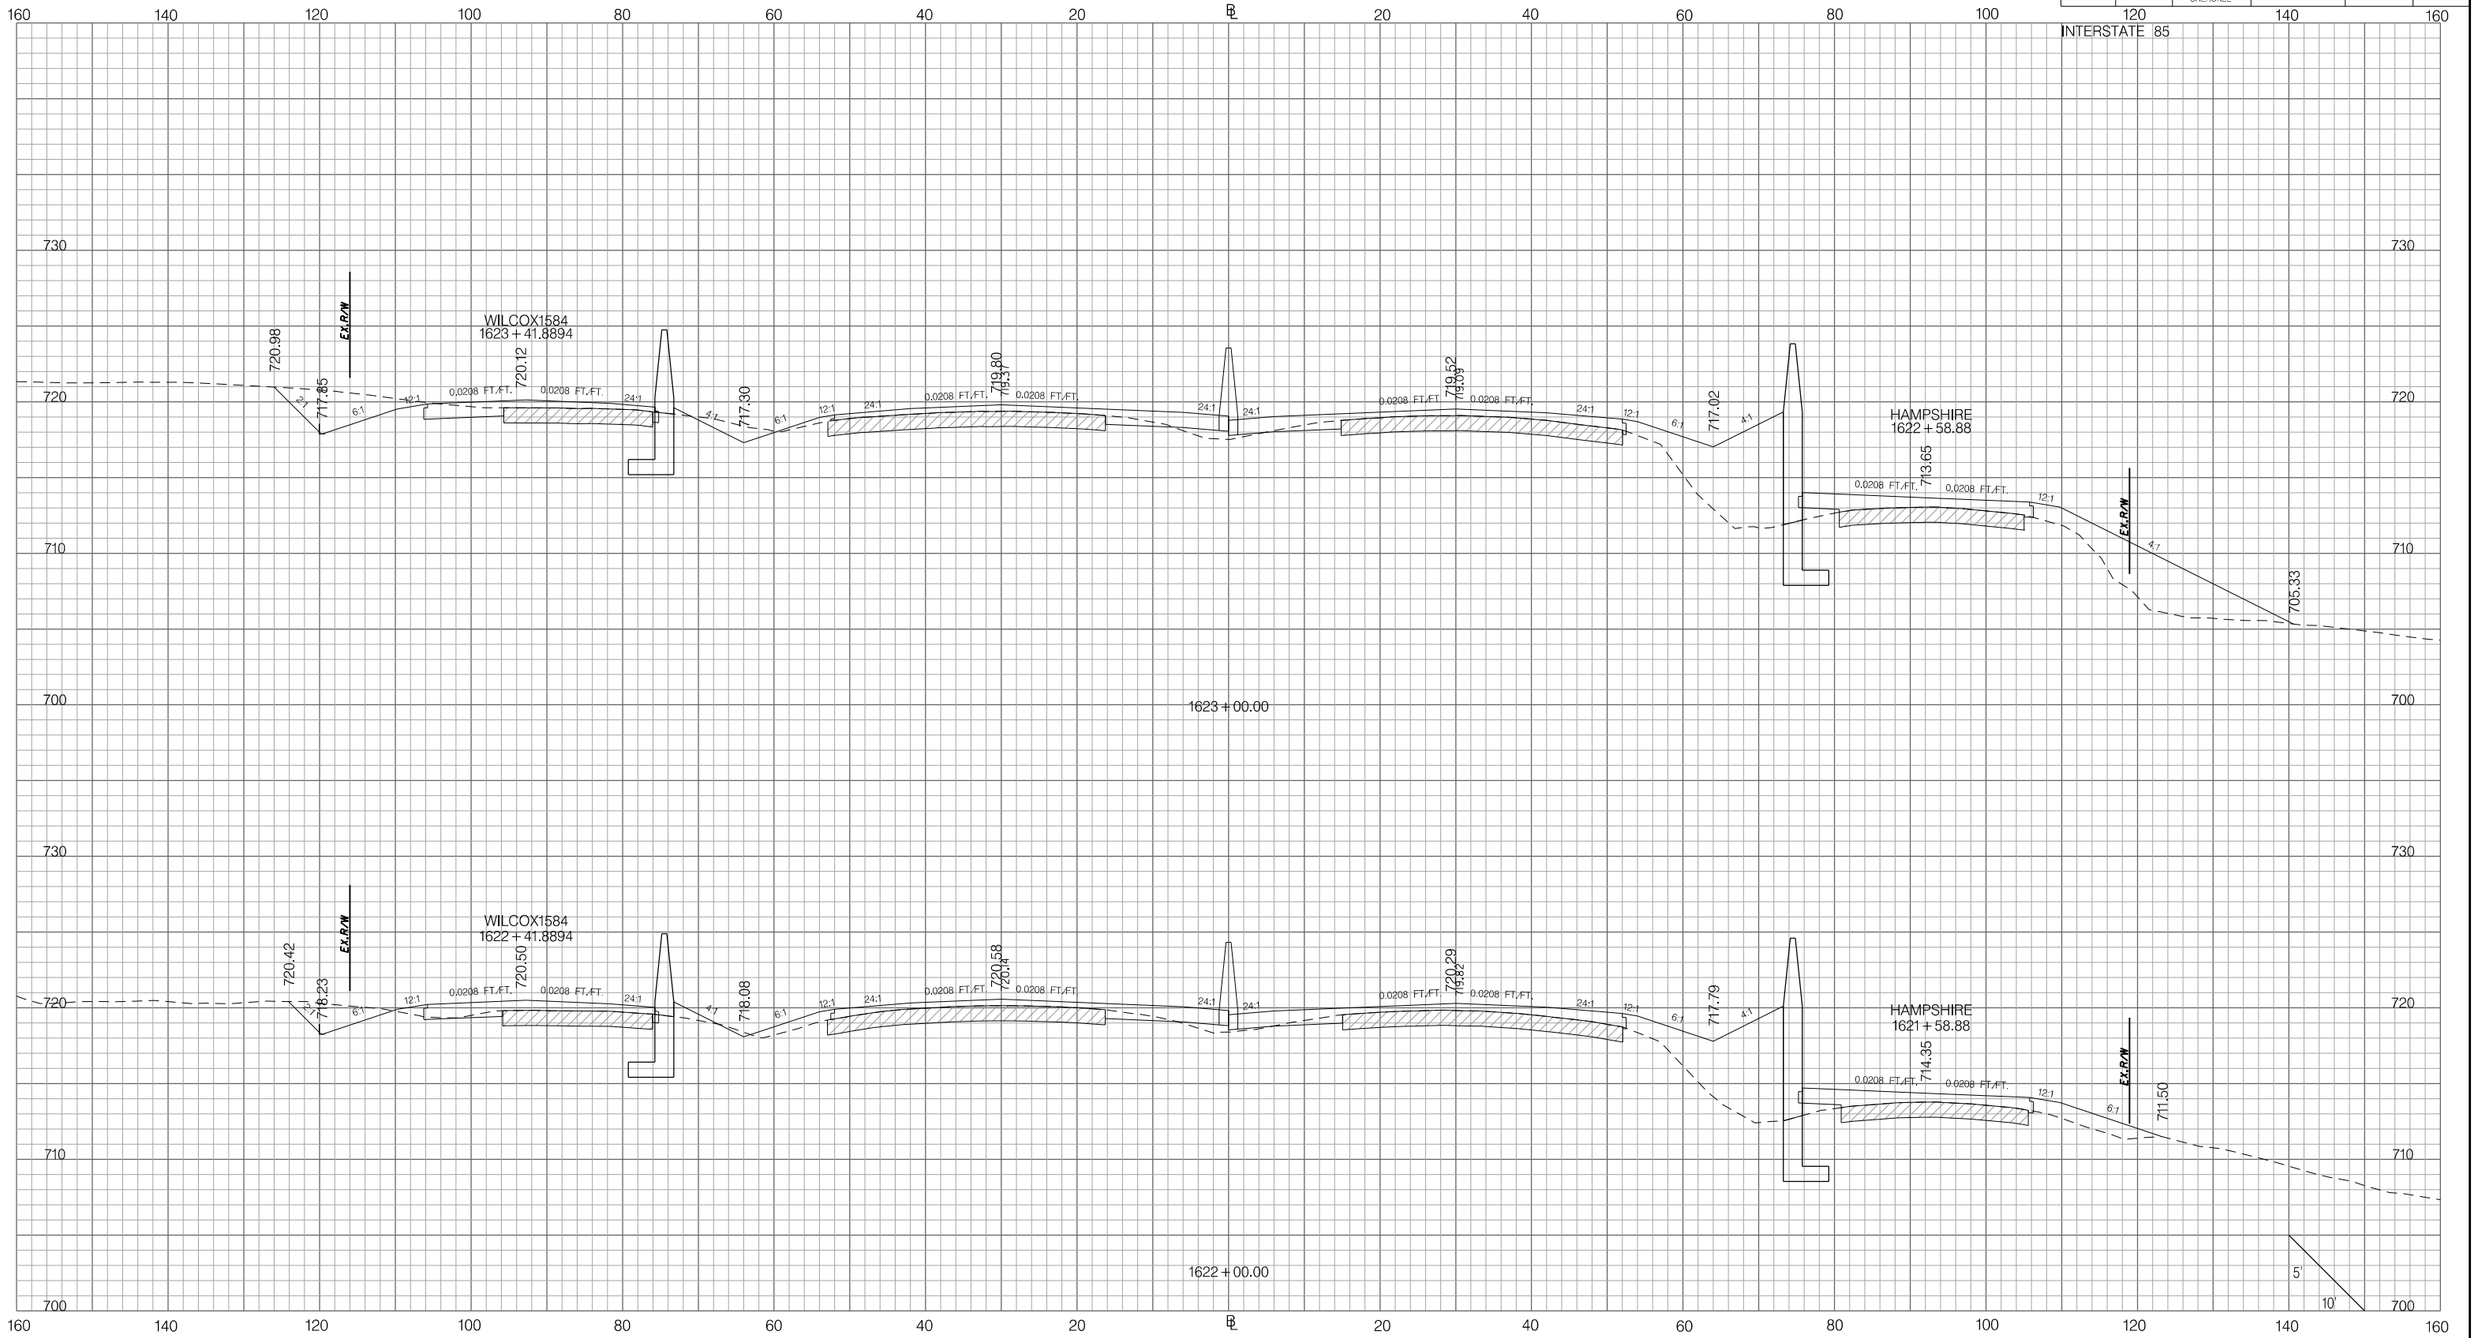

PRELIMINARY
NOT FOR CONSTRUCTION

SCALE: 1" =

REV. NO.	BY	DATE	DESCRIPTION OF REVISION
7			
6			
5			
4			
3			
2			
1			

SOUTH CAROLINA DEPARTMENT OF TRANSPORTATION
INTERSTATE 85

CROSS SECTION SHEET

INTERSTATE 85 MILE MARKER 90–97
SEGMENT C

Z:\Projects\14-60 I85 Widening Cherokee Co MM80-96\Dgn\CrossSections\CROSS SECTION SHEET FILES\PX_I85.dgn
3/9/2016

FED. RD. DIV. NO.	STATE	COUNTY	PROJECT ID	ROAD / ROUTE NO.	SHEET NO.
3	SC	SPARTANBURG CHEROKEE	P027114	INTERSTATE 85	X87

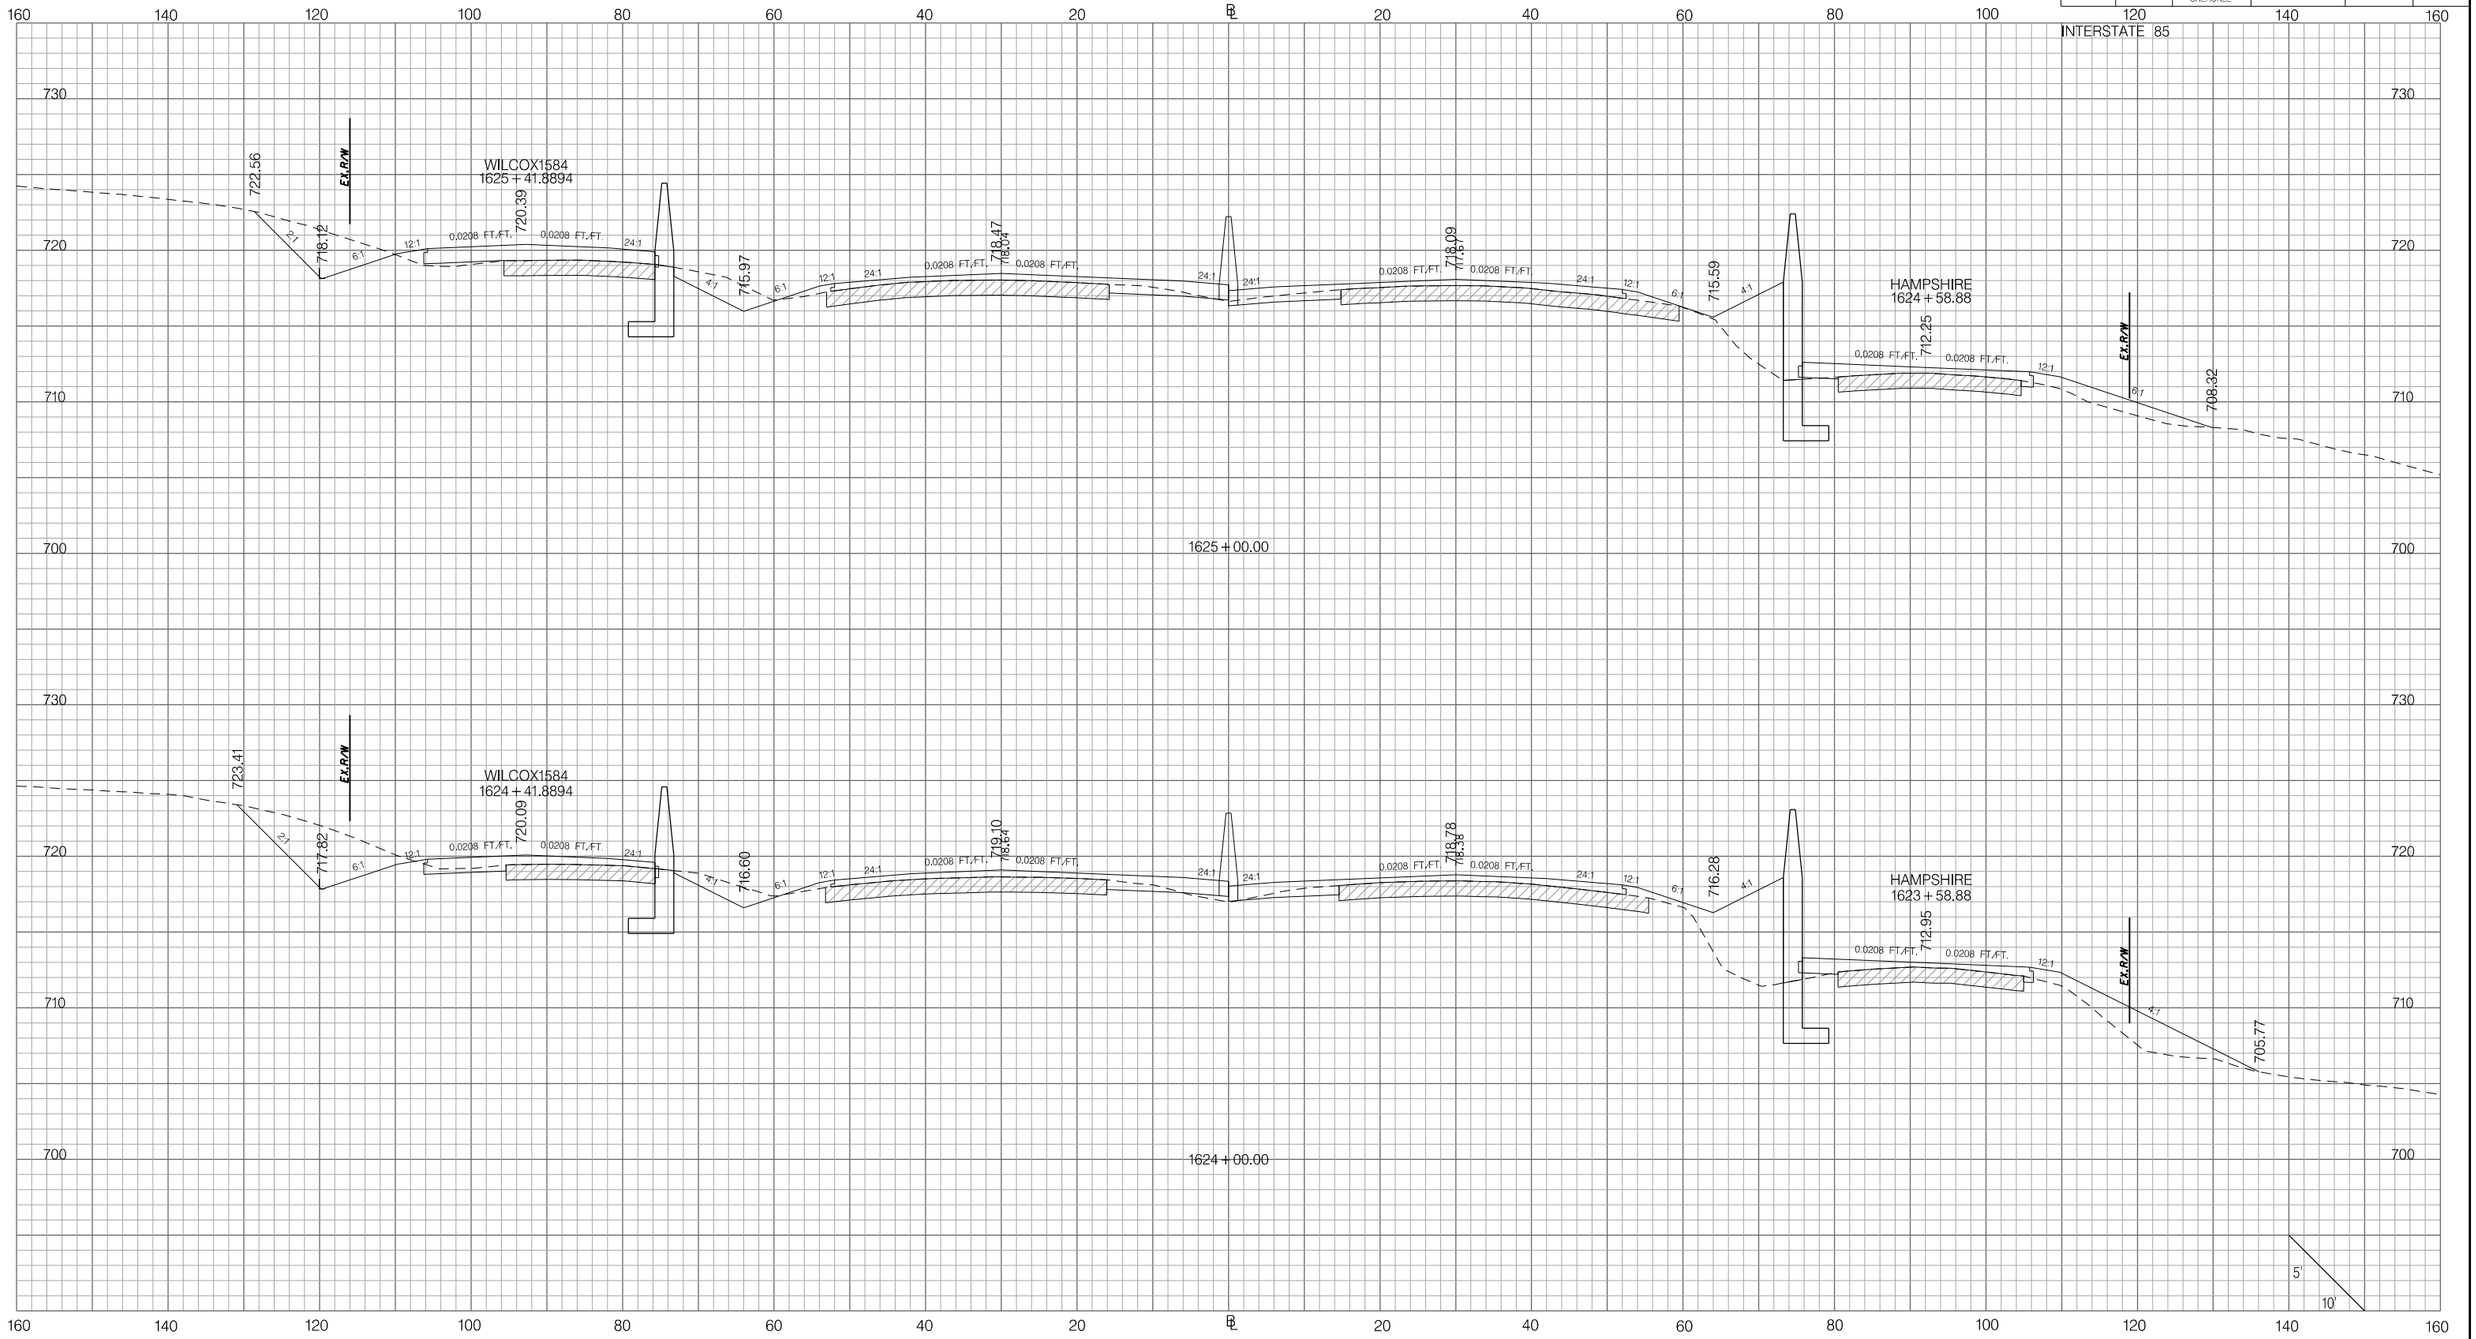

PRELIMINARY
NOT FOR CONSTRUCTION

SCALE: 1" =

REV. NO.	BY	DATE	DESCRIPTION OF REVISION
7			
6			
5			
4			
3			
2			
1			

SOUTH CAROLINA DEPARTMENT OF TRANSPORTATION
INTERSTATE 85

CROSS SECTION SHEET

INTERSTATE 85 MILE MARKER 90–97
SEGMENT C

Z:\Projects\14-60 I85 Widening Cherokee Co MM80-96\Dgn\CrossSections\CROSS SECTION SHEET FILES\PX_I85.dgn
3/9/2016

FED. RD. DIV. NO.	STATE	COUNTY	PROJECT ID	ROAD / ROUTE NO.	SHEET NO.
3	SC	SPARTANBURG CHEROKEE	P027114	INTERSTATE 85	X88

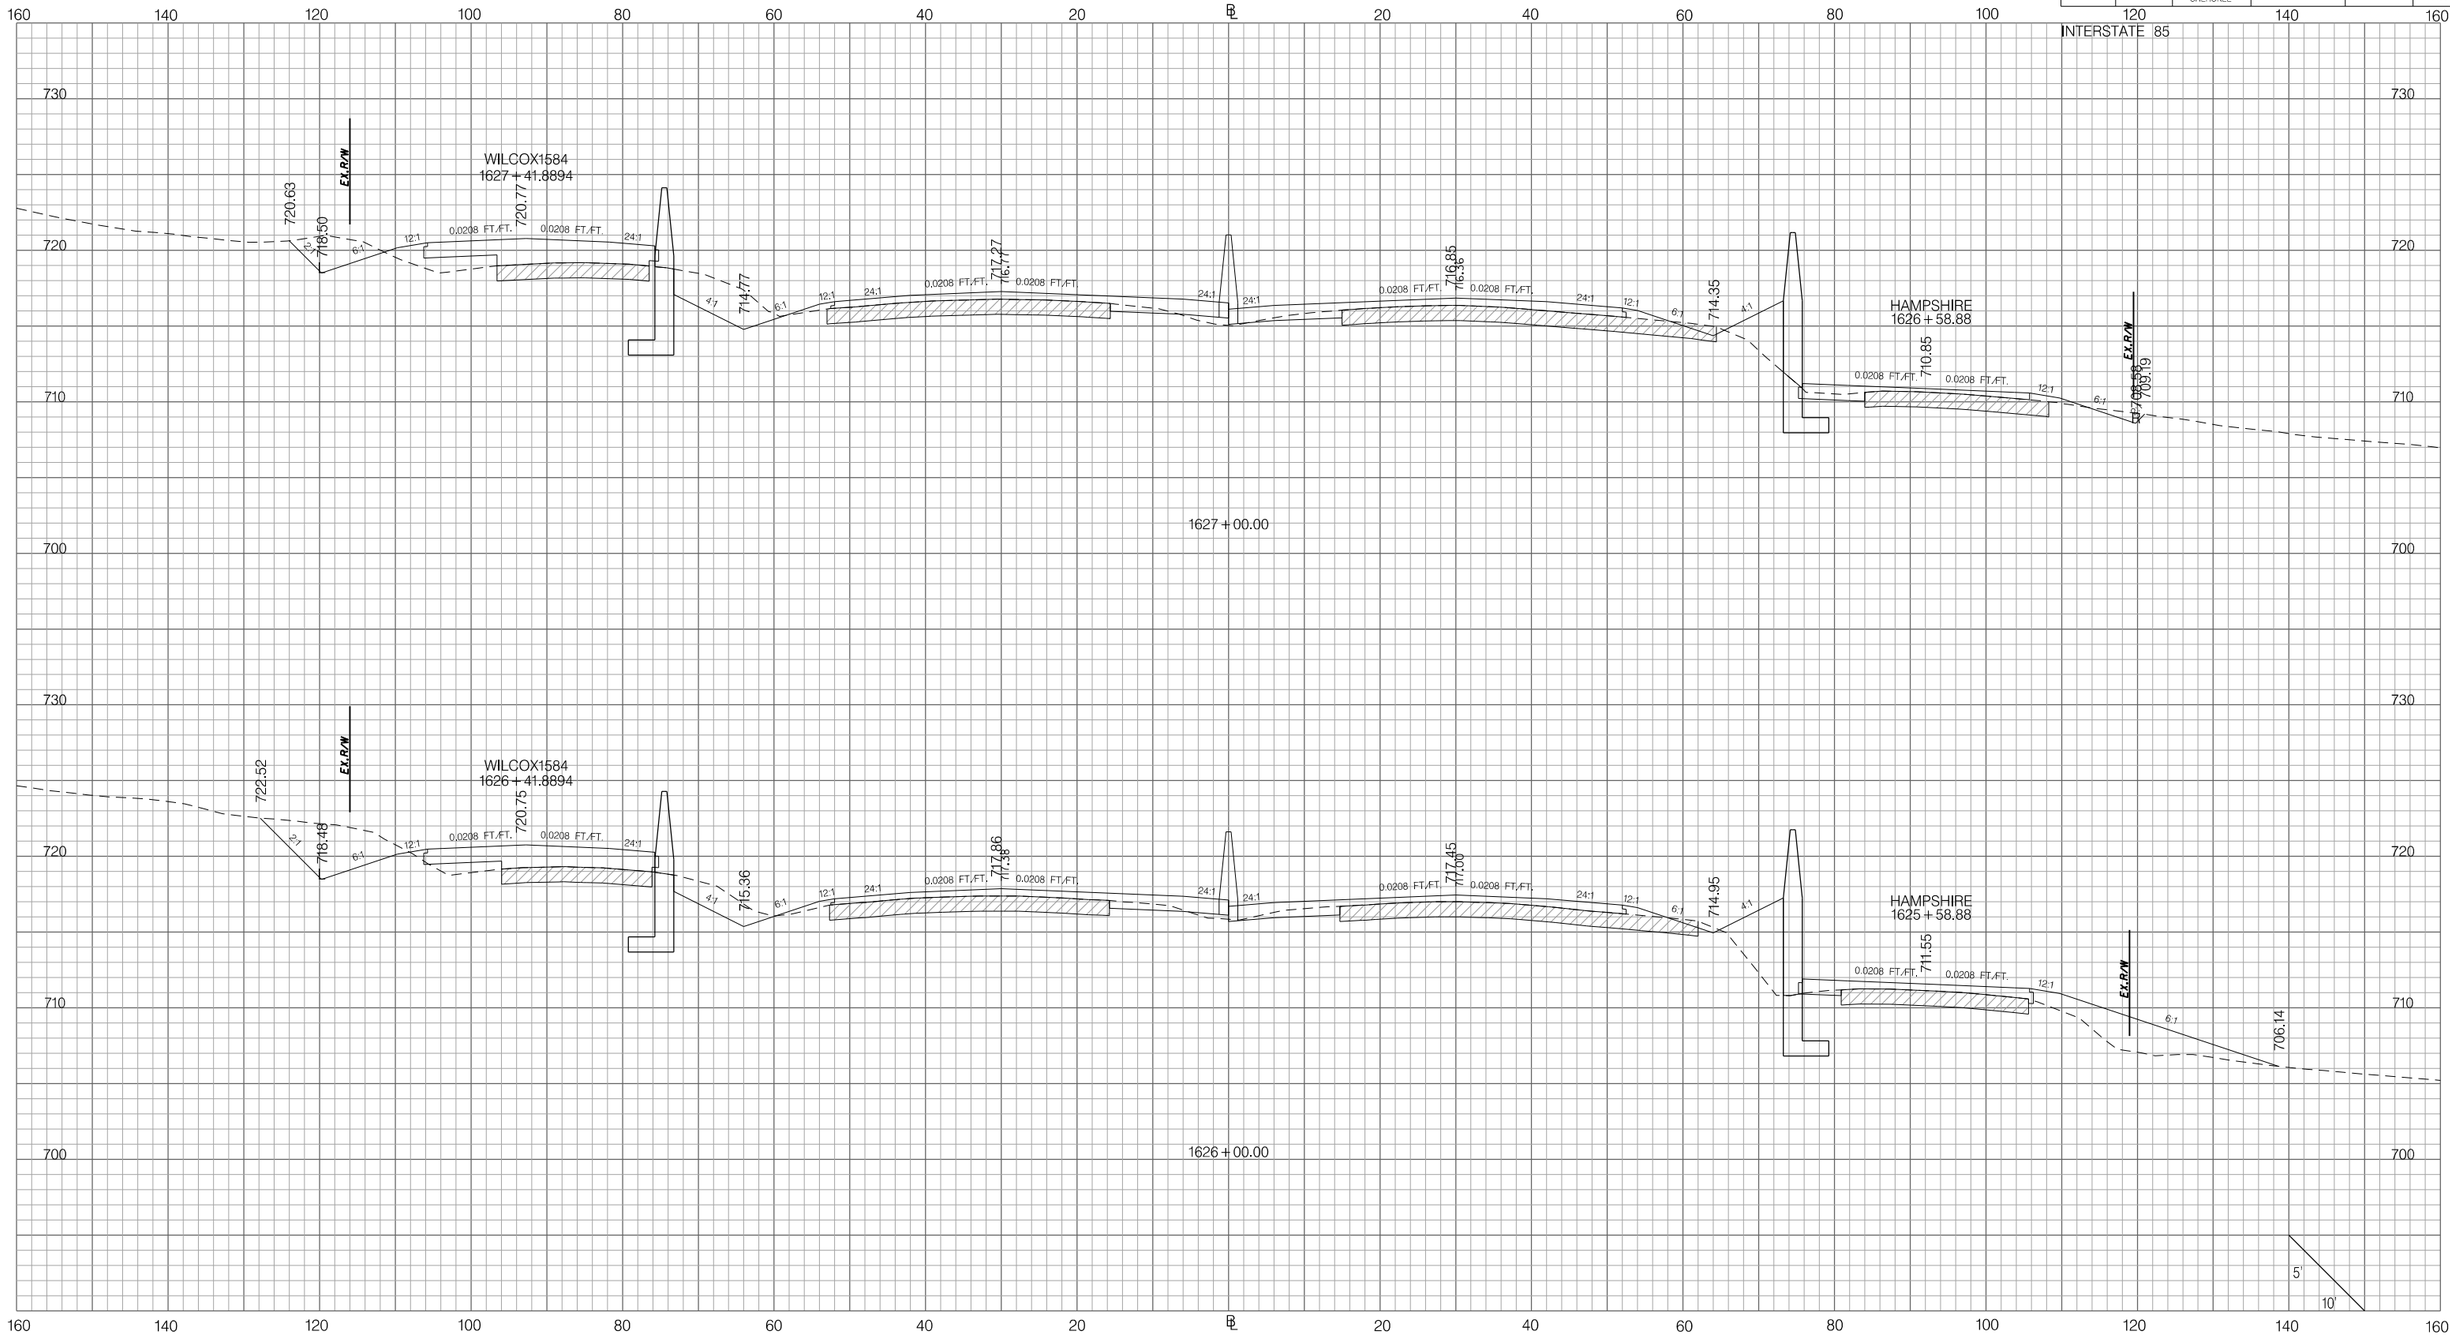

PRELIMINARY
NOT FOR CONSTRUCTION

SCALE: 1" =

REV. NO.	BY	DATE	DESCRIPTION OF REVISION
7			
6			
5			
4			
3			
2			
1			

SOUTH CAROLINA DEPARTMENT OF TRANSPORTATION
INTERSTATE 85

CROSS SECTION SHEET

INTERSTATE 85 MILE MARKER 90–97
SEGMENT C

Z:\Projects\14-60 I85 Widening Cherokee Co MM80-96\Dgn\CrossSections\CROSS SECTION SHEET FILES\PX_I85.dgn
3/9/2016

FED. RD. DIV. NO.	STATE	COUNTY	PROJECT ID	ROAD / ROUTE NO.	SHEET NO.
3	SC	SPARTANBURG CHEROKEE	P027114	INTERSTATE 85	X89

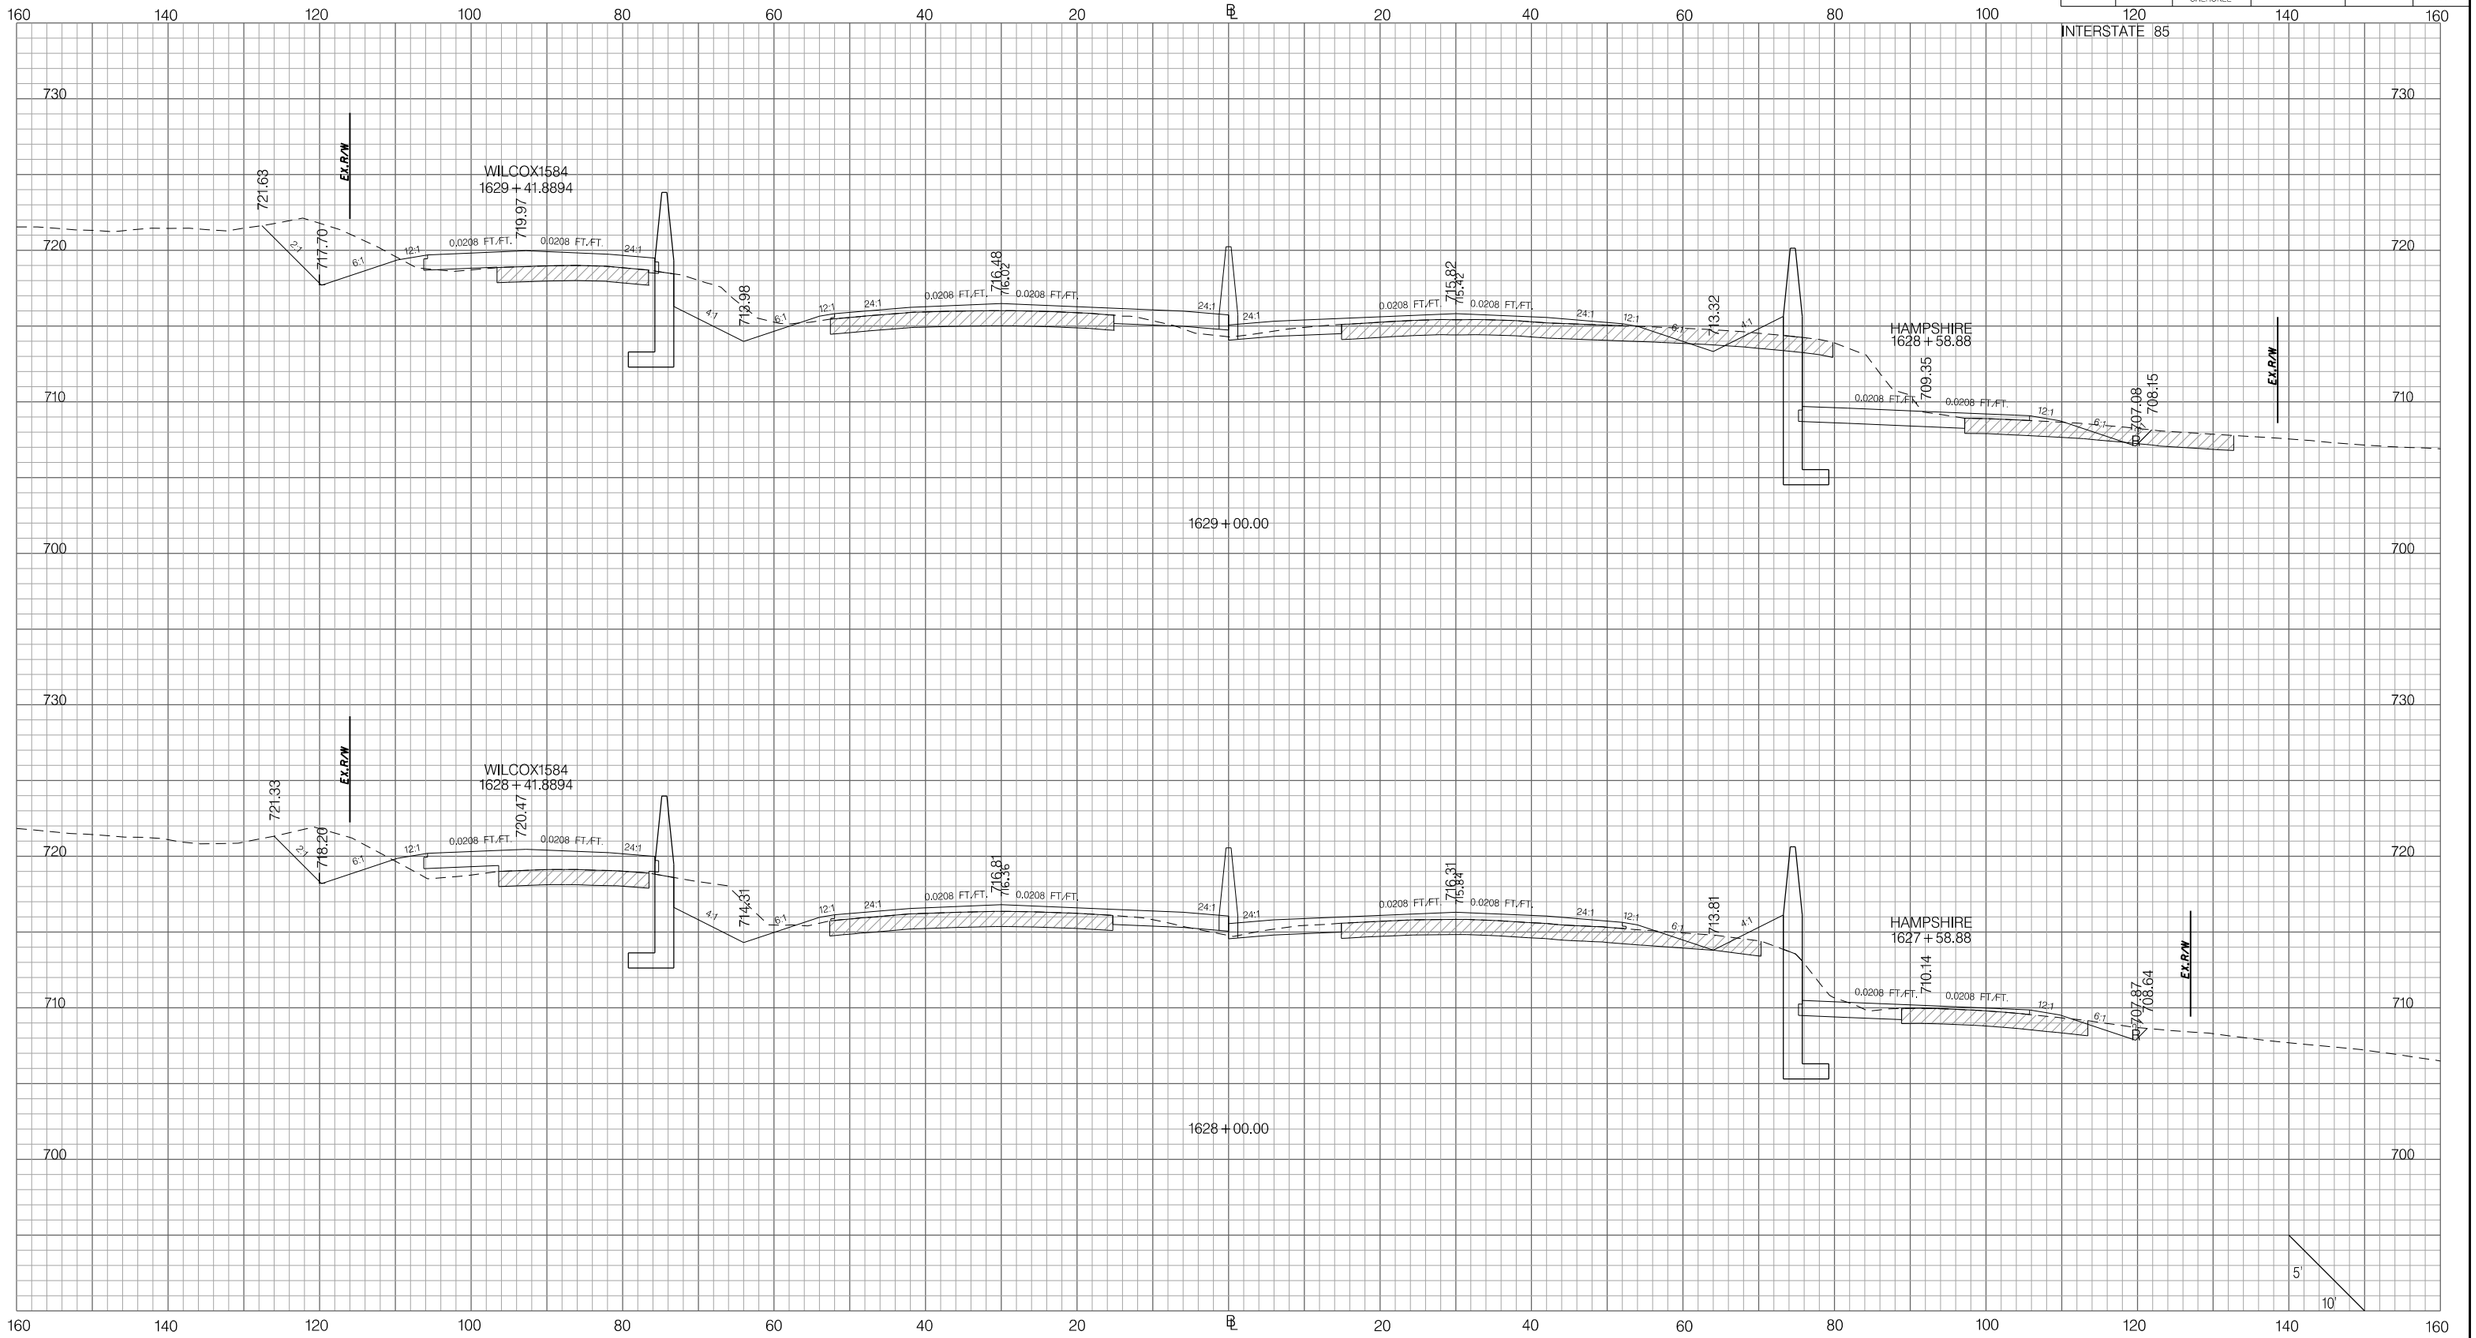

PRELIMINARY
NOT FOR CONSTRUCTION

SCALE: 1" =

REV. NO.	BY	DATE	DESCRIPTION OF REVISION
7			
6			
5			
4			
3			
2			
1			

SOUTH CAROLINA DEPARTMENT OF TRANSPORTATION
INTERSTATE 85

CROSS SECTION SHEET

INTERSTATE 85 MILE MARKER 90–97
SEGMENT C

Z:\Projects\14-60 I85 Widening Cherokee Co MM80-96\Dgn\CrossSections\CROSS SECTION SHEET FILES\PX_I85.dgn
3/9/2016

FED. RD. DIV. NO.	STATE	COUNTY	PROJECT ID	ROAD / ROUTE NO.	SHEET NO.
3	SC	SPARTANBURG CHEROKEE	P027114	INTERSTATE 85	X90

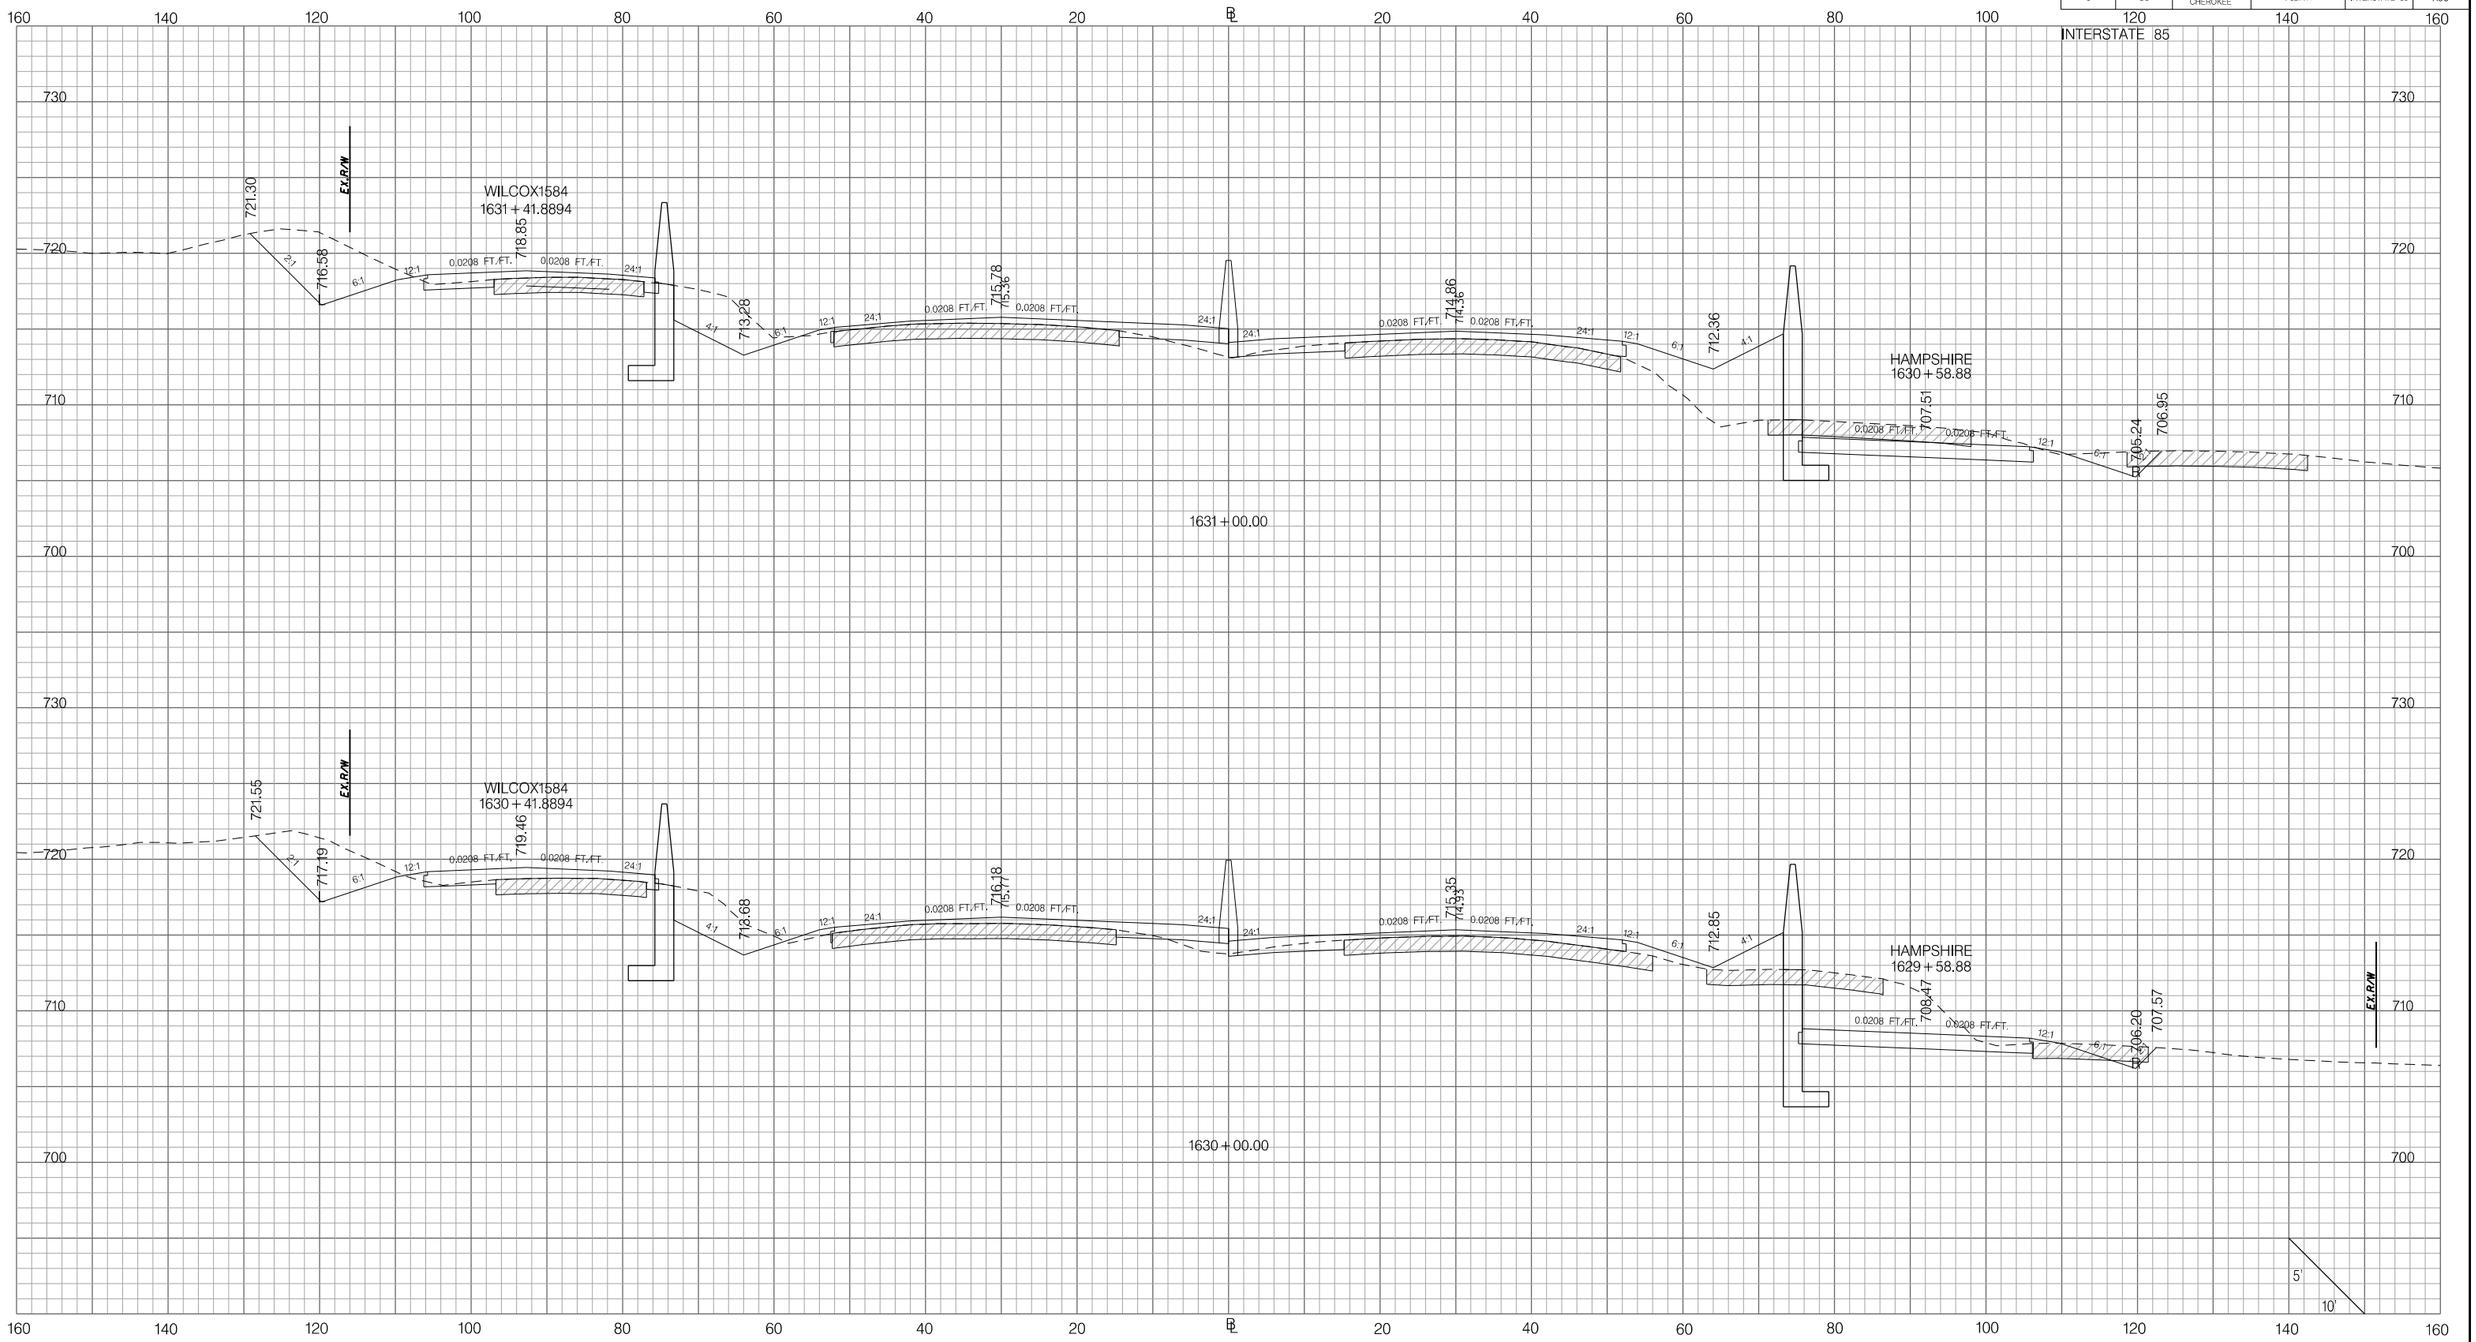

PRELIMINARY
NOT FOR CONSTRUCTION

SCALE: 1" =

REV. NO.	BY	DATE	DESCRIPTION OF REVISION
7			
6			
5			
4			
3			
2			
1			

SOUTH CAROLINA DEPARTMENT OF TRANSPORTATION
INTERSTATE 85

CROSS SECTION SHEET

INTERSTATE 85 MILE MARKER 90–97
SEGMENT C

Z:\Projects\14-60 I85 Widening Cherokee Co MM80-96\Dgn\CrossSections\CROSS SECTION SHEET FILES\PX_I85.dgn
3/9/2016

FED. RD. DIV. NO.	STATE	COUNTY	PROJECT ID	ROAD / ROUTE NO.	SHEET NO.
3	SC	SPARTANBURG CHEROKEE	P027114	INTERSTATE 85	X91

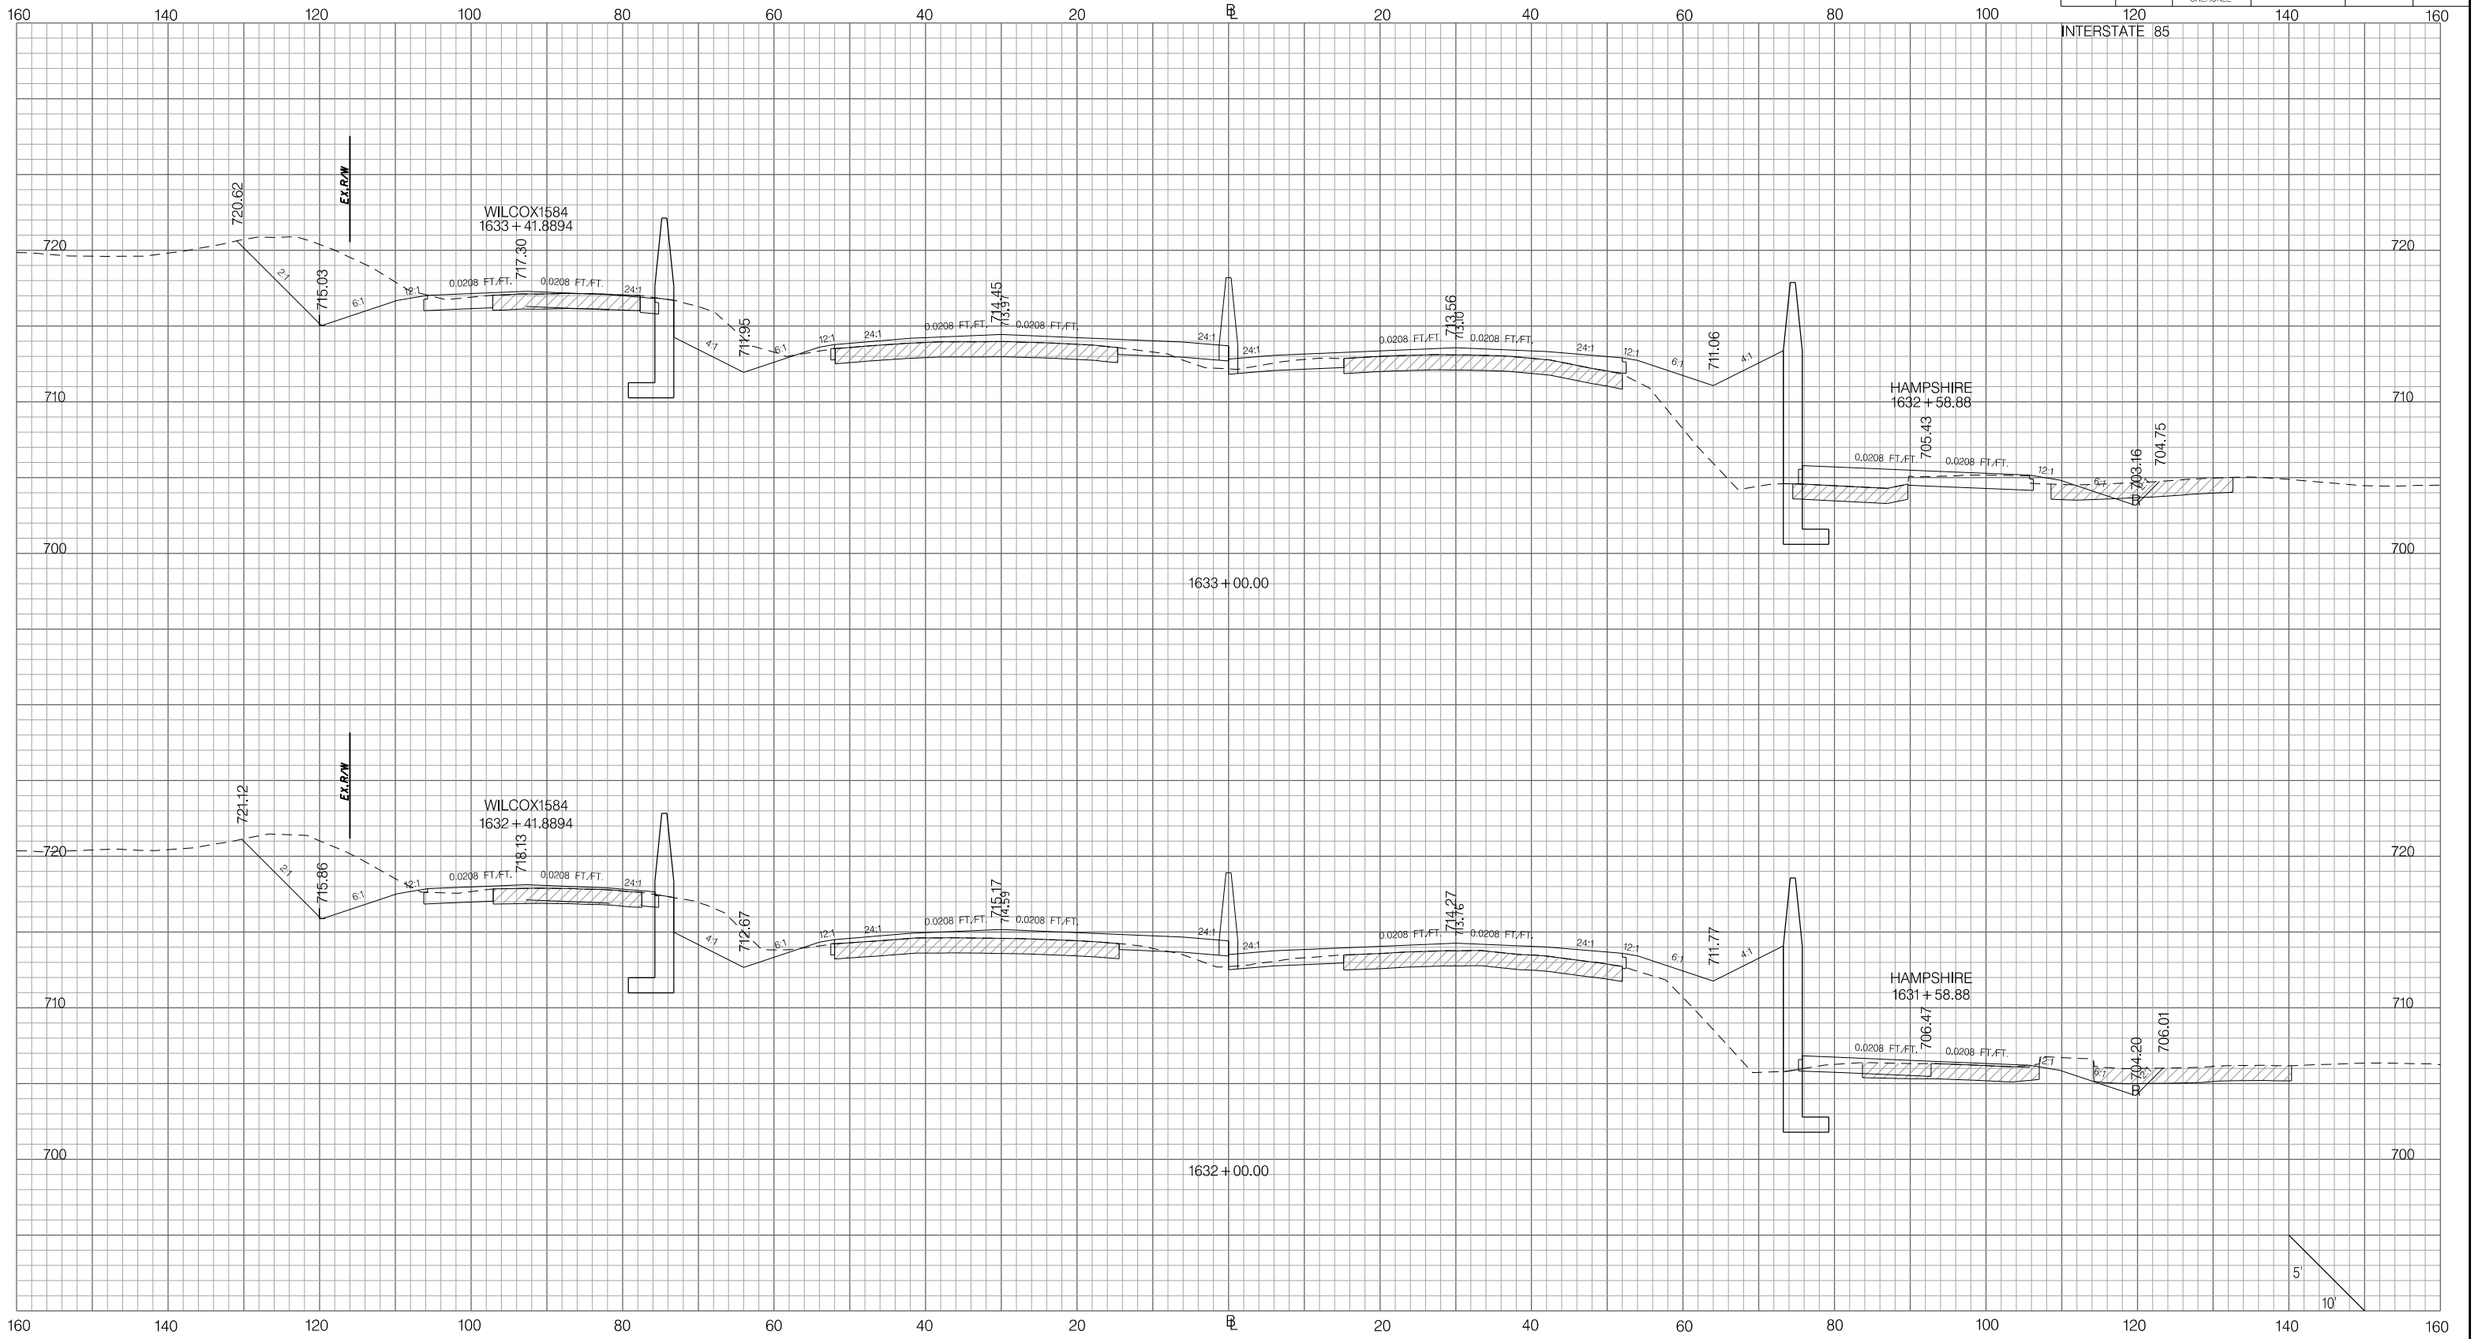

PRELIMINARY
NOT FOR CONSTRUCTION

SCALE: 1" =

REV. NO.	BY	DATE	DESCRIPTION OF REVISION
7			
6			
5			
4			
3			
2			
1			

SOUTH CAROLINA DEPARTMENT OF TRANSPORTATION
INTERSTATE 85

CROSS SECTION SHEET

INTERSTATE 85 MILE MARKER 90–97
SEGMENT C

Z:\Projects\14-60 I85 Widening Cherokee Co MM80-96\Dgn\CrossSections\CROSS SECTION SHEET FILES\PX_I85.dgn
3/9/2016

FED. RD. DIV. NO.	STATE	COUNTY	PROJECT ID	ROAD / ROUTE NO.	SHEET NO.
3	SC	SPARTANBURG CHEROKEE	P027114	INTERSTATE 85	X92

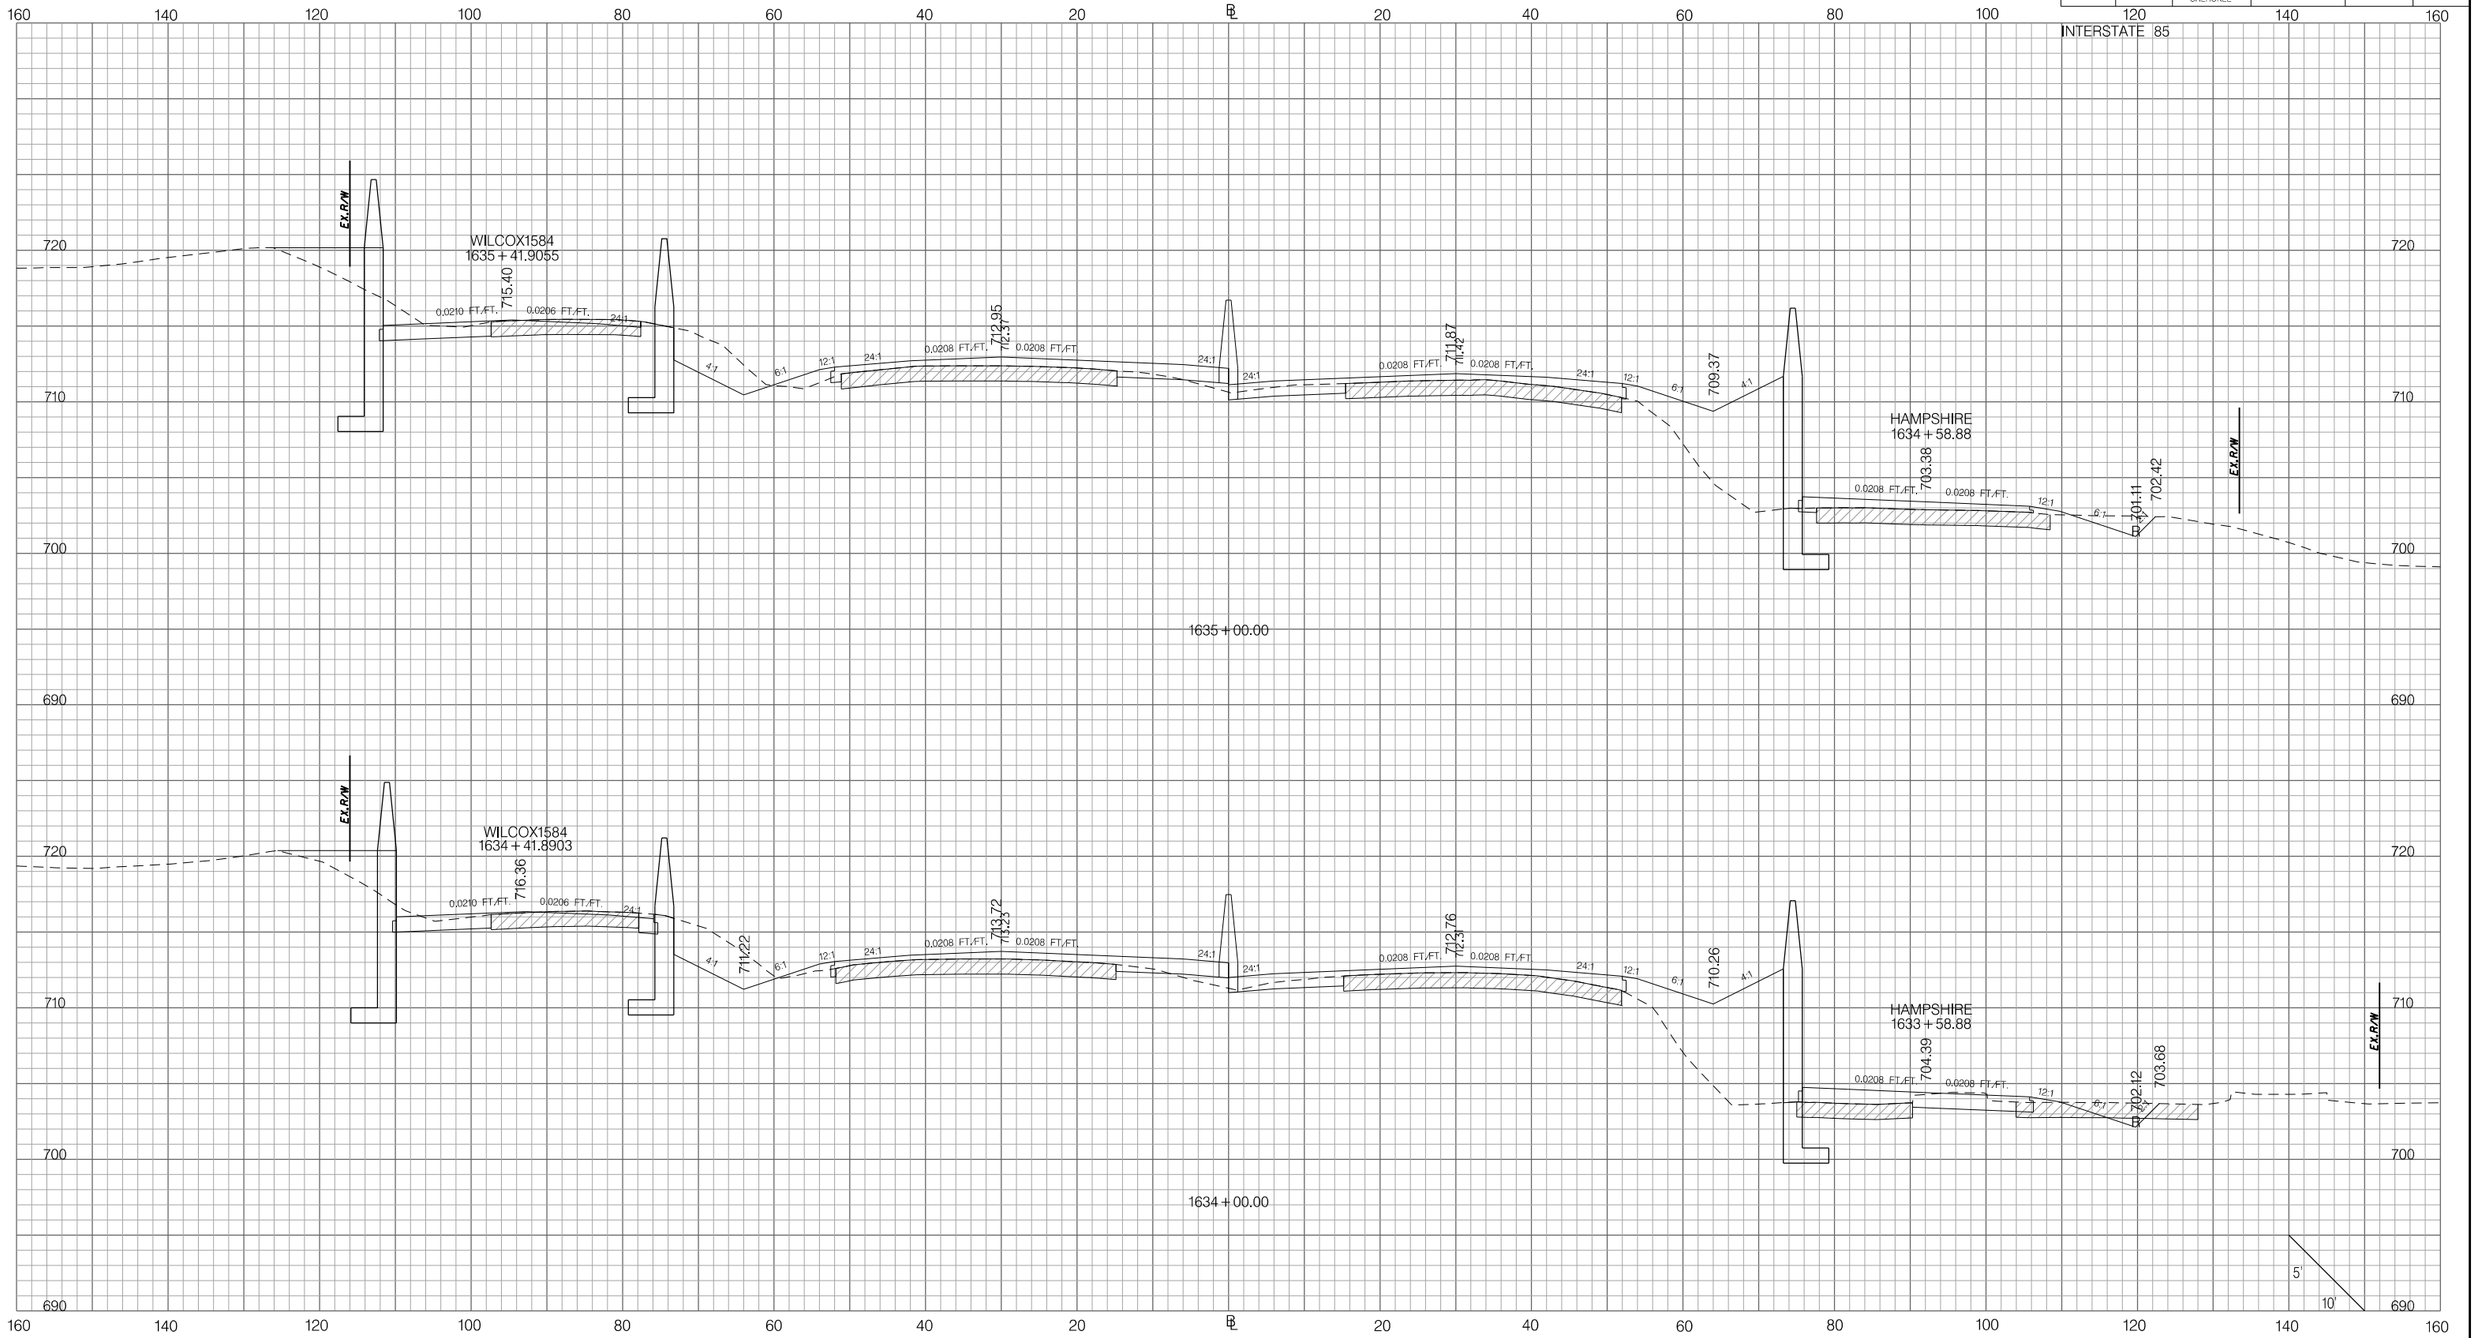

Z:\Projects\14-60 I85 Widening Cherokee Co MM80-96\Dgn\CrossSections\CROSS SECTION SHEET FILES\PX_I85.dgn
3/9/2016

PRELIMINARY
NOT FOR CONSTRUCTION

SCALE: 1" =

REV. NO.	BY	DATE	DESCRIPTION OF REVISION
7			
6			
5			
4			
3			
2			
1			

SOUTH CAROLINA DEPARTMENT OF TRANSPORTATION
INTERSTATE 85

CROSS SECTION SHEET

INTERSTATE 85 MILE MARKER 90–97
SEGMENT C

FED. RD. DIV. NO.	STATE	COUNTY	PROJECT ID	ROAD / ROUTE NO.	SHEET NO.
3	SC	SPARTANBURG CHEROKEE	P027114	INTERSTATE 85	X93

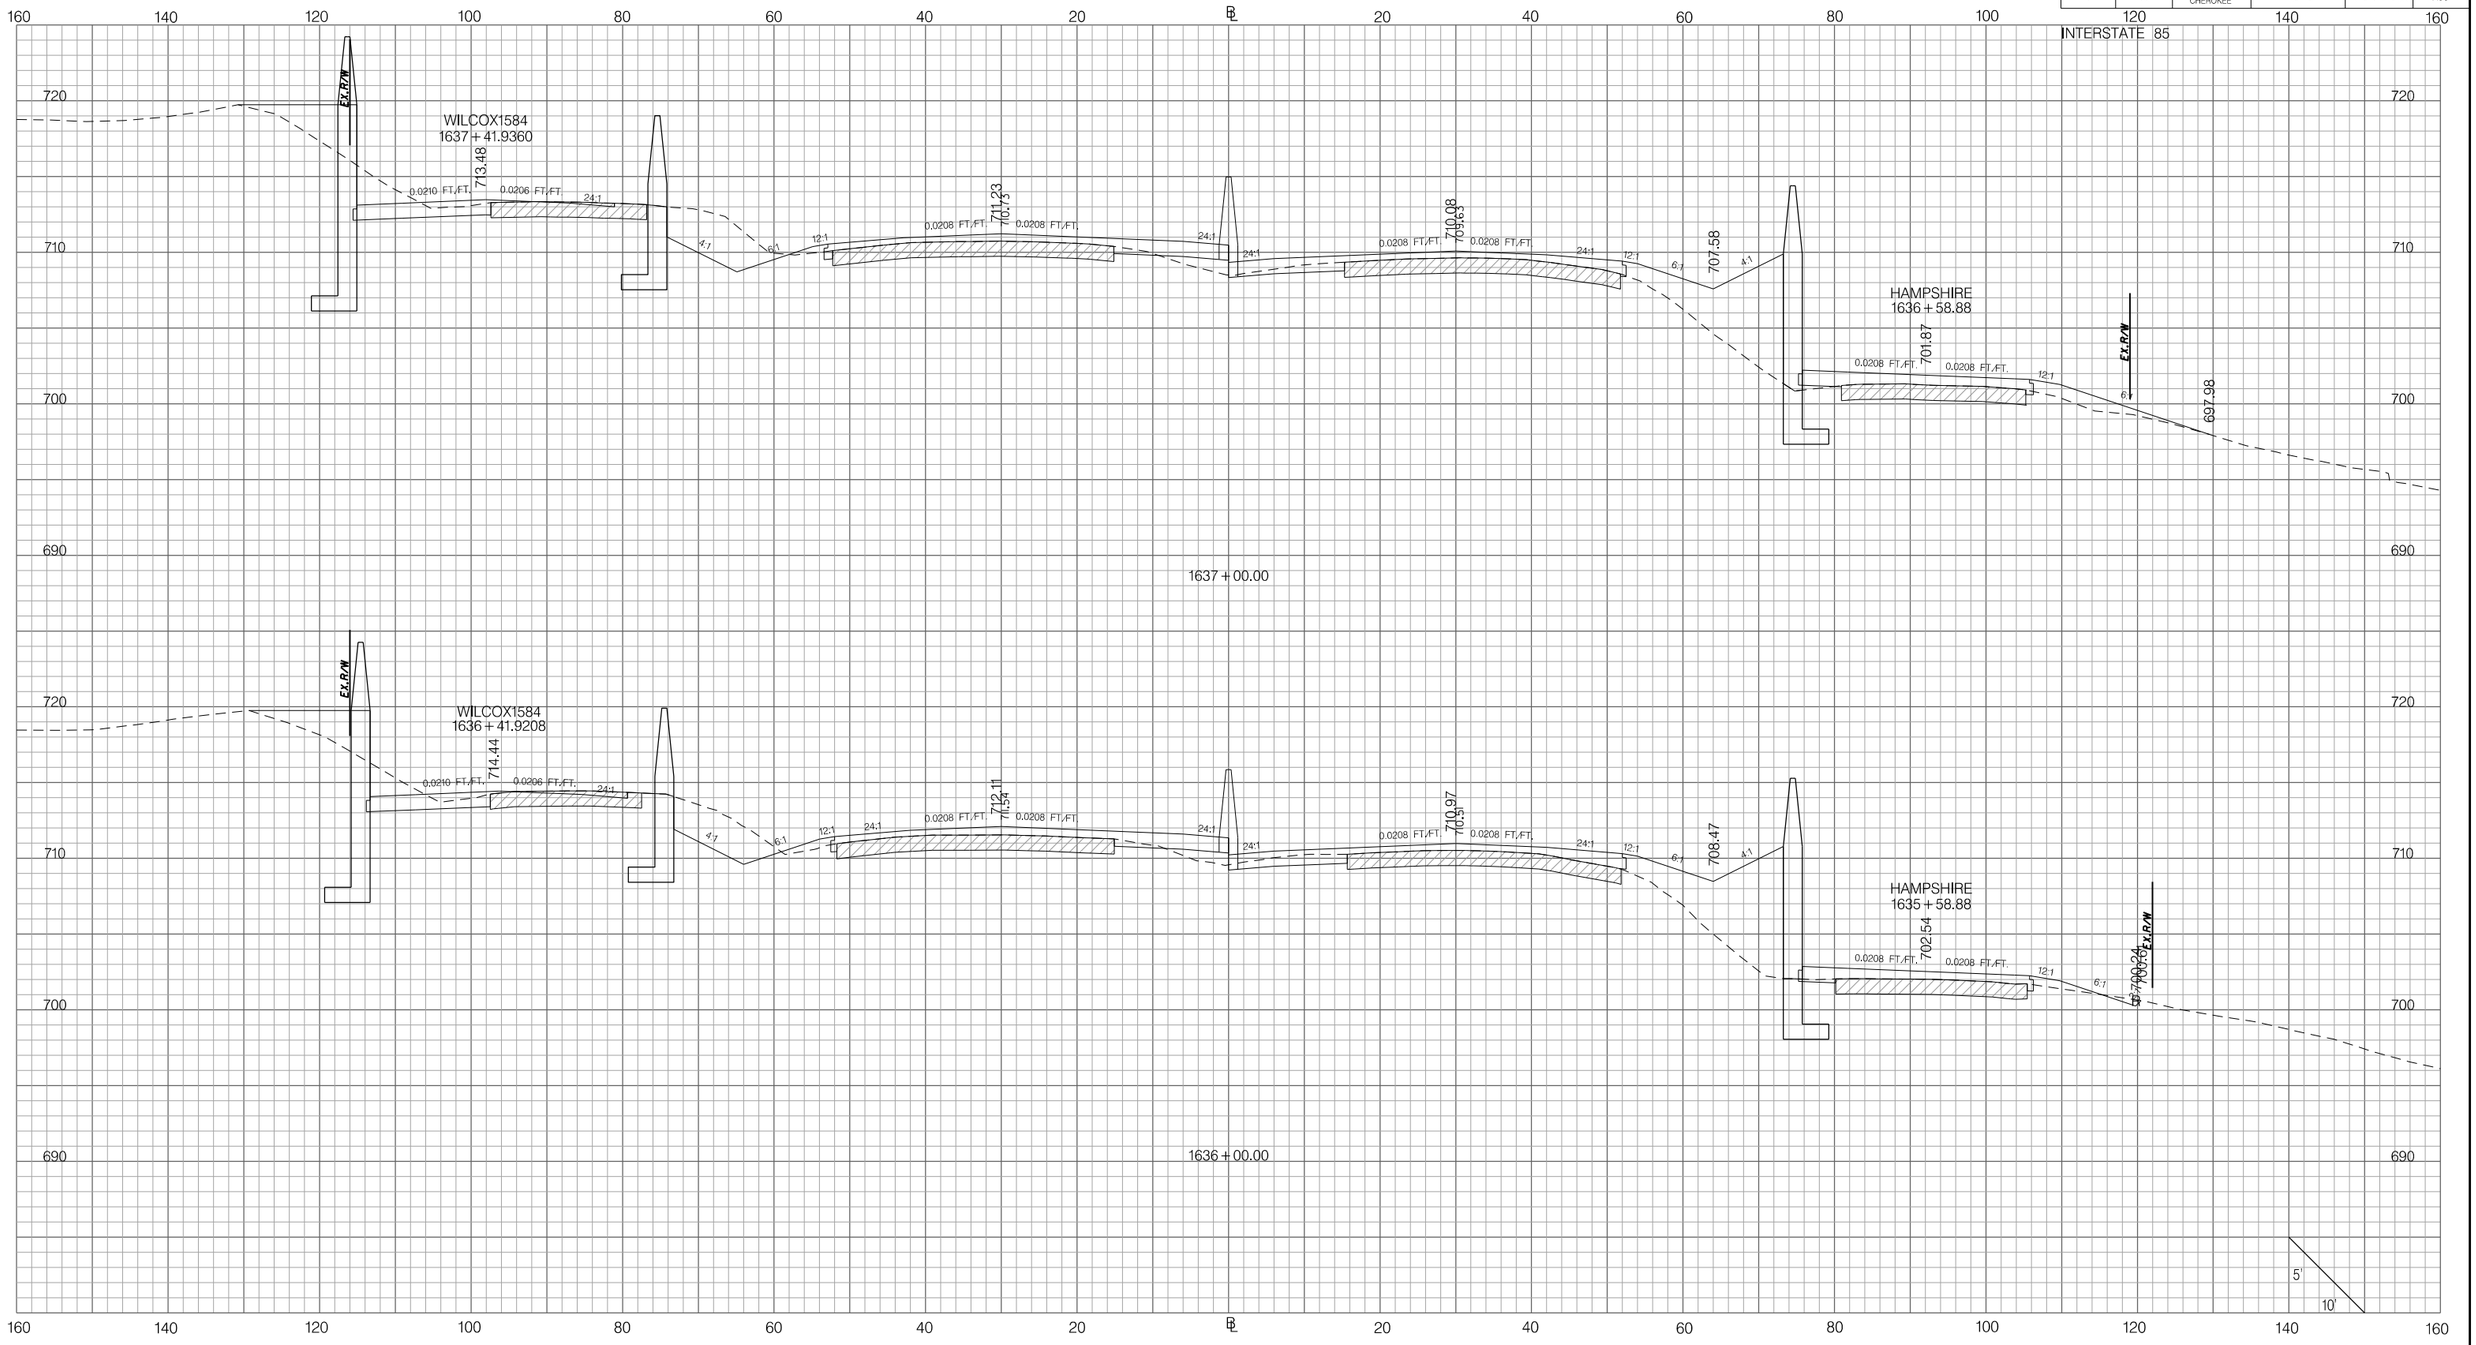

PRELIMINARY
NOT FOR CONSTRUCTION

SCALE: 1" =

REV. NO.	BY	DATE	DESCRIPTION OF REVISION
7			
6			
5			
4			
3			
2			
1			

SOUTH CAROLINA DEPARTMENT OF TRANSPORTATION
INTERSTATE 85

CROSS SECTION SHEET

INTERSTATE 85 MILE MARKER 90–97
SEGMENT C

Z:\Projects\14-60 I85 Widening Cherokee Co MM80-96\Dgn\CrossSections\CROSS SECTION SHEET FILES\PX_I85.dgn
3/9/2016

FED. RD. DIV. NO.	STATE	COUNTY	PROJECT ID	ROAD / ROUTE NO.	SHEET NO.
3	SC	SPARTANBURG CHEROKEE	P027114	INTERSTATE 85	X94

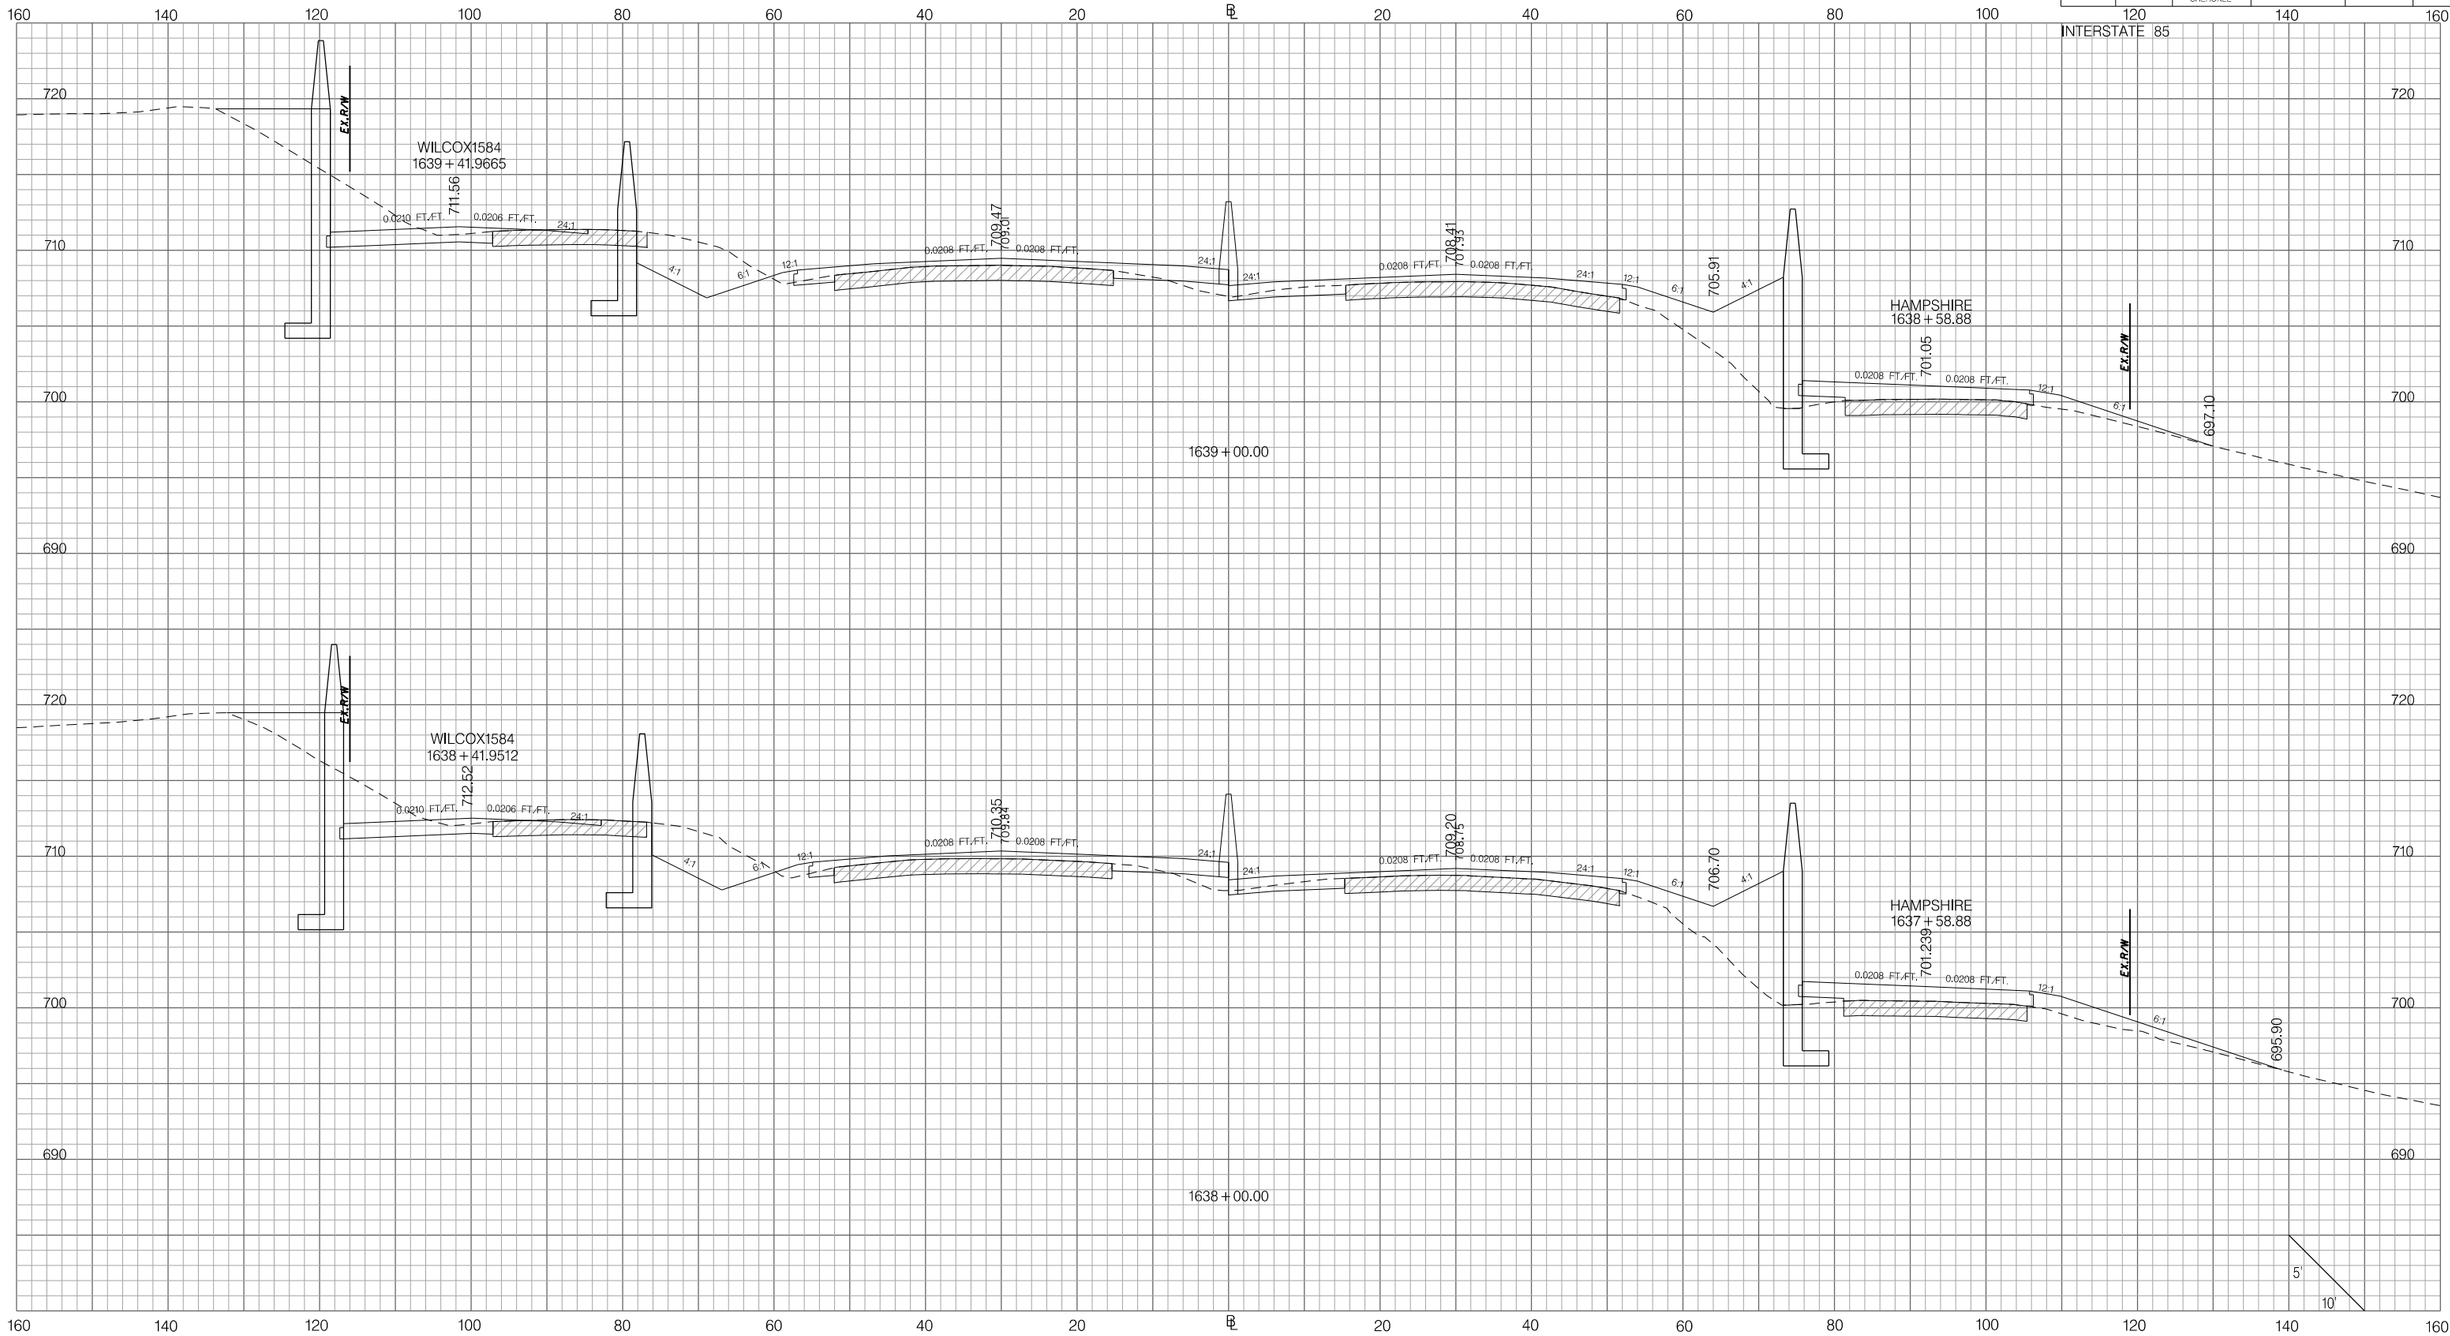

PRELIMINARY
NOT FOR CONSTRUCTION

SCALE: 1" =

REV. NO.	BY	DATE	DESCRIPTION OF REVISION
7			
6			
5			
4			
3			
2			
1			

SOUTH CAROLINA DEPARTMENT OF TRANSPORTATION
INTERSTATE 85

CROSS SECTION SHEET

INTERSTATE 85 MILE MARKER 90–97
SEGMENT C

Z:\Projects\14-60 I85 Widening Cherokee Co MM80-96\Dgn\CrossSections\CROSS SECTION SHEET FILES\PX_I85.dgn
3/9/2016

FED. RD. DIV. NO.	STATE	COUNTY	PROJECT ID	ROAD / ROUTE NO.	SHEET NO.
3	SC	SPARTANBURG CHEROKEE	P027114	INTERSTATE 85	X95

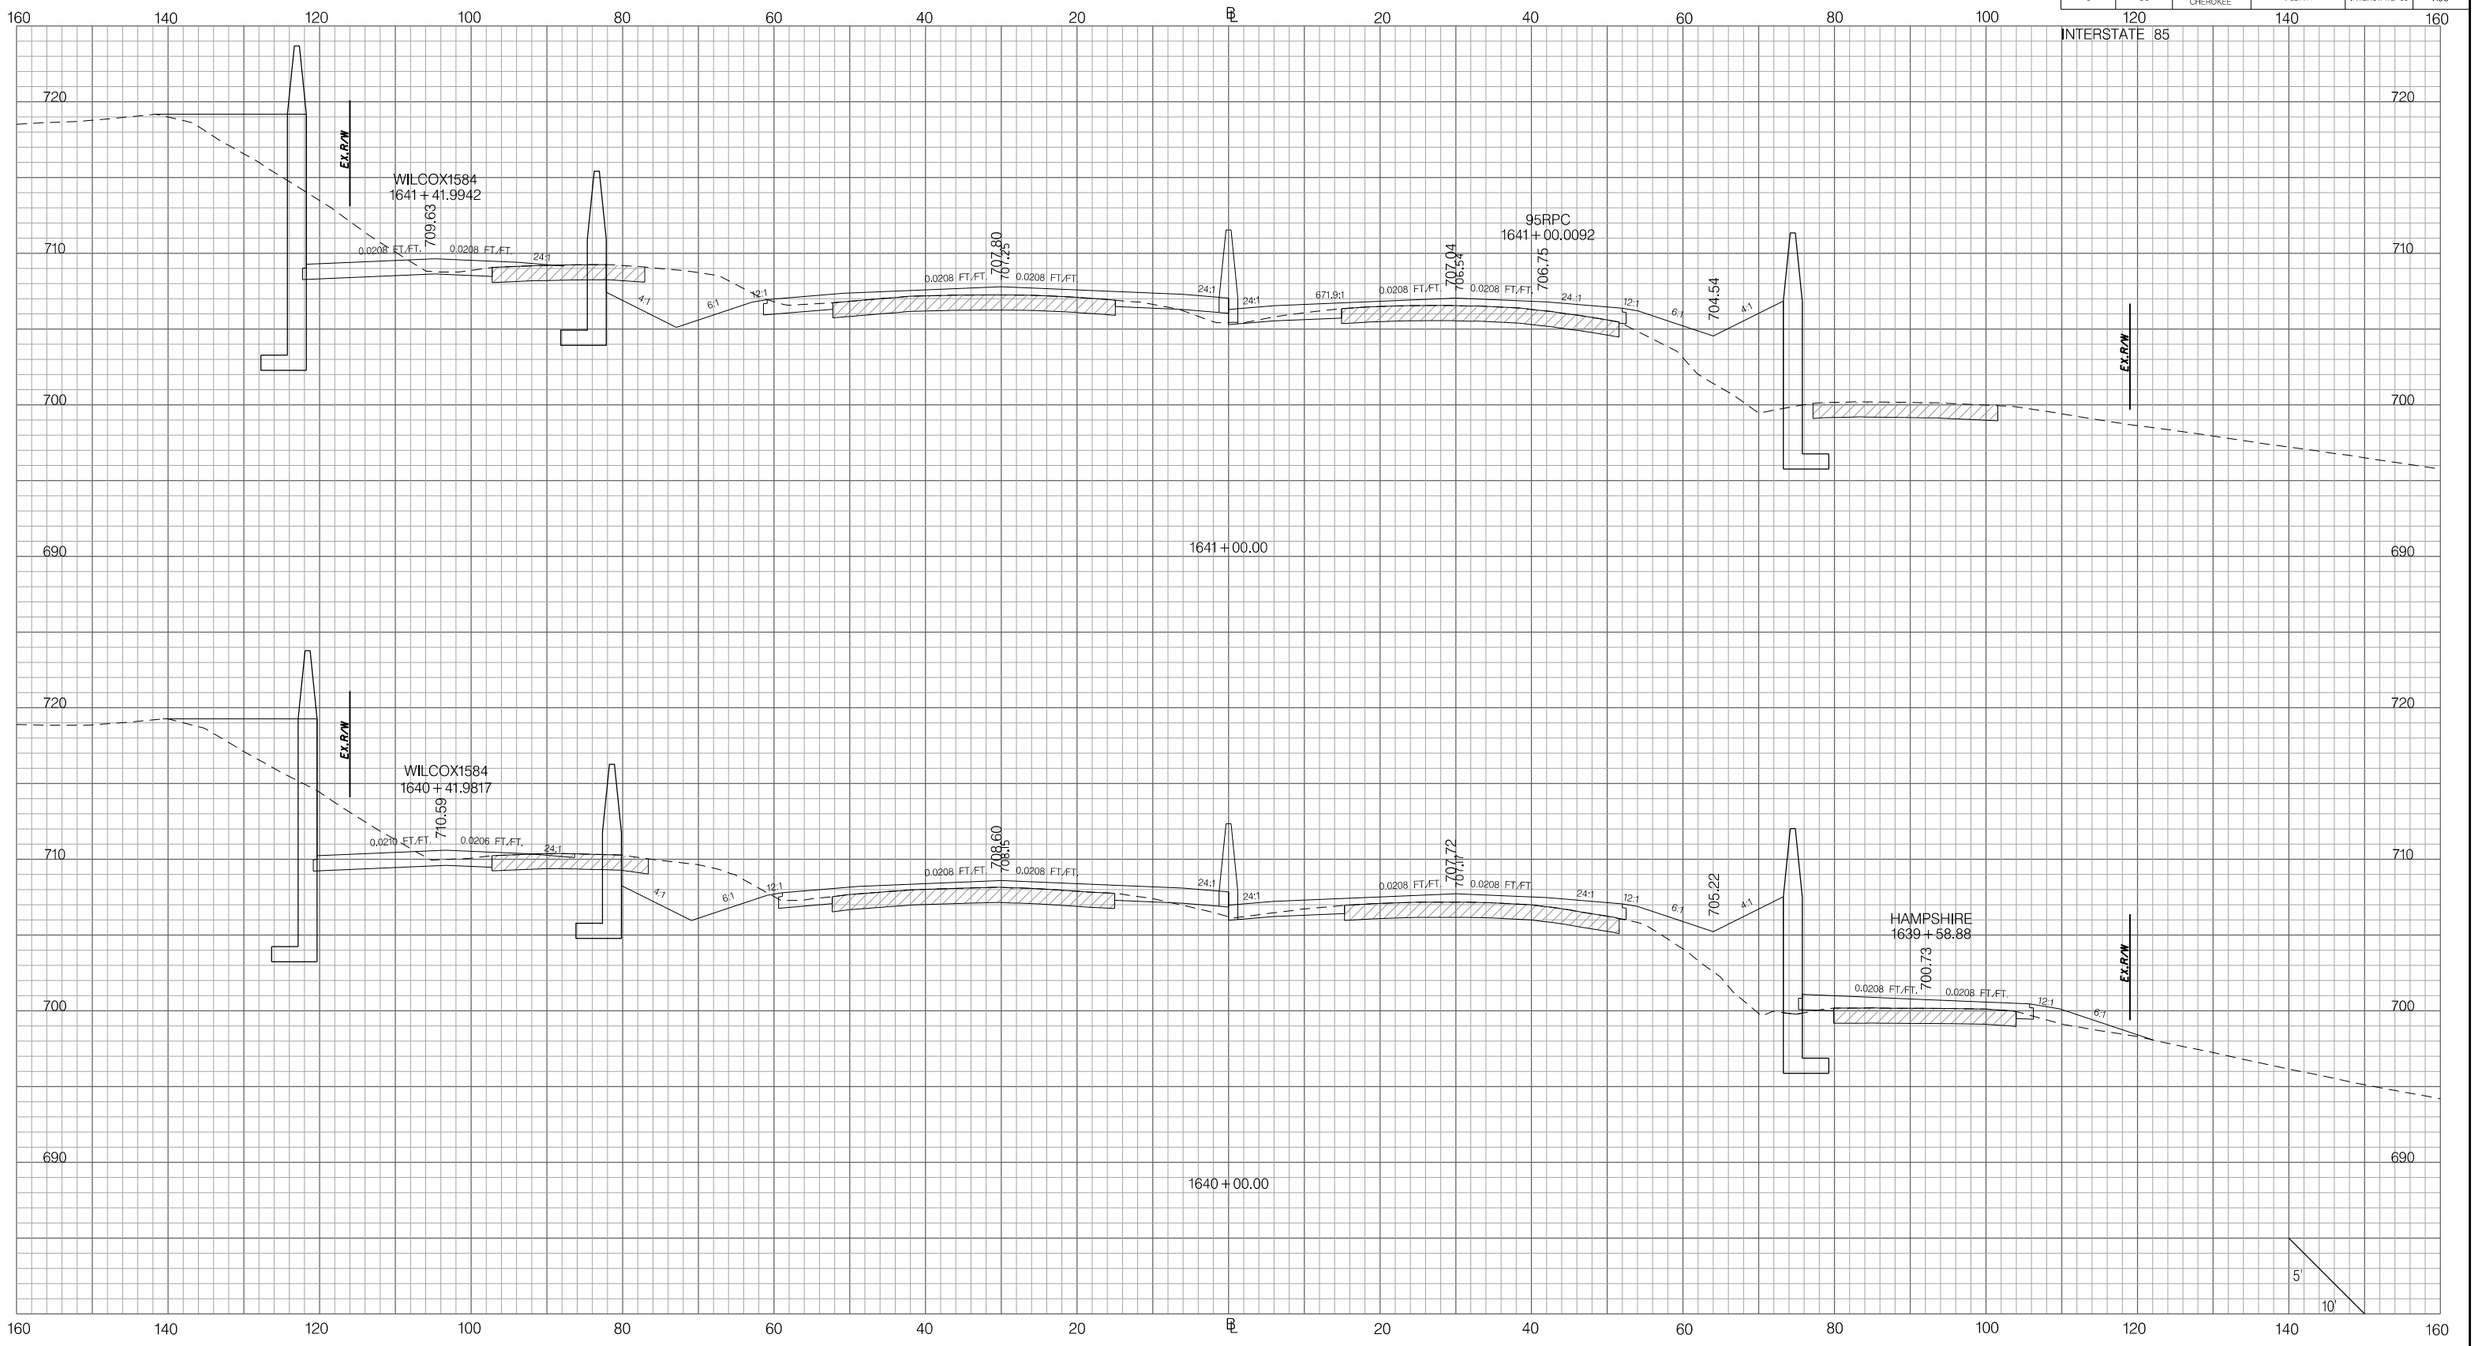

PRELIMINARY
NOT FOR CONSTRUCTION

SCALE: 1" =

REV. NO.	BY	DATE	DESCRIPTION OF REVISION
7			
6			
5			
4			
3			
2			
1			

SOUTH CAROLINA DEPARTMENT OF TRANSPORTATION
INTERSTATE 85

CROSS SECTION SHEET

INTERSTATE 85 MILE MARKER 90–97
SEGMENT C

Z:\Projects\14-60 I85 Widening Cherokee Co MM80-96\Dgn\CrossSections\CROSS SECTION SHEET FILES\PX_I85.dgn
3/9/2016

FED. RD. DIV. NO.	STATE	COUNTY	PROJECT ID	ROAD / ROUTE NO.	SHEET NO.
3	SC	SPARTANBURG CHEROKEE	P027114	INTERSTATE 85	X96

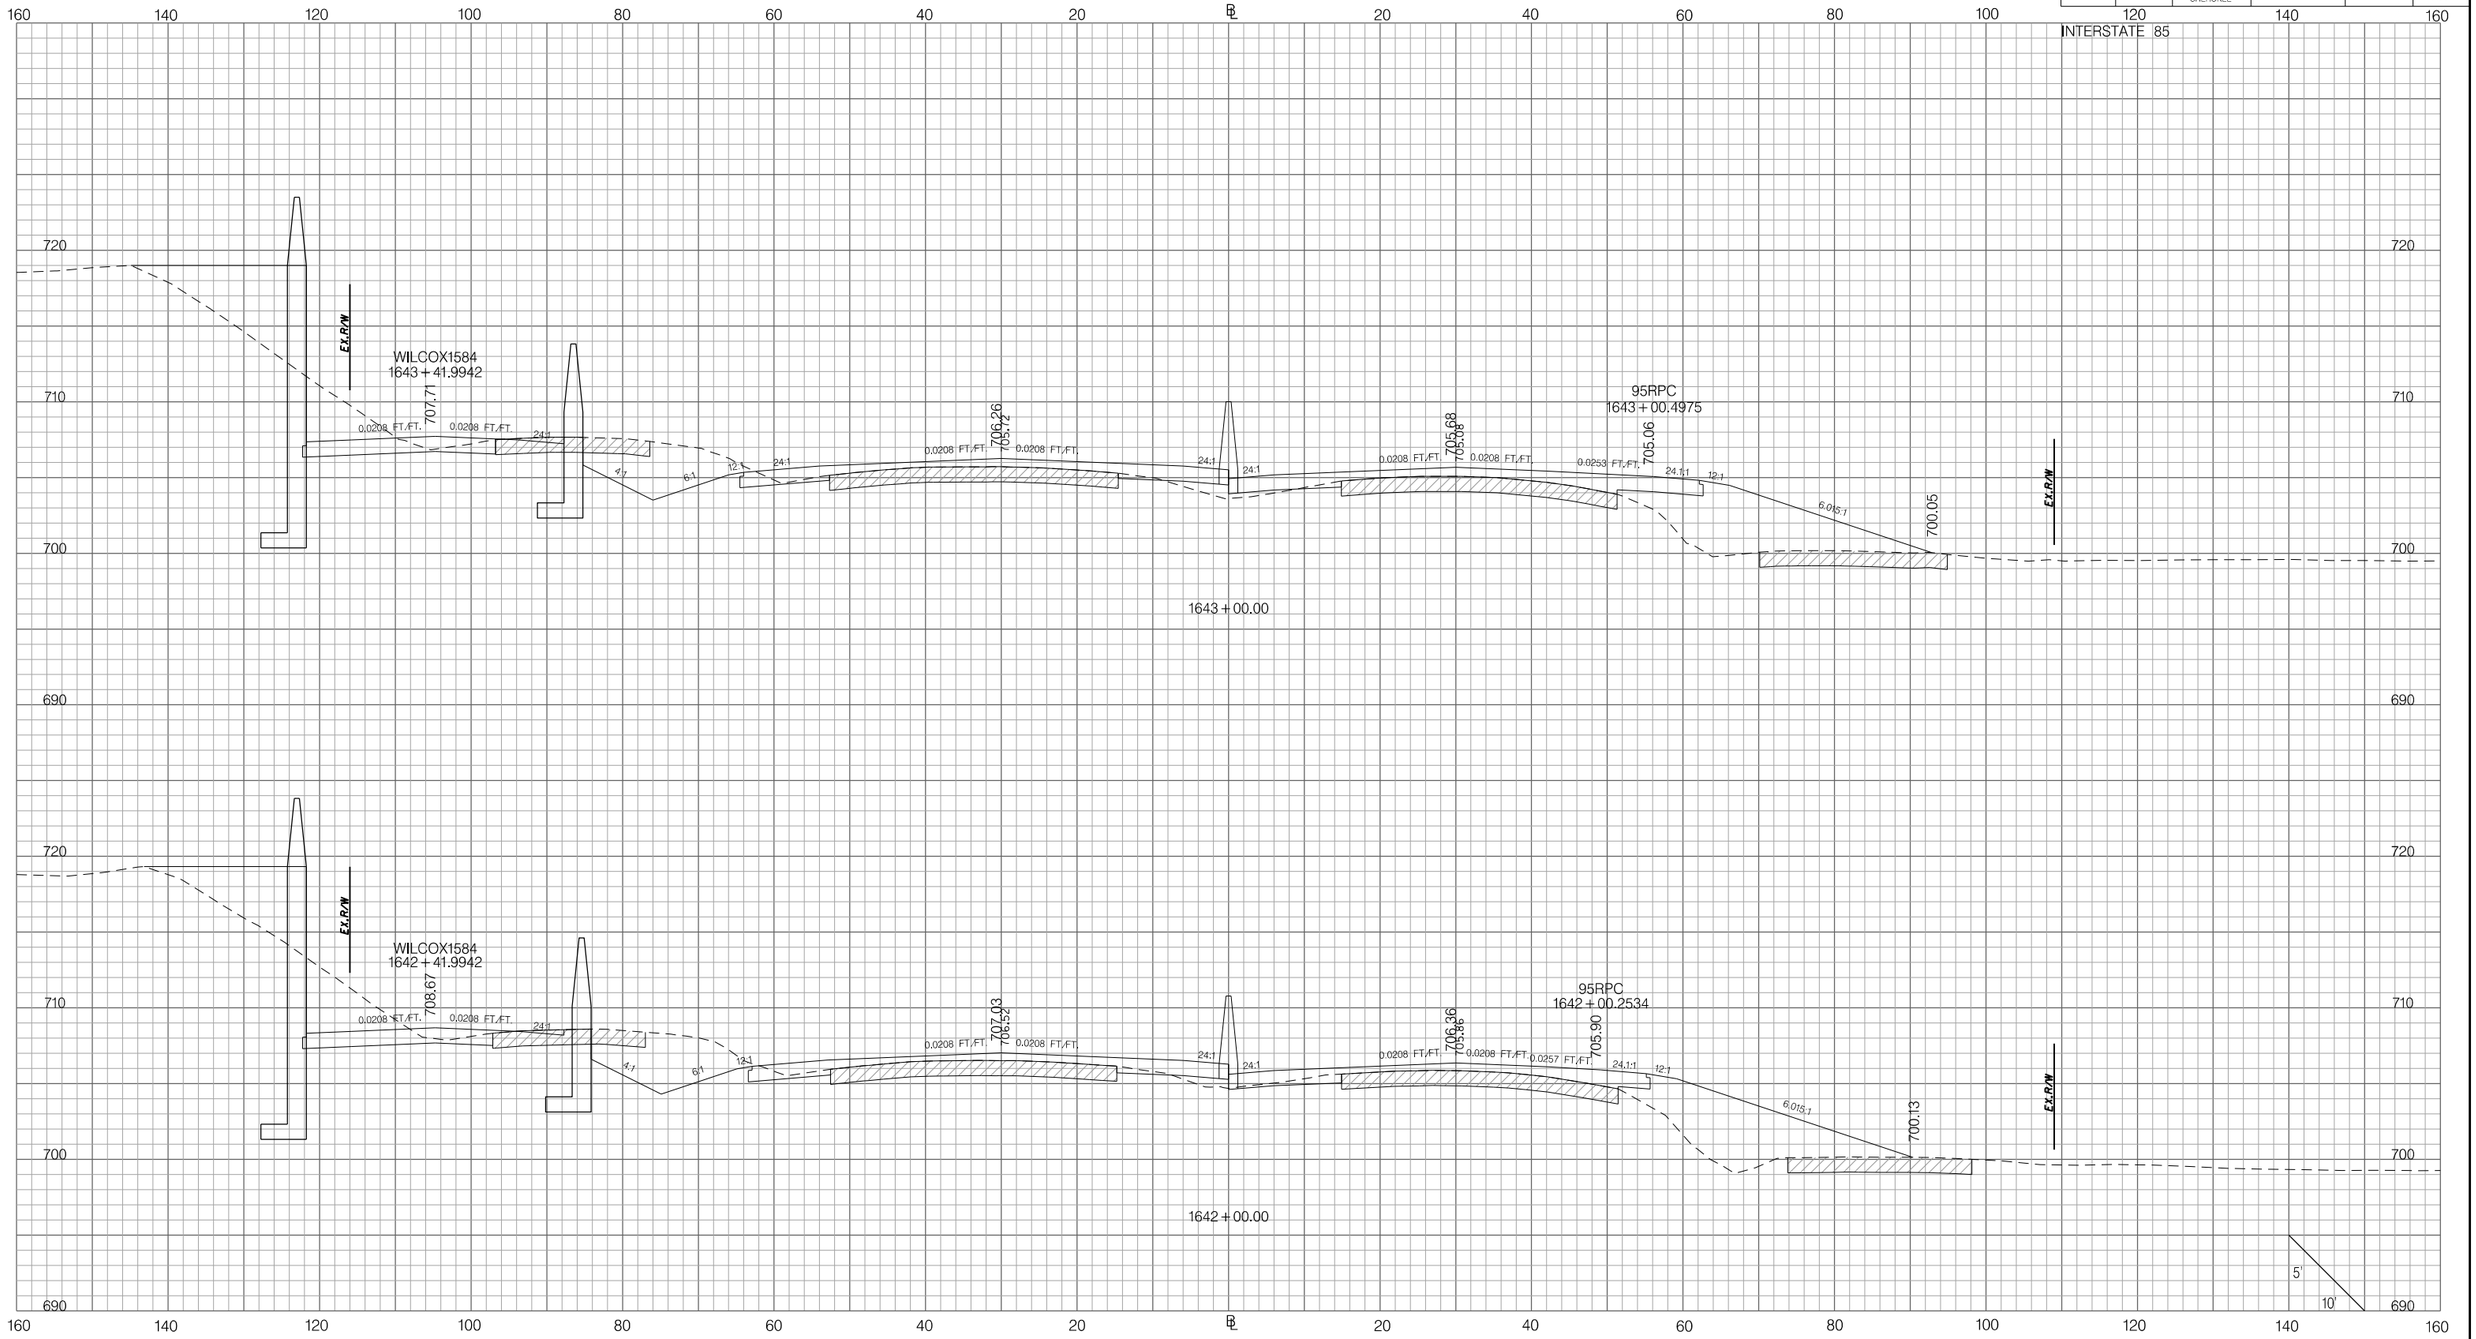

PRELIMINARY
NOT FOR CONSTRUCTION

SCALE: 1" =

REV. NO.	BY	DATE	DESCRIPTION OF REVISION
7			
6			
5			
4			
3			
2			
1			

SOUTH CAROLINA DEPARTMENT OF TRANSPORTATION
INTERSTATE 85

CROSS SECTION SHEET

INTERSTATE 85 MILE MARKER 90–97
SEGMENT C

Z:\Projects\14-60 I85 Widening Cherokee Co MM80-96\Dgn\Crosssections\CROSS SECTION SHEET FILES\PX_I85.dgn
3/9/2016

FED. RD. DIV. NO.	STATE	COUNTY	PROJECT ID	ROAD / ROUTE NO.	SHEET NO.
3	SC	SPARTANBURG CHEROKEE	P027114	INTERSTATE 85	X97

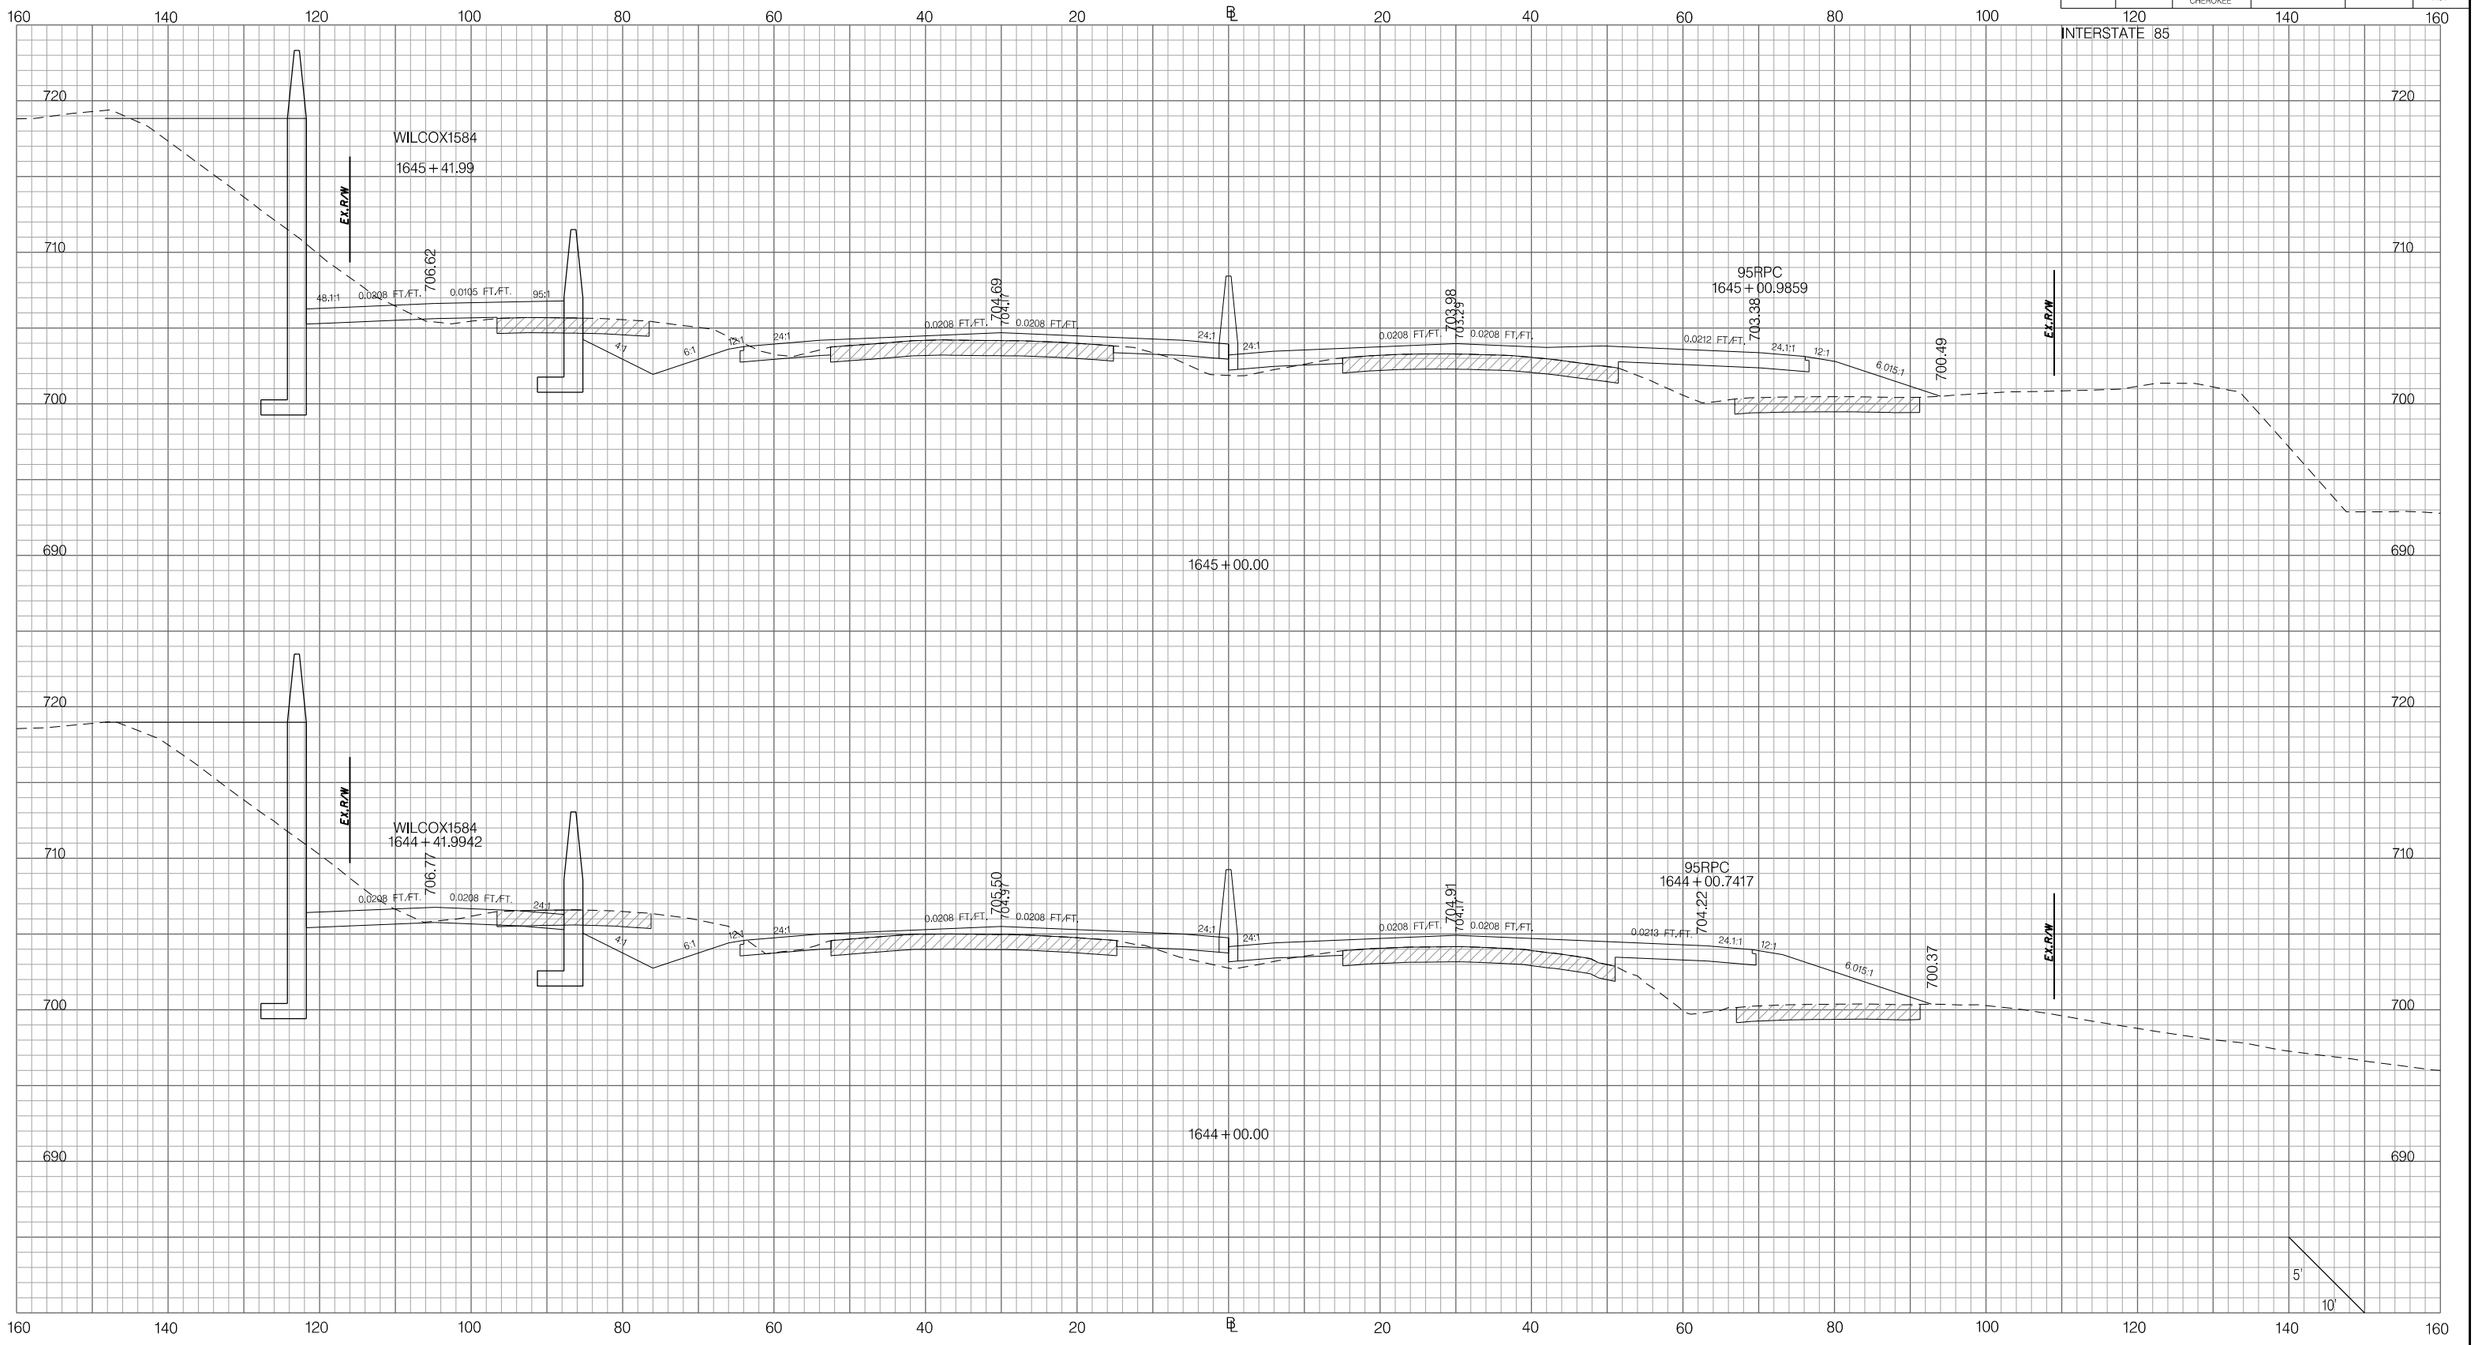

PRELIMINARY
NOT FOR CONSTRUCTION

SCALE: 1" =

REV. NO.	BY	DATE	DESCRIPTION OF REVISION
7			
6			
5			
4			
3			
2			
1			

SOUTH CAROLINA DEPARTMENT OF TRANSPORTATION
INTERSTATE 85

CROSS SECTION SHEET

INTERSTATE 85 MILE MARKER 90–97
SEGMENT C

Z:\Projects\14-60 I85 Widening Cherokee Co MM80-96\Dgn\CrossSections\CROSS SECTION SHEET FILES\PX_I85.dgn
3/9/2016

FED. RD. DIV. NO.	STATE	COUNTY	PROJECT ID	ROAD / ROUTE NO.	SHEET NO.
3	SC	SPARTANBURG CHEROKEE	P027114	INTERSTATE 85	X98

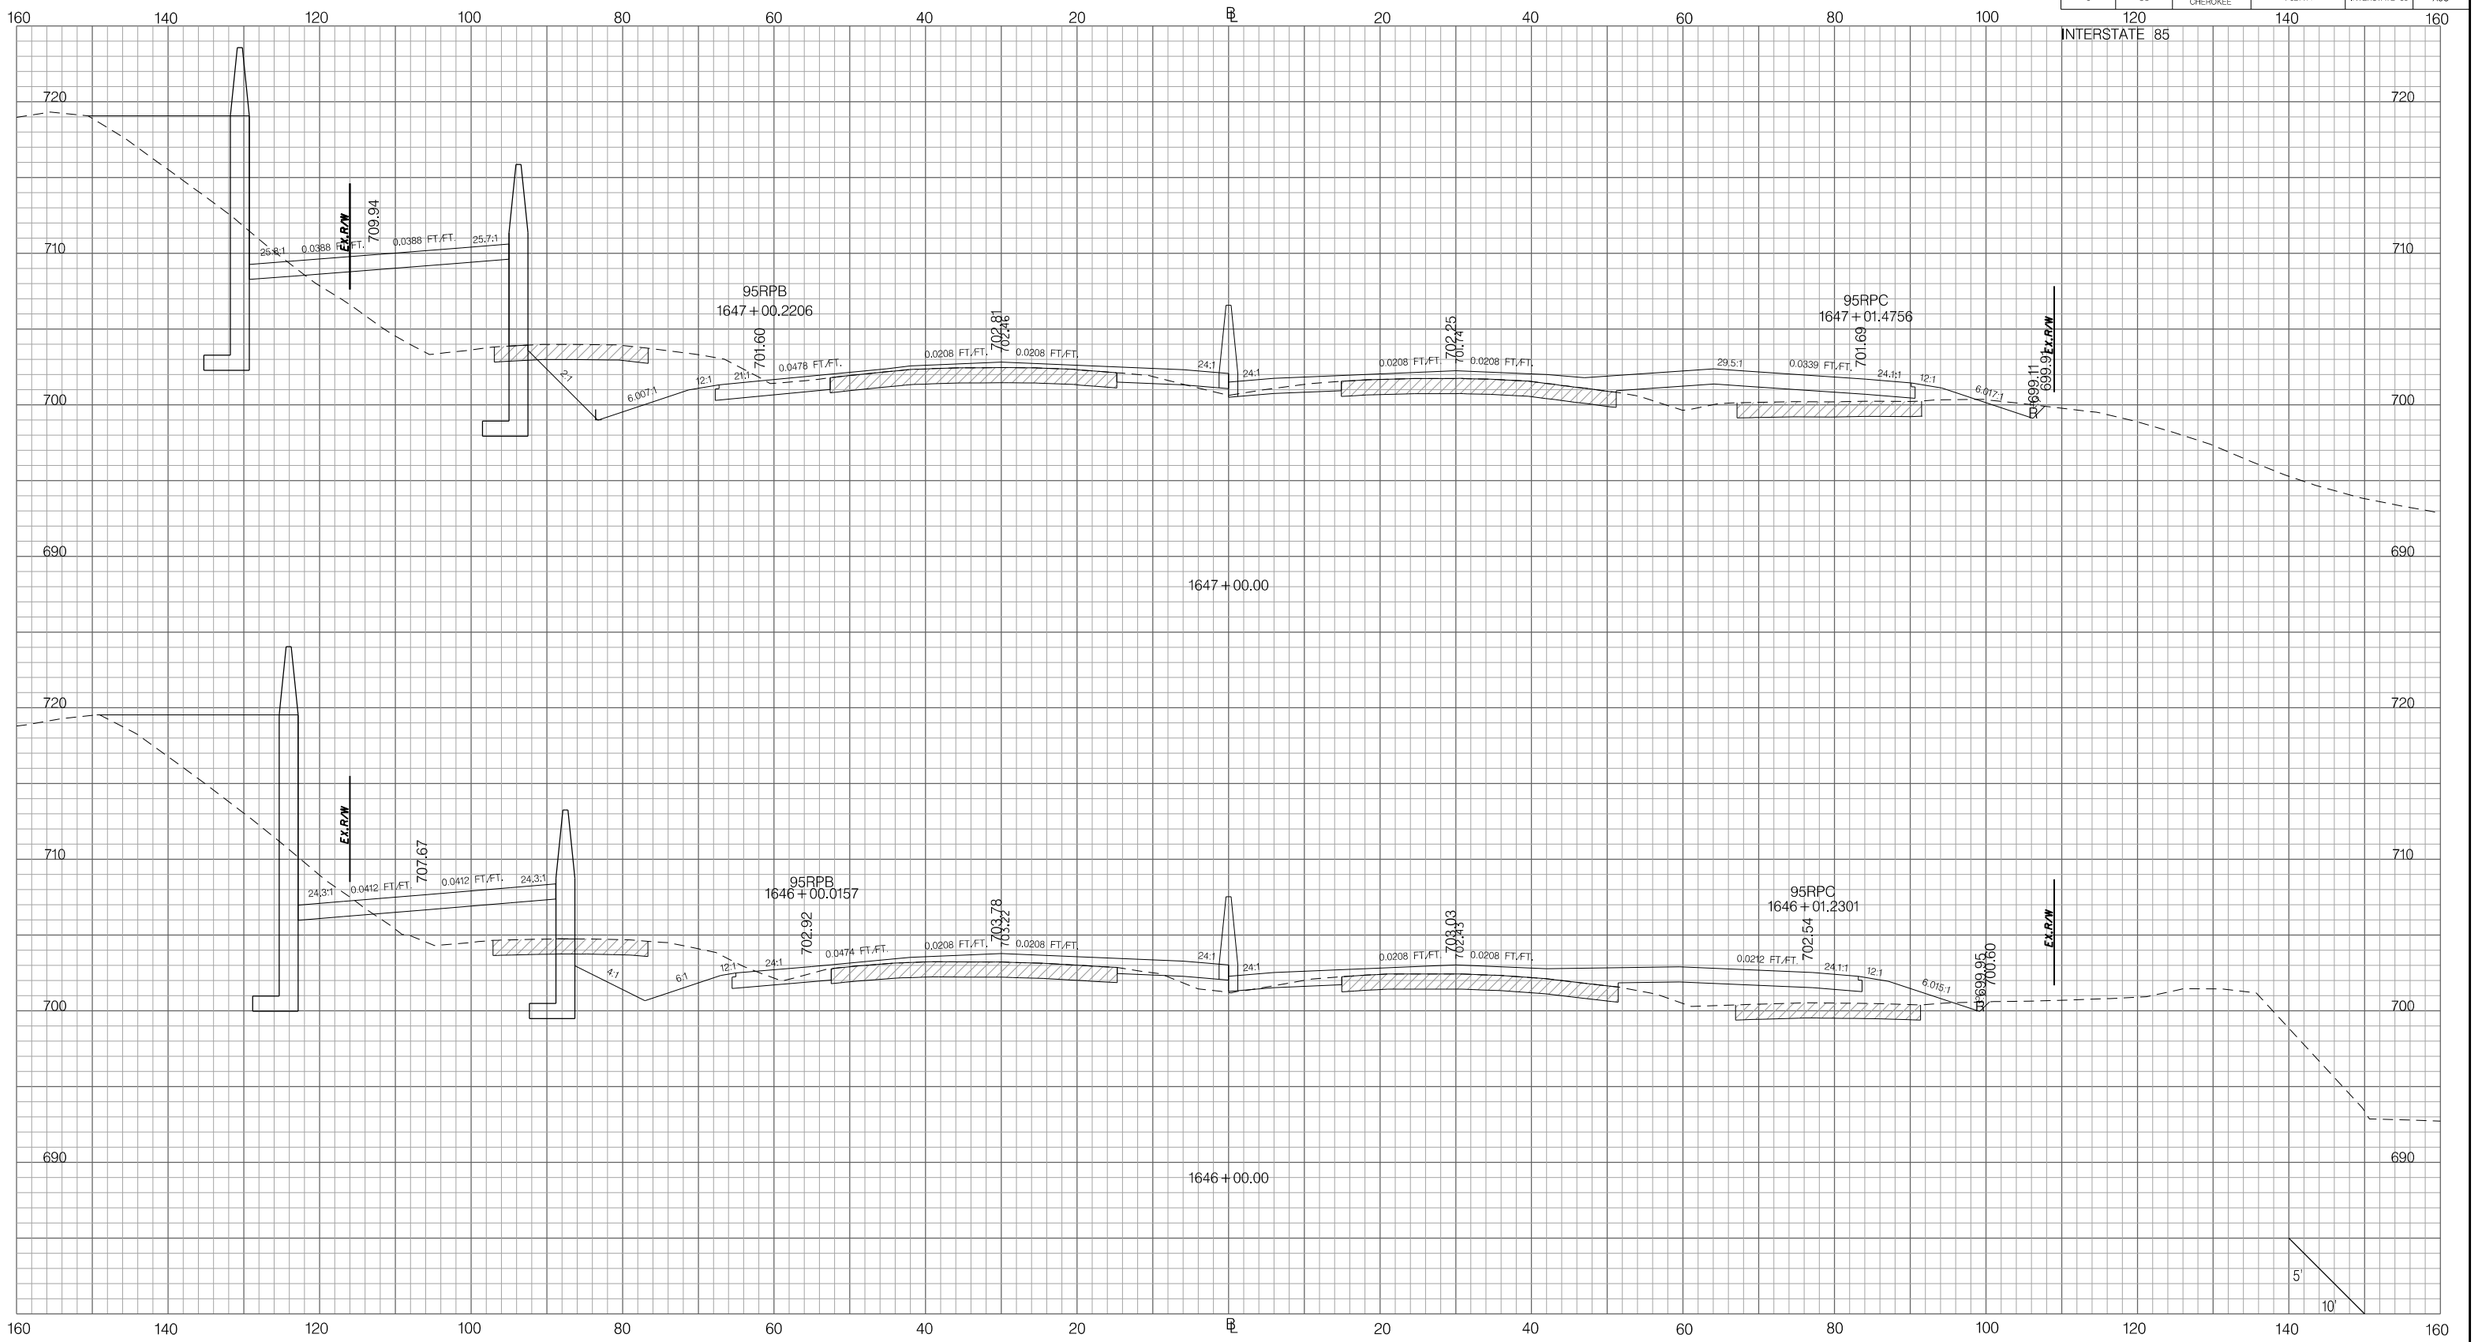

PRELIMINARY
NOT FOR CONSTRUCTION

SCALE: 1" =

REV. NO.	BY	DATE	DESCRIPTION OF REVISION
7			
6			
5			
4			
3			
2			
1			

SOUTH CAROLINA DEPARTMENT OF TRANSPORTATION
INTERSTATE 85

CROSS SECTION SHEET

INTERSTATE 85 MILE MARKER 90–97
SEGMENT C

Z:\Projects\14-60 I85 Widening Cherokee Co MM80-96\Dgn\CrossSections\CROSS SECTION SHEET FILES\PX_I85.dgn
3/9/2016

FED. RD. DIV. NO.	STATE	COUNTY	PROJECT ID	ROAD / ROUTE NO.	SHEET NO.
3	SC	SPARTANBURG CHEROKEE	P027114	INTERSTATE 85	X99

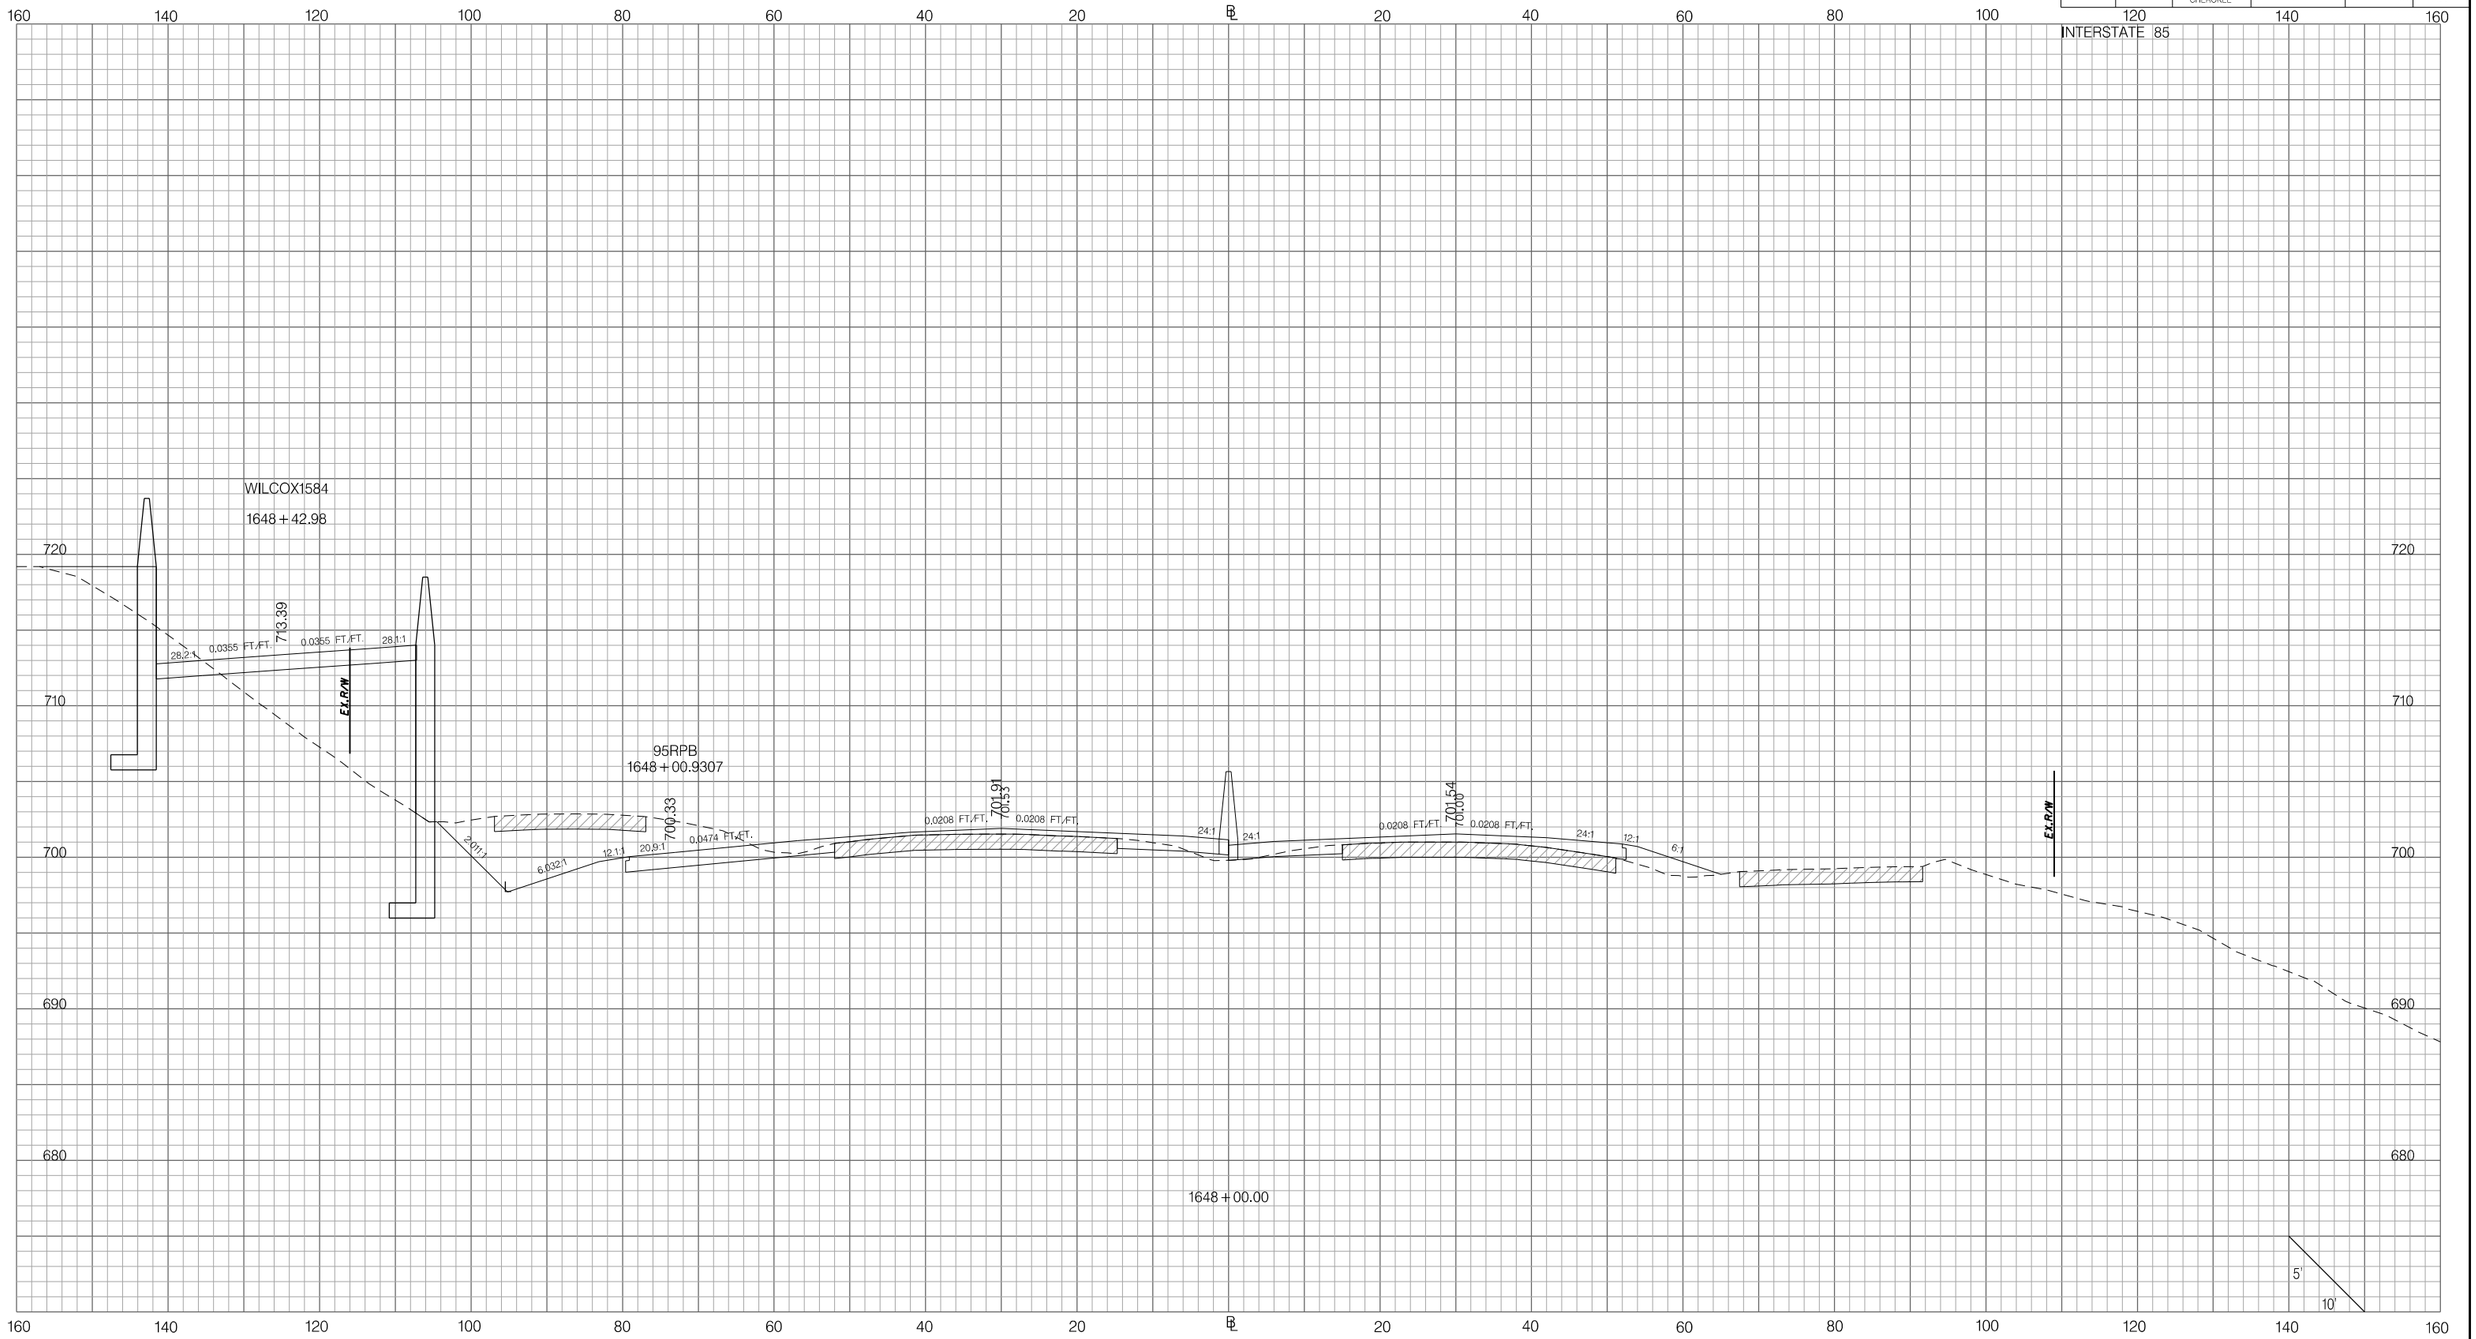

PRELIMINARY
NOT FOR CONSTRUCTION

SCALE: 1" =

REV. NO.	BY	DATE	DESCRIPTION OF REVISION
7			
6			
5			
4			
3			
2			
1			

SOUTH CAROLINA DEPARTMENT OF TRANSPORTATION
INTERSTATE 85

CROSS SECTION SHEET

INTERSTATE 85 MILE MARKER 90–97
SEGMENT C

Z:\Projects\14-60 I85 Widening Cherokee Co MM80-96\Dgn\CrossSections\CROSS SECTION SHEET FILES\PX_I85.dgn
3/9/2016

FED. RD. DIV. NO.	STATE	COUNTY	PROJECT ID	ROAD / ROUTE NO.	SHEET NO.
3	SC	SPARTANBURG CHEROKEE	P027114	INTERSTATE 85	X100

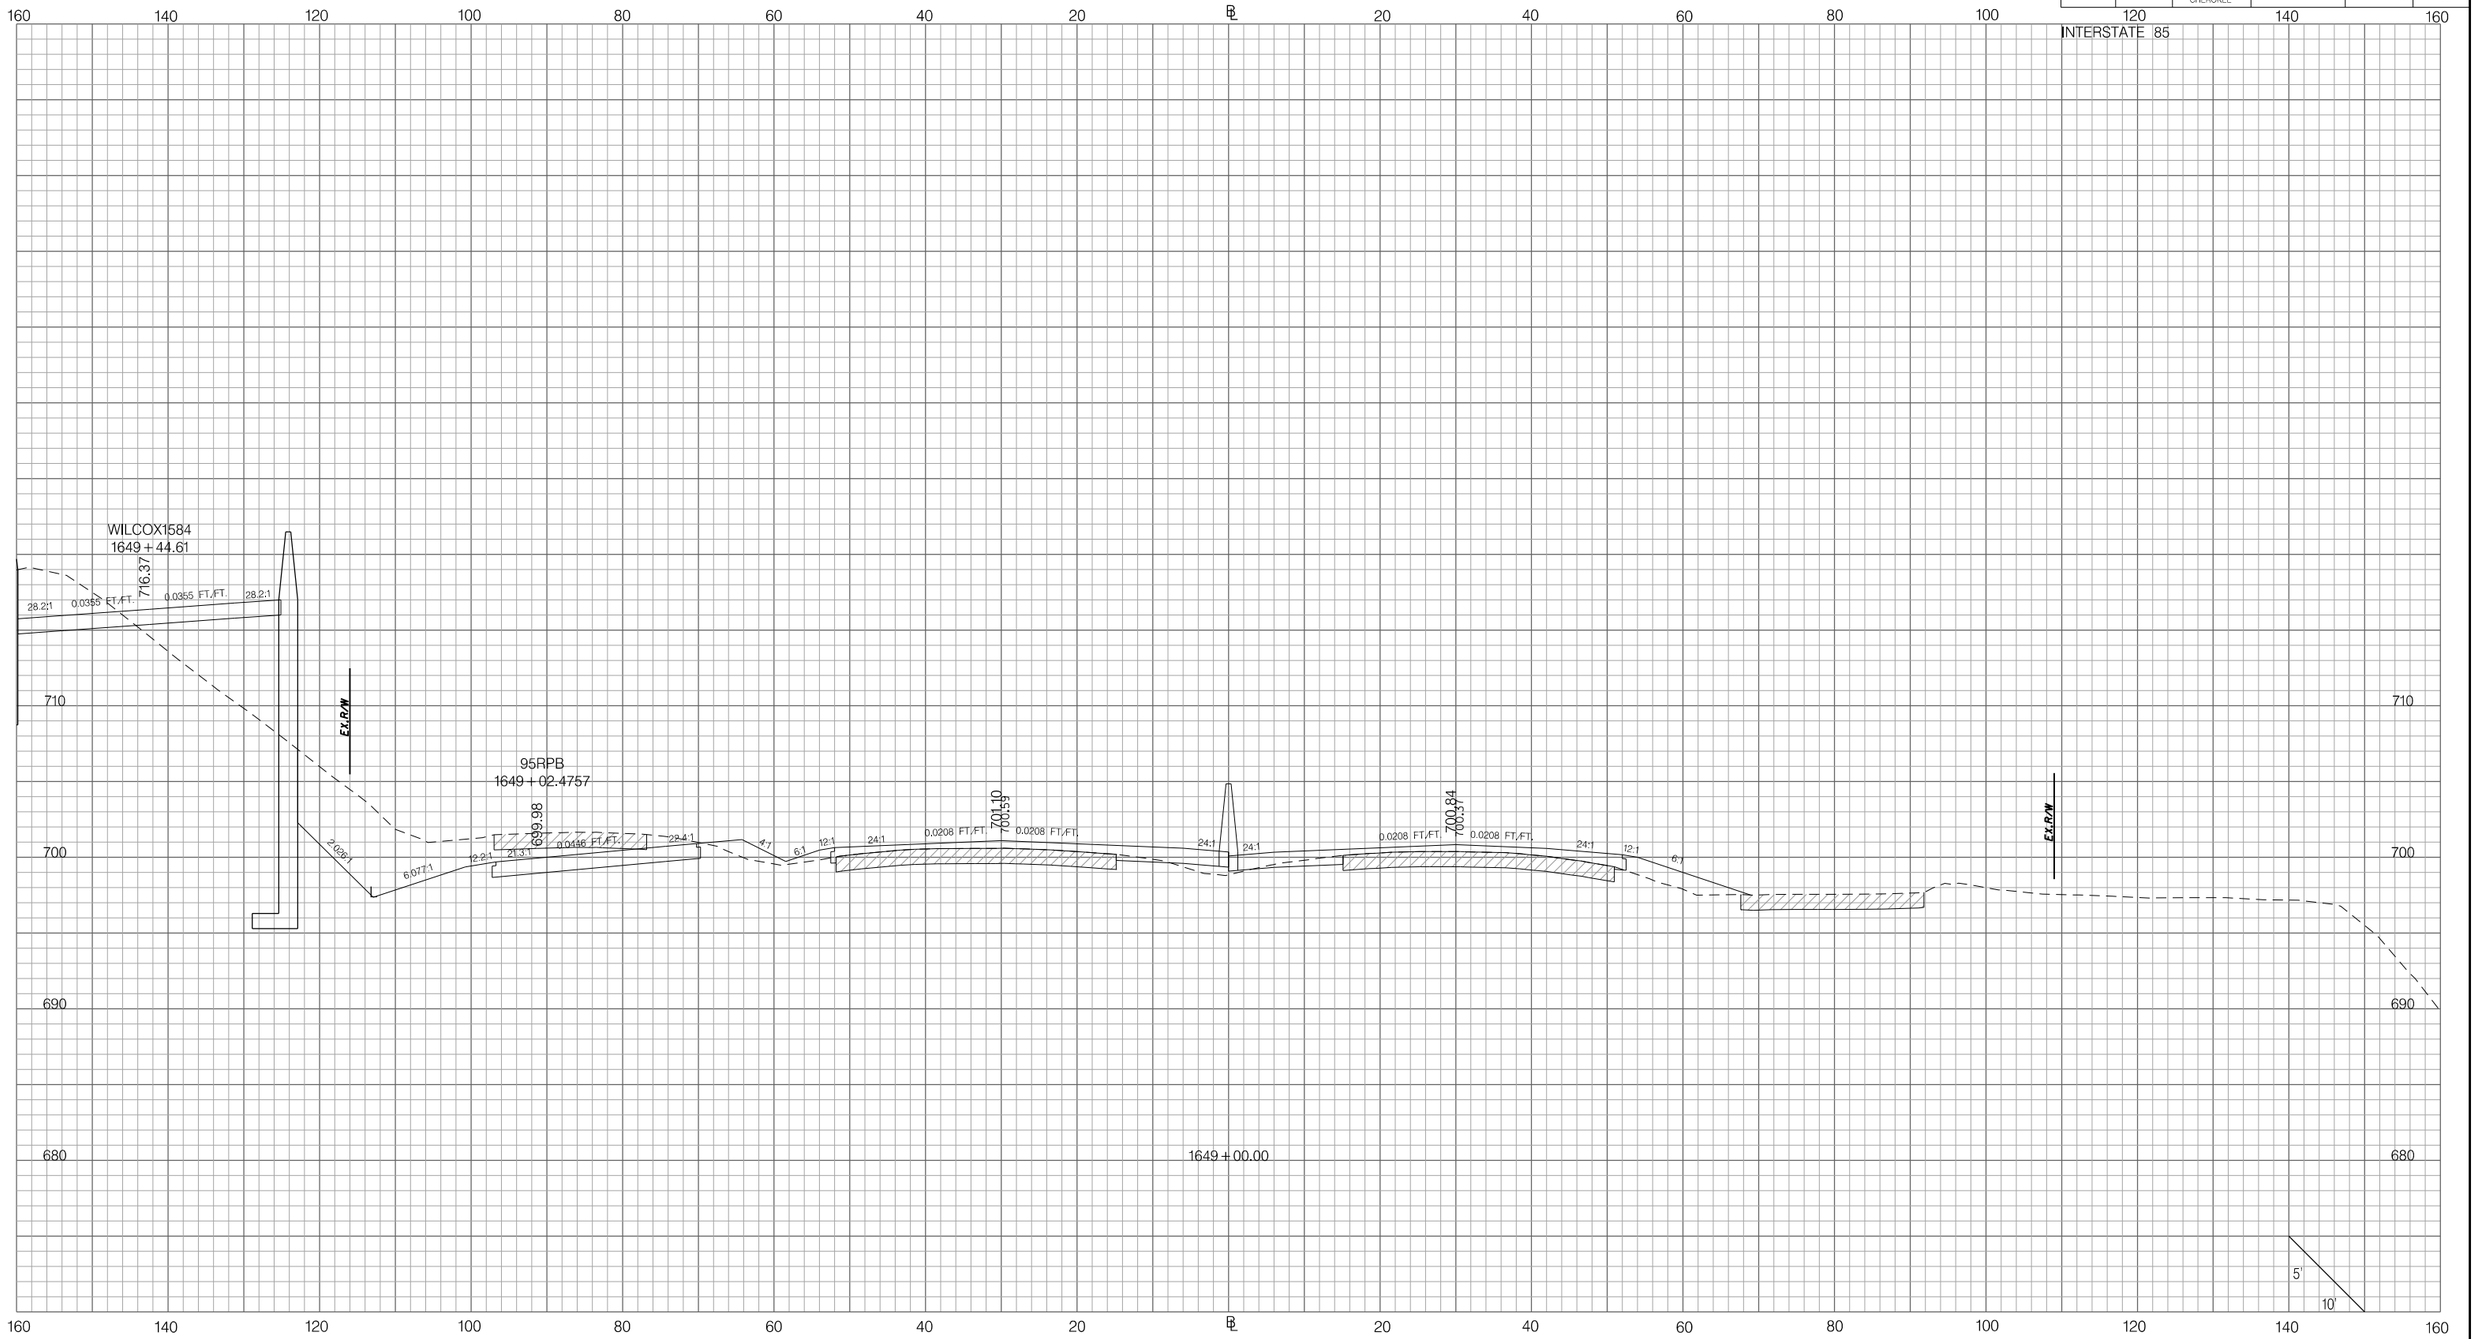

PRELIMINARY
NOT FOR CONSTRUCTION

SCALE: 1" =

REV. NO.	BY	DATE	DESCRIPTION OF REVISION
7			
6			
5			
4			
3			
2			
1			

SOUTH CAROLINA DEPARTMENT OF TRANSPORTATION
INTERSTATE 85

CROSS SECTION SHEET

INTERSTATE 85 MILE MARKER 90–97
SEGMENT C

Z:\Projects\14-60 I85 Widening Cherokee Co MM80-96\Dgn\CrossSections\CROSS SECTION SHEET FILES\PX_I85.dgn
3/9/2016

FED. RD. DIV. NO.	STATE	COUNTY	PROJECT ID	ROAD / ROUTE NO.	SHEET NO.
3	SC	SPARTANBURG CHEROKEE	P027114	INTERSTATE 85	X101

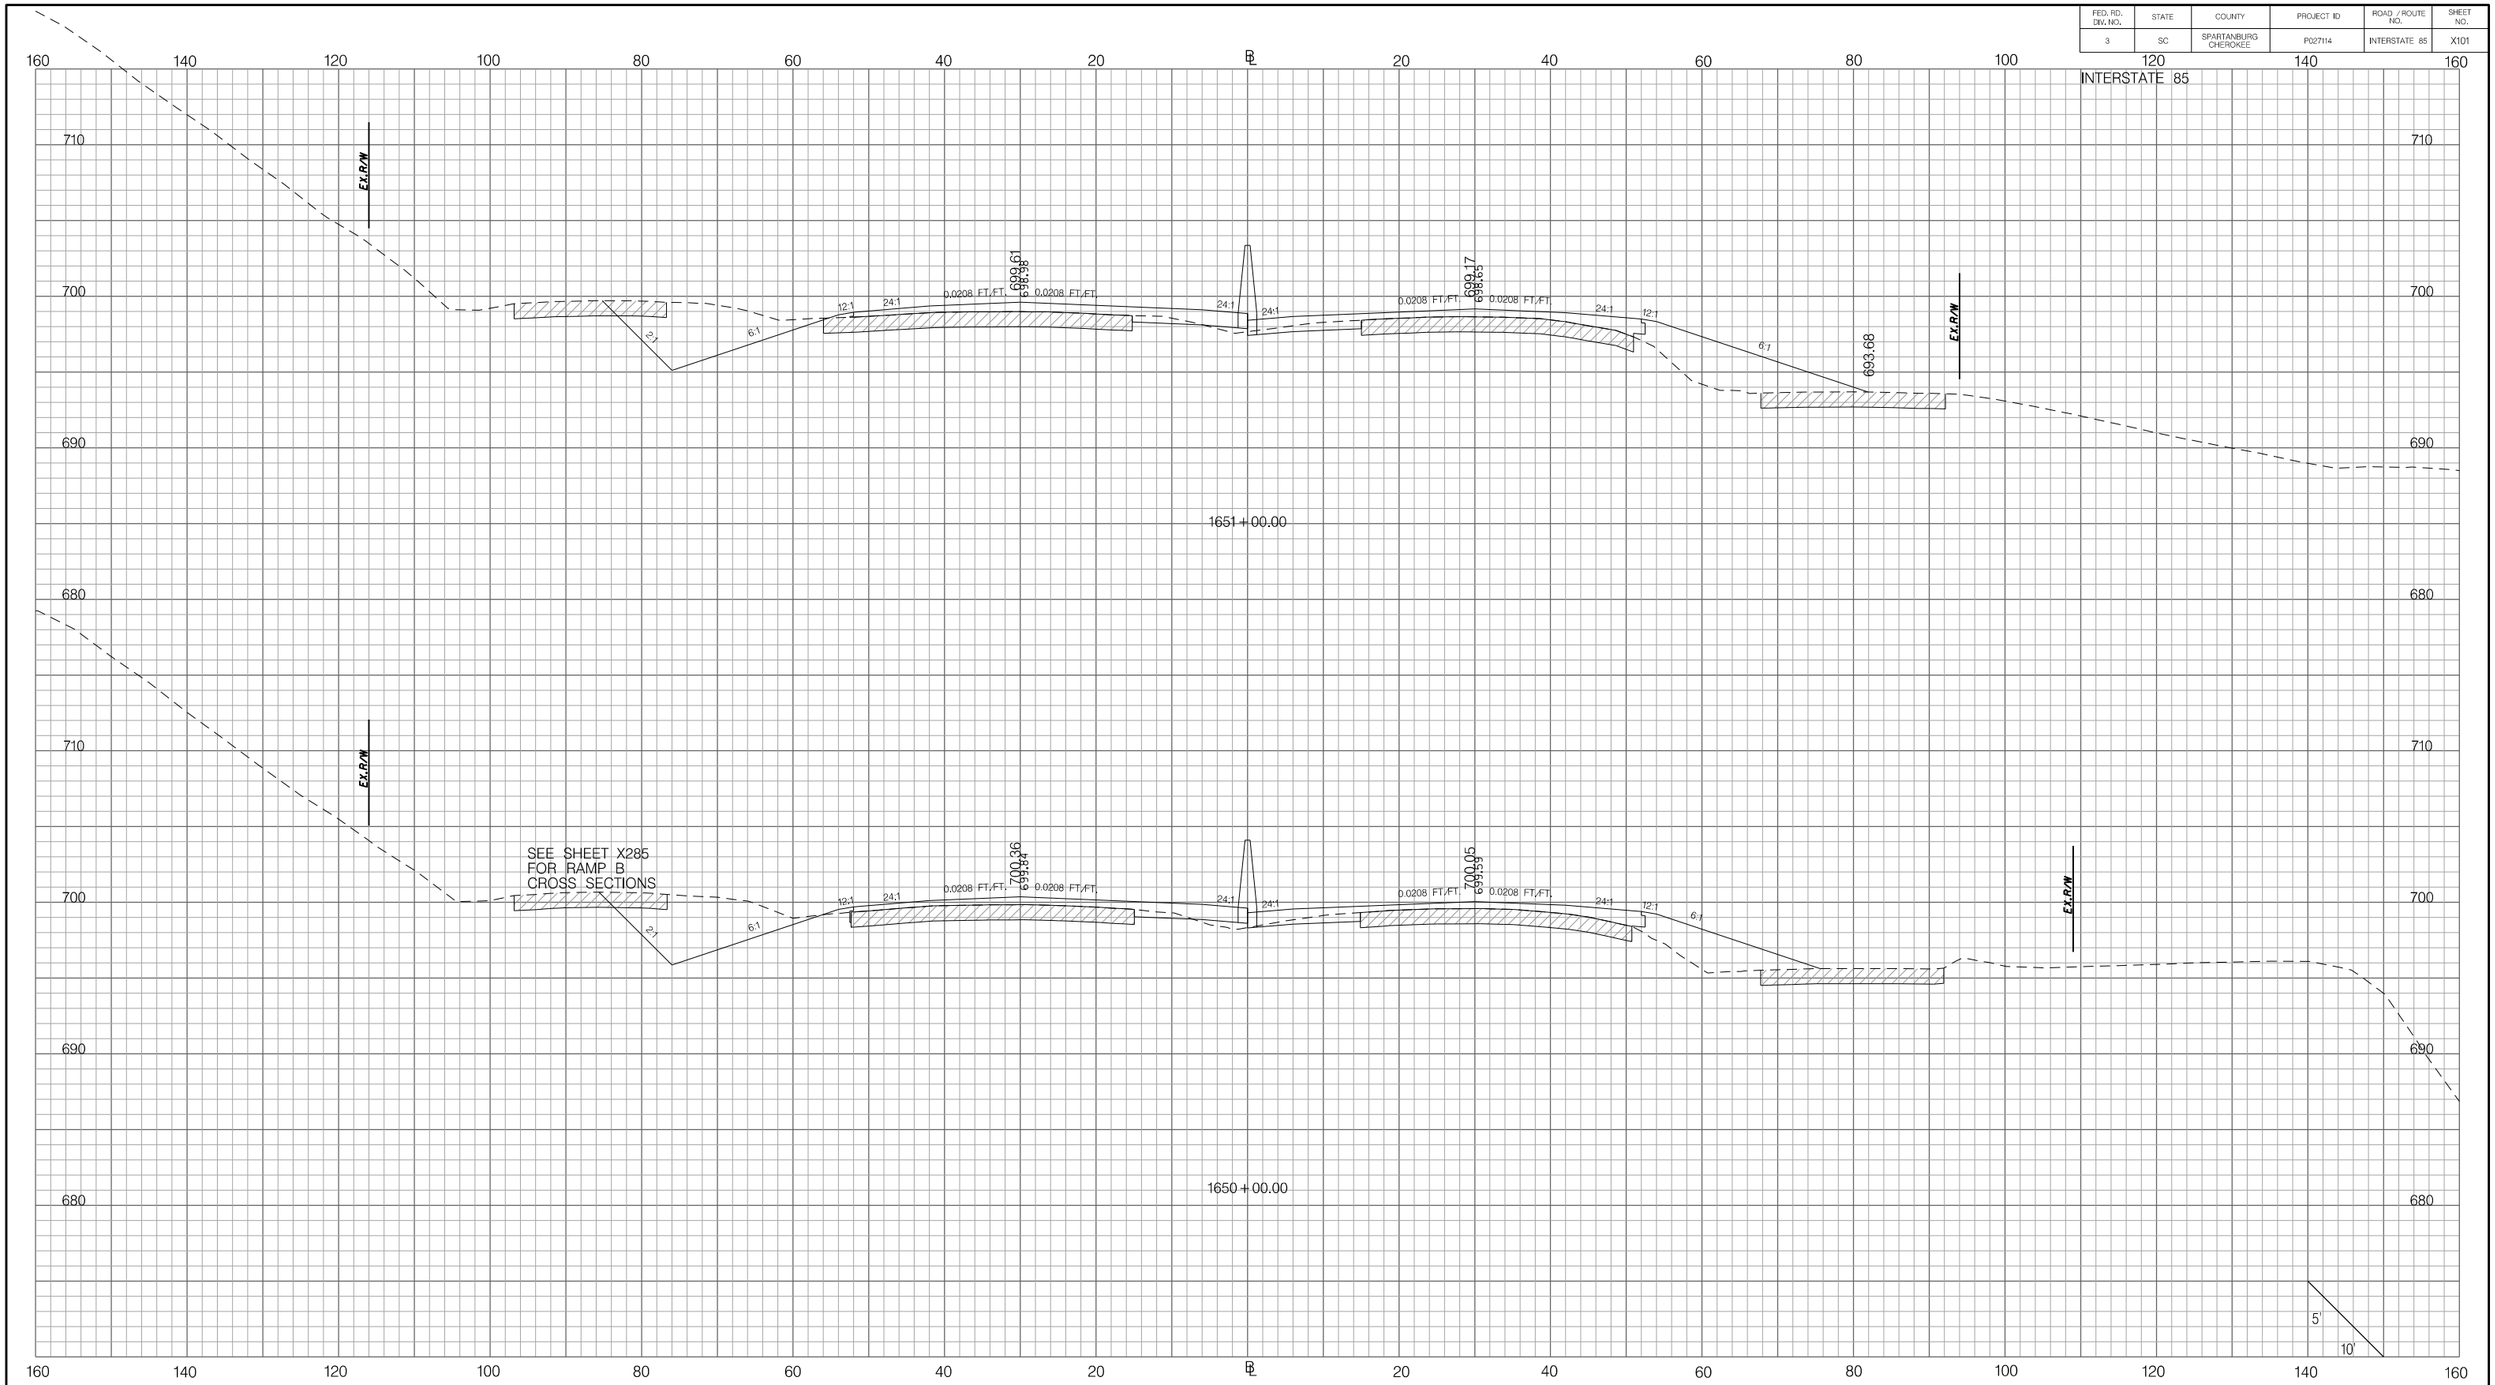

PRELIMINARY
NOT FOR CONSTRUCTION

SCALE: 1" =

REV. NO.	BY	DATE	DESCRIPTION OF REVISION
7			
6			
5			
4			
3			
2			
1			

SOUTH CAROLINA DEPARTMENT OF TRANSPORTATION
INTERSTATE 85

CROSS SECTION SHEET

INTERSTATE 85 MILE MARKER 90–97
SEGMENT C

Z:\Projects\14-60 I85 Widening Cherokee Co MM80-96\Dgn\CrossSections\CROSS SECTION SHEET FILES\PX_I85.dgn
3/9/2016

FED. RD. DIV. NO.	STATE	COUNTY	PROJECT ID	ROAD / ROUTE NO.	SHEET NO.
3	SC	SPARTANBURG CHEROKEE	P027114	INTERSTATE 85	X102

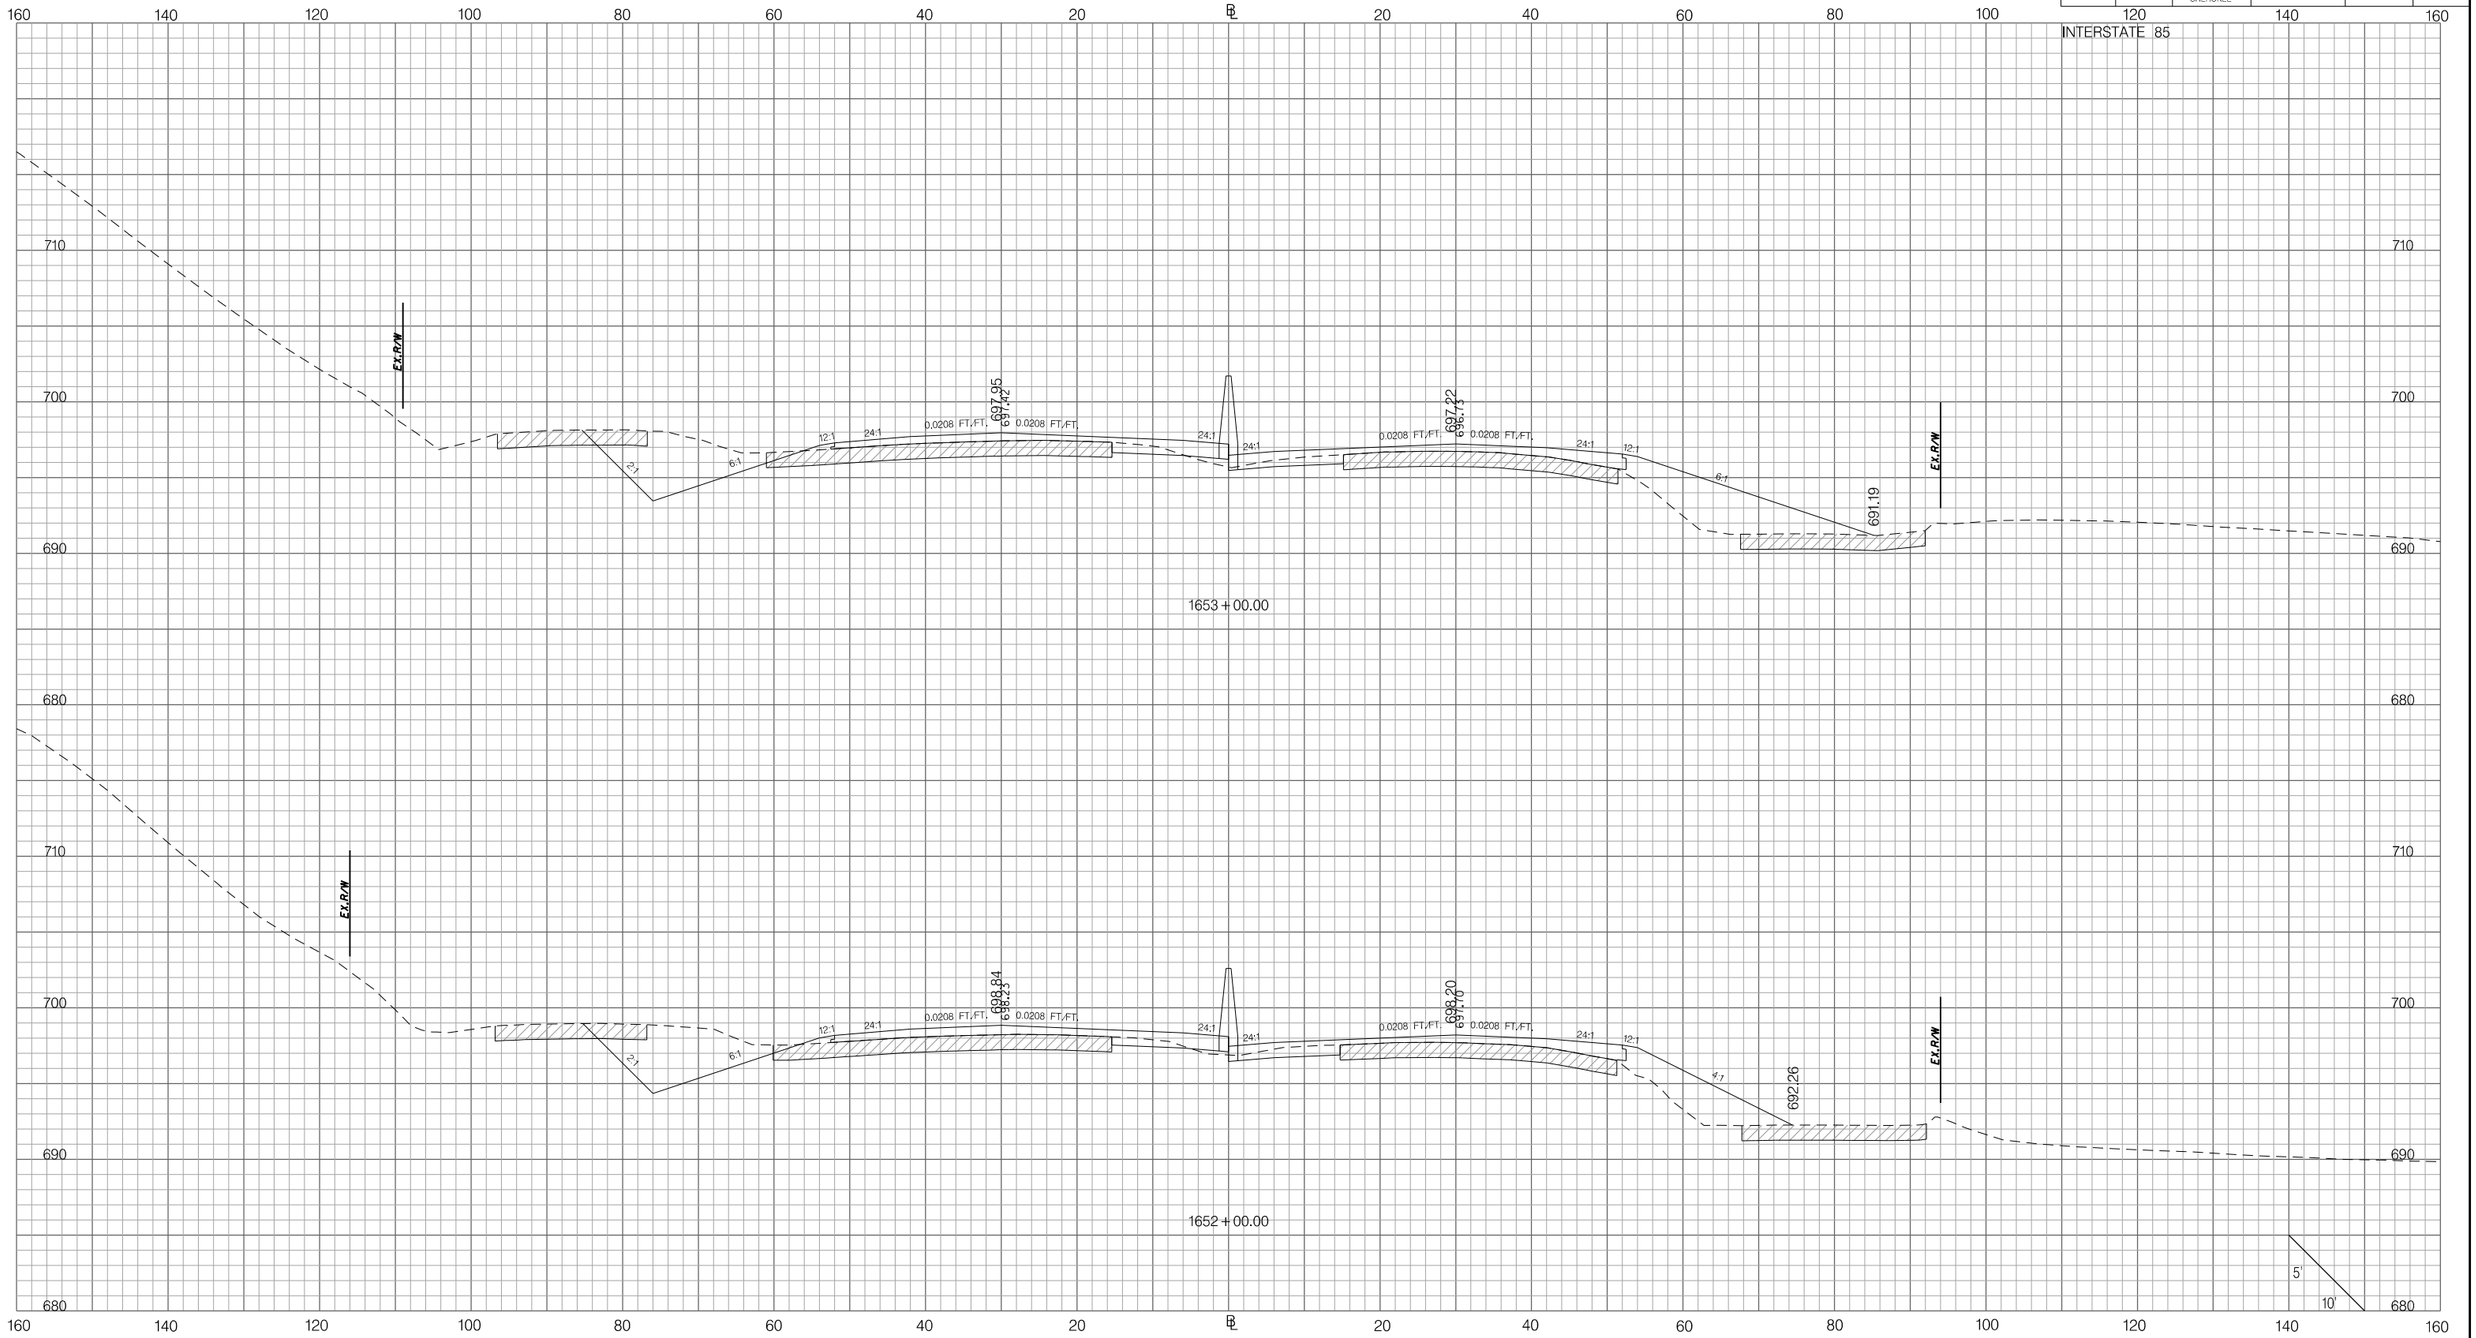

PRELIMINARY
NOT FOR CONSTRUCTION

SCALE: 1" =

REV. NO.	BY	DATE	DESCRIPTION OF REVISION
7			
6			
5			
4			
3			
2			
1			

SOUTH CAROLINA DEPARTMENT OF TRANSPORTATION
INTERSTATE 85

CROSS SECTION SHEET

INTERSTATE 85 MILE MARKER 90–97
SEGMENT C

Z:\Projects\14-60 I85 Widening Cherokee Co MM80-96\Dgn\CrossSections\CROSS SECTION SHEET FILES\PX_I85.dgn
3/9/2016

FED. RD. DIV. NO.	STATE	COUNTY	PROJECT ID	ROAD / ROUTE NO.	SHEET NO.
3	SC	SPARTANBURG CHEROKEE	P027114	INTERSTATE 85	X103

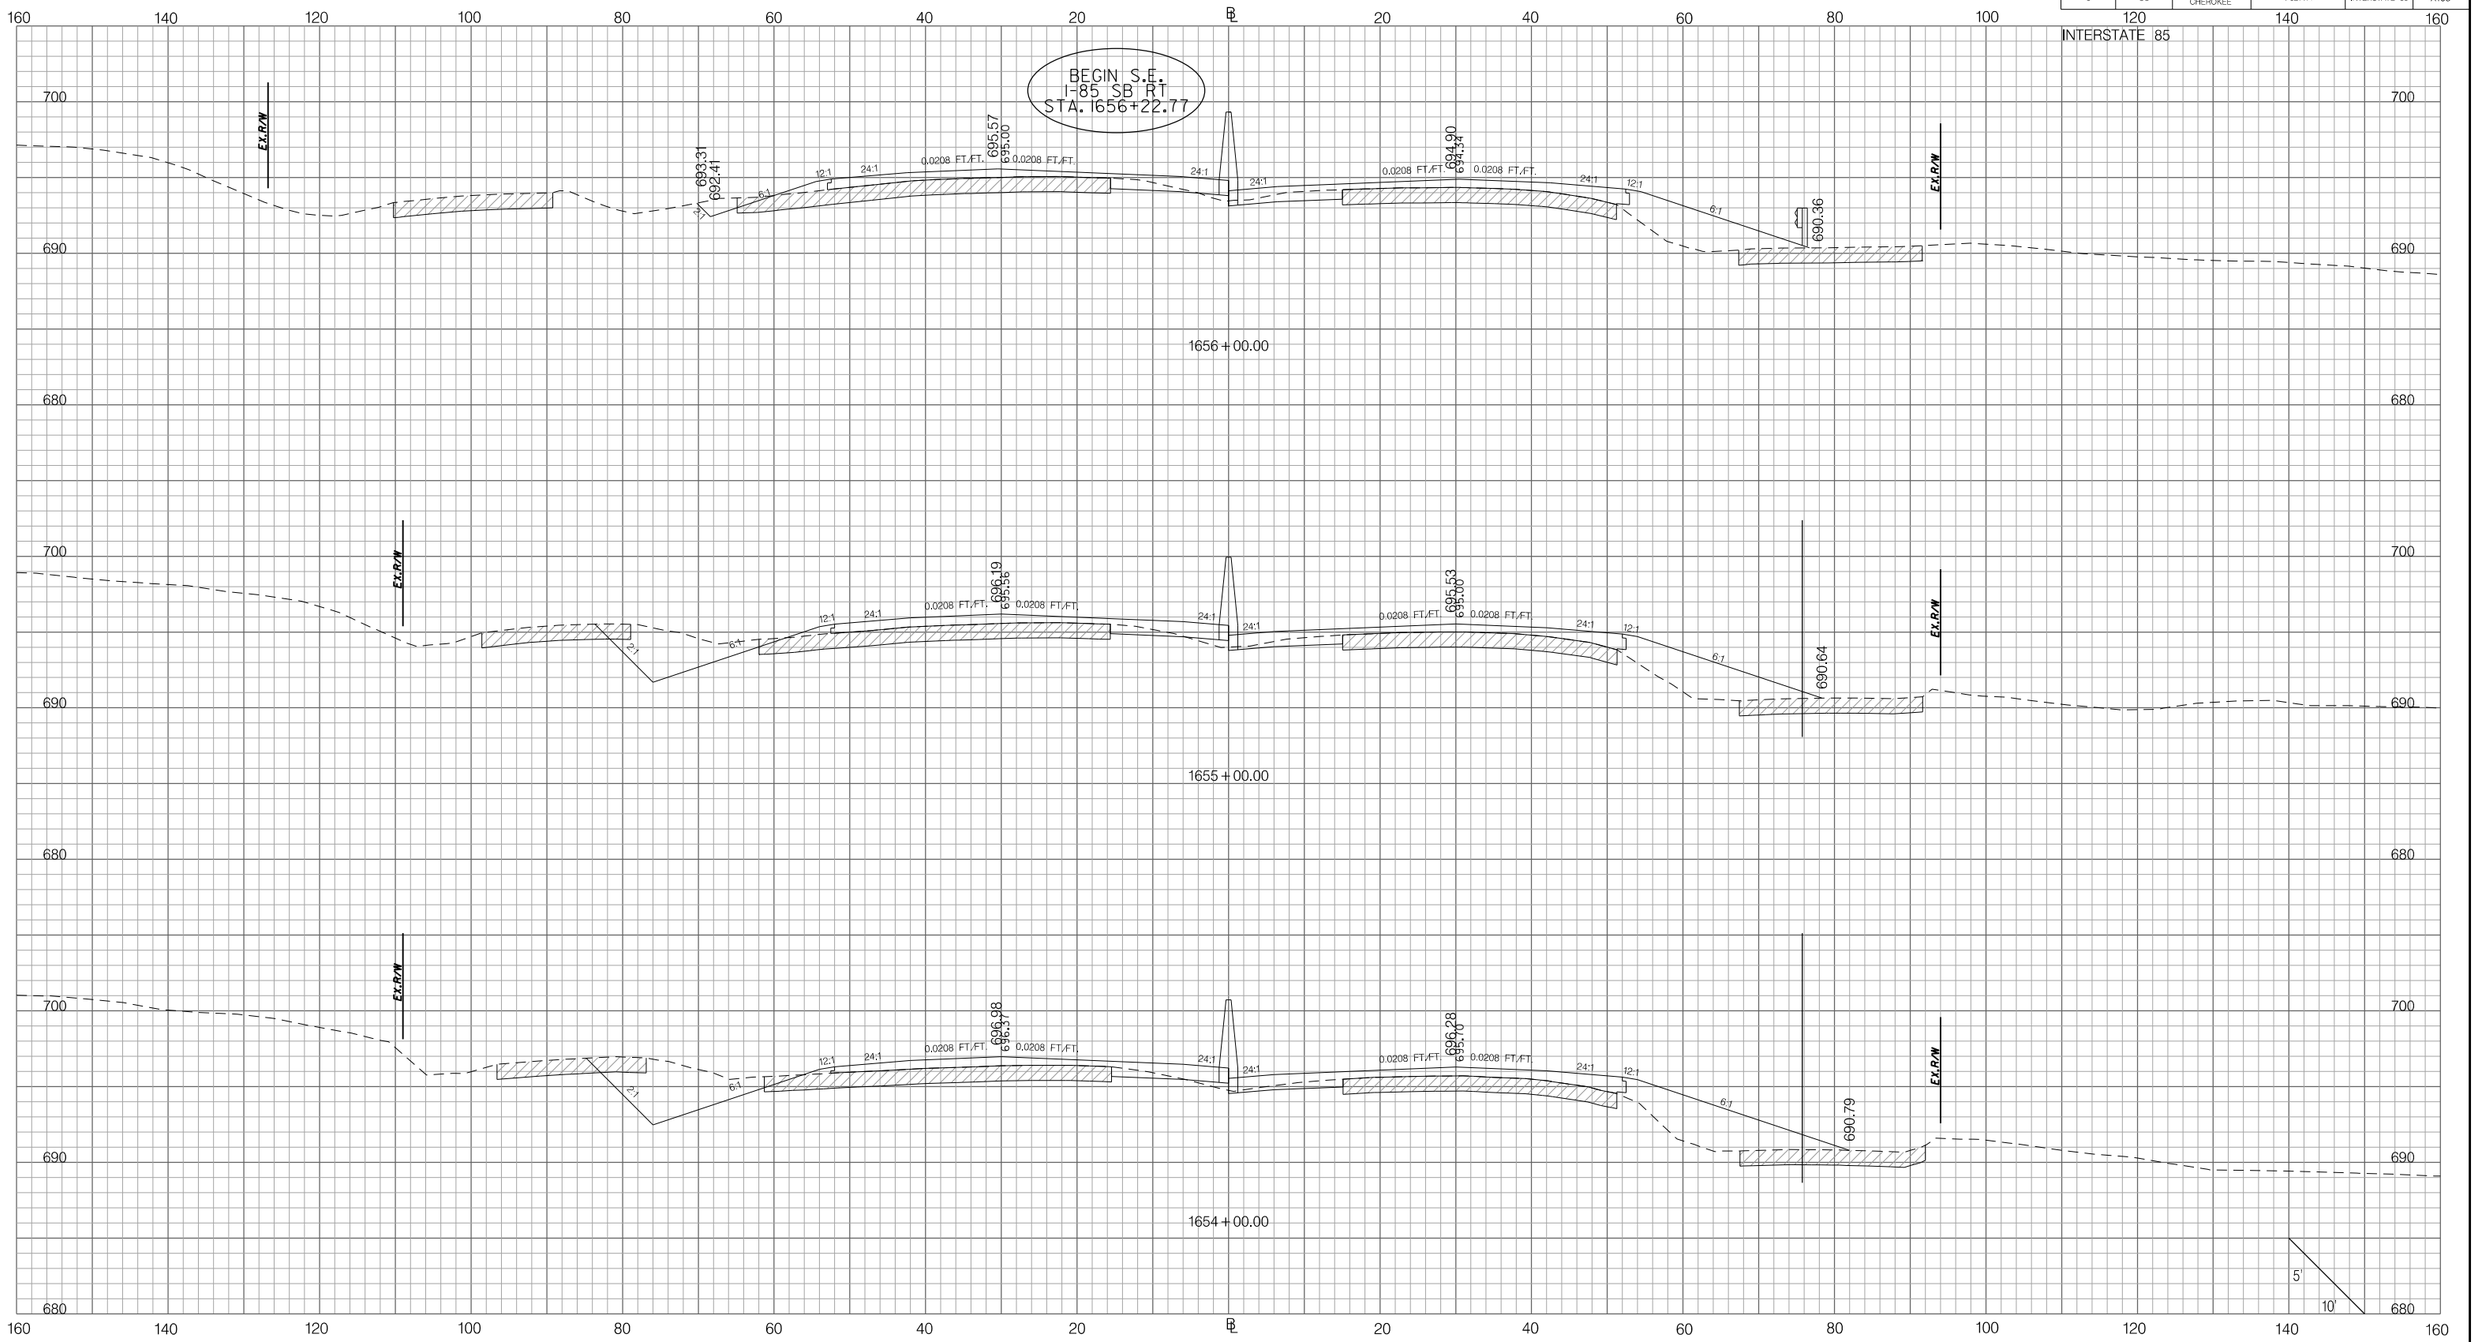

PRELIMINARY
NOT FOR CONSTRUCTION

SCALE: 1" =

REV.NO.	BY	DATE	DESCRIPTION OF REVISION
7			
6			
5			
4			
3			
2			
1			

SOUTH CAROLINA DEPARTMENT OF TRANSPORTATION
INTERSTATE 85

CROSS SECTION SHEET

INTERSTATE 85 MILE MARKER 90–97
SEGMENT C

Z:\Projects\14-60 I85 Widening Cherokee Co MM80-96\Dgn\CrossSections\CROSS SECTION SHEET FILES\PX_I85.dgn
3/9/2016

FED. RD. DIV. NO.	STATE	COUNTY	PROJECT ID	ROAD / ROUTE NO.	SHEET NO.
3	SC	SPARTANBURG CHEROKEE	P027114	INTERSTATE 85	X104

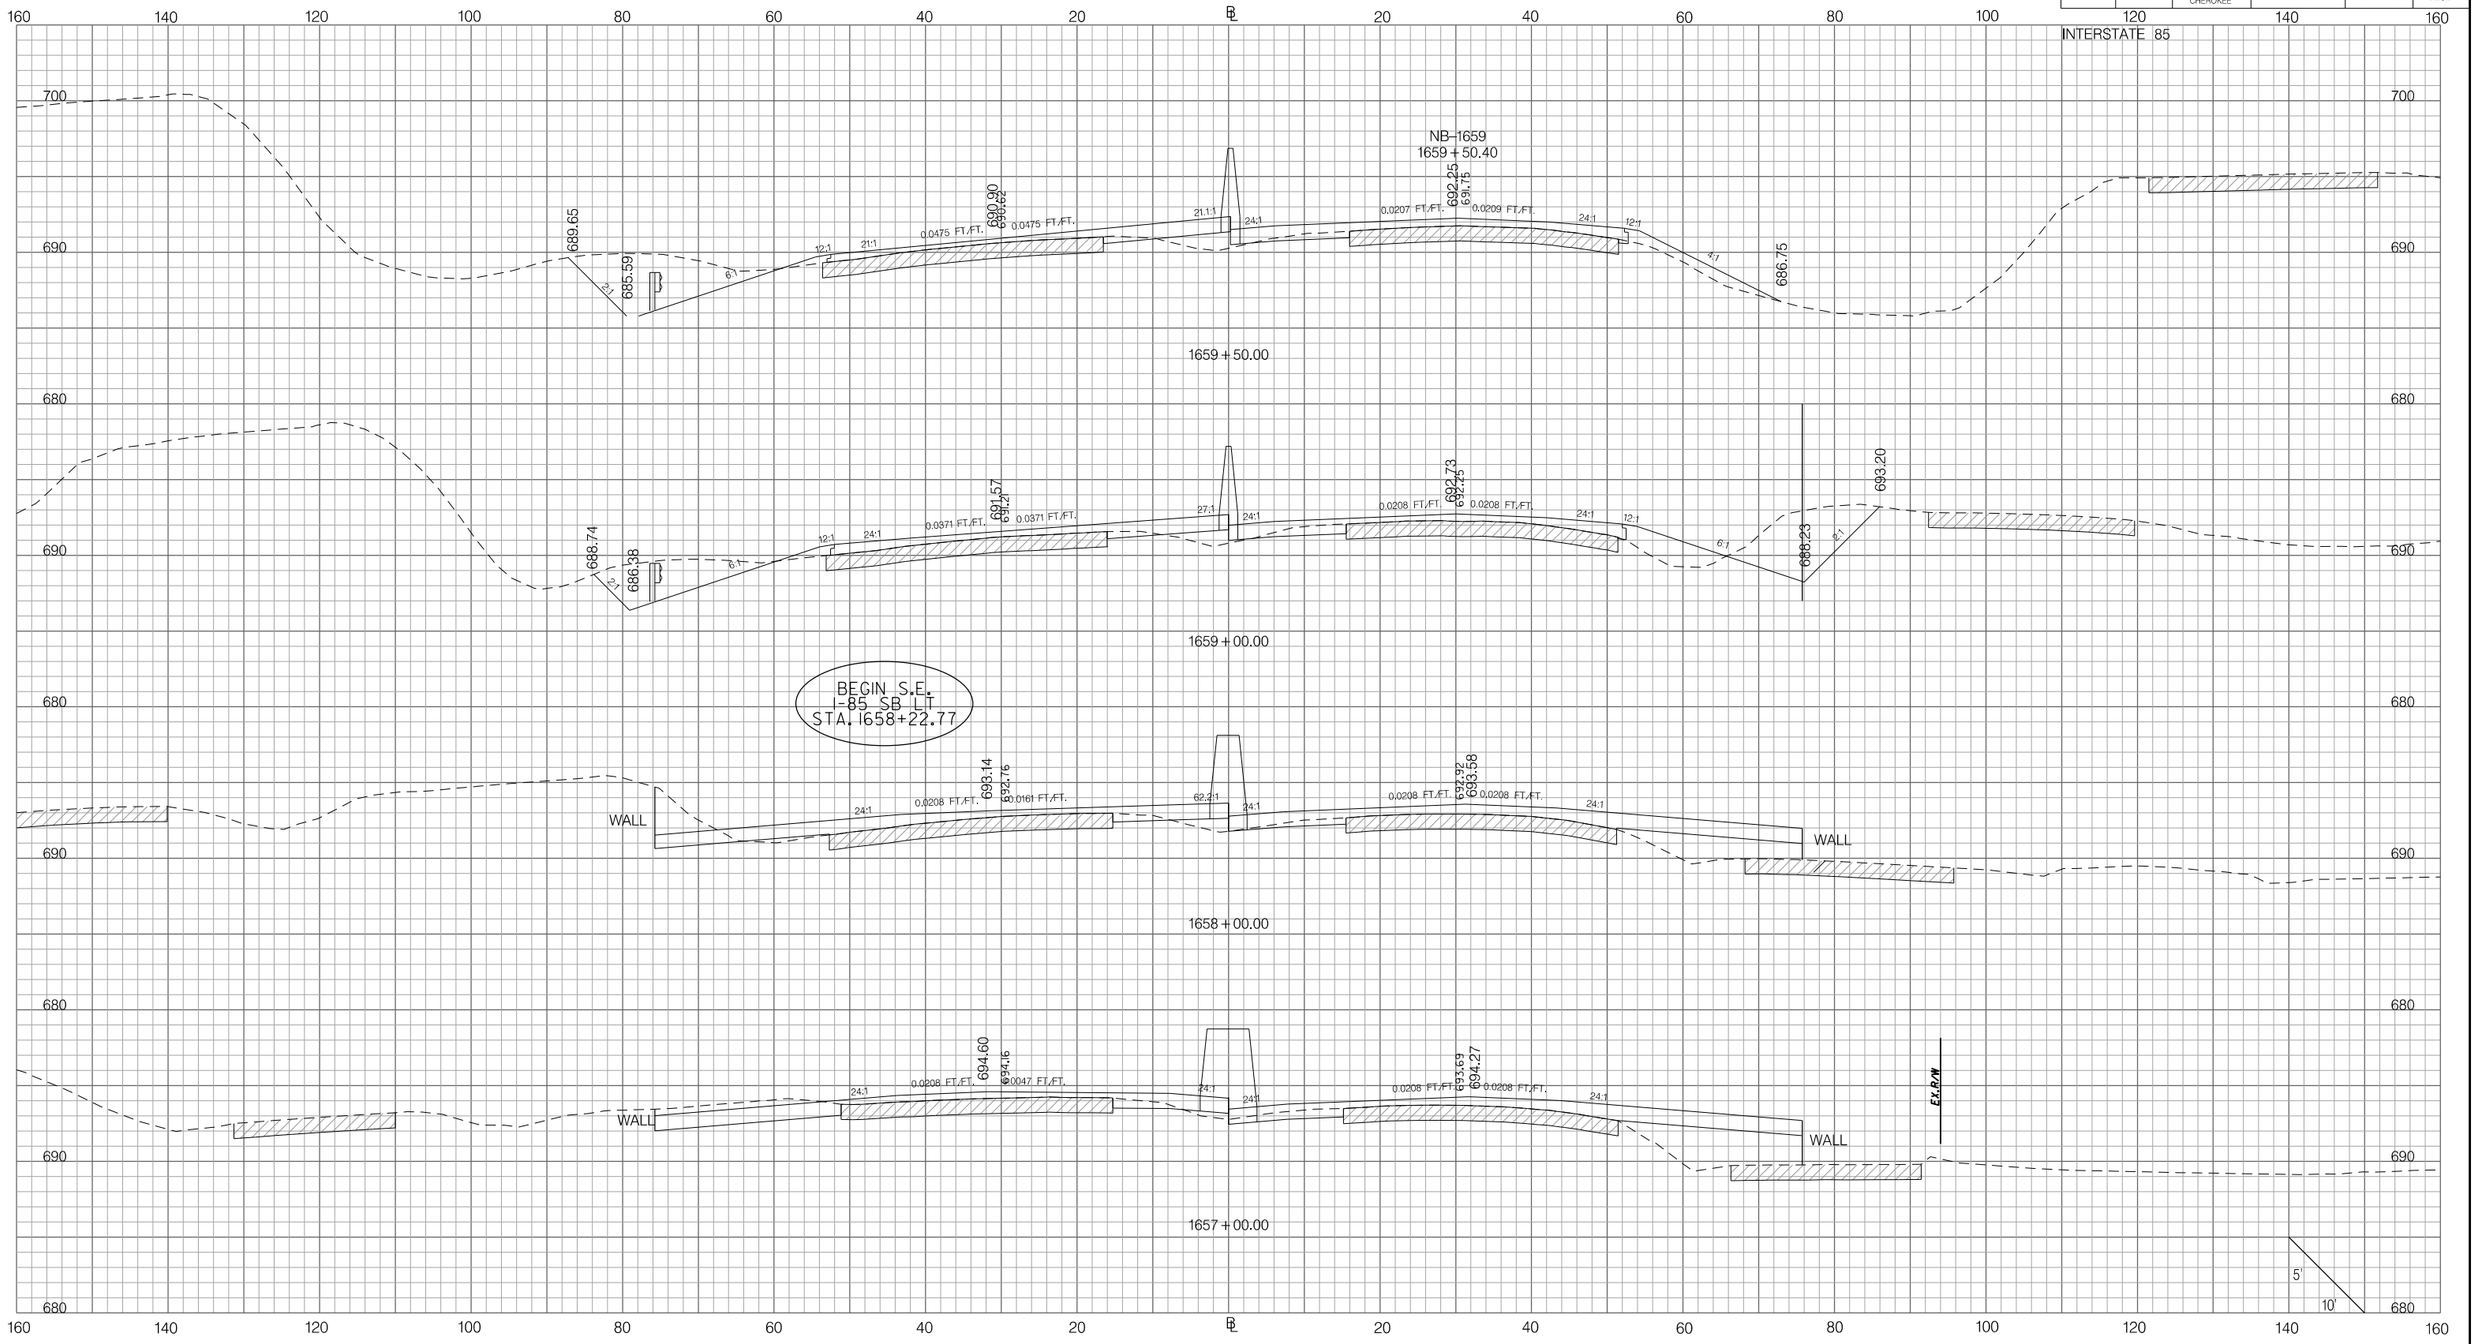

PRELIMINARY
NOT FOR CONSTRUCTION

SCALE: 1" =

REV. NO.	BY	DATE	DESCRIPTION OF REVISION
7			
6			
5			
4			
3			
2			
1			

SOUTH CAROLINA DEPARTMENT OF TRANSPORTATION
INTERSTATE 85

CROSS SECTION SHEET

INTERSTATE 85 MILE MARKER 90–97
SEGMENT C

Z:\Projects\14-60 I85 Widening Cherokee Co MM80-96\Dgn\CrossSections\CROSS SECTION SHEET FILES\PX_I85.dgn
3/9/2016

FED. RD. DIV. NO.	STATE	COUNTY	PROJECT ID	ROAD / ROUTE NO.	SHEET NO.
3	SC	SPARTANBURG CHEROKEE	P027114	INTERSTATE 85	X105

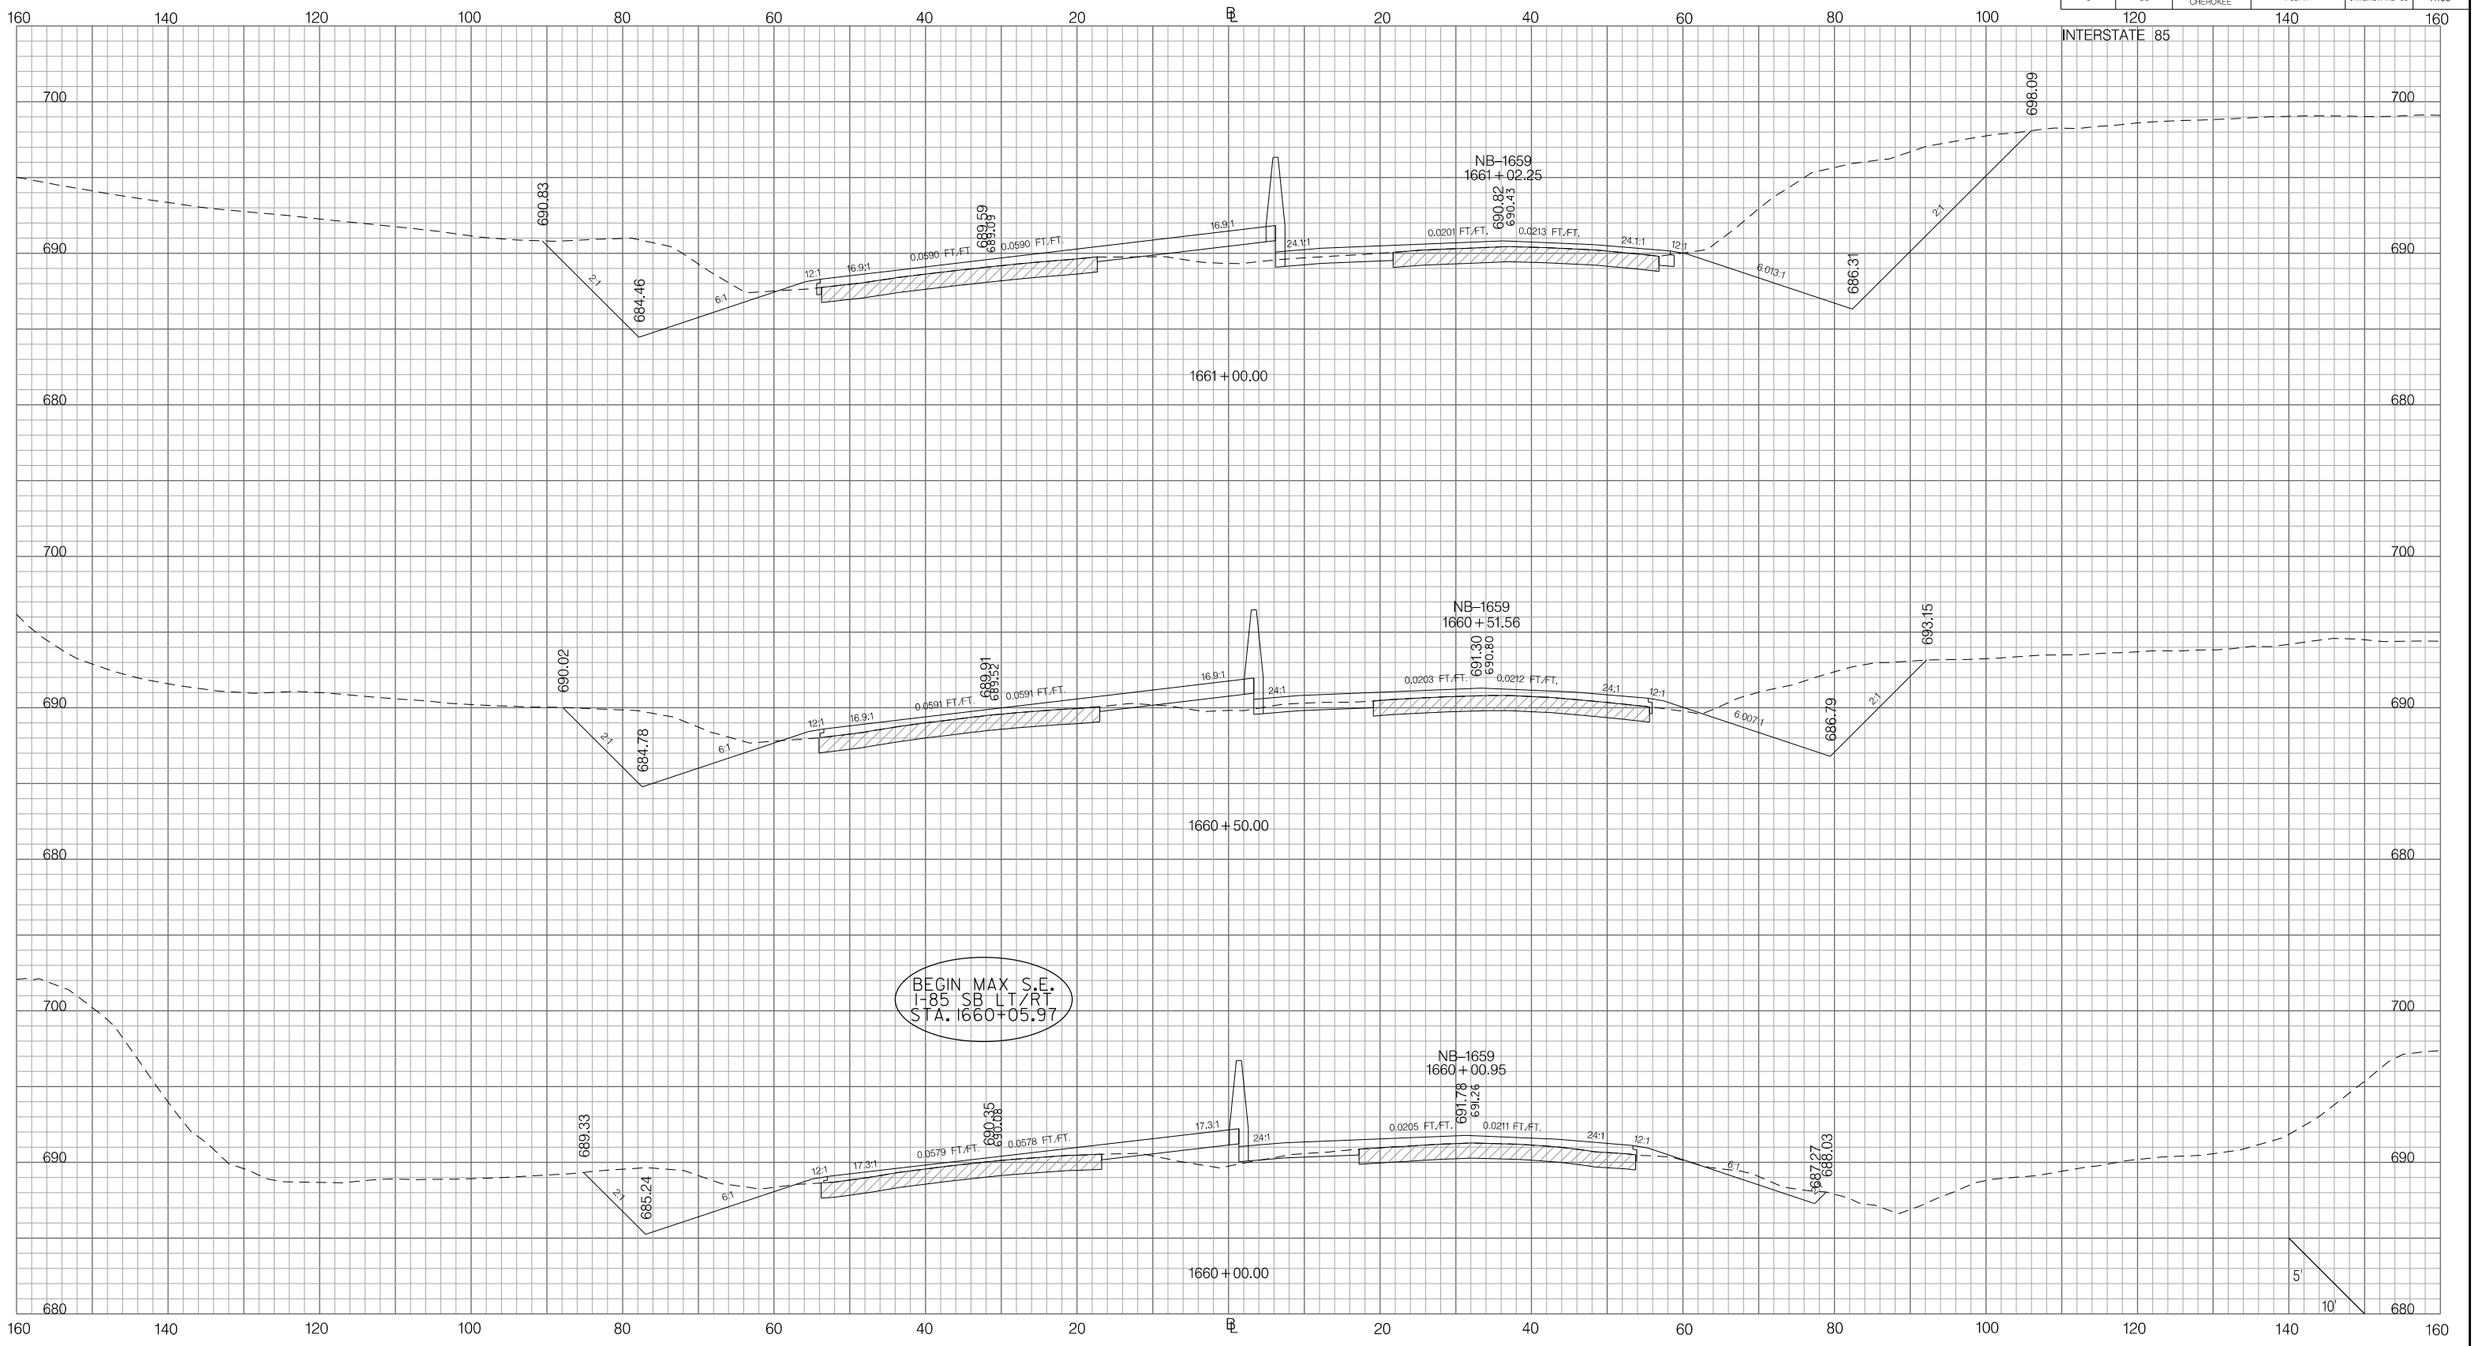

Z:\Projects\14-60 I85 Widening Cherokee Co MM80-96\Dgn\CrossSections\CROSS SECTION SHEET FILES\PX_I85.dgn
3/9/2016

PRELIMINARY
NOT FOR CONSTRUCTION

SCALE: 1" =

REV. NO.	BY	DATE	DESCRIPTION OF REVISION
7			
6			
5			
4			
3			
2			
1			

SOUTH CAROLINA DEPARTMENT OF TRANSPORTATION
INTERSTATE 85

CROSS SECTION SHEET

INTERSTATE 85 MILE MARKER 90-97
SEGMENT C

FED. RD. DIV. NO.	STATE	COUNTY	PROJECT ID	ROAD / ROUTE NO.	SHEET NO.
3	SC	SPARTANBURG CHEROKEE	P027114	INTERSTATE 85	X106

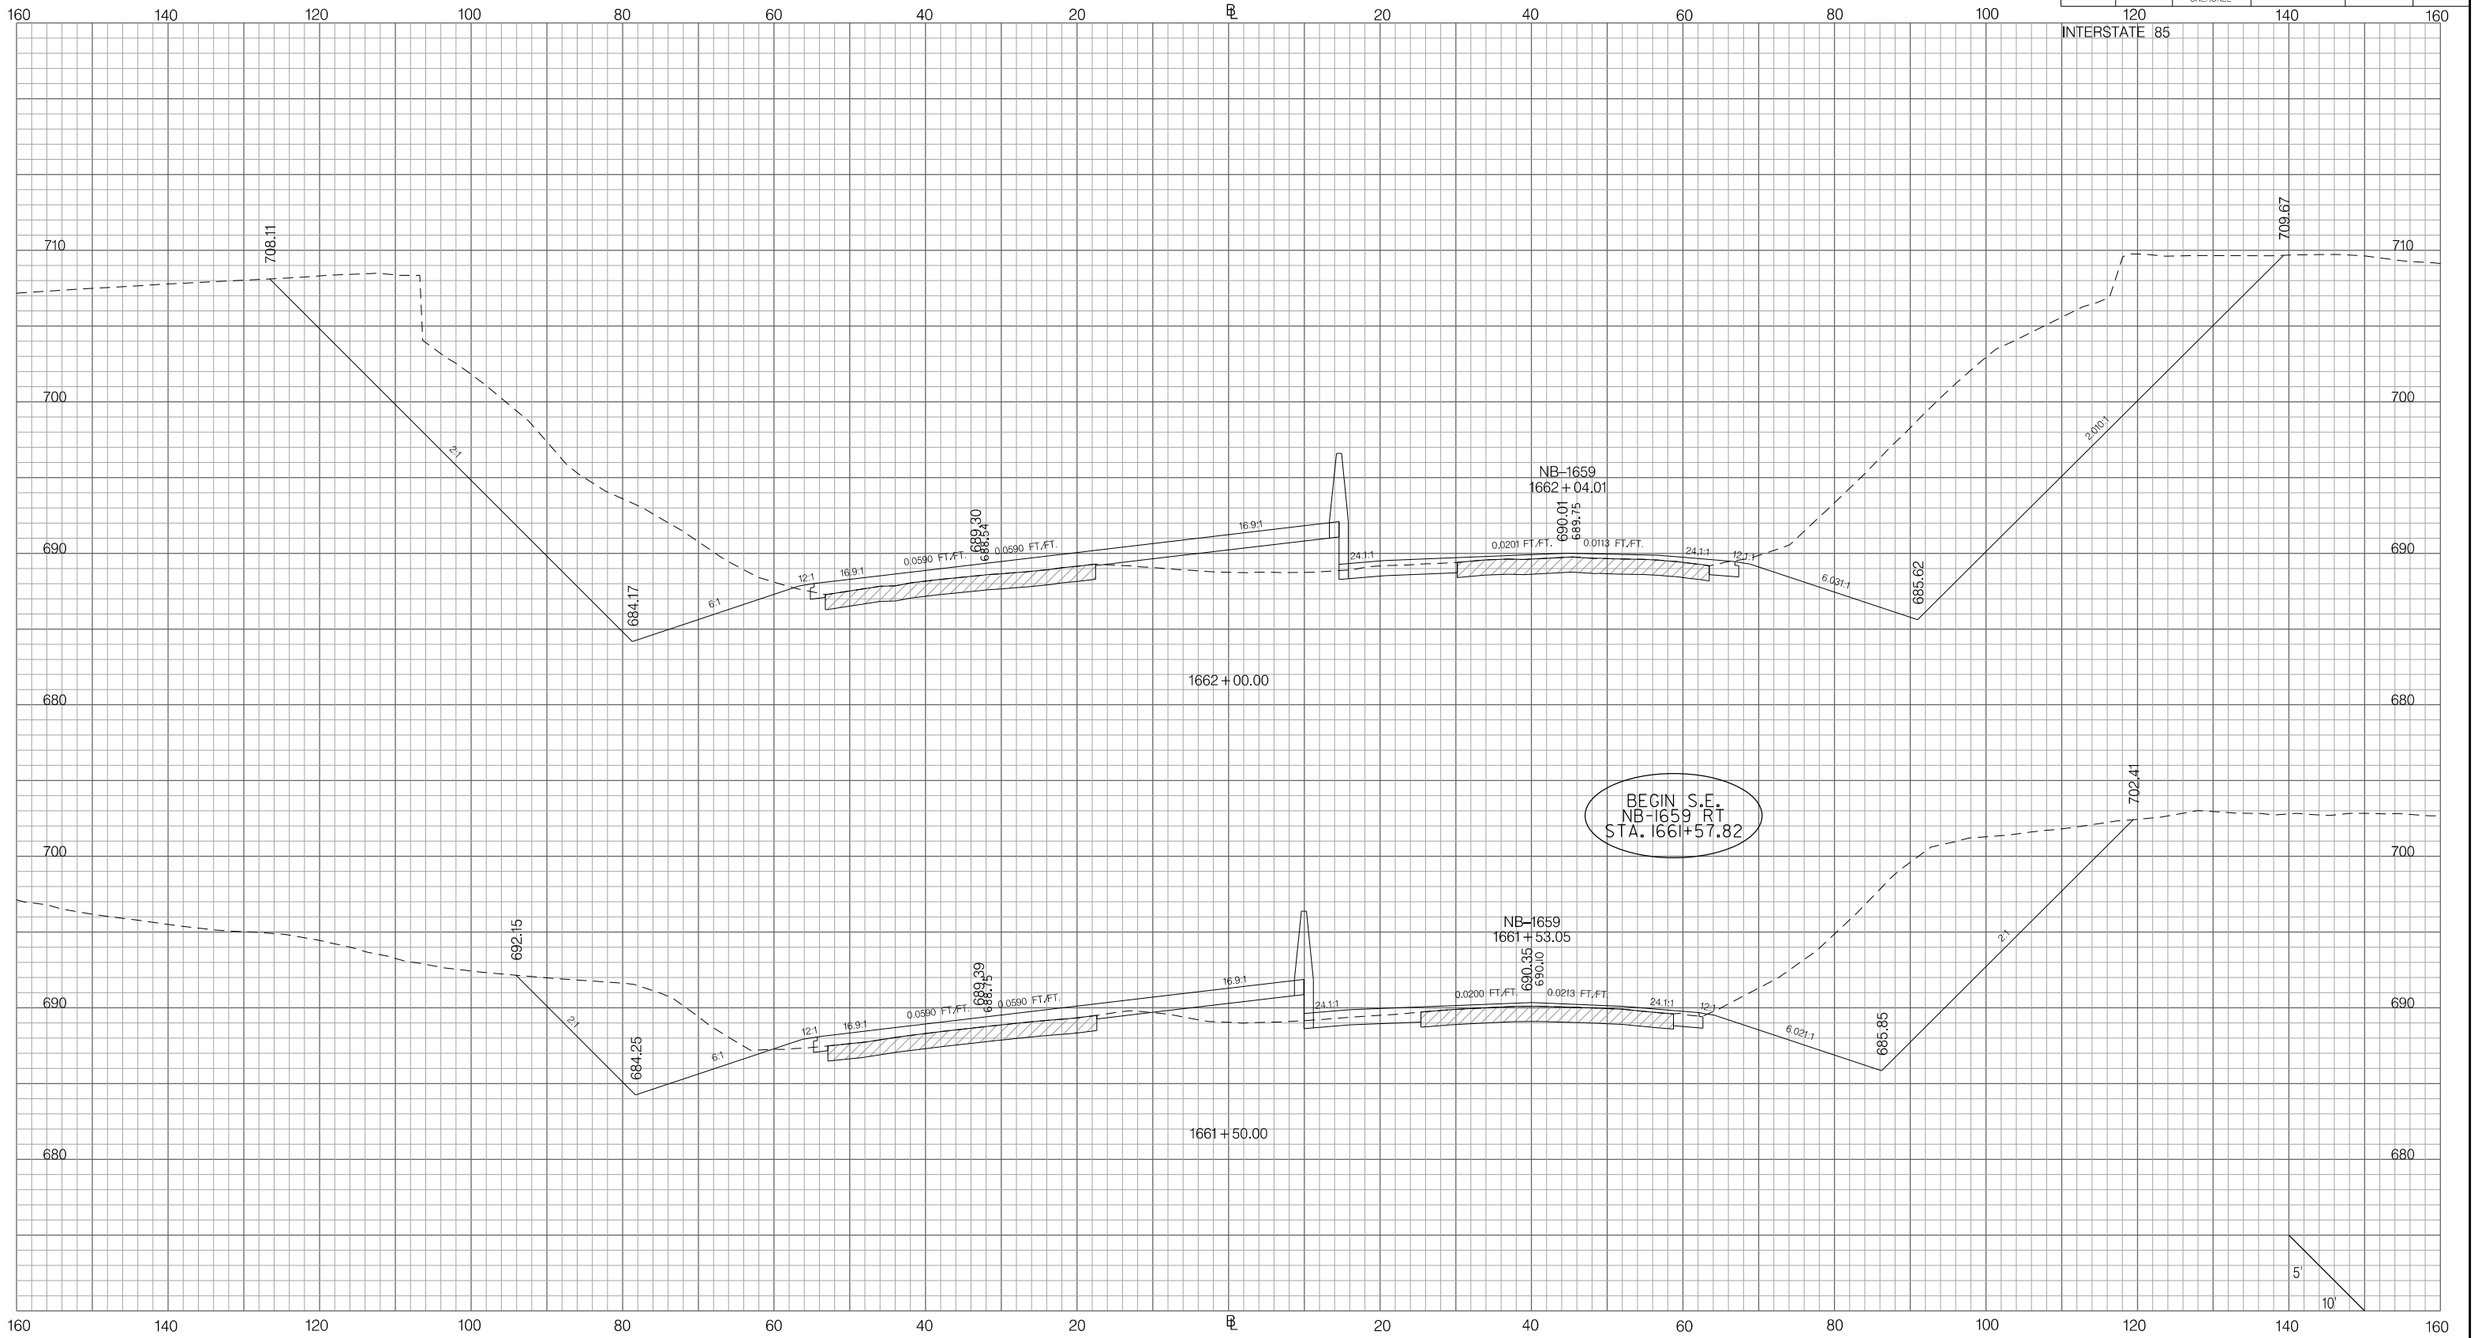

PRELIMINARY
NOT FOR CONSTRUCTION

SCALE: 1" =

REV. NO.	BY	DATE	DESCRIPTION OF REVISION
7			
6			
5			
4			
3			
2			
1			

SOUTH CAROLINA DEPARTMENT OF TRANSPORTATION
INTERSTATE 85

CROSS SECTION SHEET

INTERSTATE 85 MILE MARKER 90-97
SEGMENT C

Z:\Projects\14-60 I85 Widening Cherokee Co MM80-96\Dgn\Crosssections\CROSS SECTION SHEET FILES\PX_I85.dgn
3/9/2016

FED. RD. DIV. NO.	STATE	COUNTY	PROJECT ID	ROAD / ROUTE NO.	SHEET NO.
3	SC	SPARTANBURG CHEROKEE	P027114	INTERSTATE 85	X107

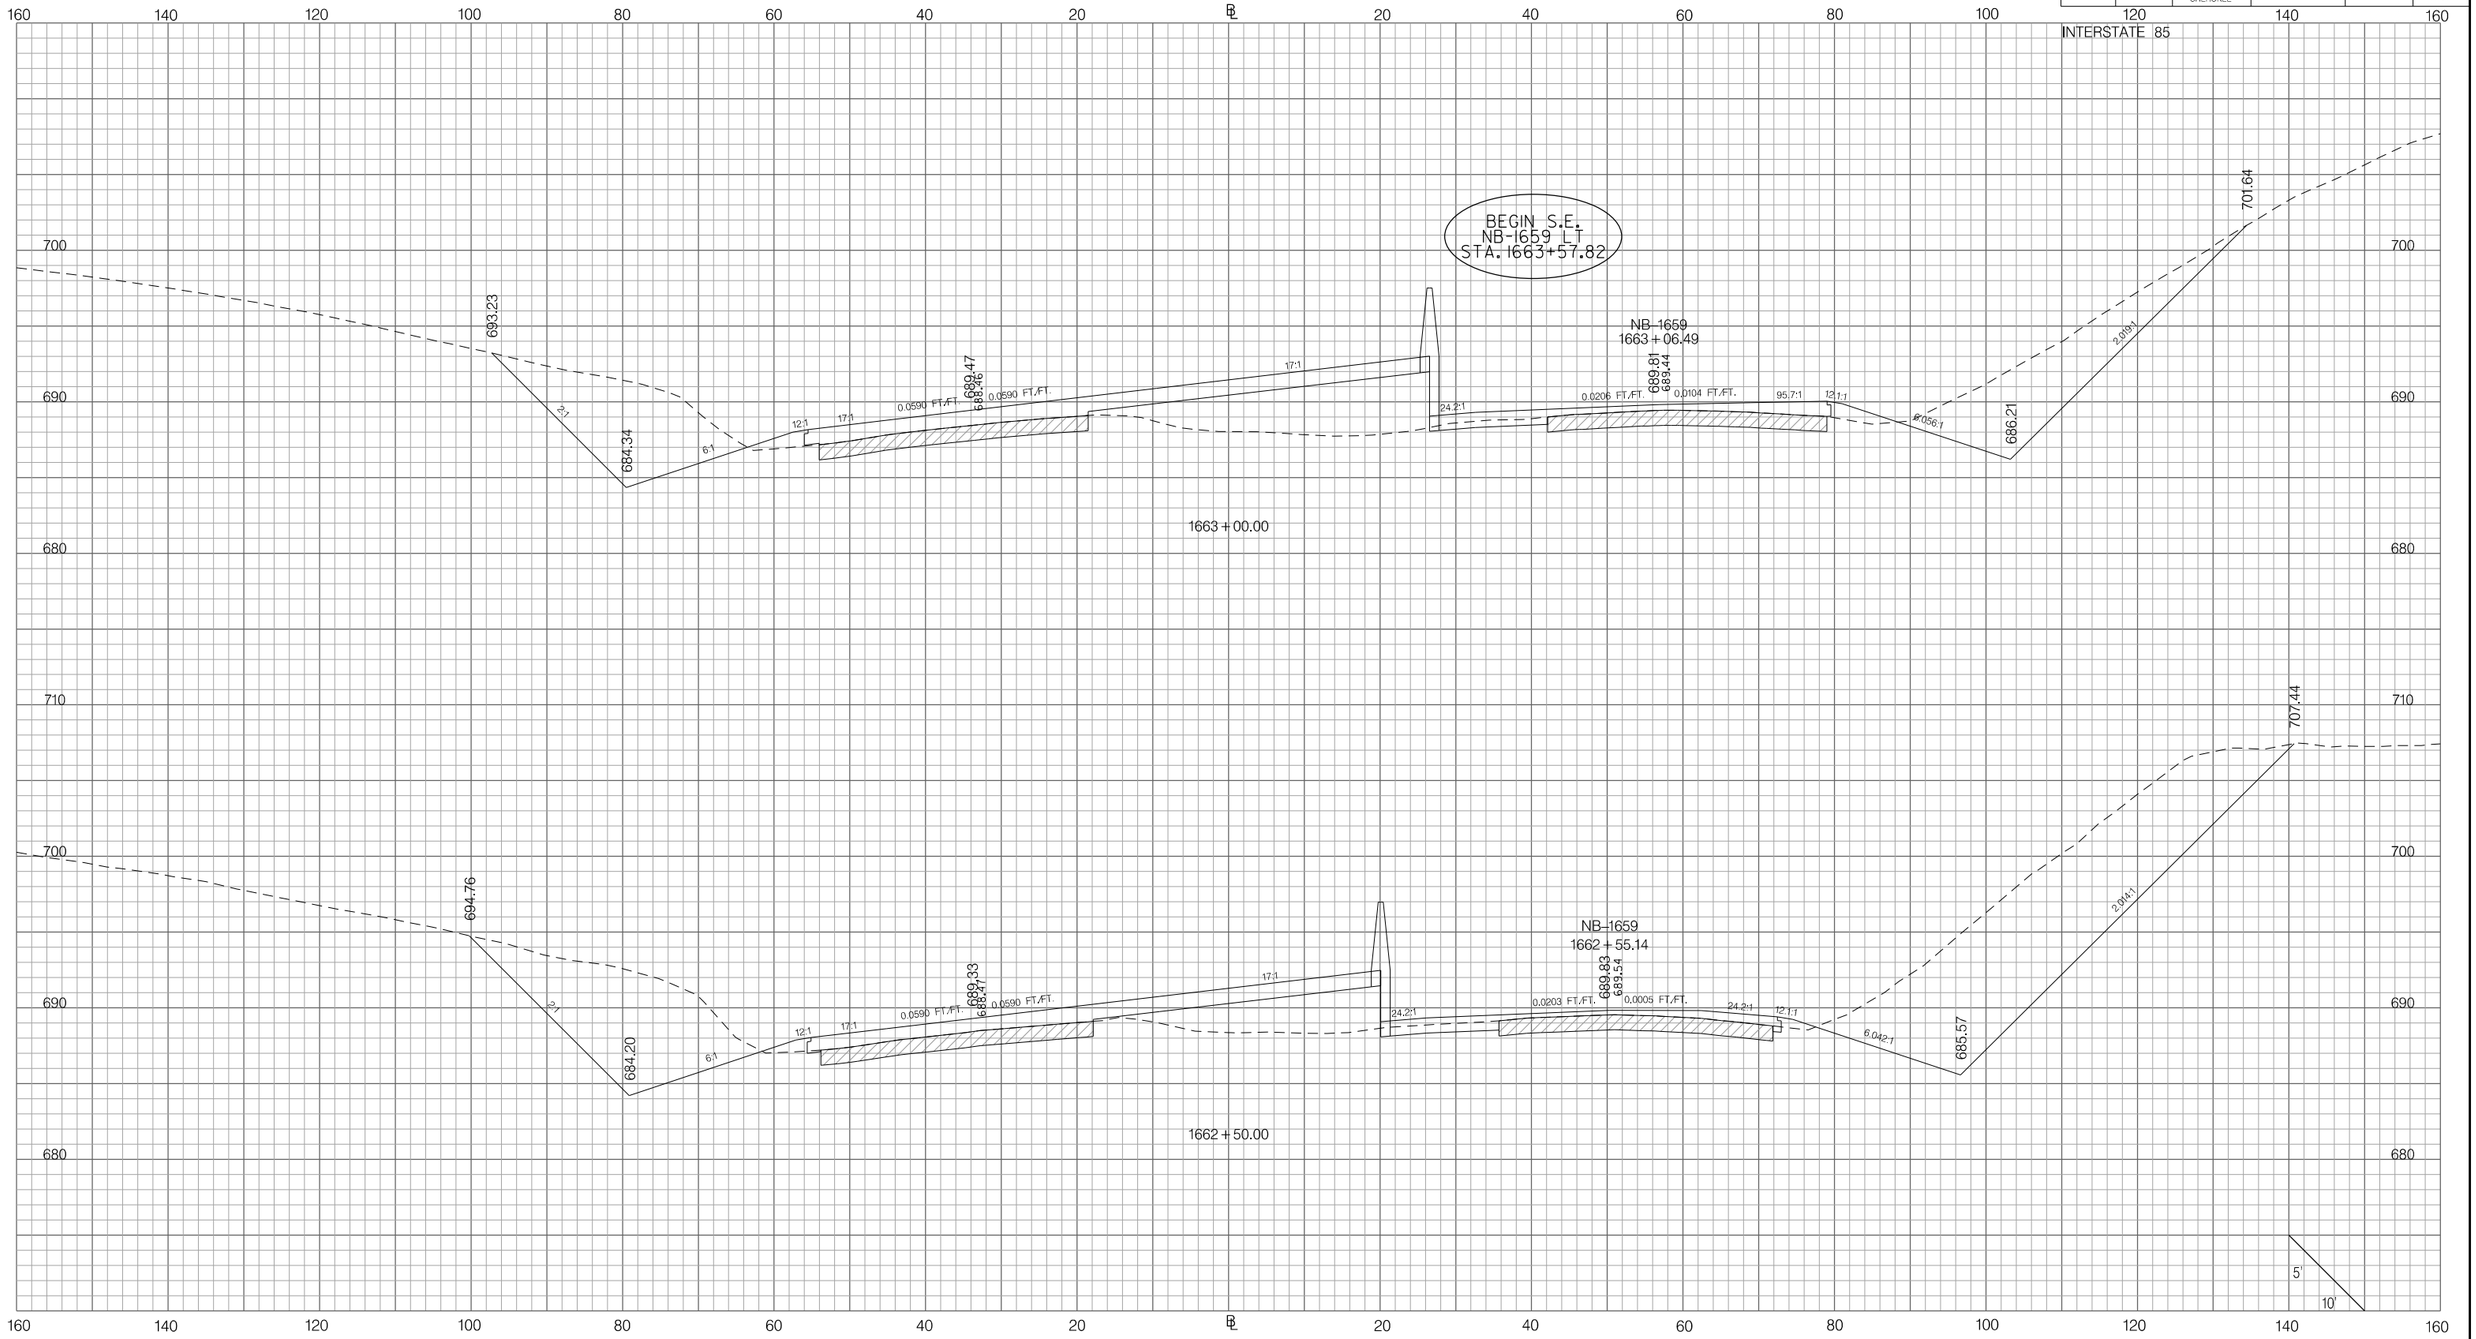

PRELIMINARY
NOT FOR CONSTRUCTION

SCALE: 1" =

REV. NO.	BY	DATE	DESCRIPTION OF REVISION
7			
6			
5			
4			
3			
2			
1			

SOUTH CAROLINA DEPARTMENT OF TRANSPORTATION
INTERSTATE 85

CROSS SECTION SHEET

INTERSTATE 85 MILE MARKER 90–97
SEGMENT C

Z:\Projects\14-60 I85 Widening Cherokee Co MM80-96\Dgn\CrossSections\CROSS SECTION SHEET FILES\PX_I85.dgn
3/9/2016

FED. RD. DIV. NO.	STATE	COUNTY	PROJECT ID	ROAD / ROUTE NO.	SHEET NO.
3	SC	SPARTANBURG CHEROKEE	P027114	INTERSTATE 85	X108

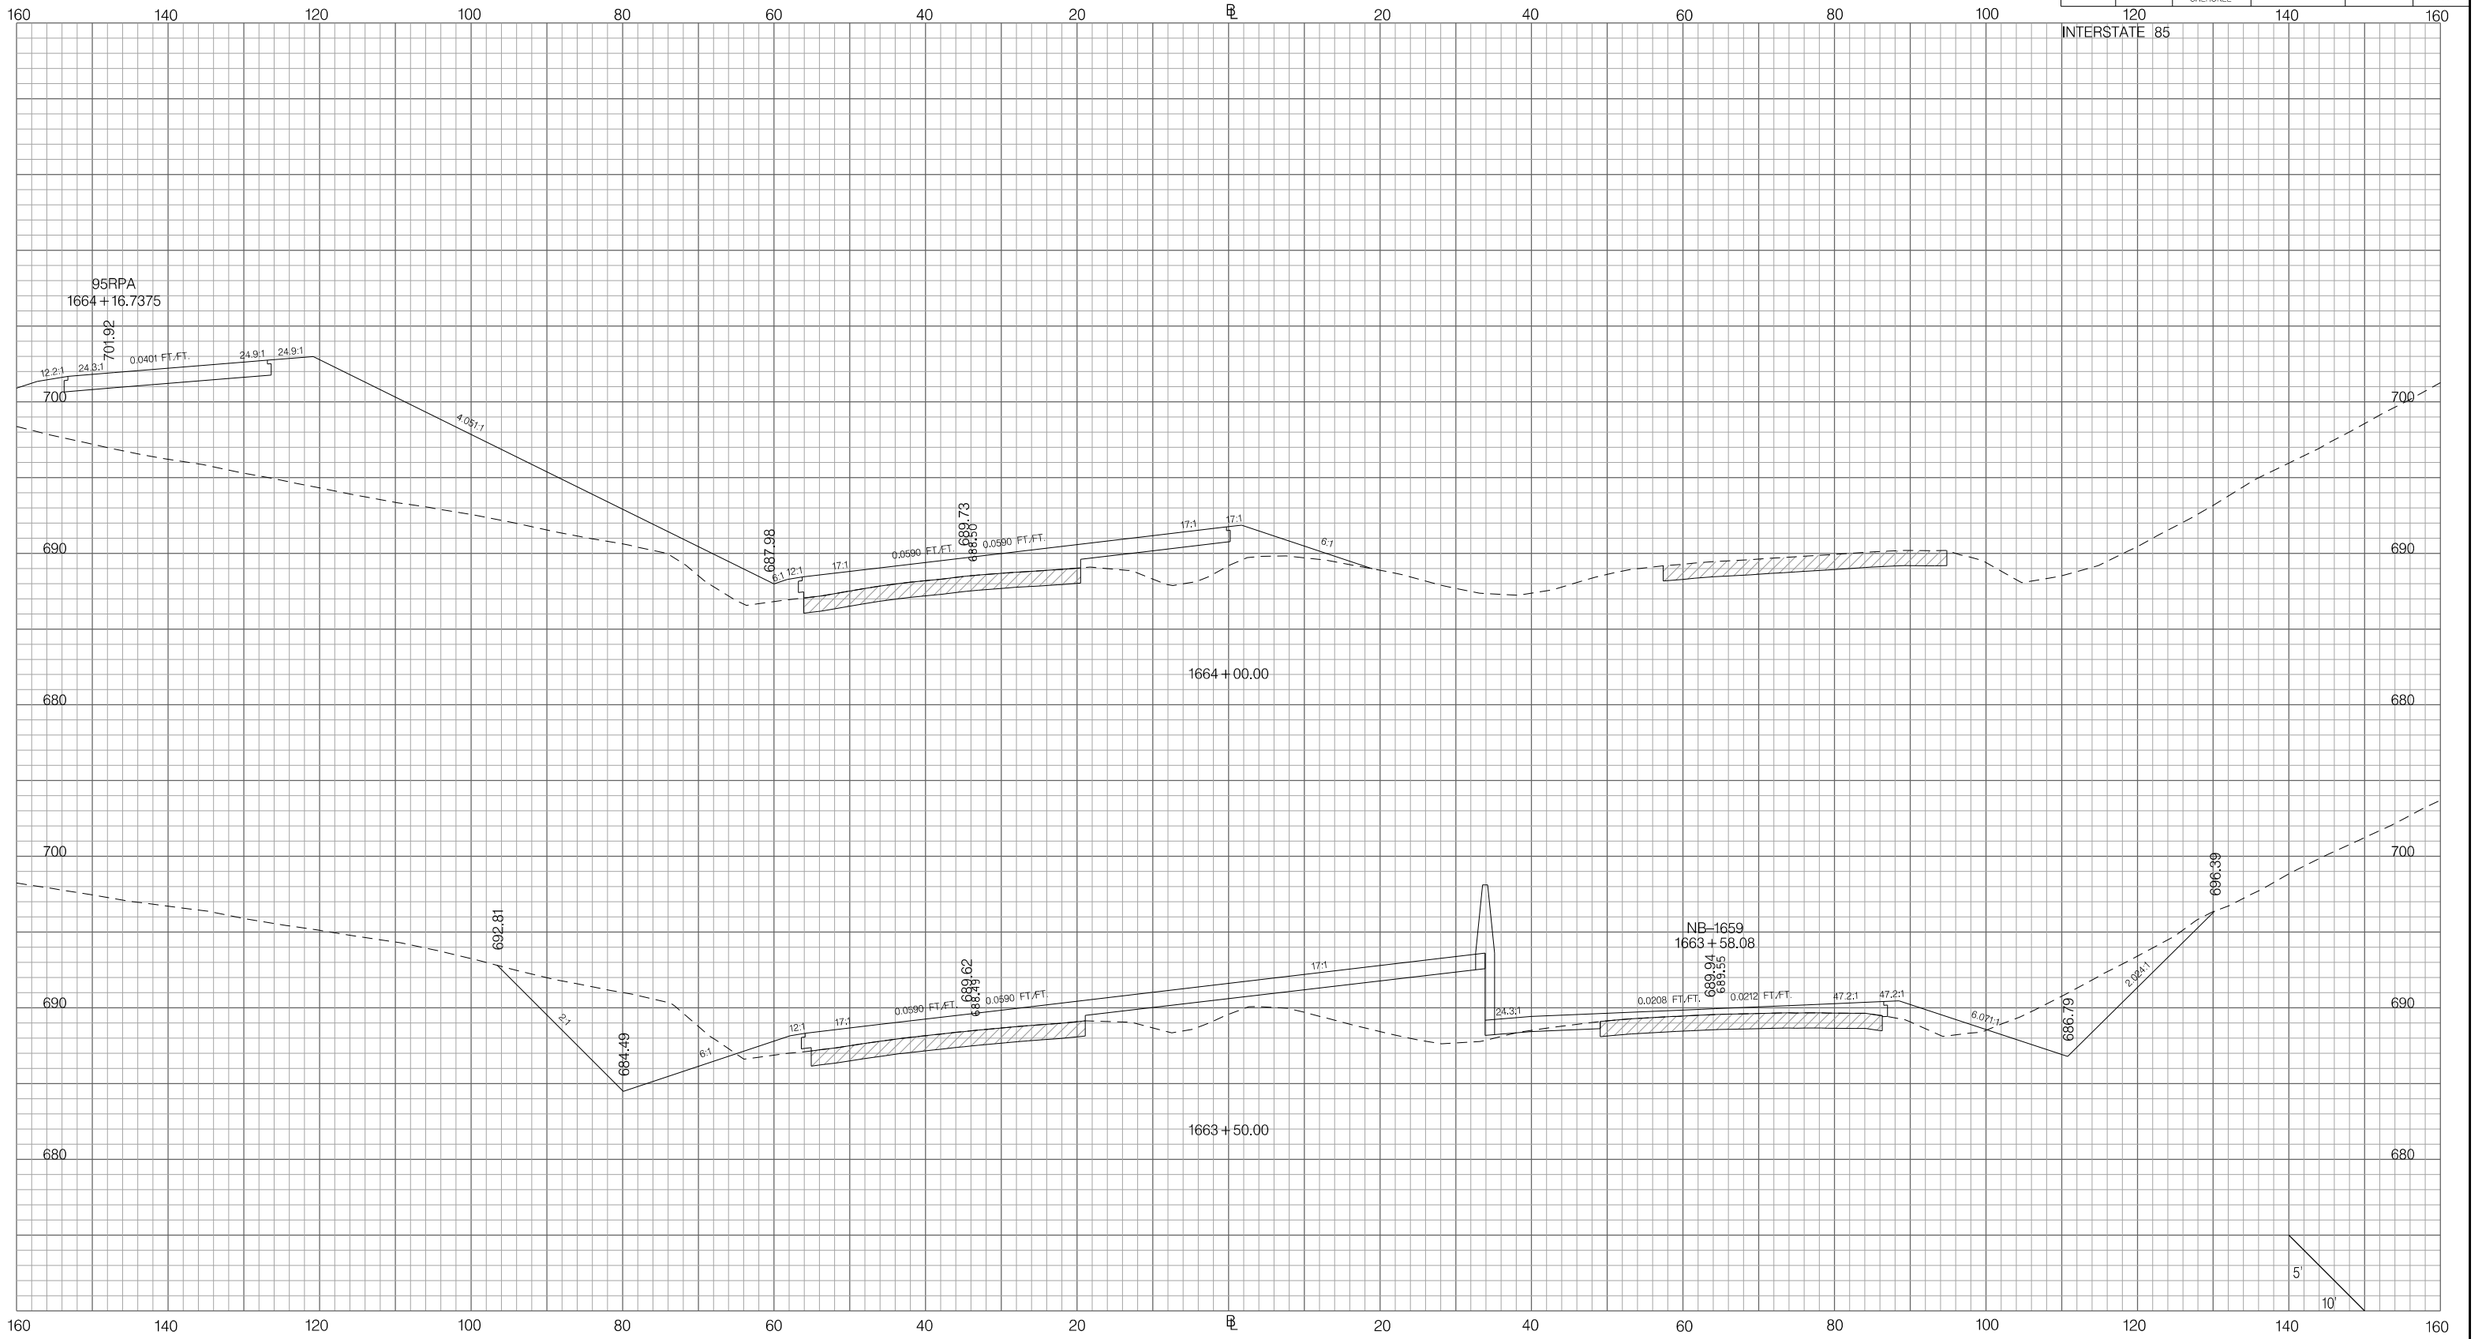

PRELIMINARY
NOT FOR CONSTRUCTION

SCALE: 1" =

REV. NO.	BY	DATE	DESCRIPTION OF REVISION
7			
6			
5			
4			
3			
2			
1			

SOUTH CAROLINA DEPARTMENT OF TRANSPORTATION
INTERSTATE 85

CROSS SECTION SHEET

INTERSTATE 85 MILE MARKER 90–97
SEGMENT C

Z:\Projects\14-60 I85 Widening Cherokee Co MM80-96\Dgn\CrossSections\CROSS SECTION SHEET FILES\PX_I85.dgn
3/9/2016

FED. RD. DIV. NO.	STATE	COUNTY	PROJECT ID	ROAD / ROUTE NO.	SHEET NO.
3	SC	SPARTANBURG CHEROKEE	P027114	INTERSTATE 85	X109

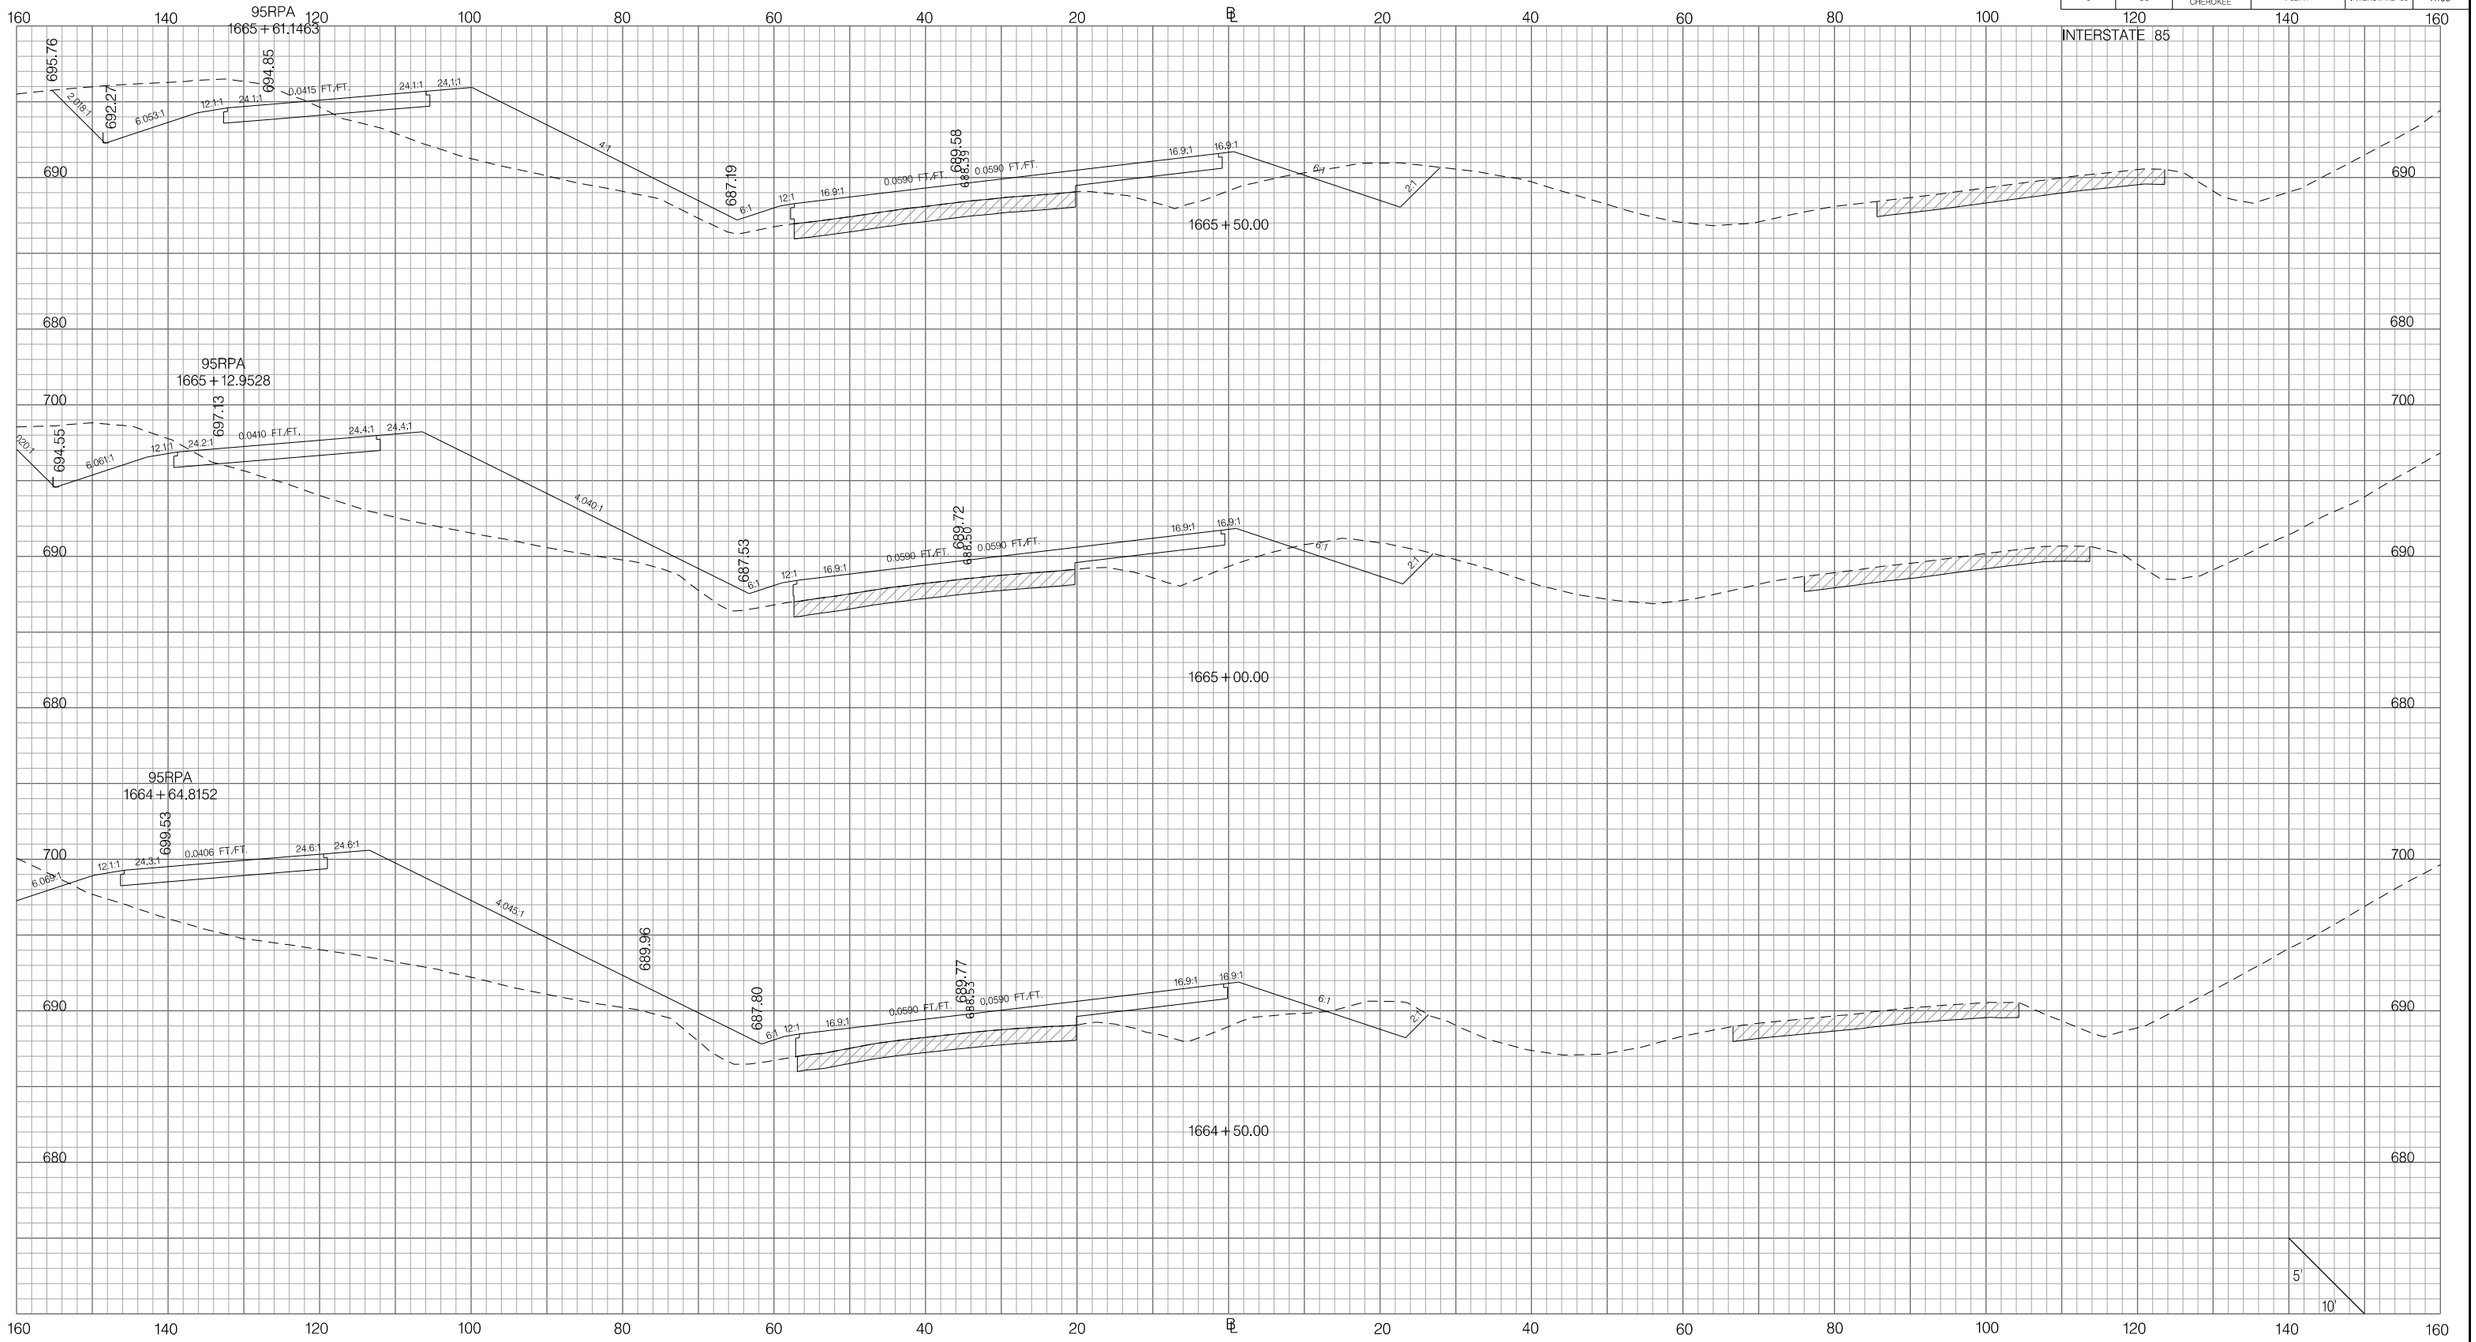

PRELIMINARY
NOT FOR CONSTRUCTION

SCALE: 1" =

REV. NO.	BY	DATE	DESCRIPTION OF REVISION
7			
6			
5			
4			
3			
2			
1			

SOUTH CAROLINA DEPARTMENT OF TRANSPORTATION
INTERSTATE 85

CROSS SECTION SHEET

INTERSTATE 85 MILE MARKER 90–97
SEGMENT C

Z:\Projects\14-60 I85 Widening Cherokee Co MM80-96\Dgn\Crosssections\CROSS SECTION SHEET FILES\PX_I85.dgn
3/9/2016

FED. RD. DIV. NO.	STATE	COUNTY	PROJECT ID	ROAD / ROUTE NO.	SHEET NO.
3	SC	SPARTANBURG CHEROKEE	P027114	INTERSTATE 85	X110

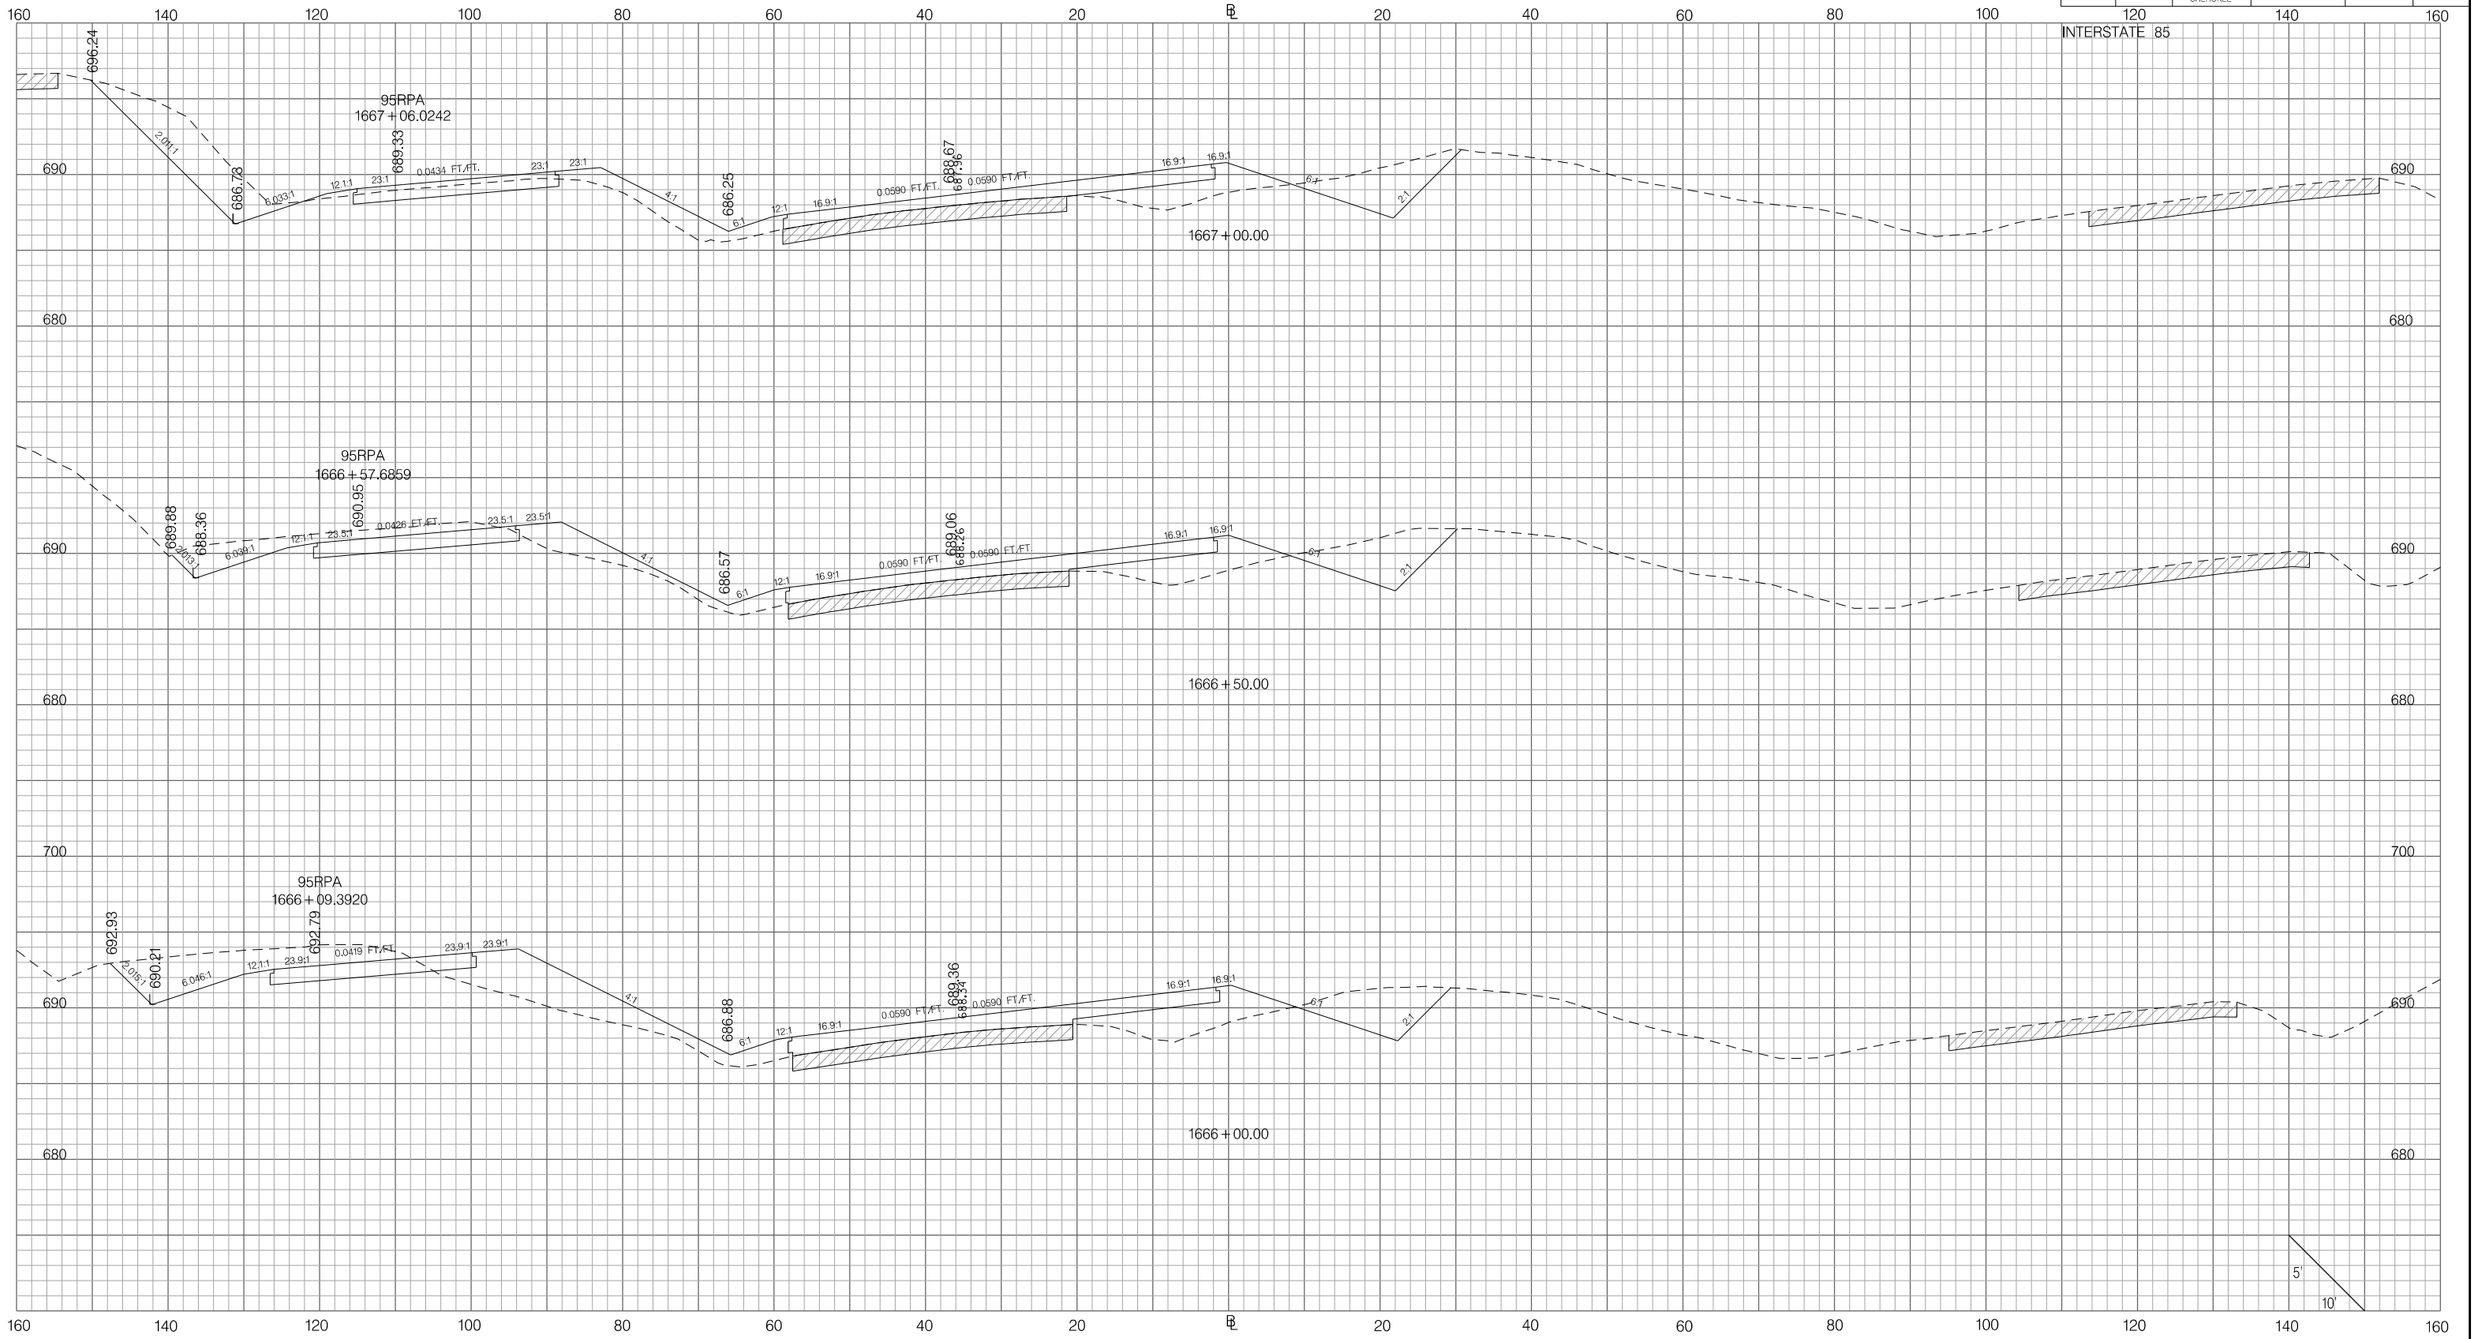

PRELIMINARY
NOT FOR CONSTRUCTION

SCALE: 1" =

REV. NO.	BY	DATE	DESCRIPTION OF REVISION
7			
6			
5			
4			
3			
2			
1			

SOUTH CAROLINA DEPARTMENT OF TRANSPORTATION
INTERSTATE 85

CROSS SECTION SHEET

INTERSTATE 85 MILE MARKER 90–97
SEGMENT C

Z:\Projects\14-60 I85 Widening Cherokee Co MM80-96\Dgn\CrossSections\CROSS SECTION SHEET FILES\PX_I85.dgn
3/9/2016

FED. RD. DIV. NO.	STATE	COUNTY	PROJECT ID	ROAD / ROUTE NO.	SHEET NO.
3	SC	SPARTANBURG CHEROKEE	P027114	INTERSTATE 85	X111

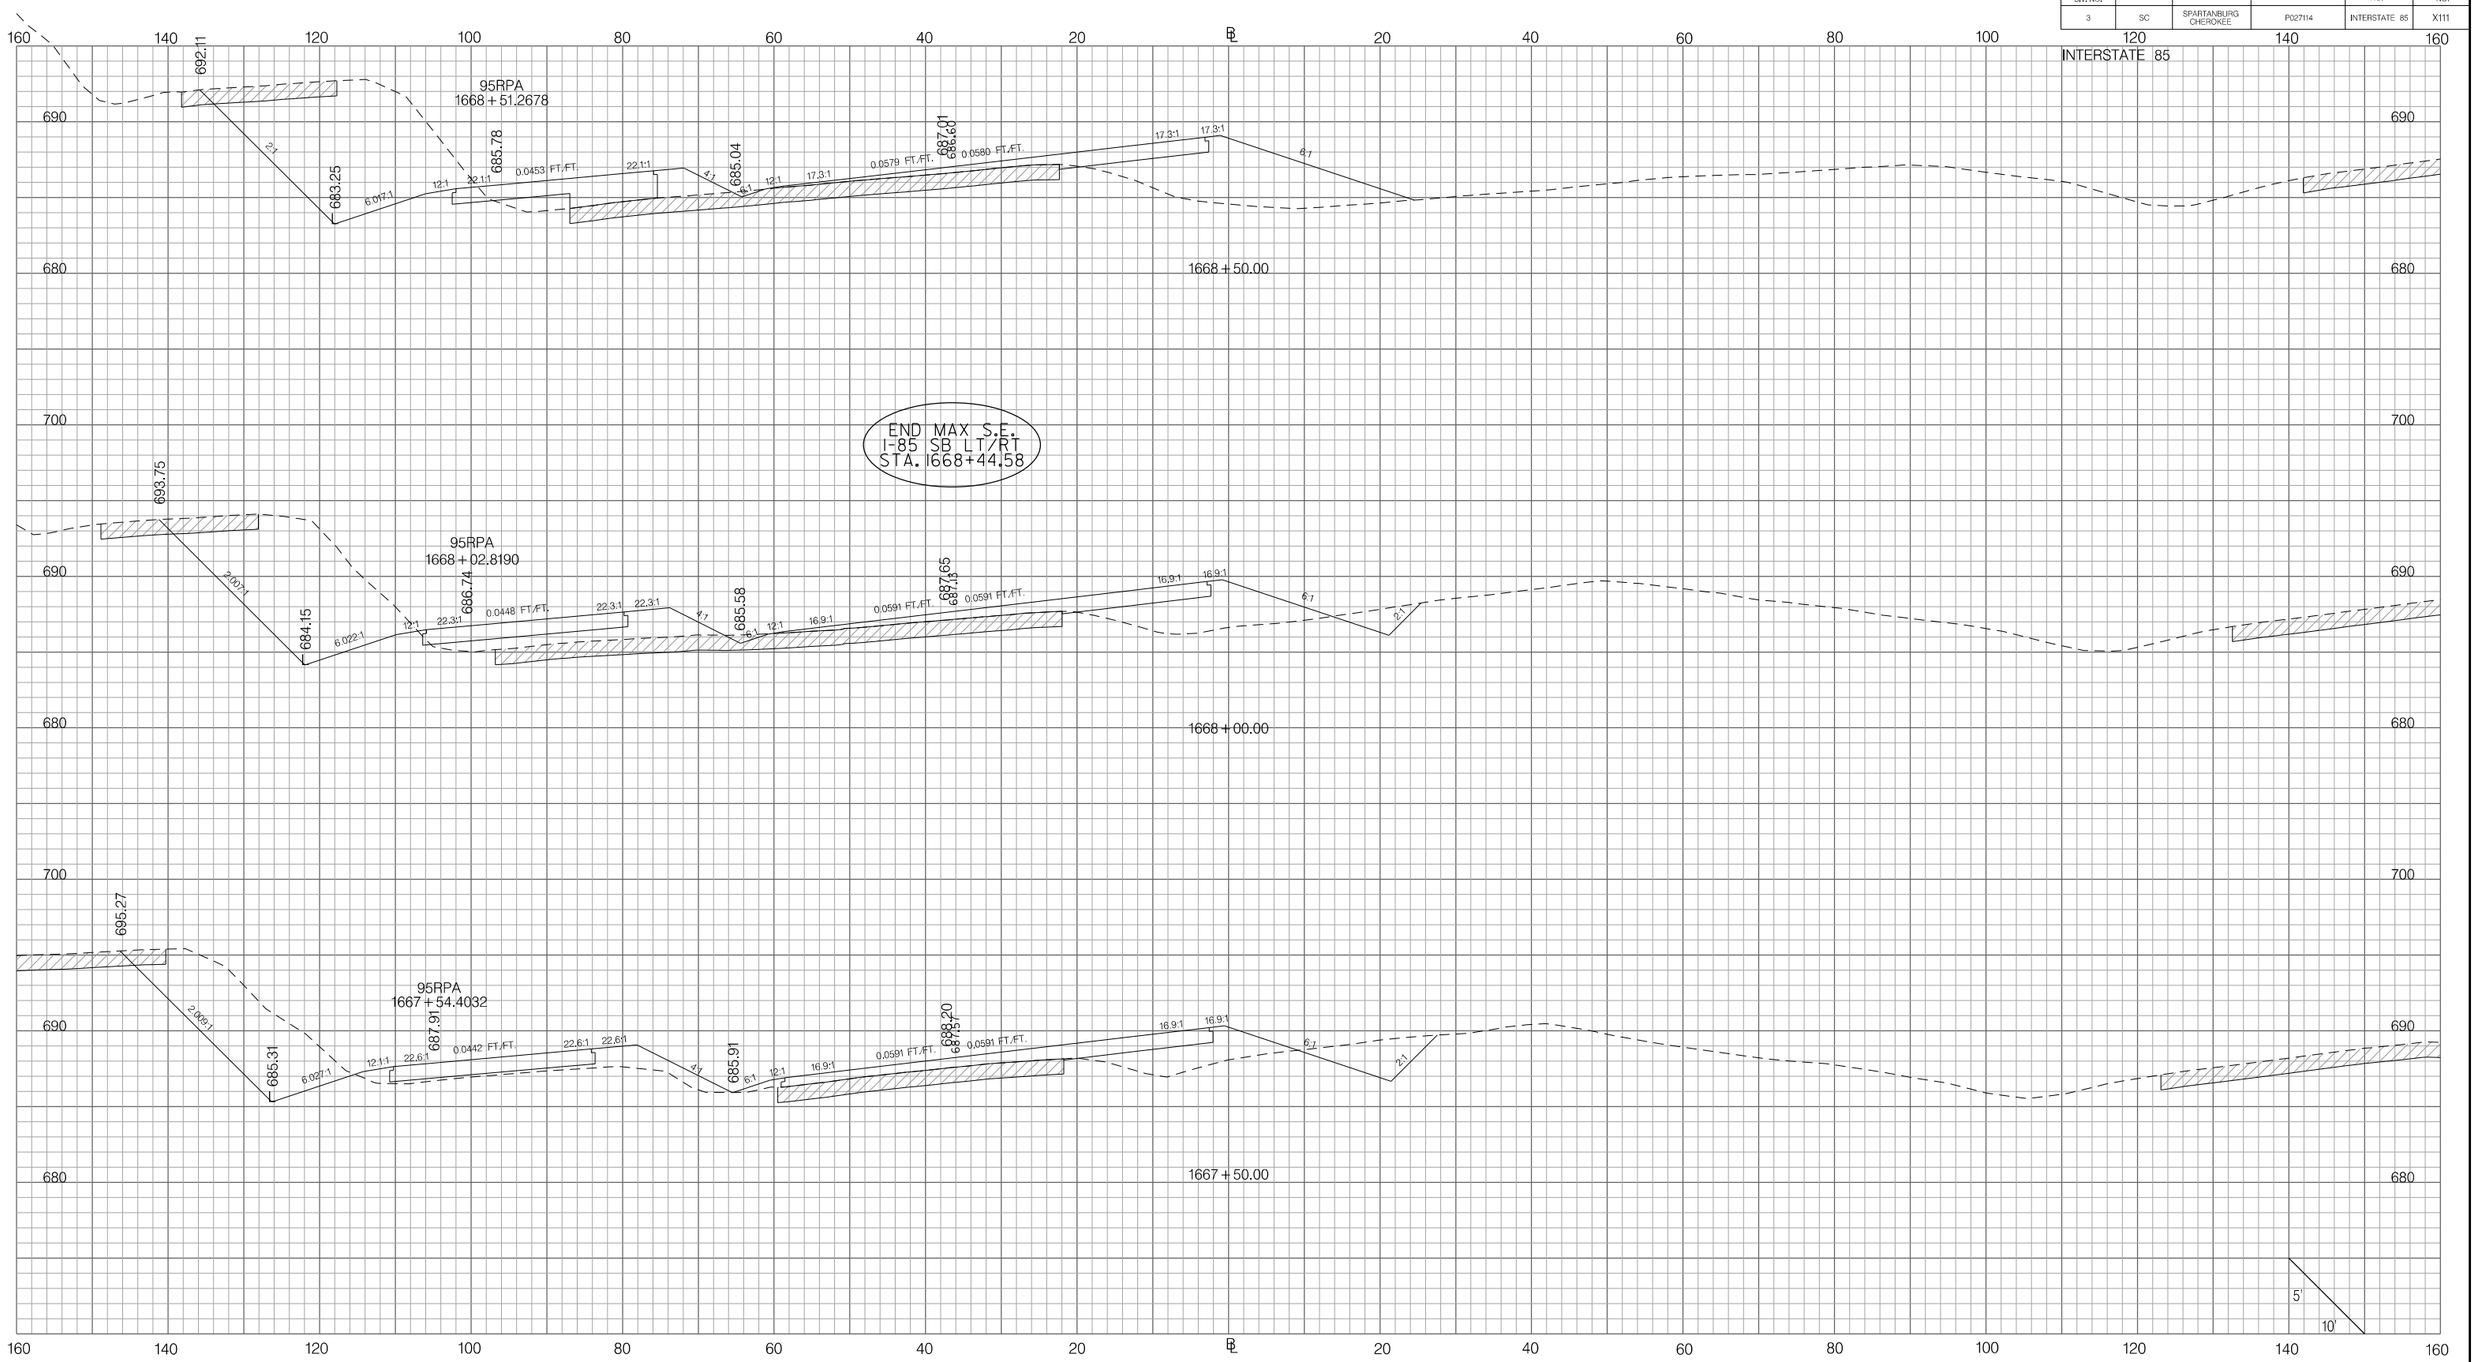

PRELIMINARY
NOT FOR CONSTRUCTION

SCALE: 1" =

REV. NO.	BY	DATE	DESCRIPTION OF REVISION
7			
6			
5			
4			
3			
2			
1			

SOUTH CAROLINA DEPARTMENT OF TRANSPORTATION
INTERSTATE 85

CROSS SECTION SHEET

INTERSTATE 85 MILE MARKER 90–97
SEGMENT C

Z:\Projects\14-60 I85 Widening Cherokee Co MM80-96\Dgn\CrossSections\CROSS SECTION SHEET FILES\PX_I85.dgn
3/9/2016

FED. RD. DIV. NO.	STATE	COUNTY	PROJECT ID	ROAD / ROUTE NO.	SHEET NO.
3	SC	SPARTANBURG CHEROKEE	P027114	INTERSTATE 85	X112

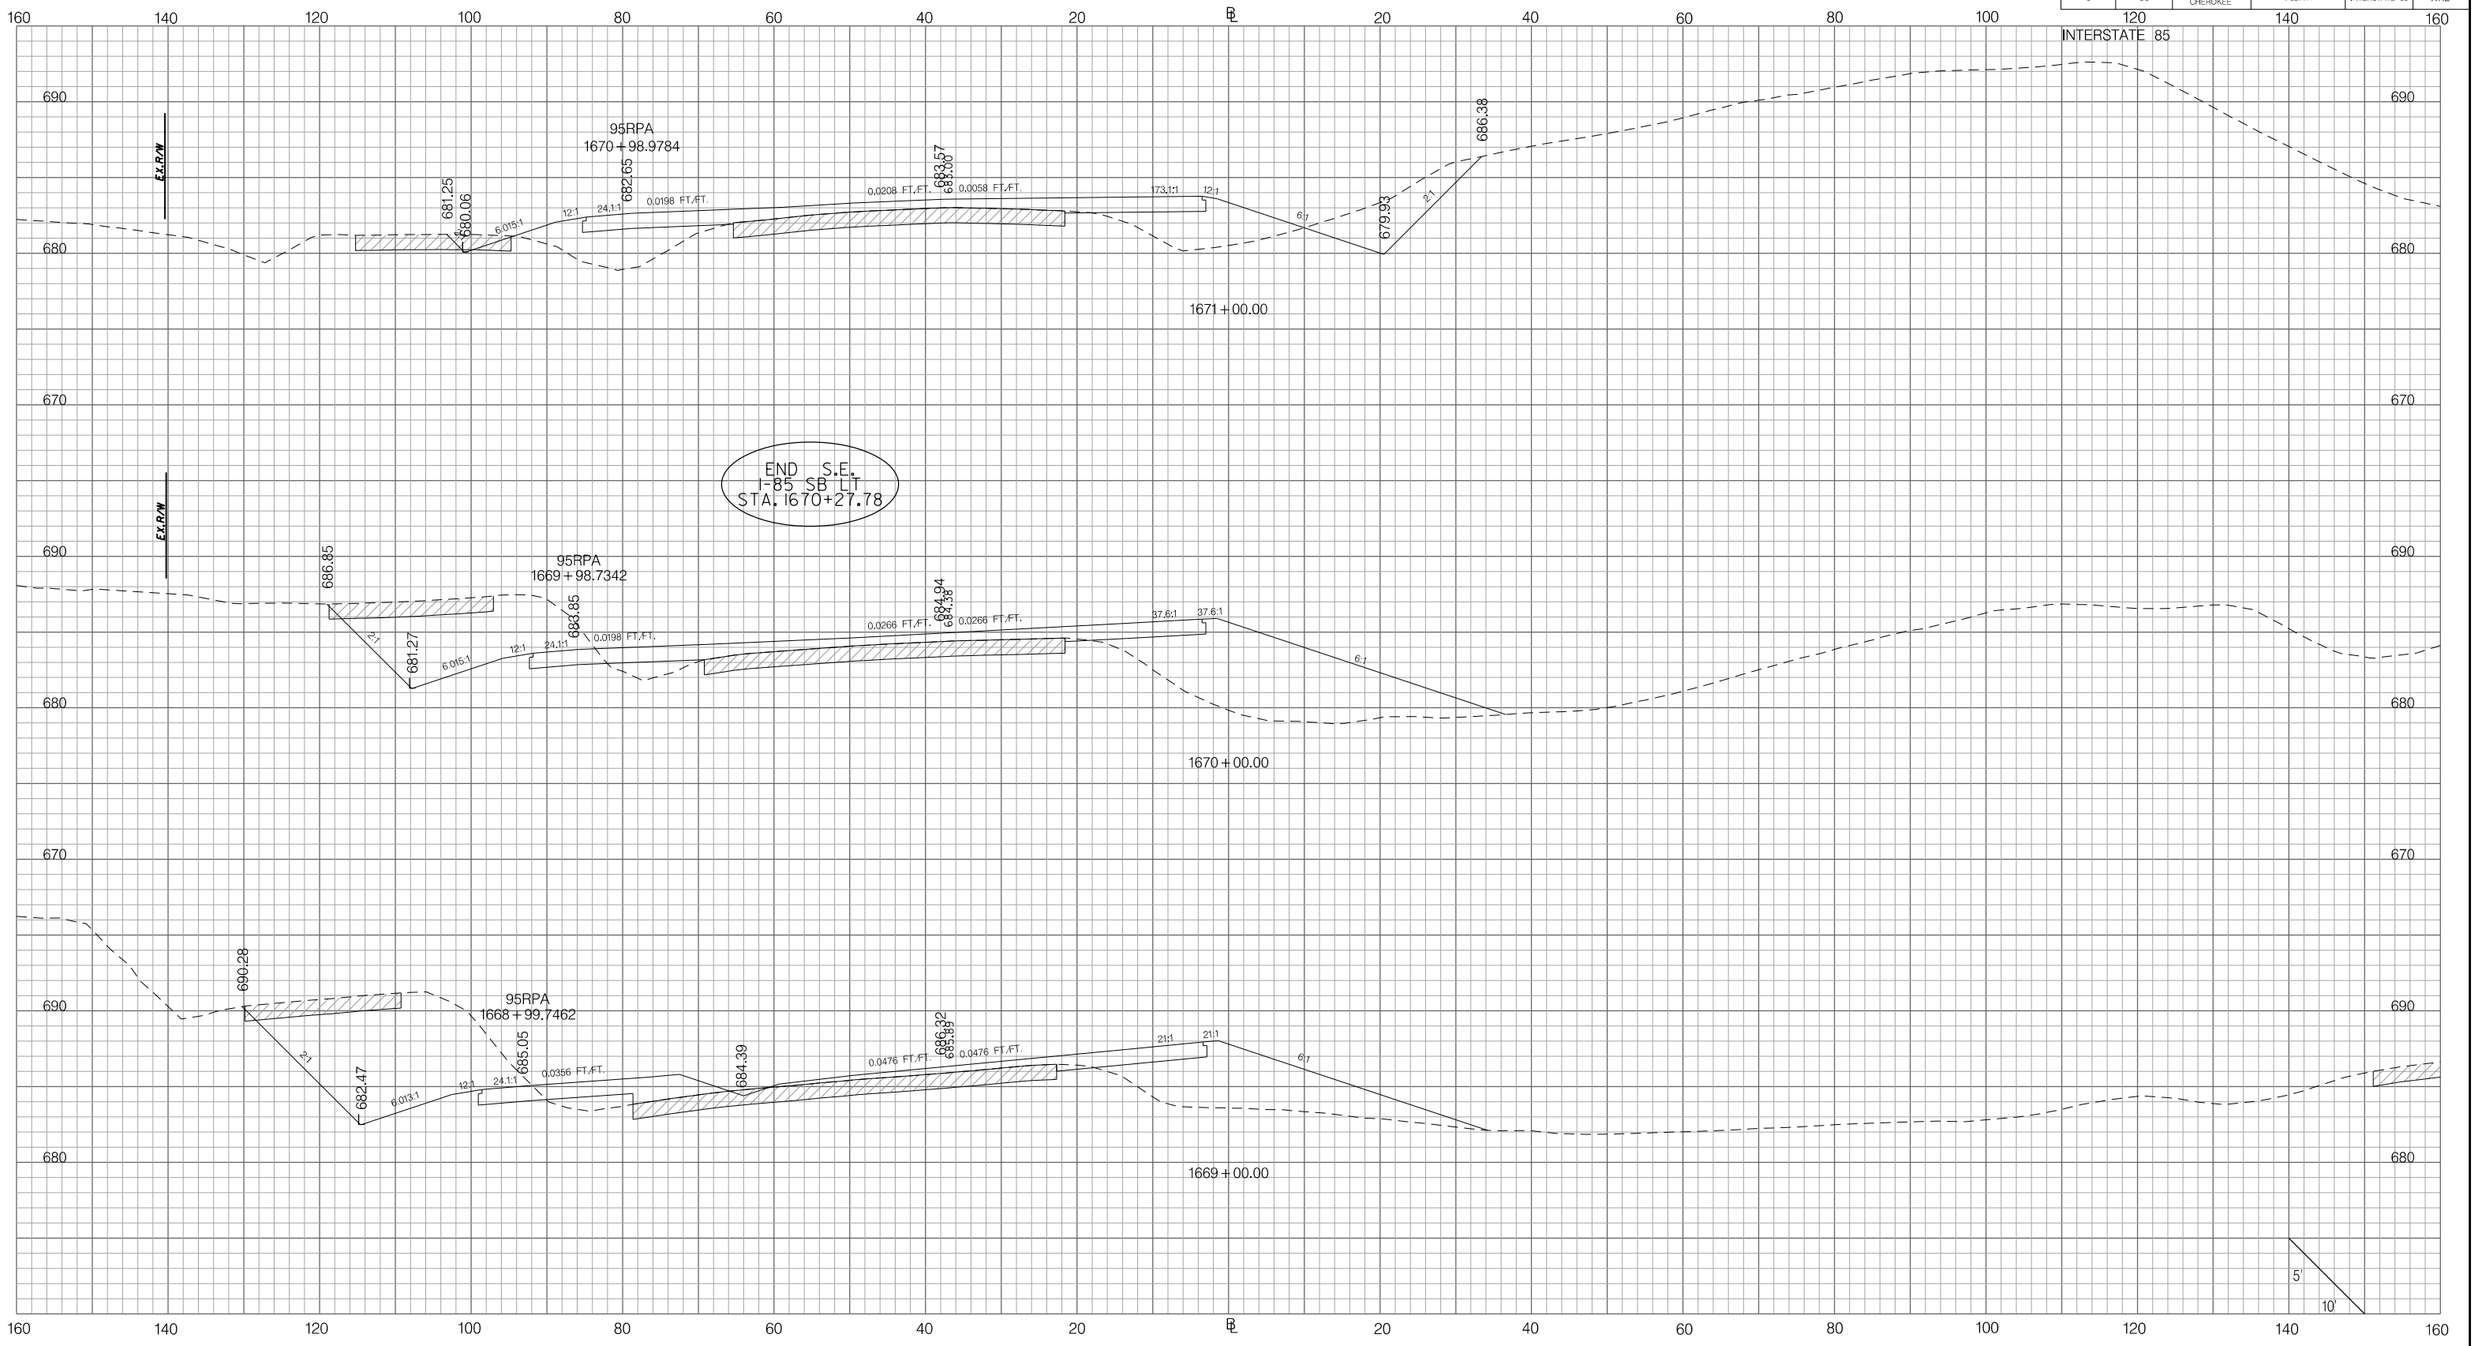

PRELIMINARY
NOT FOR CONSTRUCTION

SCALE: 1" =

REV. NO.	BY	DATE	DESCRIPTION OF REVISION
7			
6			
5			
4			
3			
2			
1			

SOUTH CAROLINA DEPARTMENT OF TRANSPORTATION
INTERSTATE 85

CROSS SECTION SHEET

INTERSTATE 85 MILE MARKER 90–97
SEGMENT C

Z:\Projects\14-60 I85 Widening Cherokee Co MM80-96\Dgn\CrossSections\CROSS SECTION SHEET FILES\PX_I85.dgn
3/9/2016

FED. RD. DIV. NO.	STATE	COUNTY	PROJECT ID	ROAD / ROUTE NO.	SHEET NO.
3	SC	SPARTANBURG CHEROKEE	P027114	INTERSTATE 85	X113

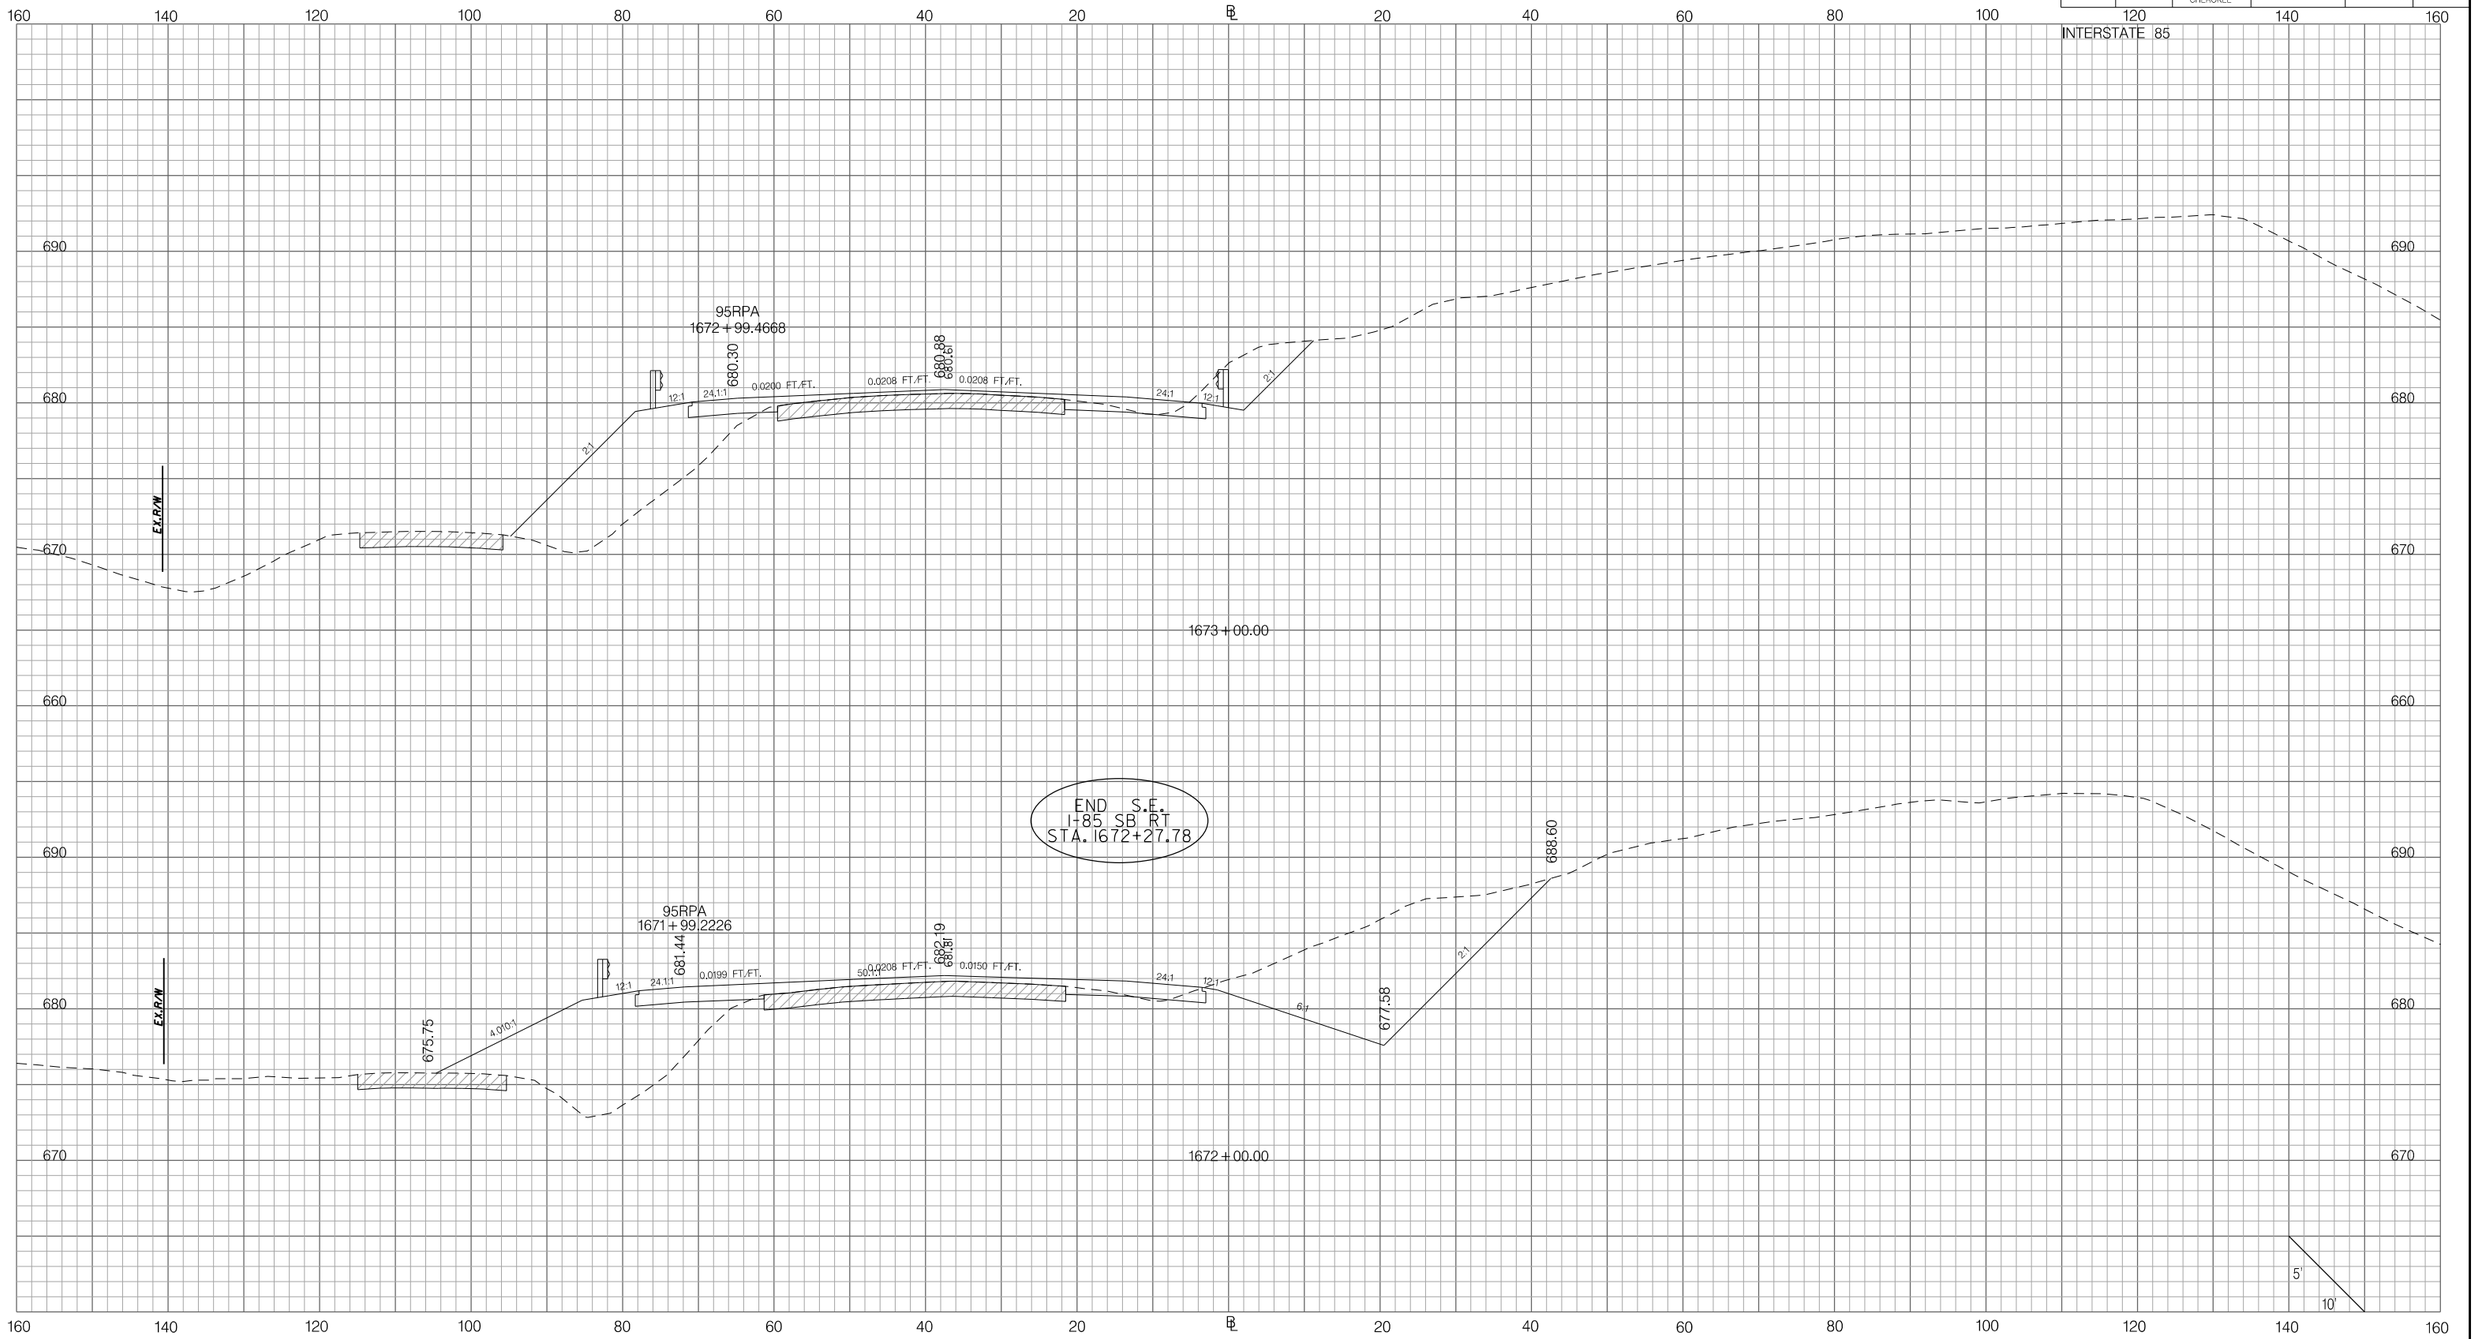

PRELIMINARY
NOT FOR CONSTRUCTION

SCALE: 1" =

REV. NO.	BY	DATE	DESCRIPTION OF REVISION
7			
6			
5			
4			
3			
2			
1			

SOUTH CAROLINA DEPARTMENT OF TRANSPORTATION
INTERSTATE 85

CROSS SECTION SHEET

INTERSTATE 85 MILE MARKER 90–97
SEGMENT C

Z:\Projects\14-60 I85 Widening Cherokee Co MM80-96\Dgn\CrossSections\CROSS SECTION SHEET FILES\PX_I85.dgn
3/9/2016

FED. RD. DIV. NO.	STATE	COUNTY	PROJECT ID	ROAD / ROUTE NO.	SHEET NO.
3	SC	SPARTANBURG CHEROKEE	P027114	INTERSTATE 85	X114

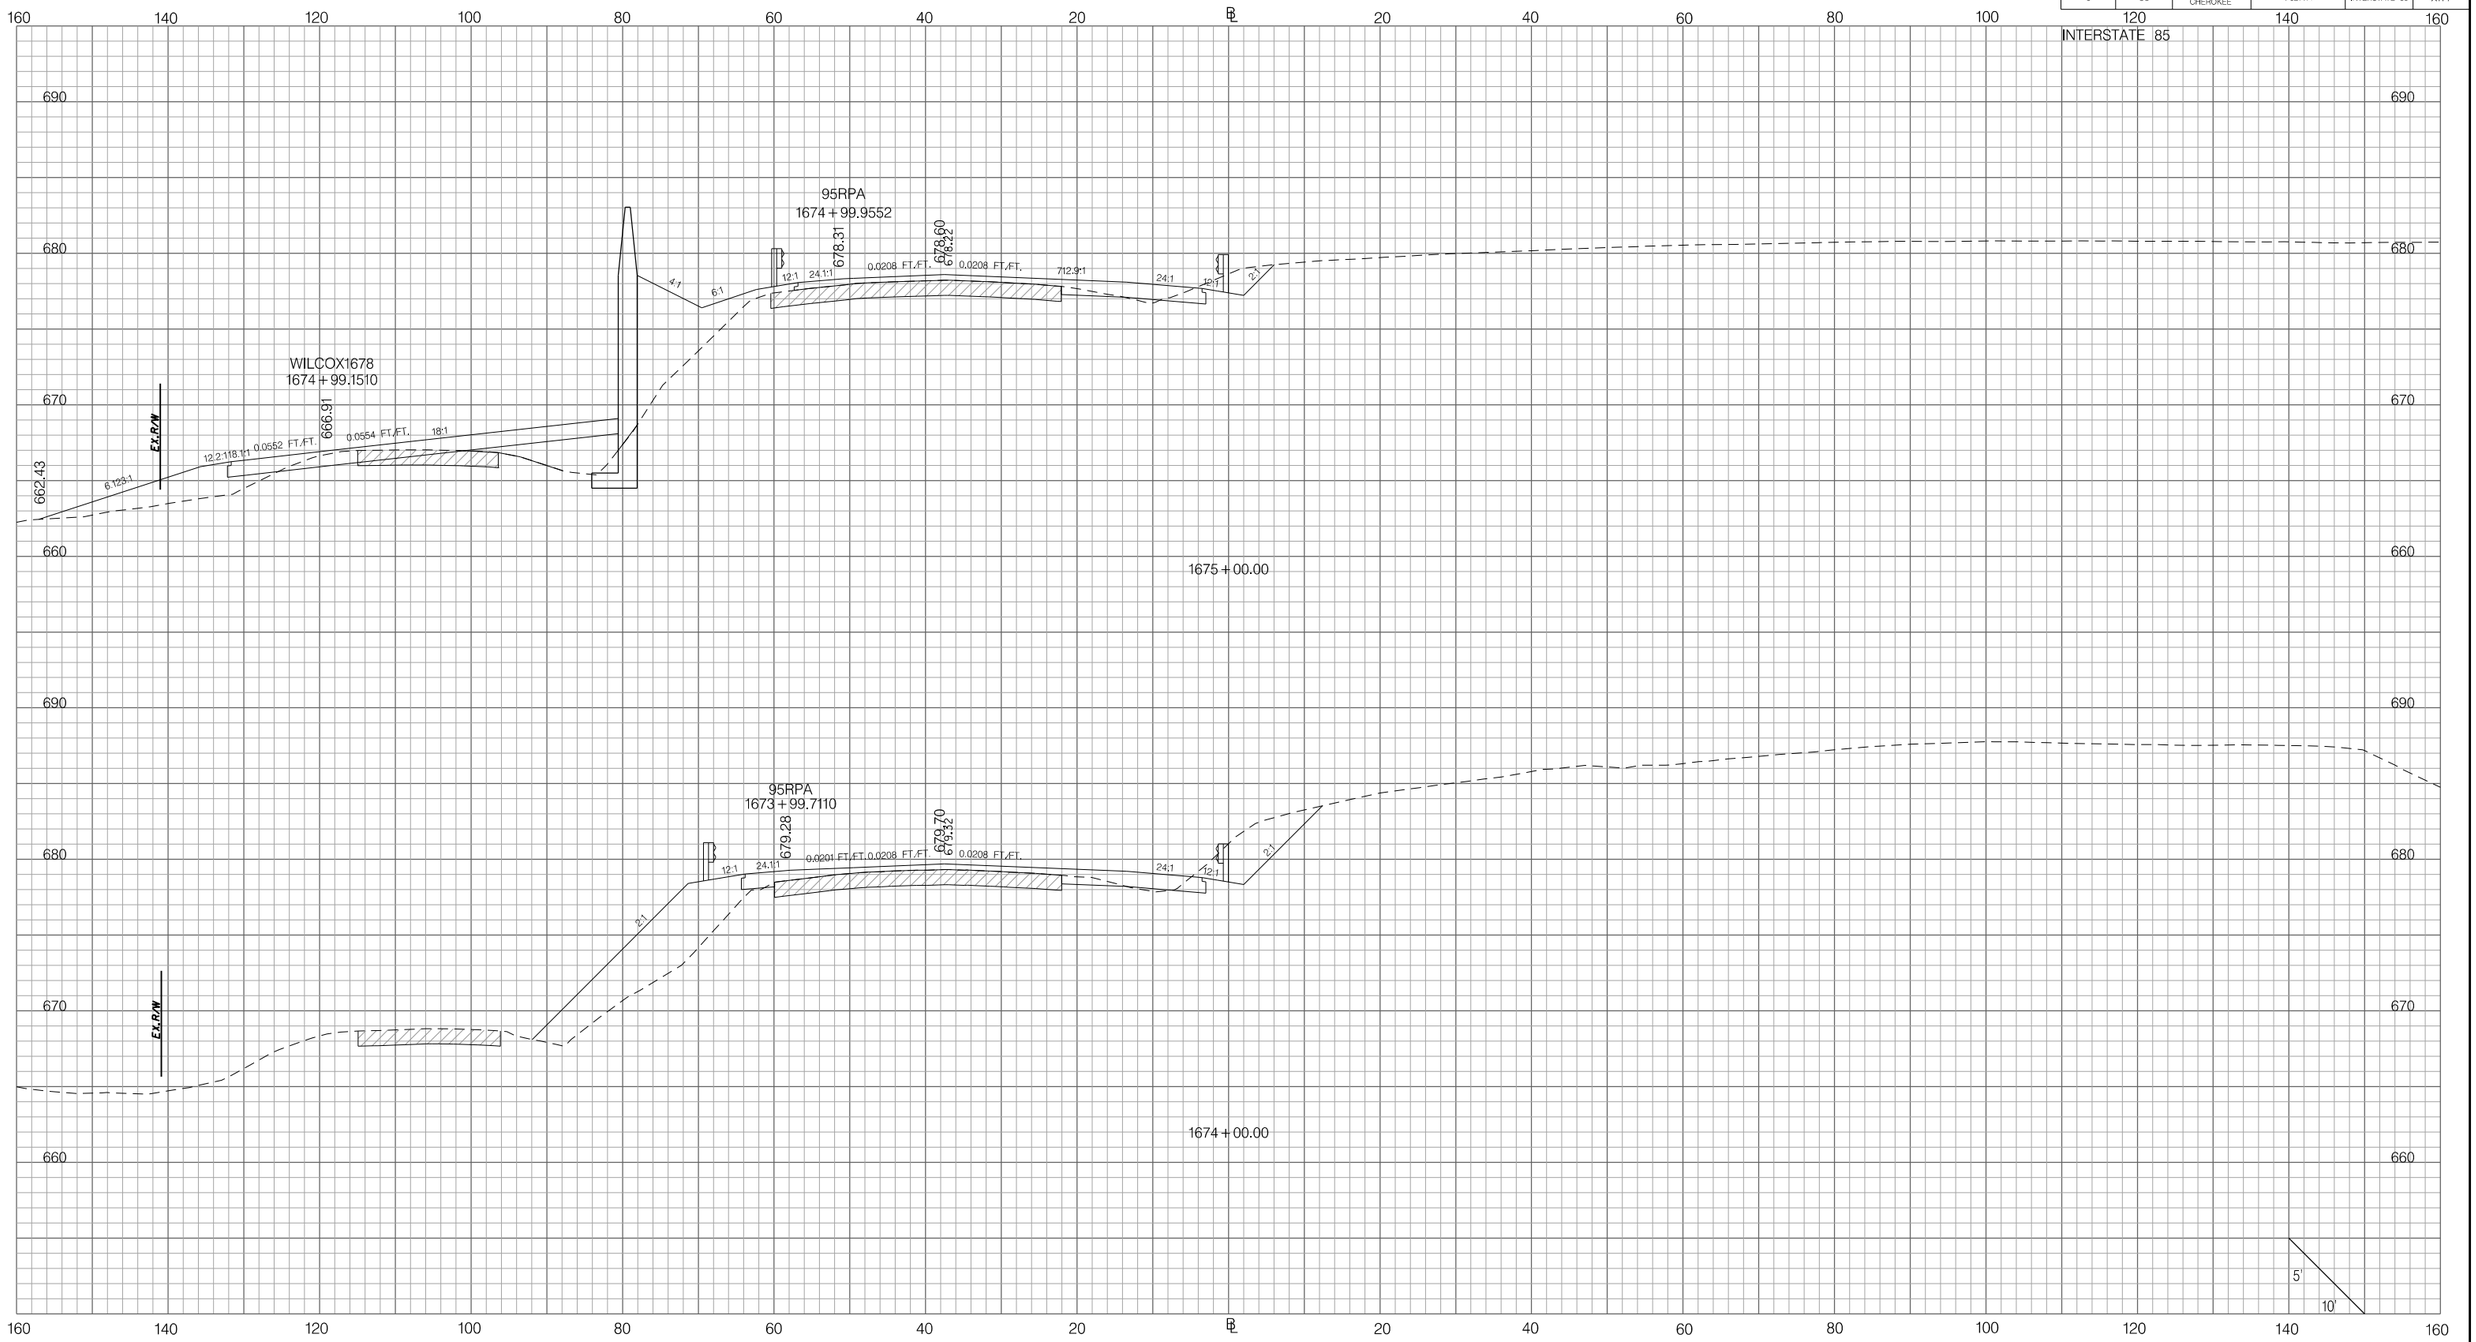

PRELIMINARY
NOT FOR CONSTRUCTION

SCALE: 1" =

REV. NO.	BY	DATE	DESCRIPTION OF REVISION
7			
6			
5			
4			
3			
2			
1			

SOUTH CAROLINA DEPARTMENT OF TRANSPORTATION
INTERSTATE 85

CROSS SECTION SHEET

INTERSTATE 85 MILE MARKER 90–97
SEGMENT C

Z:\Projects\14-60 I85 Widening Cherokee Co MM80-96\Dgn\CrossSections\CROSS SECTION SHEET FILES\PX_I85.dgn
3/9/2016

FED. RD. DIV. NO.	STATE	COUNTY	PROJECT ID	ROAD / ROUTE NO.	SHEET NO.
3	SC	SPARTANBURG CHEROKEE	P027114	INTERSTATE 85	X115

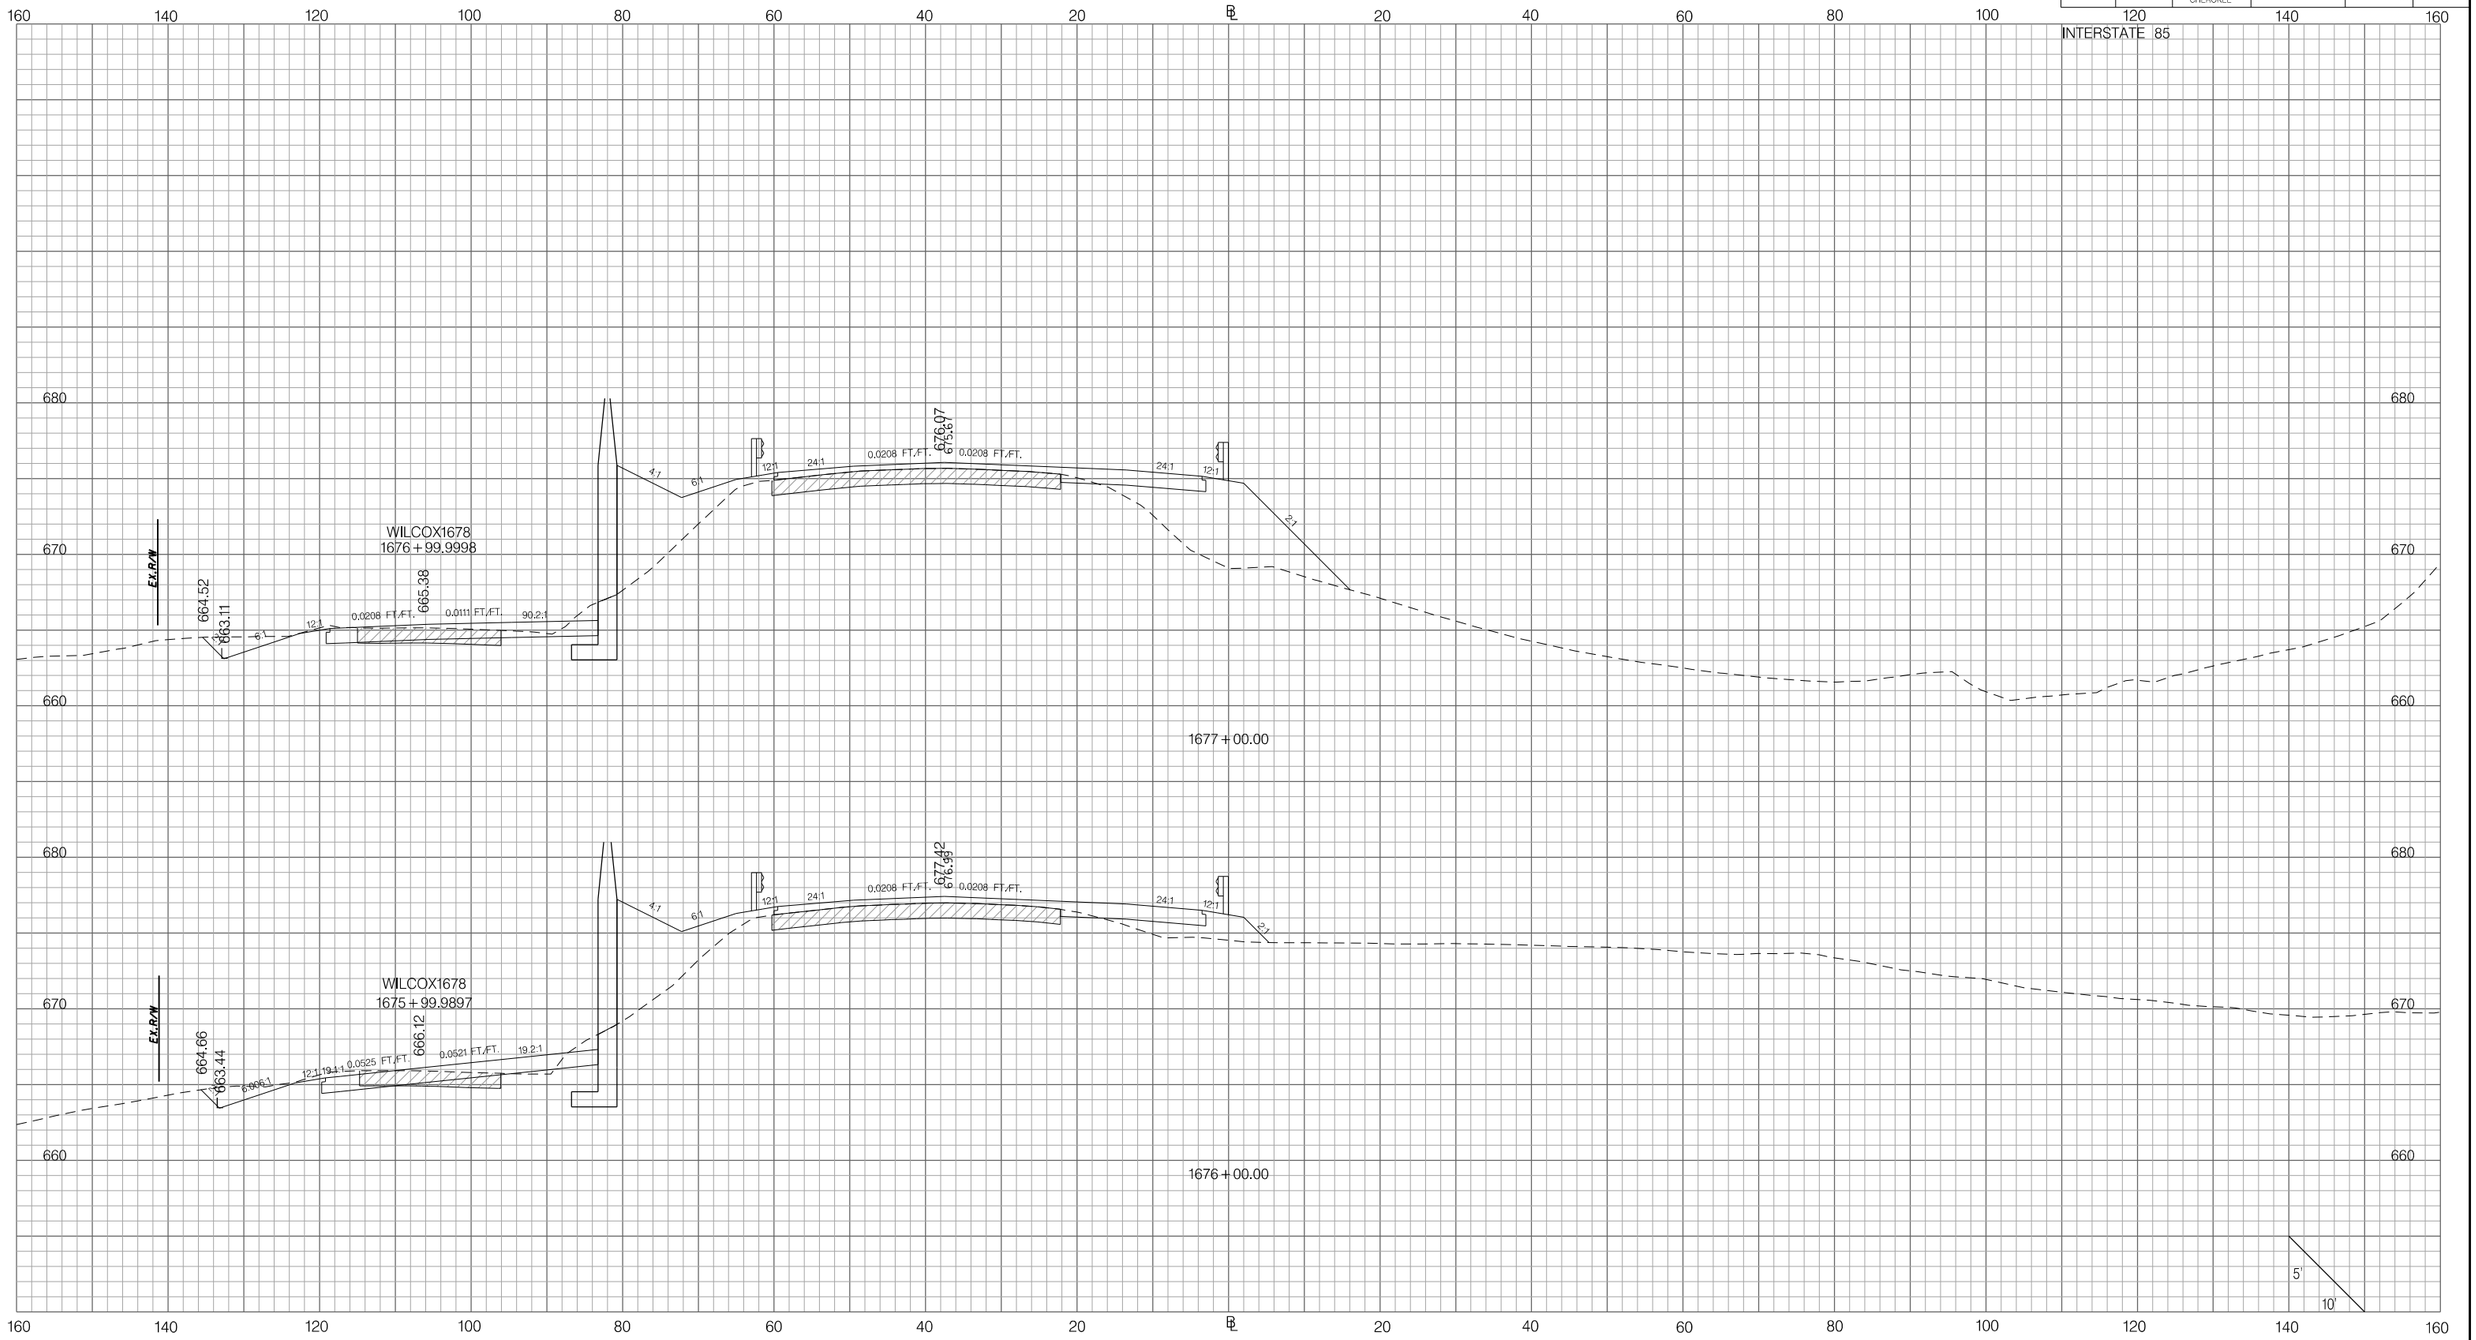

PRELIMINARY
NOT FOR CONSTRUCTION

SCALE: 1" =

REV. NO.	BY	DATE	DESCRIPTION OF REVISION
7			
6			
5			
4			
3			
2			
1			

SOUTH CAROLINA DEPARTMENT OF TRANSPORTATION
INTERSTATE 85

CROSS SECTION SHEET

INTERSTATE 85 MILE MARKER 90–97
SEGMENT C

Z:\Projects\14-60 I85 Widening Cherokee Co MM80-96\Dgn\Crosssections\CROSS SECTION SHEET FILES\PX_I85.dgn
3/9/2016

FED. RD. DIV. NO.	STATE	COUNTY	PROJECT ID	ROAD / ROUTE NO.	SHEET NO.
3	SC	SPARTANBURG CHEROKEE	P027114	INTERSTATE 85	X116

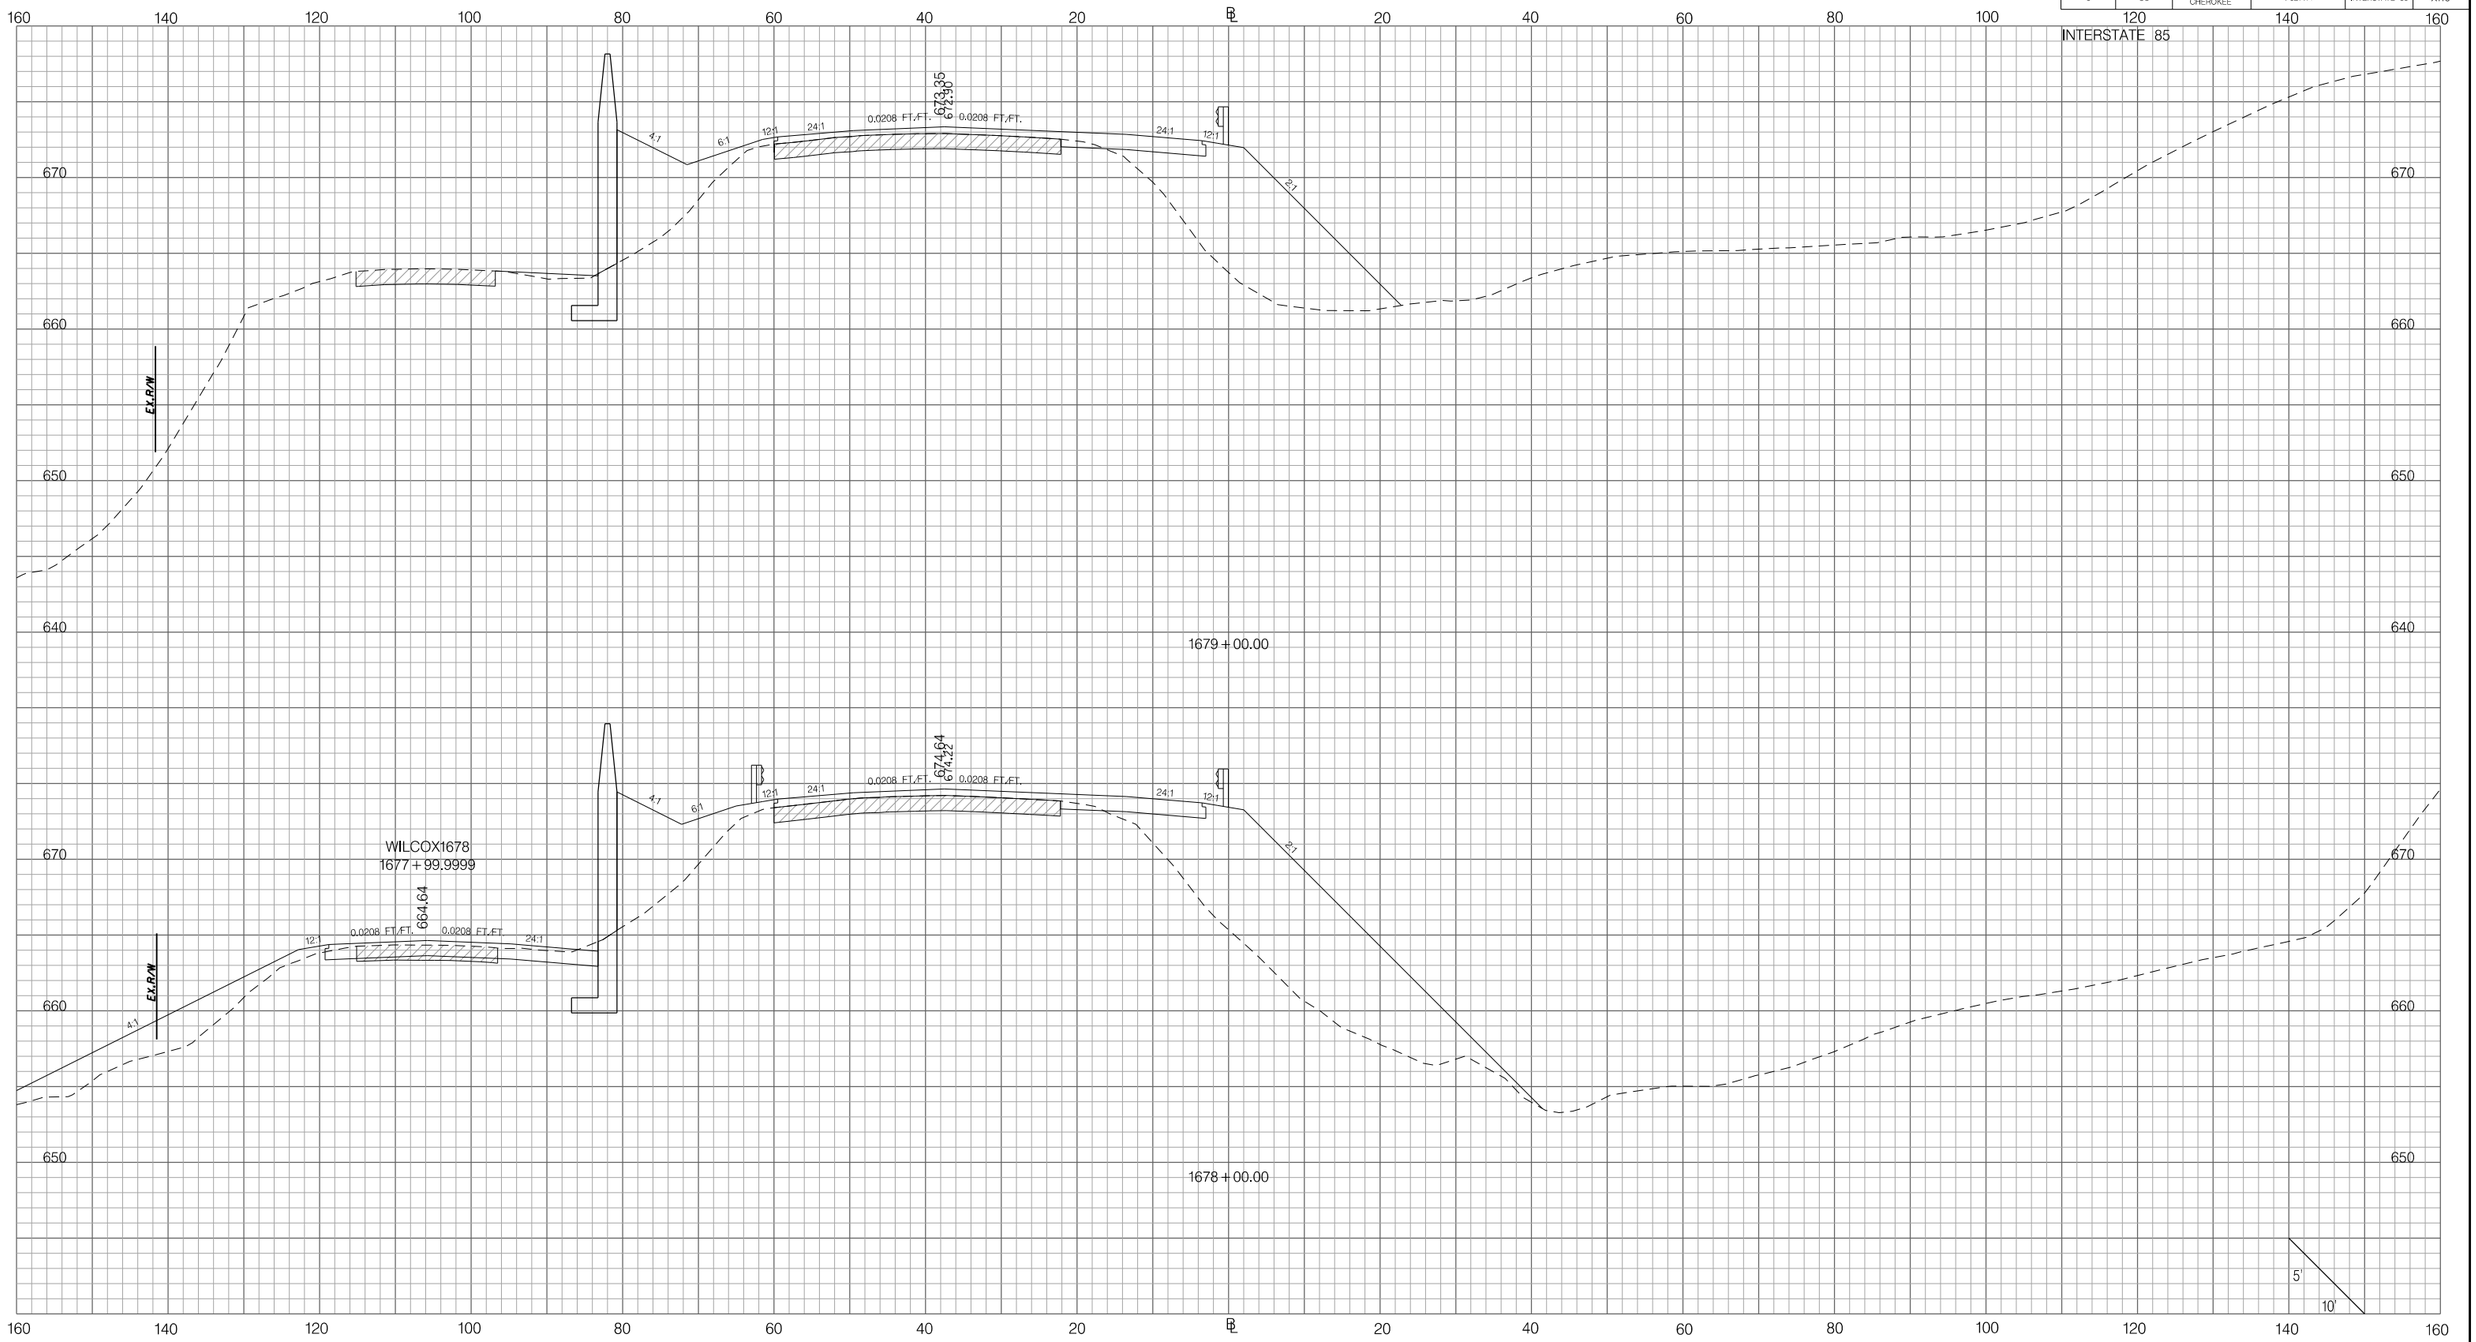

Z:\Projects\14-60 I85 Widening Cherokee Co MM80-96\Dgn\CrossSections\CROSS SECTION SHEET FILES\PX_I85.dgn
3/9/2016

PRELIMINARY
NOT FOR CONSTRUCTION

SCALE: 1" =

REV.NO.	BY	DATE	DESCRIPTION OF REVISION
7			
6			
5			
4			
3			
2			
1			

SOUTH CAROLINA DEPARTMENT OF TRANSPORTATION
INTERSTATE 85

CROSS SECTION SHEET

INTERSTATE 85 MILE MARKER 90–97
SEGMENT C

FED. RD. DIV. NO.	STATE	COUNTY	PROJECT ID	ROAD / ROUTE NO.	SHEET NO.
3	SC	SPARTANBURG CHEROKEE	P027114	INTERSTATE 85	X117

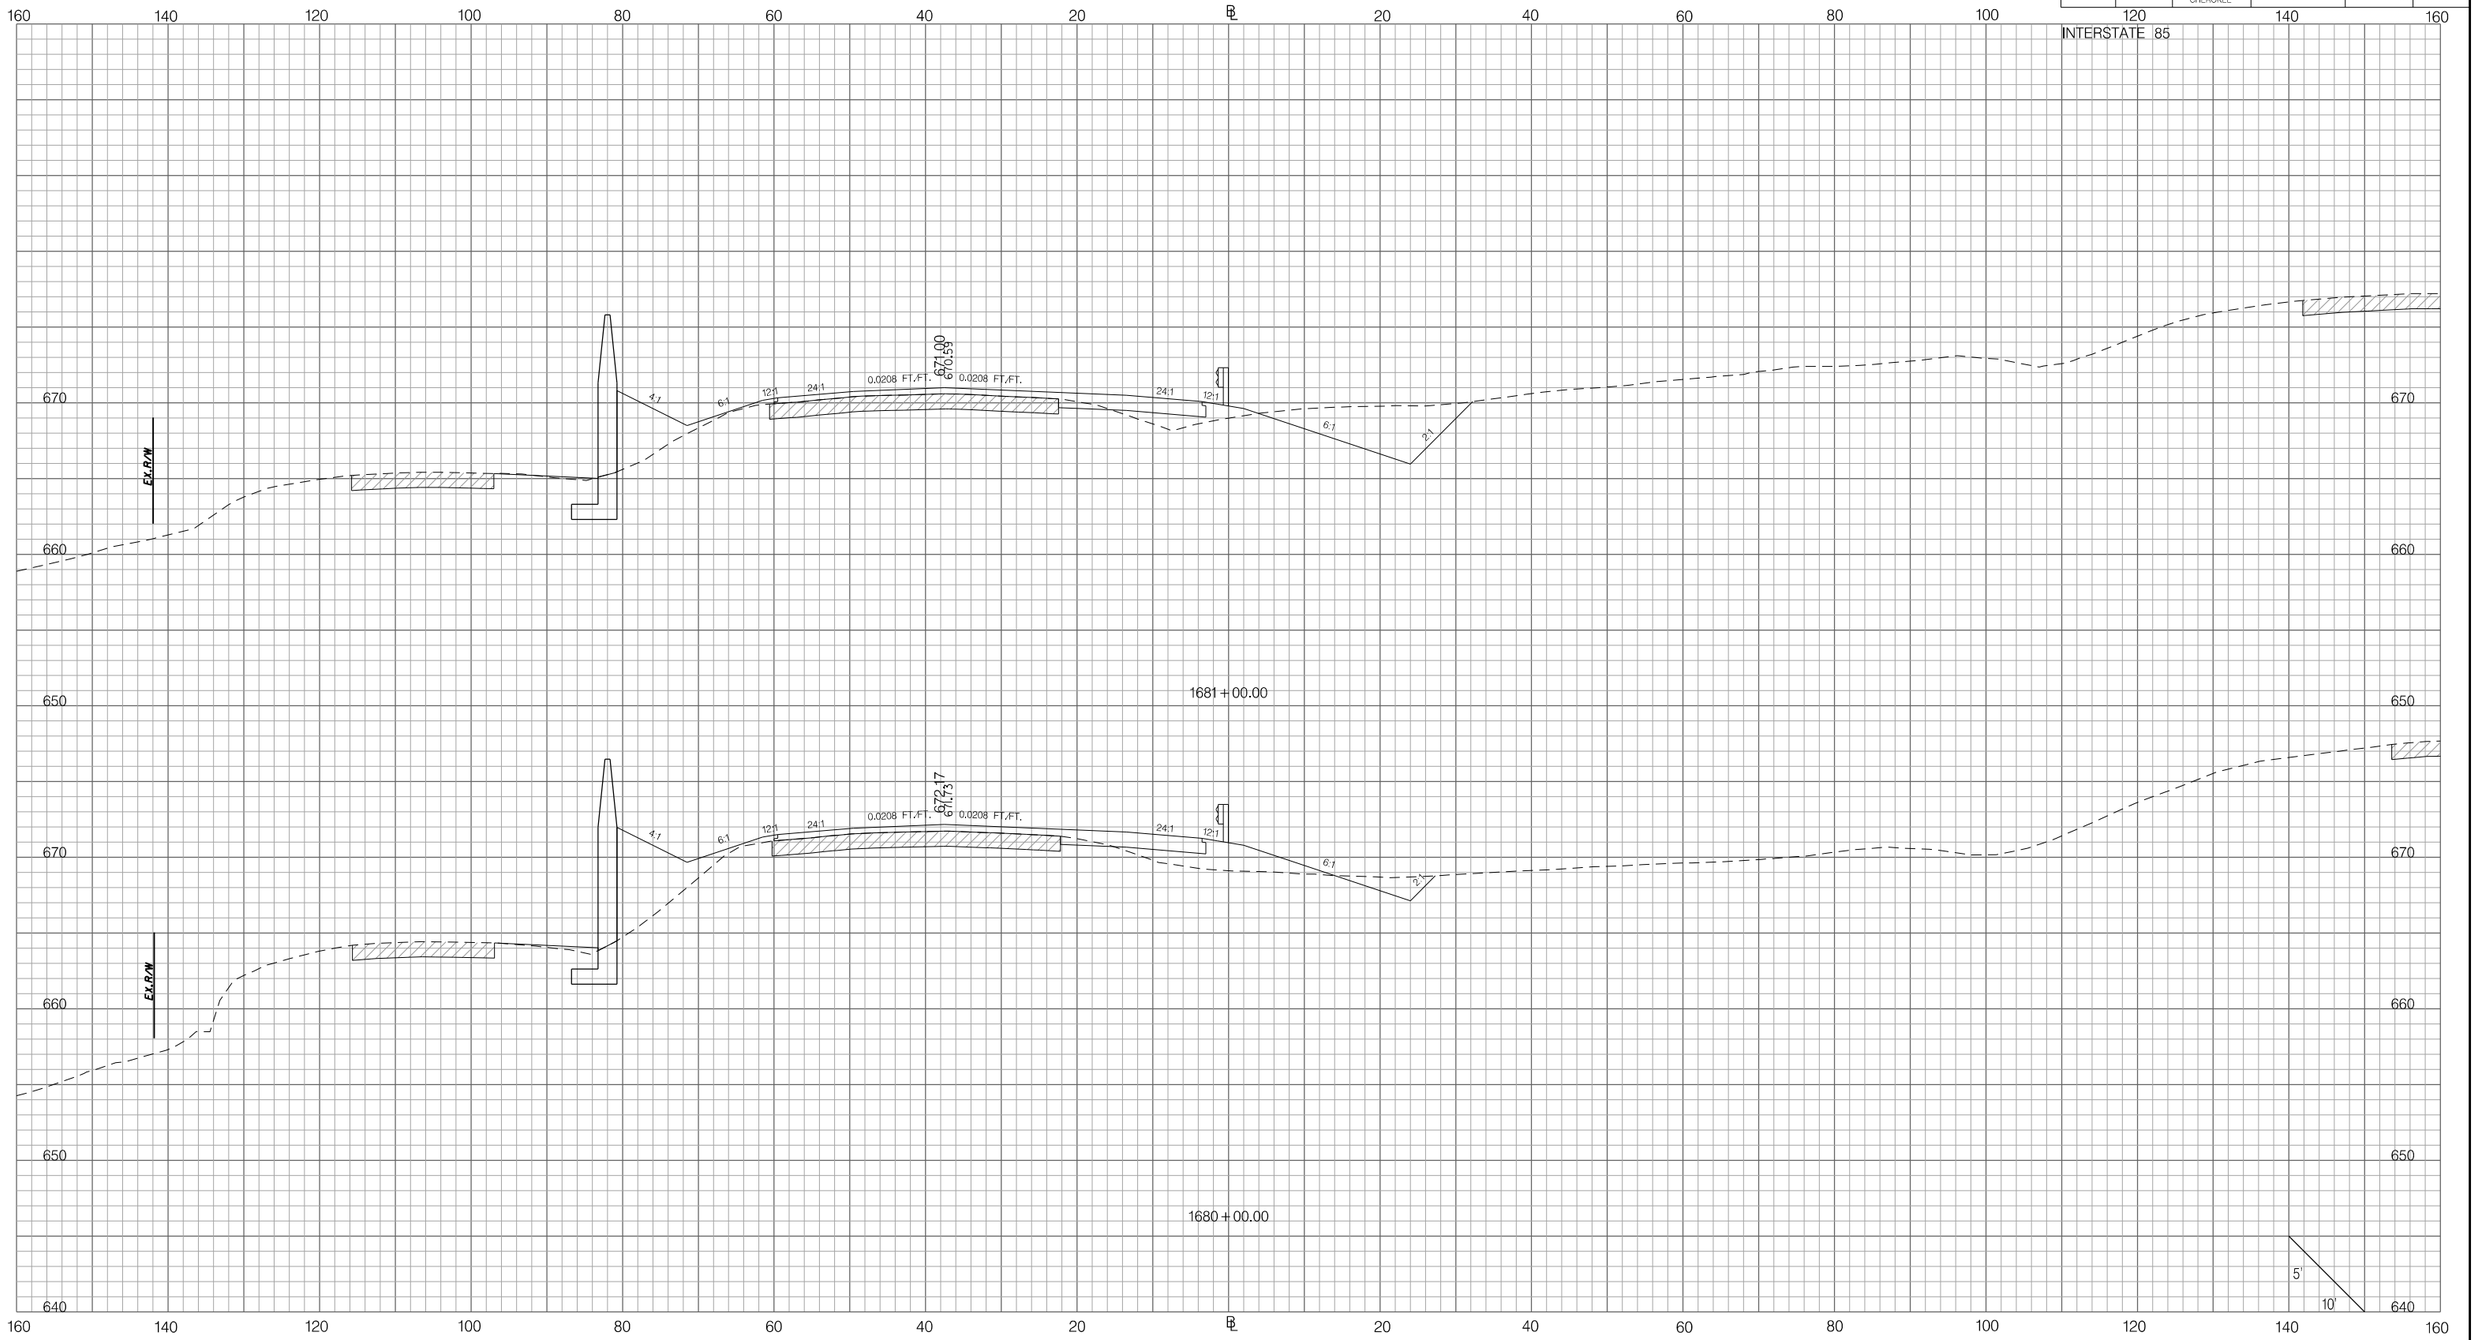

PRELIMINARY
NOT FOR CONSTRUCTION

SCALE: 1" =

REV.NO.	BY	DATE	DESCRIPTION OF REVISION
7			
6			
5			
4			
3			
2			
1			

SOUTH CAROLINA DEPARTMENT OF TRANSPORTATION
INTERSTATE 85

CROSS SECTION SHEET

INTERSTATE 85 MILE MARKER 90–97
SEGMENT C

Z:\Projects\14-60 I85 Widening Cherokee Co MM80-96\Dgn\CrossSections\CROSS SECTION SHEET FILES\PX_I85.dgn
3/9/2016

FED. RD. DIV. NO.	STATE	COUNTY	PROJECT ID	ROAD / ROUTE NO.	SHEET NO.
3	SC	SPARTANBURG CHEROKEE	P027114	INTERSTATE 85	X118

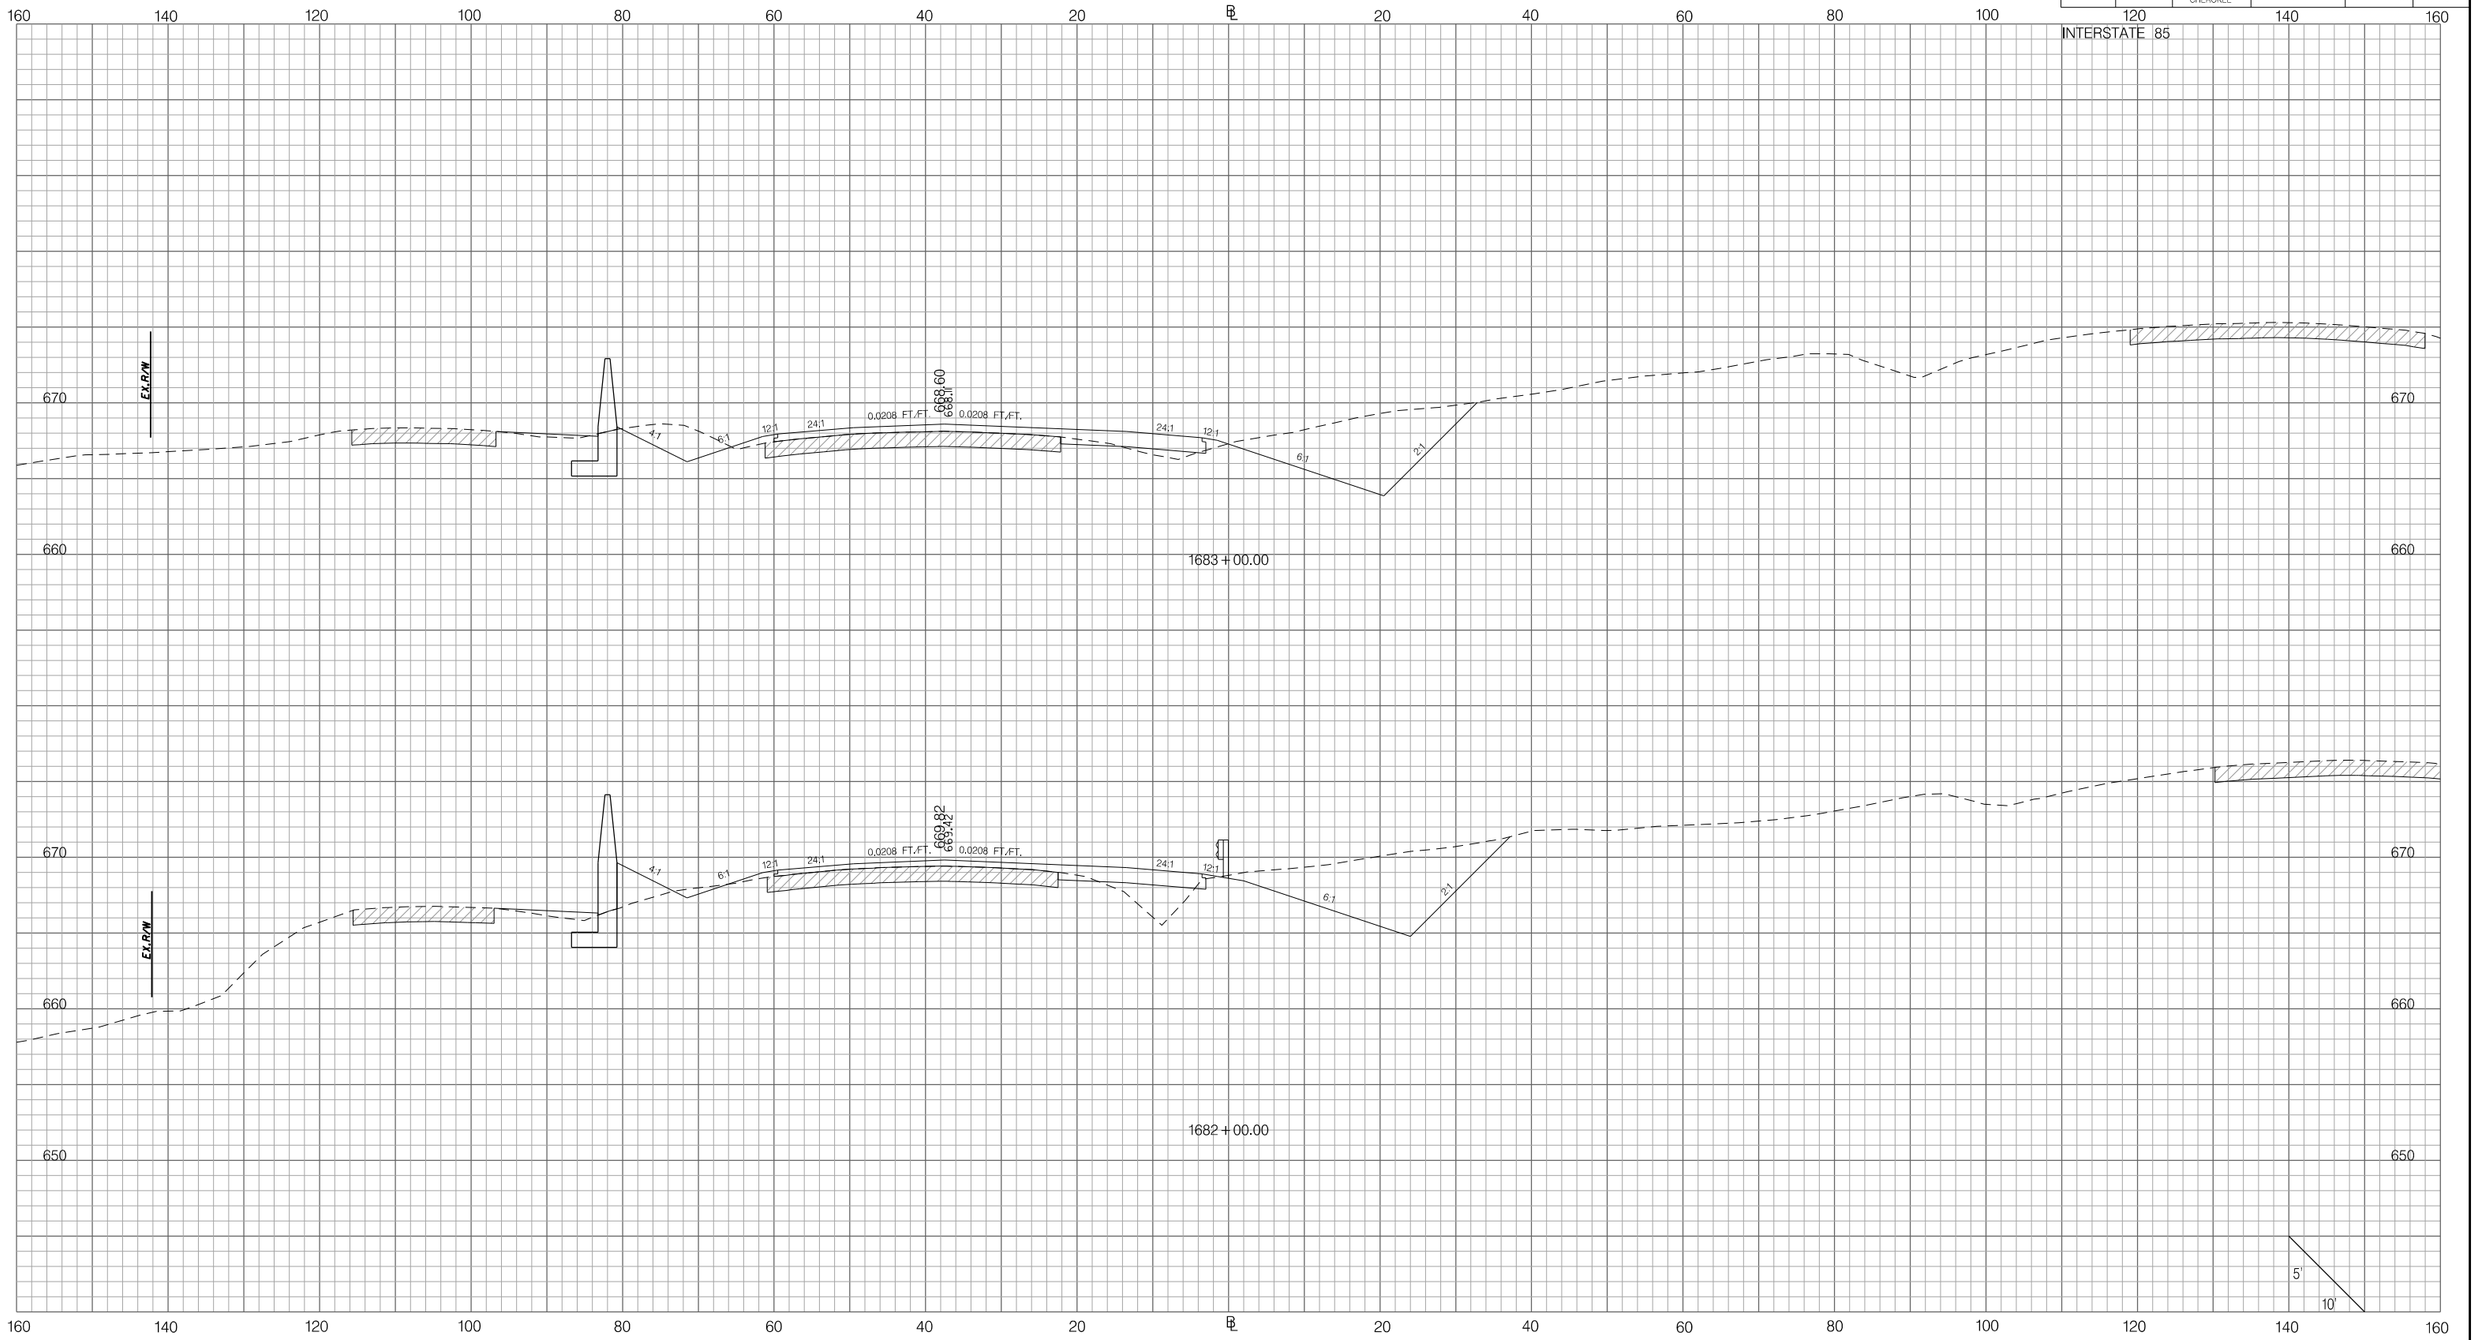

PRELIMINARY
NOT FOR CONSTRUCTION

SCALE: 1" =

REV.NO.	BY	DATE	DESCRIPTION OF REVISION
7			
6			
5			
4			
3			
2			
1			

SOUTH CAROLINA DEPARTMENT OF TRANSPORTATION
INTERSTATE 85

CROSS SECTION SHEET

INTERSTATE 85 MILE MARKER 90–97
SEGMENT C

Z:\Projects\14-60 I85 Widening Cherokee Co MM80-96\Dgn\CrossSections\CROSS SECTION SHEET FILES\PX_I85.dgn
3/9/2016

FED. RD. DIV. NO.	STATE	COUNTY	PROJECT ID	ROAD / ROUTE NO.	SHEET NO.
3	SC	SPARTANBURG CHEROKEE	P027114	INTERSTATE 85	X119

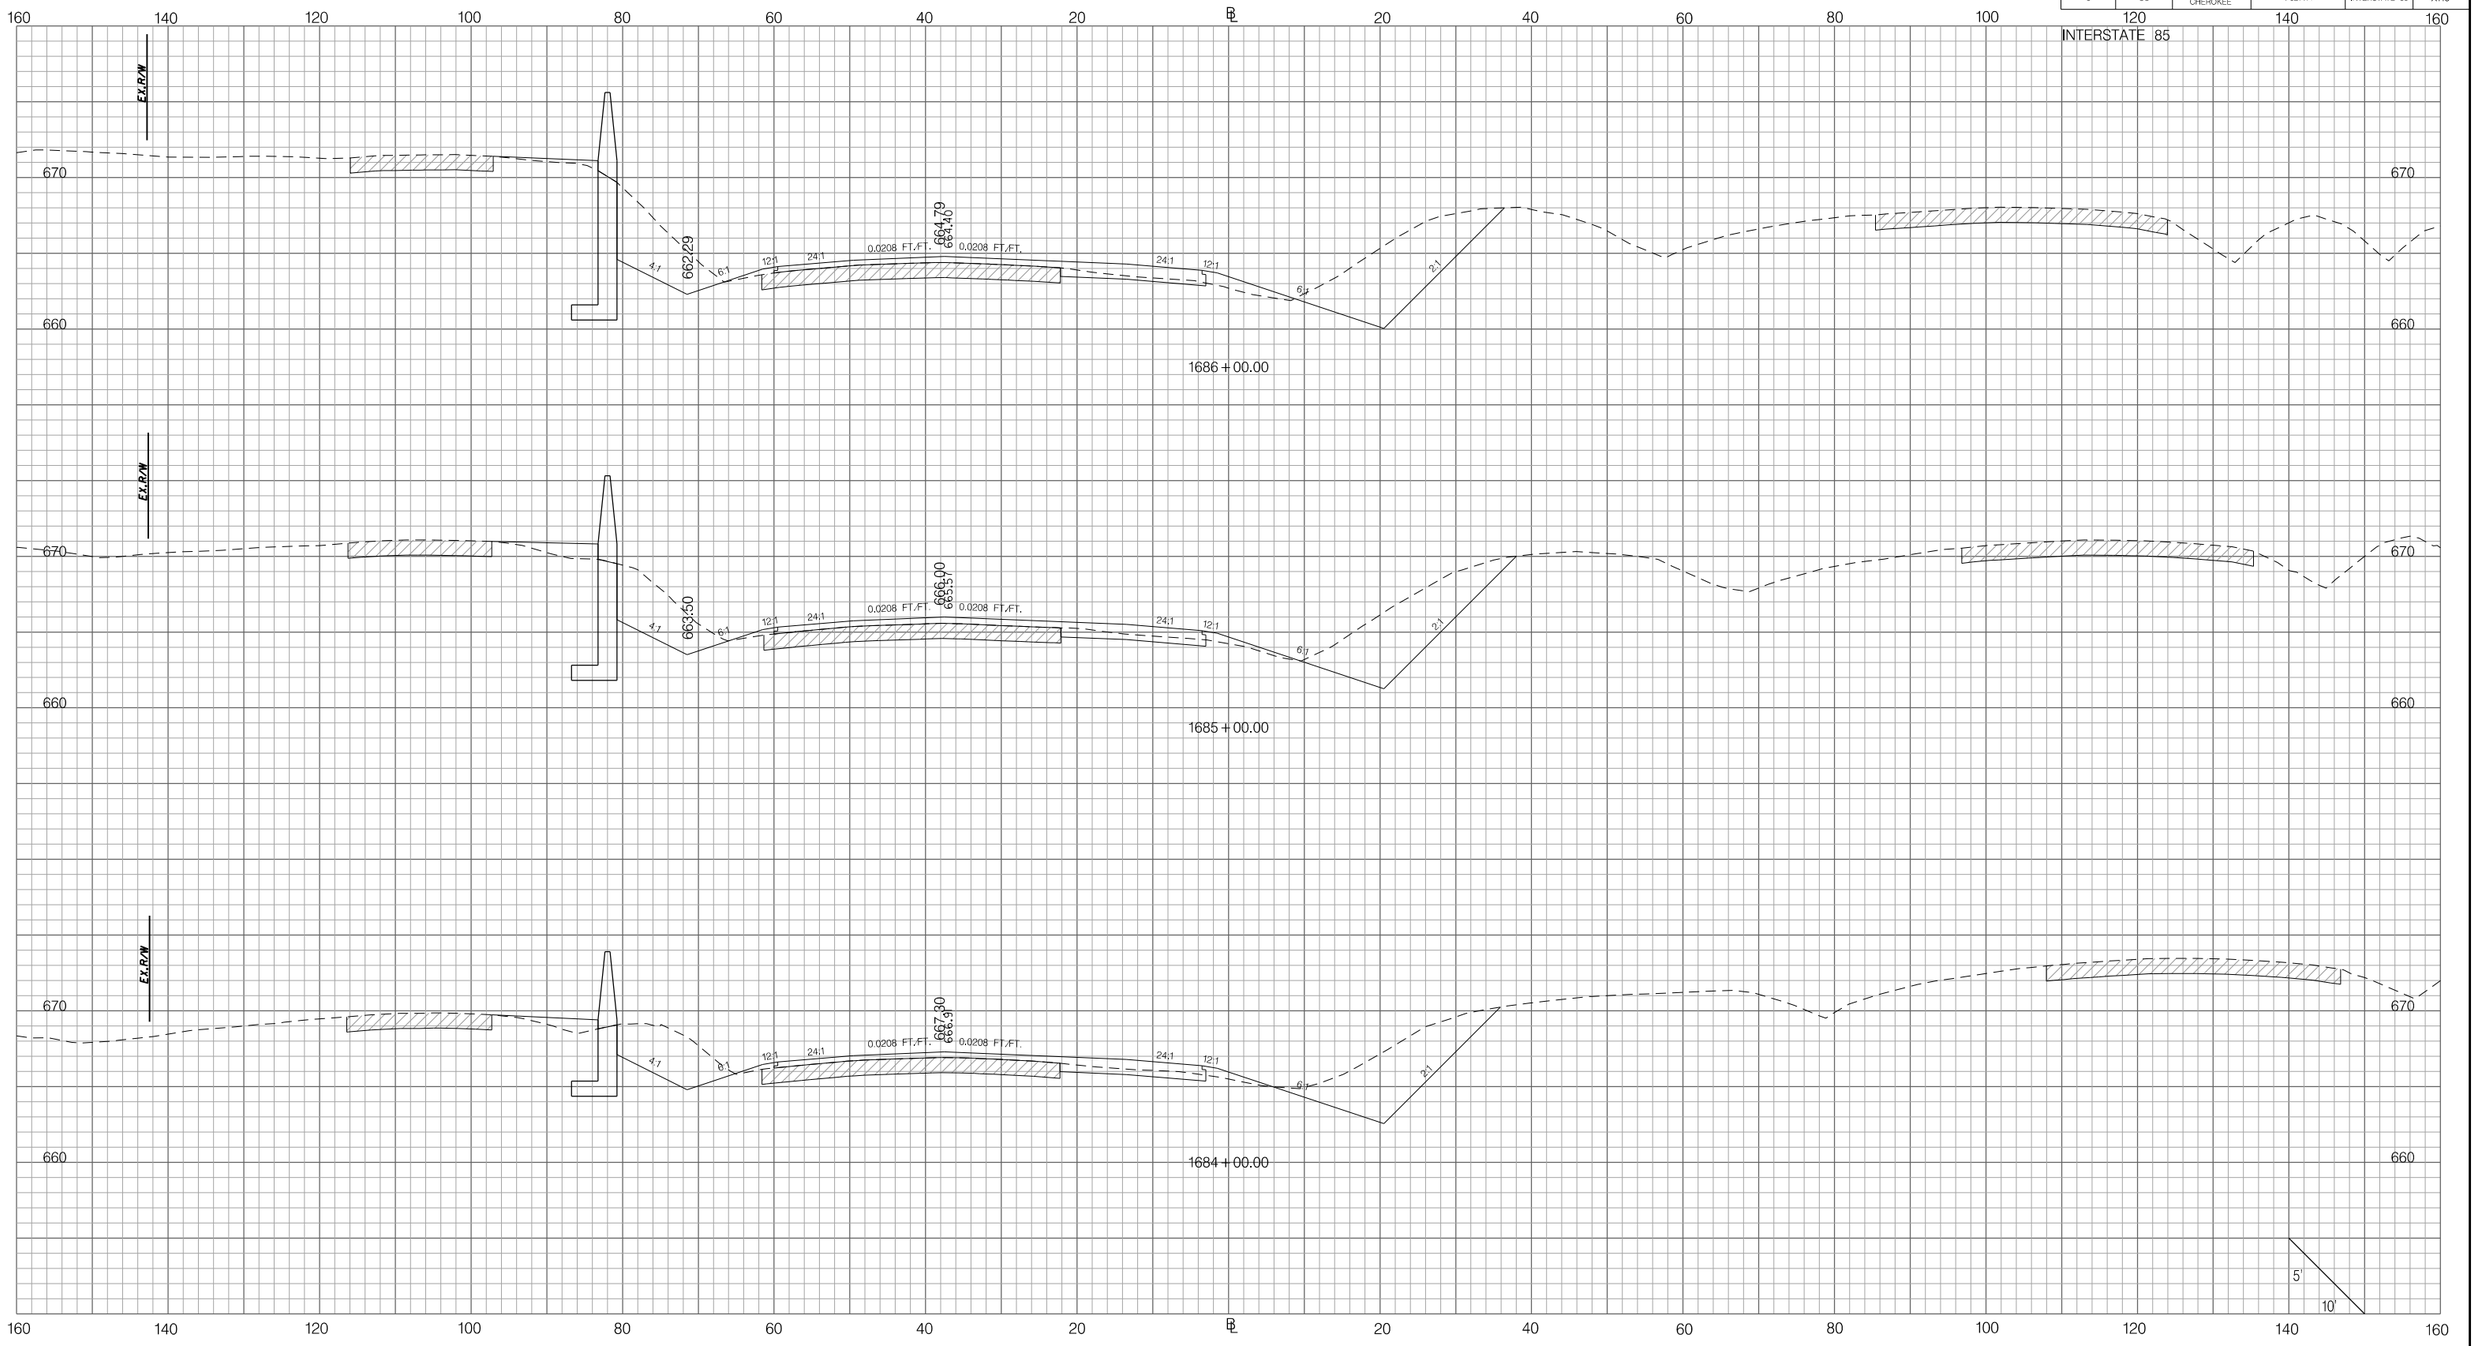

PRELIMINARY
NOT FOR CONSTRUCTION

SCALE: 1" =

REV. NO.	BY	DATE	DESCRIPTION OF REVISION
7			
6			
5			
4			
3			
2			
1			

SOUTH CAROLINA DEPARTMENT OF TRANSPORTATION
INTERSTATE 85

CROSS SECTION SHEET

INTERSTATE 85 MILE MARKER 90–97
SEGMENT C

Z:\Projects\14-60 I85 Widening Cherokee Co MM80-96\Dgn\CrossSections\CROSS SECTION SHEET FILES\PX_I85.dgn
3/9/2016

FED. RD. DIV. NO.	STATE	COUNTY	PROJECT ID	ROAD / ROUTE NO.	SHEET NO.
3	SC	SPARTANBURG CHEROKEE	P027114	INTERSTATE 85	X120

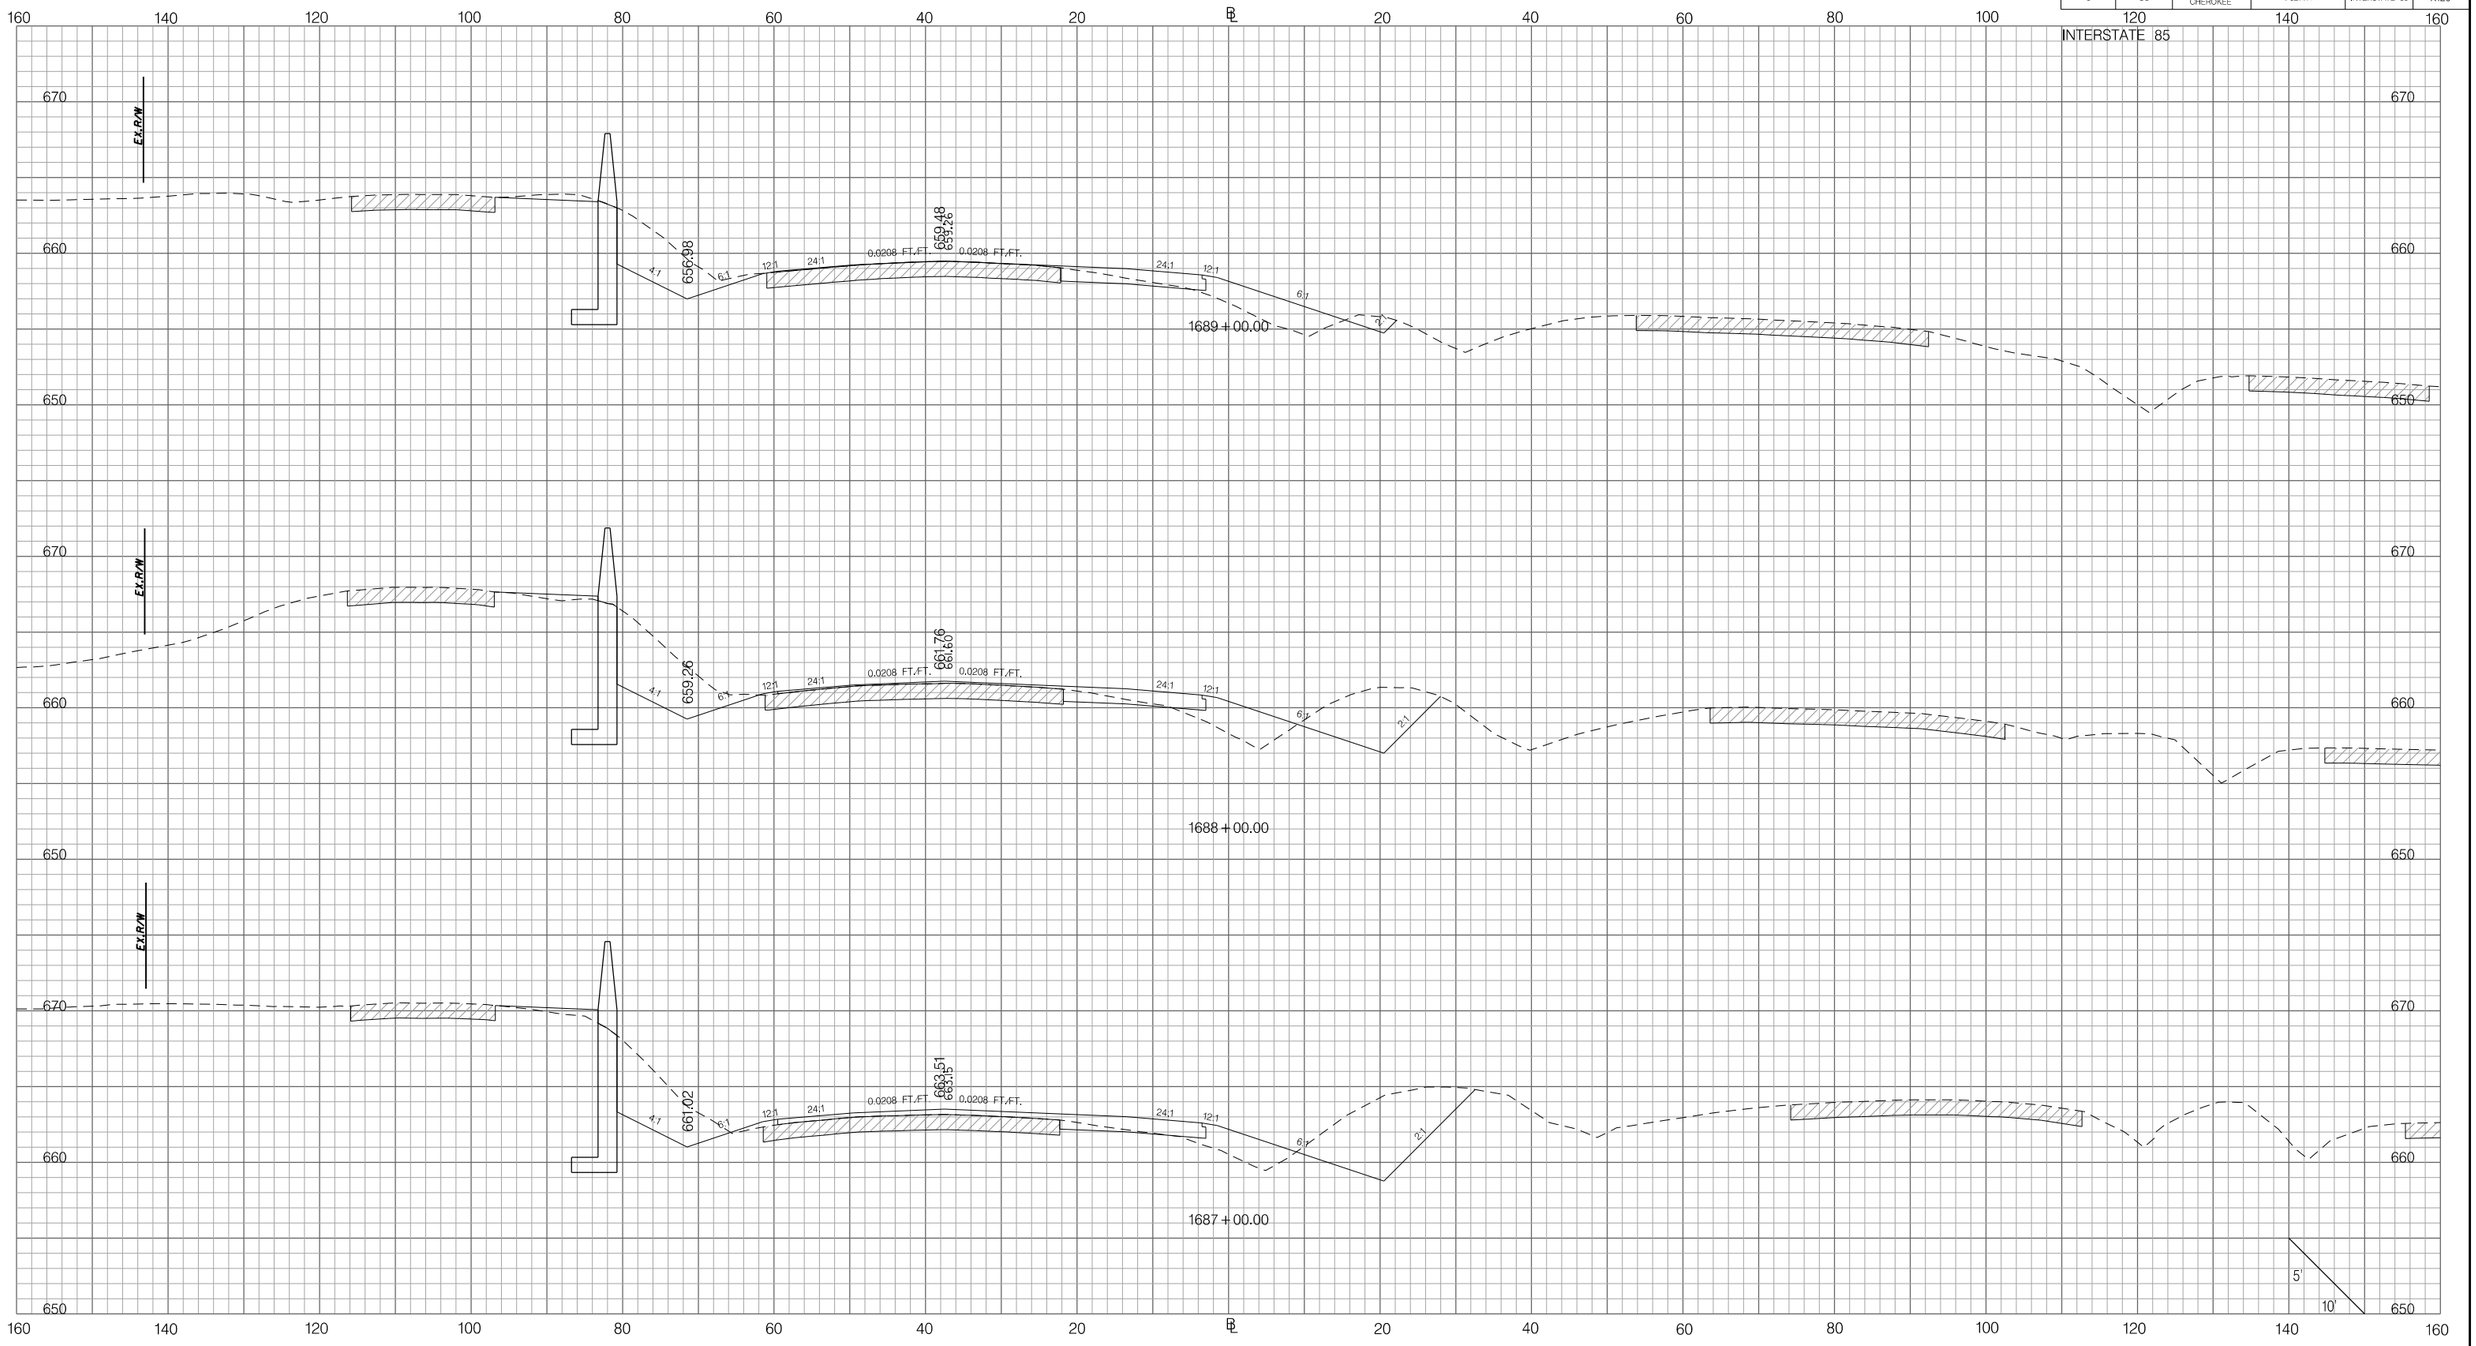

PRELIMINARY
NOT FOR CONSTRUCTION

SCALE: 1" =

REV. NO.	BY	DATE	DESCRIPTION OF REVISION
7			
6			
5			
4			
3			
2			
1			

SOUTH CAROLINA DEPARTMENT OF TRANSPORTATION
INTERSTATE 85

CROSS SECTION SHEET

INTERSTATE 85 MILE MARKER 90–97
SEGMENT C

Z:\Projects\14-60 I85 Widening Cherokee Co MM80-96\Dgn\CrossSections\CROSS SECTION SHEET FILES\PX_I85.dgn
3/9/2016

FED. RD. DIV. NO.	STATE	COUNTY	PROJECT ID	ROAD / ROUTE NO.	SHEET NO.
3	SC	SPARTANBURG CHEROKEE	P027114	INTERSTATE 85	X121

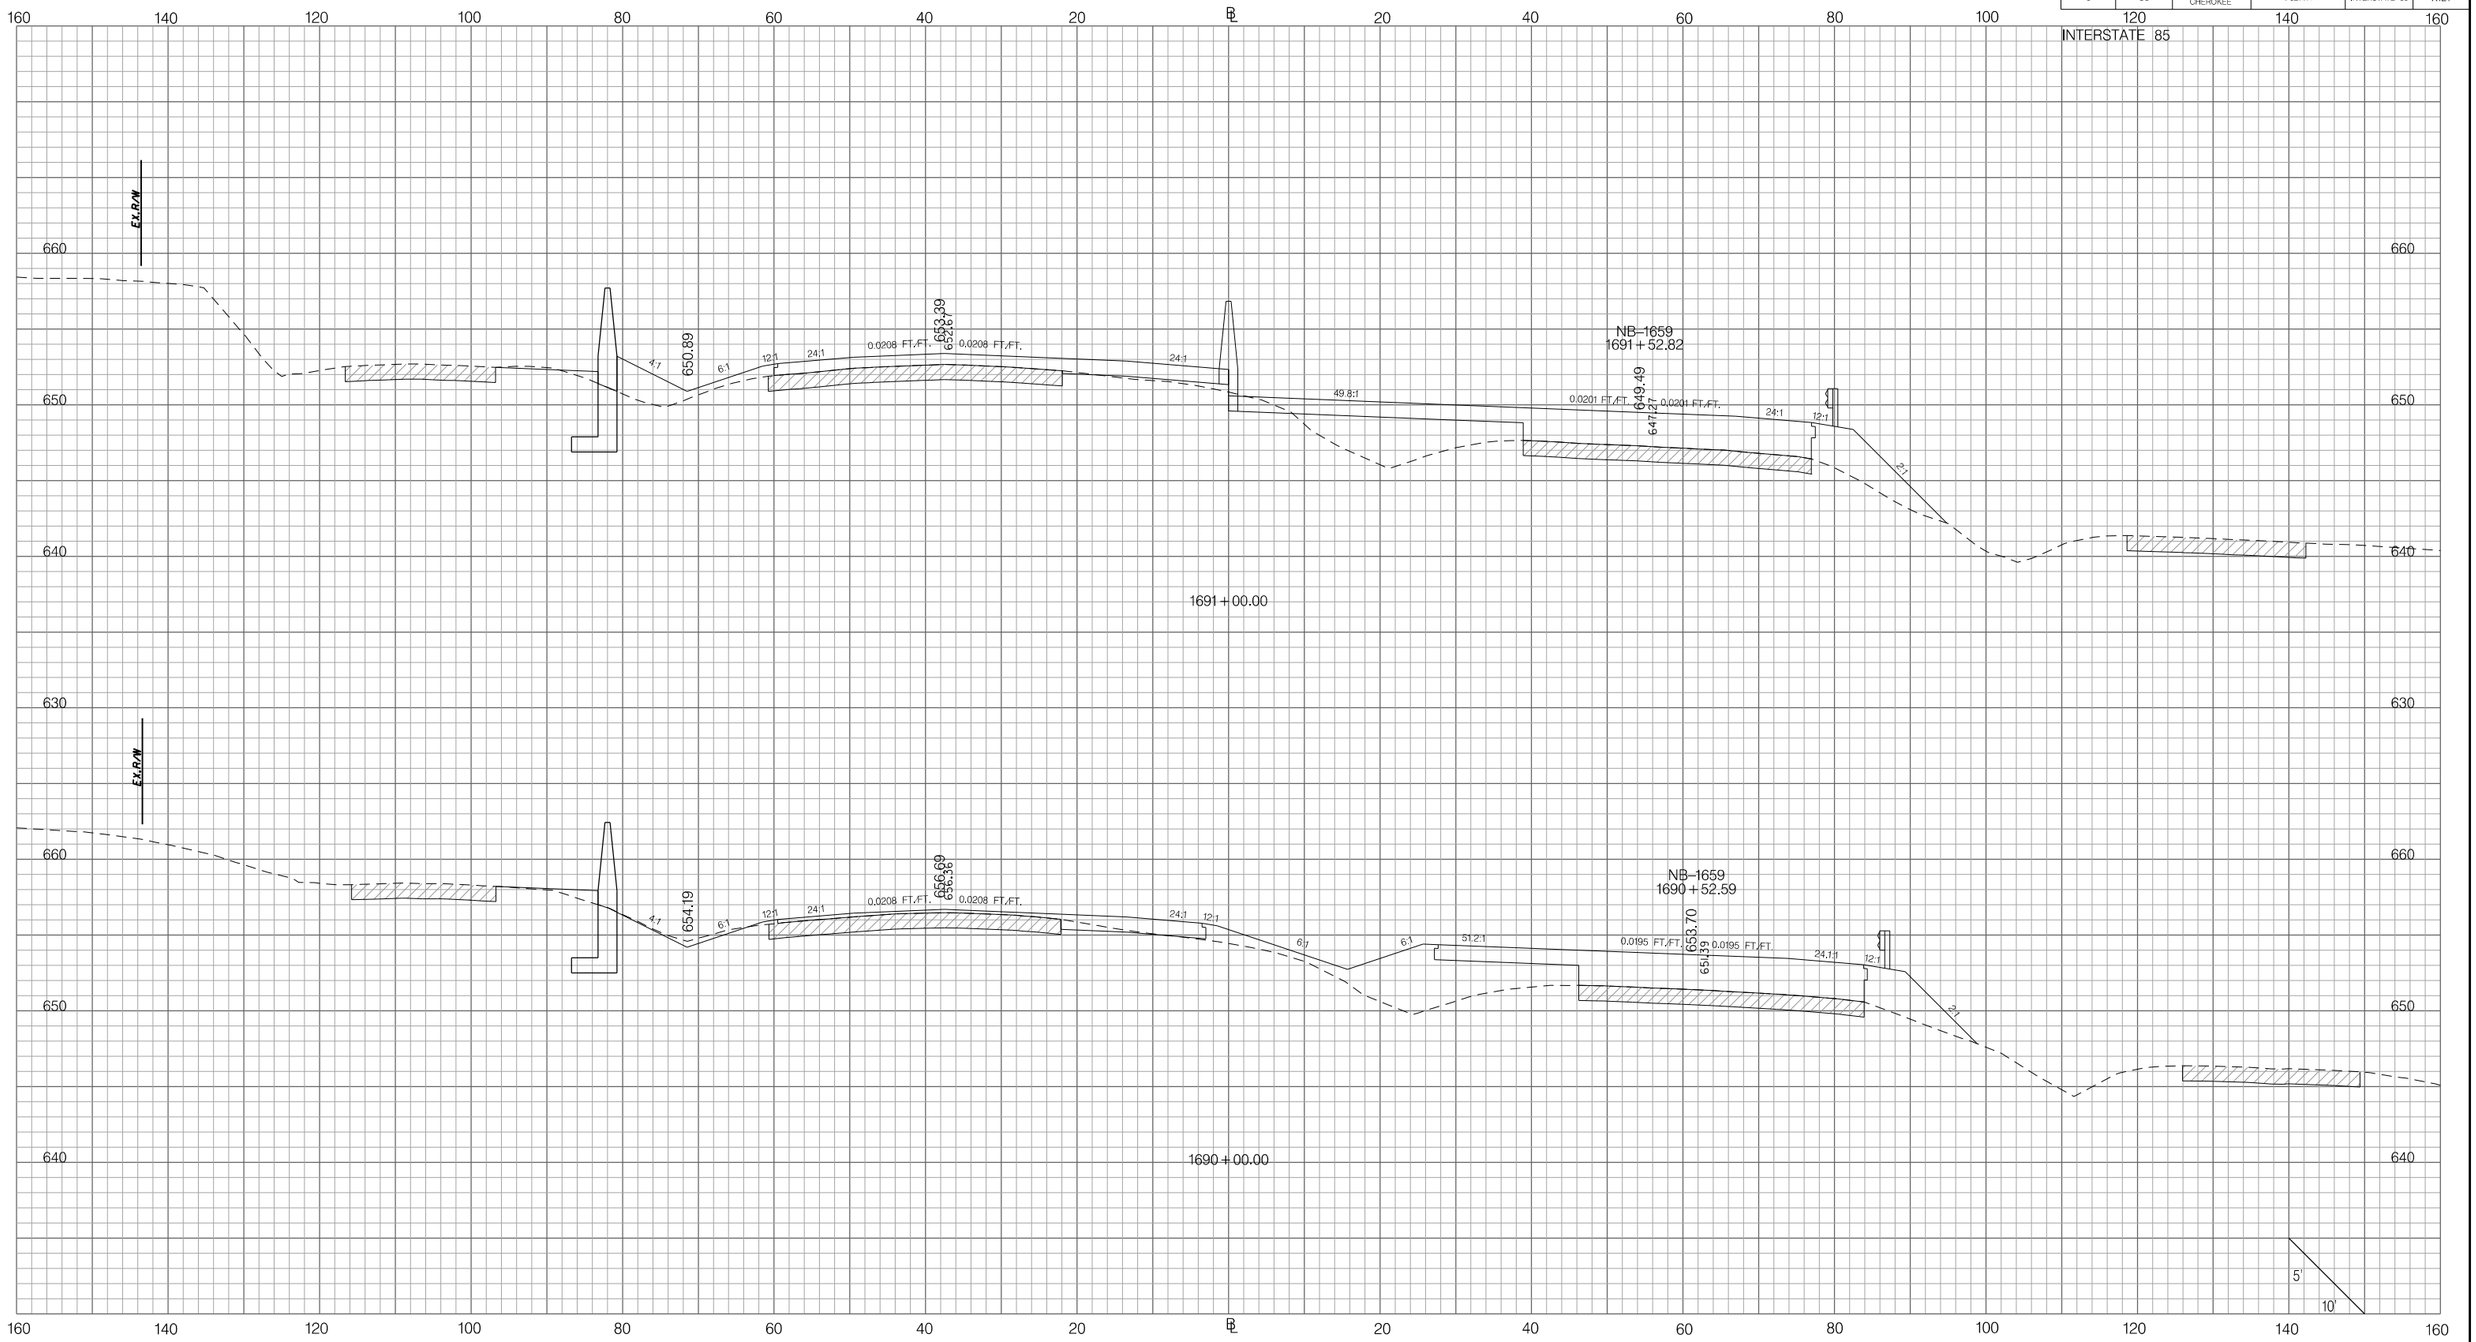

PRELIMINARY
NOT FOR CONSTRUCTION

SCALE: 1" =

REV. NO.	BY	DATE	DESCRIPTION OF REVISION
7			
6			
5			
4			
3			
2			
1			

SOUTH CAROLINA DEPARTMENT OF TRANSPORTATION
INTERSTATE 85

CROSS SECTION SHEET

INTERSTATE 85 MILE MARKER 90–97
SEGMENT C

Z:\Projects\14-60 I85 Widening Cherokee Co MM80-96\Dgn\CrossSections\CROSS SECTION SHEET FILES\PX_I85.dgn
3/9/2016

FED. RD. DIV. NO.	STATE	COUNTY	PROJECT ID	ROAD / ROUTE NO.	SHEET NO.
3	SC	SPARTANBURG CHEROKEE	P027114	INTERSTATE 85	X122

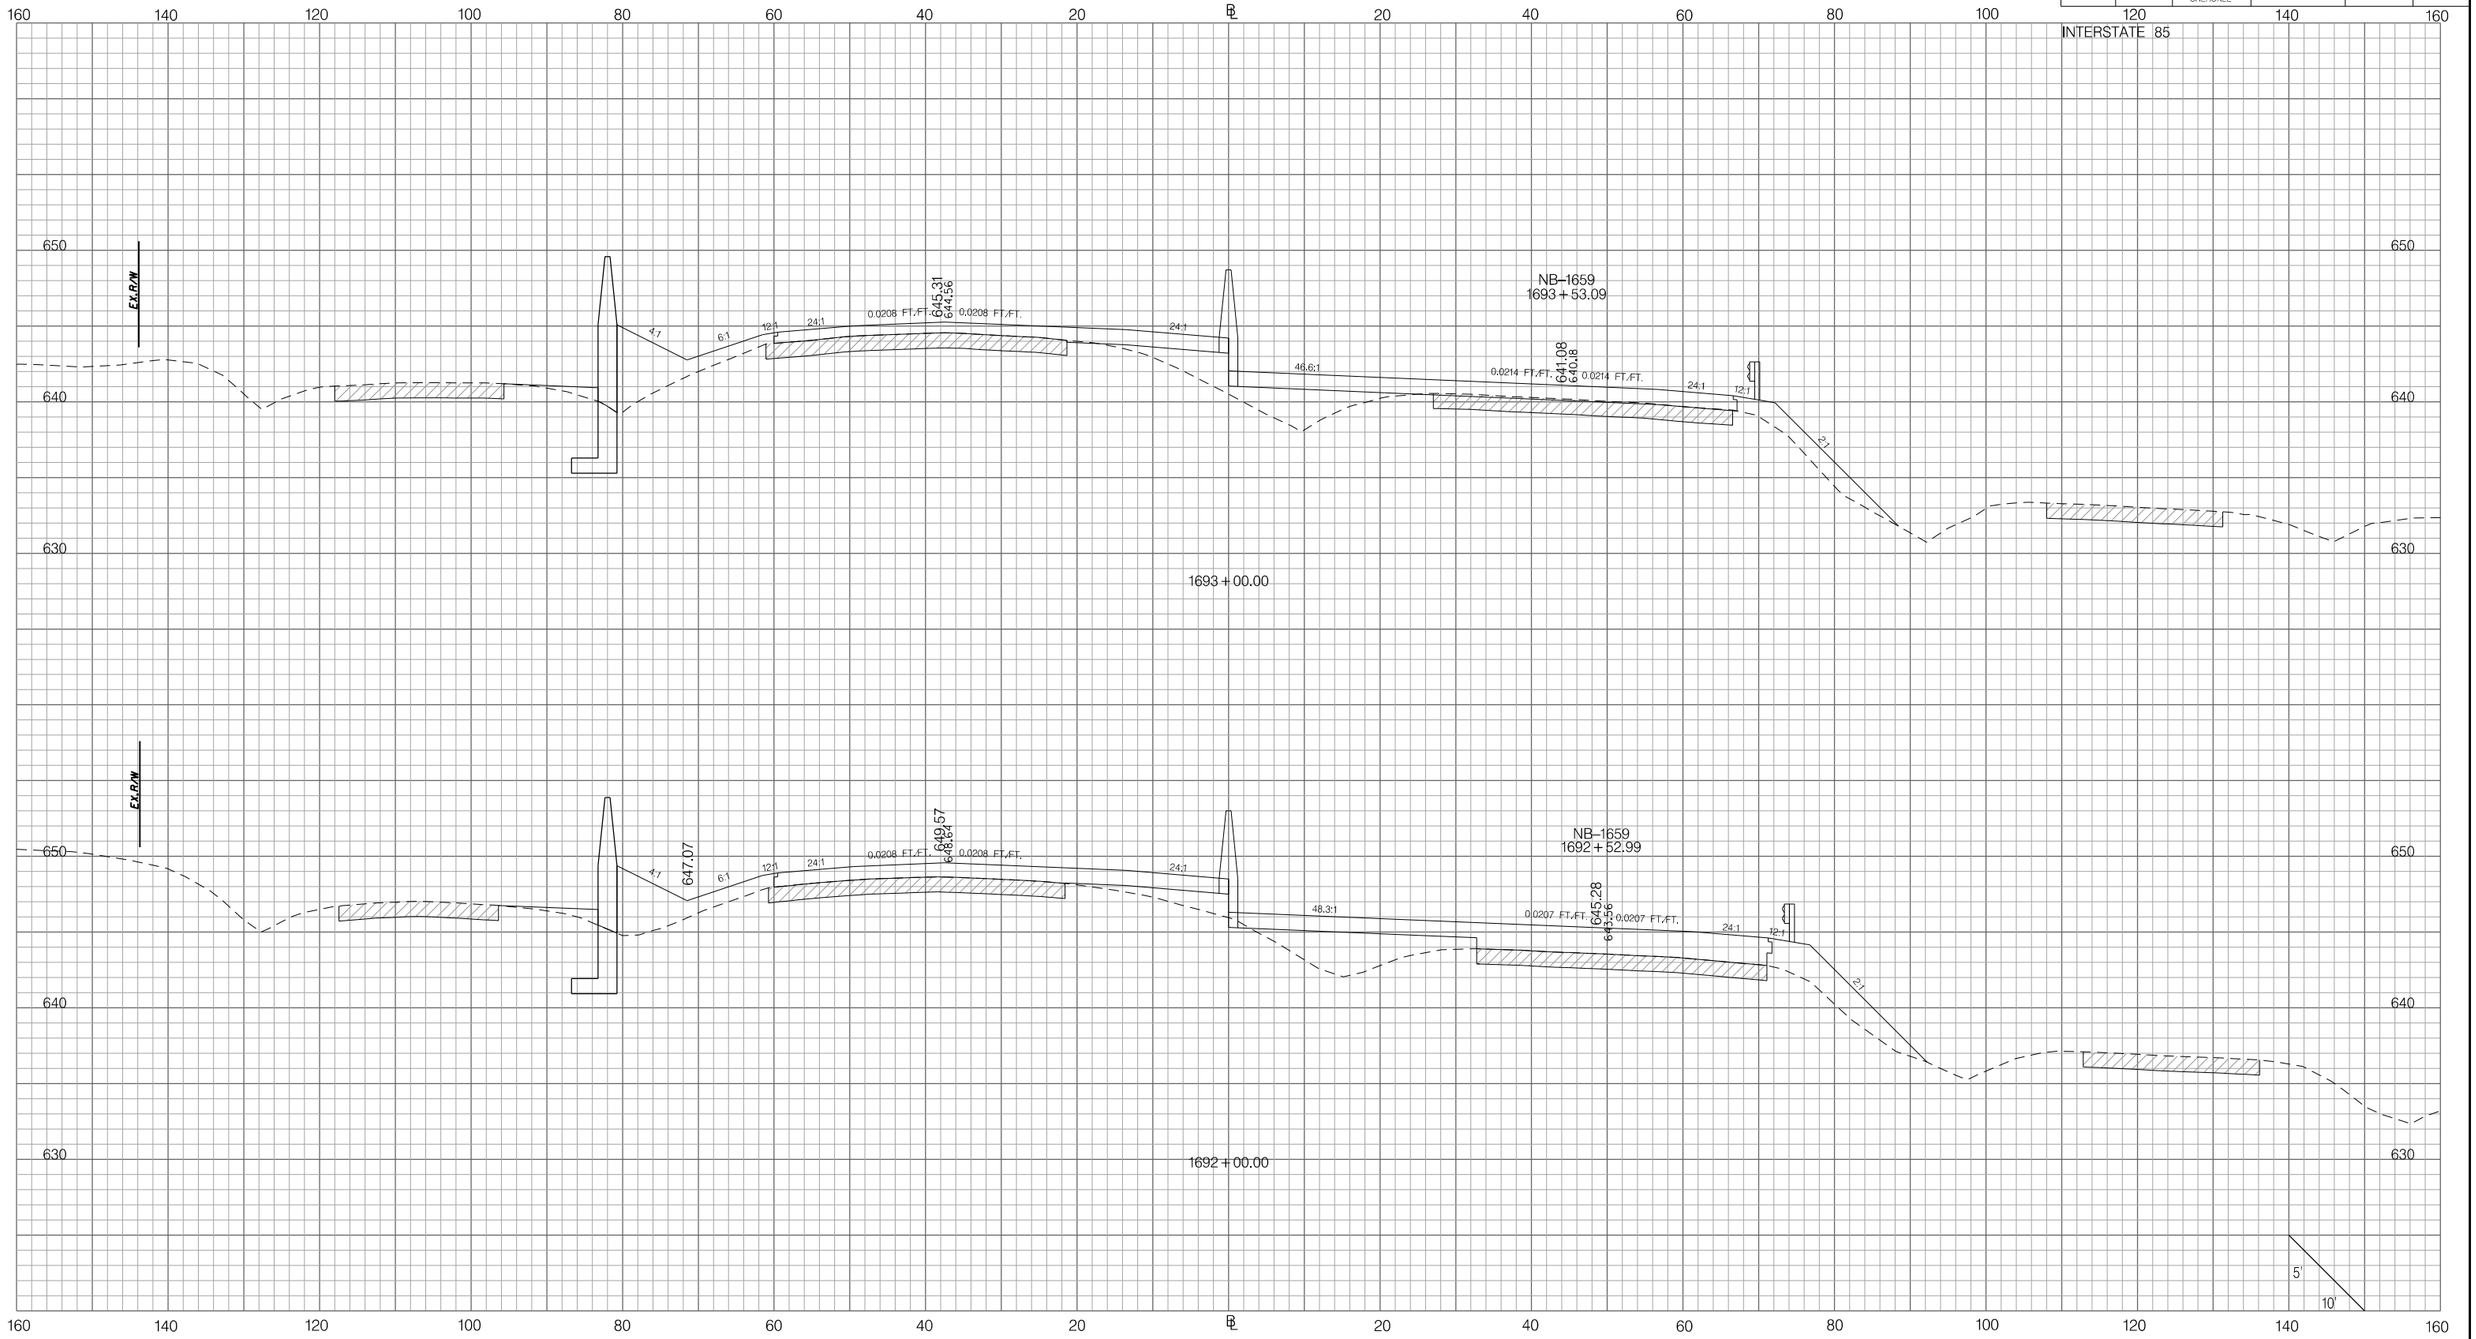

PRELIMINARY
NOT FOR CONSTRUCTION

SCALE: 1" =

REV. NO.	BY	DATE	DESCRIPTION OF REVISION
7			
6			
5			
4			
3			
2			
1			

SOUTH CAROLINA DEPARTMENT OF TRANSPORTATION
INTERSTATE 85

CROSS SECTION SHEET

INTERSTATE 85 MILE MARKER 90–97
SEGMENT C

Z:\Projects\14-60 I85 Widening Cherokee Co MM80-96\Dgn\CrossSections\CROSS SECTION SHEET FILES\PX_I85.dgn
3/9/2016

FED. RD. DIV. NO.	STATE	COUNTY	PROJECT ID	ROAD / ROUTE NO.	SHEET NO.
3	SC	SPARTANBURG CHEROKEE	P027114	INTERSTATE 85	X123

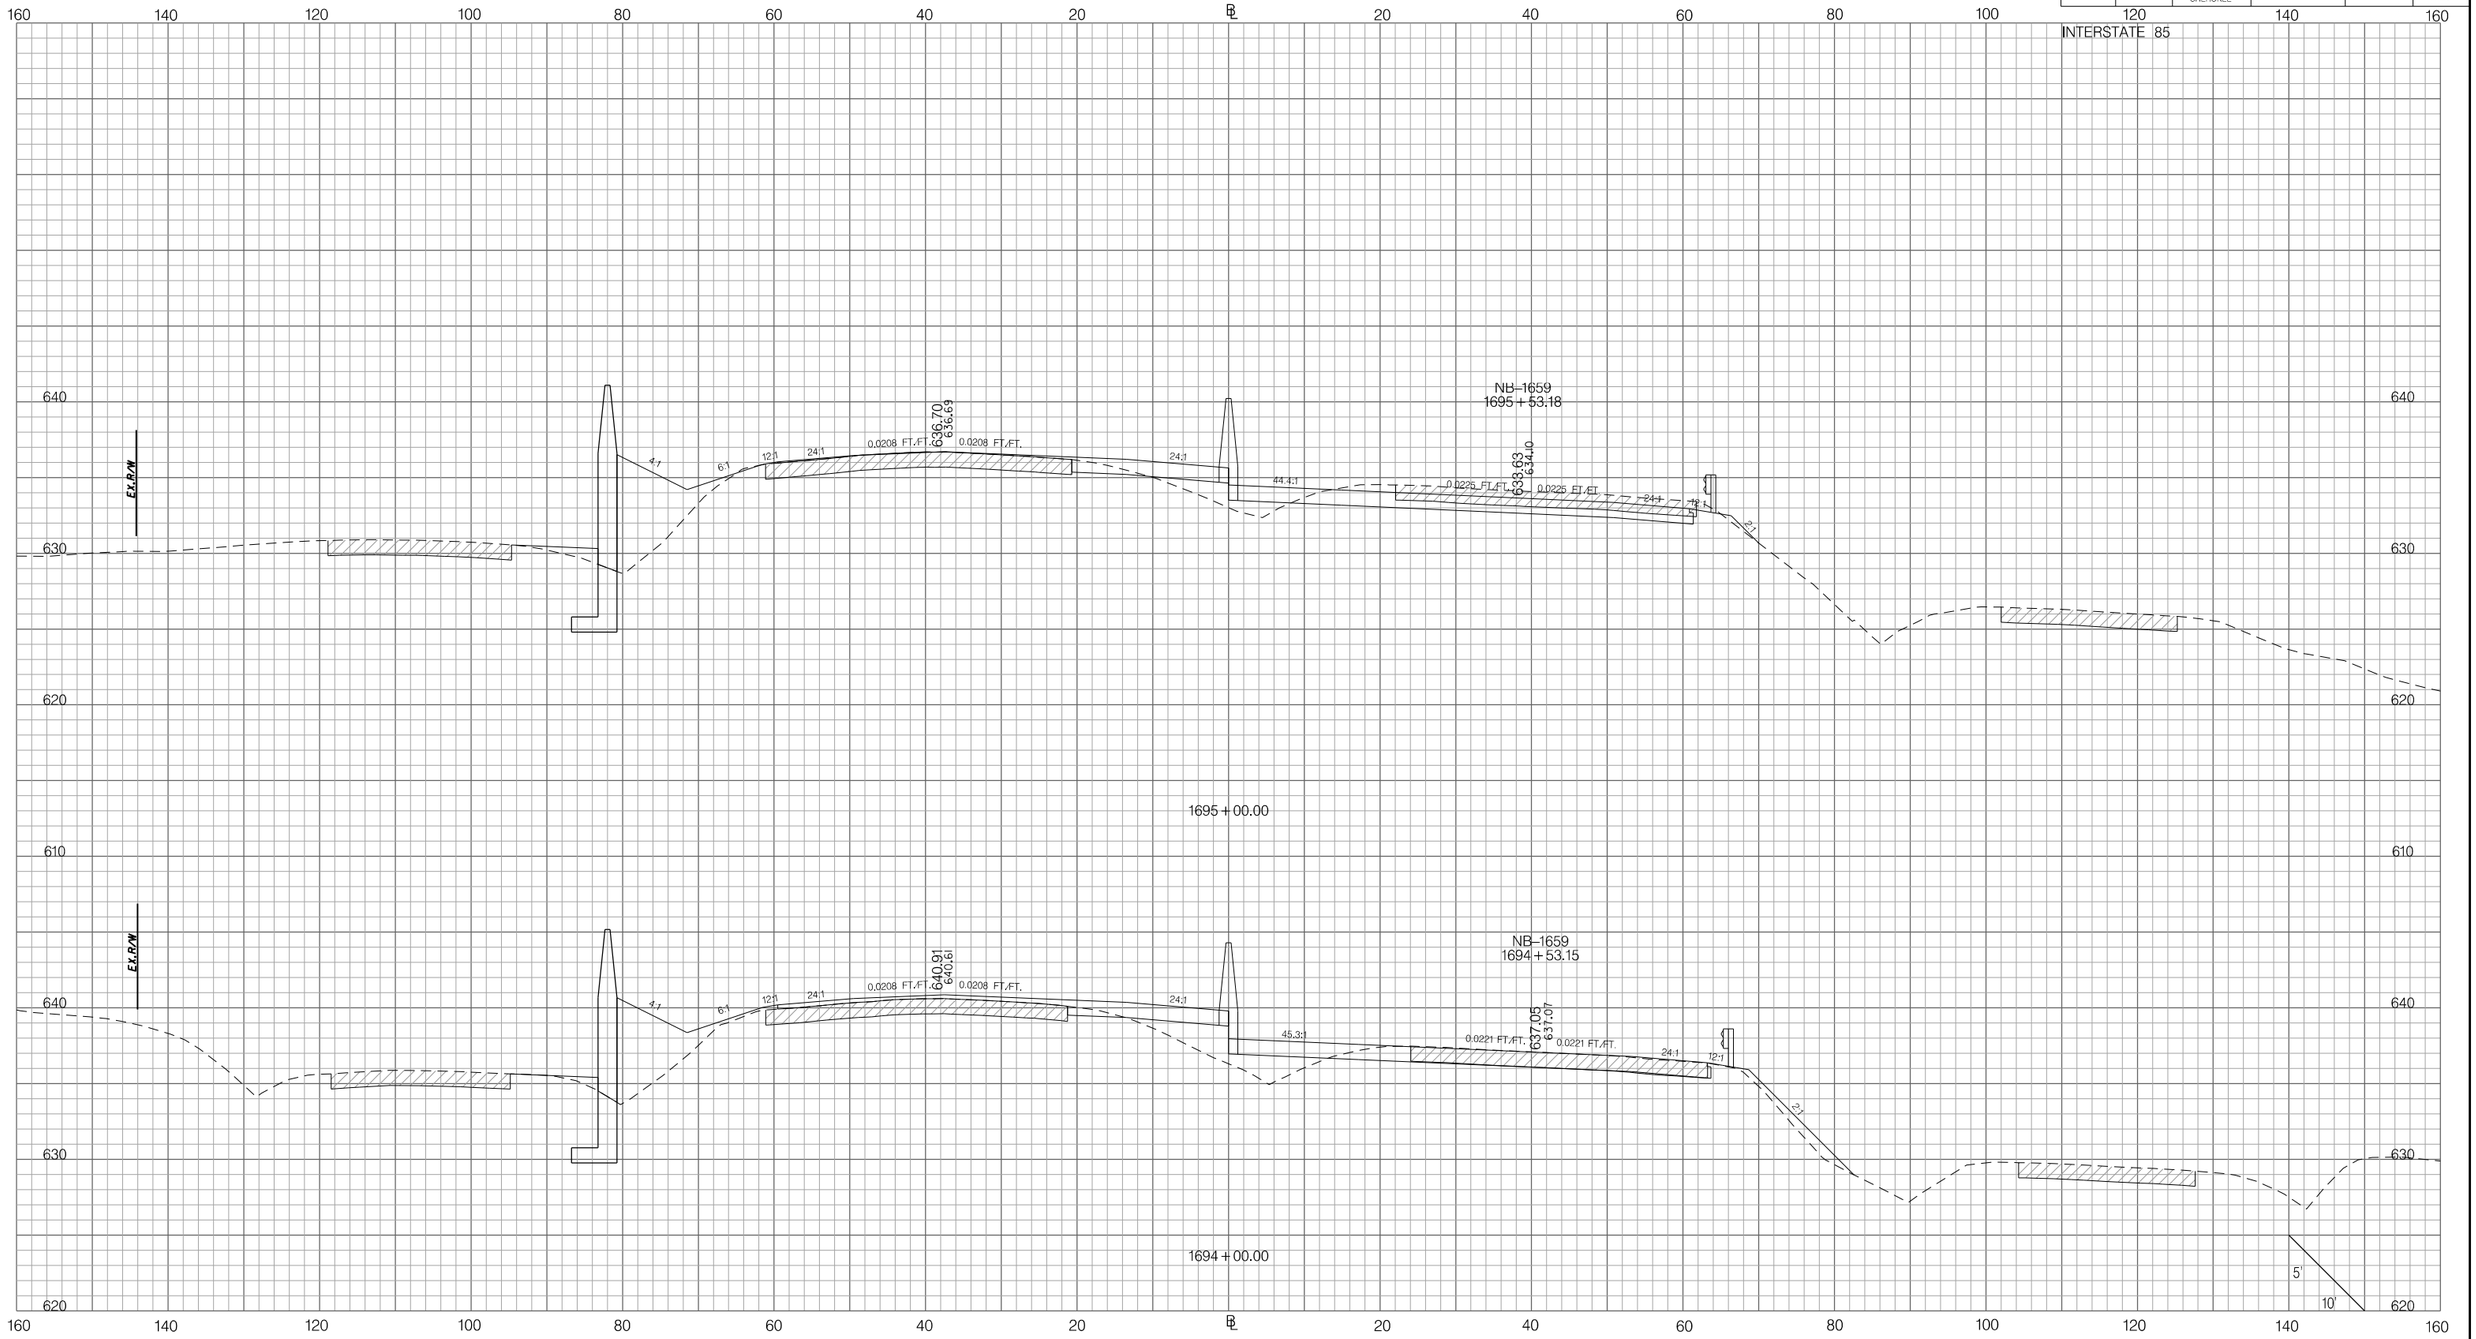

PRELIMINARY
NOT FOR CONSTRUCTION

SCALE: 1" =

REV. NO.	BY	DATE	DESCRIPTION OF REVISION
7			
6			
5			
4			
3			
2			
1			

SOUTH CAROLINA DEPARTMENT OF TRANSPORTATION
INTERSTATE 85

CROSS SECTION SHEET

INTERSTATE 85 MILE MARKER 90–97
SEGMENT C

Z:\Projects\14-60 I85 Widening Cherokee Co MM80-96\Dgn\CrossSections\CROSS SECTION SHEET FILES\PX_I85.dgn
3/9/2016

FED. RD. DIV. NO.	STATE	COUNTY	PROJECT ID	ROAD / ROUTE NO.	SHEET NO.
3	SC	SPARTANBURG CHEROKEE	P027114	INTERSTATE 85	X124

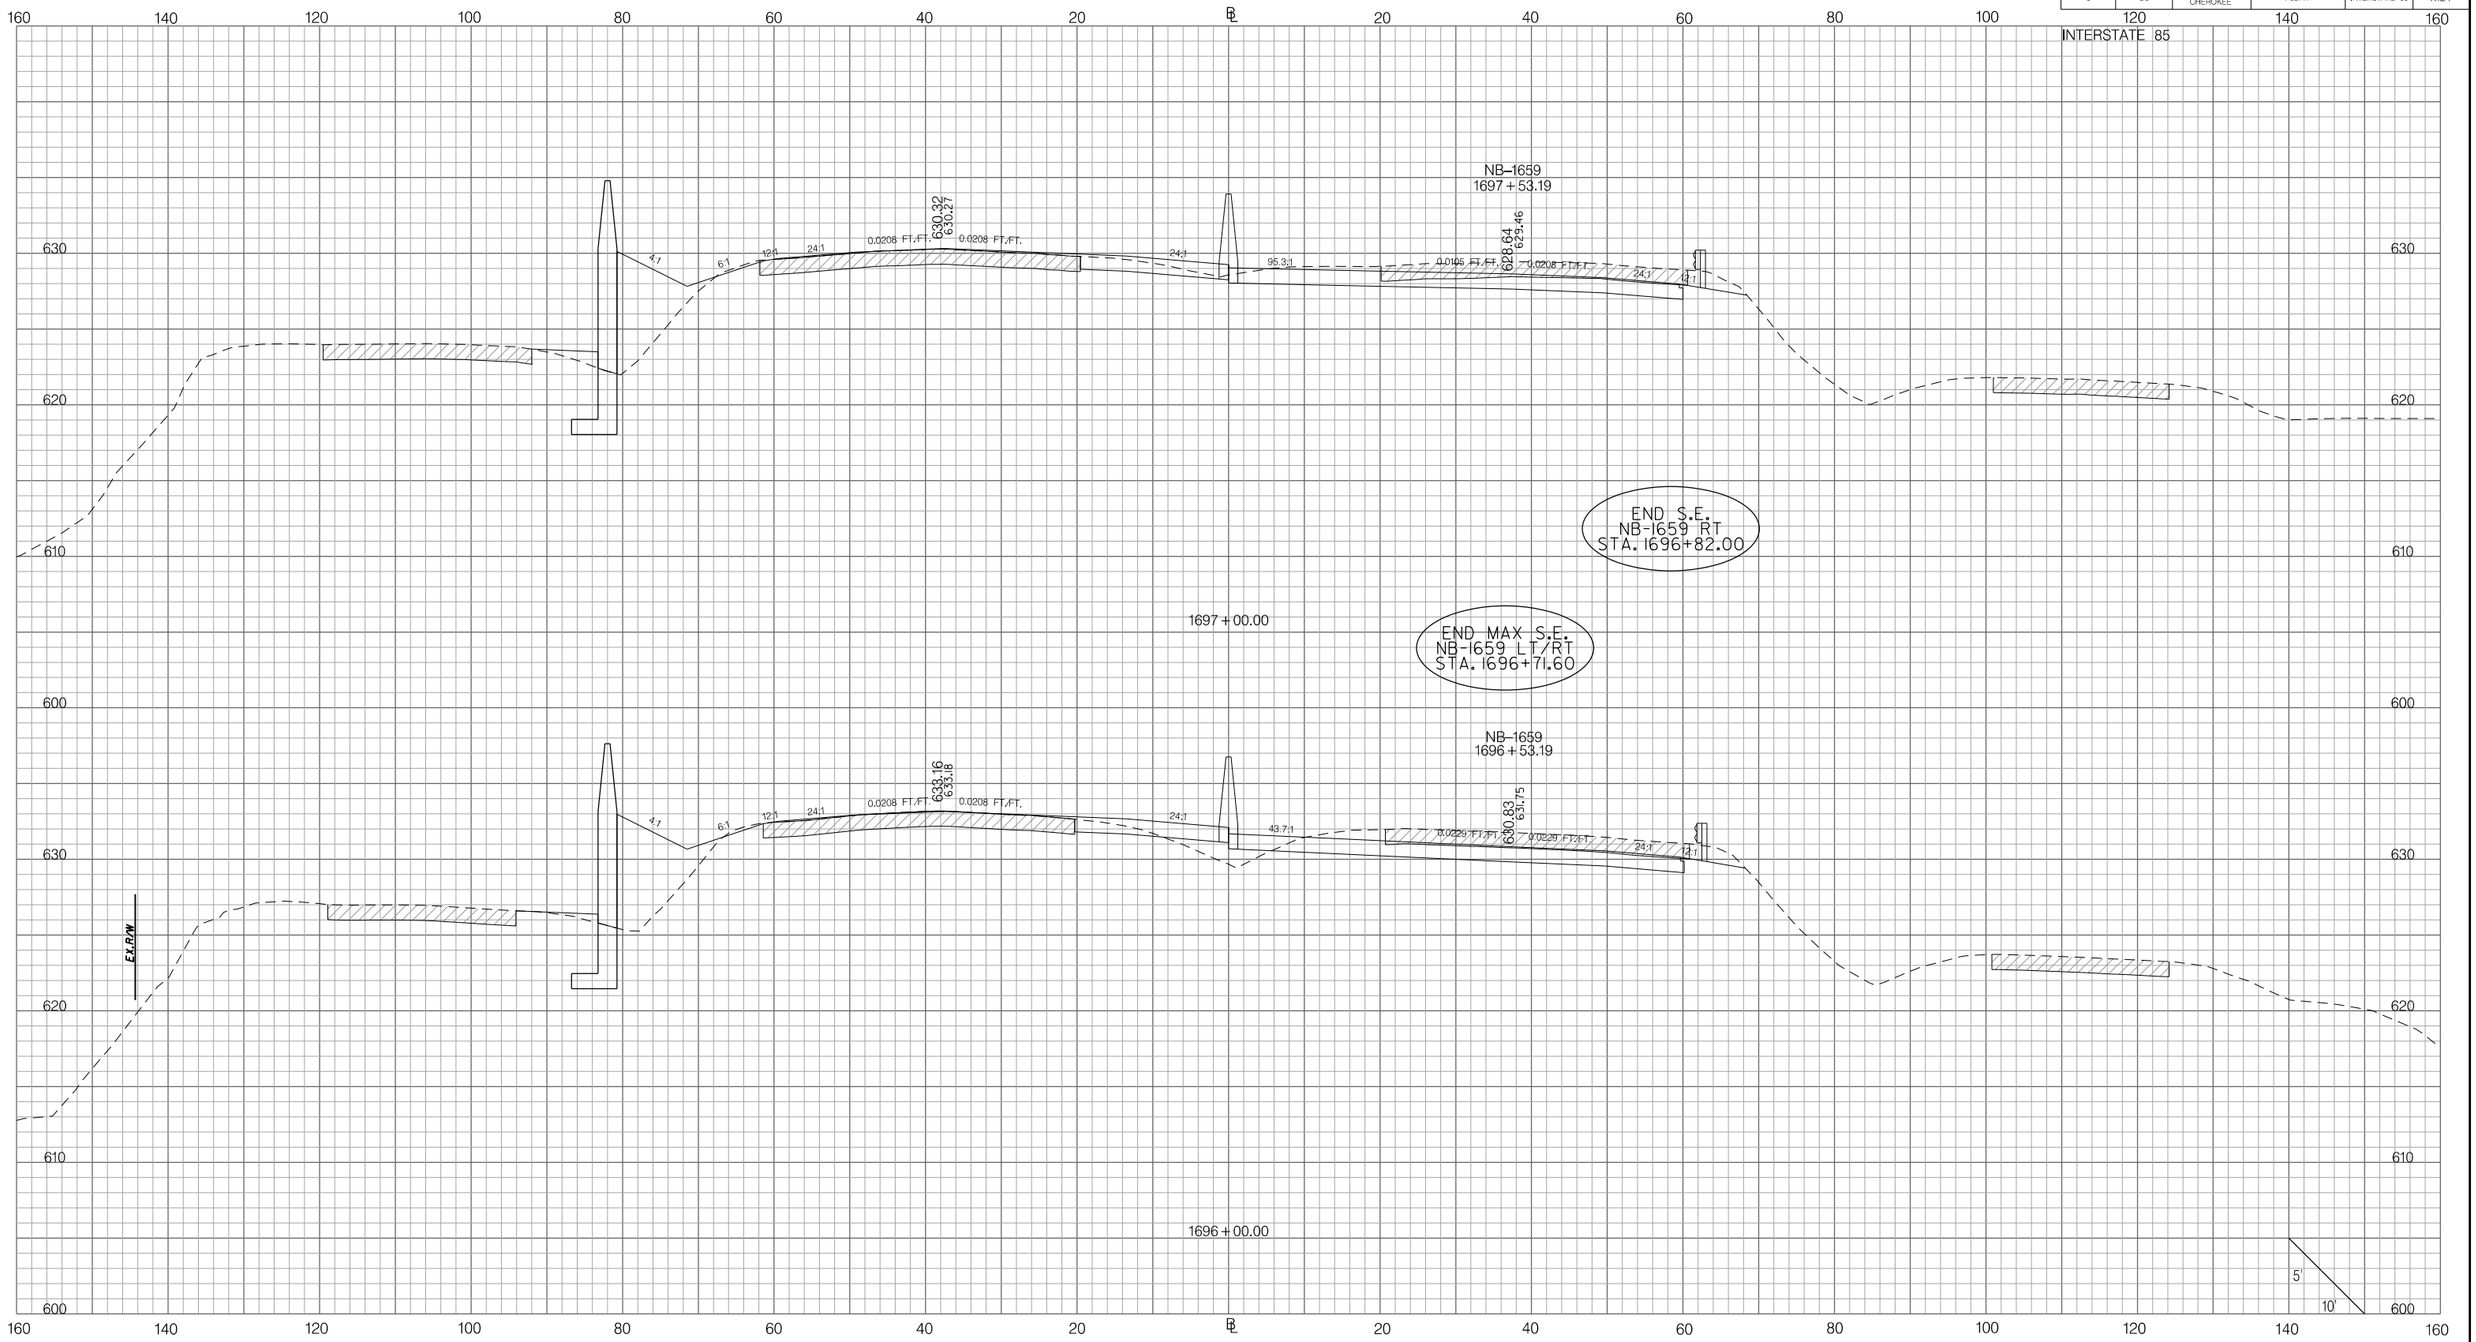

PRELIMINARY
NOT FOR CONSTRUCTION

SCALE: 1" =

REV. NO.	BY	DATE	DESCRIPTION OF REVISION
7			
6			
5			
4			
3			
2			
1			

SOUTH CAROLINA DEPARTMENT OF TRANSPORTATION
INTERSTATE 85

CROSS SECTION SHEET

INTERSTATE 85 MILE MARKER 90–97
SEGMENT C

Z:\Projects\14-60 I85 Widening Cherokee Co MM80-96\Dgn\CrossSections\CROSS SECTION SHEET FILES\PX_I85.dgn
3/9/2016

FED. RD. DIV. NO.	STATE	COUNTY	PROJECT ID	ROAD / ROUTE NO.	SHEET NO.
3	SC	SPARTANBURG CHEROKEE	P027114	INTERSTATE 85	X125

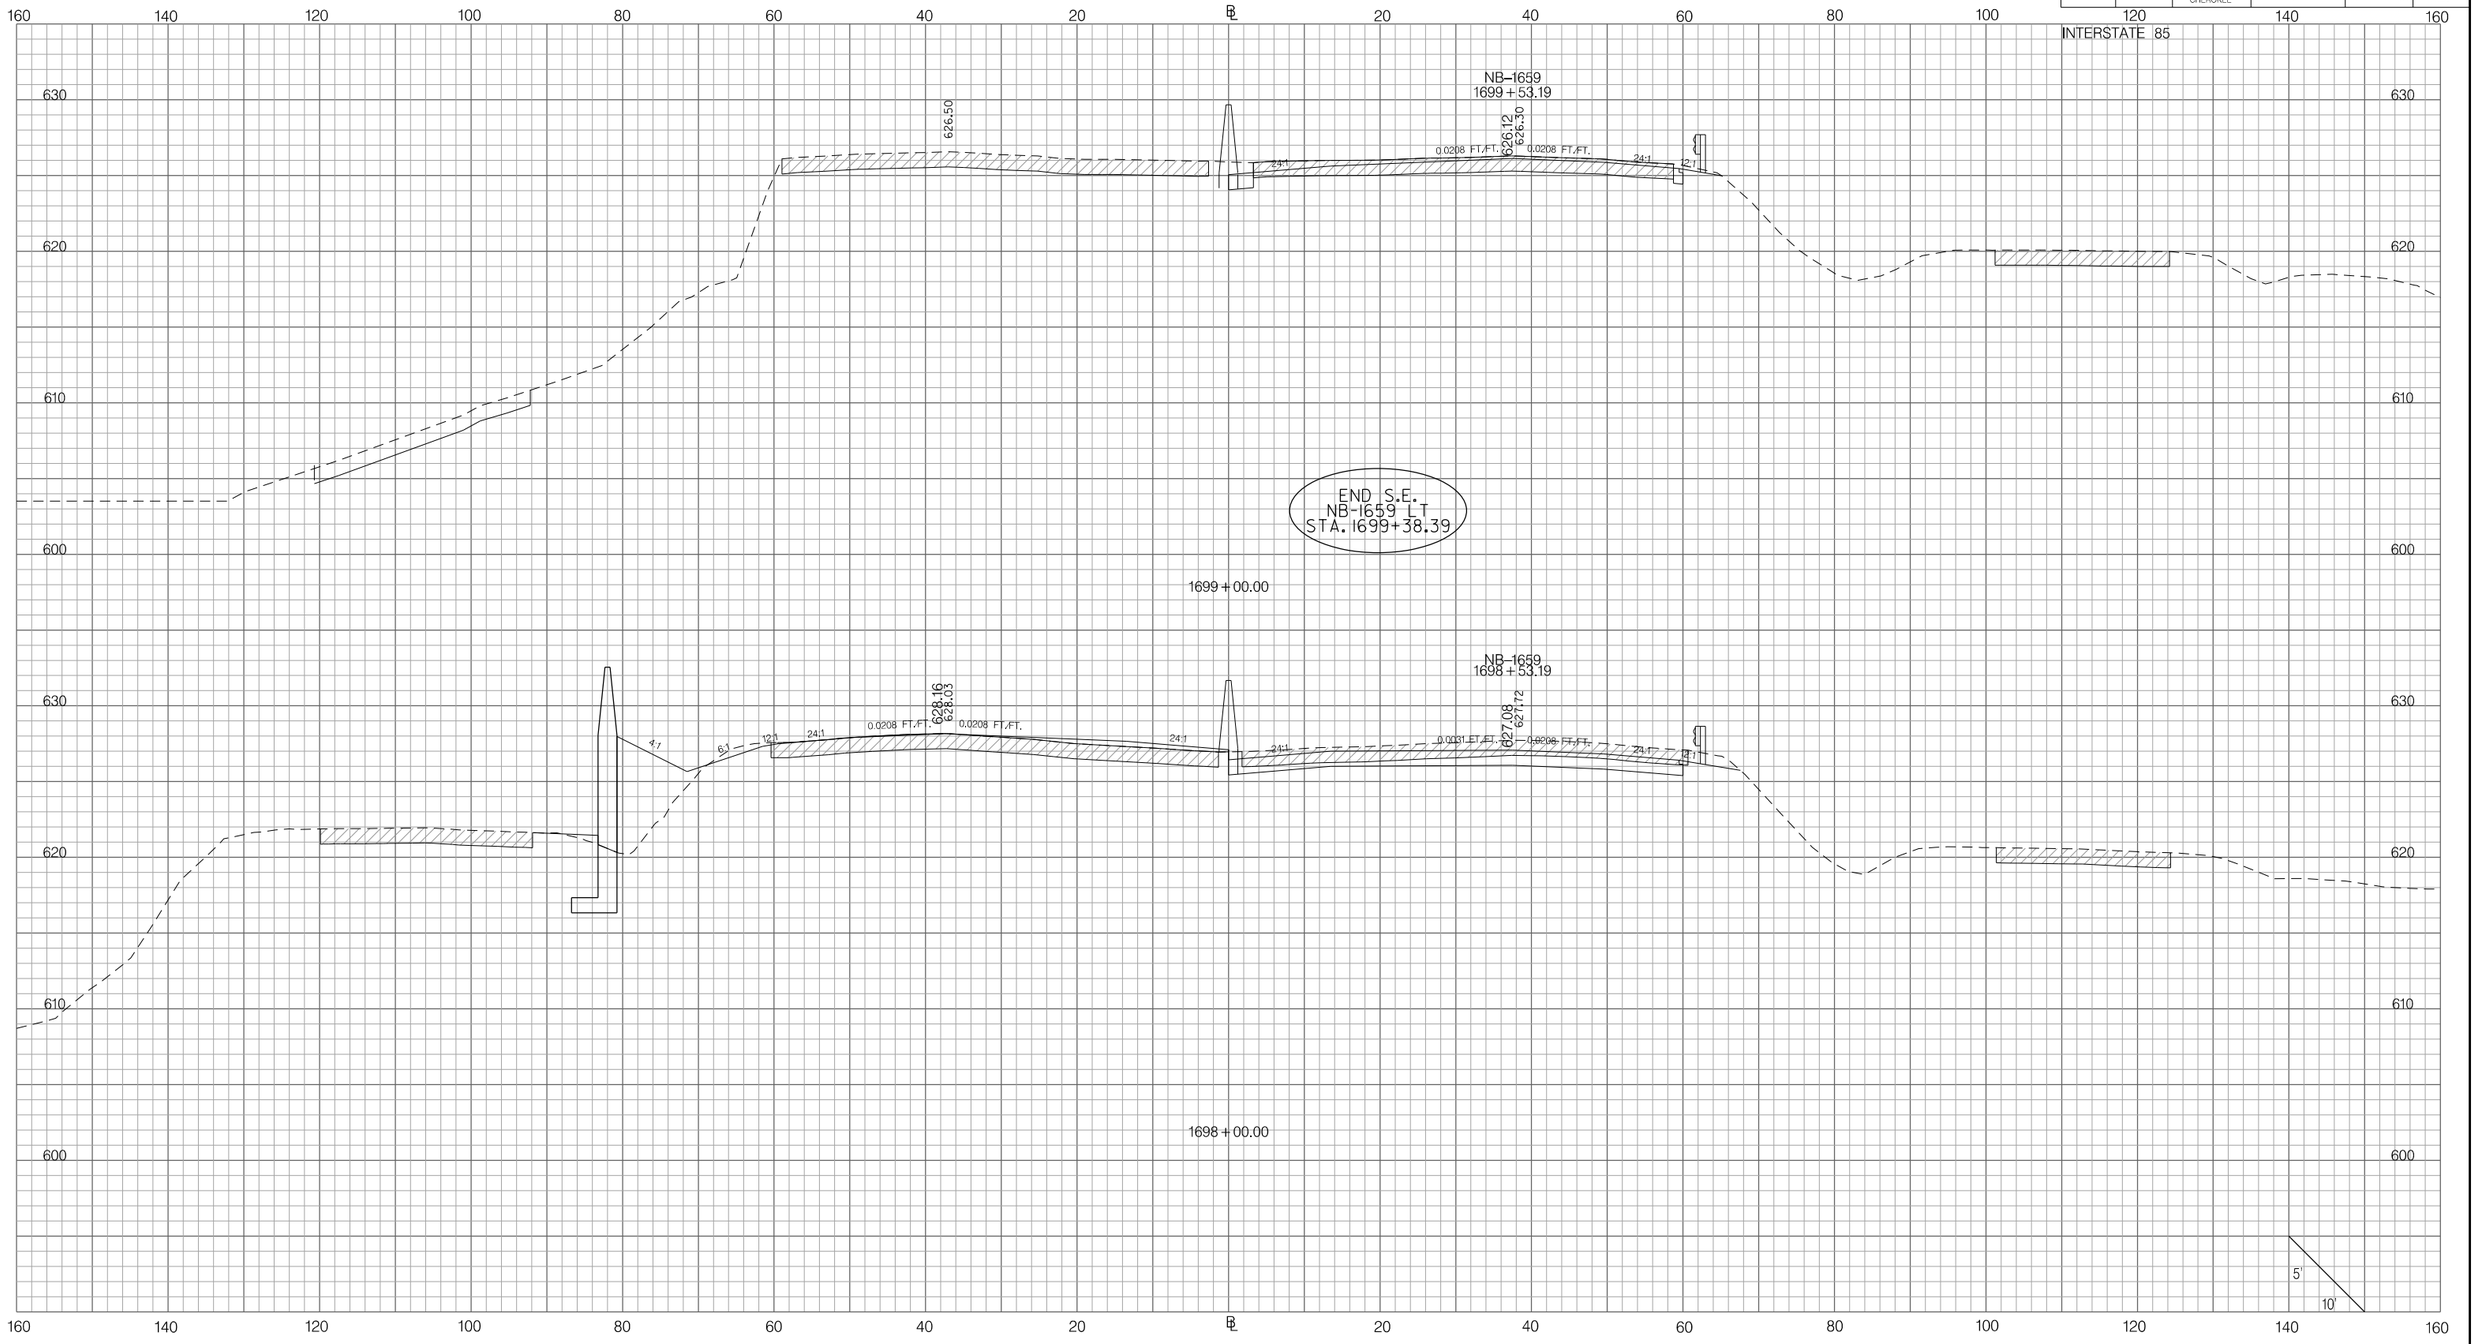

PRELIMINARY
NOT FOR CONSTRUCTION

SCALE: 1" =

REV. NO.	BY	DATE	DESCRIPTION OF REVISION
7			
6			
5			
4			
3			
2			
1			

SOUTH CAROLINA DEPARTMENT OF TRANSPORTATION
INTERSTATE 85

CROSS SECTION SHEET

INTERSTATE 85 MILE MARKER 90–97
SEGMENT C

Z:\Projects\14-60 I85 Widening Cherokee Co MM80-96\Dgn\CrossSections\CROSS SECTION SHEET FILES\PX_I85.dgn
3/9/2016

FED. RD. DIV. NO.	STATE	COUNTY	PROJECT ID	ROAD / ROUTE NO.	SHEET NO.
3	SC	SPARTANBURG CHEROKEE	P027114	INTERSTATE 85	X126

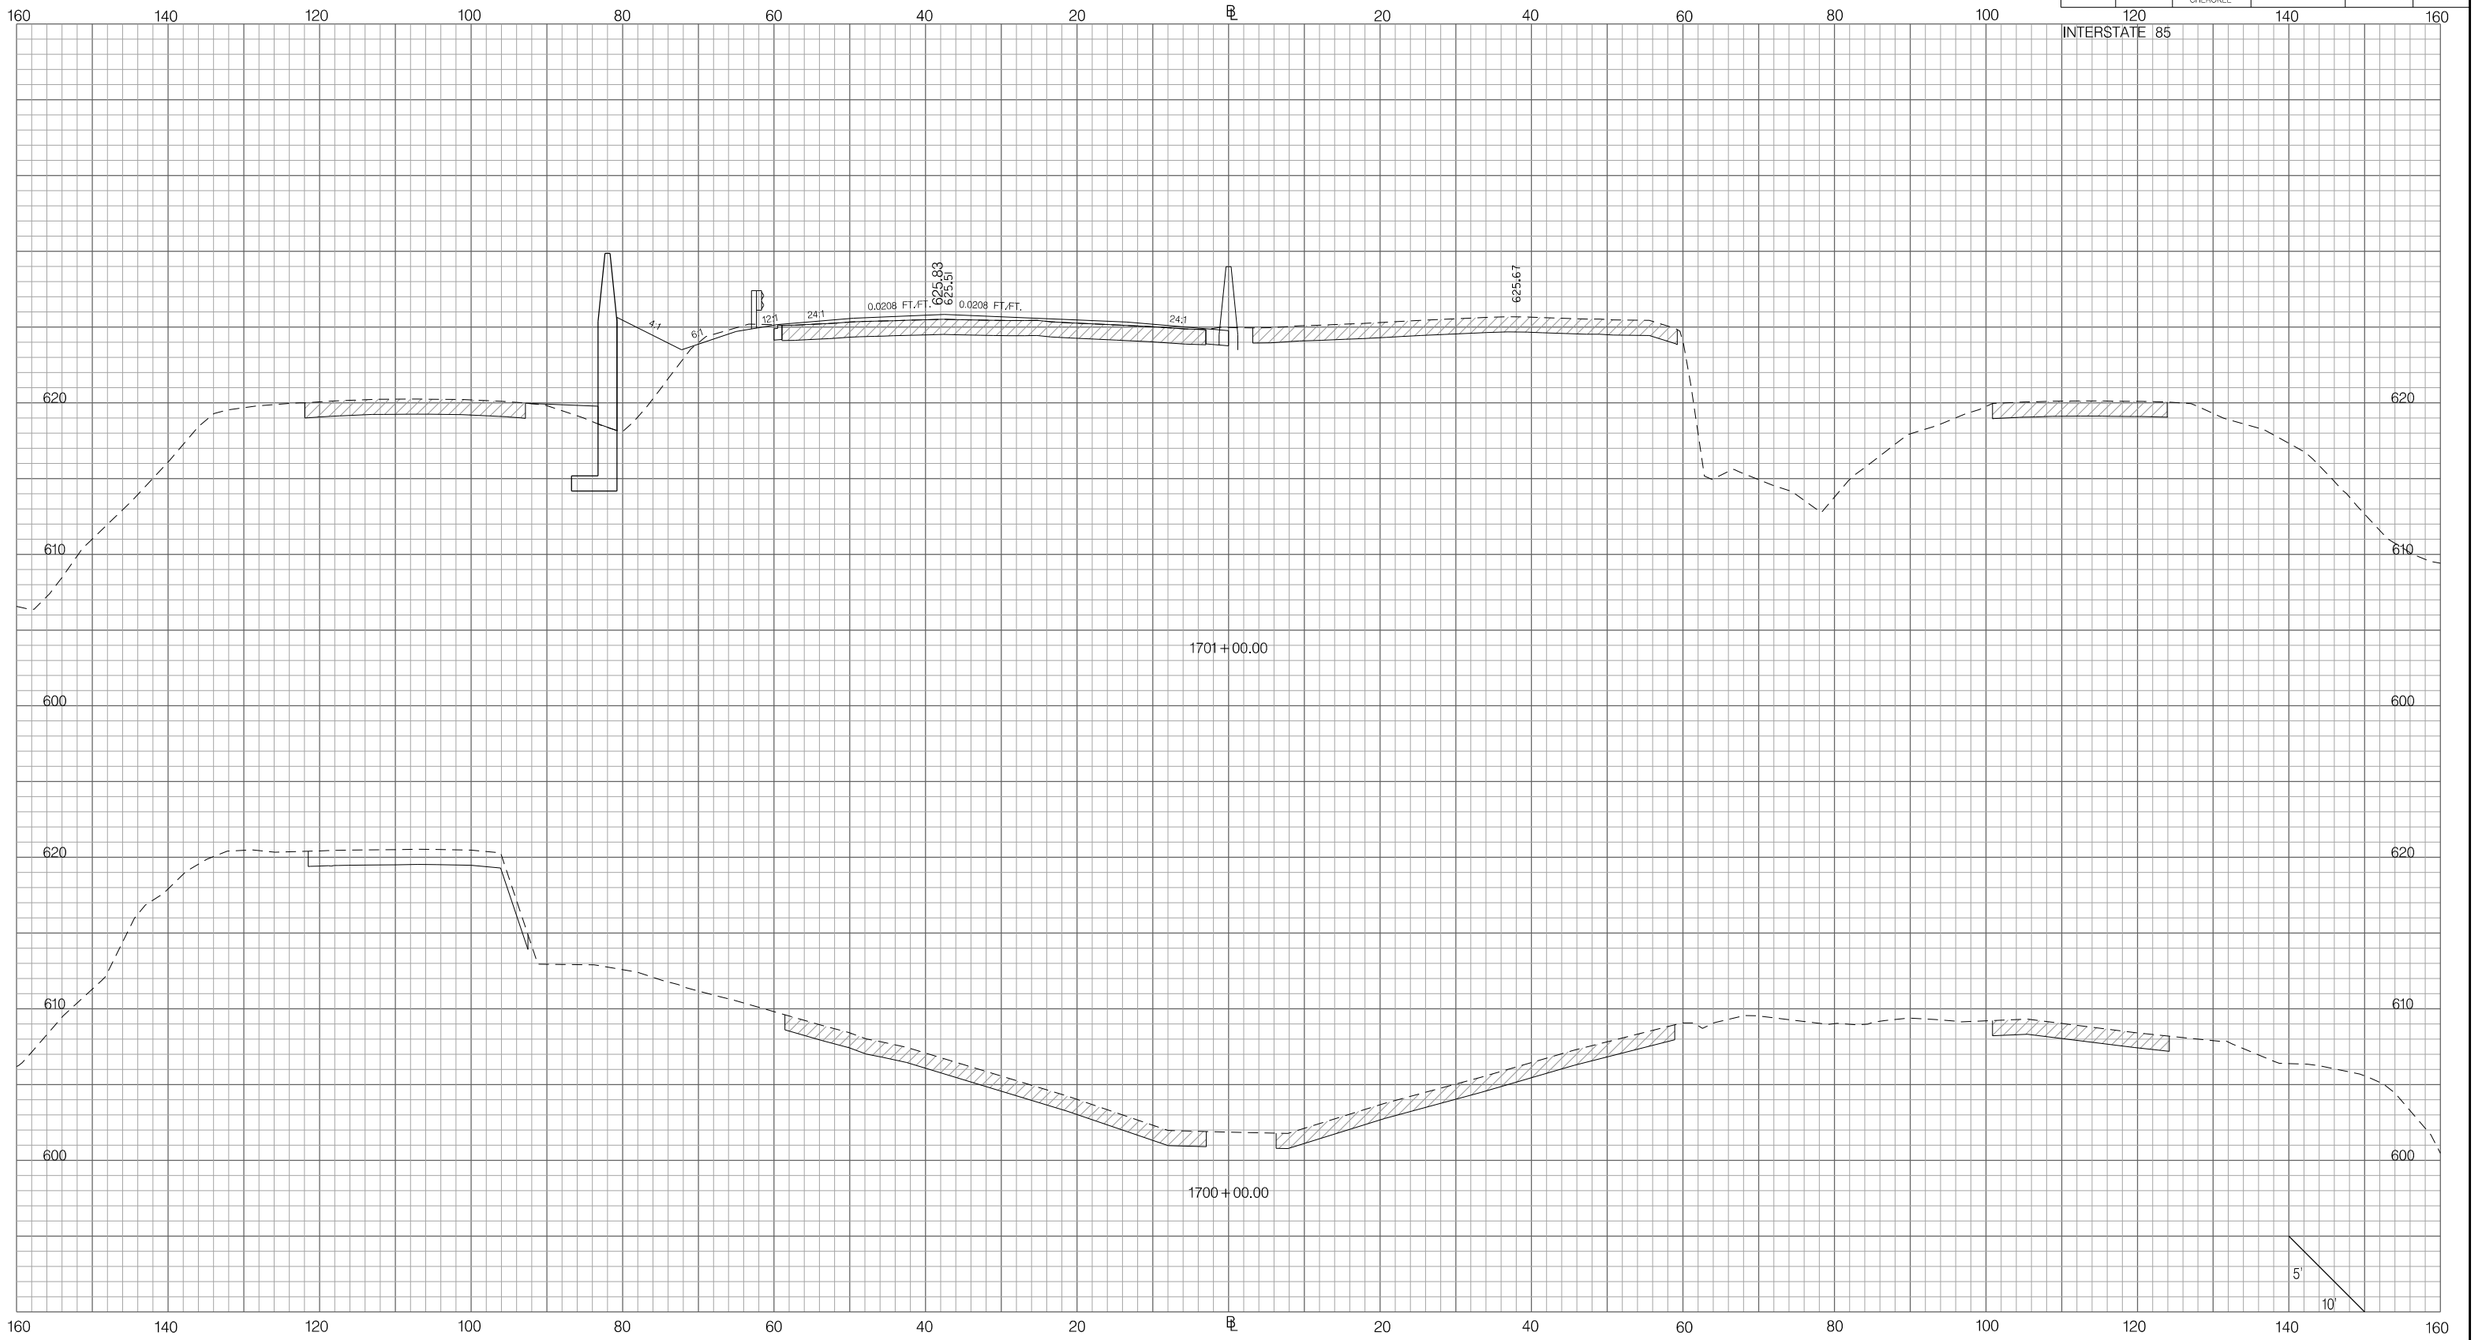

PRELIMINARY
NOT FOR CONSTRUCTION

SCALE: 1" =

REV. NO.	BY	DATE	DESCRIPTION OF REVISION
7			
6			
5			
4			
3			
2			
1			

SOUTH CAROLINA DEPARTMENT OF TRANSPORTATION
INTERSTATE 85

CROSS SECTION SHEET

INTERSTATE 85 MILE MARKER 90–97
SEGMENT C

Z:\Projects\14-60 I85 Widening Cherokee Co MM80-96\Dgn\CrossSections\CROSS SECTION SHEET FILES\PX_I85.dgn
3/9/2016

FED. RD. DIV. NO.	STATE	COUNTY	PROJECT ID	ROAD / ROUTE NO.	SHEET NO.
3	SC	SPARTANBURG CHEROKEE	P027114	INTERSTATE 85	X127

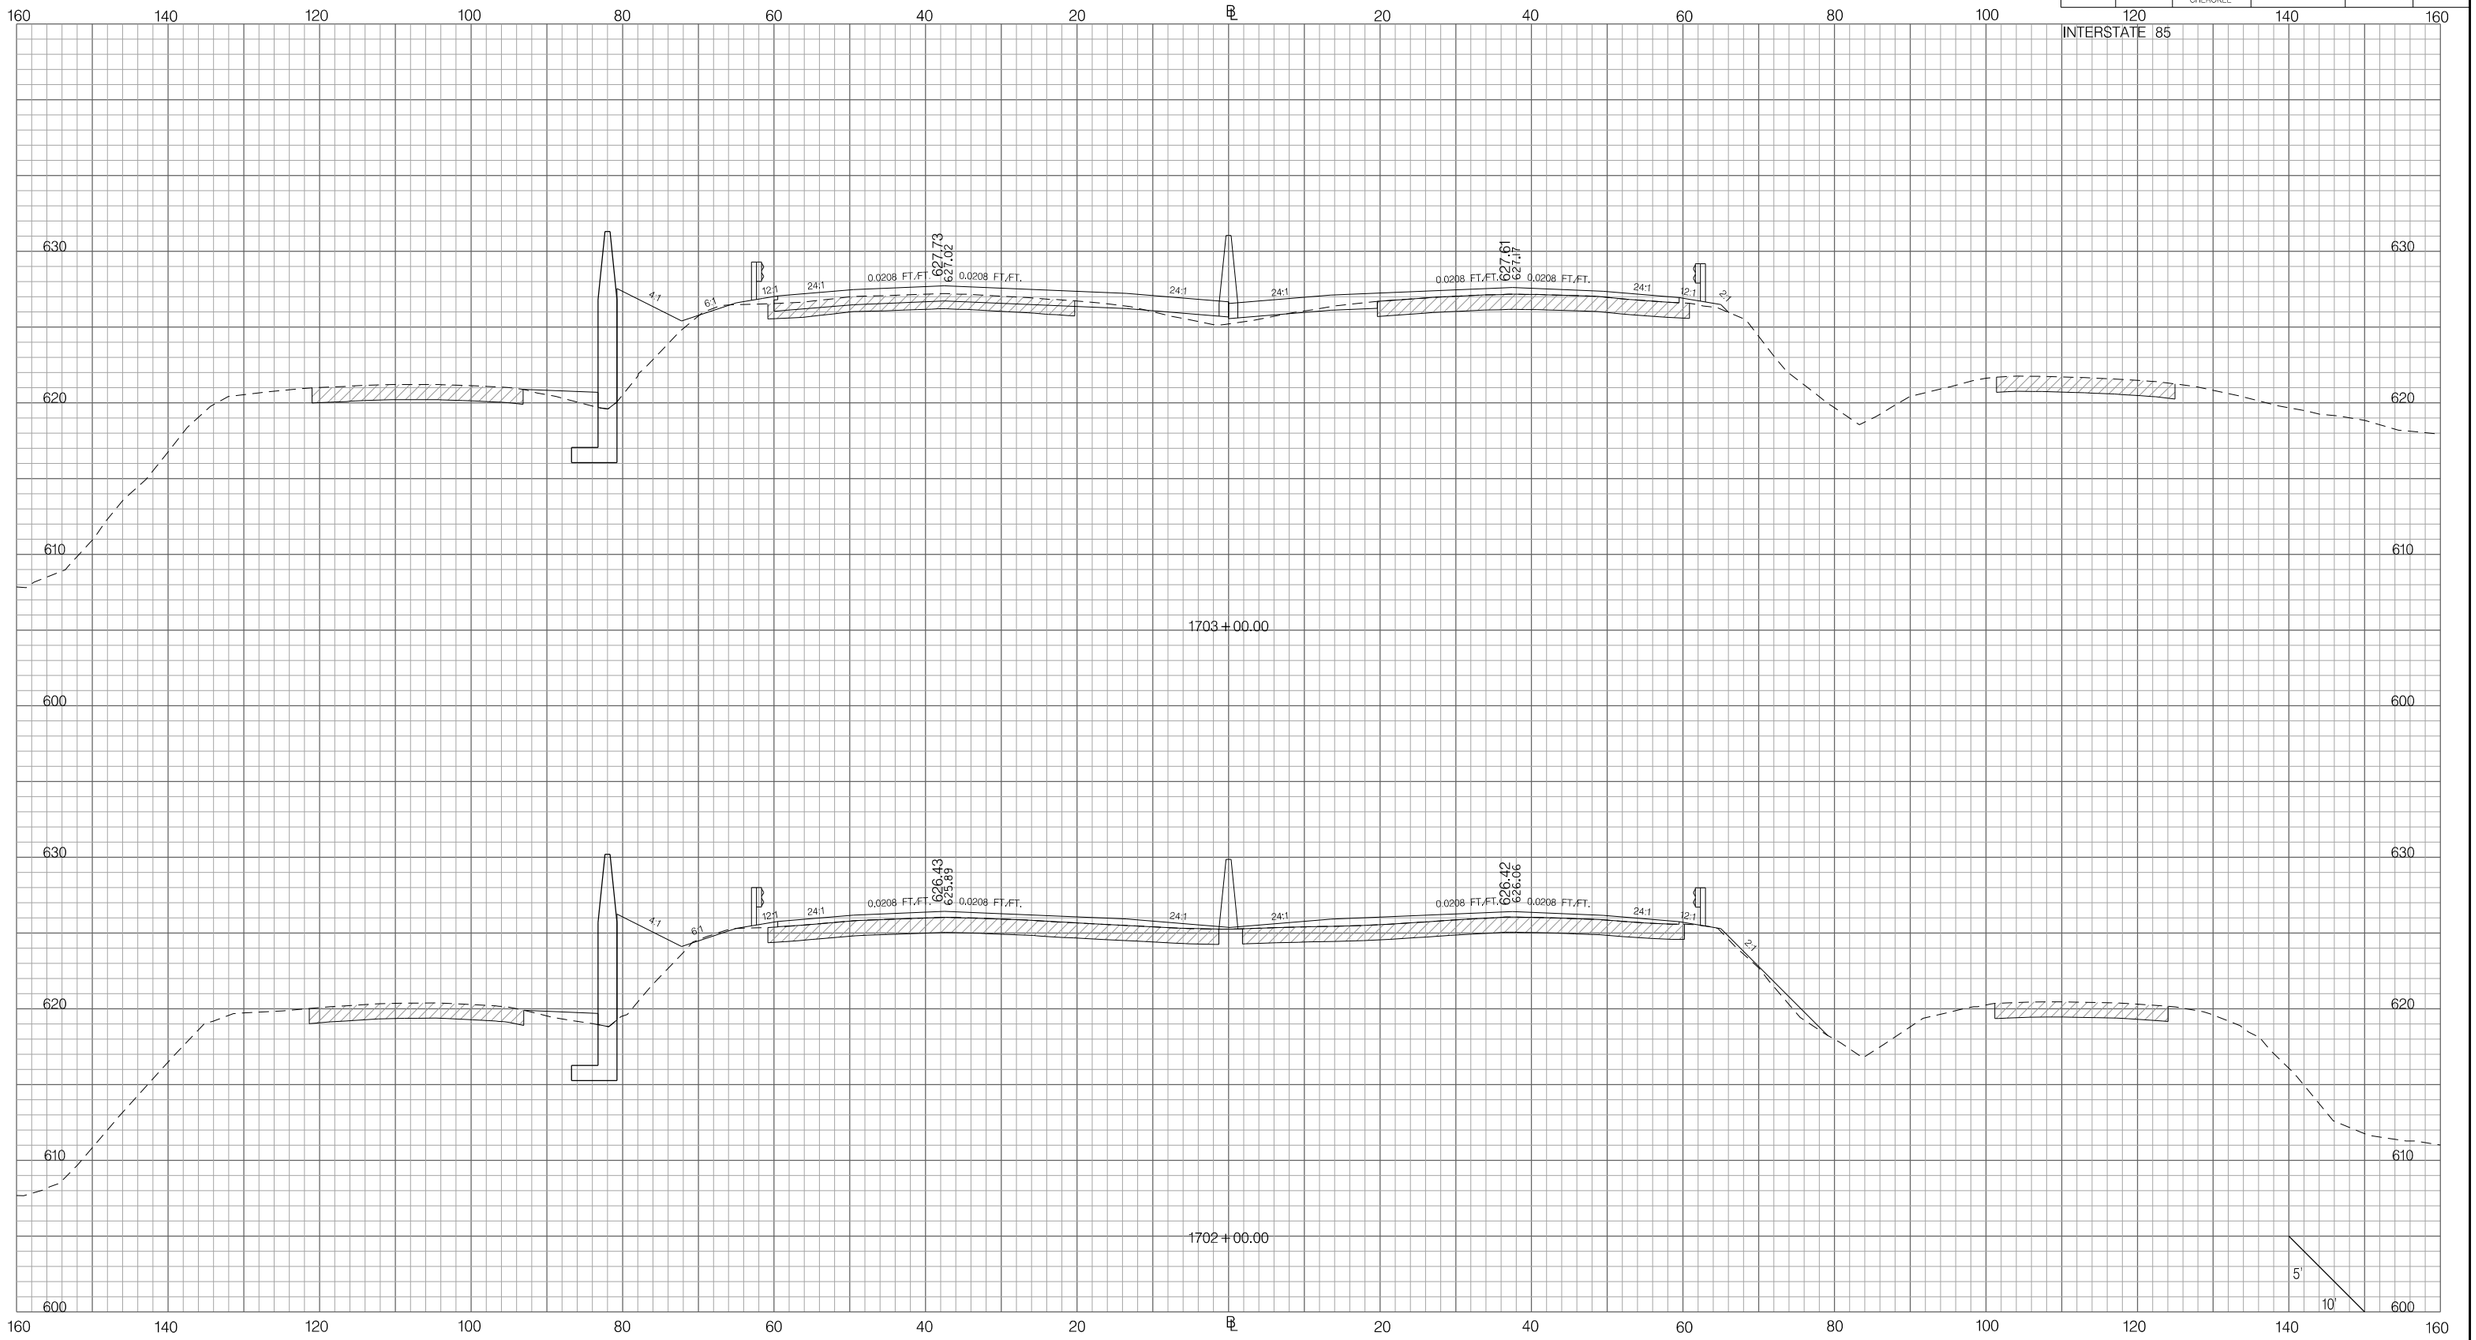

PRELIMINARY
NOT FOR CONSTRUCTION

SCALE: 1" =

REV. NO.	BY	DATE	DESCRIPTION OF REVISION
7			
6			
5			
4			
3			
2			
1			

SOUTH CAROLINA DEPARTMENT OF TRANSPORTATION
INTERSTATE 85

CROSS SECTION SHEET

INTERSTATE 85 MILE MARKER 90–97
SEGMENT C

Z:\Projects\14-60 I85 Widening Cherokee Co MM80-96\Dgn\CrossSections\CROSS SECTION SHEET FILES\PX_I85.dgn
3/9/2016

FED. RD. DIV. NO.	STATE	COUNTY	PROJECT ID	ROAD / ROUTE NO.	SHEET NO.
3	SC	SPARTANBURG CHEROKEE	P027114	INTERSTATE 85	X128

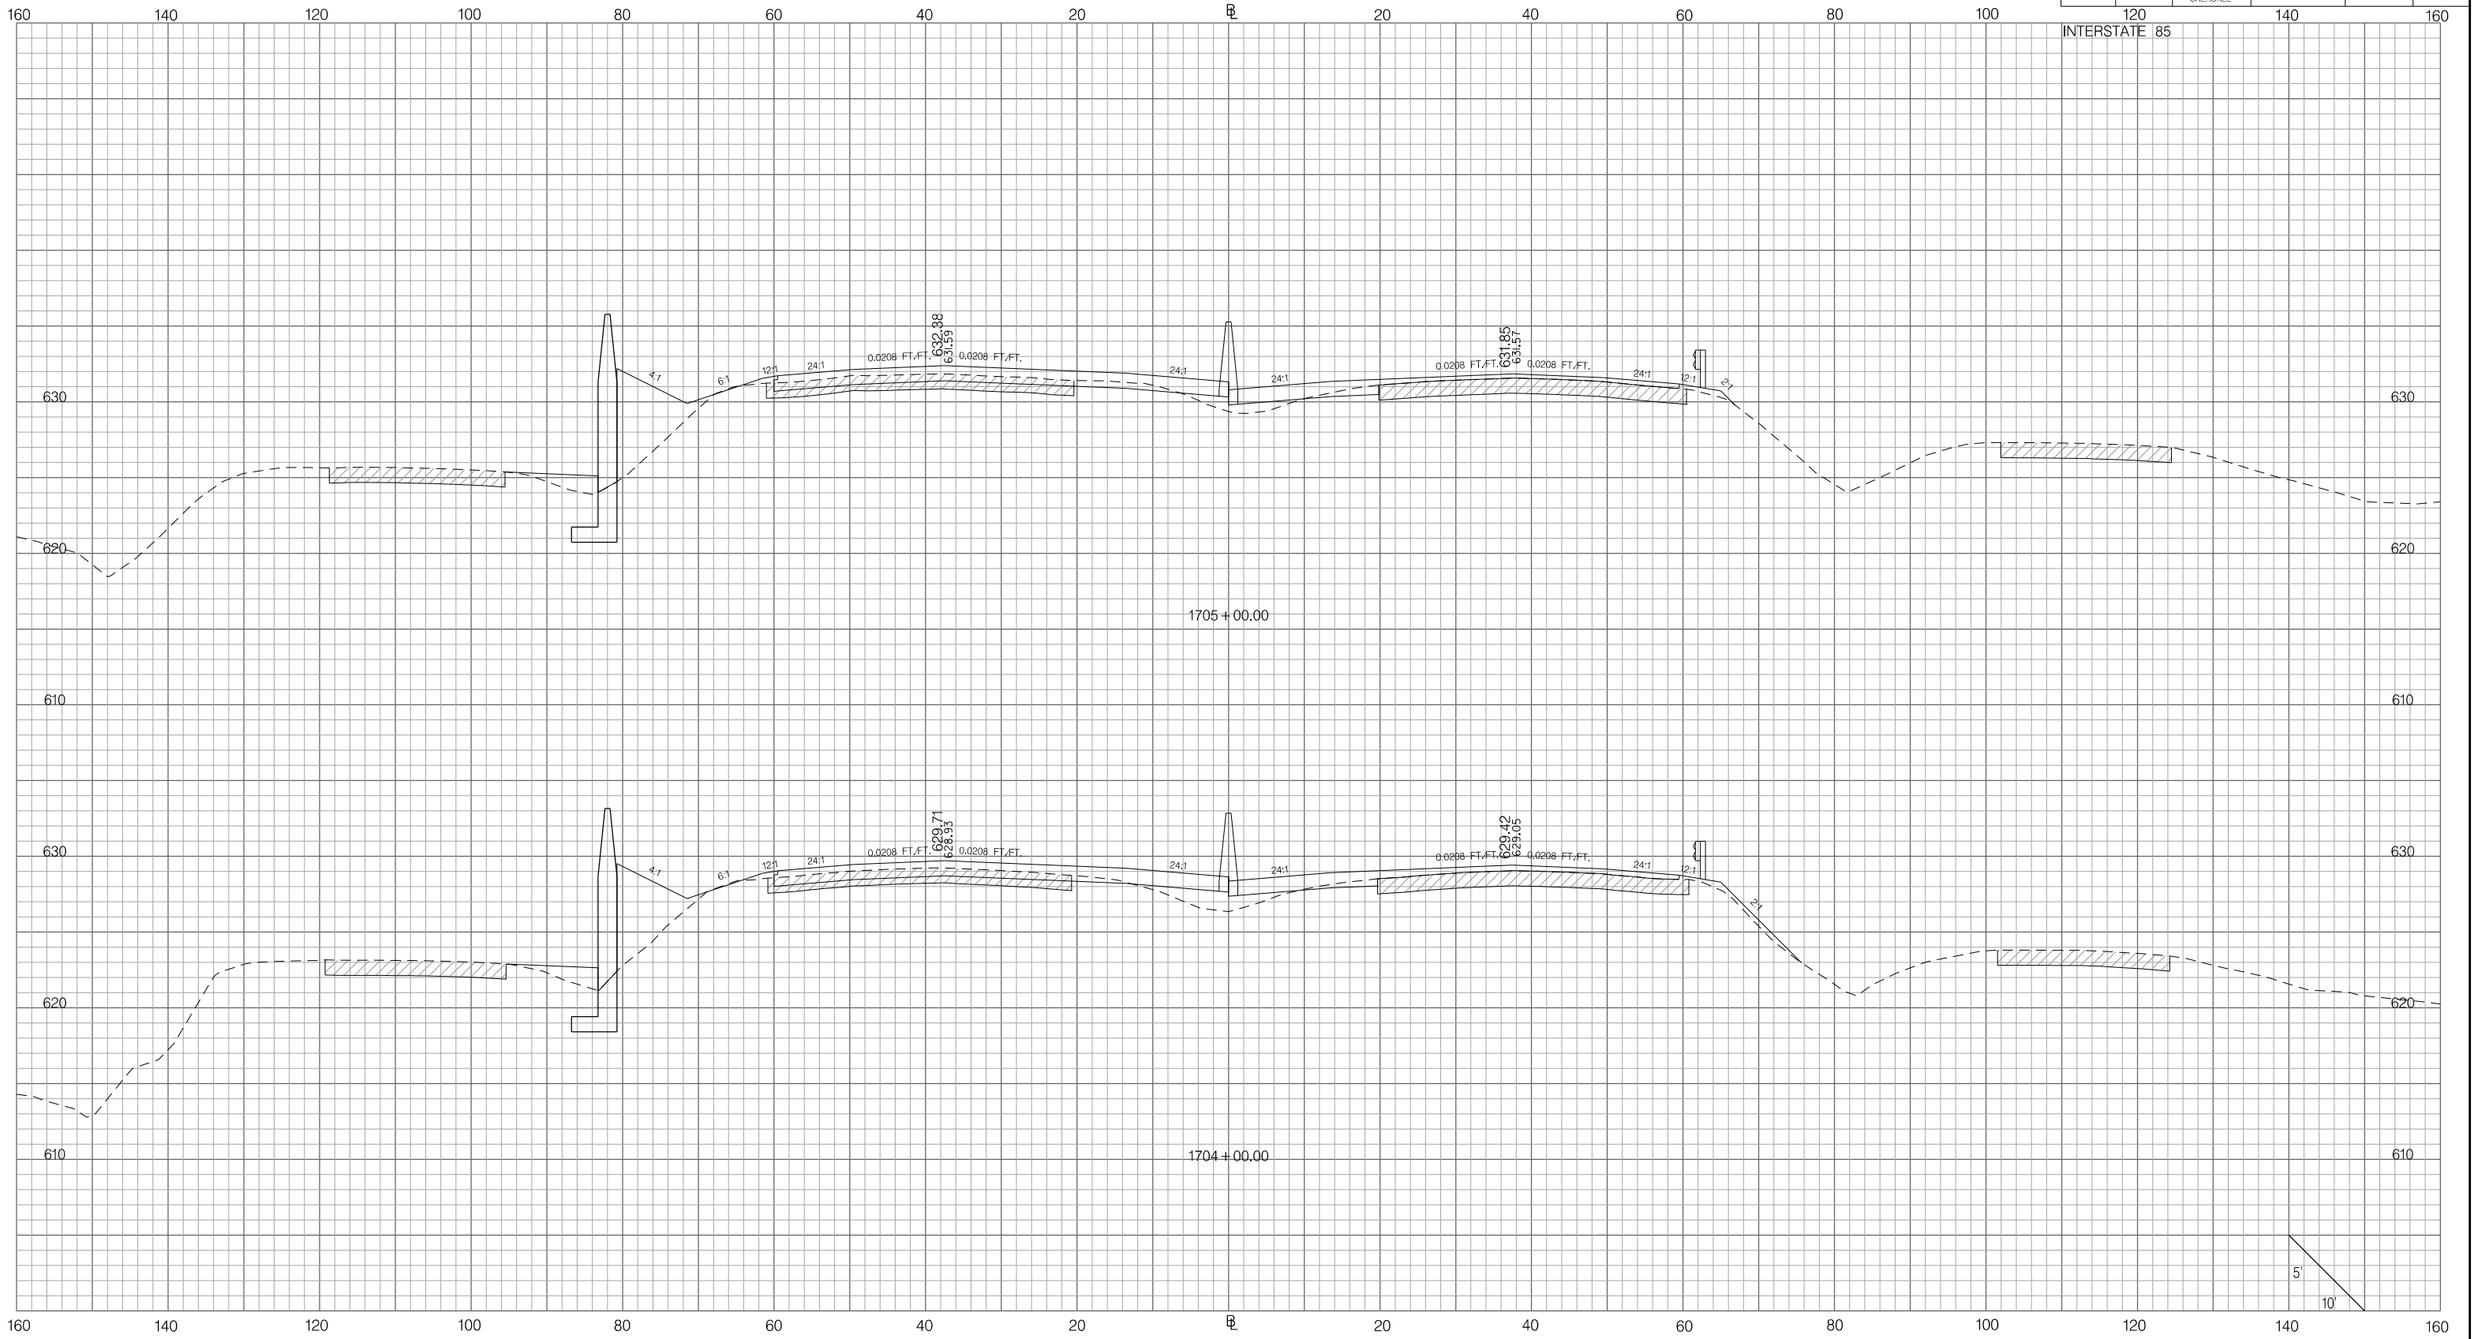

PRELIMINARY
NOT FOR CONSTRUCTION

SCALE: 1" =

REV. NO.	BY	DATE	DESCRIPTION OF REVISION
7			
6			
5			
4			
3			
2			
1			

SOUTH CAROLINA DEPARTMENT OF TRANSPORTATION
INTERSTATE 85

CROSS SECTION SHEET

INTERSTATE 85 MILE MARKER 90–97
SEGMENT C

Z:\Projects\14-60 I85 Widening Cherokee Co MM80-96\Dgn\CrossSections\CROSS SECTION SHEET FILES\PX_I85.dgn
3/9/2016

FED. RD. DIV. NO.	STATE	COUNTY	PROJECT ID	ROAD / ROUTE NO.	SHEET NO.
3	SC	SPARTANBURG CHEROKEE	P027114	INTERSTATE 85	X129

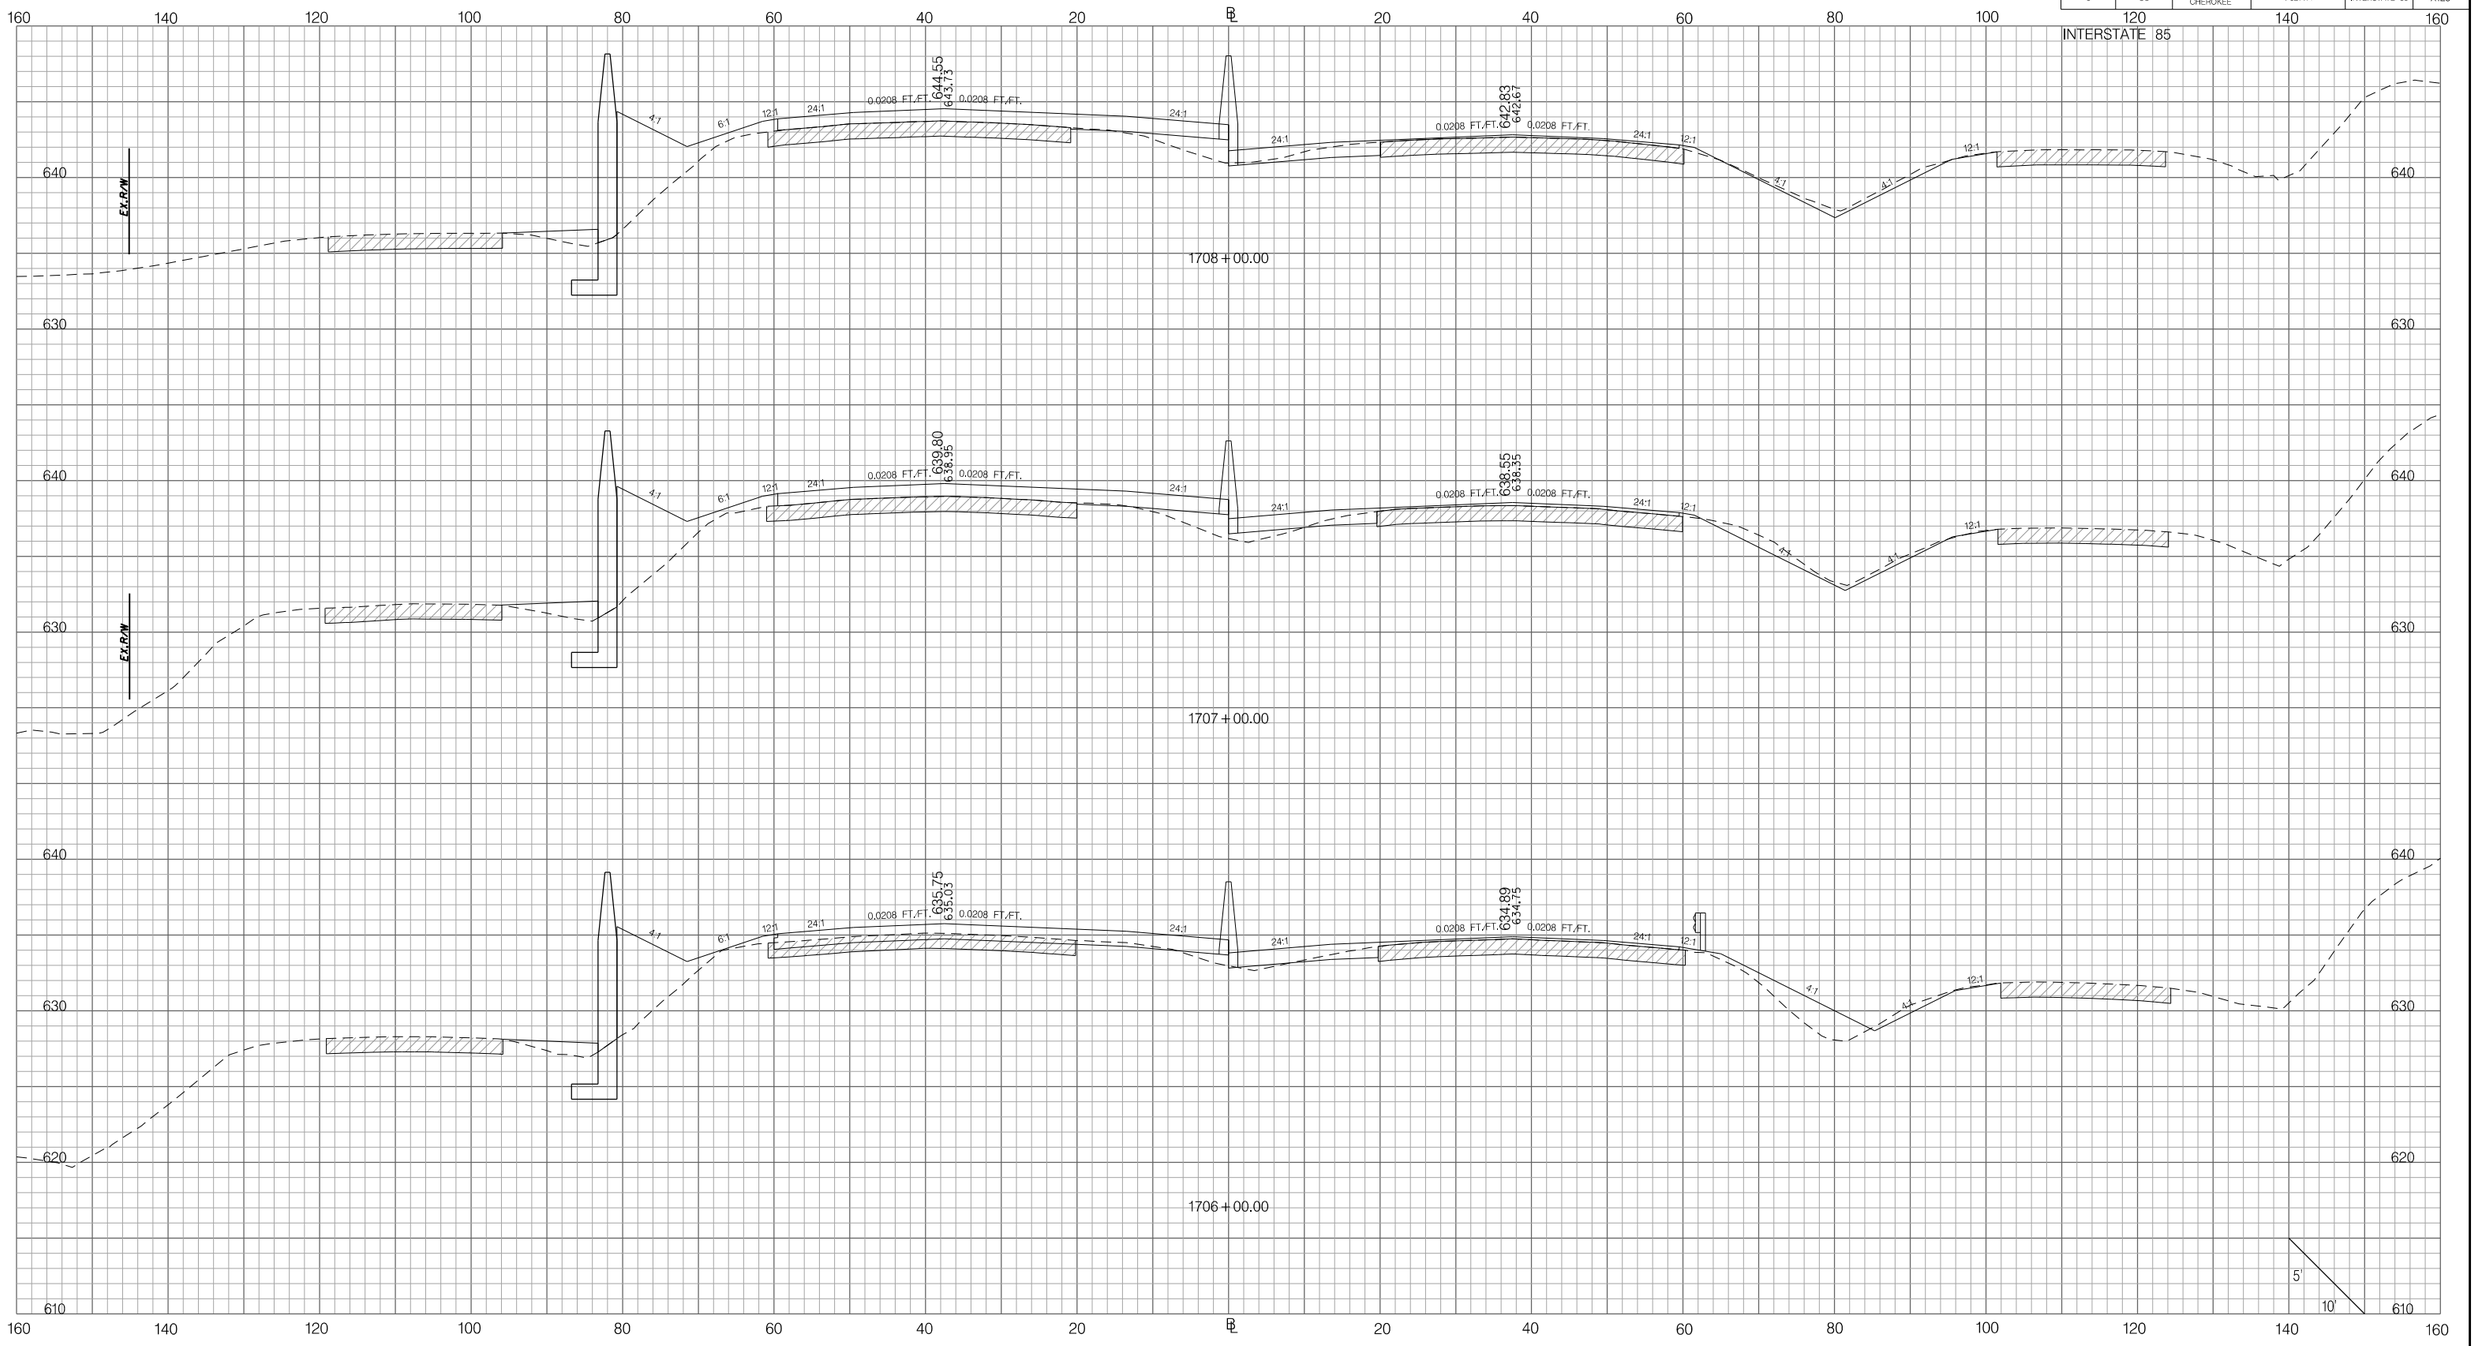

PRELIMINARY
NOT FOR CONSTRUCTION

SCALE: 1" =

REV. NO.	BY	DATE	DESCRIPTION OF REVISION
7			
6			
5			
4			
3			
2			
1			

SOUTH CAROLINA DEPARTMENT OF TRANSPORTATION
INTERSTATE 85

CROSS SECTION SHEET

INTERSTATE 85 MILE MARKER 90–97
SEGMENT C

Z:\Projects\14-60 I85 Widening Cherokee Co MM80-96\Dgn\CrossSections\CROSS SECTION SHEET FILES\PX_I85.dgn
3/9/2016

FED. RD. DIV. NO.	STATE	COUNTY	PROJECT ID	ROAD / ROUTE NO.	SHEET NO.
3	SC	SPARTANBURG CHEROKEE	P027114	INTERSTATE 85	X130

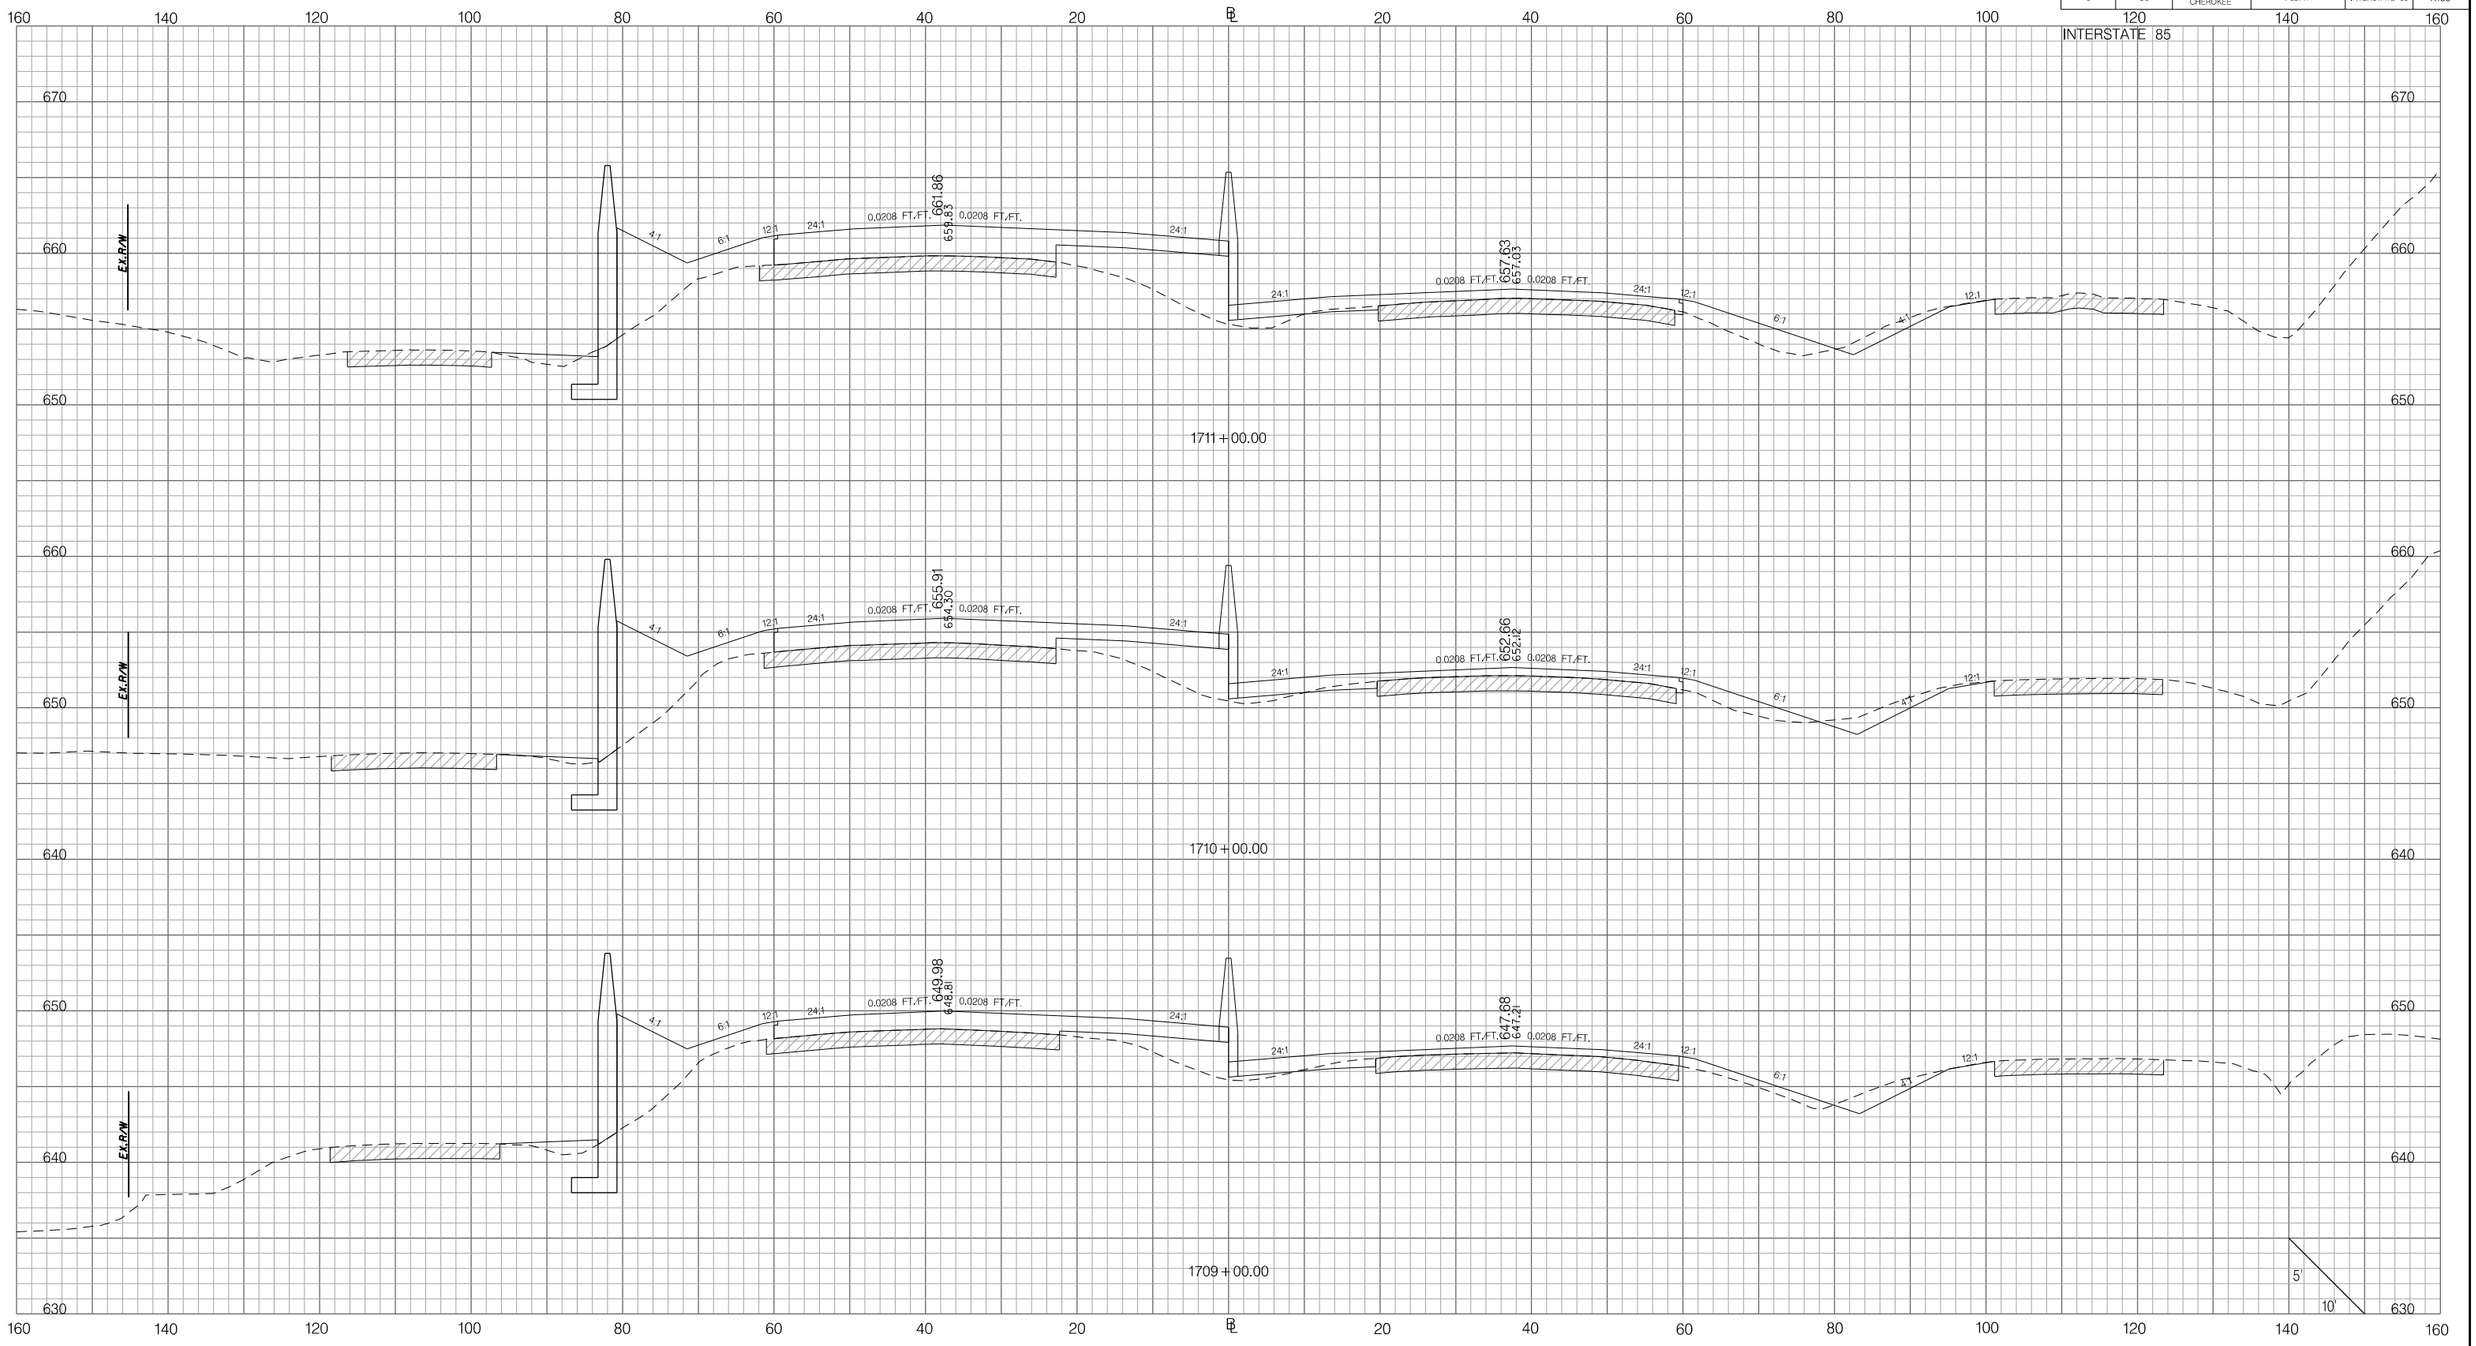

PRELIMINARY
NOT FOR CONSTRUCTION

SCALE: 1" =

REV. NO.	BY	DATE	DESCRIPTION OF REVISION
7			
6			
5			
4			
3			
2			
1			

SOUTH CAROLINA DEPARTMENT OF TRANSPORTATION
INTERSTATE 85

CROSS SECTION SHEET

INTERSTATE 85 MILE MARKER 90–97
SEGMENT C

Z:\Projects\14-60 I85 Widening Cherokee Co MM80-96\Dgn\CrossSections\CROSS SECTION SHEET FILES\PX_I85.dgn
3/9/2016

FED. RD. DIV. NO.	STATE	COUNTY	PROJECT ID	ROAD / ROUTE NO.	SHEET NO.
3	SC	SPARTANBURG CHEROKEE	P027114	INTERSTATE 85	X131

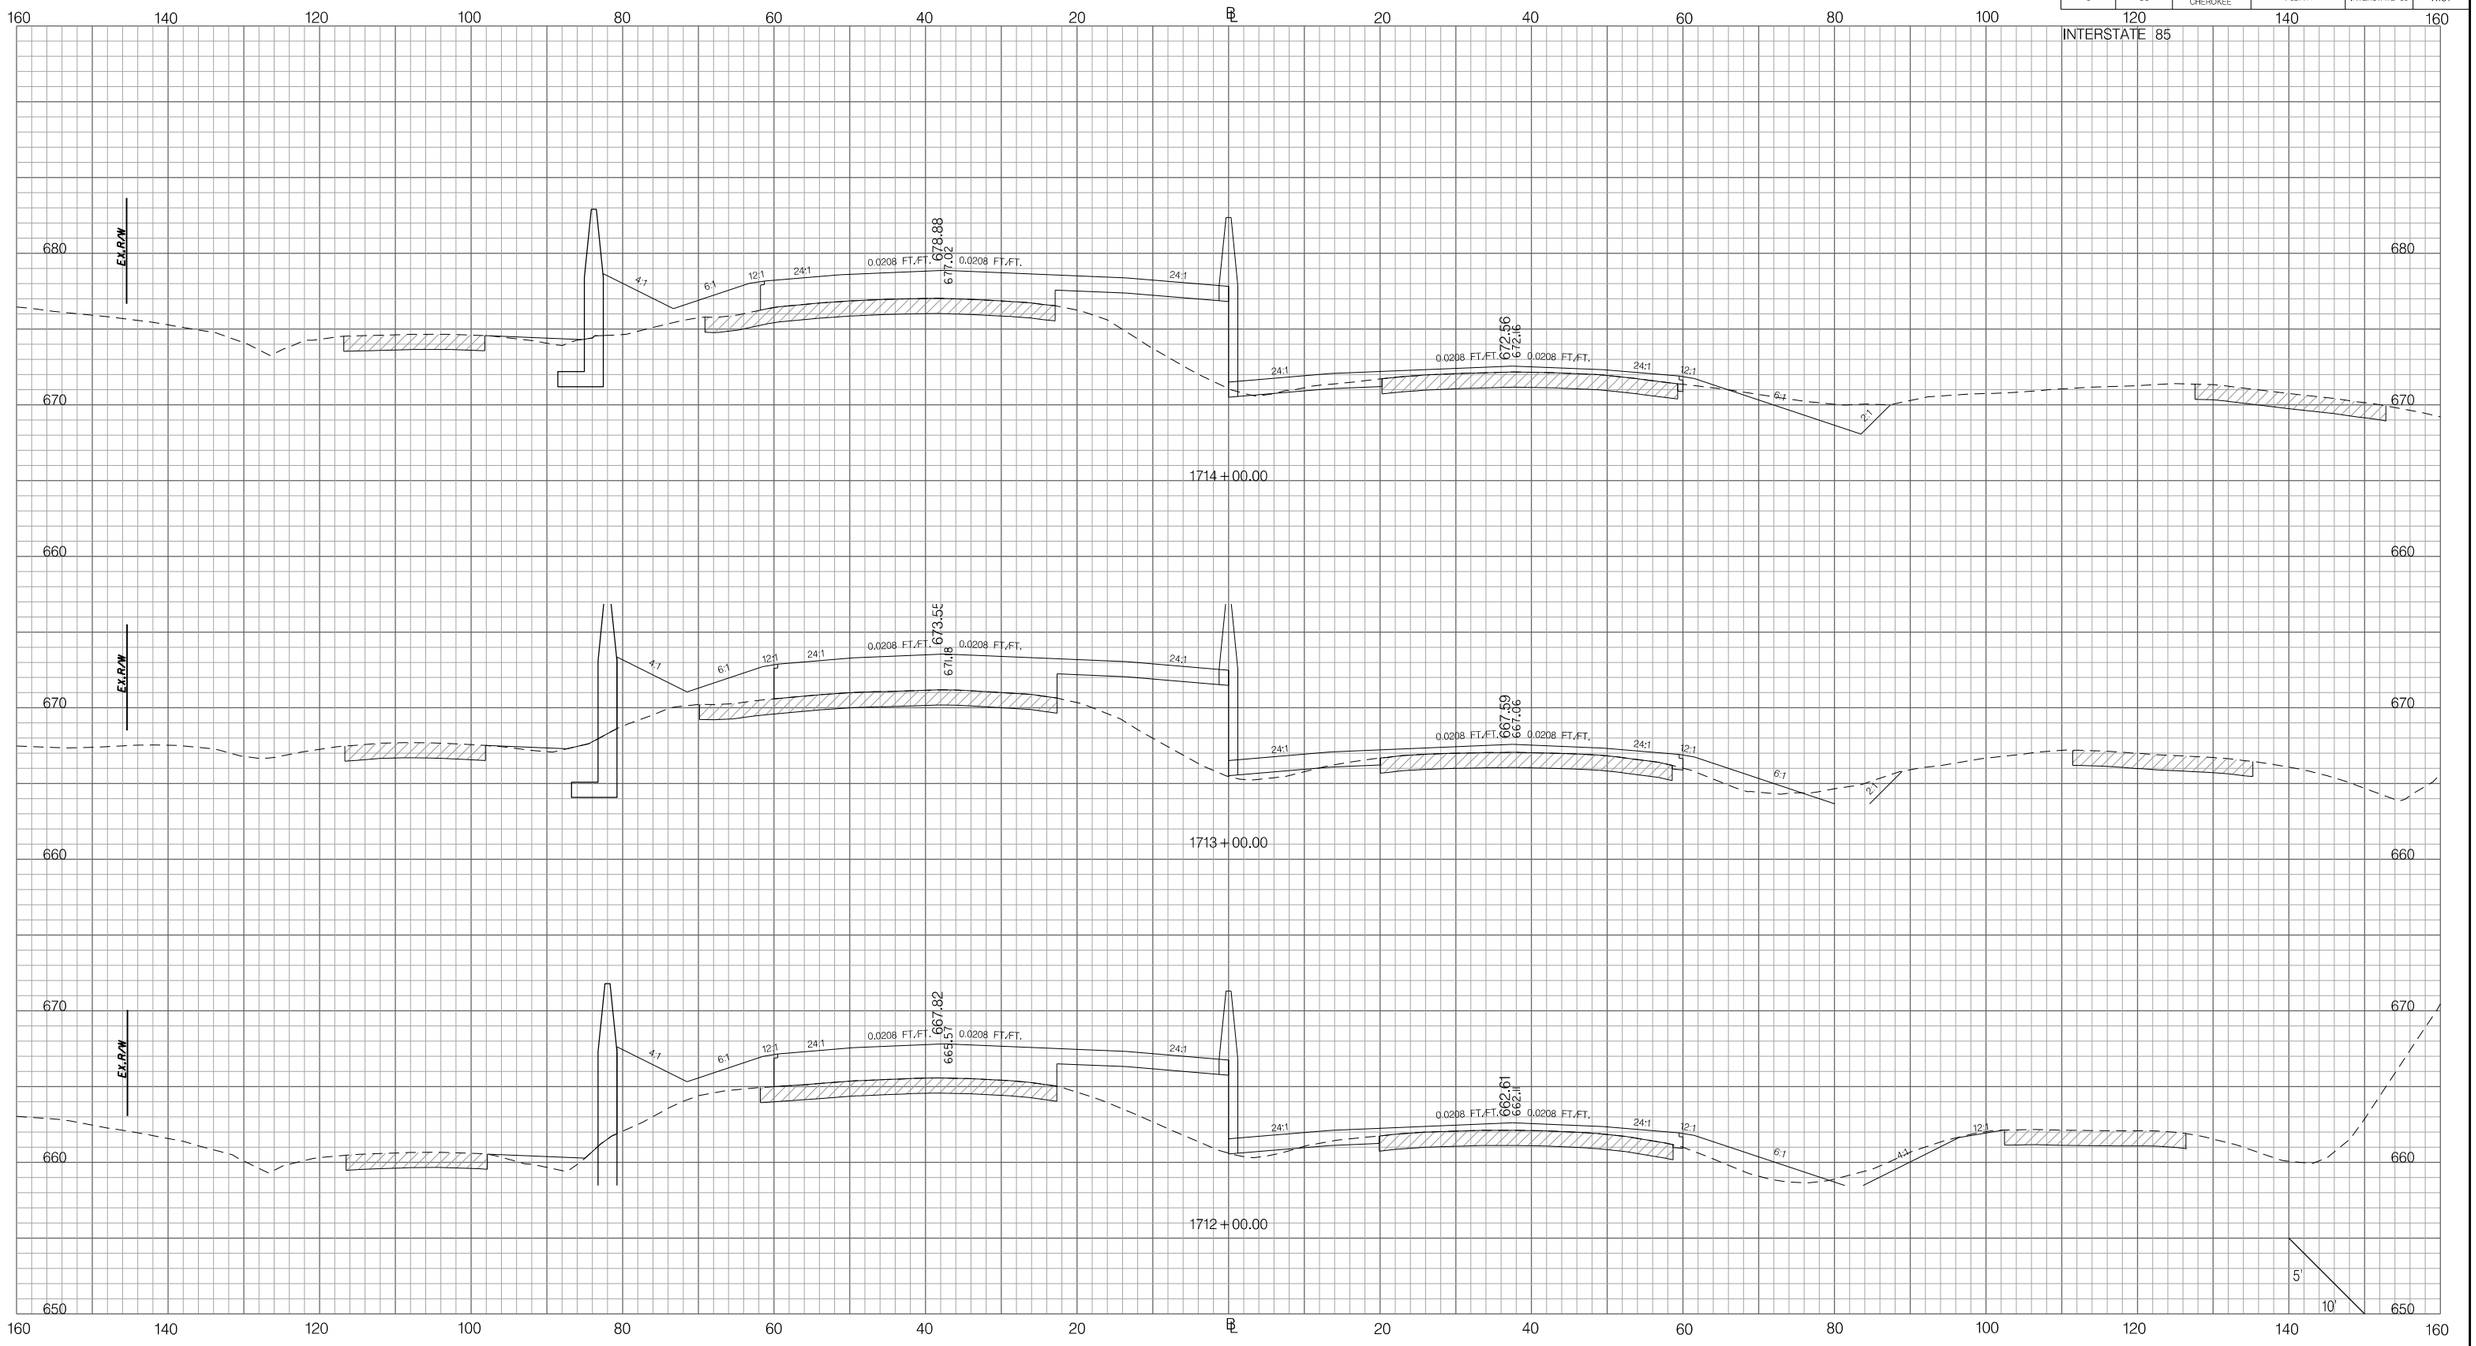

Z:\Projects\14-60 I85 Widening Cherokee Co MM80-96\Dgn\CrossSections\CROSS SECTION SHEET FILES\PX_I85.dgn
3/9/2016

PRELIMINARY
NOT FOR CONSTRUCTION

SCALE: 1" =

REV. NO.	BY	DATE	DESCRIPTION OF REVISION
7			
6			
5			
4			
3			
2			
1			

SOUTH CAROLINA DEPARTMENT OF TRANSPORTATION
INTERSTATE 85

CROSS SECTION SHEET

INTERSTATE 85 MILE MARKER 90–97
SEGMENT C

FED. RD. DIV. NO.	STATE	COUNTY	PROJECT ID	ROAD / ROUTE NO.	SHEET NO.
3	SC	SPARTANBURG CHEROKEE	P027114	INTERSTATE 85	X132

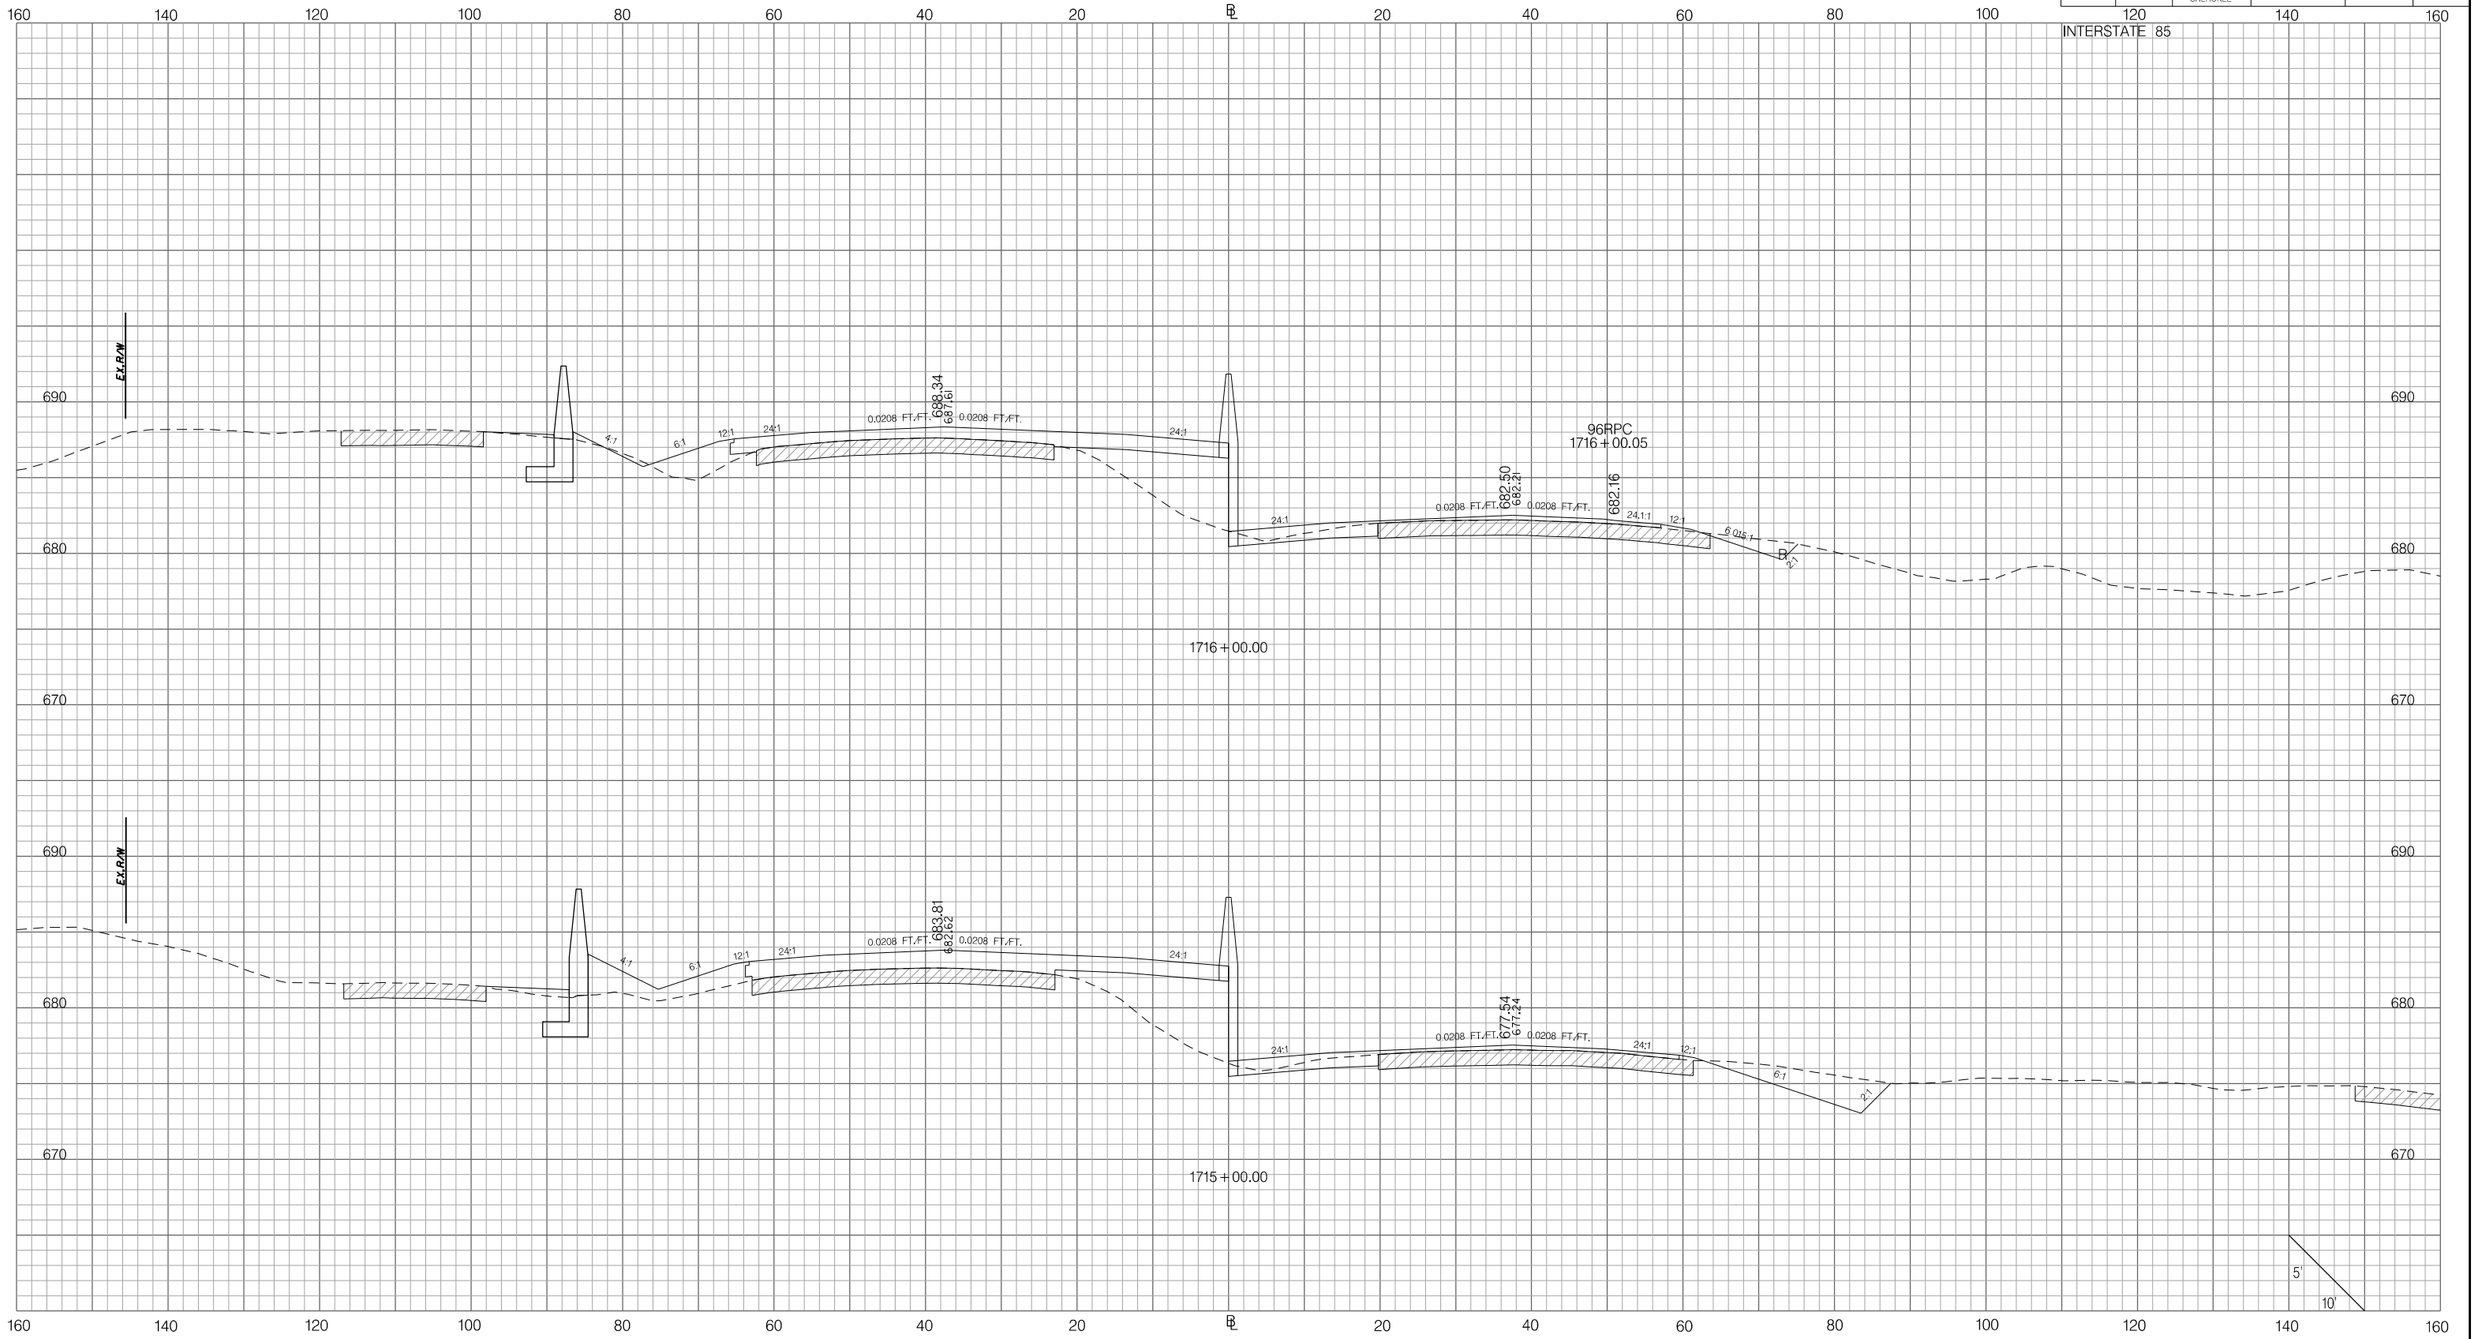

PRELIMINARY
NOT FOR CONSTRUCTION

SCALE: 1" =

REV. NO.	BY	DATE	DESCRIPTION OF REVISION
7			
6			
5			
4			
3			
2			
1			

SOUTH CAROLINA DEPARTMENT OF TRANSPORTATION
INTERSTATE 85

CROSS SECTION SHEET

INTERSTATE 85 MILE MARKER 90–97
SEGMENT C

Z:\Projects\14-60 I85 Widening Cherokee Co MM80-96\Dgn\CrossSections\CROSS SECTION SHEET FILES\PX_I85.dgn
3/9/2016

FED. RD. DIV. NO.	STATE	COUNTY	PROJECT ID	ROAD / ROUTE NO.	SHEET NO.
3	SC	SPARTANBURG CHEROKEE	P027114	INTERSTATE 85	X133

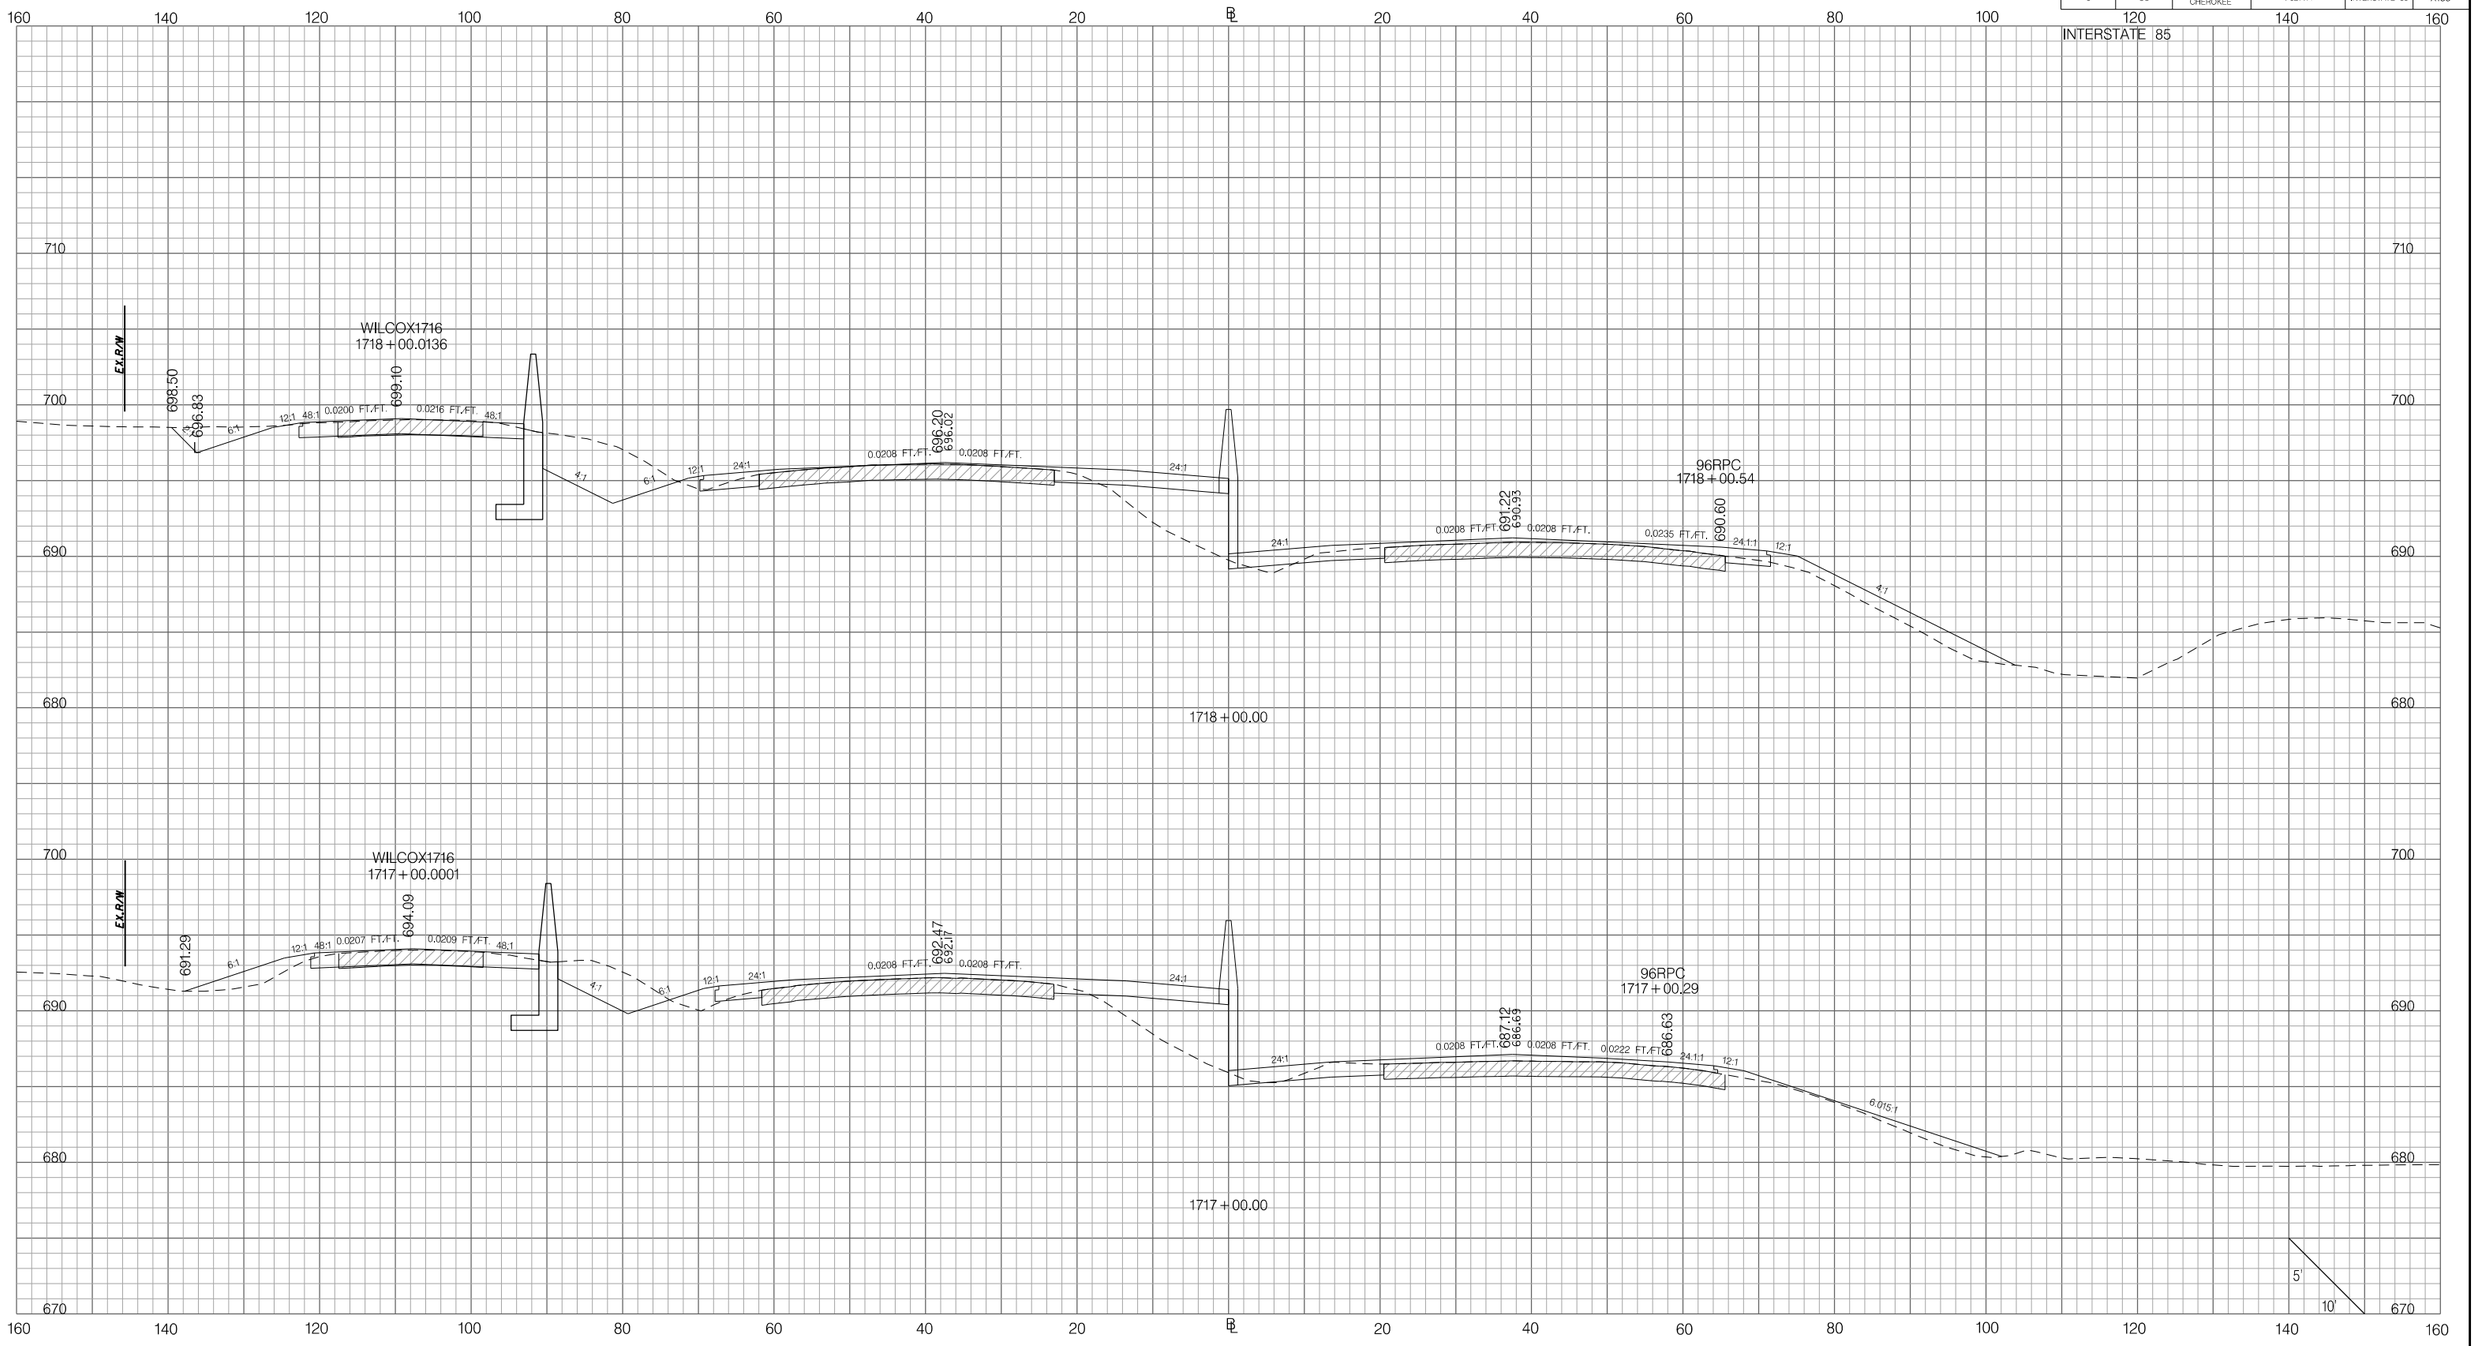

PRELIMINARY
NOT FOR CONSTRUCTION

SCALE: 1" =

REV. NO.	BY	DATE	DESCRIPTION OF REVISION
7			
6			
5			
4			
3			
2			
1			

SOUTH CAROLINA DEPARTMENT OF TRANSPORTATION
INTERSTATE 85

CROSS SECTION SHEET

INTERSTATE 85 MILE MARKER 90–97
SEGMENT C

Z:\Projects\14-60 I85 Widening Cherokee Co MM80-96\Dgn\CrossSections\CROSS SECTION SHEET FILES\PX_I85.dgn
3/9/2016

FED. RD. DIV. NO.	STATE	COUNTY	PROJECT ID	ROAD / ROUTE NO.	SHEET NO.
3	SC	SPARTANBURG CHEROKEE	P027114	INTERSTATE 85	X134

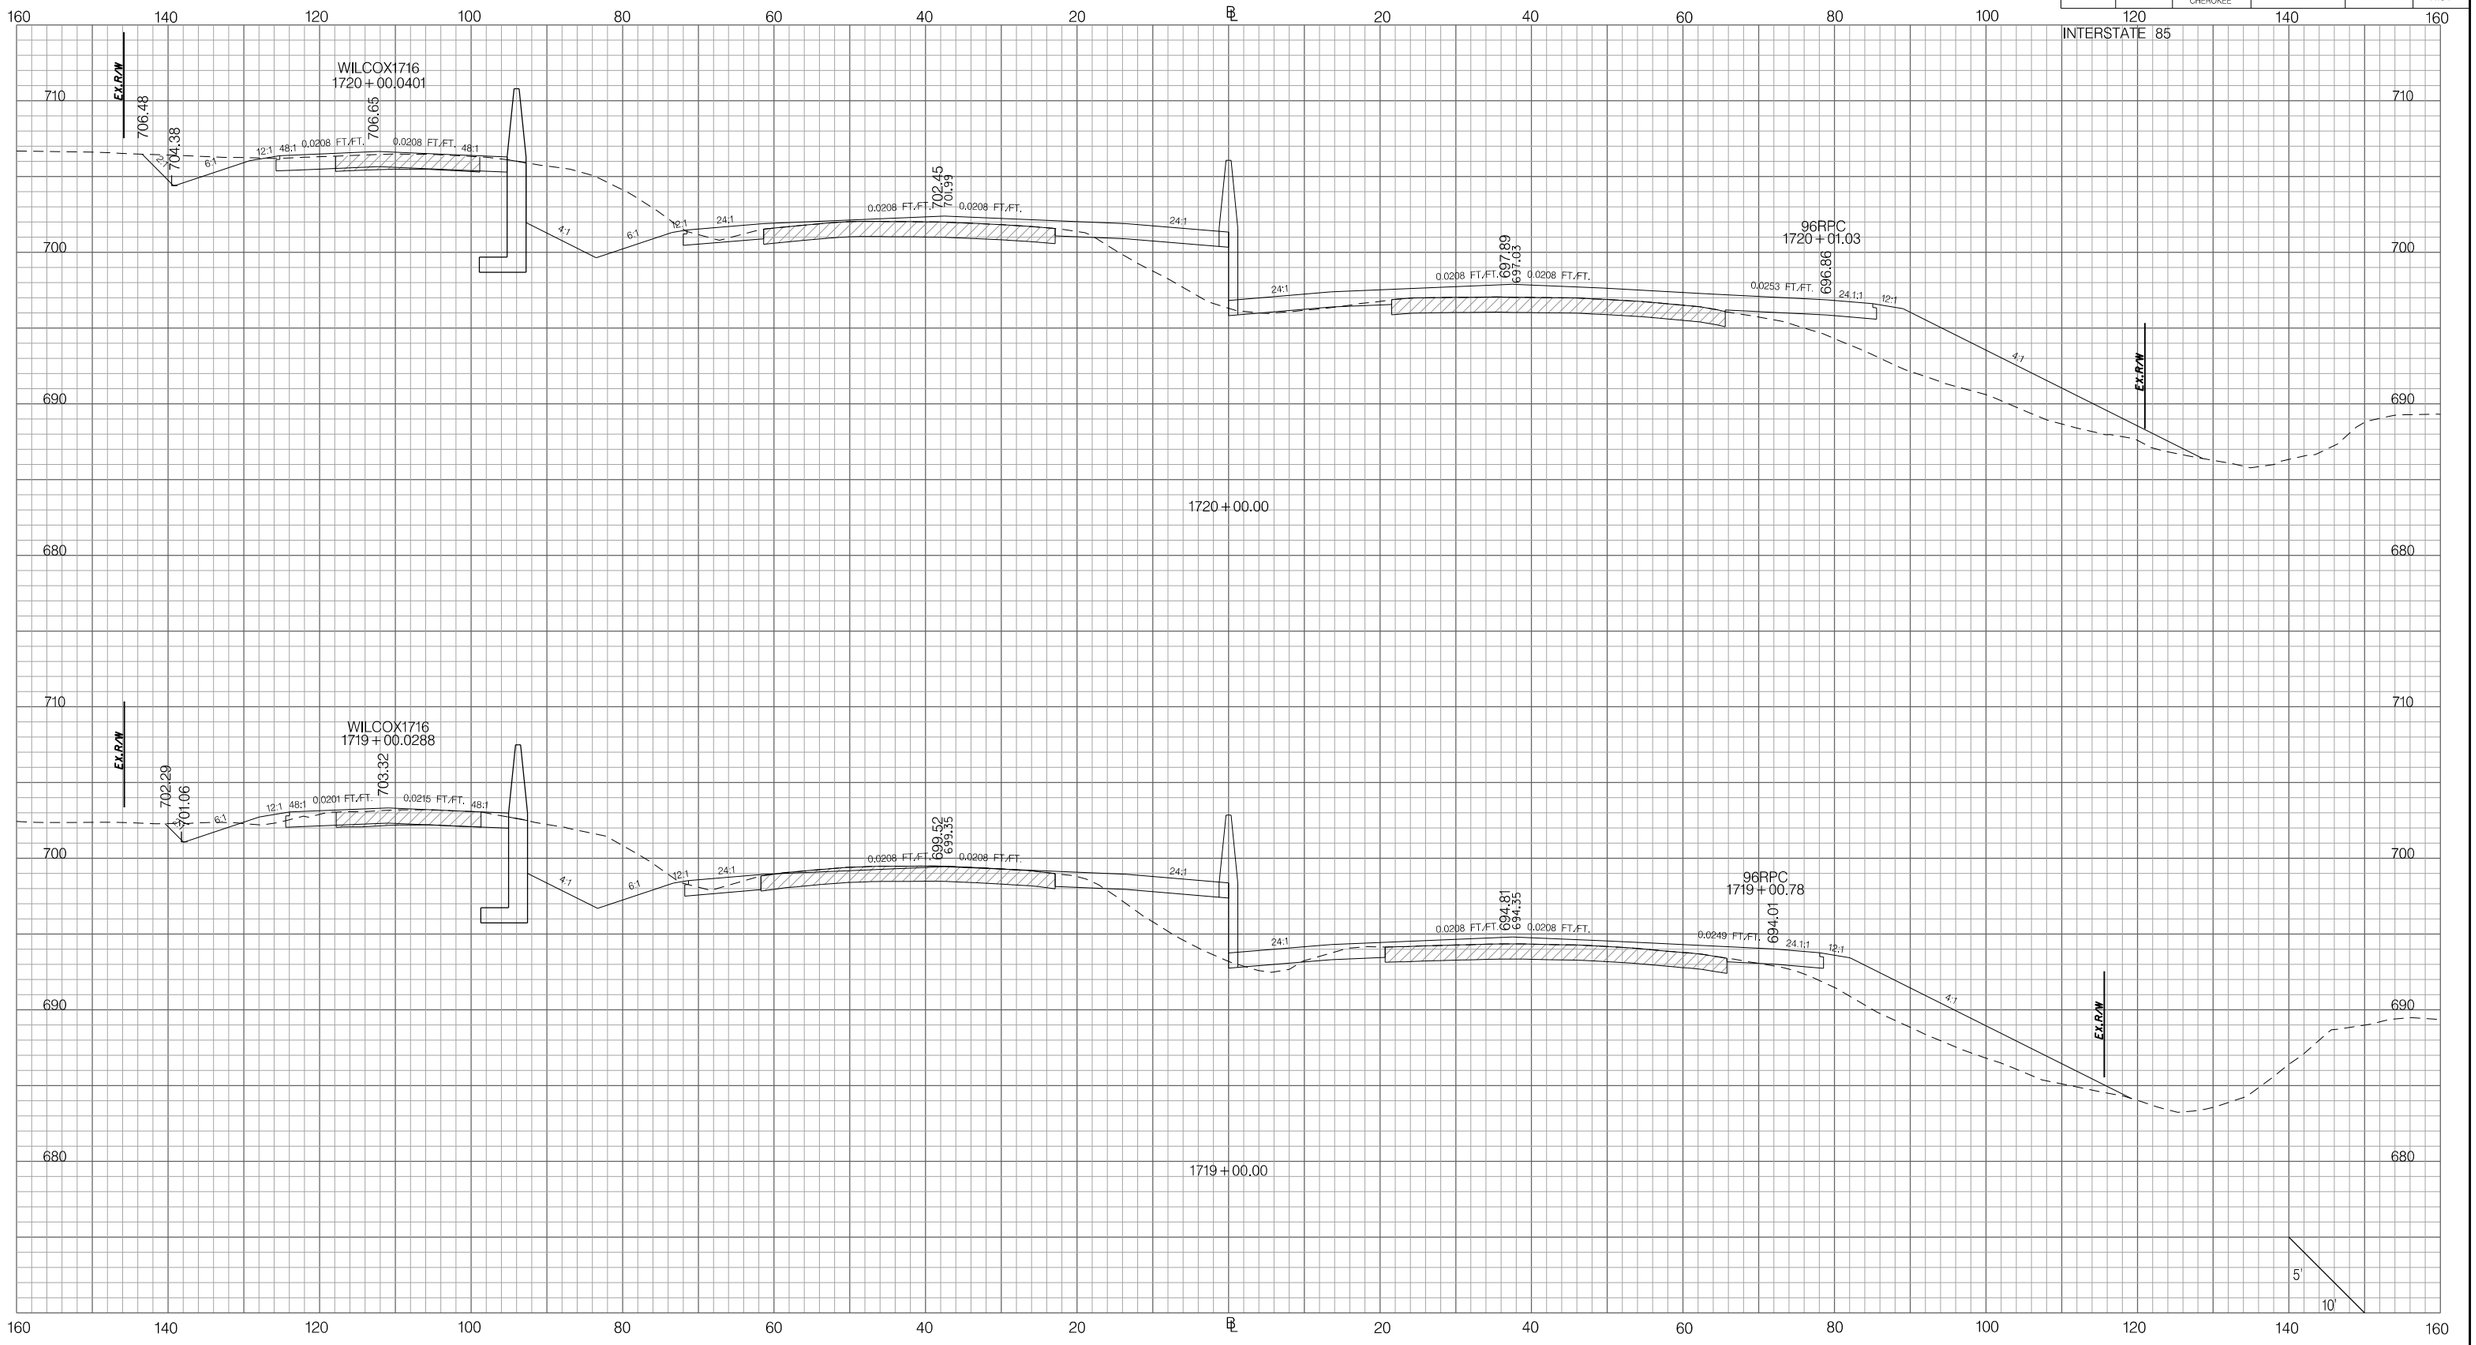

PRELIMINARY
NOT FOR CONSTRUCTION

SCALE: 1" =

REV. NO.	BY	DATE	DESCRIPTION OF REVISION
7			
6			
5			
4			
3			
2			
1			

SOUTH CAROLINA DEPARTMENT OF TRANSPORTATION
INTERSTATE 85

CROSS SECTION SHEET

INTERSTATE 85 MILE MARKER 90–97
SEGMENT C

Z:\Projects\14-60 I85 Widening Cherokee Co MM80-96\Dgn\CrossSections\CROSS SECTION SHEET FILES\PX_I85.dgn
3/9/2016

FED. RD. DIV. NO.	STATE	COUNTY	PROJECT ID	ROAD / ROUTE NO.	SHEET NO.
3	SC	SPARTANBURG CHEROKEE	P027114	INTERSTATE 85	X135

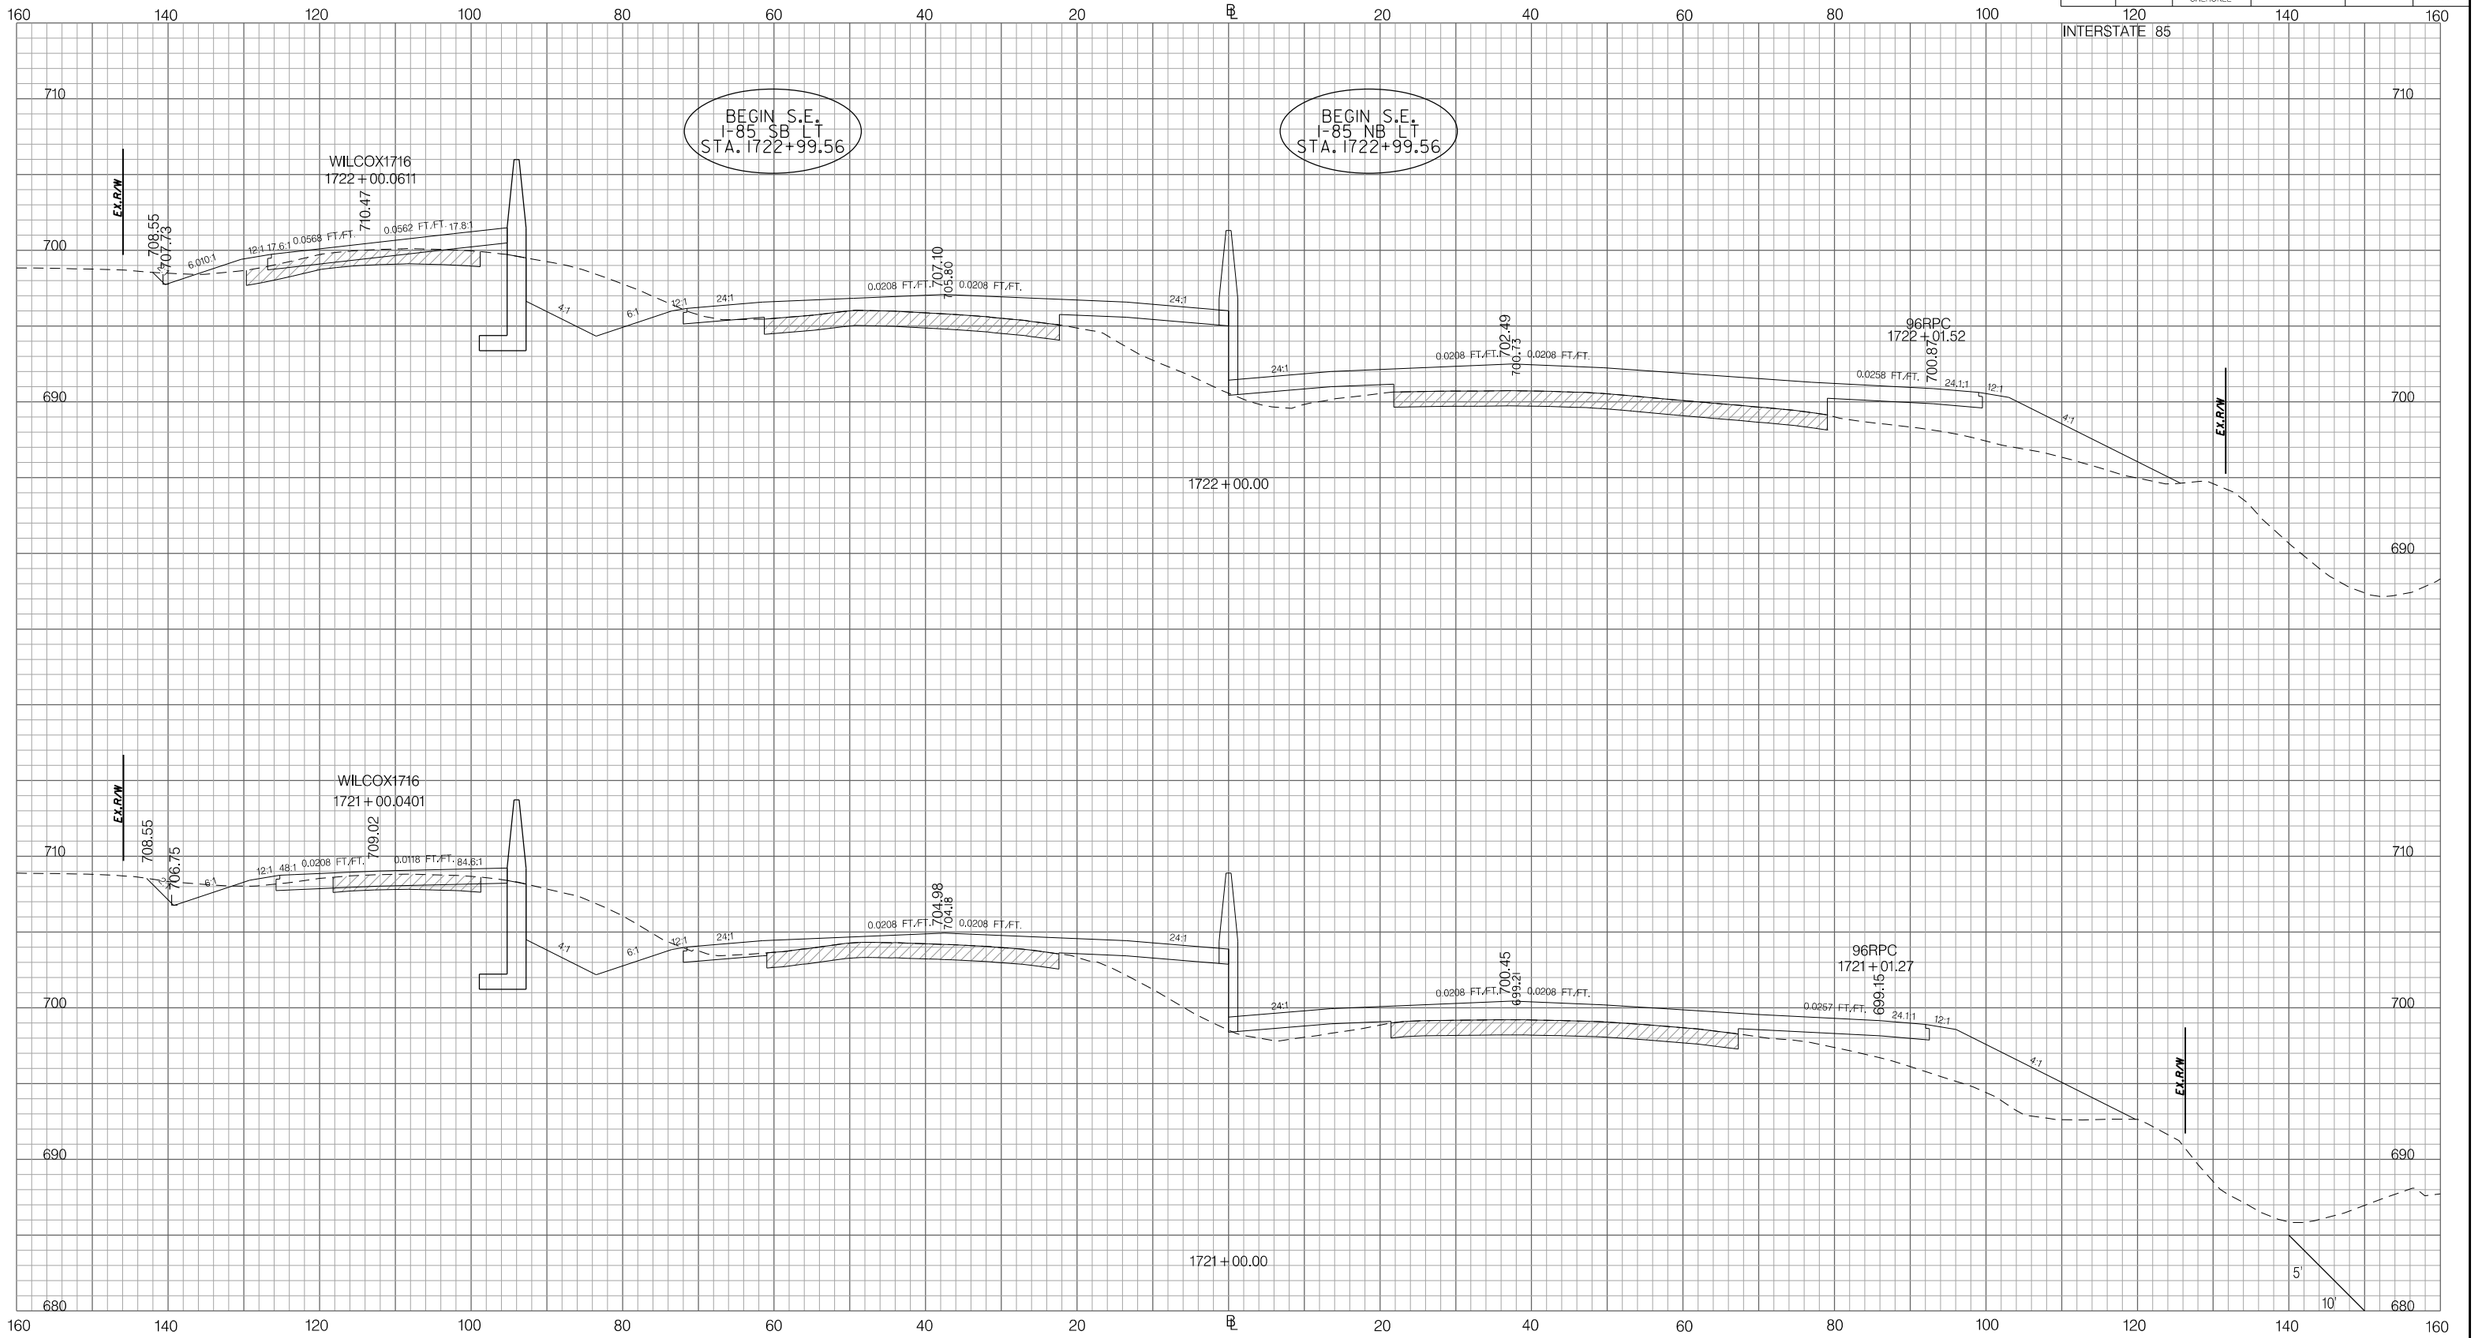

PRELIMINARY
NOT FOR CONSTRUCTION

SCALE: 1" =

REV. NO.	BY	DATE	DESCRIPTION OF REVISION
7			
6			
5			
4			
3			
2			
1			

SOUTH CAROLINA DEPARTMENT OF TRANSPORTATION
INTERSTATE 85

CROSS SECTION SHEET

INTERSTATE 85 MILE MARKER 90–97
SEGMENT C

Z:\Projects\14-60 I85 Widening Cherokee Co MM80-96\Dgn\CrossSections\CROSS SECTION SHEET FILES\PX_I85.dgn
3/9/2016

FED. RD. DIV. NO.	STATE	COUNTY	PROJECT ID	ROAD / ROUTE NO.	SHEET NO.
3	SC	SPARTANBURG CHEROKEE	P027114	INTERSTATE 85	X136

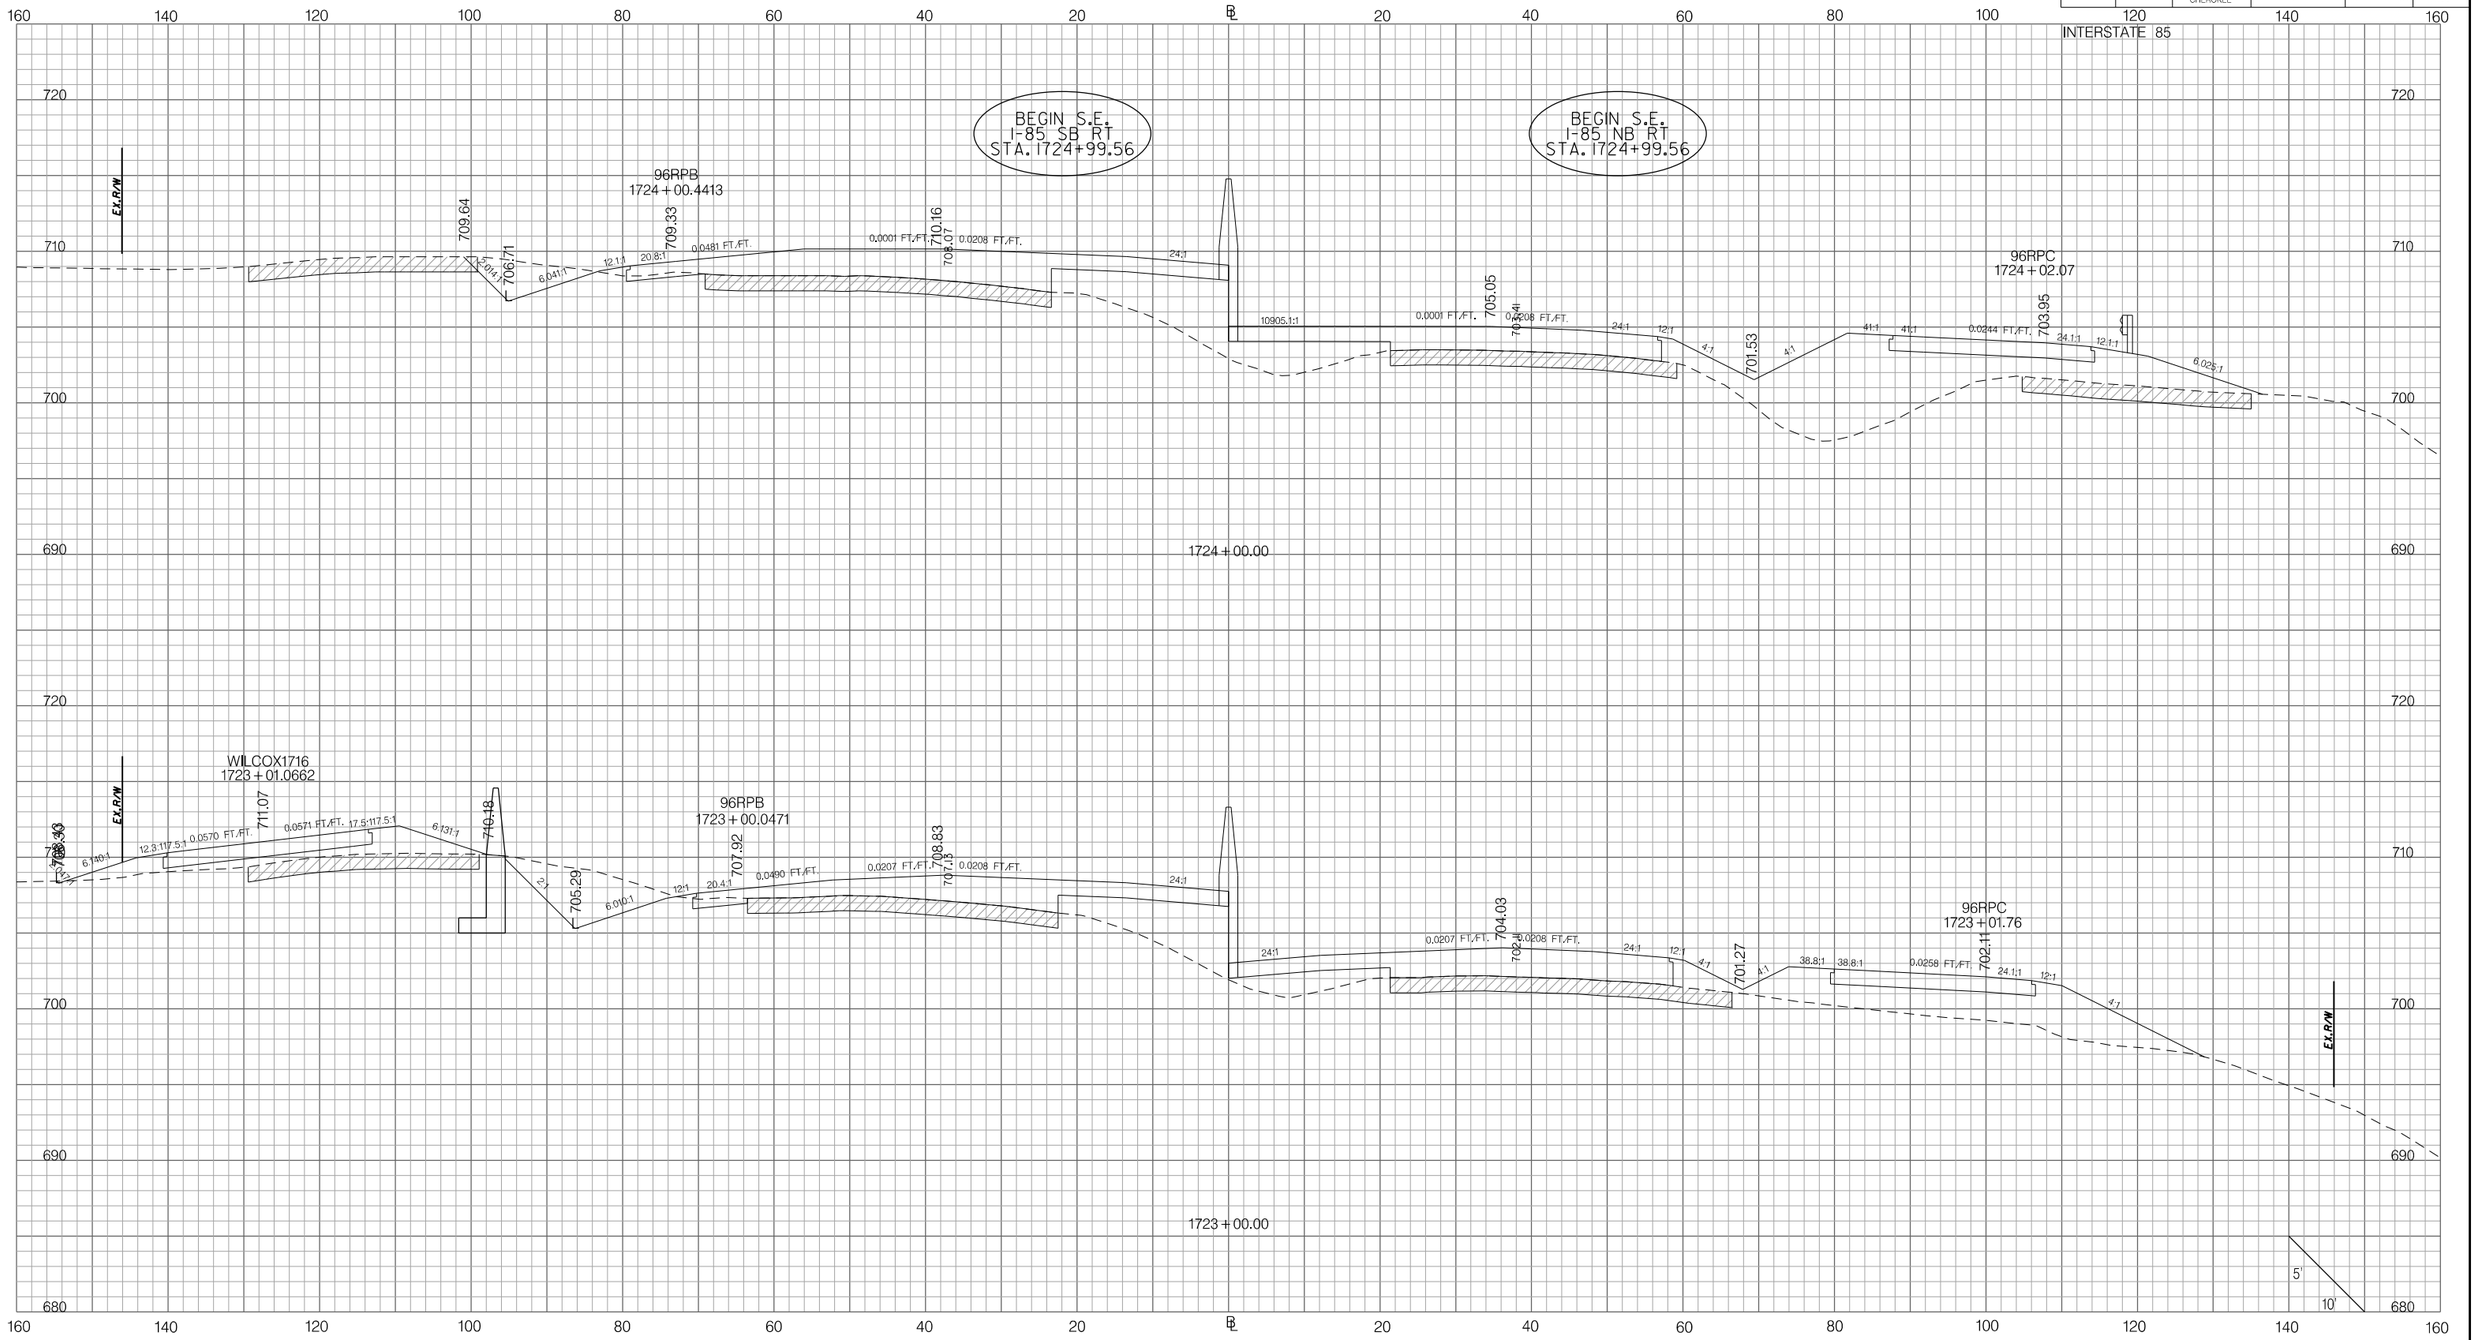

PRELIMINARY
NOT FOR CONSTRUCTION

SCALE: 1" =

REV. NO.	BY	DATE	DESCRIPTION OF REVISION
7			
6			
5			
4			
3			
2			
1			

SOUTH CAROLINA DEPARTMENT OF TRANSPORTATION
INTERSTATE 85

CROSS SECTION SHEET

INTERSTATE 85 MILE MARKER 90–97
SEGMENT C

Z:\Projects\14-60 I85 Widening Cherokee Co MM80-96\Dgn\CrossSections\CROSS SECTION SHEET FILES\PX_I85.dgn
3/9/2016

FED. RD. DIV. NO.	STATE	COUNTY	PROJECT ID	ROAD / ROUTE NO.	SHEET NO.
3	SC	SPARTANBURG CHEROKEE	P027114	INTERSTATE 85	X137

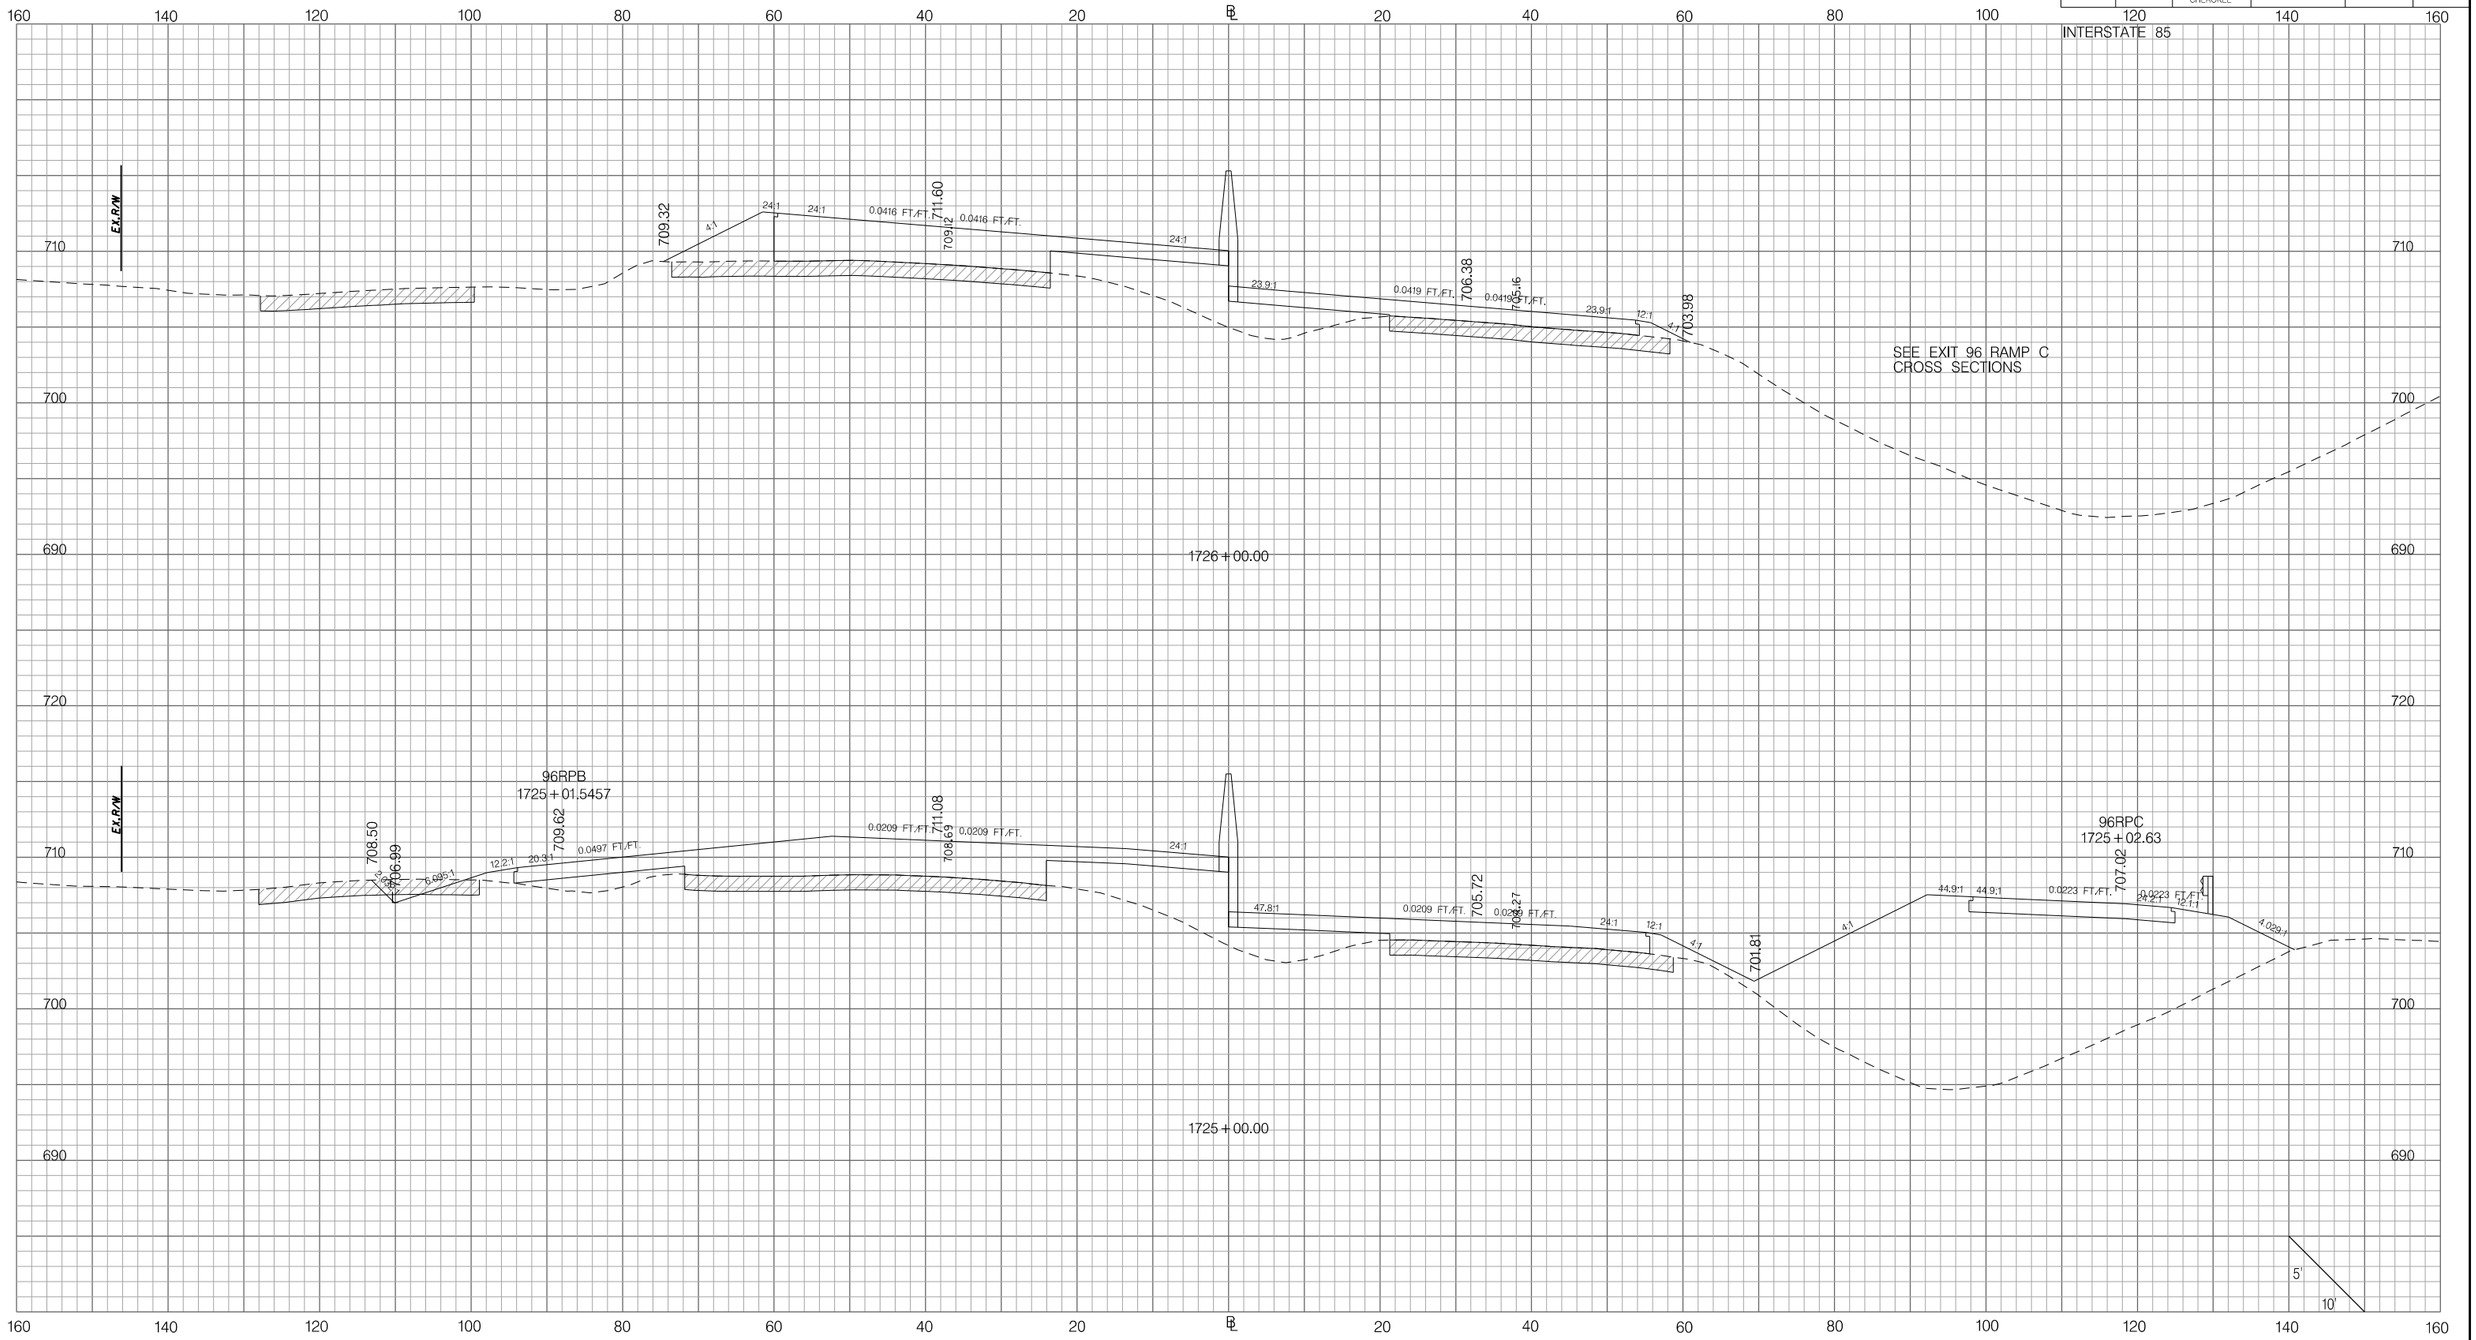

PRELIMINARY
NOT FOR CONSTRUCTION

SCALE: 1" =

REV. NO.	BY	DATE	DESCRIPTION OF REVISION
7			
6			
5			
4			
3			
2			
1			

SOUTH CAROLINA DEPARTMENT OF TRANSPORTATION
INTERSTATE 85

CROSS SECTION SHEET

INTERSTATE 85 MILE MARKER 90–97
SEGMENT C

Z:\Projects\14-60 I85 Widening Cherokee Co MM80-96\Dgn\CrossSections\CROSS SECTION SHEET FILES\PX_I85.dgn
3/9/2016

FED. RD. DIV. NO.	STATE	COUNTY	PROJECT ID	ROAD / ROUTE NO.	SHEET NO.
3	SC	SPARTANBURG CHEROKEE	P027114	INTERSTATE 85	X138

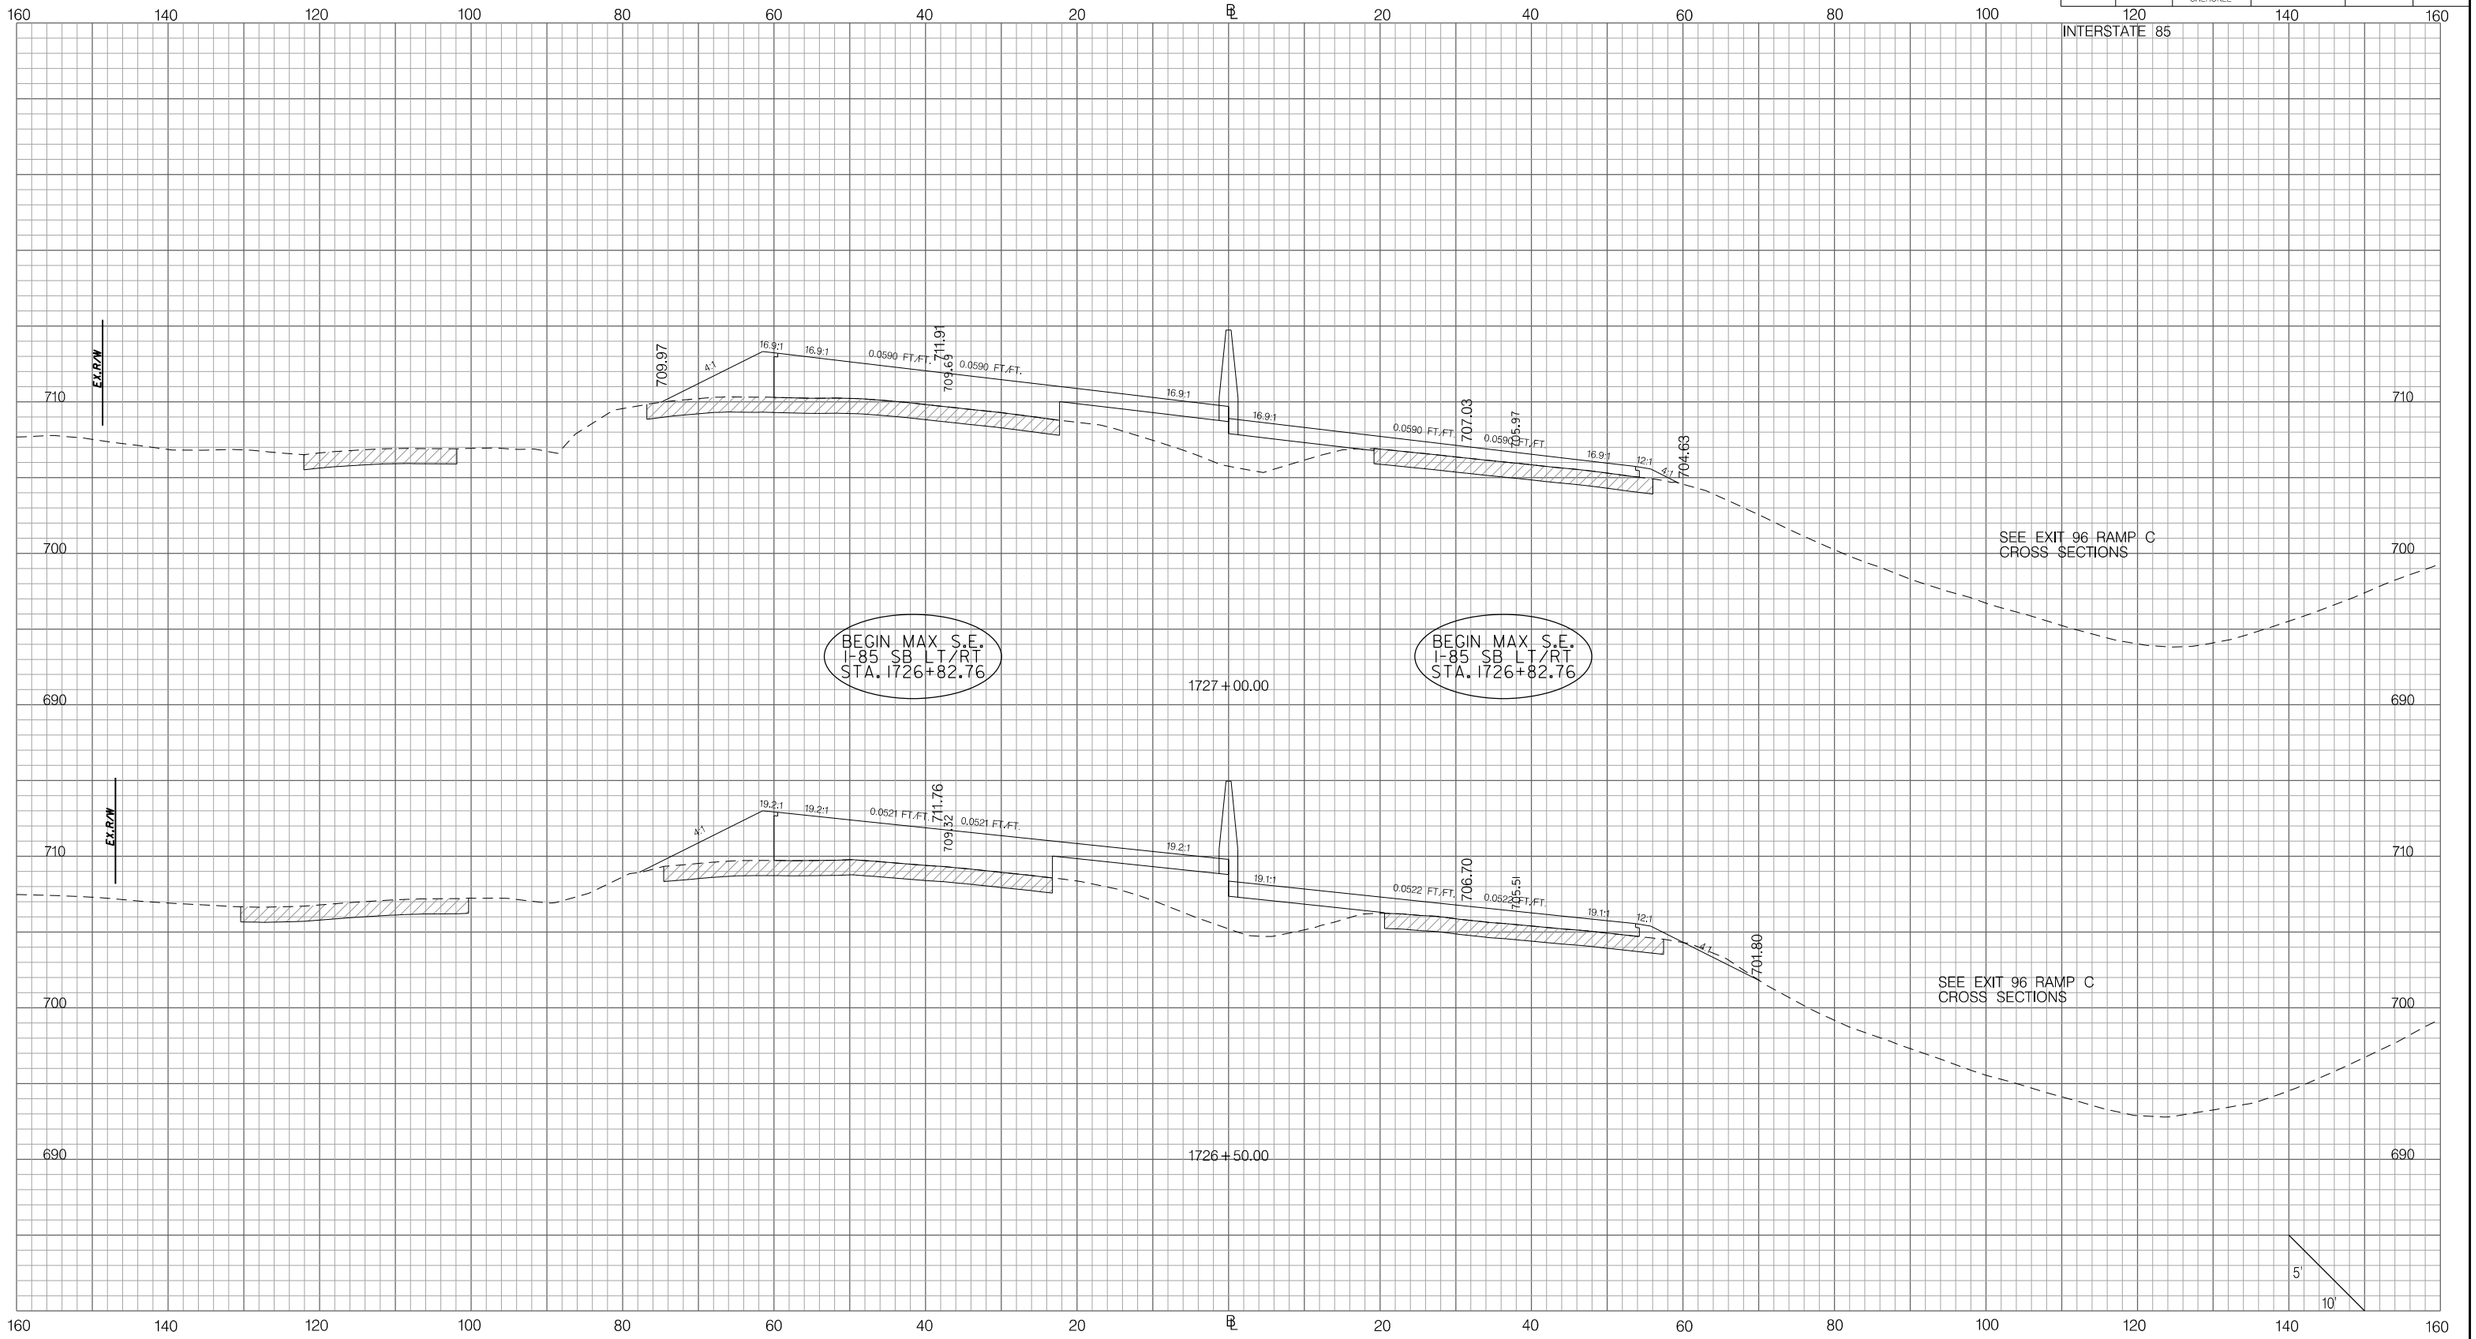

PRELIMINARY
NOT FOR CONSTRUCTION

SCALE: 1" =

REV. NO.	BY	DATE	DESCRIPTION OF REVISION
7			
6			
5			
4			
3			
2			
1			

SOUTH CAROLINA DEPARTMENT OF TRANSPORTATION
INTERSTATE 85

CROSS SECTION SHEET

INTERSTATE 85 MILE MARKER 90–97
SEGMENT C

Z:\Projects\14-60 I85 Widening Cherokee Co MM80-96\Dgn\CrossSections\CROSS SECTION SHEET FILES\PX_I85.dgn
3/9/2016

FED. RD. DIV. NO.	STATE	COUNTY	PROJECT ID	ROAD / ROUTE NO.	SHEET NO.
3	SC	SPARTANBURG CHEROKEE	P027114	INTERSTATE 85	X139

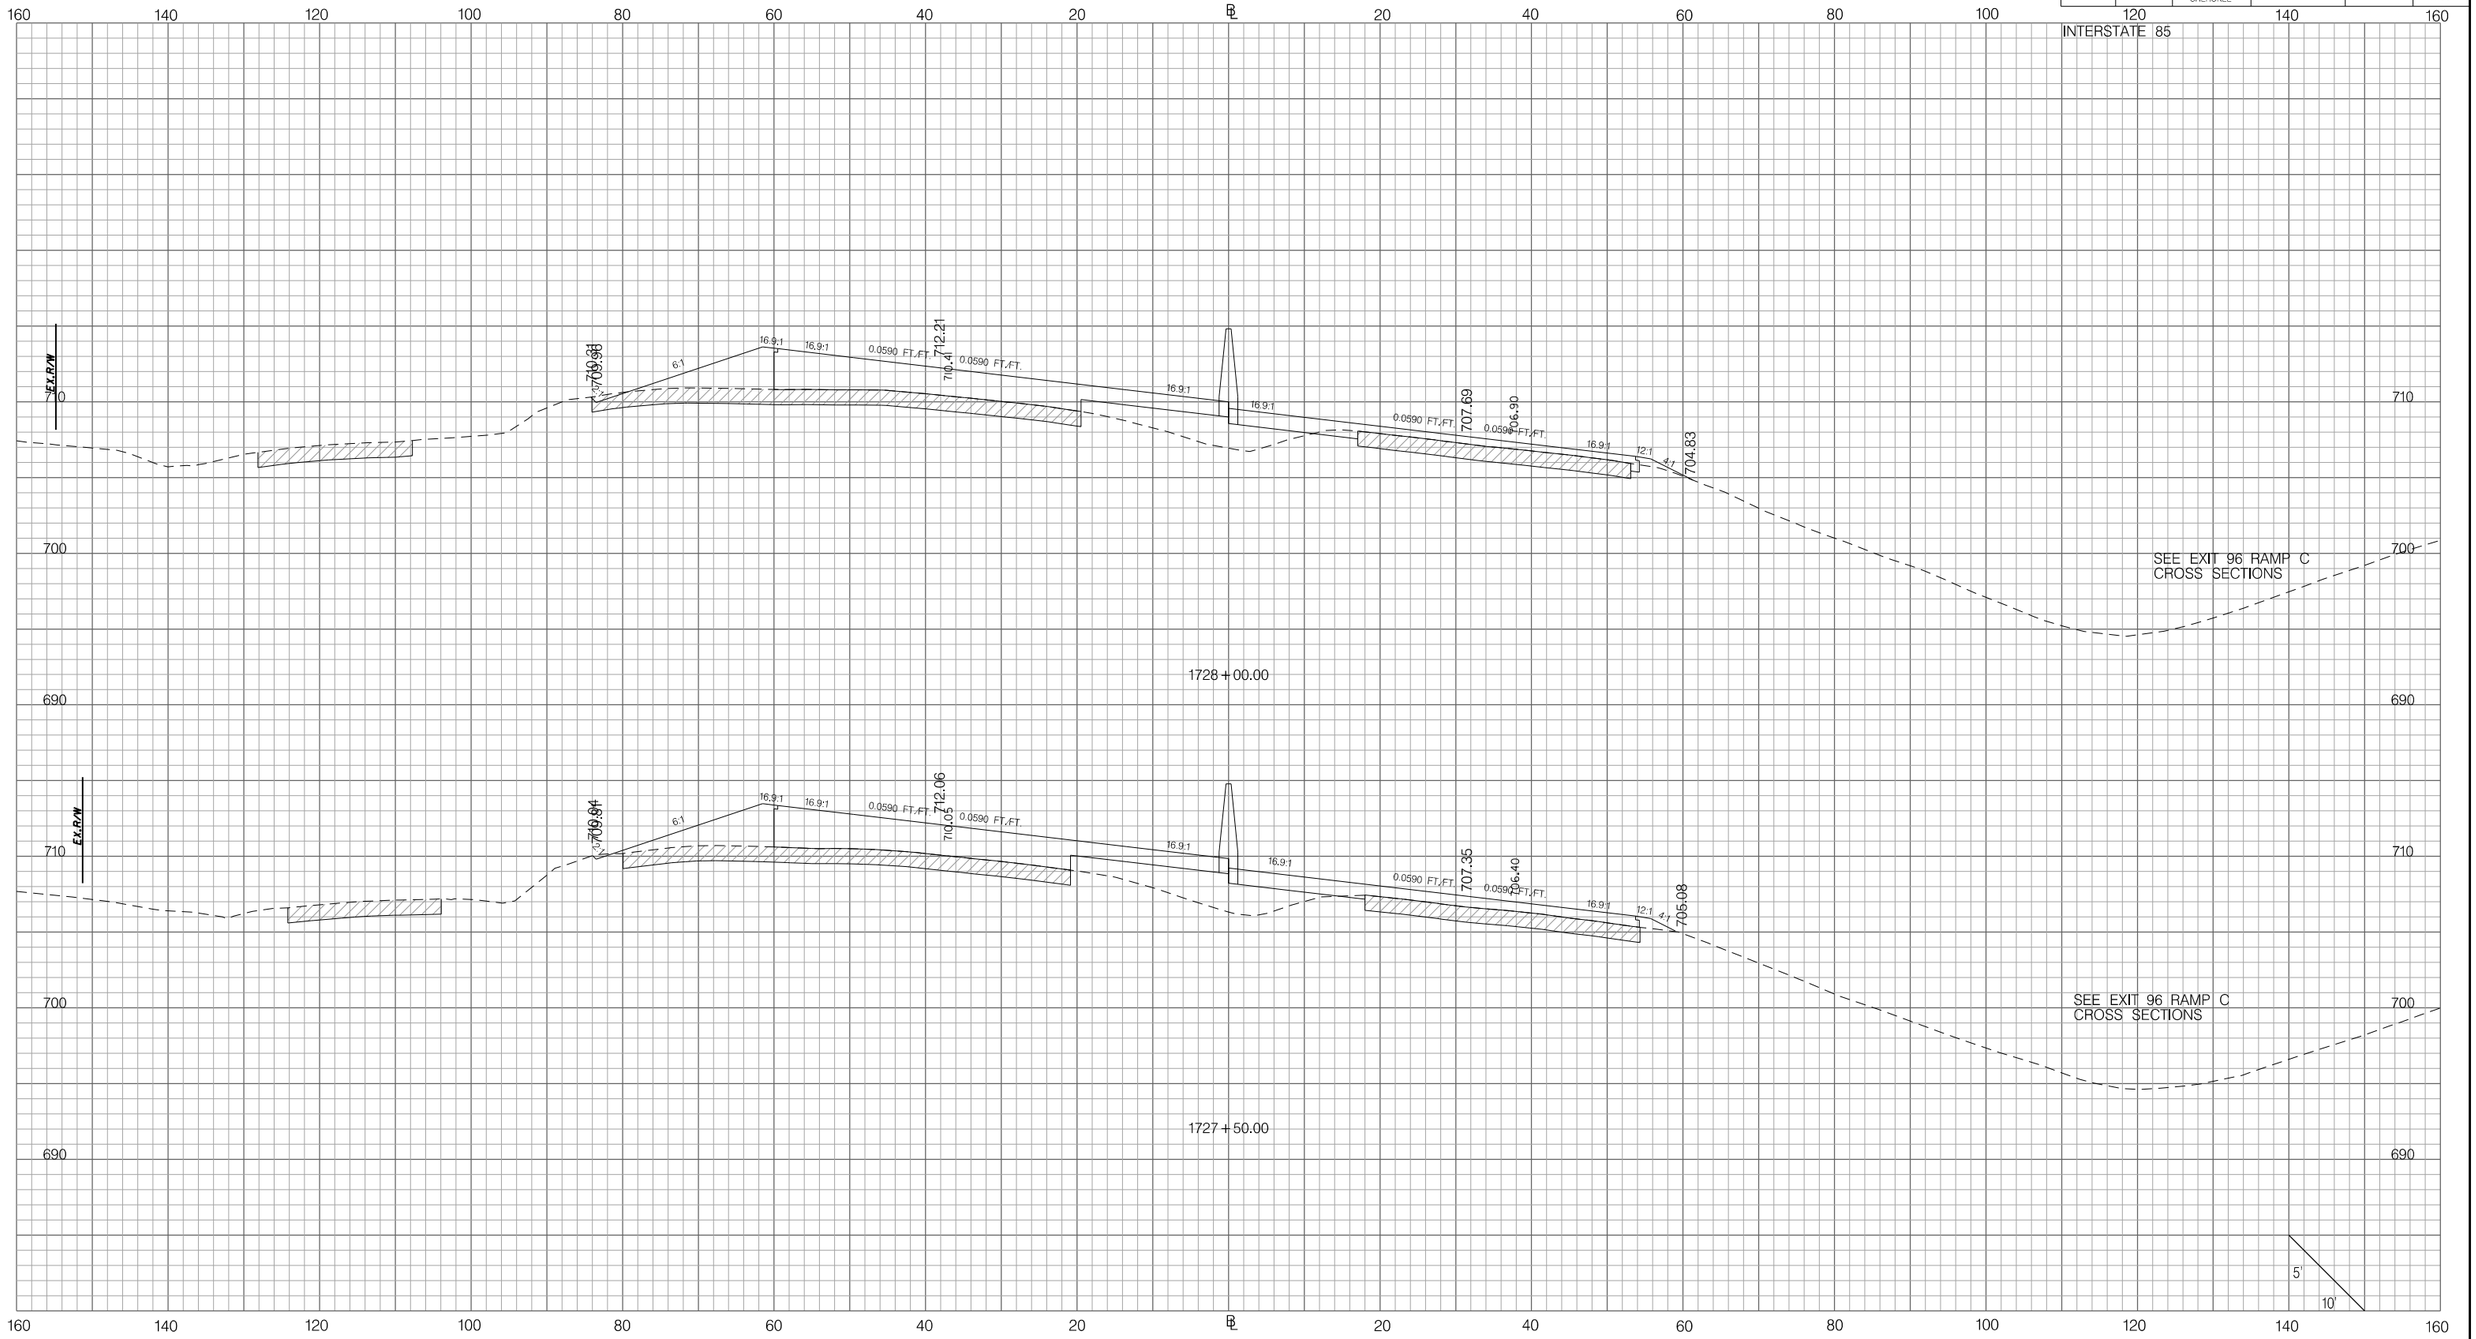

PRELIMINARY
NOT FOR CONSTRUCTION

SCALE: 1" =

REV. NO.	BY	DATE	DESCRIPTION OF REVISION
7			
6			
5			
4			
3			
2			
1			

SOUTH CAROLINA DEPARTMENT OF TRANSPORTATION
INTERSTATE 85

CROSS SECTION SHEET

INTERSTATE 85 MILE MARKER 90–97
SEGMENT C

Z:\Projects\14-60 I85 Widening Cherokee Co MM80-96\Dgn\CrossSections\CROSS SECTION SHEET FILES\PX_I85.dgn
3/9/2016

FED. RD. DIV. NO.	STATE	COUNTY	PROJECT ID	ROAD / ROUTE NO.	SHEET NO.
3	SC	SPARTANBURG CHEROKEE	P027114	INTERSTATE 85	X140

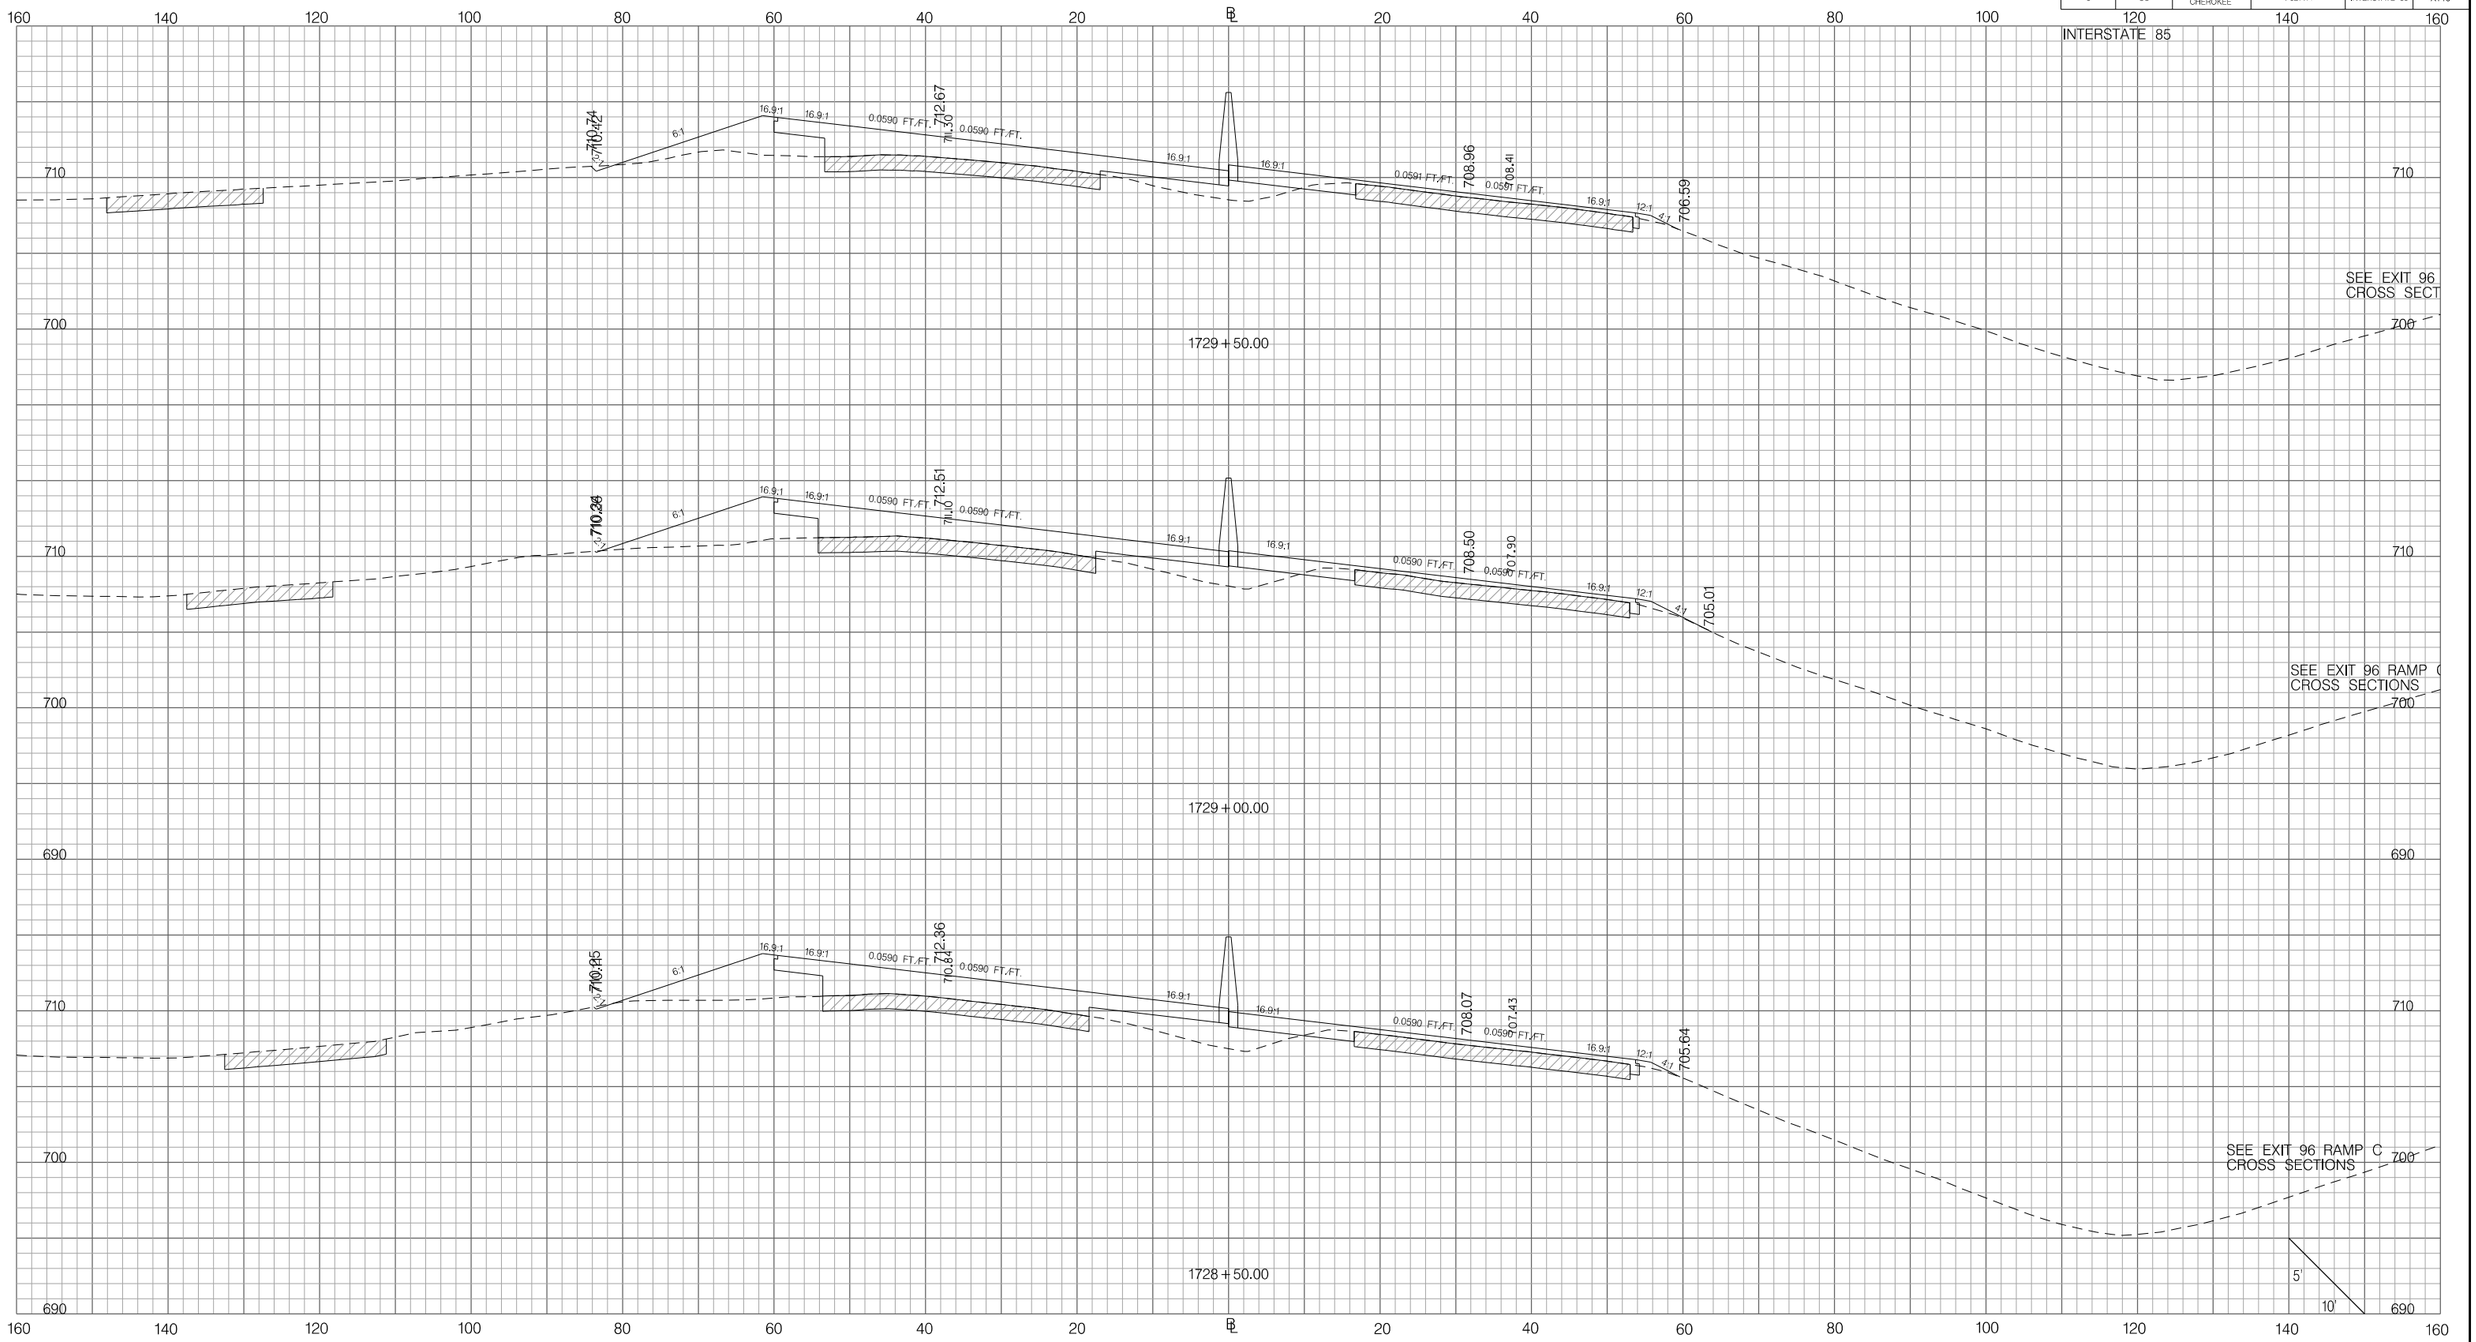

PRELIMINARY
NOT FOR CONSTRUCTION

SCALE: 1" =

REV. NO.	BY	DATE	DESCRIPTION OF REVISION
7			
6			
5			
4			
3			
2			
1			

SOUTH CAROLINA DEPARTMENT OF TRANSPORTATION
INTERSTATE 85

CROSS SECTION SHEET

INTERSTATE 85 MILE MARKER 90–97
SEGMENT C

Z:\Projects\14-60 I85 Widening Cherokee Co MM80-96\Dgn\CrossSections\CROSS SECTION SHEET FILES\PX_I85.dgn
3/9/2016

FED. RD. DIV. NO.	STATE	COUNTY	PROJECT ID	ROAD / ROUTE NO.	SHEET NO.
3	SC	SPARTANBURG CHEROKEE	P027114	INTERSTATE 85	X141

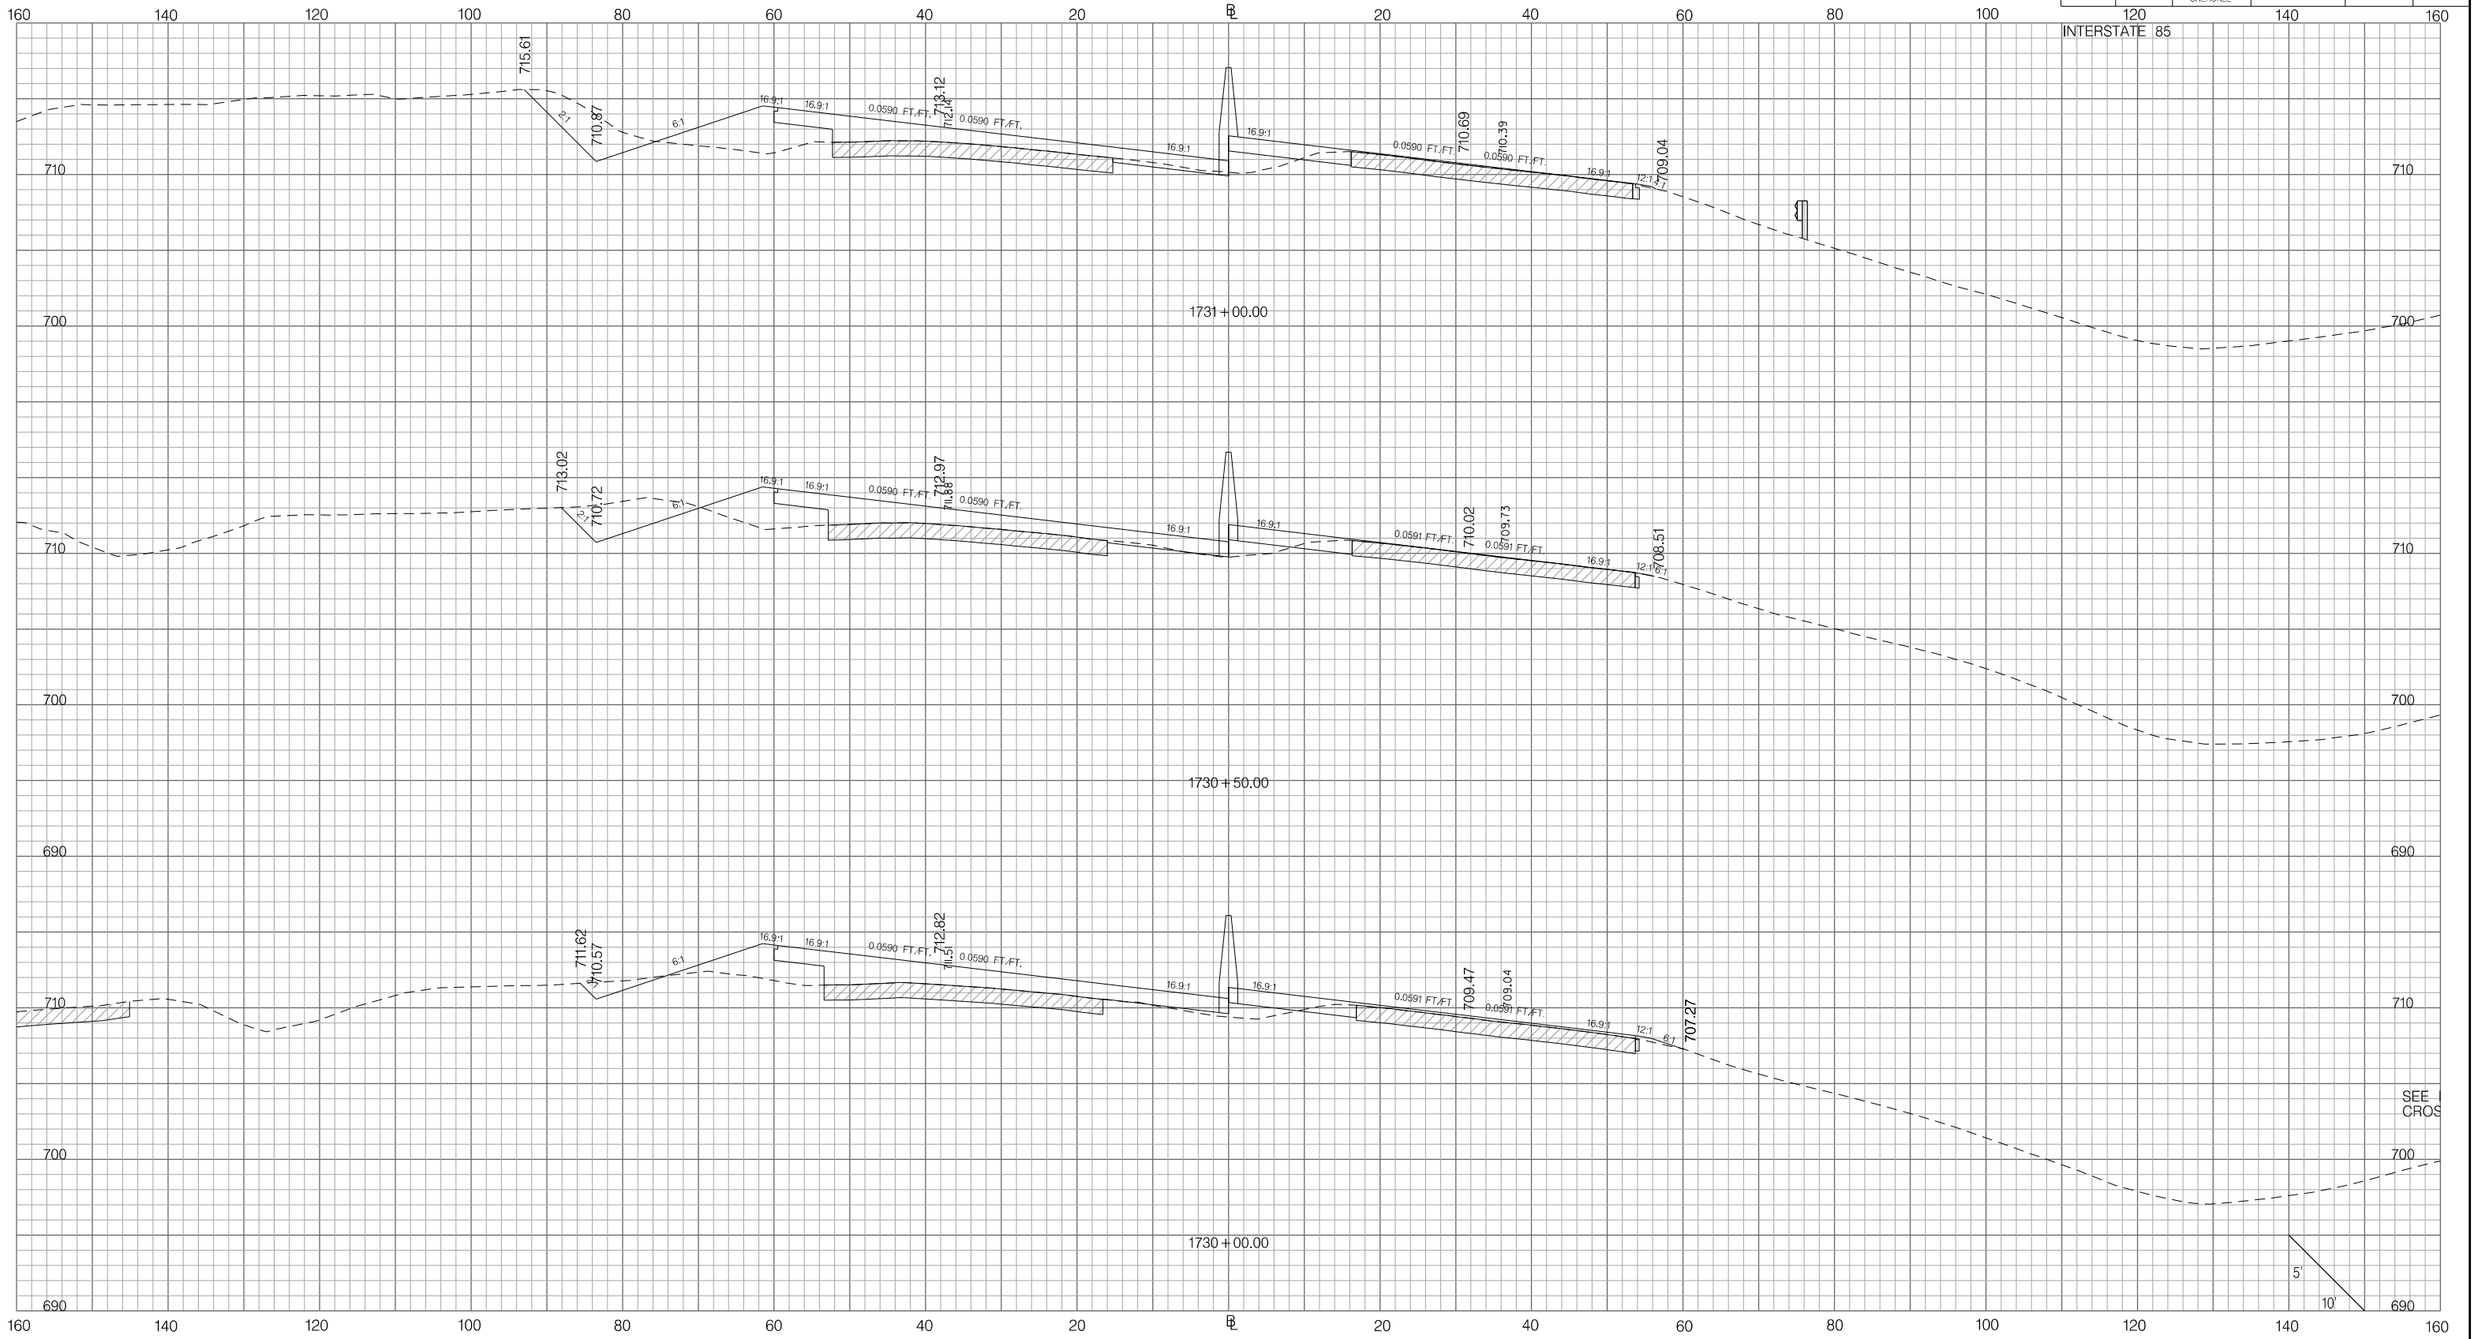

PRELIMINARY
NOT FOR CONSTRUCTION

SCALE: 1" =

REV. NO.	BY	DATE	DESCRIPTION OF REVISION
7			
6			
5			
4			
3			
2			
1			

SOUTH CAROLINA DEPARTMENT OF TRANSPORTATION
INTERSTATE 85

CROSS SECTION SHEET

INTERSTATE 85 MILE MARKER 90–97
SEGMENT C

Z:\Projects\14-60 I85 Widening Cherokee Co MM80-96\Dgn\CrossSections\CROSS SECTION SHEET FILES\PX_I85.dgn
3/9/2016

FED. RD. DIV. NO.	STATE	COUNTY	PROJECT ID	ROAD / ROUTE NO.	SHEET NO.
3	SC	SPARTANBURG CHEROKEE	P027114	INTERSTATE 85	X142

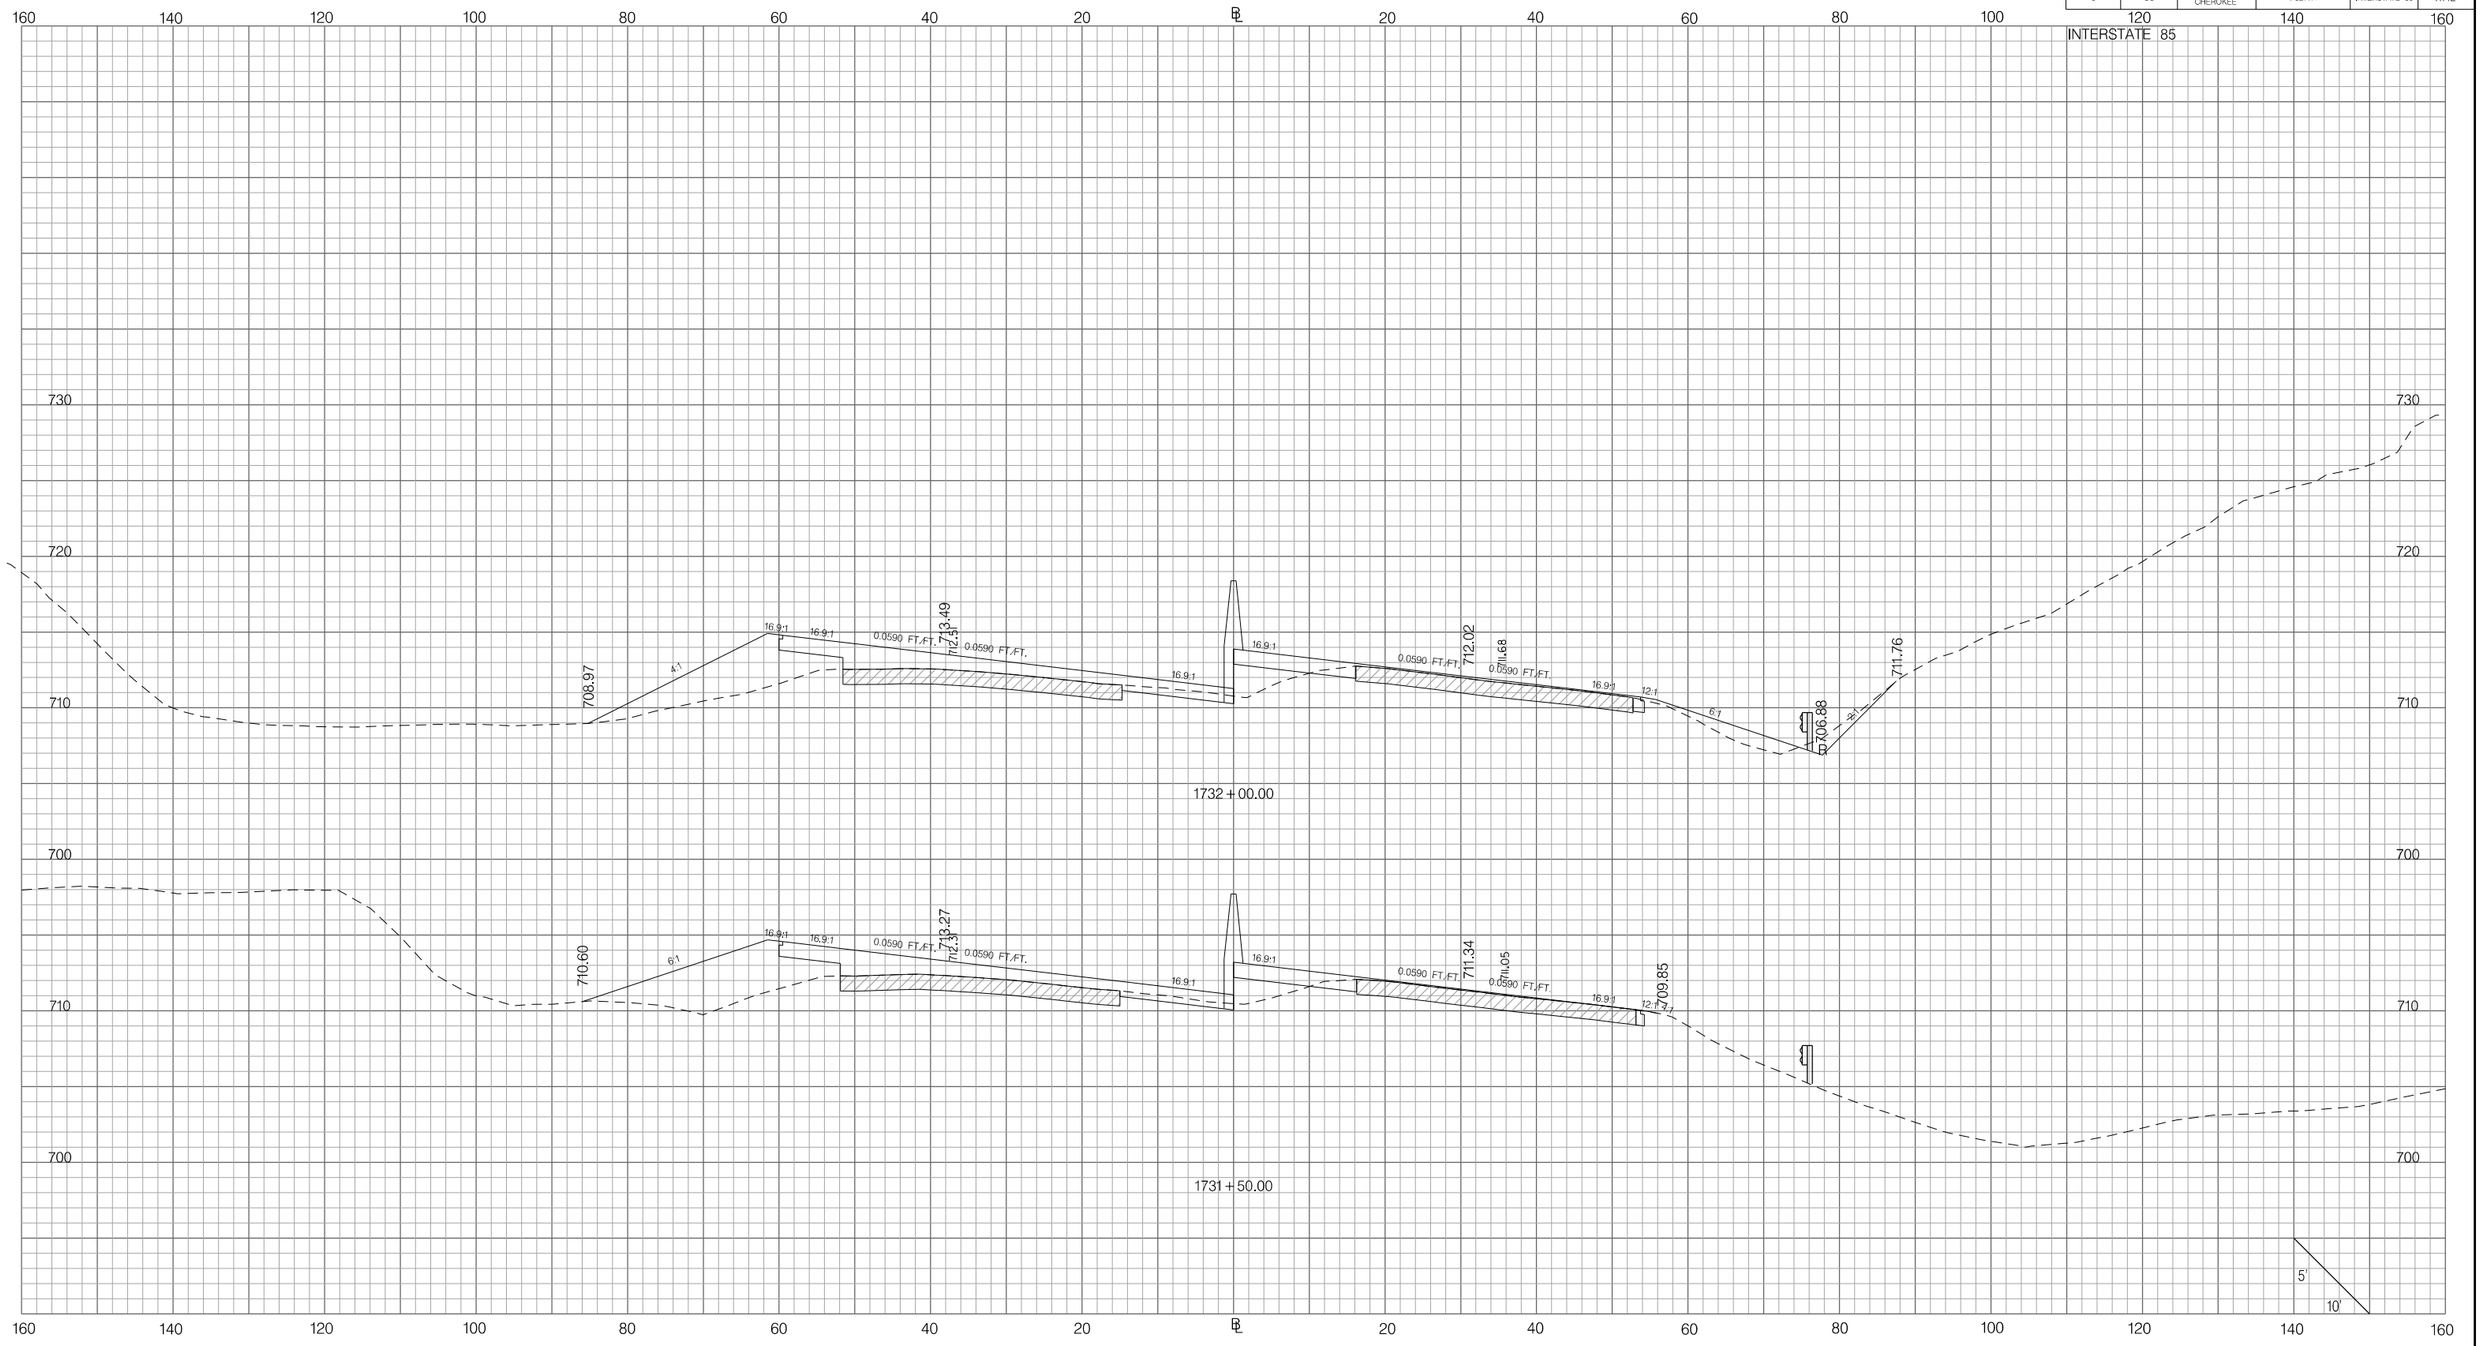

PRELIMINARY
NOT FOR CONSTRUCTION

SCALE: 1" =

REV. NO.	BY	DATE	DESCRIPTION OF REVISION
7			
6			
5			
4			
3			
2			
1			

SOUTH CAROLINA DEPARTMENT OF TRANSPORTATION
INTERSTATE 85

CROSS SECTION SHEET

INTERSTATE 85 MILE MARKER 90–97
SEGMENT C

Z:\Projects\14-60 I85 Widening Cherokee Co MM80-96\Dgn\CrossSections\CROSS SECTION SHEET FILES\PX_I85.dgn
3/9/2016

FED. RD. DIV. NO.	STATE	COUNTY	PROJECT ID	ROAD / ROUTE NO.	SHEET NO.
3	SC	SPARTANBURG CHEROKEE	P027114	INTERSTATE 85	X143

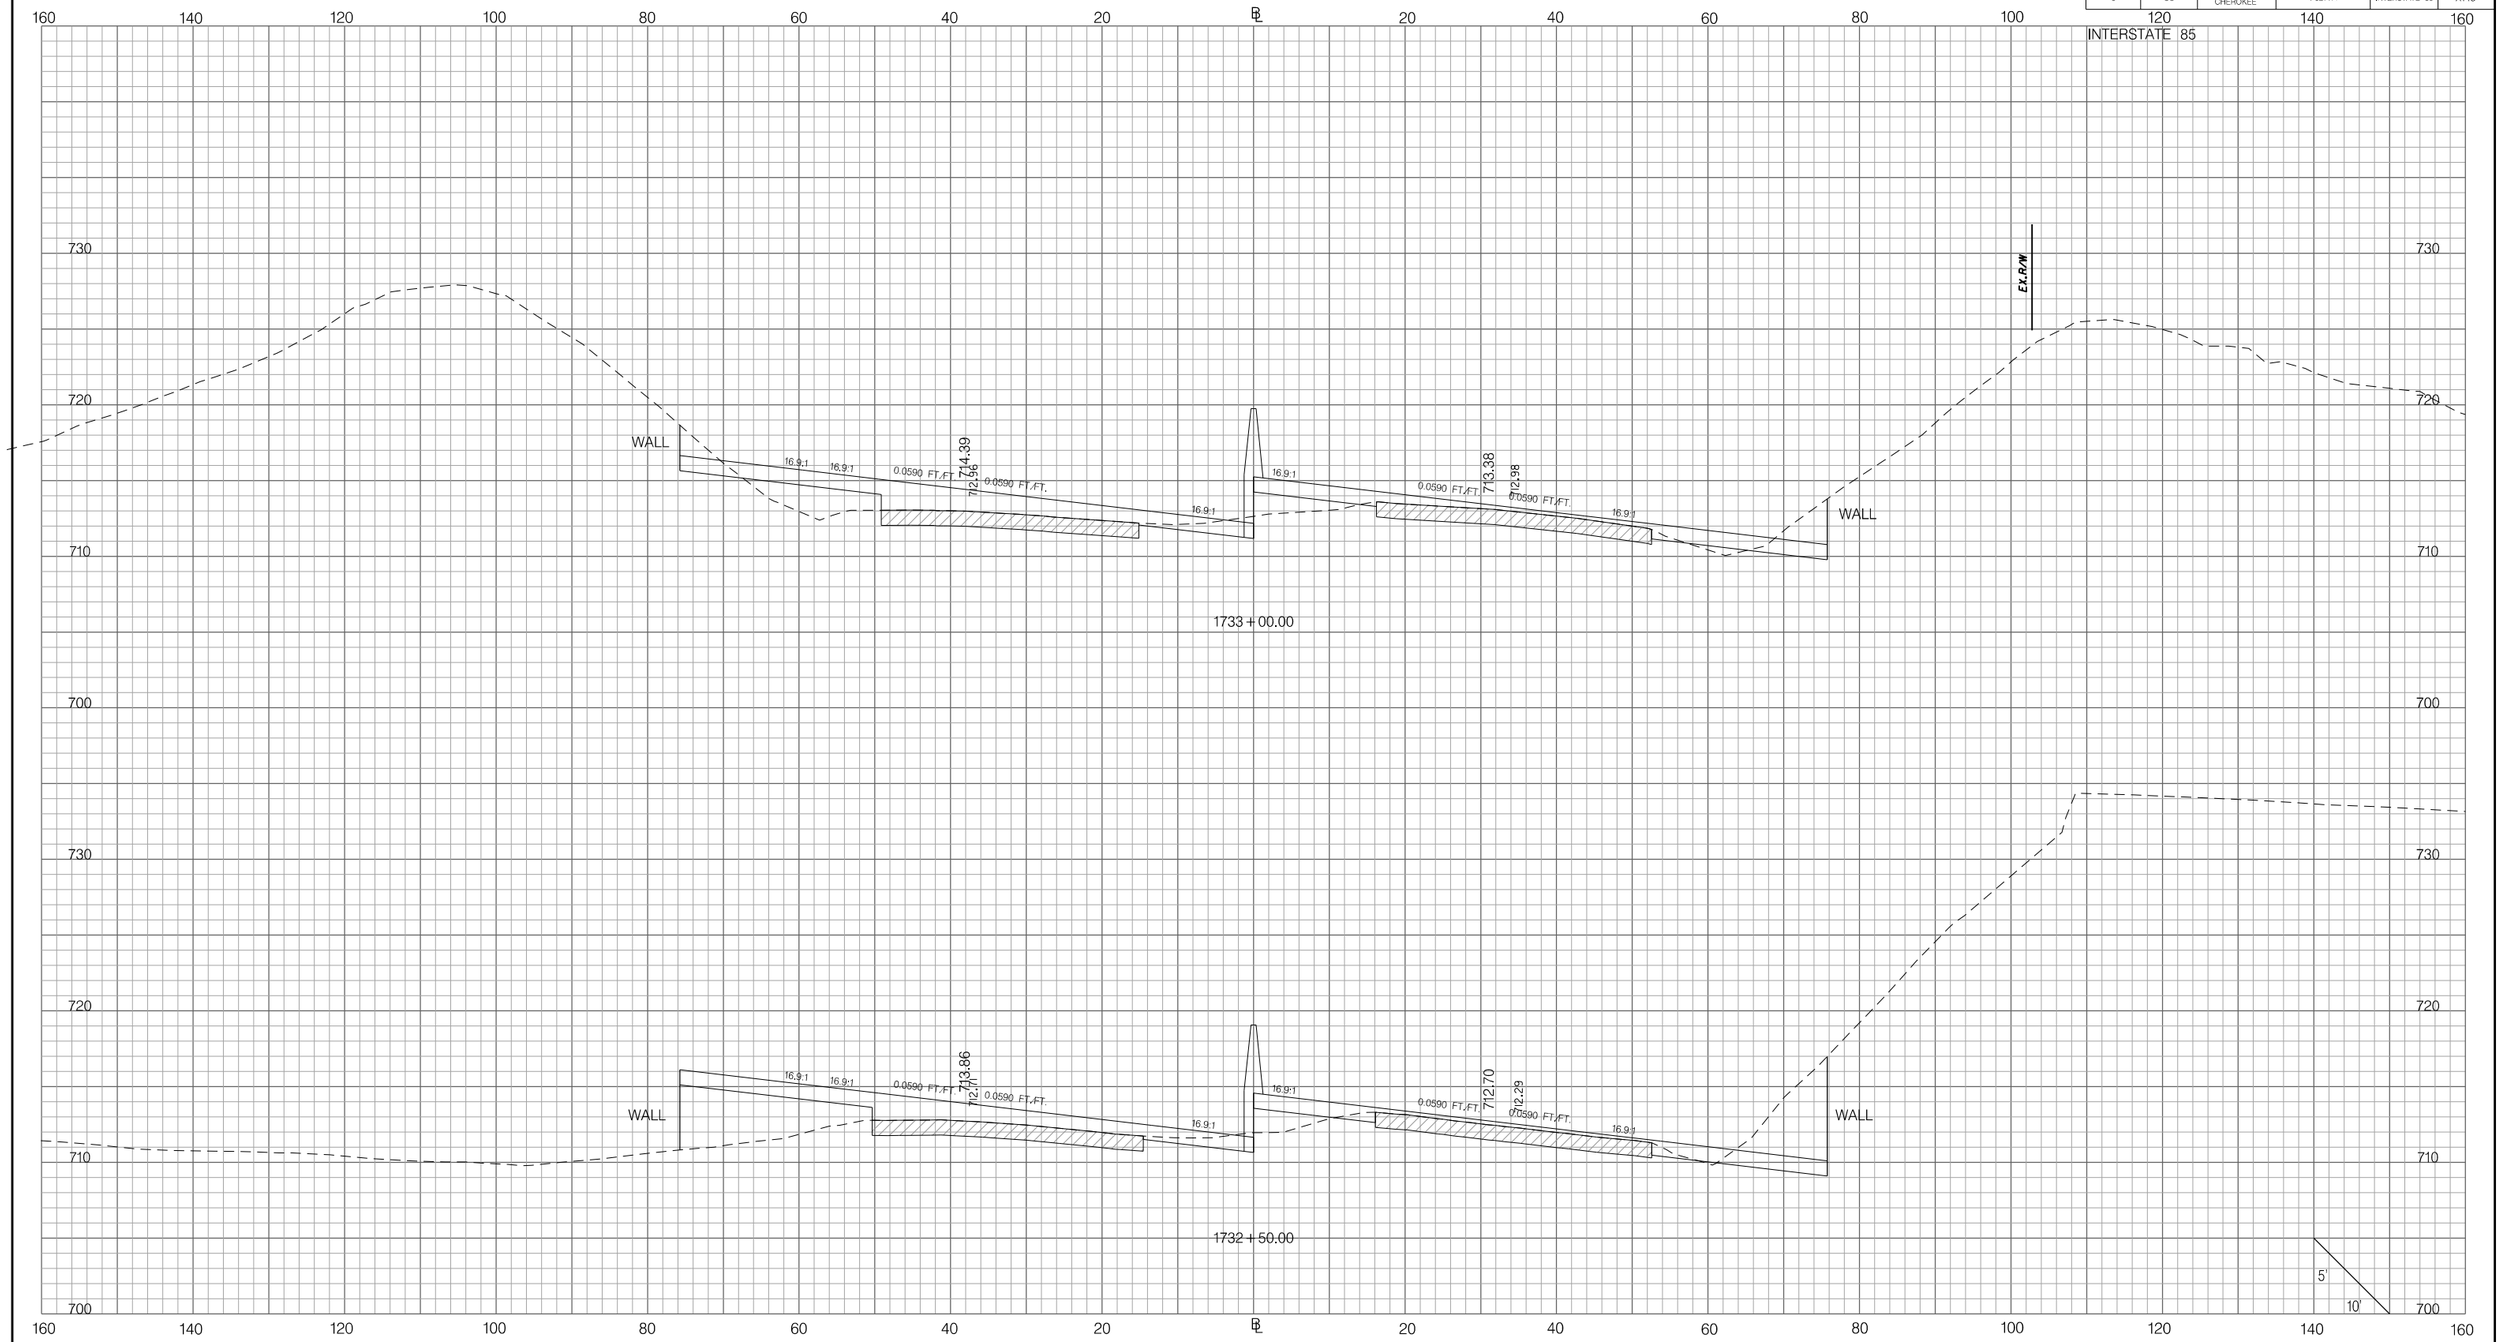

PRELIMINARY
NOT FOR CONSTRUCTION

SCALE: 1" =

REV. NO.	BY	DATE	DESCRIPTION OF REVISION
7			
6			
5			
4			
3			
2			
1			

SOUTH CAROLINA DEPARTMENT OF TRANSPORTATION
INTERSTATE 85

CROSS SECTION SHEET

INTERSTATE 85 MILE MARKER 90–97
SEGMENT C

Z:\Projects\14-60 I85 Widening Cherokee Co MM80-96\Dgn\CrossSections\CROSS SECTION SHEET FILES\PX_I85.dgn
3/9/2016

FED. RD. DIV. NO.	STATE	COUNTY	PROJECT ID	ROAD / ROUTE NO.	SHEET NO.
3	SC	SPARTANBURG CHEROKEE	P027114	INTERSTATE 85	X144

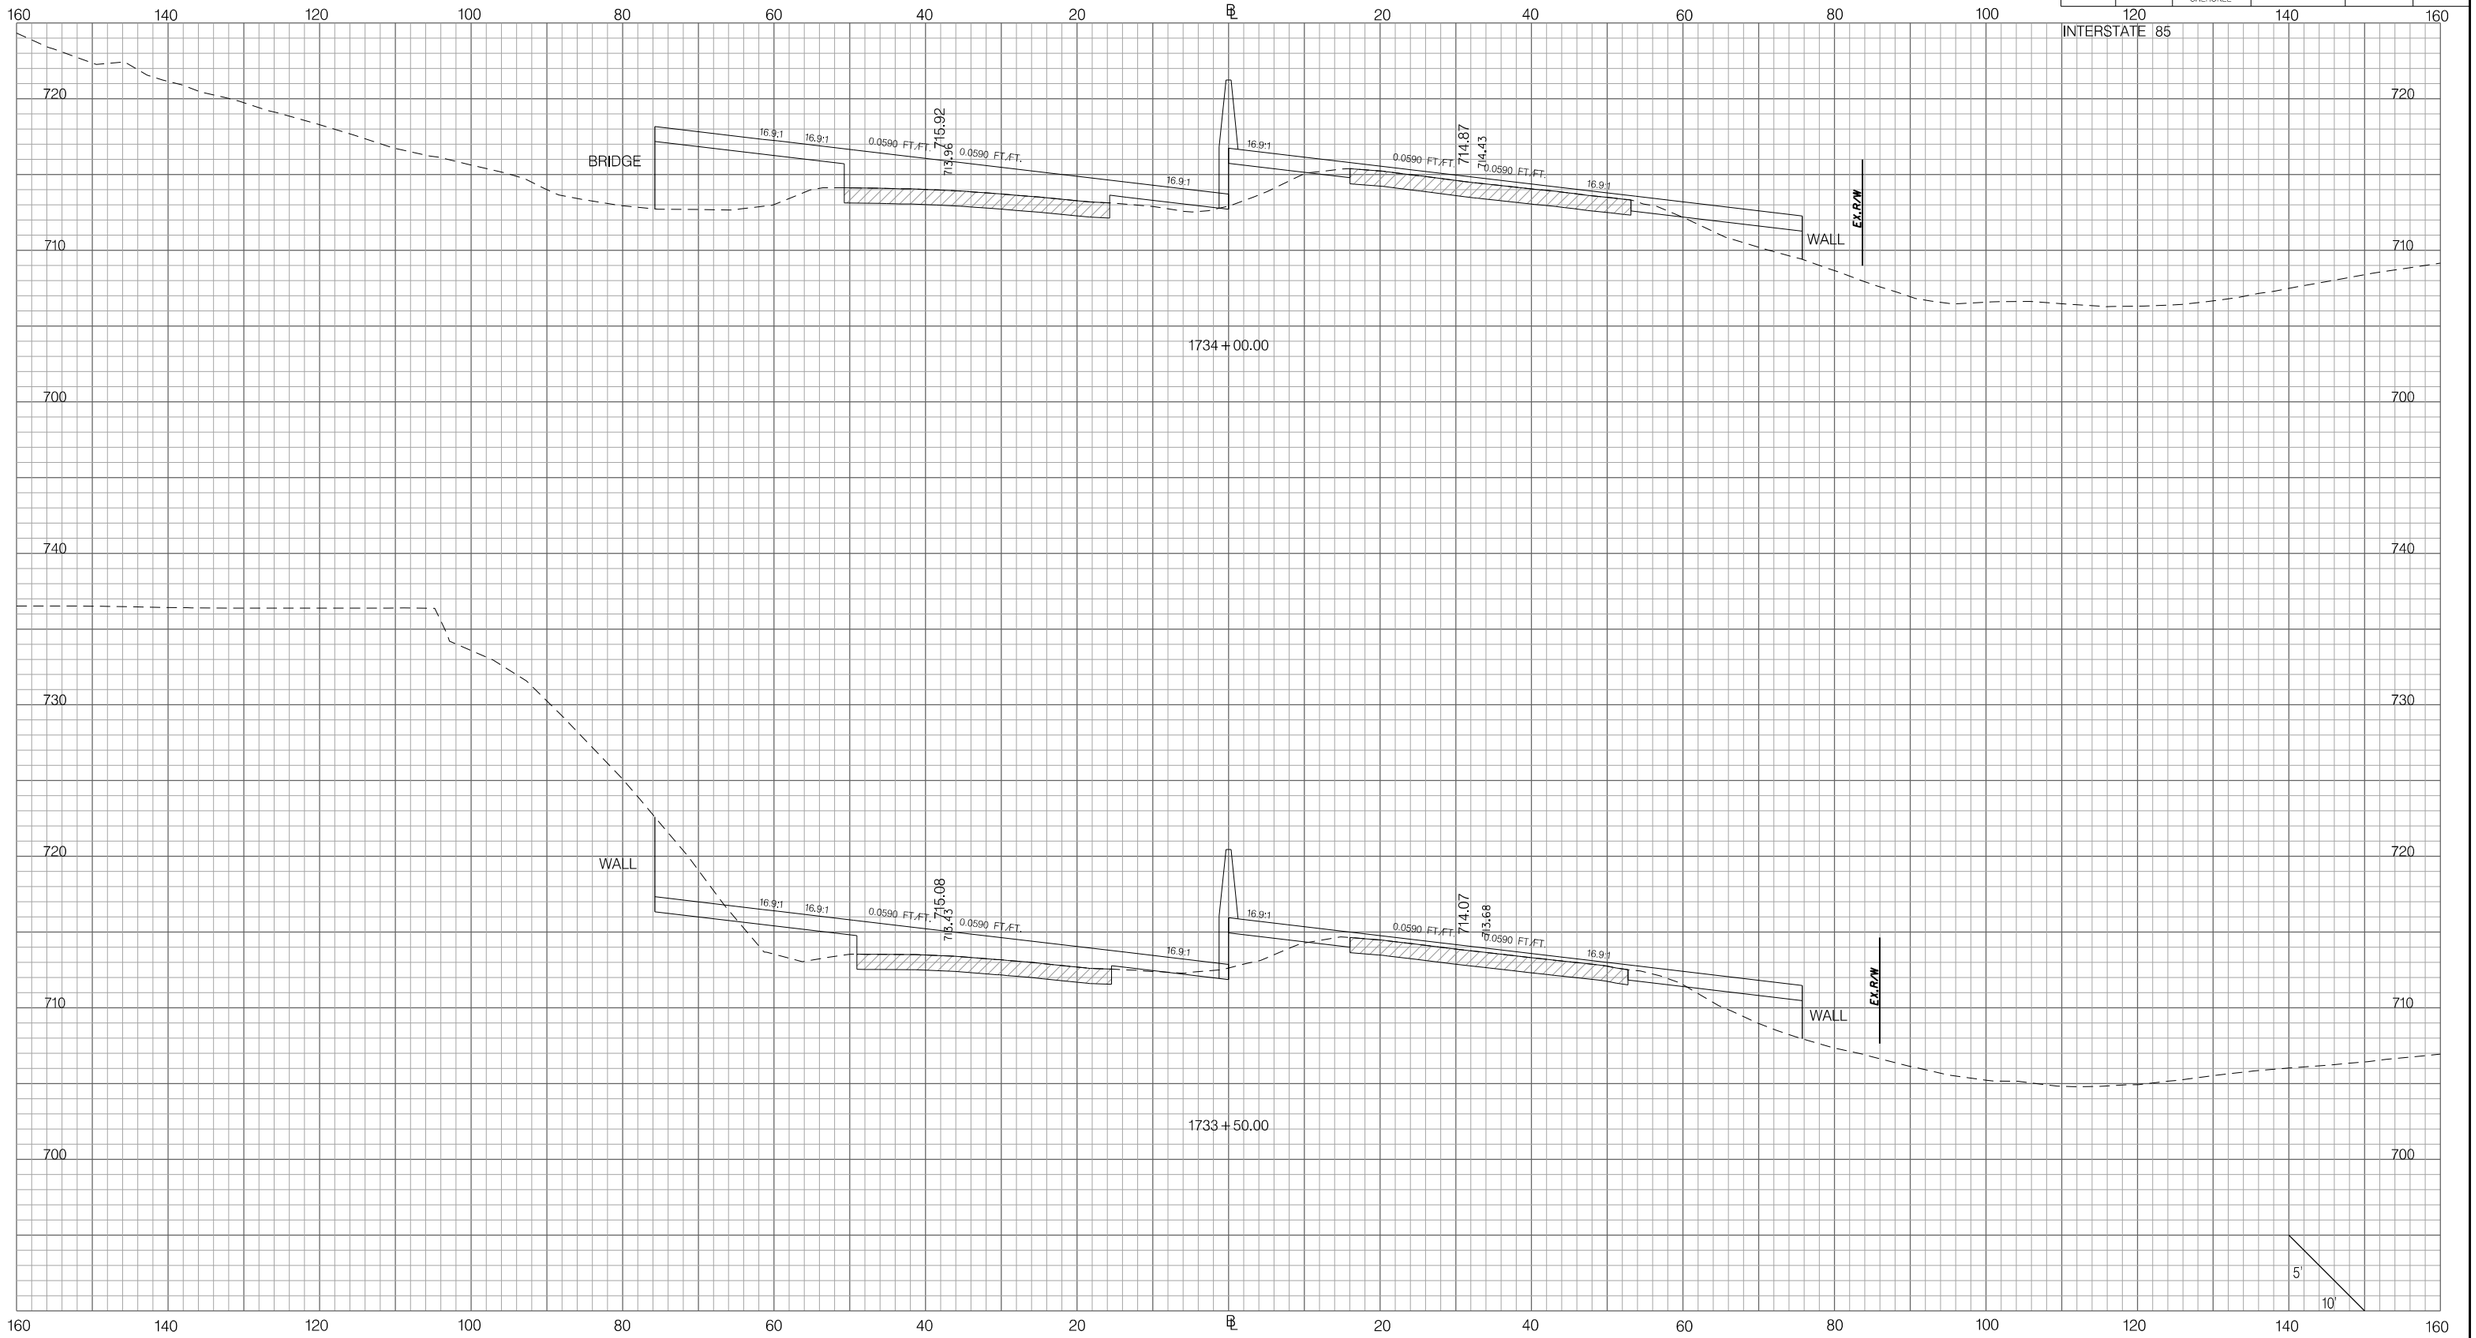

PRELIMINARY
NOT FOR CONSTRUCTION

SCALE: 1" =

REV. NO.	BY	DATE	DESCRIPTION OF REVISION
7			
6			
5			
4			
3			
2			
1			

SOUTH CAROLINA DEPARTMENT OF TRANSPORTATION
INTERSTATE 85

CROSS SECTION SHEET

INTERSTATE 85 MILE MARKER 90–97
SEGMENT C

Z:\Projects\14-60 I85 Widening Cherokee Co MM80-96\Dgn\CrossSections\CROSS SECTION SHEET FILES\PX_I85.dgn
3/9/2016

FED. RD. DIV. NO.	STATE	COUNTY	PROJECT ID	ROAD / ROUTE NO.	SHEET NO.
3	SC	SPARTANBURG CHEROKEE	P027114	INTERSTATE 85	X145

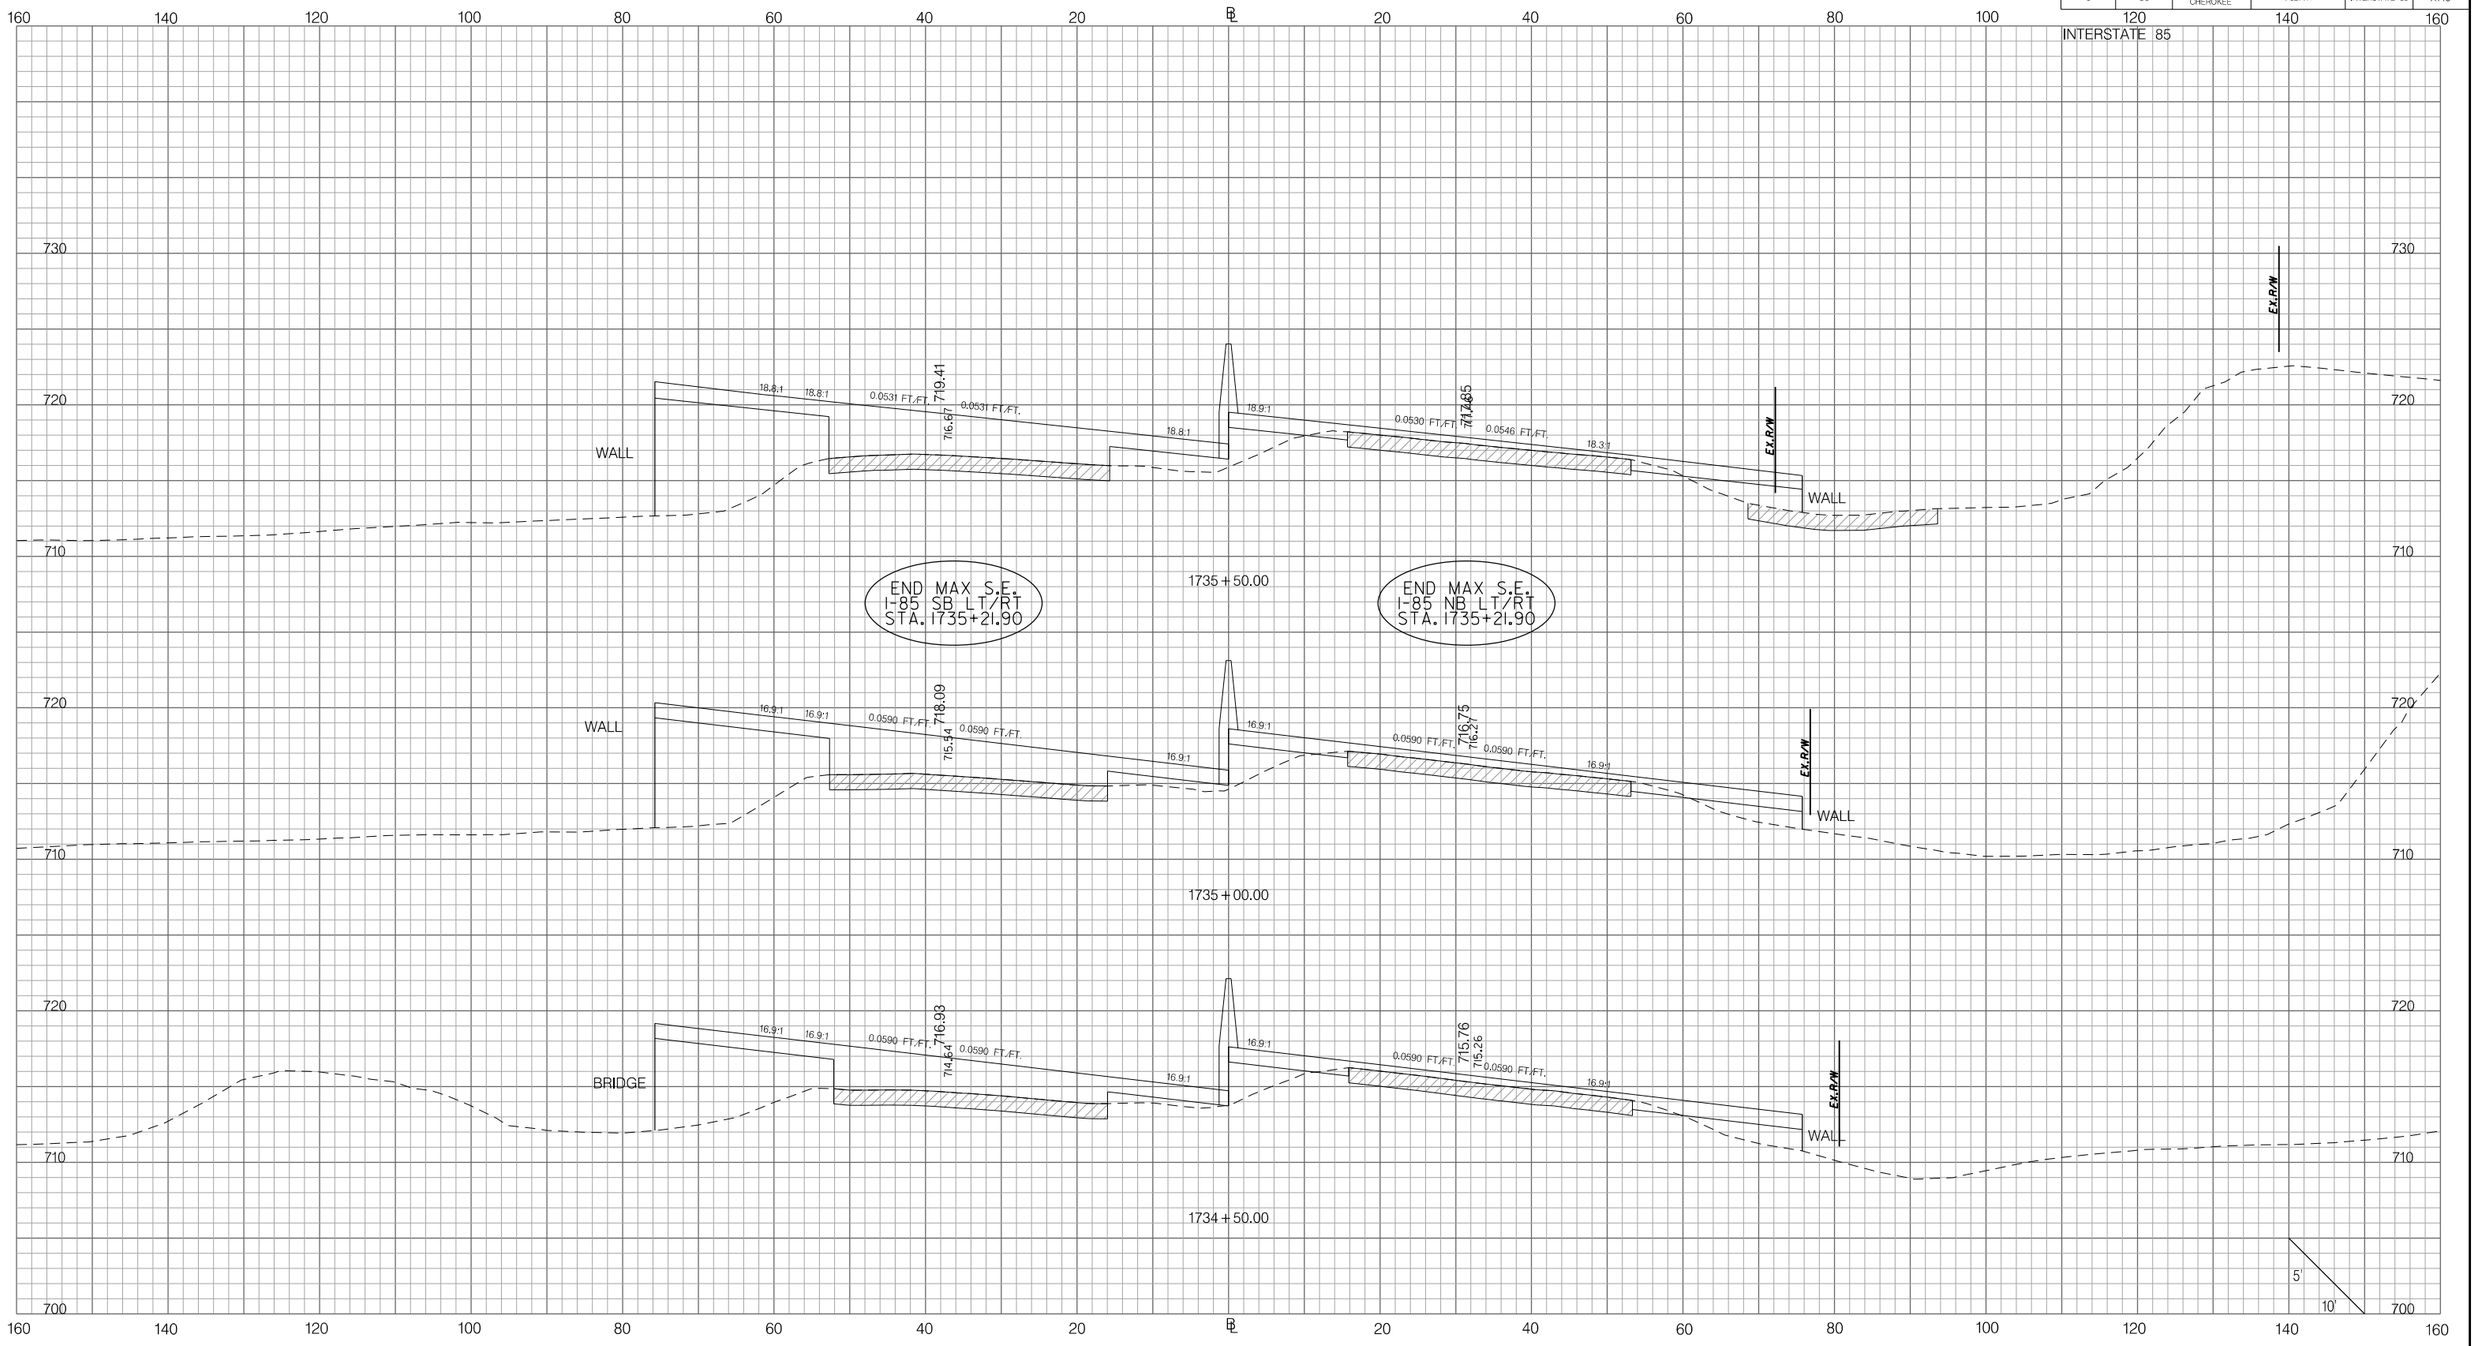

PRELIMINARY
NOT FOR CONSTRUCTION

SCALE: 1" =

REV. NO.	BY	DATE	DESCRIPTION OF REVISION
7			
6			
5			
4			
3			
2			
1			

SOUTH CAROLINA DEPARTMENT OF TRANSPORTATION
INTERSTATE 85

CROSS SECTION SHEET

INTERSTATE 85 MILE MARKER 90–97
SEGMENT C

Z:\Projects\14-60 I85 Widening Cherokee Co MM80-96\Dgn\CrossSections\CROSS SECTION SHEET FILES\PX_I85.dgn
3/9/2016

FED. RD. DIV. NO.	STATE	COUNTY	PROJECT ID	ROAD / ROUTE NO.	SHEET NO.
3	SC	SPARTANBURG CHEROKEE	P027114	INTERSTATE 85	X146

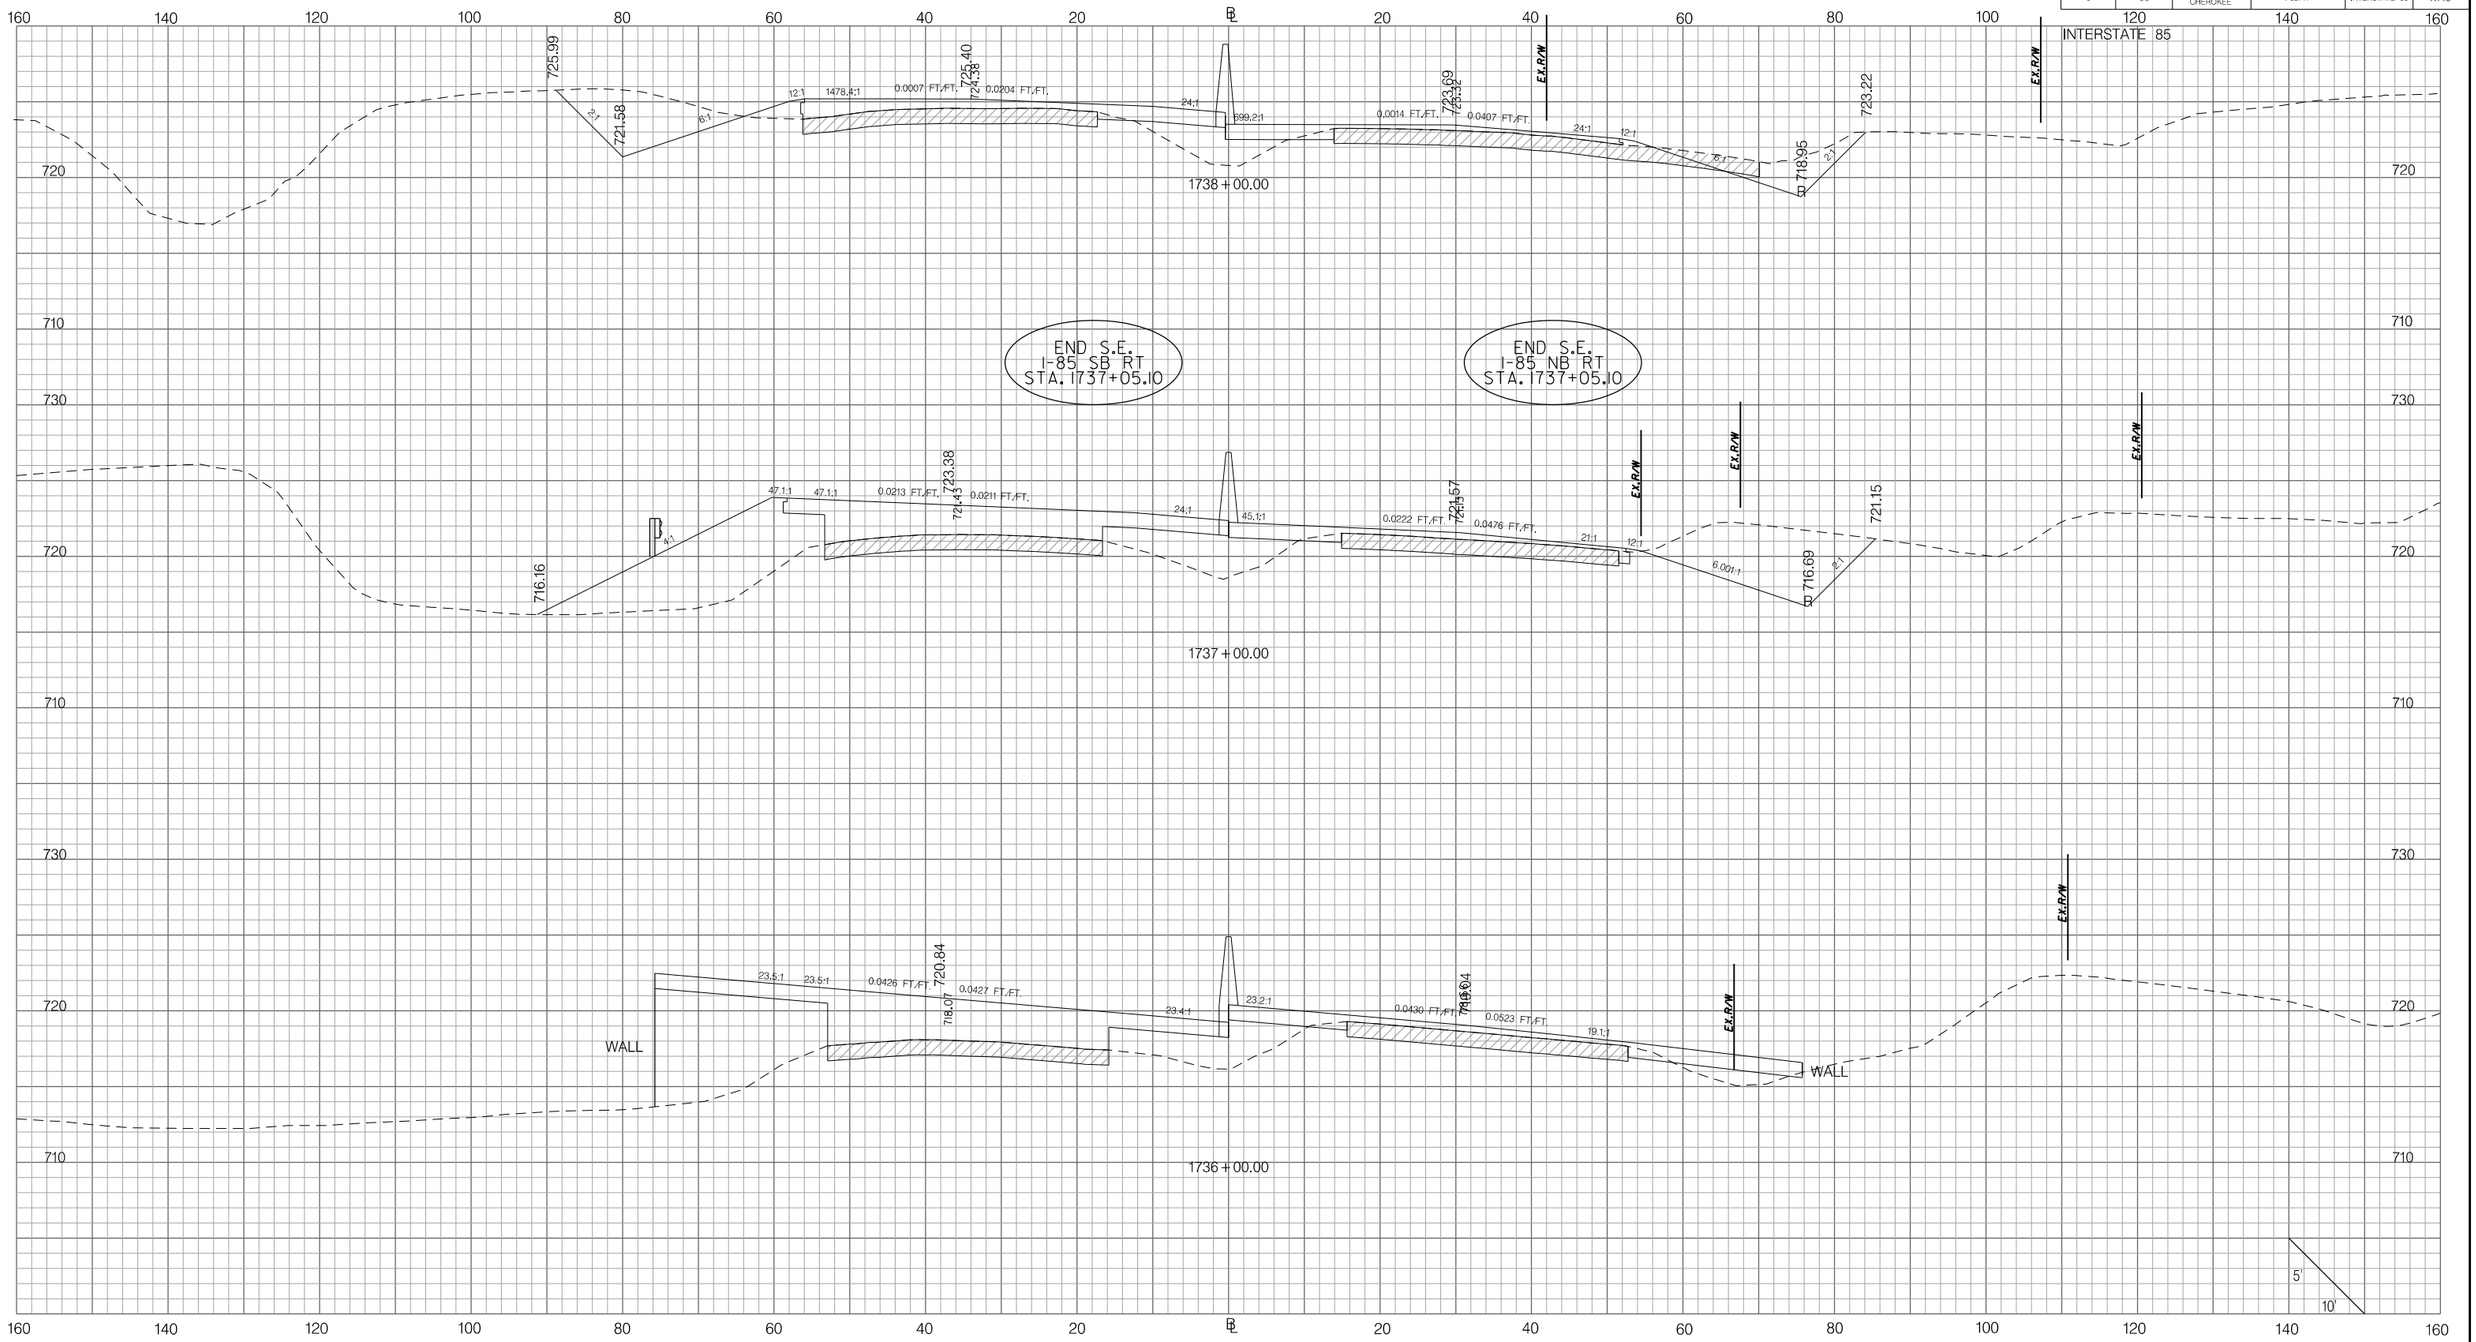

PRELIMINARY
NOT FOR CONSTRUCTION

SCALE: 1" =

REV. NO.	BY	DATE	DESCRIPTION OF REVISION
7			
6			
5			
4			
3			
2			
1			

SOUTH CAROLINA DEPARTMENT OF TRANSPORTATION
INTERSTATE 85

CROSS SECTION SHEET

INTERSTATE 85 MILE MARKER 90–97
SEGMENT C

Z:\Projects\14-60 I85 Widening Cherokee Co MM80-96\Dgn\CrossSections\CROSS SECTION SHEET FILES\PX_I85.dgn
3/9/2016

FED. RD. DIV. NO.	STATE	COUNTY	PROJECT ID	ROAD / ROUTE NO.	SHEET NO.
3	SC	SPARTANBURG CHEROKEE	P027114	INTERSTATE 85	X147

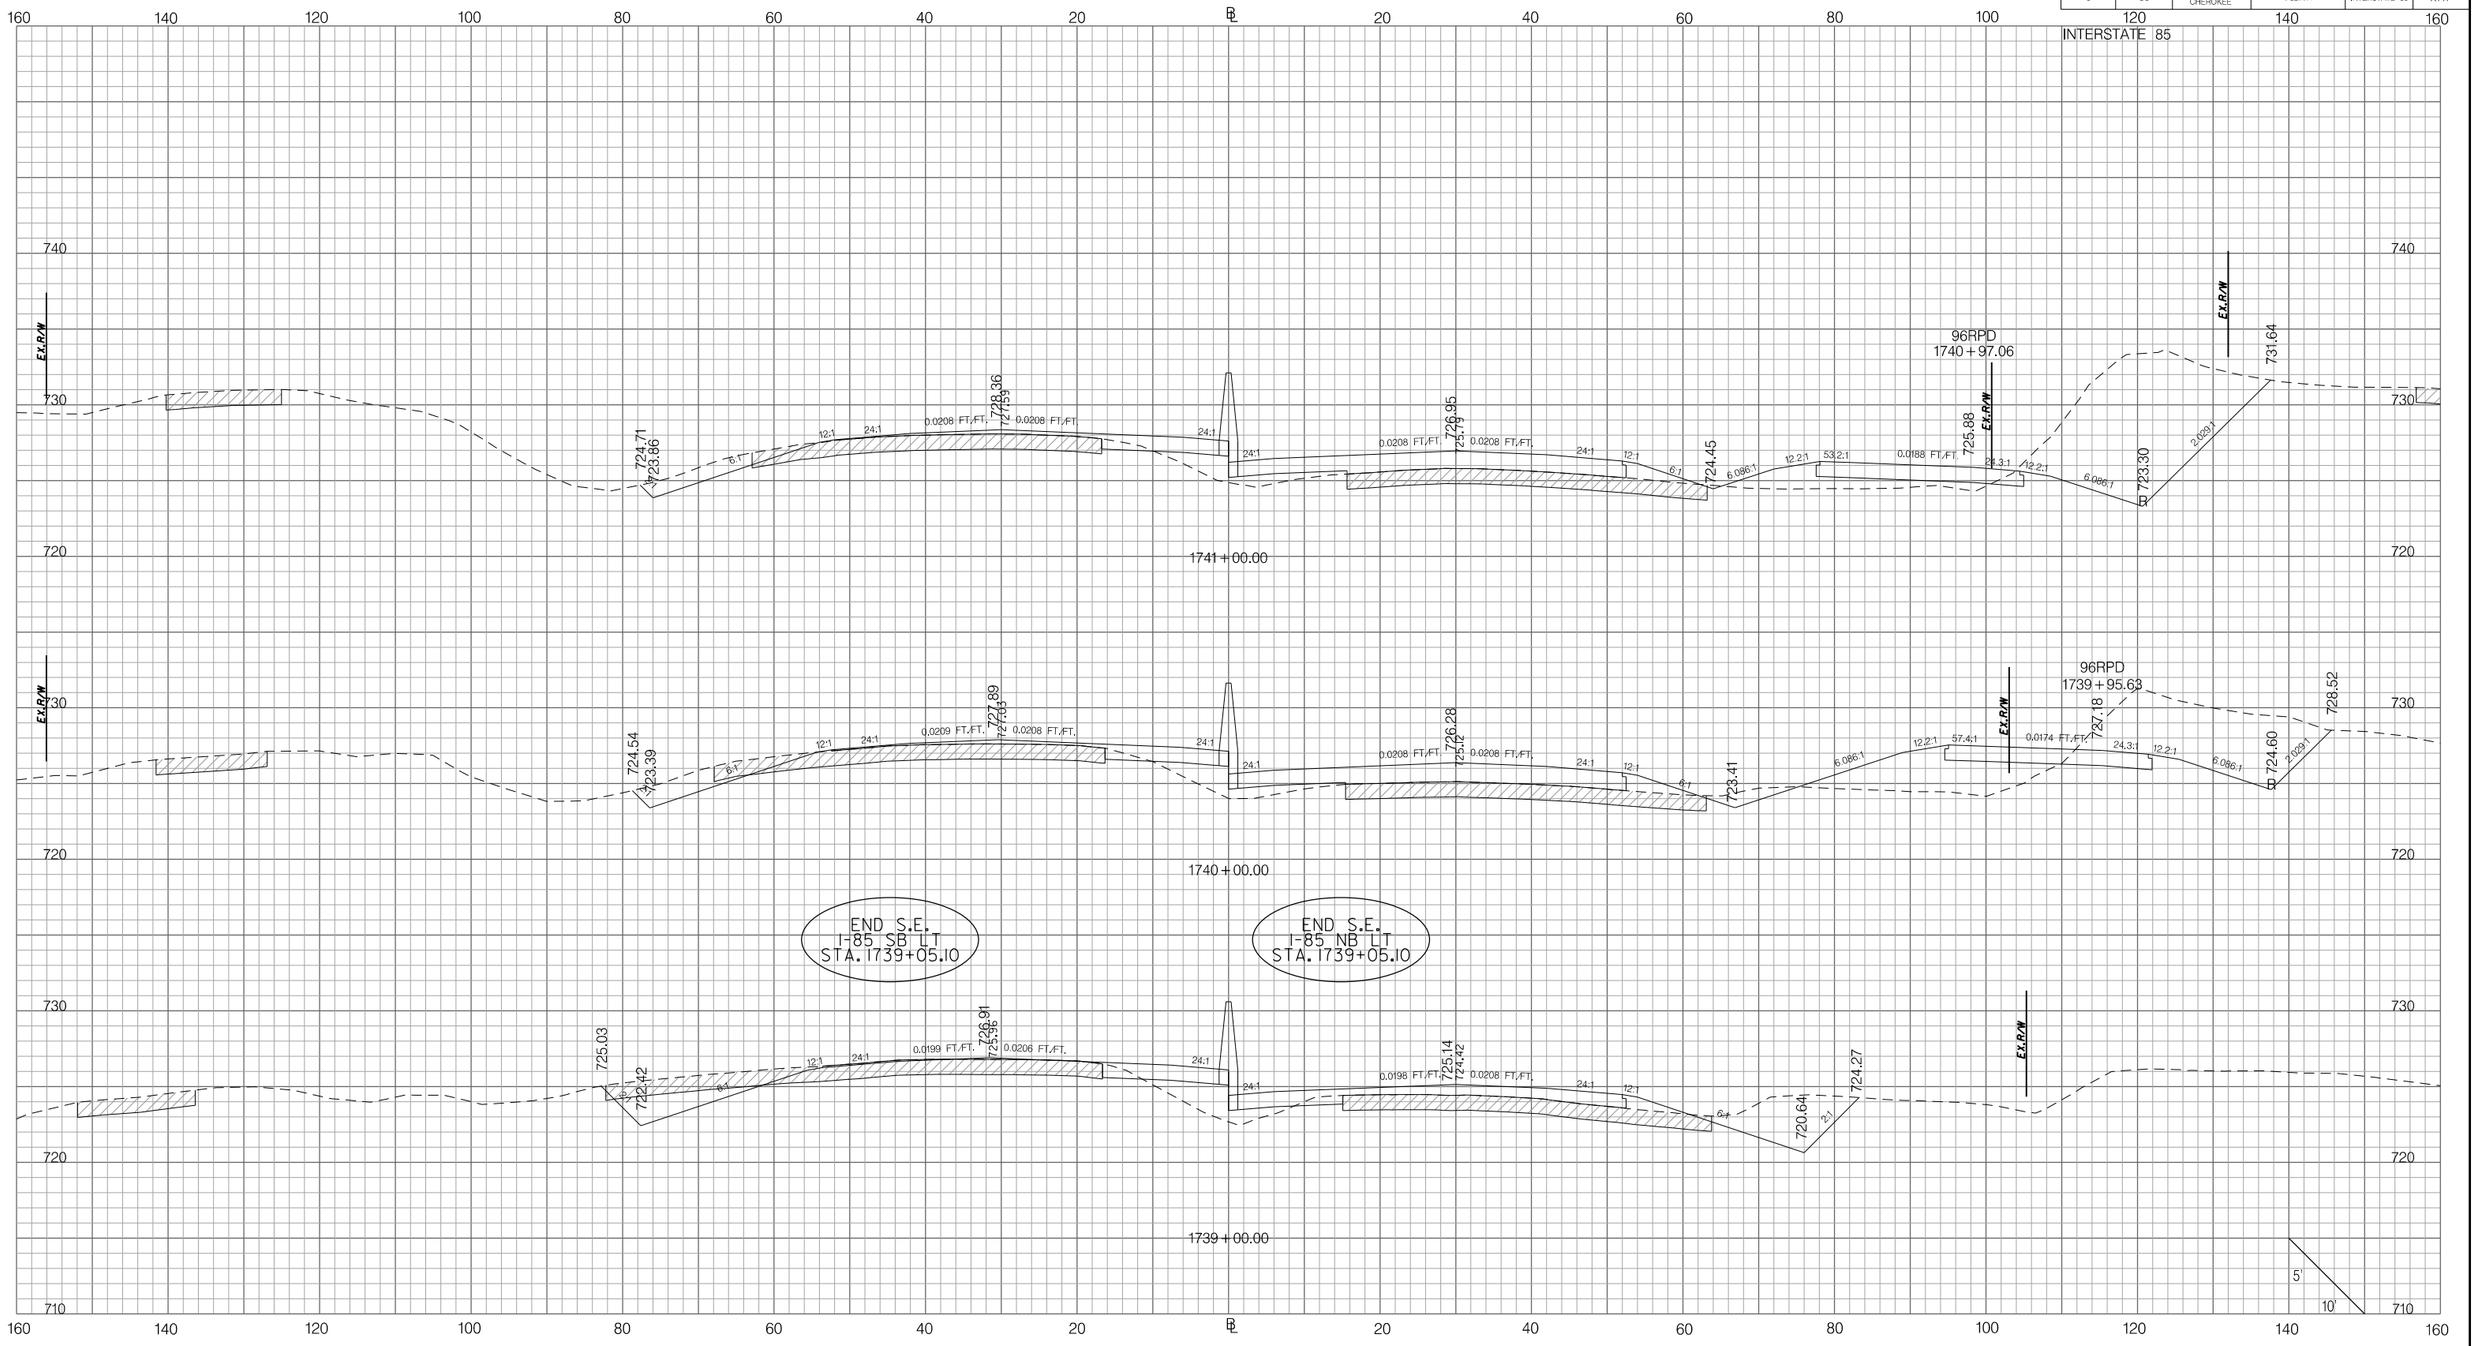

PRELIMINARY
NOT FOR CONSTRUCTION

SCALE: 1" =

REV. NO.	BY	DATE	DESCRIPTION OF REVISION
7			
6			
5			
4			
3			
2			
1			

SOUTH CAROLINA DEPARTMENT OF TRANSPORTATION
INTERSTATE 85

CROSS SECTION SHEET

INTERSTATE 85 MILE MARKER 90–97
SEGMENT C

Z:\Projects\14-60 I85 Widening Cherokee Co MM80-96\Dgn\CrossSections\CROSS SECTION SHEET FILES\PX_I85.dgn
3/9/2016

FED. RD. DIV. NO.	STATE	COUNTY	PROJECT ID	ROAD / ROUTE NO.	SHEET NO.
3	SC	SPARTANBURG CHEROKEE	P027114	INTERSTATE 85	X148

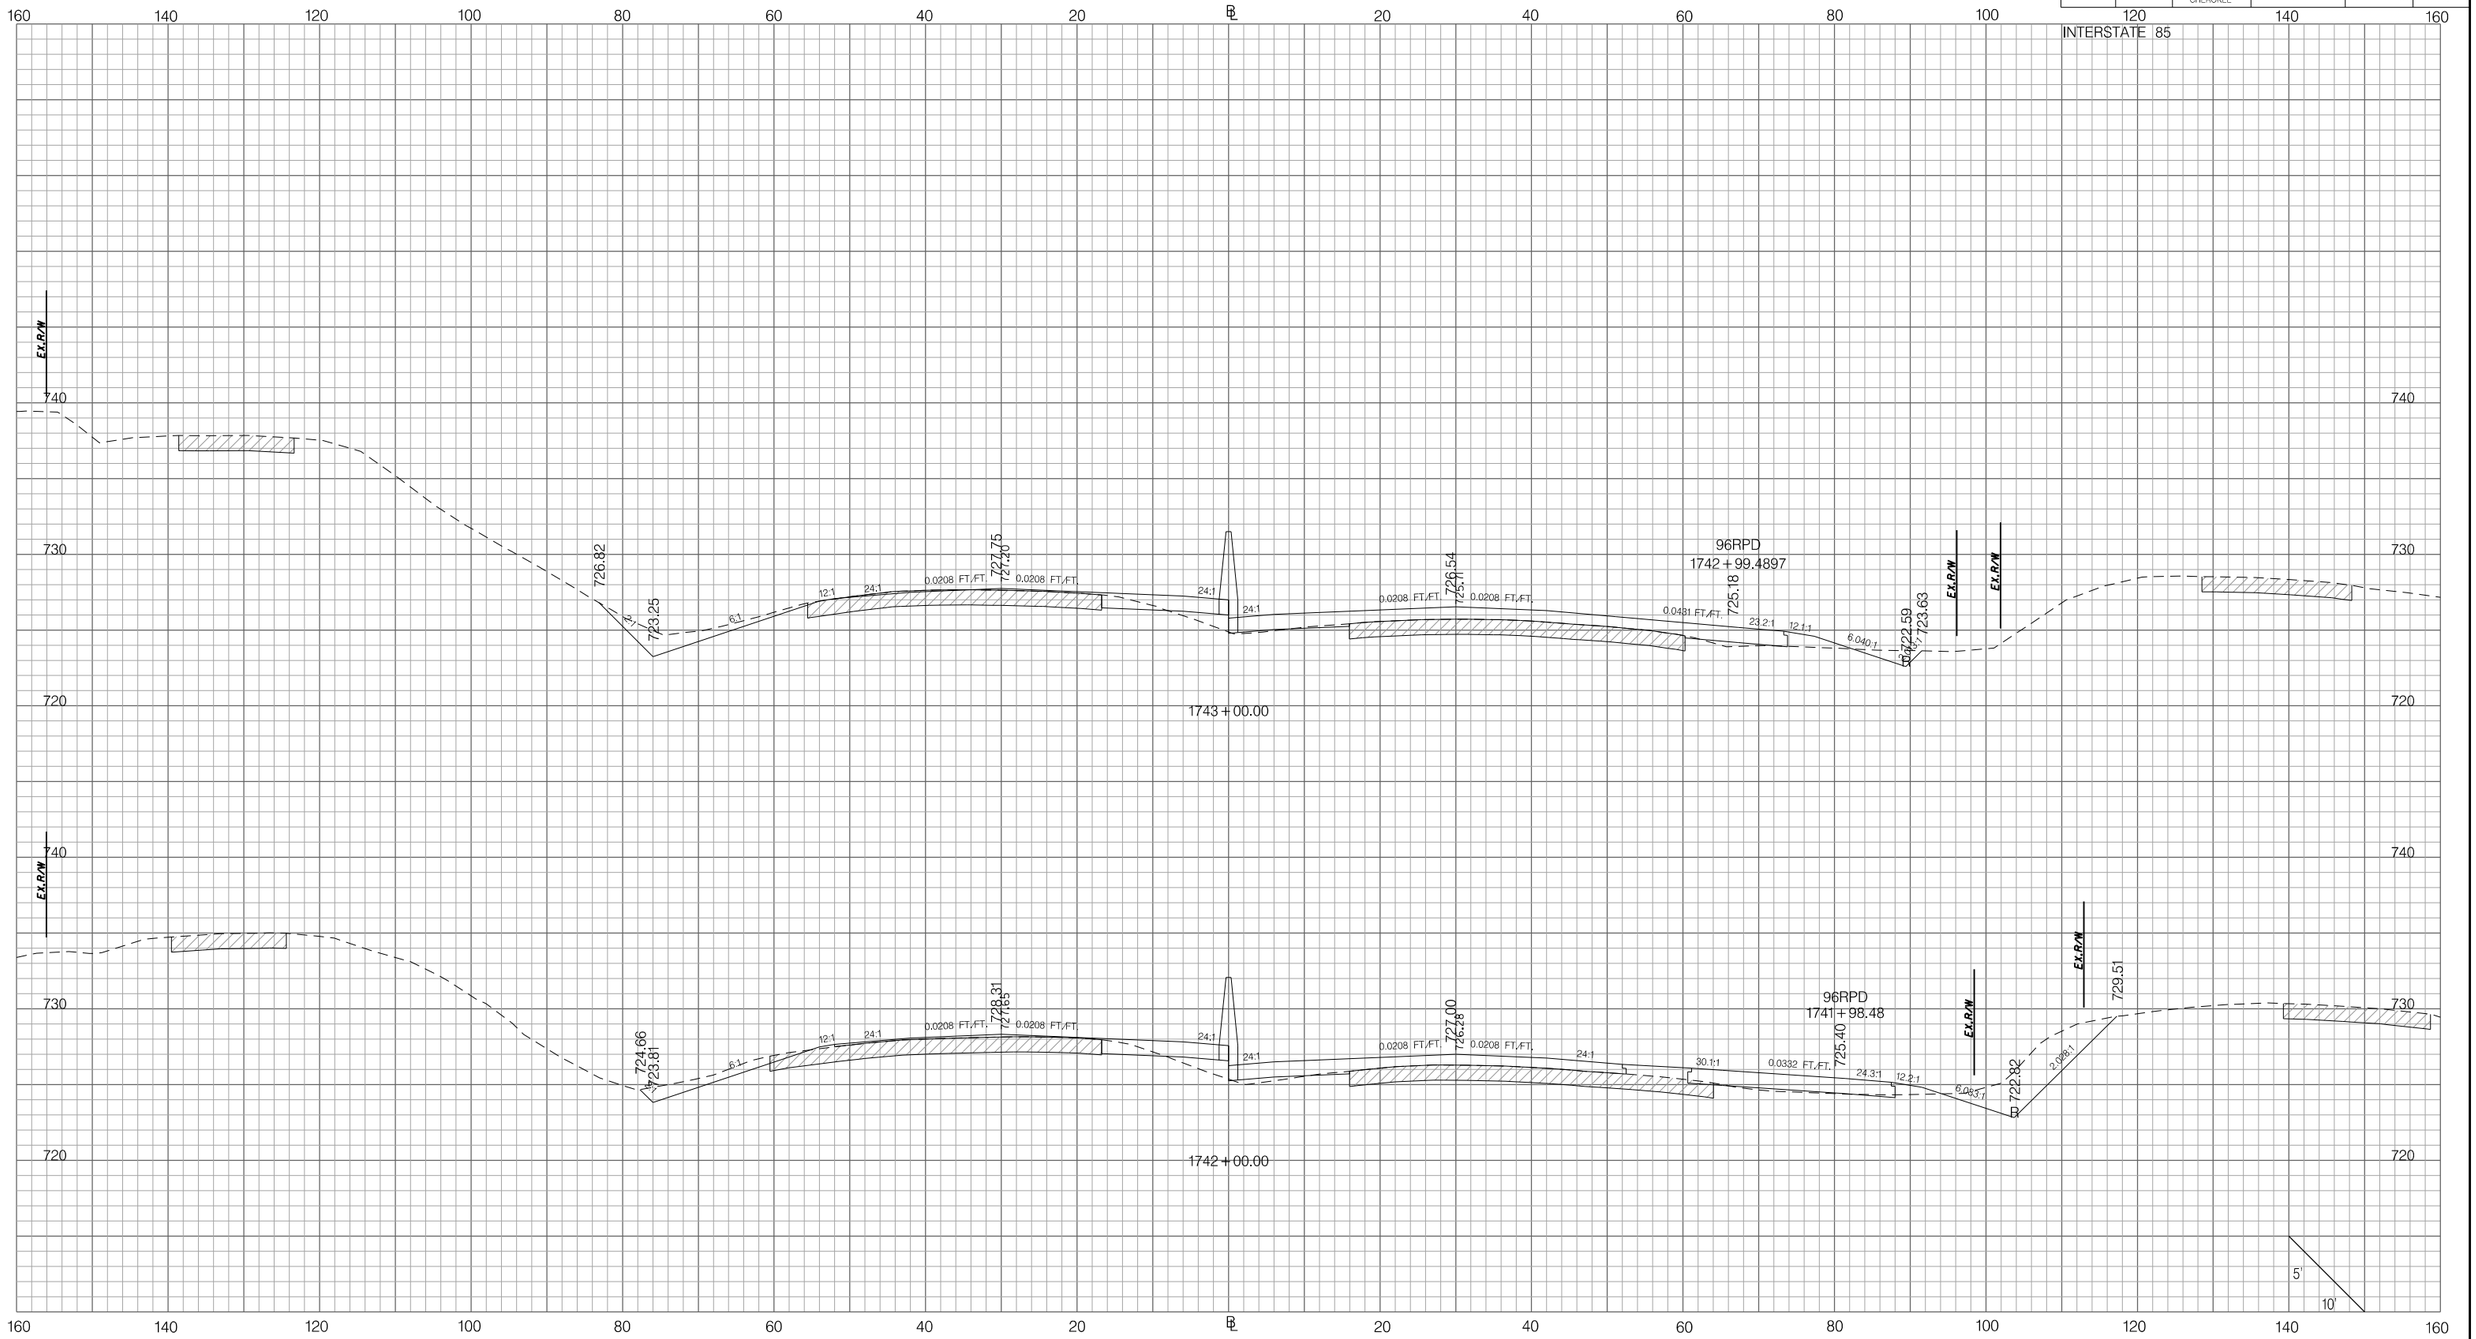

PRELIMINARY
NOT FOR CONSTRUCTION

SCALE: 1" =

REV. NO.	BY	DATE	DESCRIPTION OF REVISION
7			
6			
5			
4			
3			
2			
1			

SOUTH CAROLINA DEPARTMENT OF TRANSPORTATION
INTERSTATE 85

CROSS SECTION SHEET

INTERSTATE 85 MILE MARKER 90–97
SEGMENT C

Z:\Projects\14-60 I85 Widening Cherokee Co MM80-96\Dgn\Crosssections\CROSS SECTION SHEET FILES\PX_I85.dgn
3/9/2016

FED. RD. DIV. NO.	STATE	COUNTY	PROJECT ID	ROAD / ROUTE NO.	SHEET NO.
3	SC	SPARTANBURG CHEROKEE	P027114	INTERSTATE 85	X149

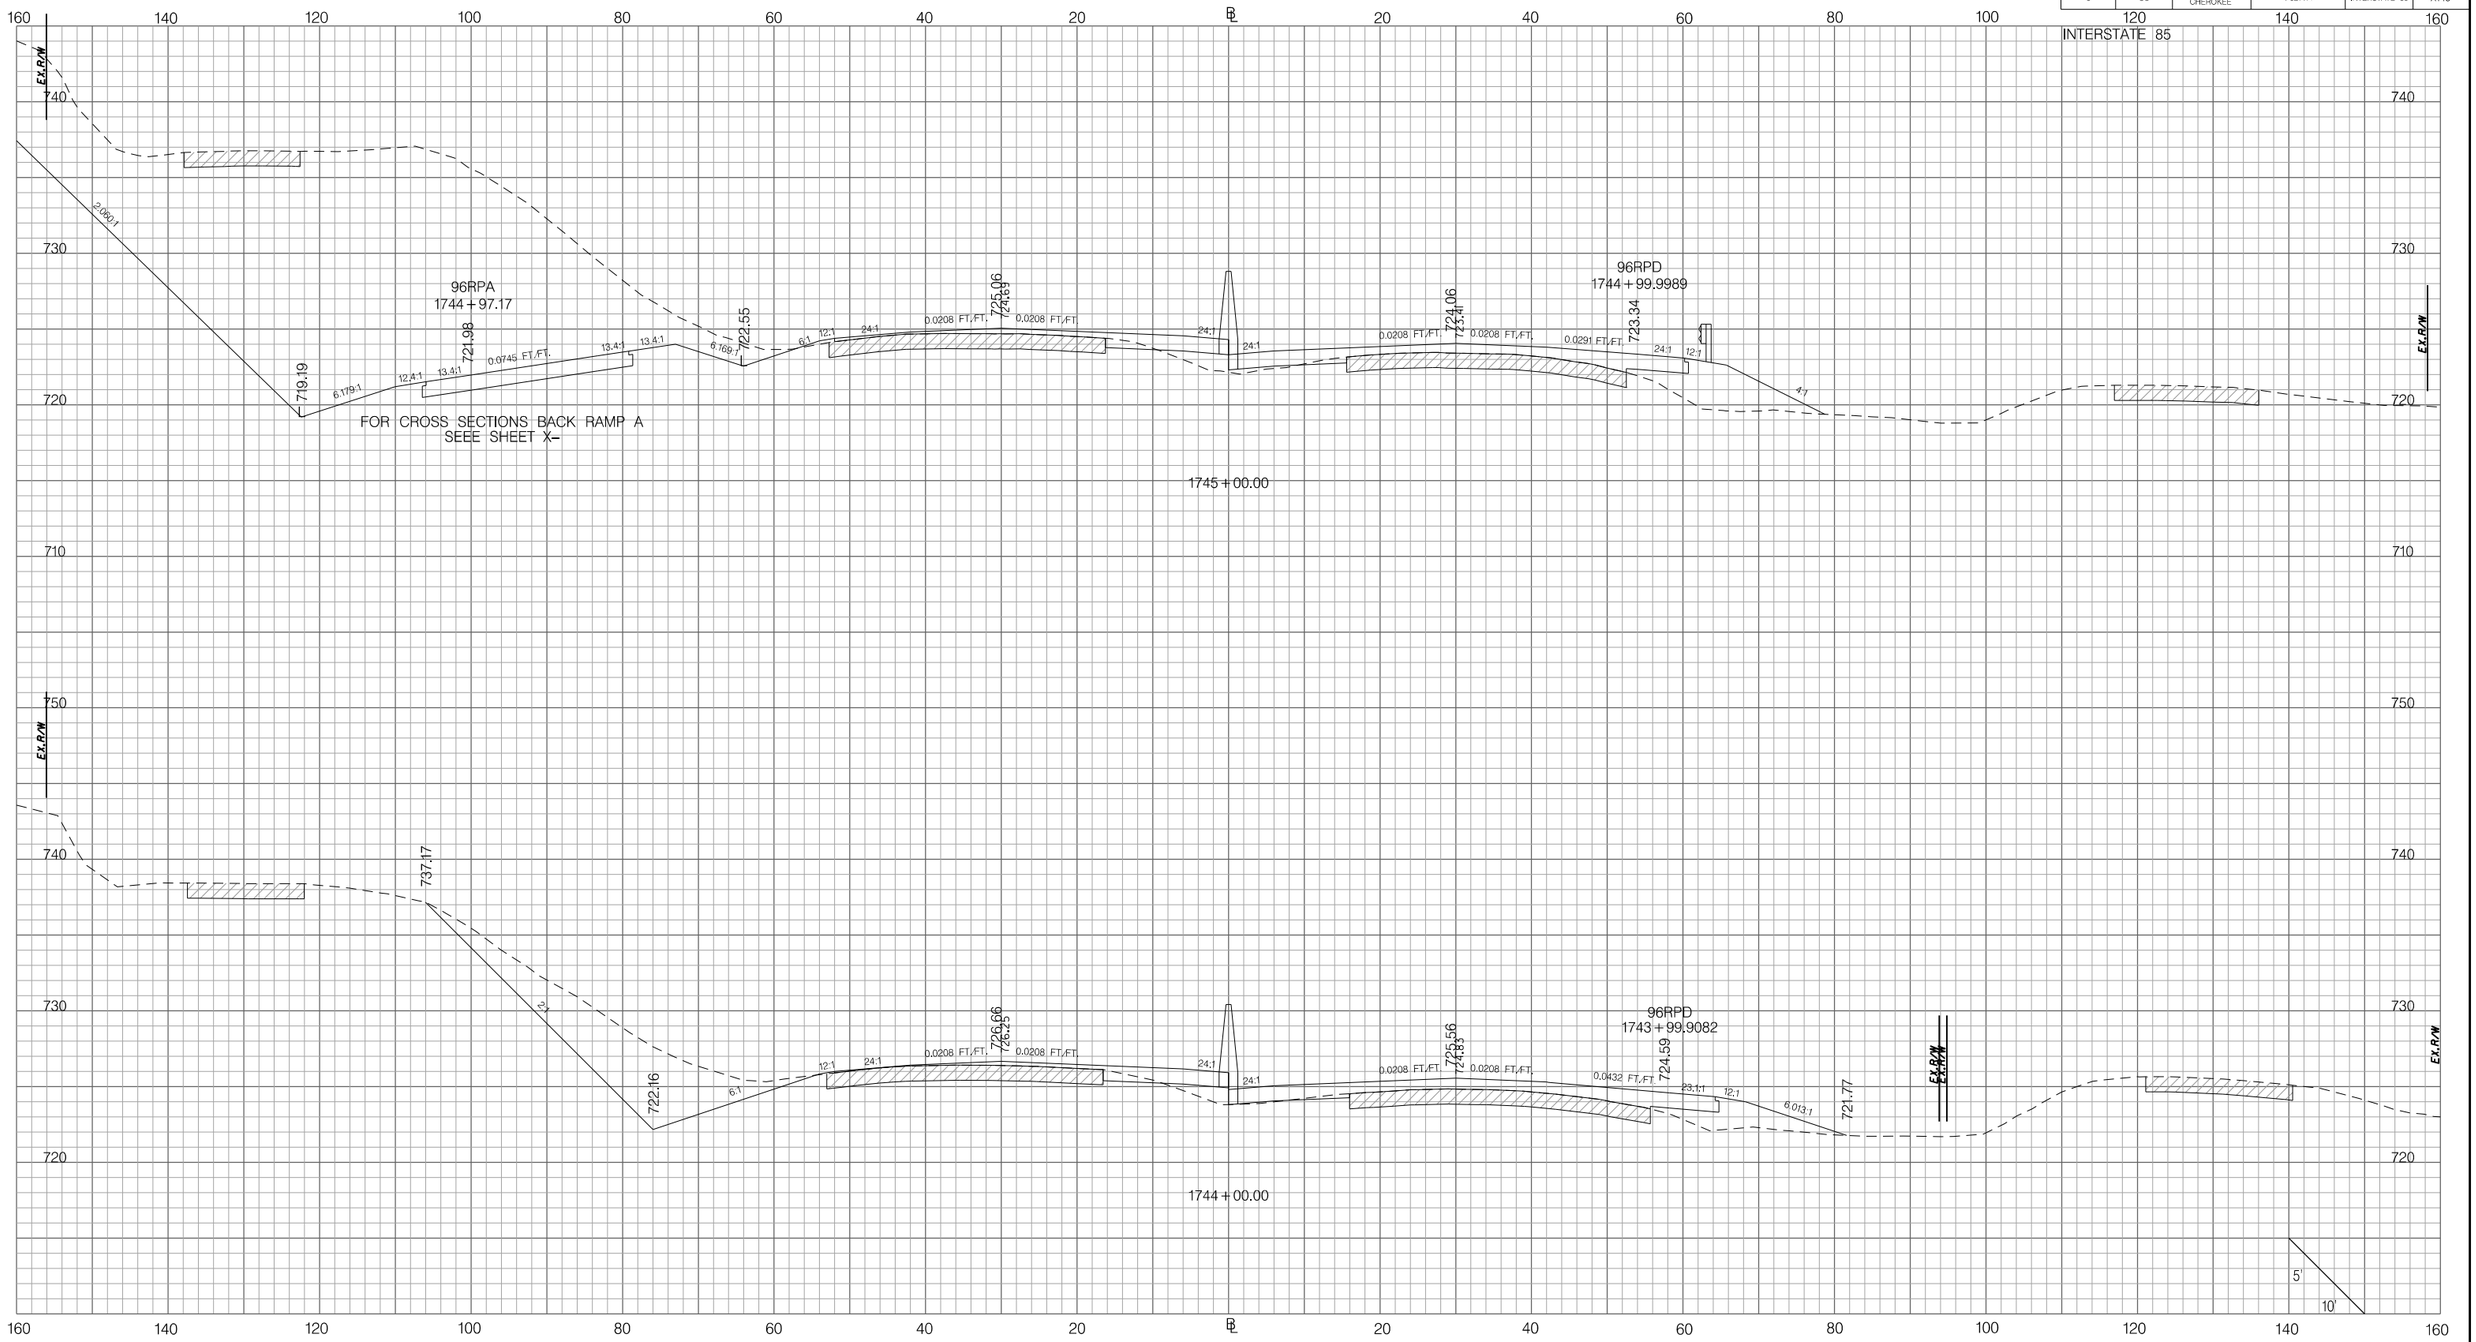

PRELIMINARY
NOT FOR CONSTRUCTION

SCALE: 1" =

REV.NO.	BY	DATE	DESCRIPTION OF REVISION
7			
6			
5			
4			
3			
2			
1			

SOUTH CAROLINA DEPARTMENT OF TRANSPORTATION
INTERSTATE 85

CROSS SECTION SHEET

INTERSTATE 85 MILE MARKER 90–97
SEGMENT C

Z:\Projects\14-60 I85 Widening Cherokee Co MM80-96\Dgn\CrossSections\CROSS SECTION SHEET FILES\PX_I85.dgn
3/9/2016

FED. RD. DIV. NO.	STATE	COUNTY	PROJECT ID	ROAD / ROUTE NO.	SHEET NO.
3	SC	SPARTANBURG CHEROKEE	P027114	INTERSTATE 85	X150

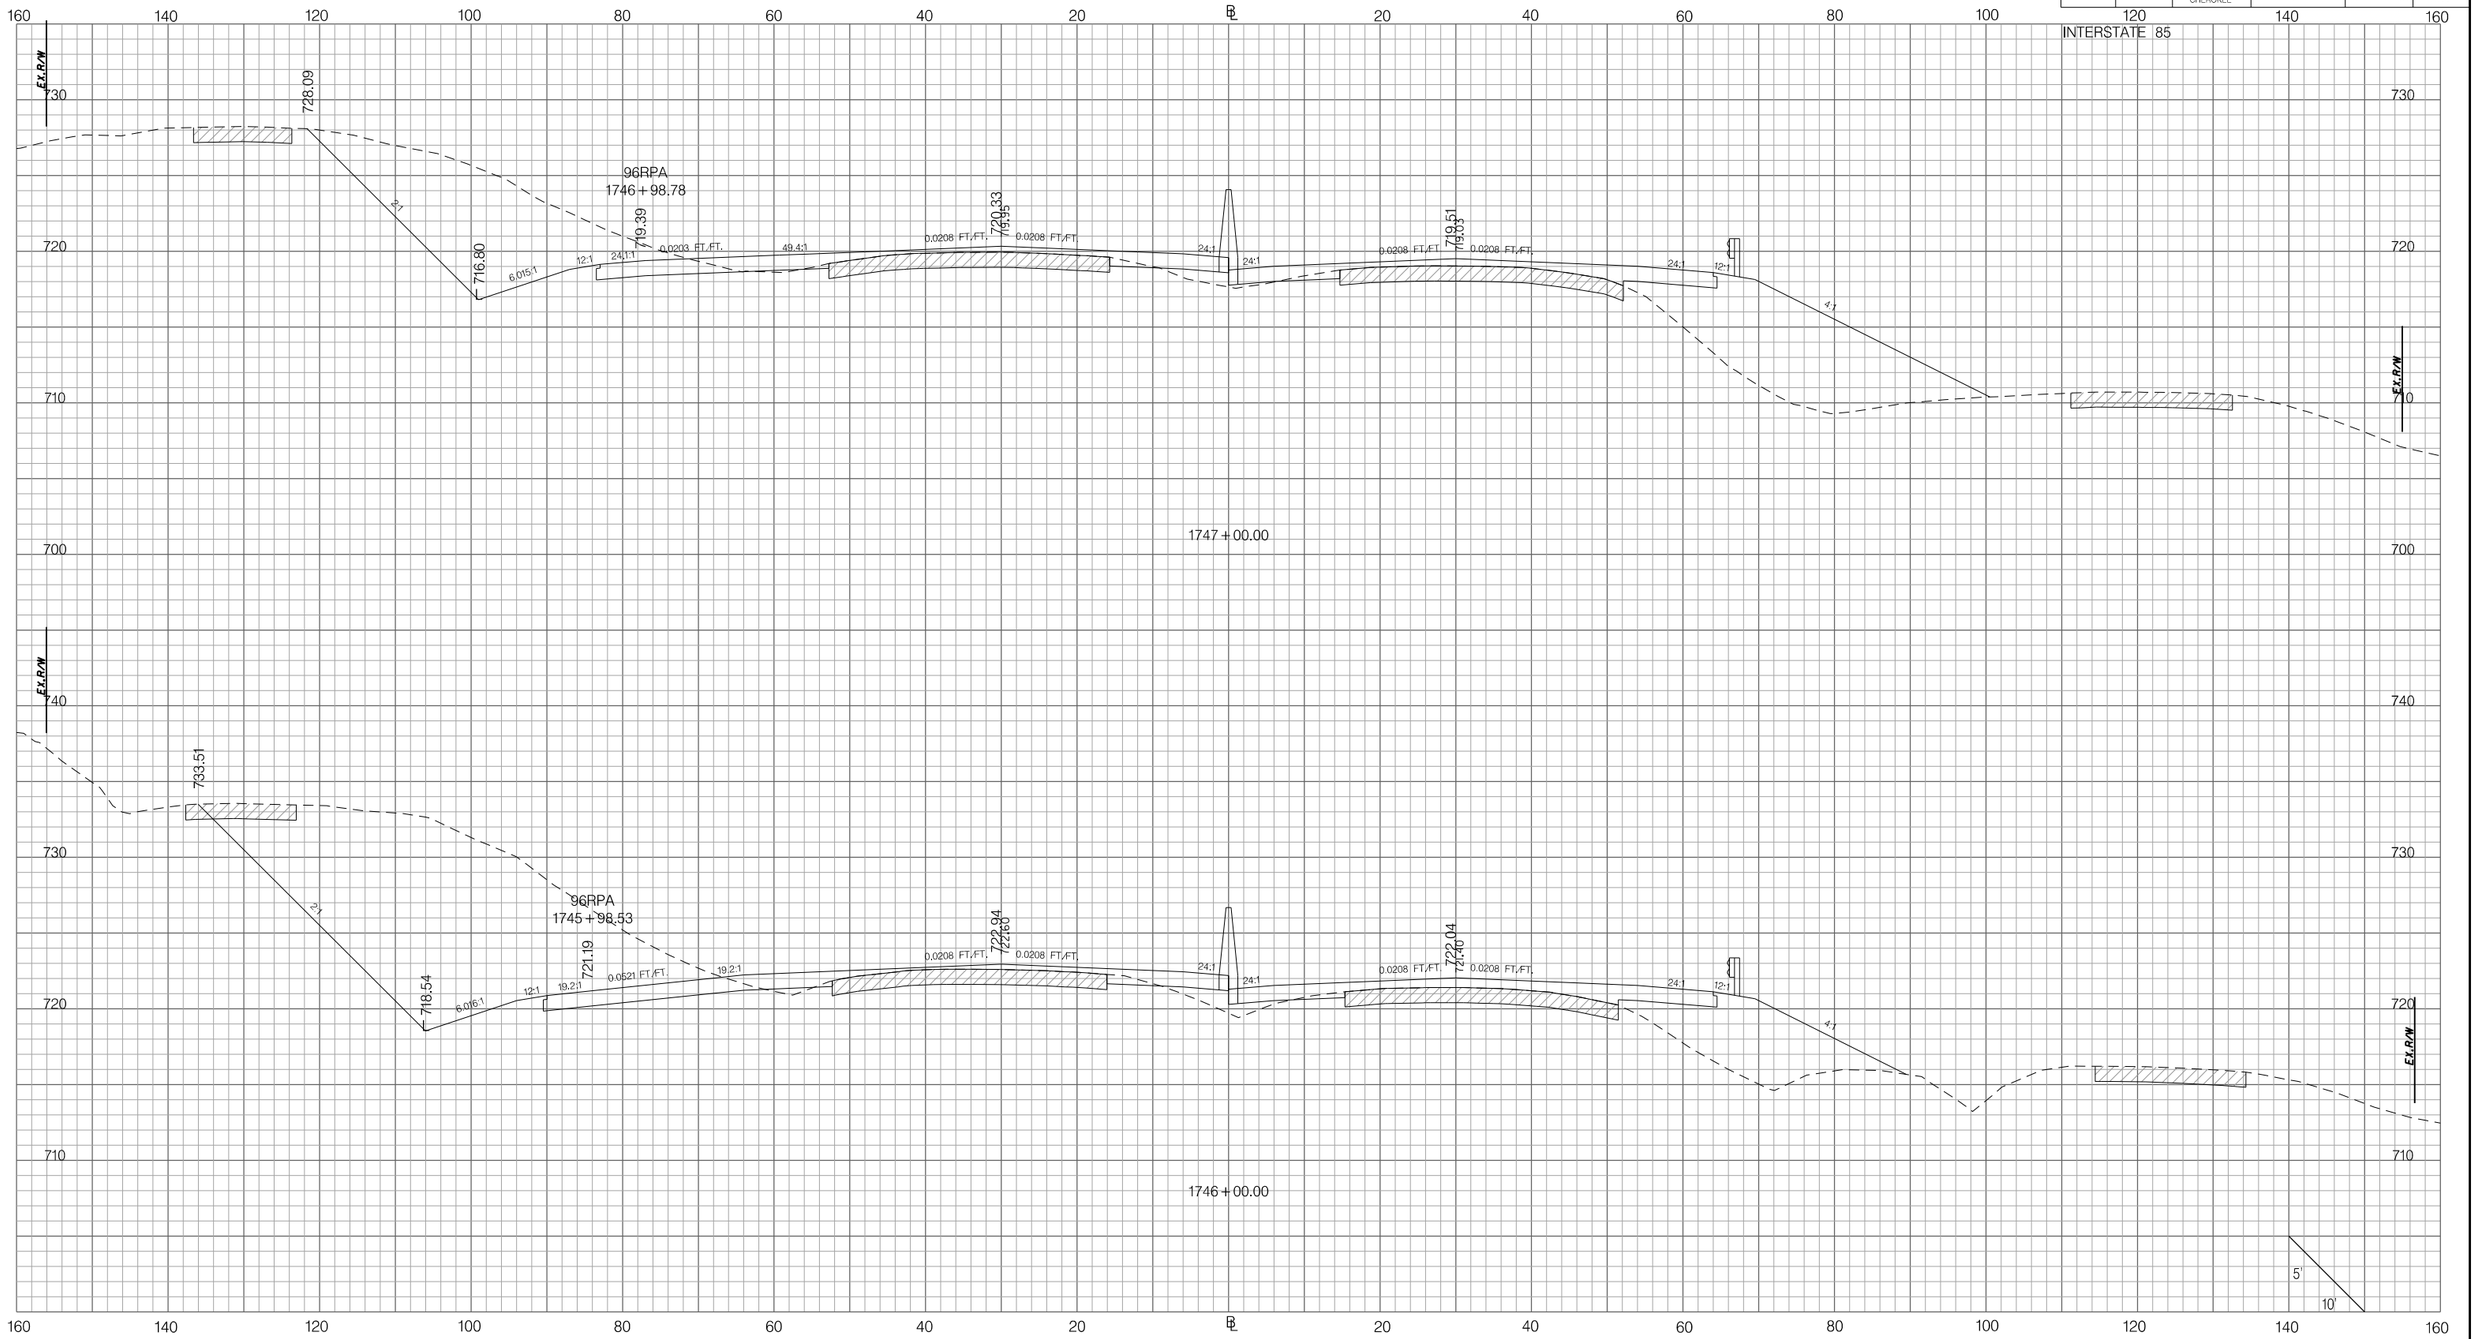

PRELIMINARY
NOT FOR CONSTRUCTION

SCALE: 1" =

REV. NO.	BY	DATE	DESCRIPTION OF REVISION
7			
6			
5			
4			
3			
2			
1			

SOUTH CAROLINA DEPARTMENT OF TRANSPORTATION
INTERSTATE 85

CROSS SECTION SHEET

INTERSTATE 85 MILE MARKER 90–97
SEGMENT C

Z:\Projects\14-60 I85 Widening Cherokee Co MM80-96\Dgn\CrossSections\CROSS SECTION SHEET FILES\PX_I85.dgn
3/9/2016

FED. RD. DIV. NO.	STATE	COUNTY	PROJECT ID	ROAD / ROUTE NO.	SHEET NO.
3	SC	SPARTANBURG CHEROKEE	P027114	INTERSTATE 85	X151

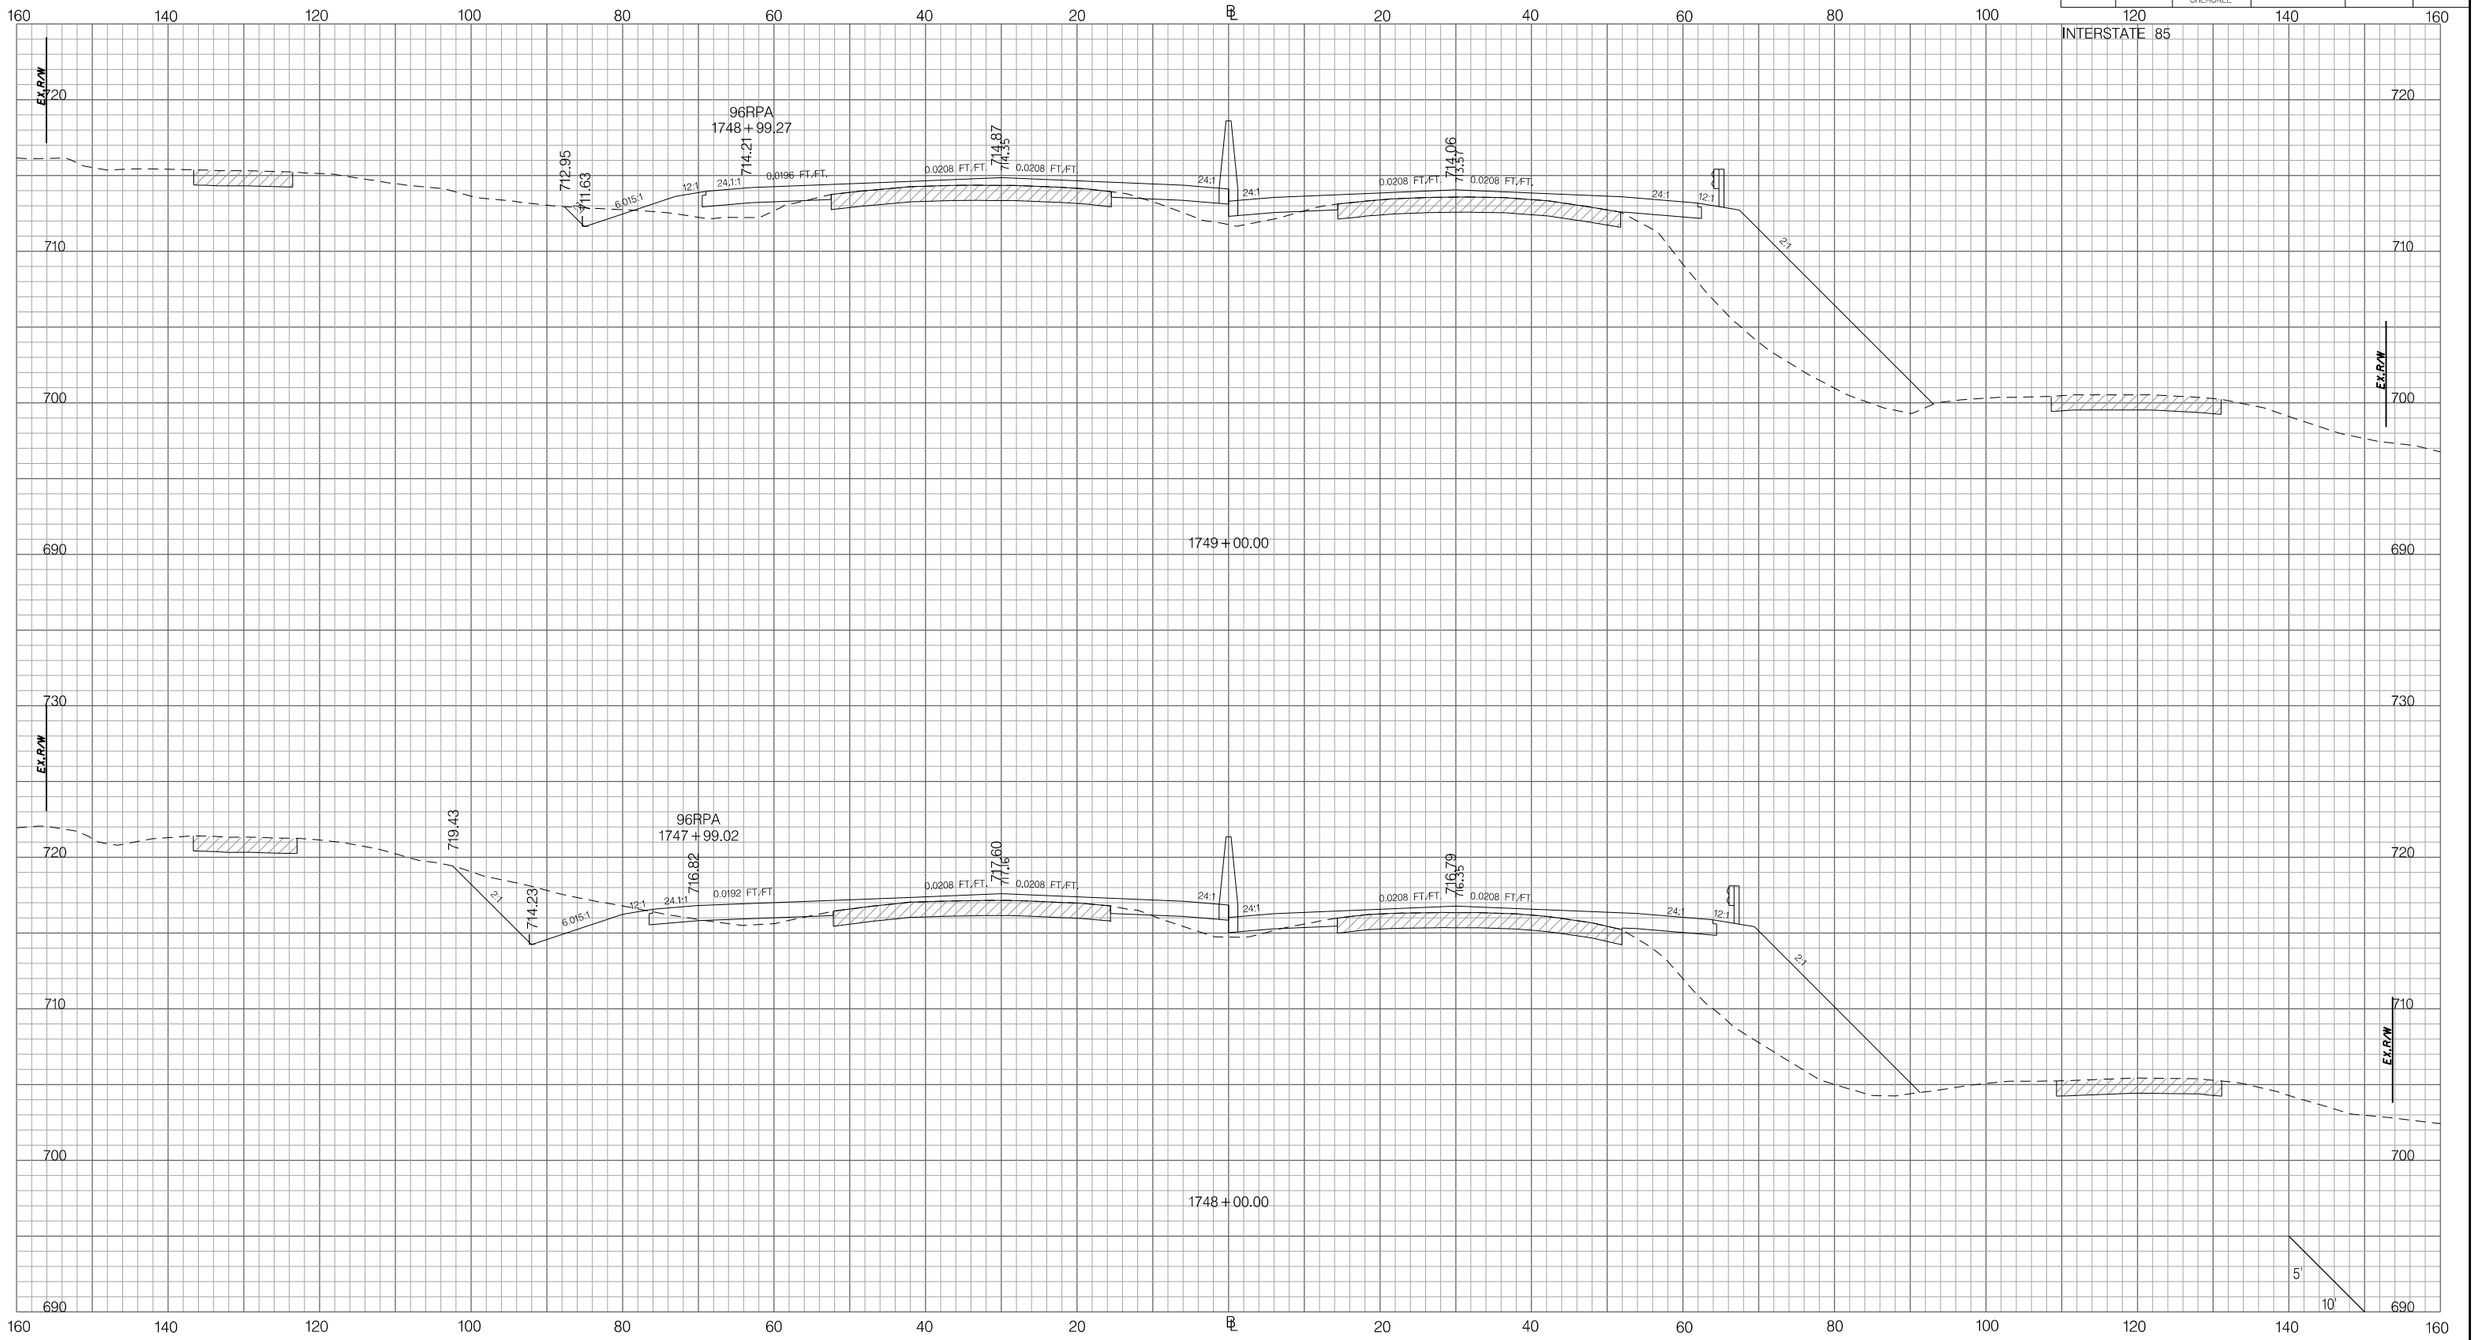

PRELIMINARY
NOT FOR CONSTRUCTION

SCALE: 1" =

REV.NO.	BY	DATE	DESCRIPTION OF REVISION
7			
6			
5			
4			
3			
2			
1			

SOUTH CAROLINA DEPARTMENT OF TRANSPORTATION
INTERSTATE 85

CROSS SECTION SHEET

INTERSTATE 85 MILE MARKER 90–97
SEGMENT C

Z:\Projects\14-60 I85 Widening Cherokee Co MM80-96\Dgn\CrossSections\CROSS SECTION SHEET FILES\PX_I85.dgn
3/9/2016

FED. RD. DIV. NO.	STATE	COUNTY	PROJECT ID	ROAD / ROUTE NO.	SHEET NO.
3	SC	SPARTANBURG CHEROKEE	P027114	INTERSTATE 85	X152

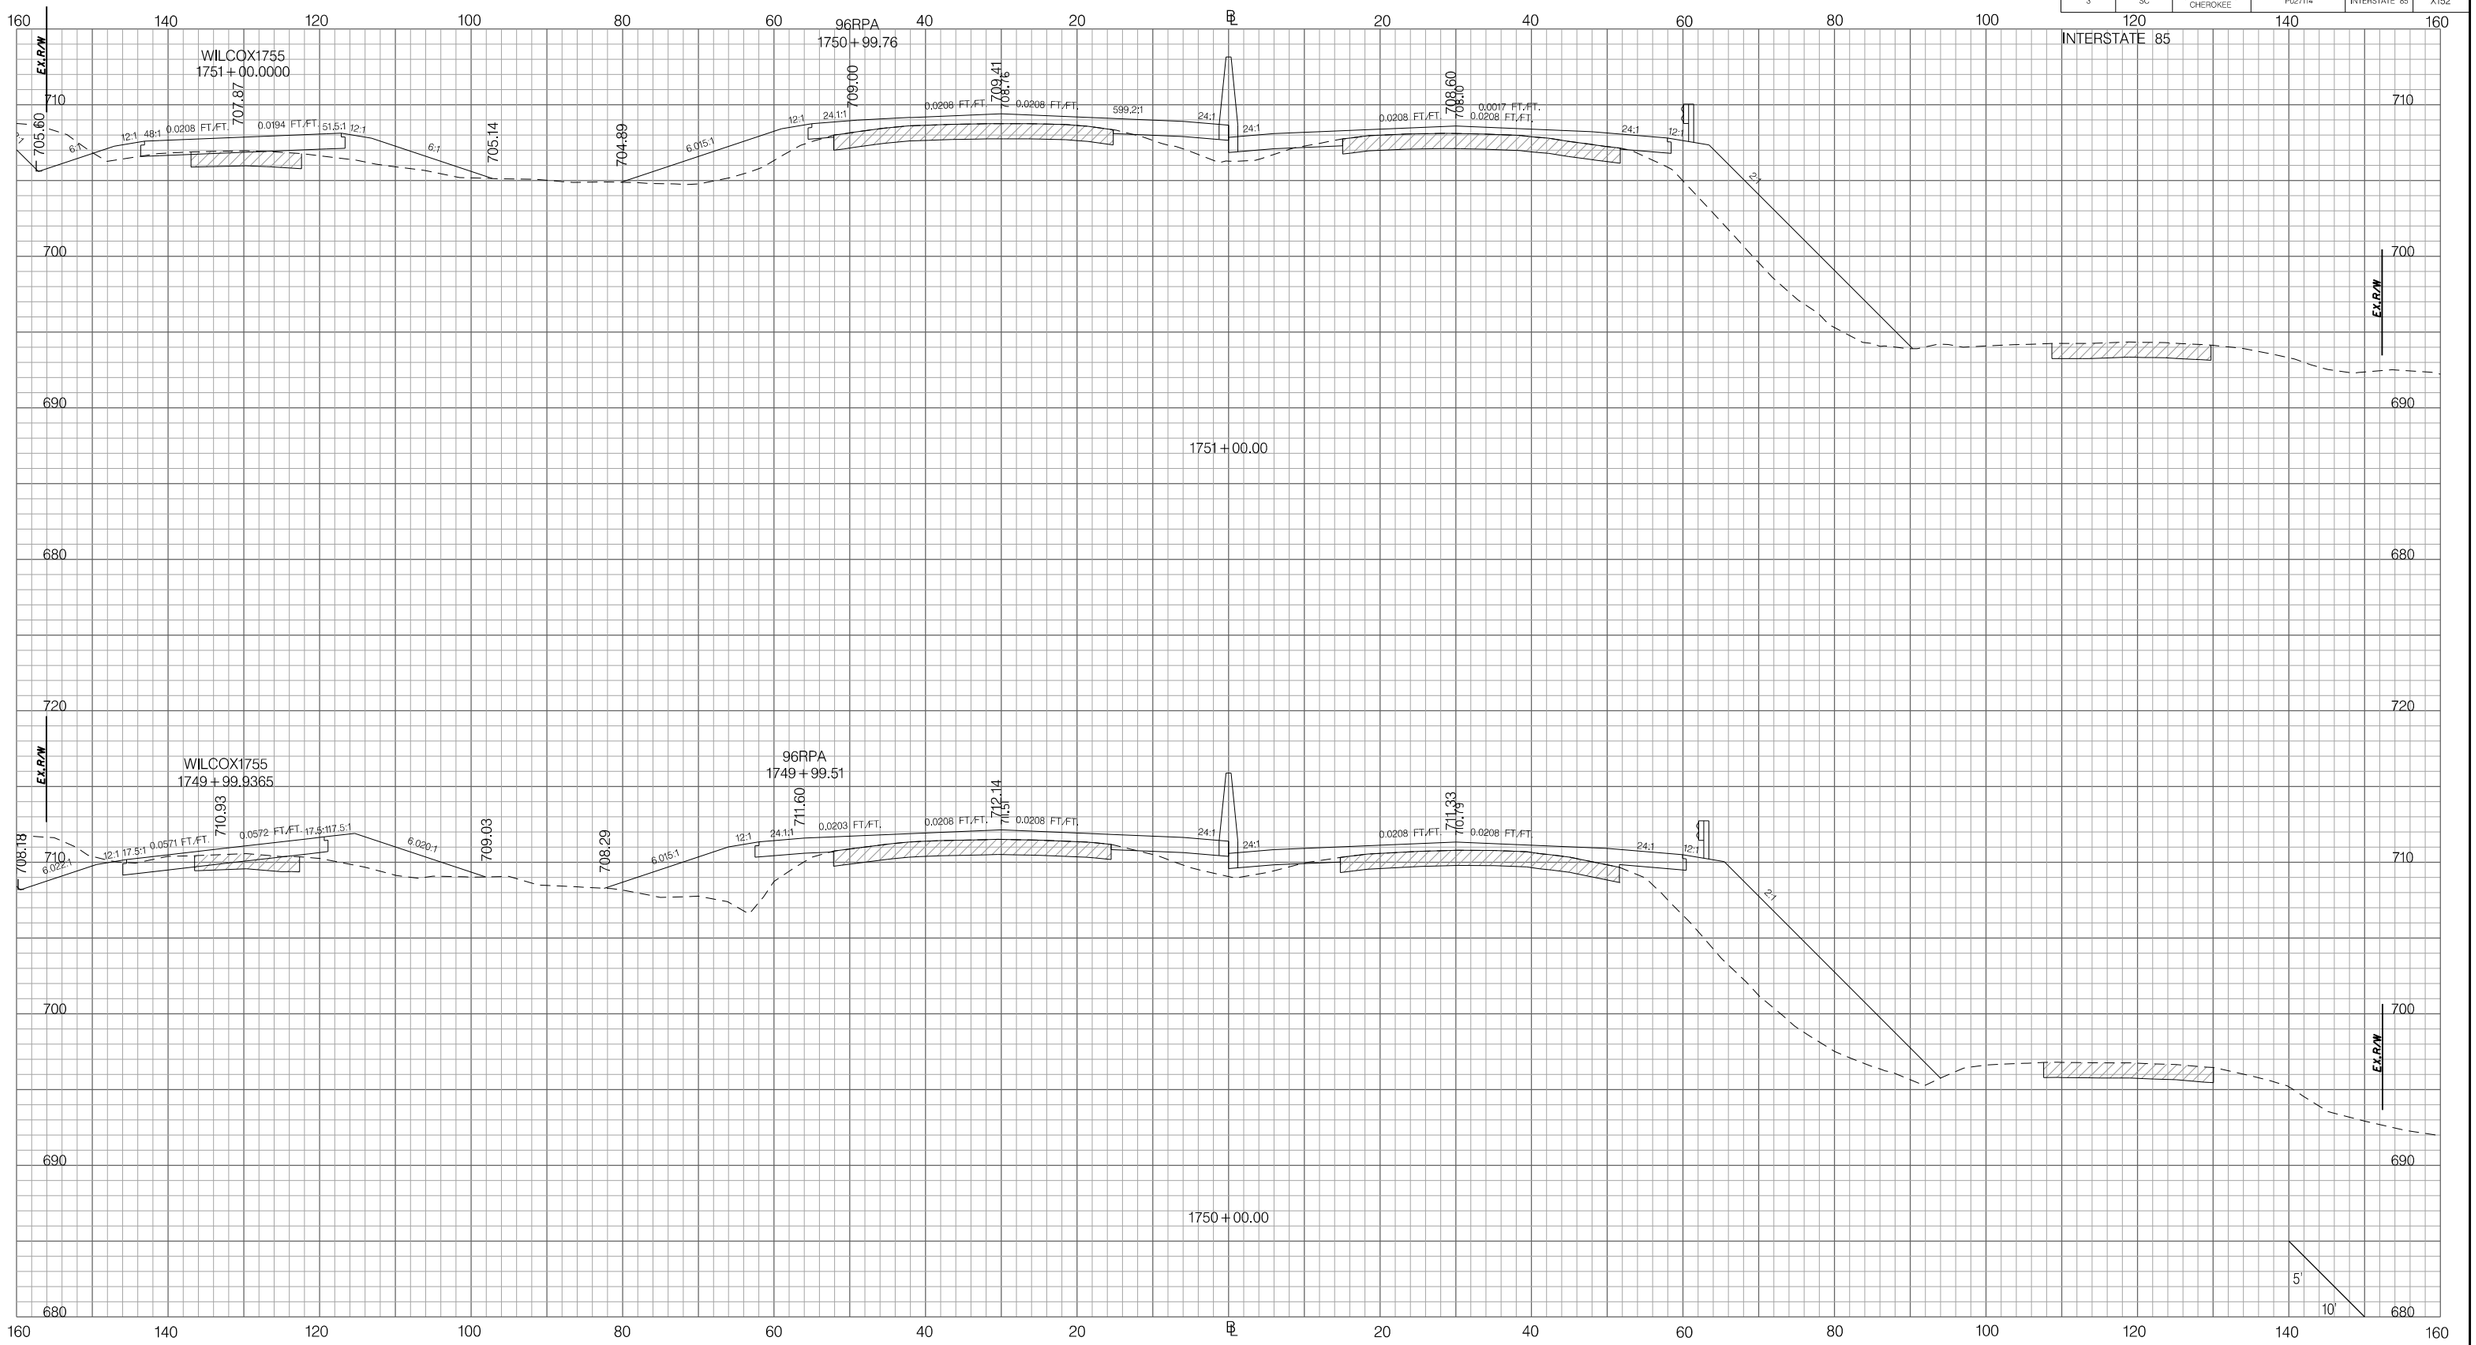

PRELIMINARY
NOT FOR CONSTRUCTION

SCALE: 1" =

REV. NO.	BY	DATE	DESCRIPTION OF REVISION
7			
6			
5			
4			
3			
2			
1			

SOUTH CAROLINA DEPARTMENT OF TRANSPORTATION
INTERSTATE 85

CROSS SECTION SHEET

INTERSTATE 85 MILE MARKER 90–97
SEGMENT C

Z:\Projects\14-60 I85 Widening Cherokee Co MM80-96\Dgn\CrossSections\CROSS SECTION SHEET FILES\PX_I85.dgn
3/9/2016

FED. RD. DIV. NO.	STATE	COUNTY	PROJECT ID	ROAD / ROUTE NO.	SHEET NO.
3	SC	SPARTANBURG CHEROKEE	P027114	INTERSTATE 85	X153

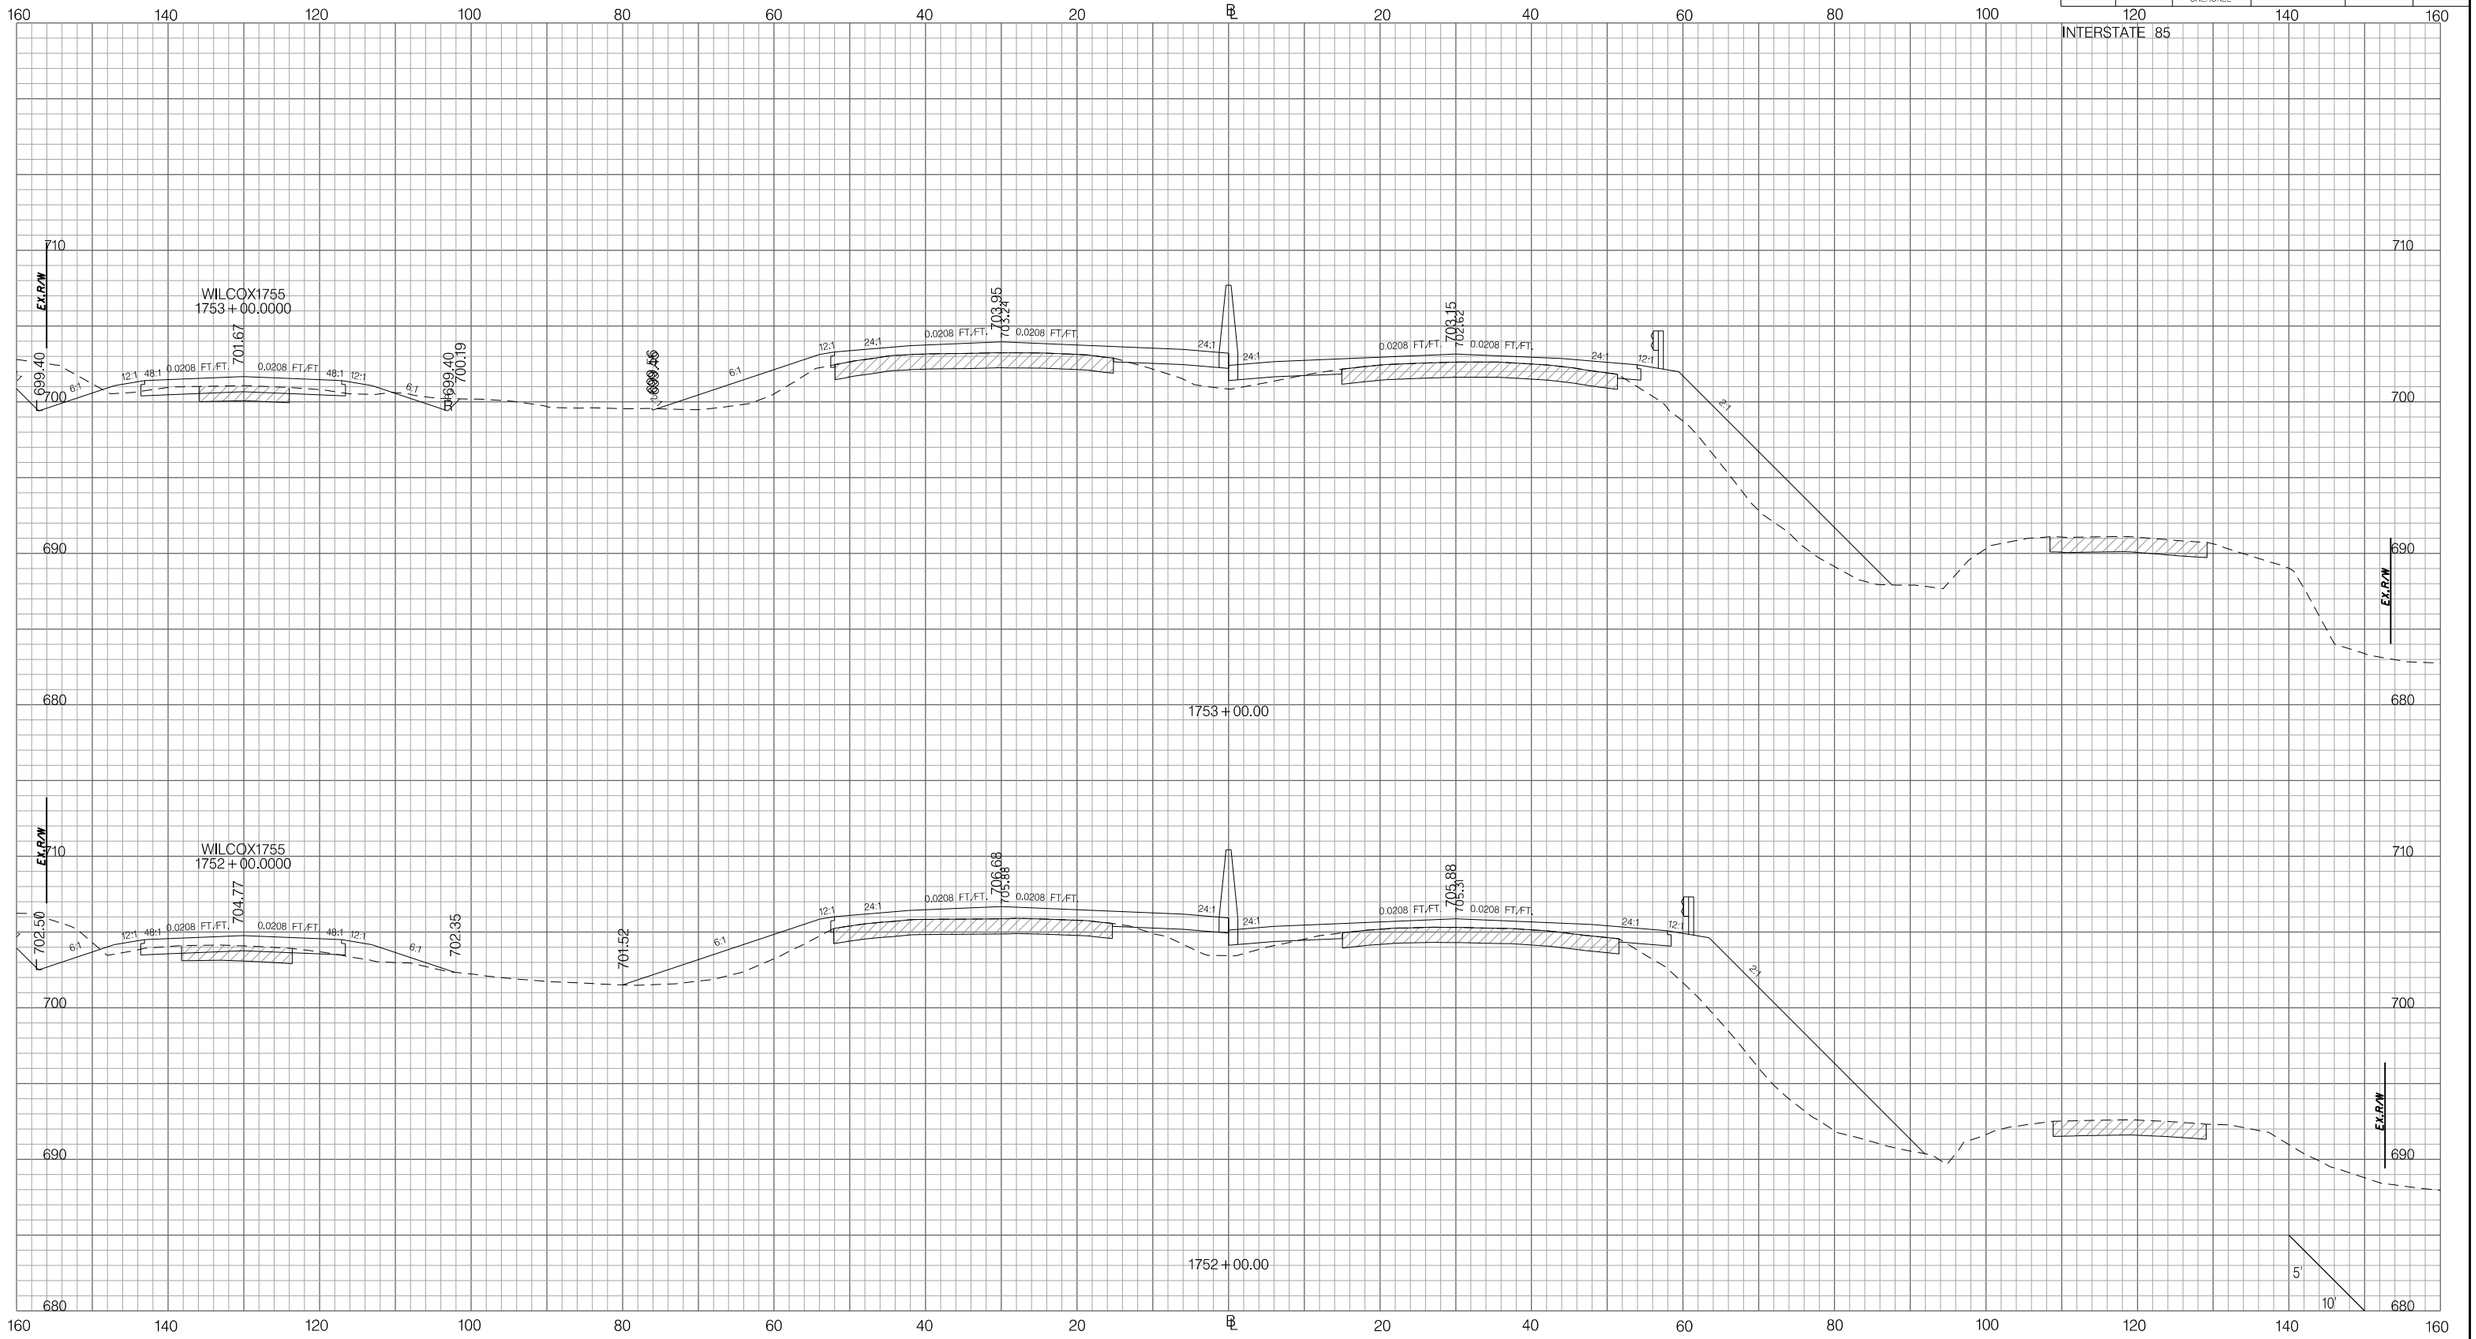

PRELIMINARY
NOT FOR CONSTRUCTION

SCALE: 1" =

REV. NO.	BY	DATE	DESCRIPTION OF REVISION
7			
6			
5			
4			
3			
2			
1			

SOUTH CAROLINA DEPARTMENT OF TRANSPORTATION
INTERSTATE 85

CROSS SECTION SHEET

INTERSTATE 85 MILE MARKER 90–97
SEGMENT C

Z:\Projects\14-60 I85 Widening Cherokee Co MM80-96\Dgn\CrossSections\CROSS SECTION SHEET FILES\PX_I85.dgn
3/9/2016

FED. RD. DIV. NO.	STATE	COUNTY	PROJECT ID	ROAD / ROUTE NO.	SHEET NO.
3	SC	SPARTANBURG CHEROKEE	P027114	INTERSTATE 85	X154

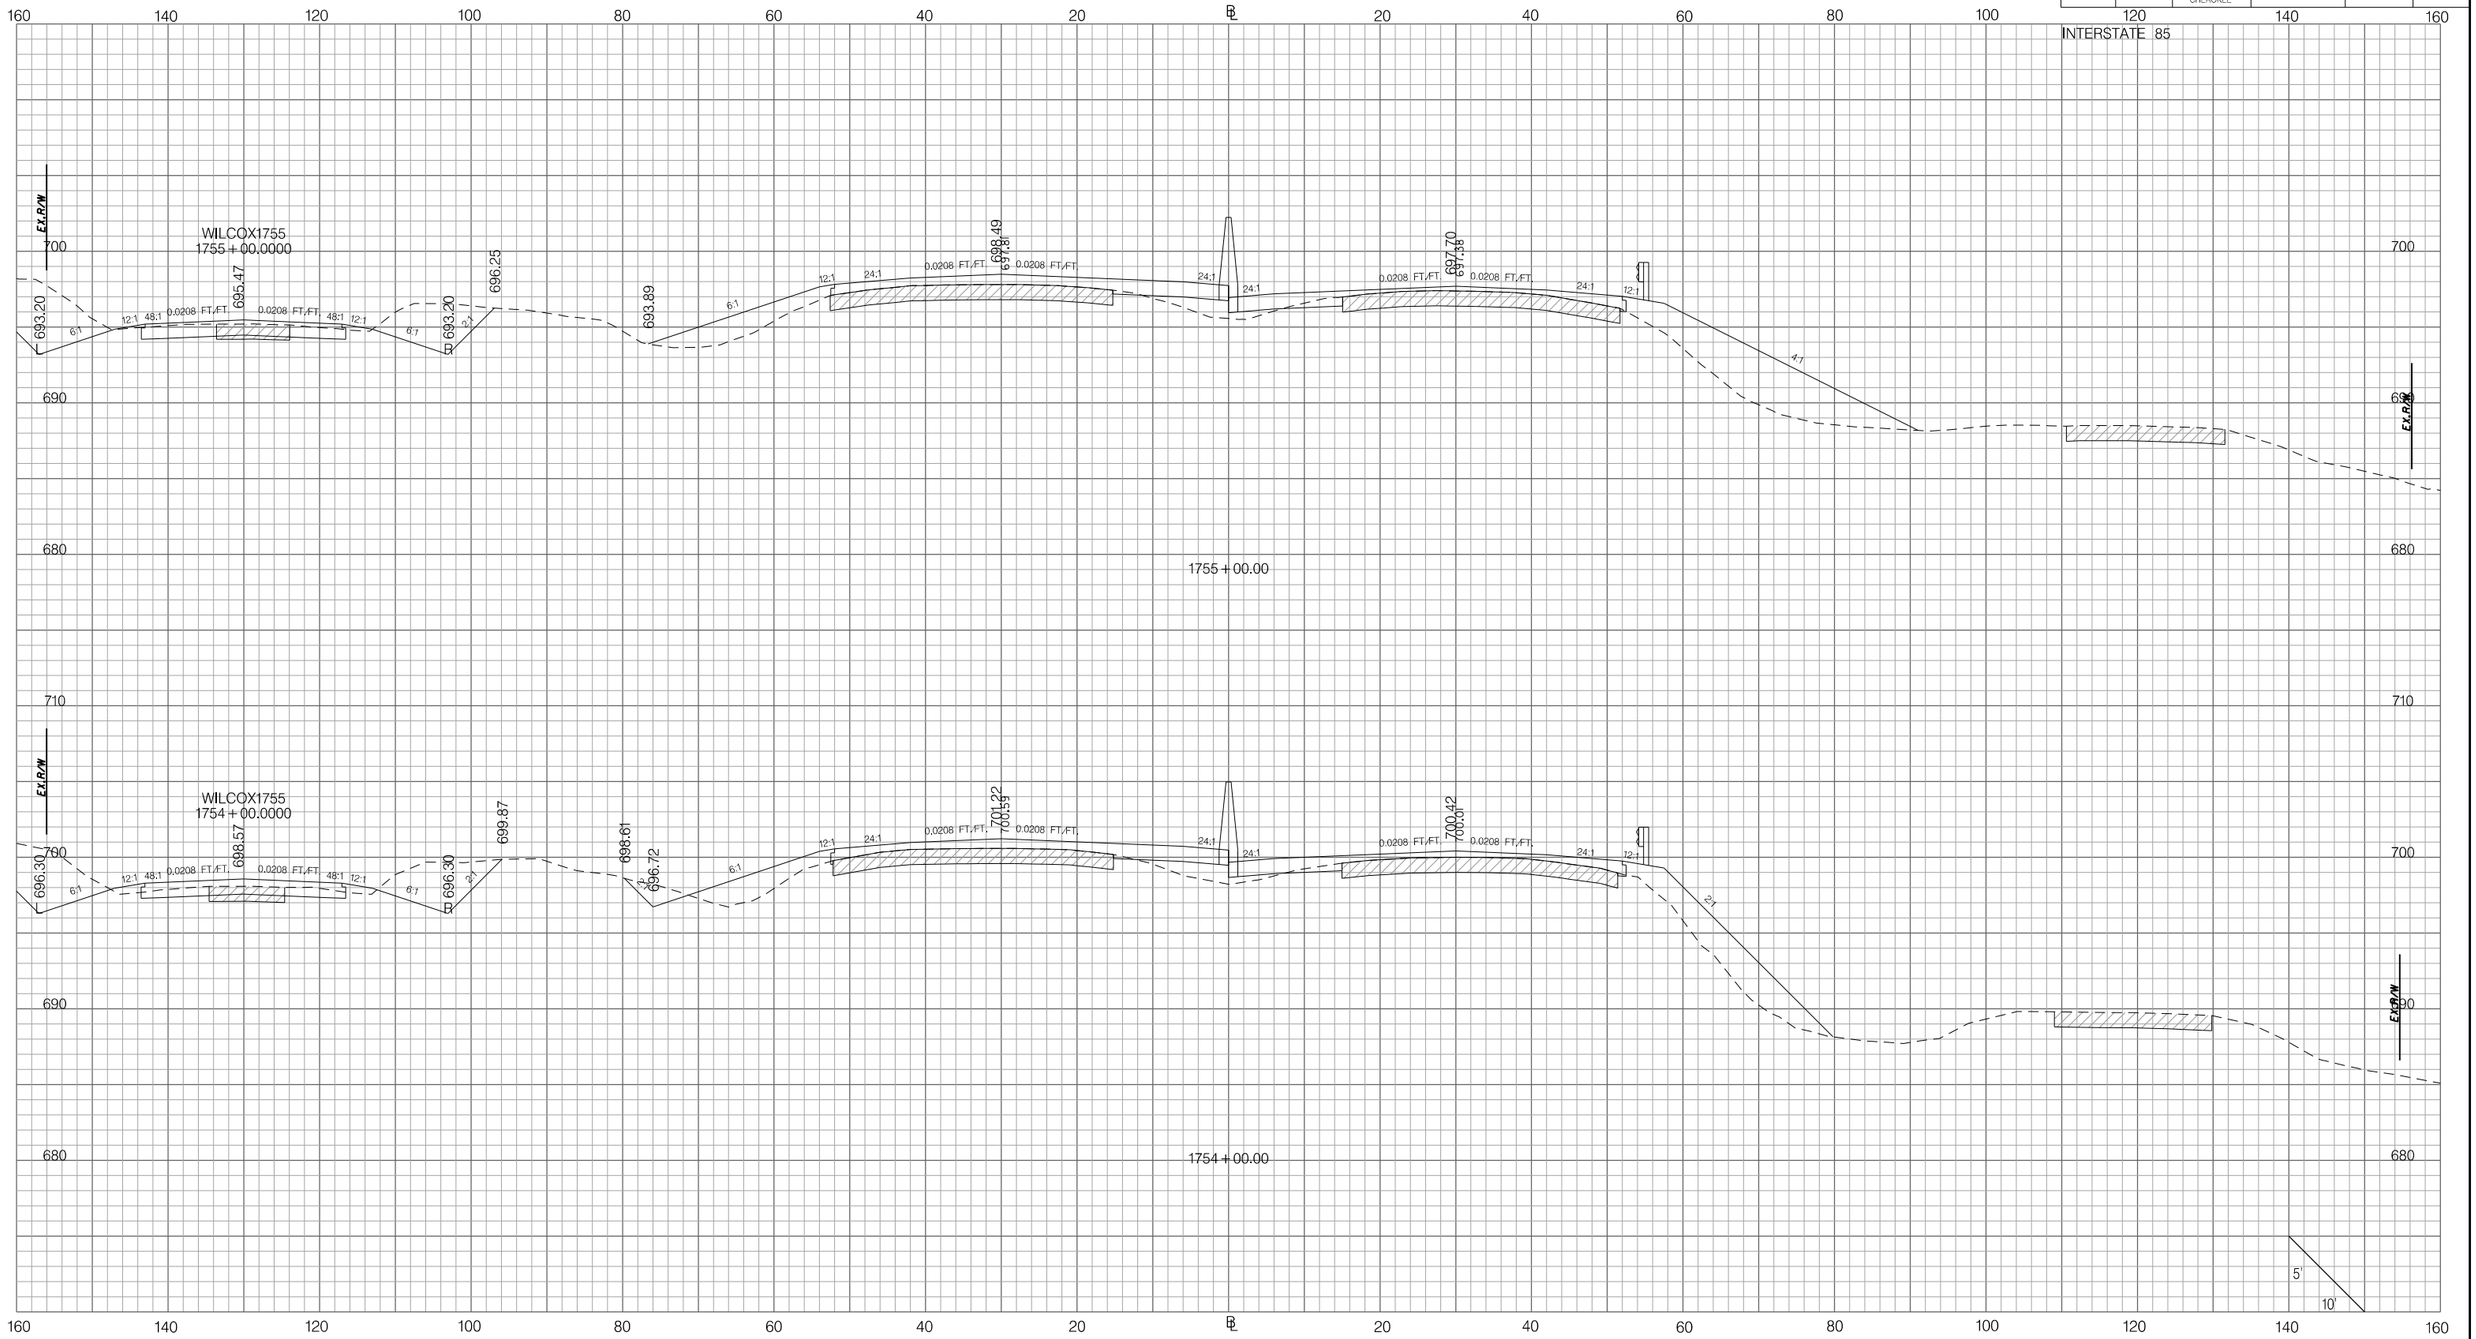

Z:\Projects\14-60 I85 Widening Cherokee Co MM80-96\Dgn\Crosssections\CROSS SECTION SHEET FILES\PX_I85.dgn
3/9/2016

PRELIMINARY
NOT FOR CONSTRUCTION

SCALE: 1" =

REV.NO.	BY	DATE	DESCRIPTION OF REVISION
7			
6			
5			
4			
3			
2			
1			

SOUTH CAROLINA DEPARTMENT OF TRANSPORTATION
INTERSTATE 85

CROSS SECTION SHEET

INTERSTATE 85 MILE MARKER 90–97
SEGMENT C

FED. RD. DIV. NO.	STATE	COUNTY	PROJECT ID	ROAD / ROUTE NO.	SHEET NO.
3	SC	SPARTANBURG CHEROKEE	P027114	INTERSTATE 85	X155

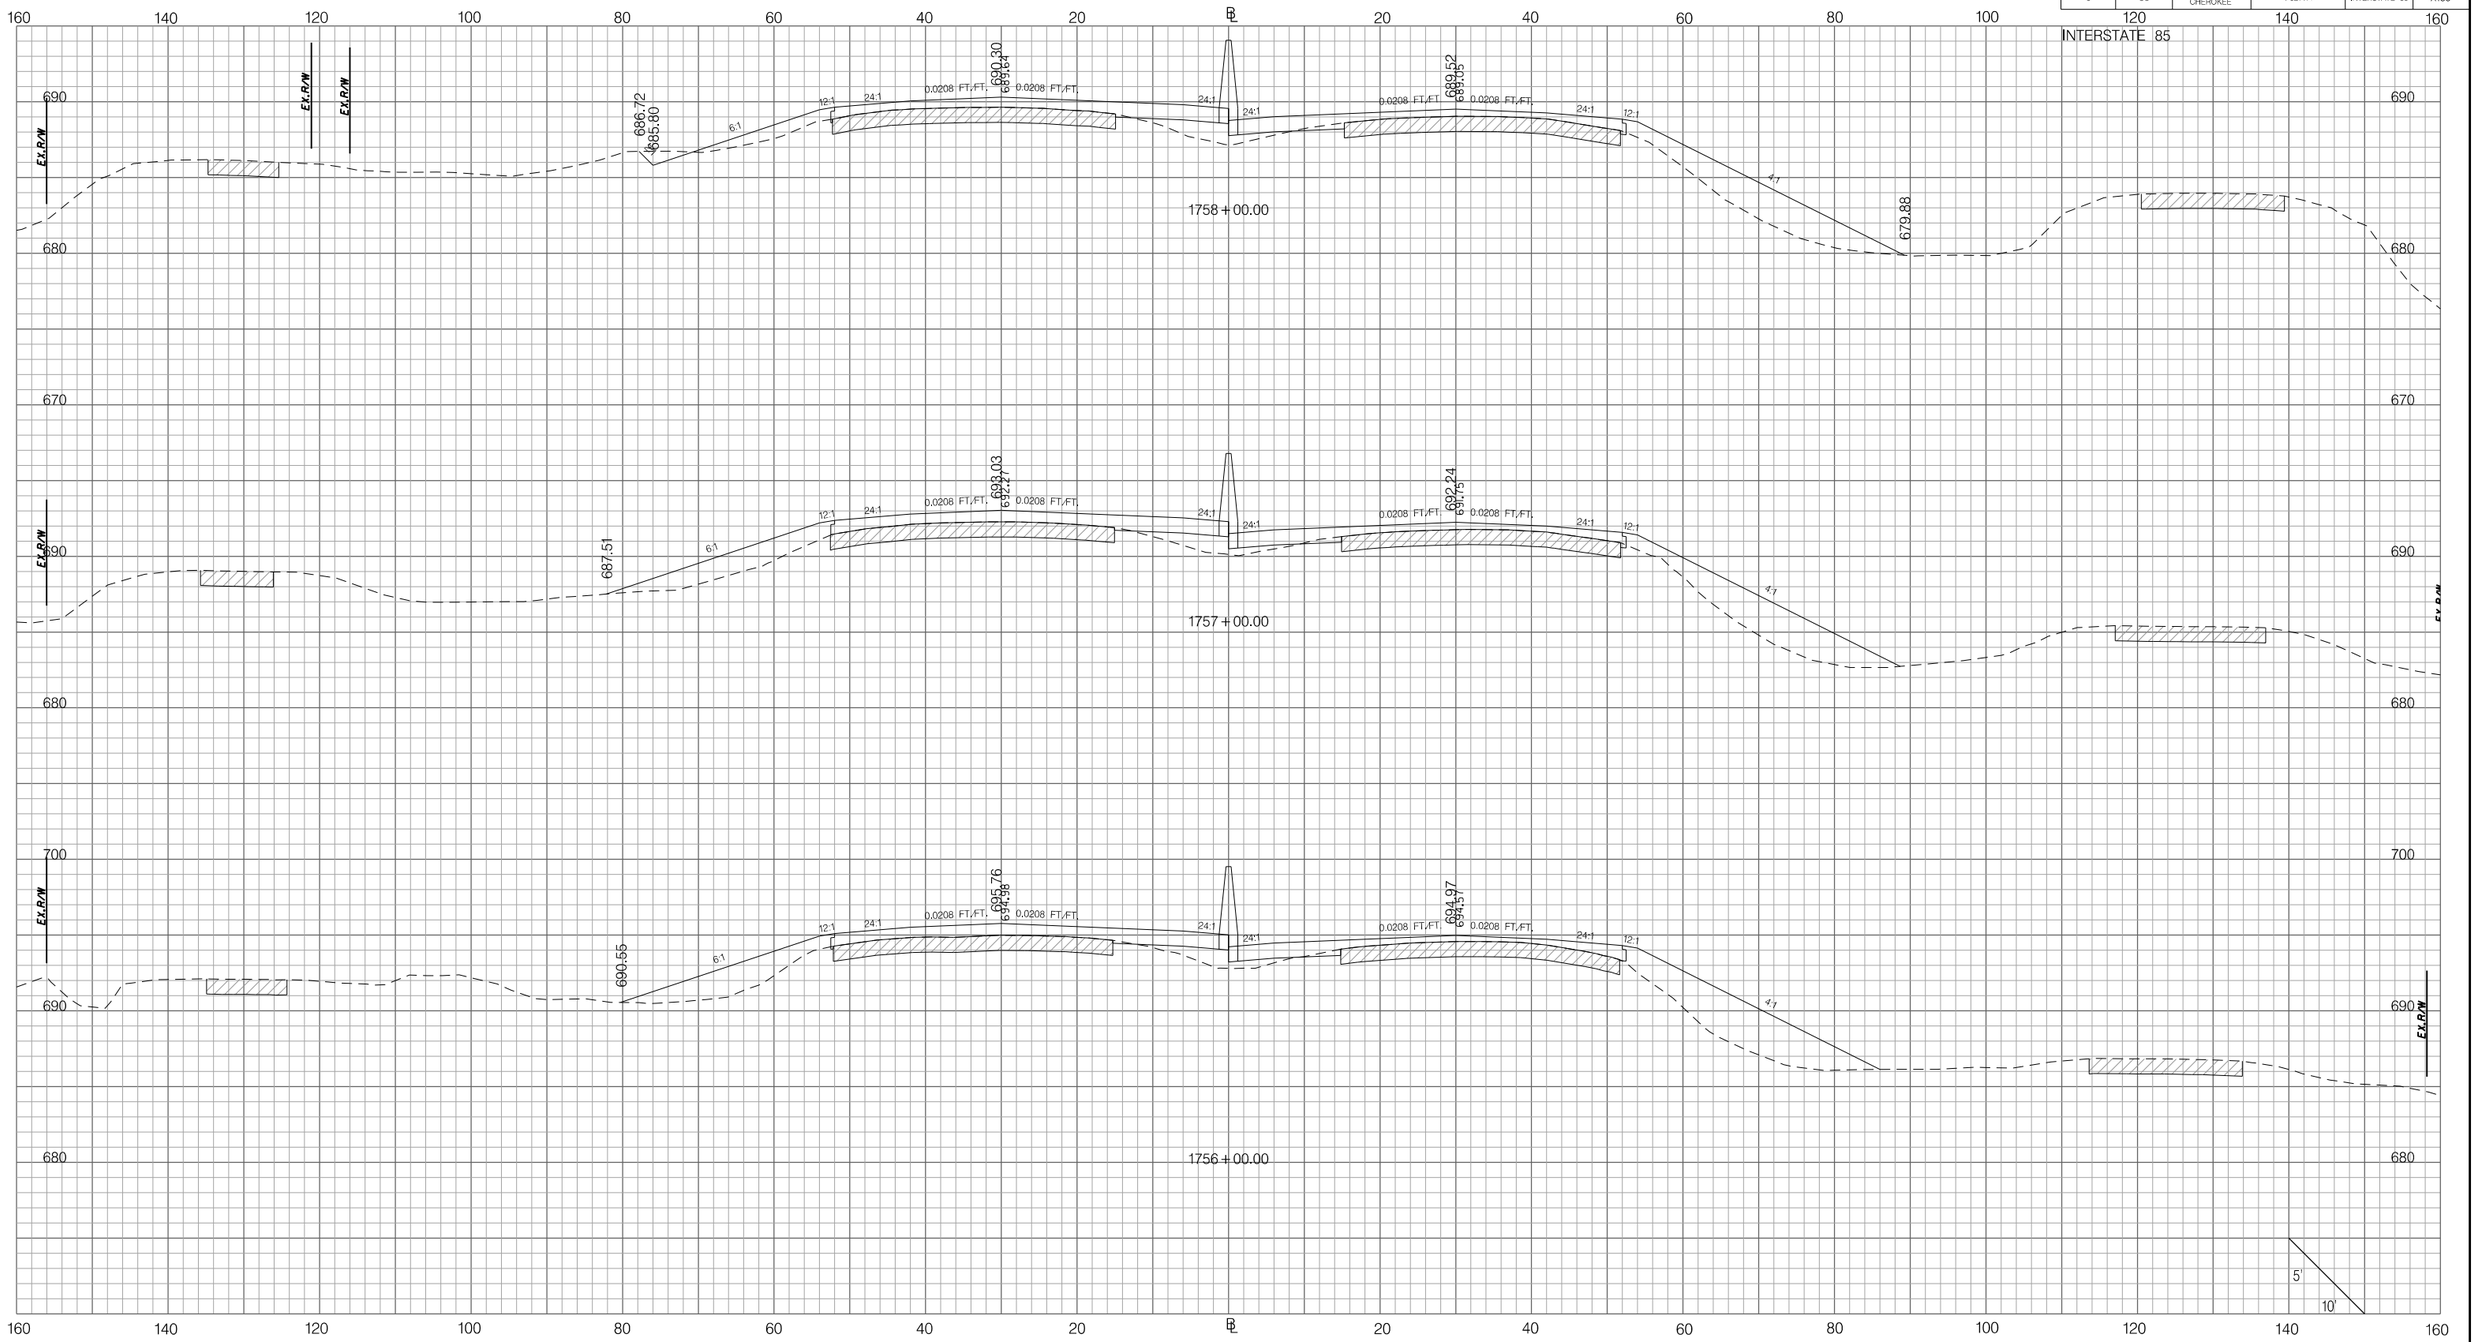

PRELIMINARY
NOT FOR CONSTRUCTION

SCALE: 1" =

REV. NO.	BY	DATE	DESCRIPTION OF REVISION
7			
6			
5			
4			
3			
2			
1			

SOUTH CAROLINA DEPARTMENT OF TRANSPORTATION
INTERSTATE 85

CROSS SECTION SHEET

INTERSTATE 85 MILE MARKER 90–97
SEGMENT C

Z:\Projects\14-60 I85 Widening Cherokee Co MM80-96\Dgn\CrossSections\CROSS SECTION SHEET FILES\PX_I85.dgn
3/9/2016

FED. RD. DIV. NO.	STATE	COUNTY	PROJECT ID	ROAD / ROUTE NO.	SHEET NO.
3	SC	SPARTANBURG CHEROKEE	P027114	INTERSTATE 85	X156

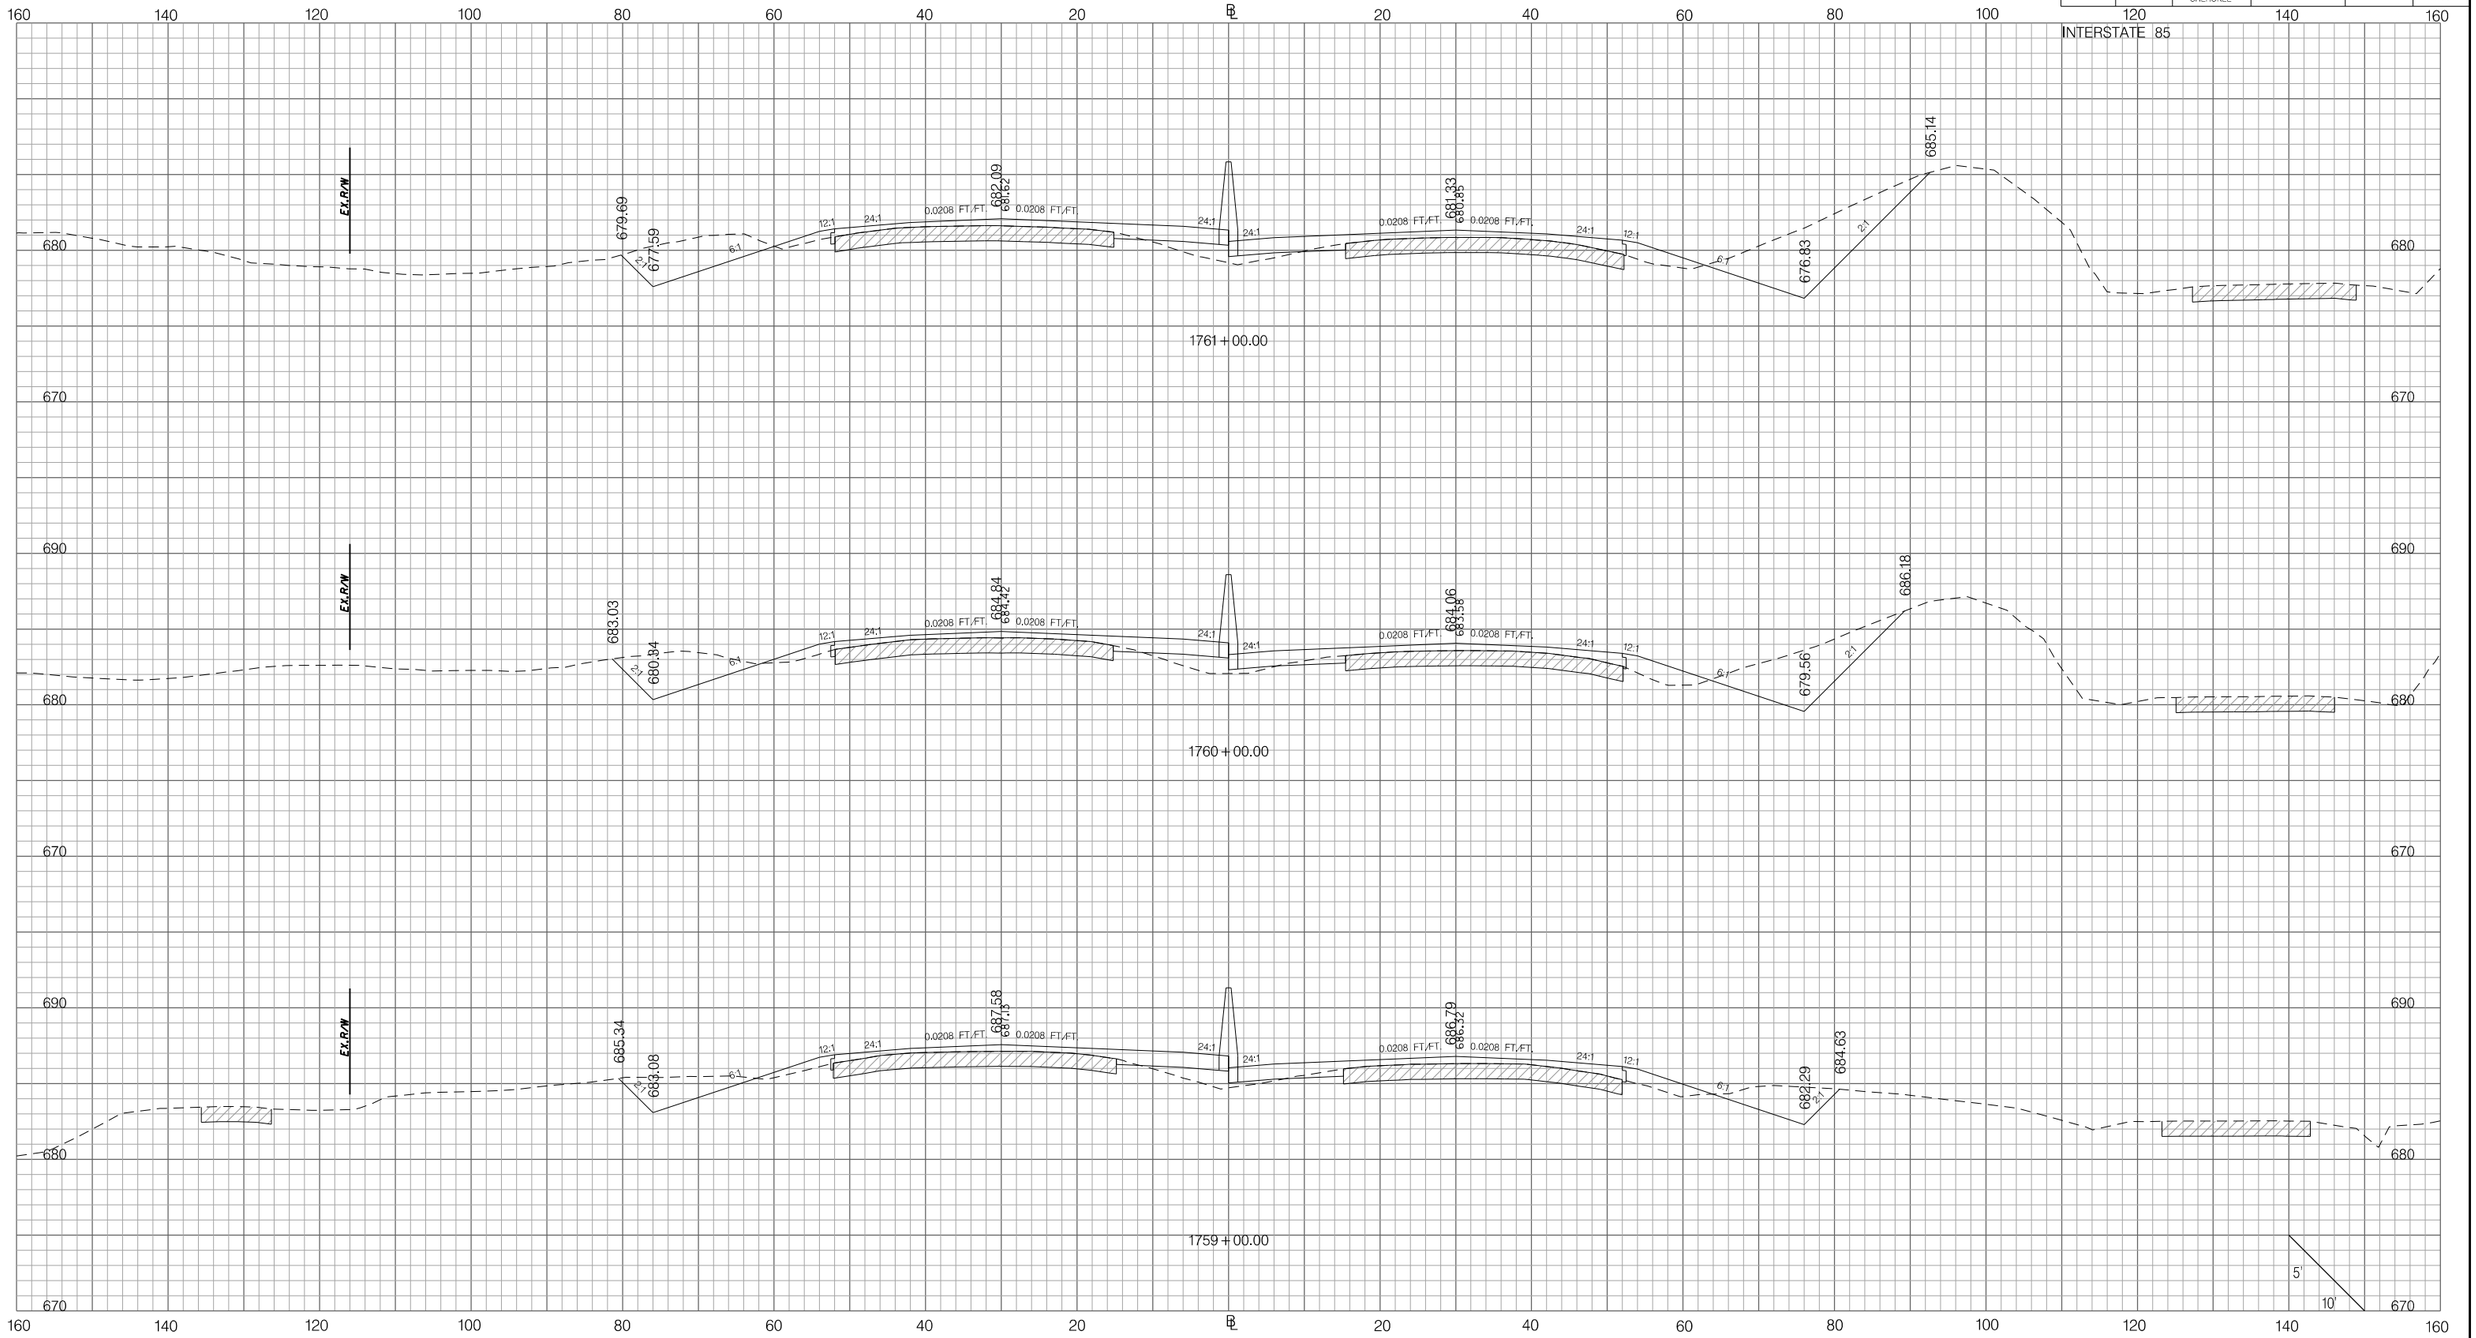

Z:\Projects\14-60 I85 Widening Cherokee Co MM80-96\Dgn\Crosssections\CROSS SECTION SHEET FILES\PX_I85.dgn
3/9/2016

PRELIMINARY
NOT FOR CONSTRUCTION

SCALE: 1" =

REV. NO.	BY	DATE	DESCRIPTION OF REVISION
7			
6			
5			
4			
3			
2			
1			

SOUTH CAROLINA DEPARTMENT OF TRANSPORTATION
INTERSTATE 85

CROSS SECTION SHEET

INTERSTATE 85 MILE MARKER 90–97
SEGMENT C

FED. RD. DIV. NO.	STATE	COUNTY	PROJECT ID	ROAD / ROUTE NO.	SHEET NO.
3	SC	SPARTANBURG CHEROKEE	P027114	INTERSTATE 85	X157

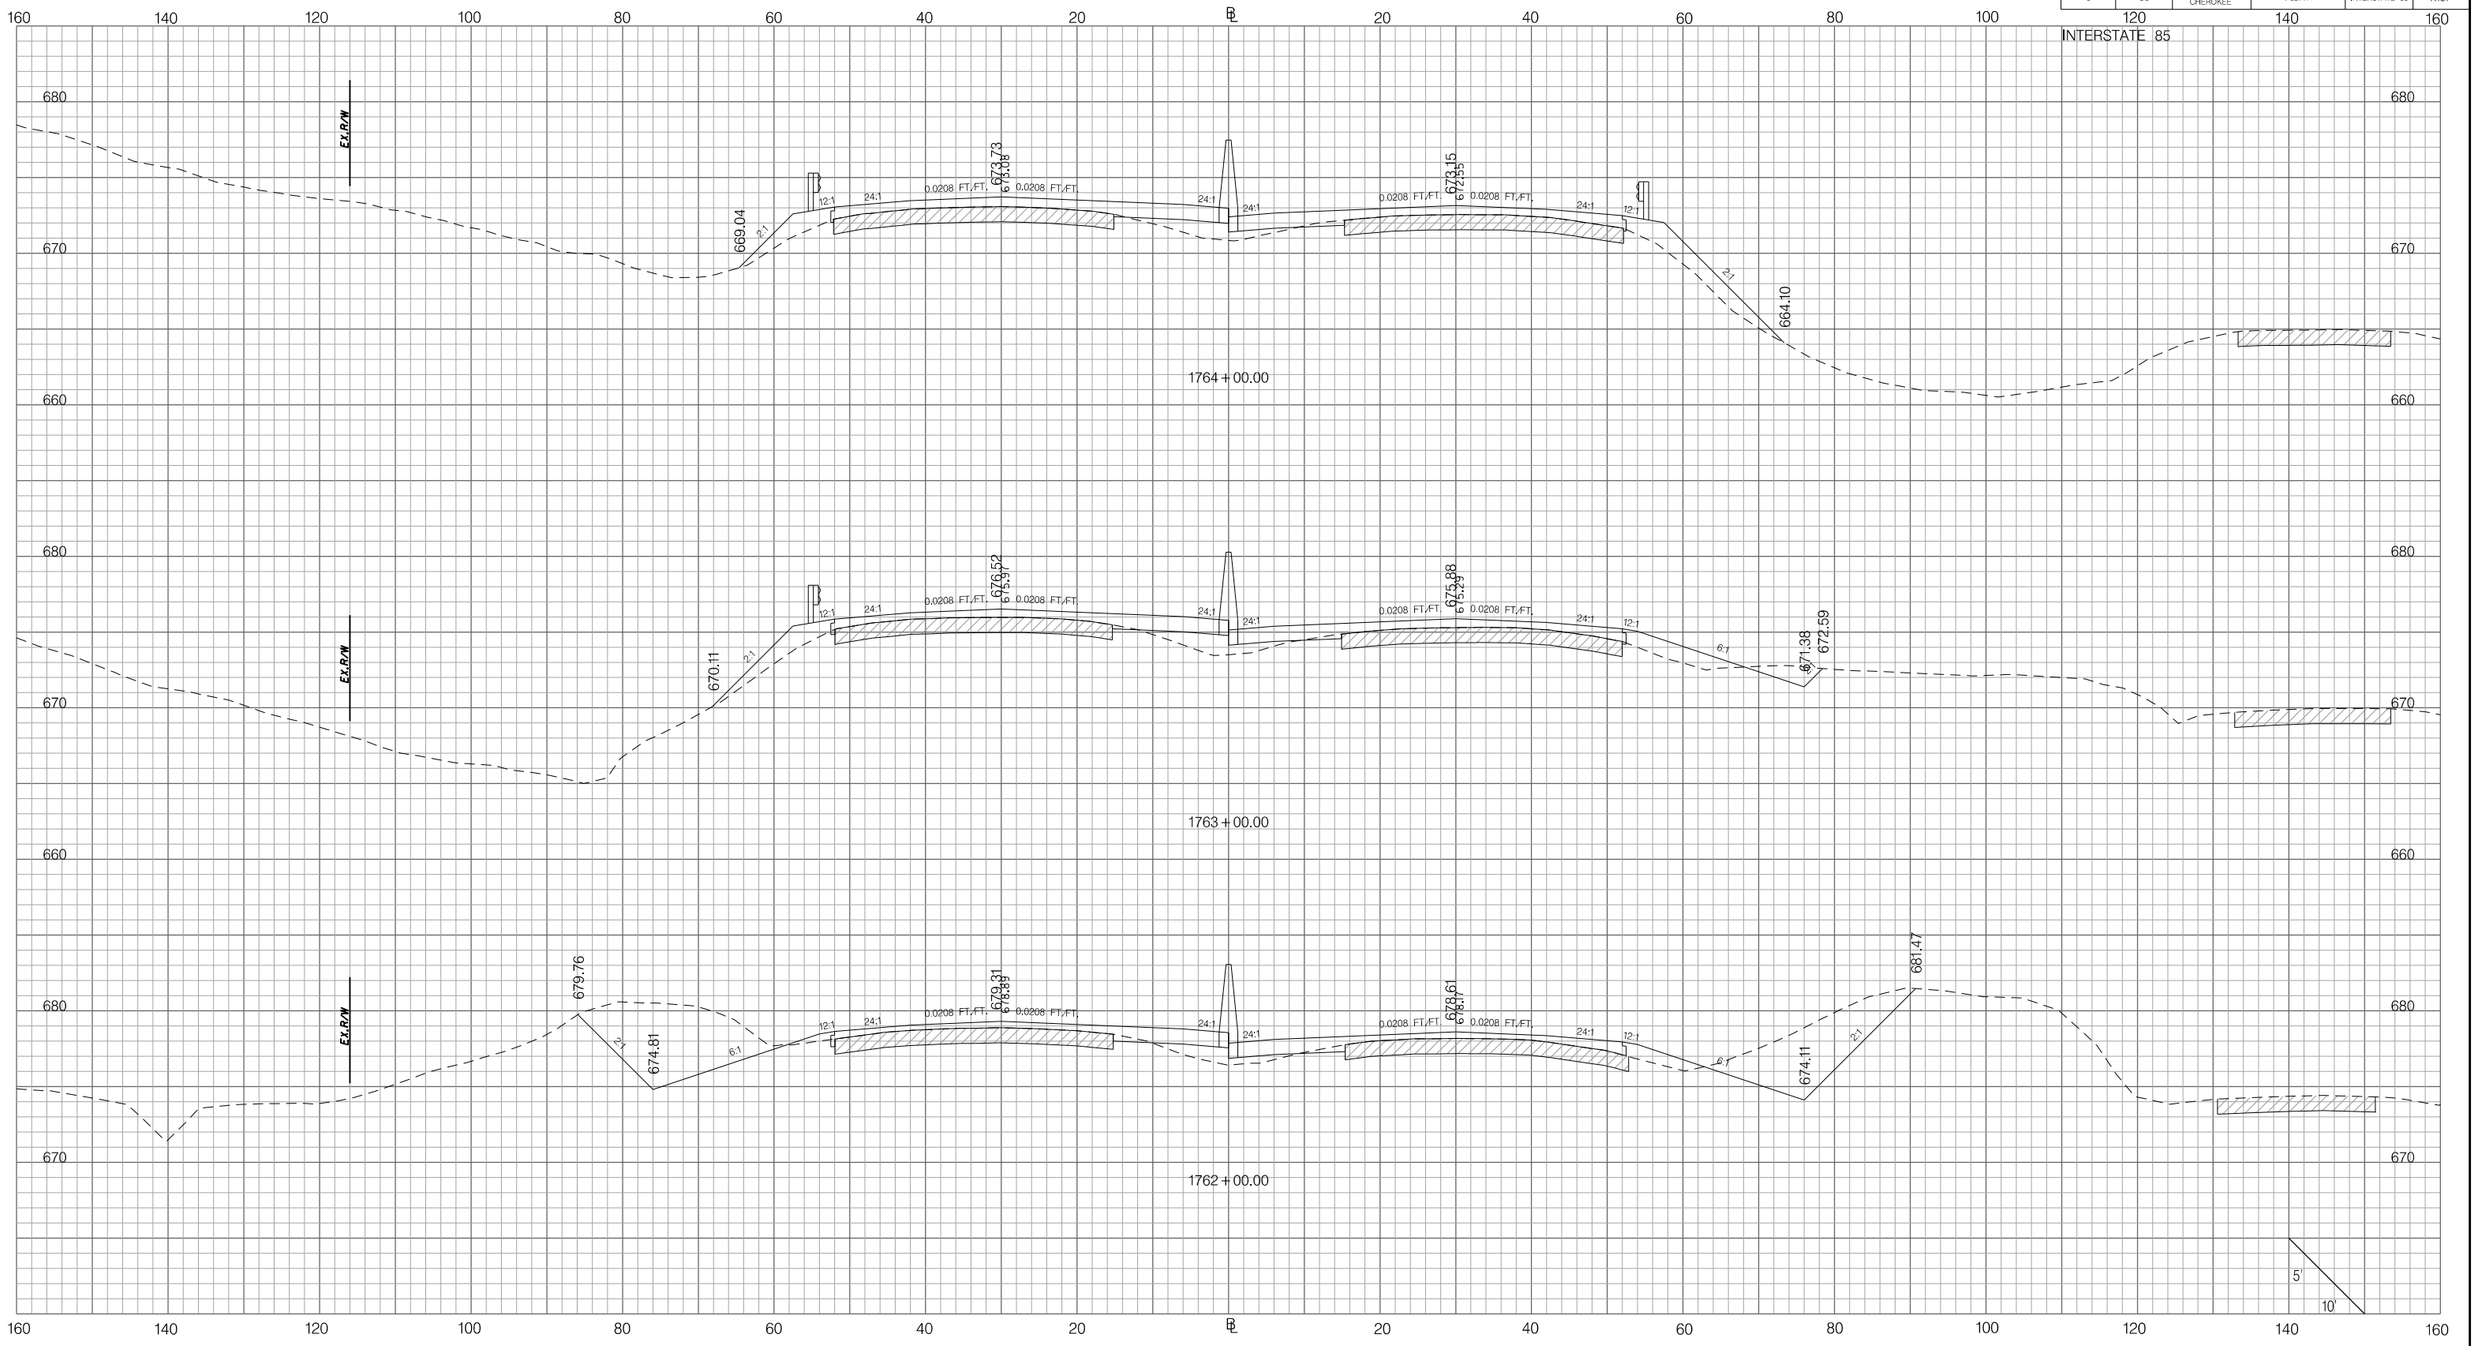

PRELIMINARY
NOT FOR CONSTRUCTION

SCALE: 1" =

REV. NO.	BY	DATE	DESCRIPTION OF REVISION
7			
6			
5			
4			
3			
2			
1			

SOUTH CAROLINA DEPARTMENT OF TRANSPORTATION
INTERSTATE 85

CROSS SECTION SHEET

INTERSTATE 85 MILE MARKER 90–97
SEGMENT C

Z:\Projects\14-60 I85 Widening Cherokee Co MM80-96\Dgn\CrossSections\CROSS SECTION SHEET FILES\PX_I85.dgn
3/9/2016

FED. RD. DIV. NO.	STATE	COUNTY	PROJECT ID	ROAD / ROUTE NO.	SHEET NO.
3	SC	SPARTANBURG CHEROKEE	P027114	INTERSTATE 85	X158

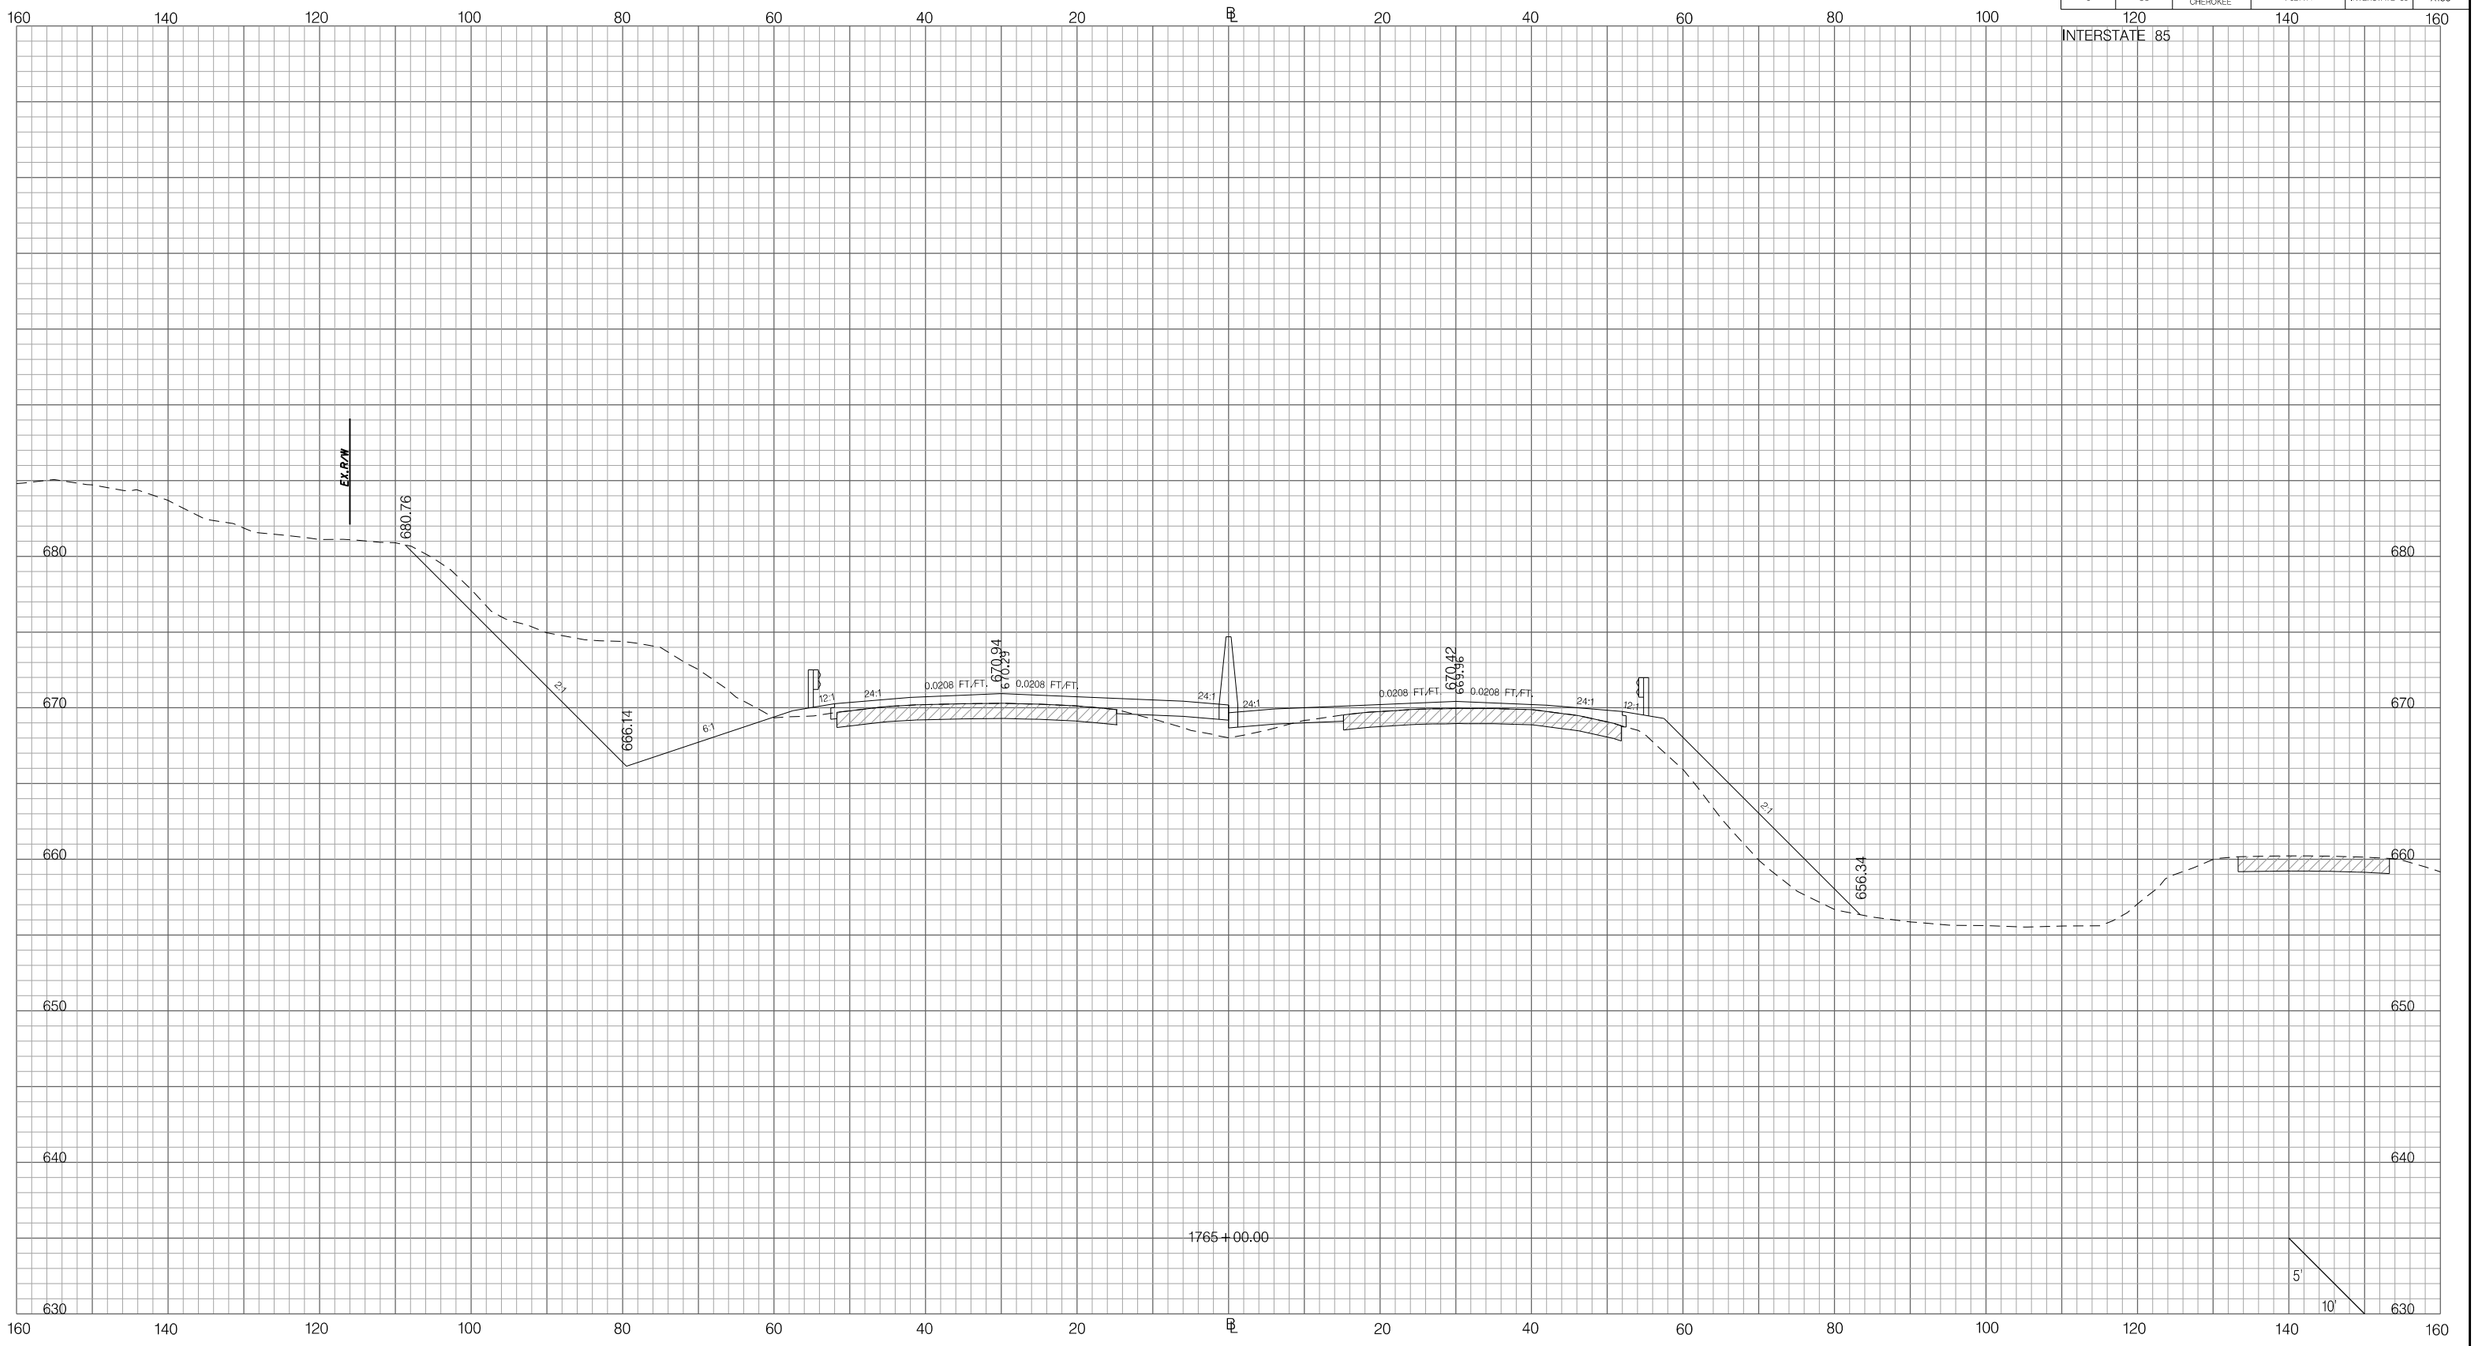

PRELIMINARY
NOT FOR CONSTRUCTION

SCALE: 1" =

REV. NO.	BY	DATE	DESCRIPTION OF REVISION
7			
6			
5			
4			
3			
2			
1			

SOUTH CAROLINA DEPARTMENT OF TRANSPORTATION
INTERSTATE 85

CROSS SECTION SHEET

INTERSTATE 85 MILE MARKER 90–97
SEGMENT C

Z:\Projects\14-60 I85 Widening Cherokee Co MM80-96\Dgn\CrossSections\CROSS SECTION SHEET FILES\PX_I85.dgn
3/9/2016

FED. RD. DIV. NO.	STATE	COUNTY	PROJECT ID	ROAD / ROUTE NO.	SHEET NO.
3	SC	SPARTANBURG CHEROKEE	P027114	INTERSTATE 85	X159

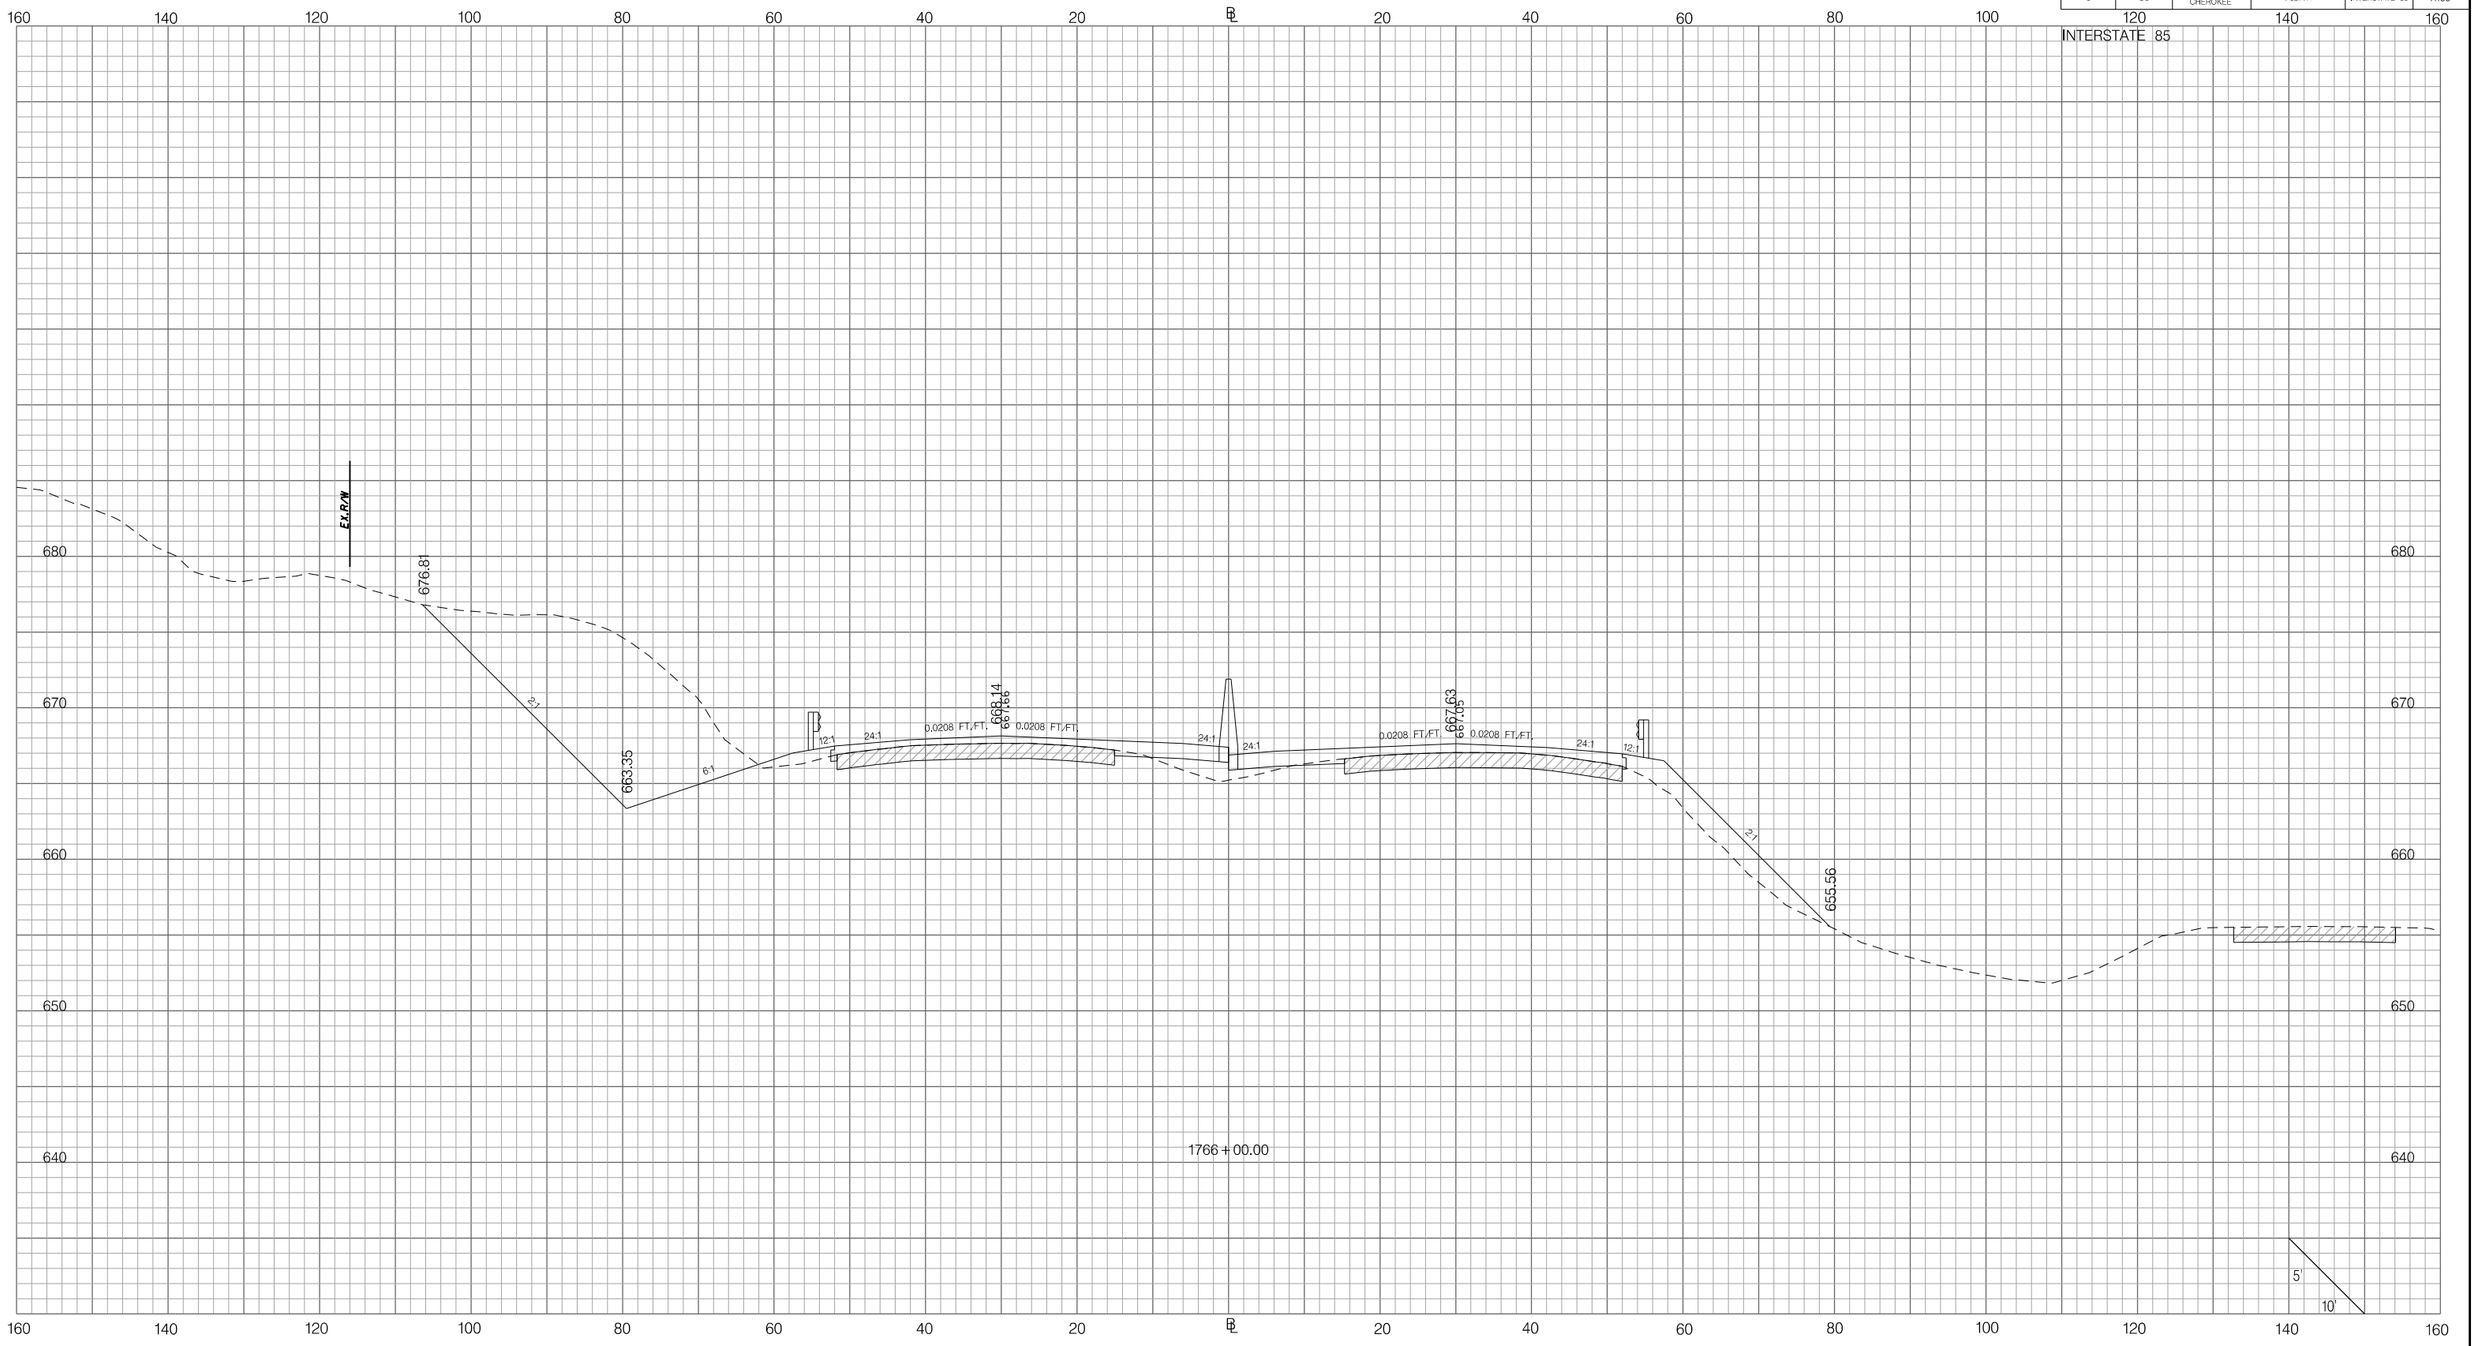

PRELIMINARY
NOT FOR CONSTRUCTION

SCALE: 1" =

REV. NO.	BY	DATE	DESCRIPTION OF REVISION
7			
6			
5			
4			
3			
2			
1			

SOUTH CAROLINA DEPARTMENT OF TRANSPORTATION
INTERSTATE 85

CROSS SECTION SHEET

INTERSTATE 85 MILE MARKER 90–97
SEGMENT C

Z:\Projects\14-60 I85 Widening Cherokee Co MM80-96\Dgn\CrossSections\CROSS SECTION SHEET FILES\PX_I85.dgn
3/9/2016

FED. RD. DIV. NO.	STATE	COUNTY	PROJECT ID	ROAD / ROUTE NO.	SHEET NO.
3	SC	SPARTANBURG CHEROKEE	P027114	INTERSTATE 85	X160

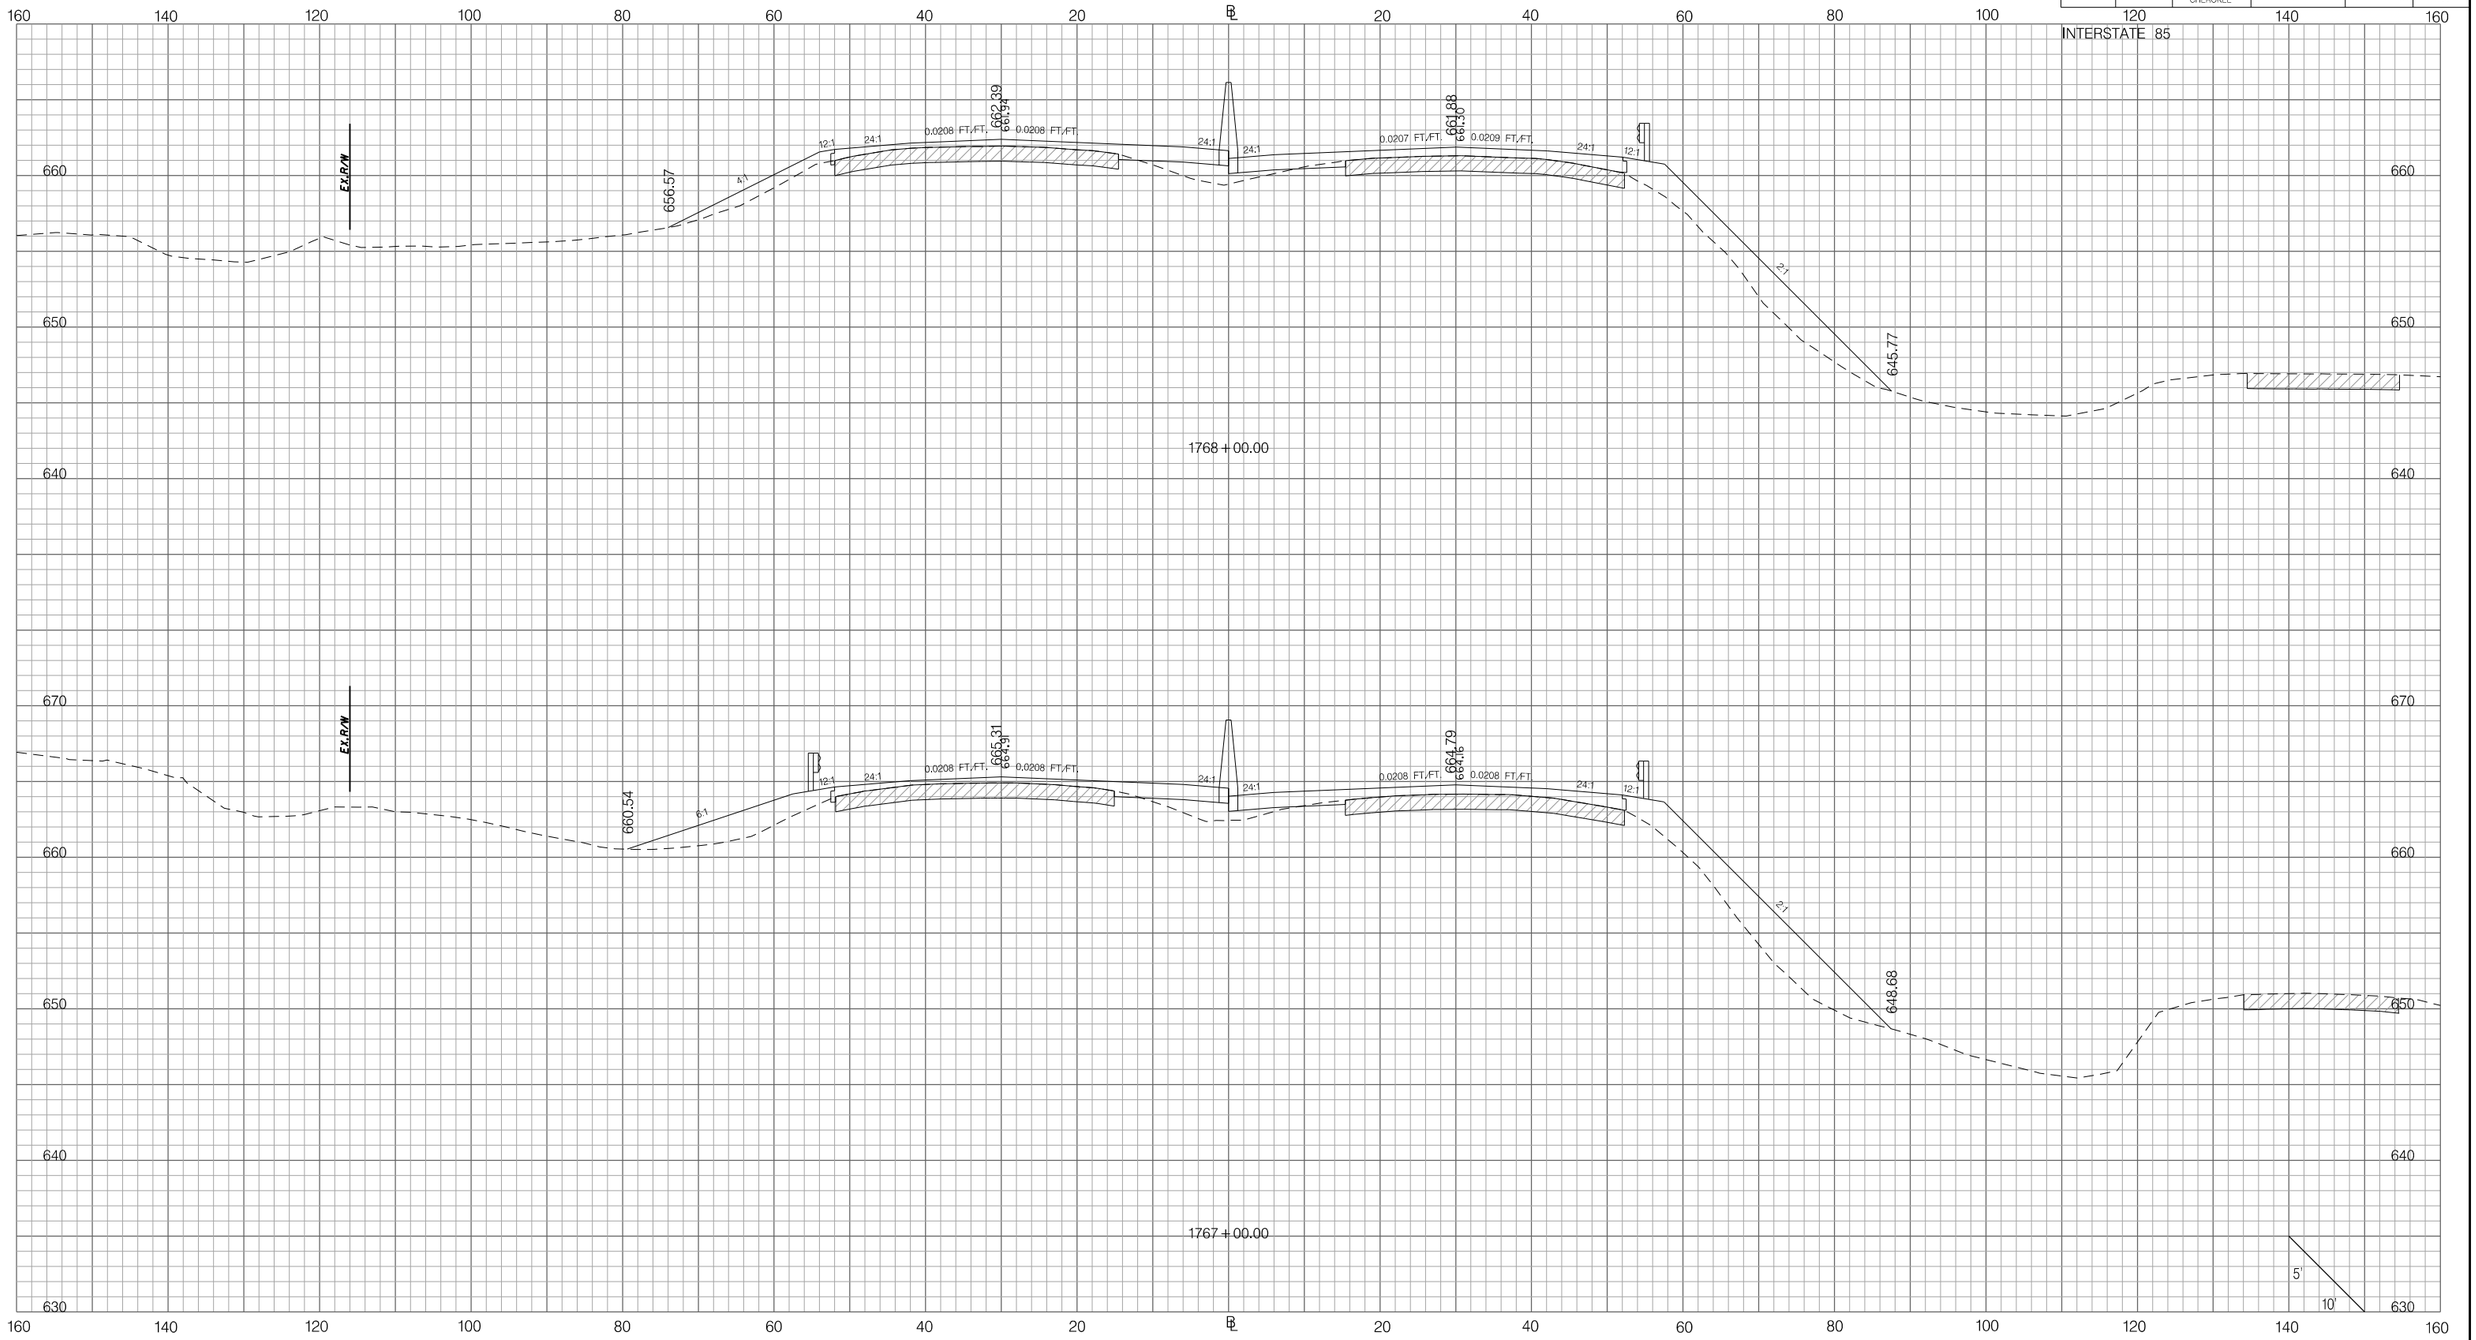

Z:\Projects\14-60 I85 Widening Cherokee Co MM80-96\Dgn\CrossSections\CROSS SECTION SHEET FILES\PX_I85.dgn
3/9/2016

PRELIMINARY
NOT FOR CONSTRUCTION

SCALE: 1" =

REV. NO.	BY	DATE	DESCRIPTION OF REVISION
7			
6			
5			
4			
3			
2			
1			

SOUTH CAROLINA DEPARTMENT OF TRANSPORTATION
INTERSTATE 85

CROSS SECTION SHEET

INTERSTATE 85 MILE MARKER 90–97
SEGMENT C

FED. RD. DIV. NO.	STATE	COUNTY	PROJECT ID	ROAD / ROUTE NO.	SHEET NO.
3	SC	SPARTANBURG CHEROKEE	P027114	INTERSTATE 85	X161

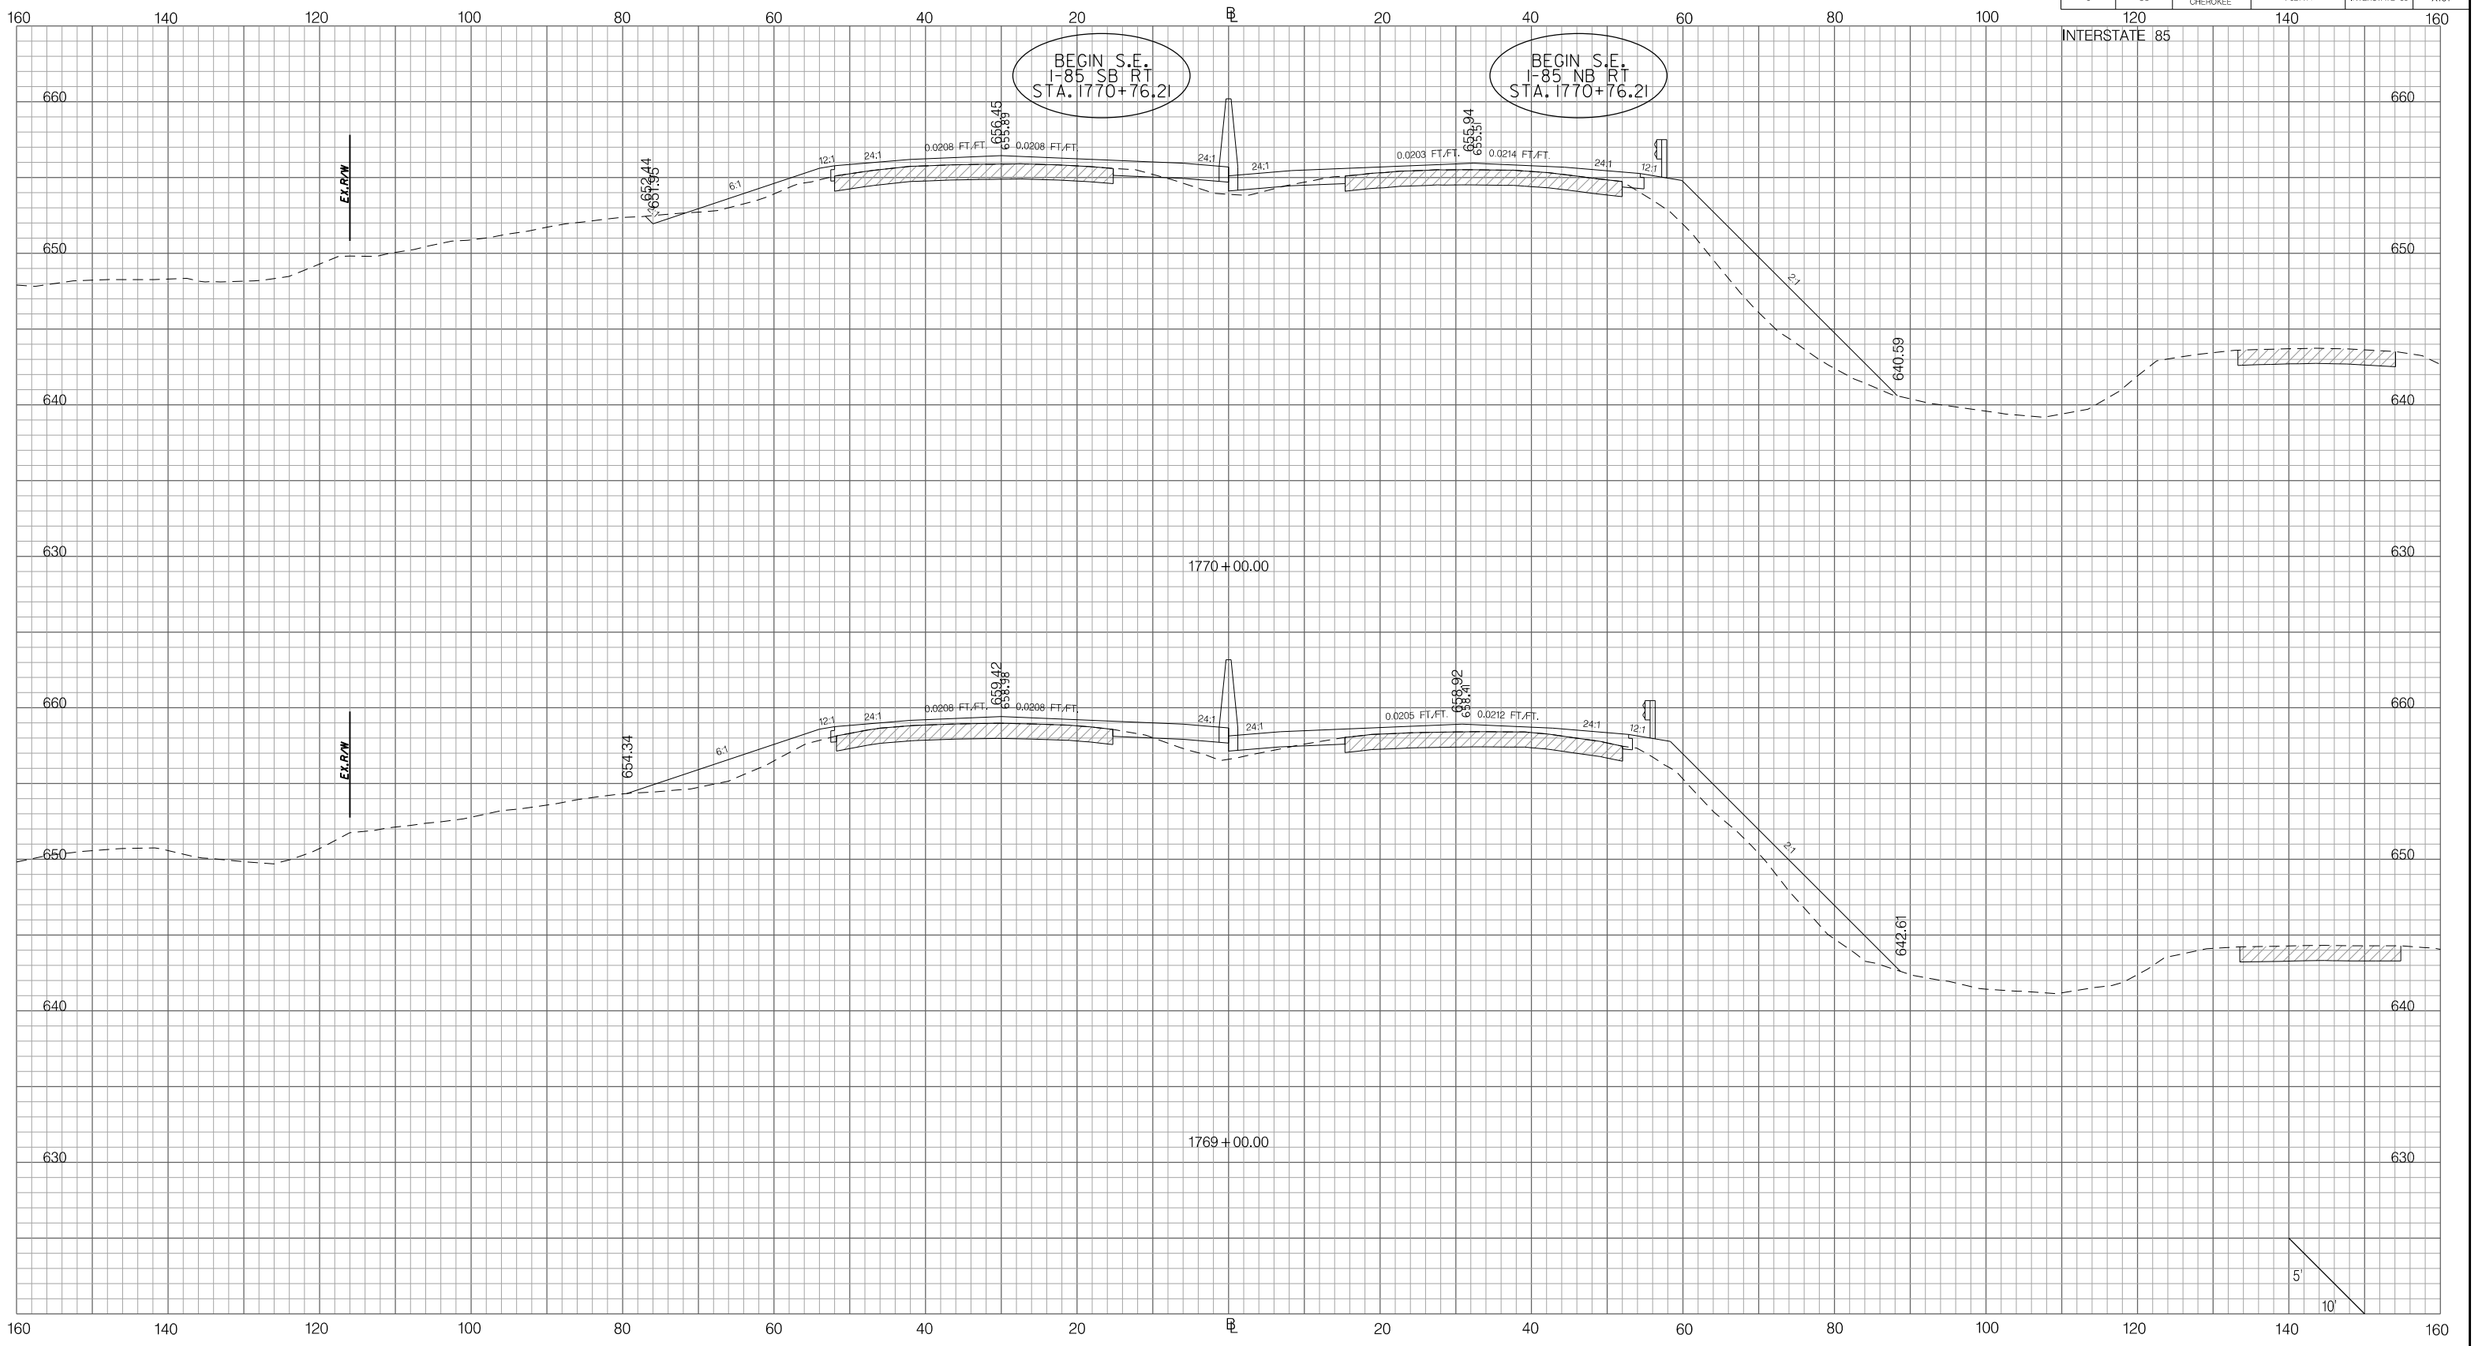

PRELIMINARY
NOT FOR CONSTRUCTION

SCALE: 1" =

REV. NO.	BY	DATE	DESCRIPTION OF REVISION
7			
6			
5			
4			
3			
2			
1			

SOUTH CAROLINA DEPARTMENT OF TRANSPORTATION
INTERSTATE 85

CROSS SECTION SHEET

INTERSTATE 85 MILE MARKER 90–97
SEGMENT C

Z:\Projects\14-60 I85 Widening Cherokee Co MM80-96\Dgn\CrossSections\CROSS SECTION SHEET FILES\PX_I85.dgn
3/9/2016

FED. RD. DIV. NO.	STATE	COUNTY	PROJECT ID	ROAD / ROUTE NO.	SHEET NO.
3	SC	SPARTANBURG CHEROKEE	P027114	INTERSTATE 85	X162

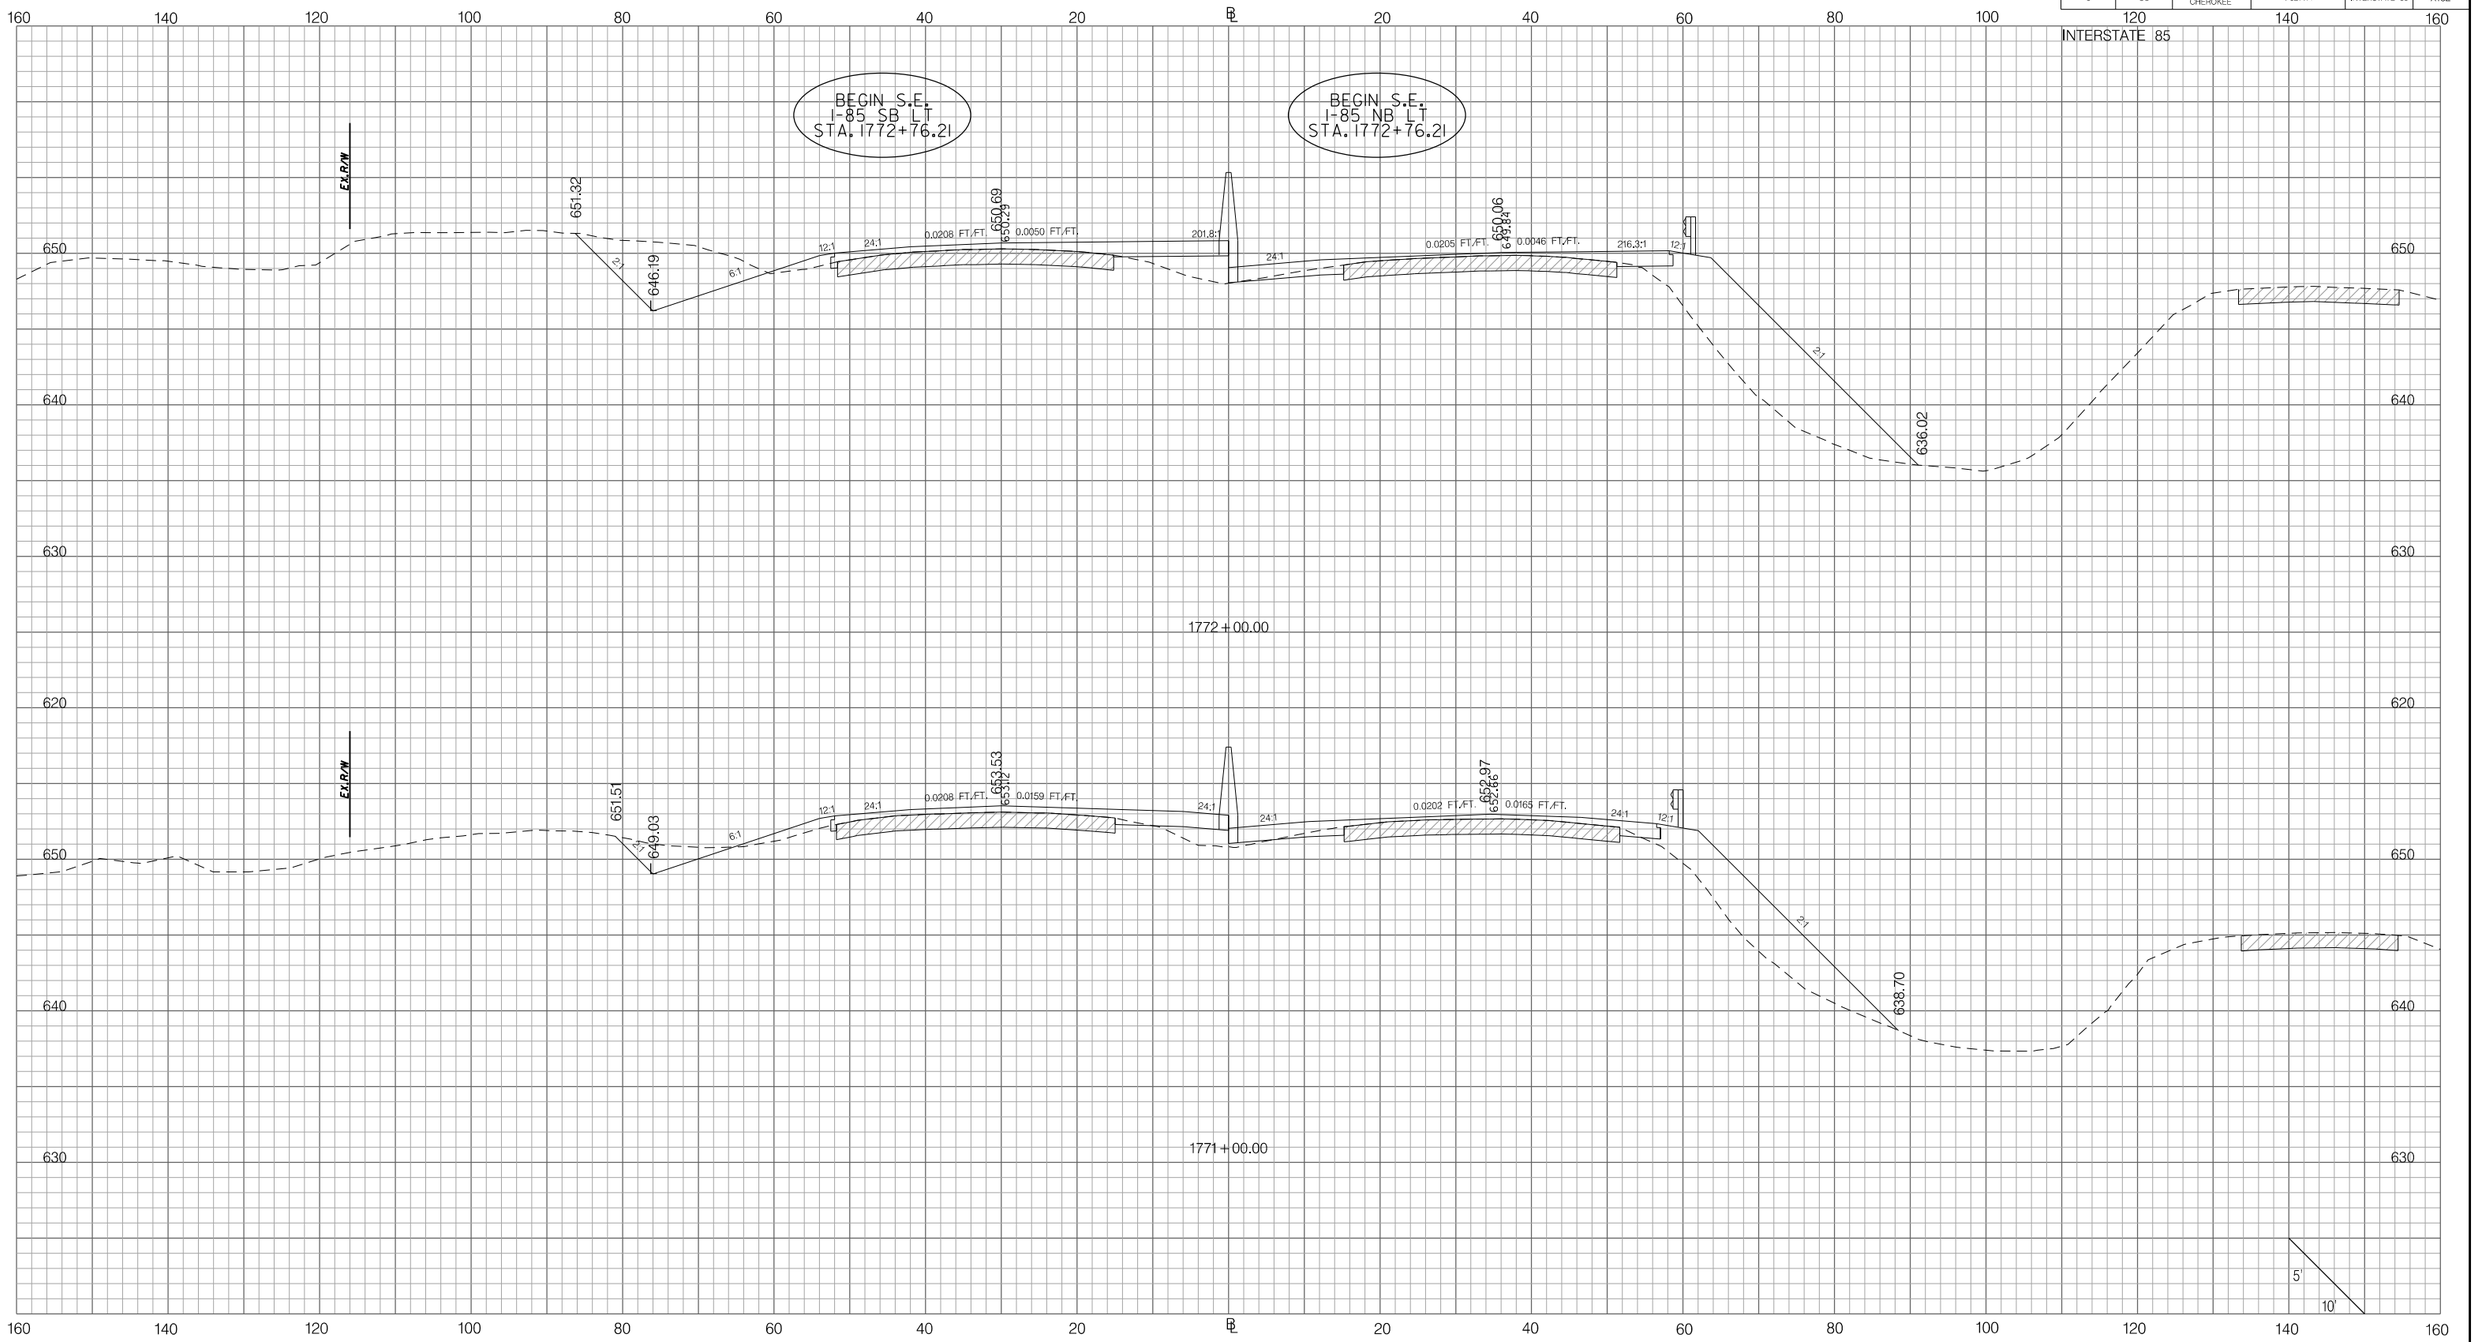

PRELIMINARY
NOT FOR CONSTRUCTION

SCALE: 1" =

REV. NO.	BY	DATE	DESCRIPTION OF REVISION
7			
6			
5			
4			
3			
2			
1			

SOUTH CAROLINA DEPARTMENT OF TRANSPORTATION
INTERSTATE 85

CROSS SECTION SHEET

INTERSTATE 85 MILE MARKER 90–97
SEGMENT C

Z:\Projects\14-60 I85 Widening Cherokee Co MM80-96\Dgn\CrossSections\CROSS SECTION SHEET FILES\PX_I85.dgn
3/9/2016

FED. RD. DIV. NO.	STATE	COUNTY	PROJECT ID	ROAD / ROUTE NO.	SHEET NO.
3	SC	SPARTANBURG CHEROKEE	P027114	INTERSTATE 85	X163

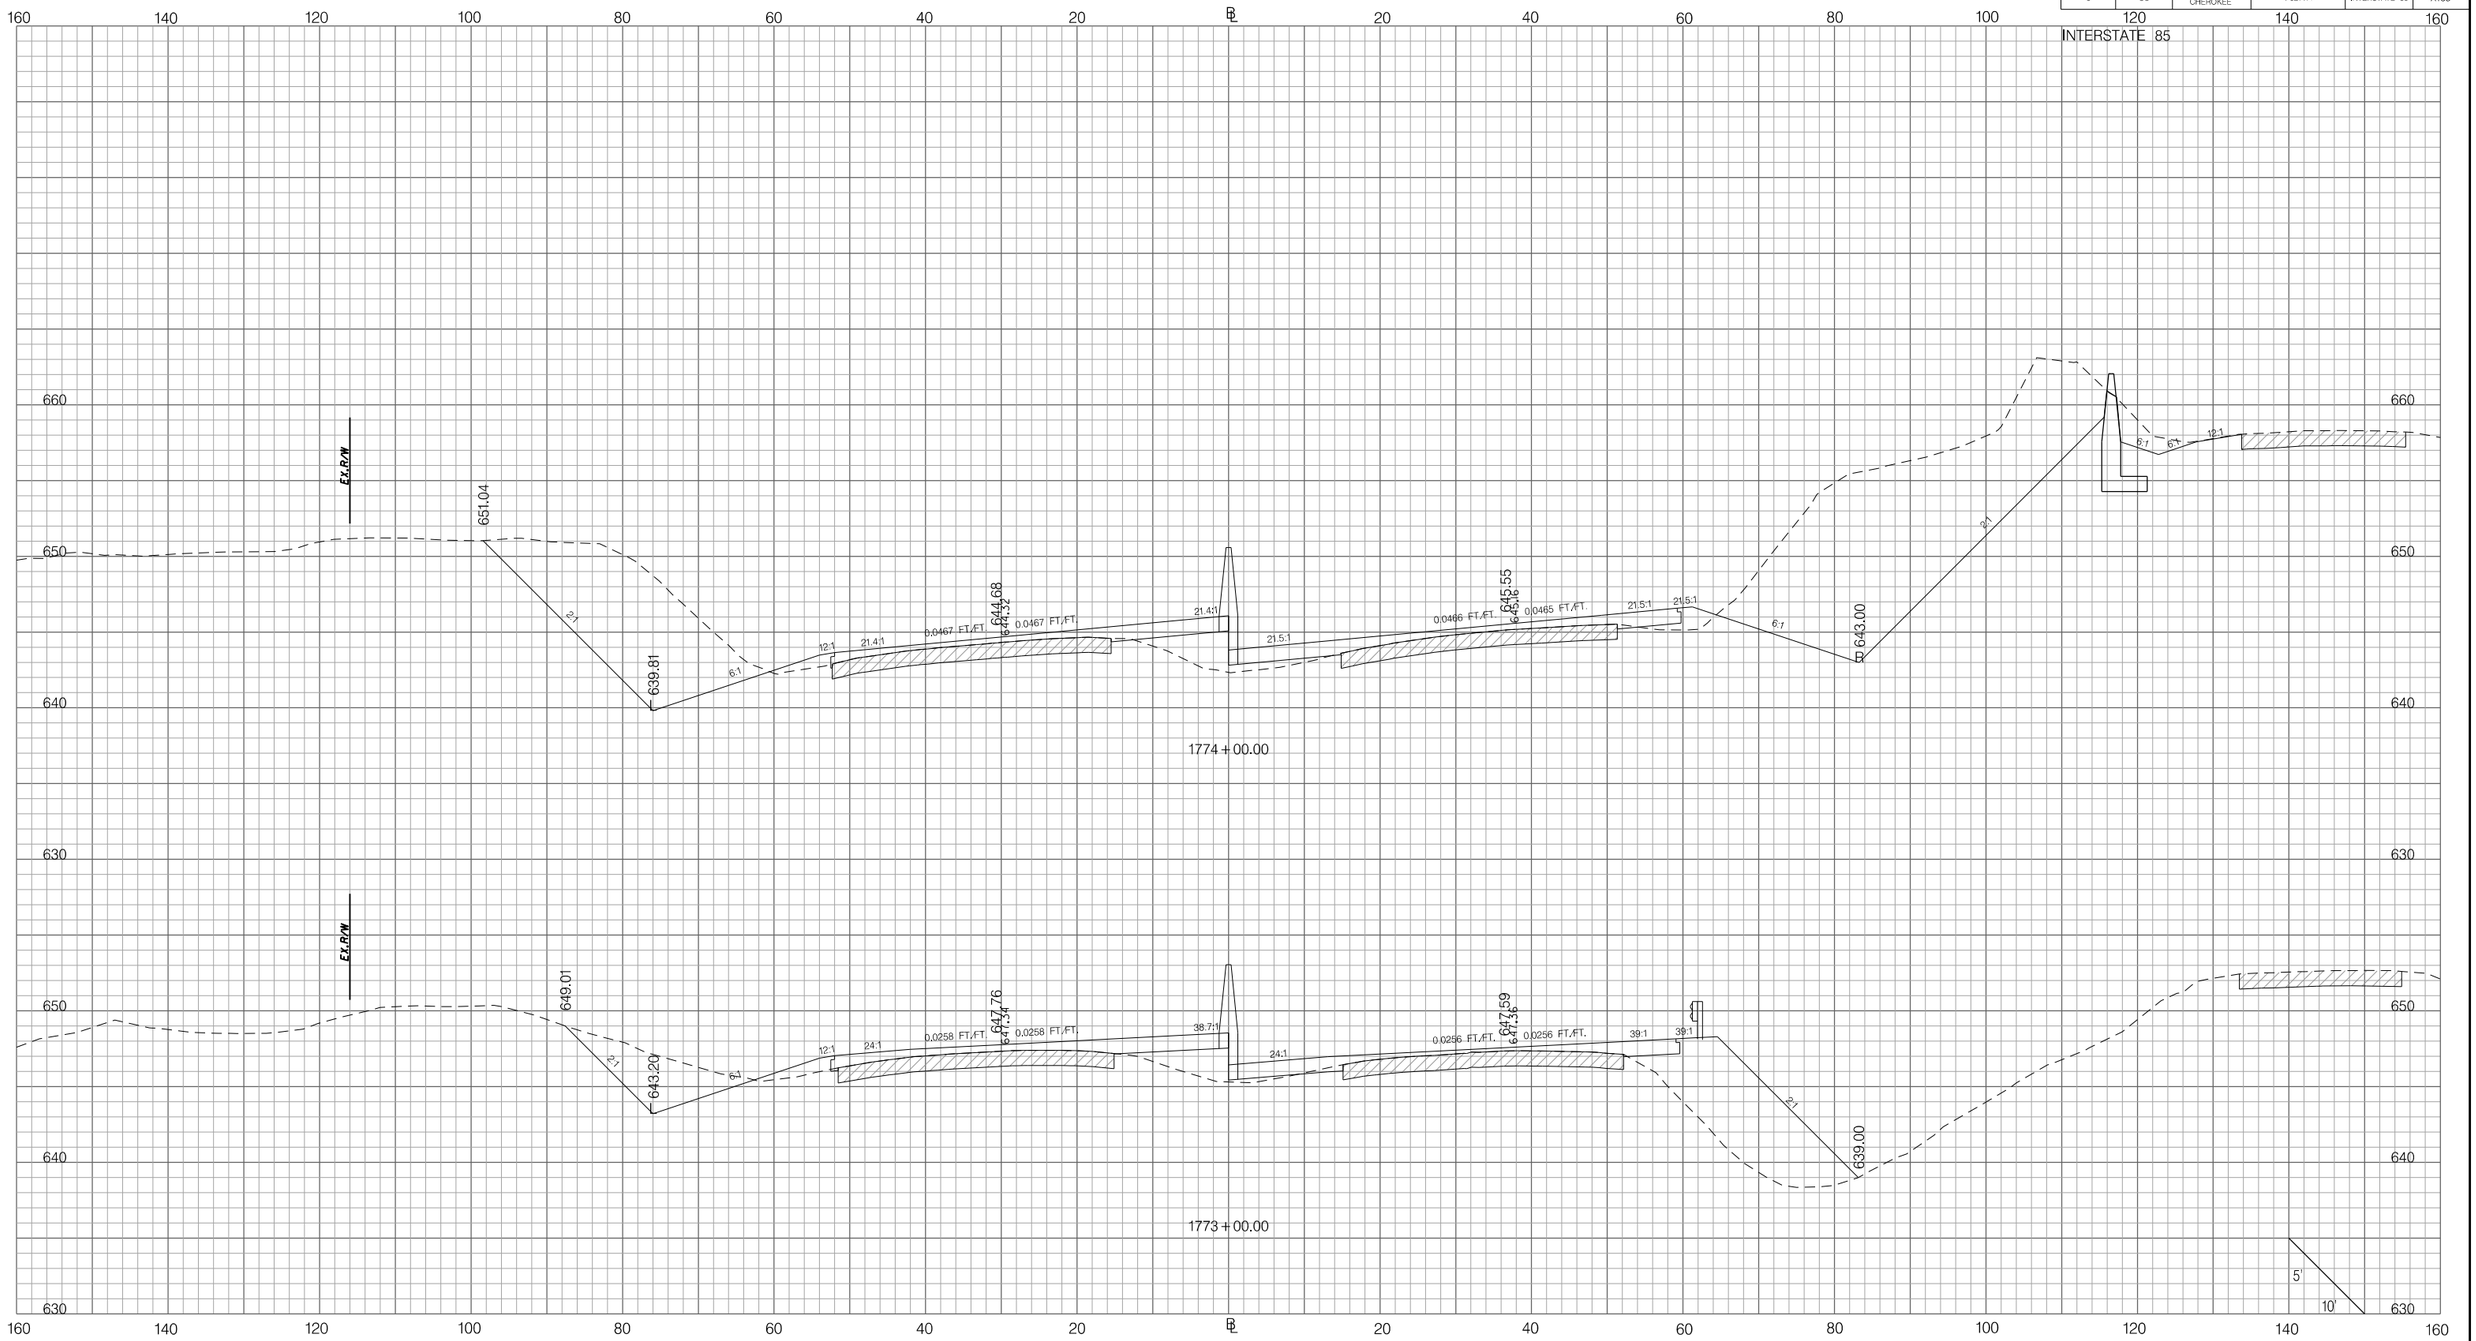

PRELIMINARY
NOT FOR CONSTRUCTION

SCALE: 1" =

REV. NO.	BY	DATE	DESCRIPTION OF REVISION
7			
6			
5			
4			
3			
2			
1			

SOUTH CAROLINA DEPARTMENT OF TRANSPORTATION
INTERSTATE 85

CROSS SECTION SHEET

INTERSTATE 85 MILE MARKER 90–97
SEGMENT C

Z:\Projects\14-60 I85 Widening Cherokee Co MM80-96\Dgn\CrossSections\CROSS SECTION SHEET FILES\PX_I85.dgn
3/9/2016

FED. RD. DIV. NO.	STATE	COUNTY	PROJECT ID	ROAD / ROUTE NO.	SHEET NO.
3	SC	SPARTANBURG CHEROKEE	P027114	INTERSTATE 85	X164

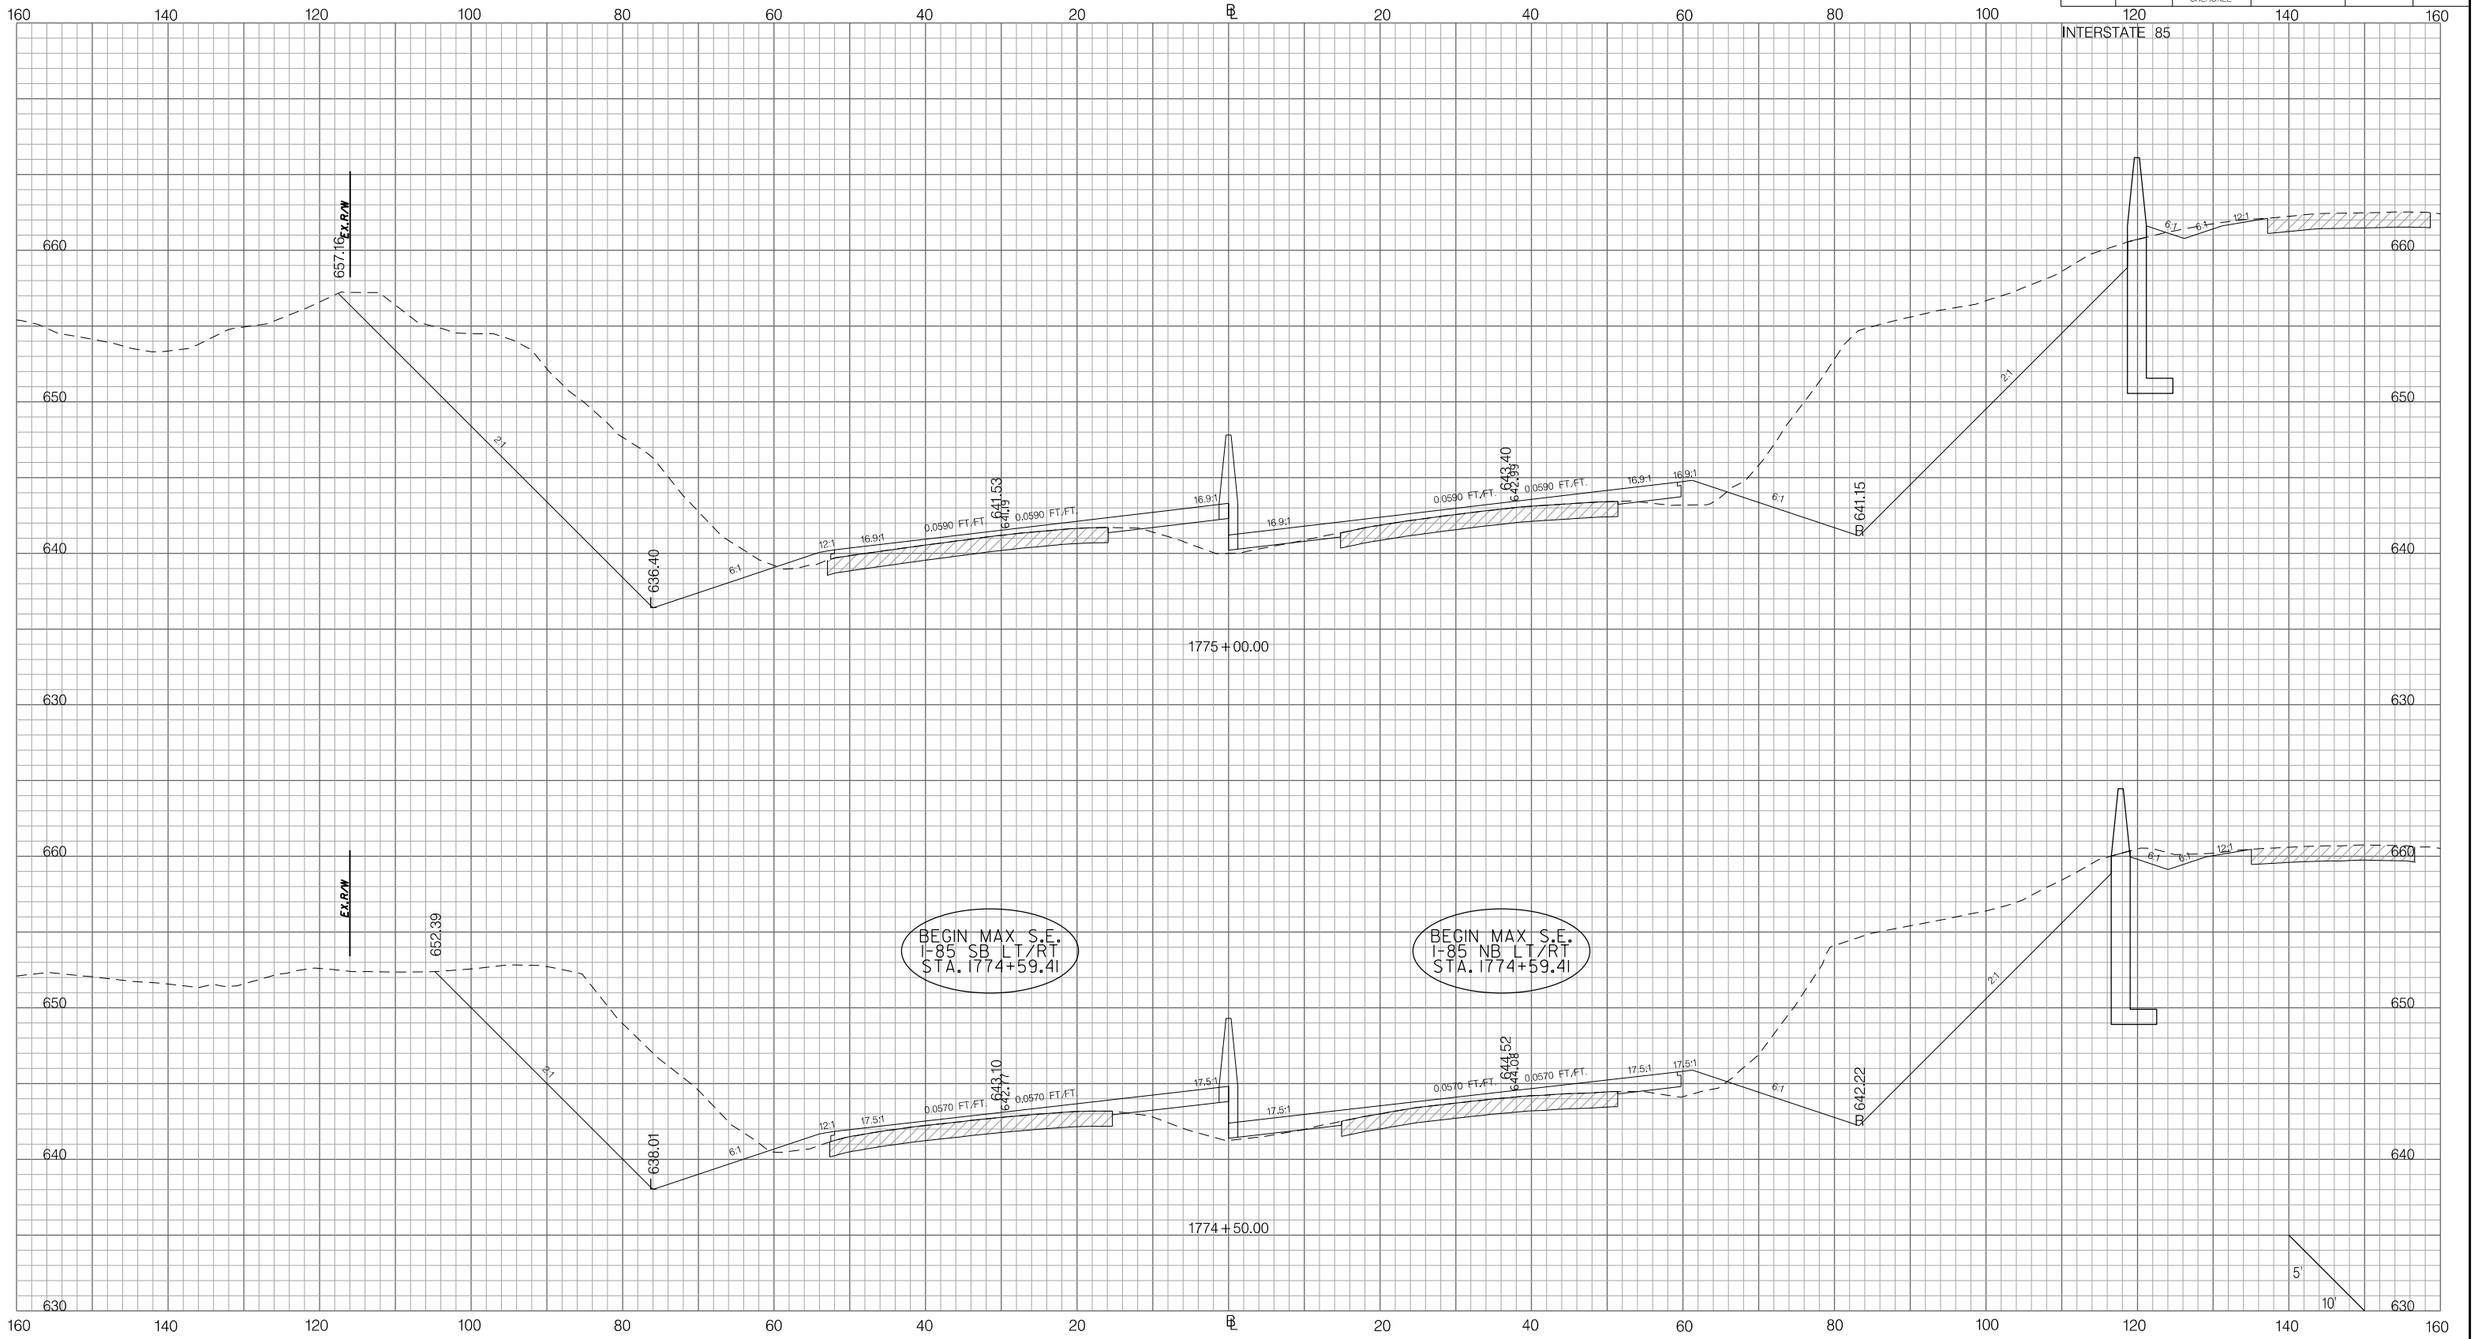

PRELIMINARY
NOT FOR CONSTRUCTION

SCALE: 1" =

REV. NO.	BY	DATE	DESCRIPTION OF REVISION
7			
6			
5			
4			
3			
2			
1			

SOUTH CAROLINA DEPARTMENT OF TRANSPORTATION
INTERSTATE 85

CROSS SECTION SHEET

INTERSTATE 85 MILE MARKER 90–97
SEGMENT C

Z:\Projects\14-60 I85 Widening Cherokee Co MM80-96\Dgn\CrossSections\CROSS SECTION SHEET FILES\PX_I85.dgn
3/9/2016

FED. RD. DIV. NO.	STATE	COUNTY	PROJECT ID	ROAD / ROUTE NO.	SHEET NO.
3	SC	SPARTANBURG CHEROKEE	P027114	INTERSTATE 85	X165

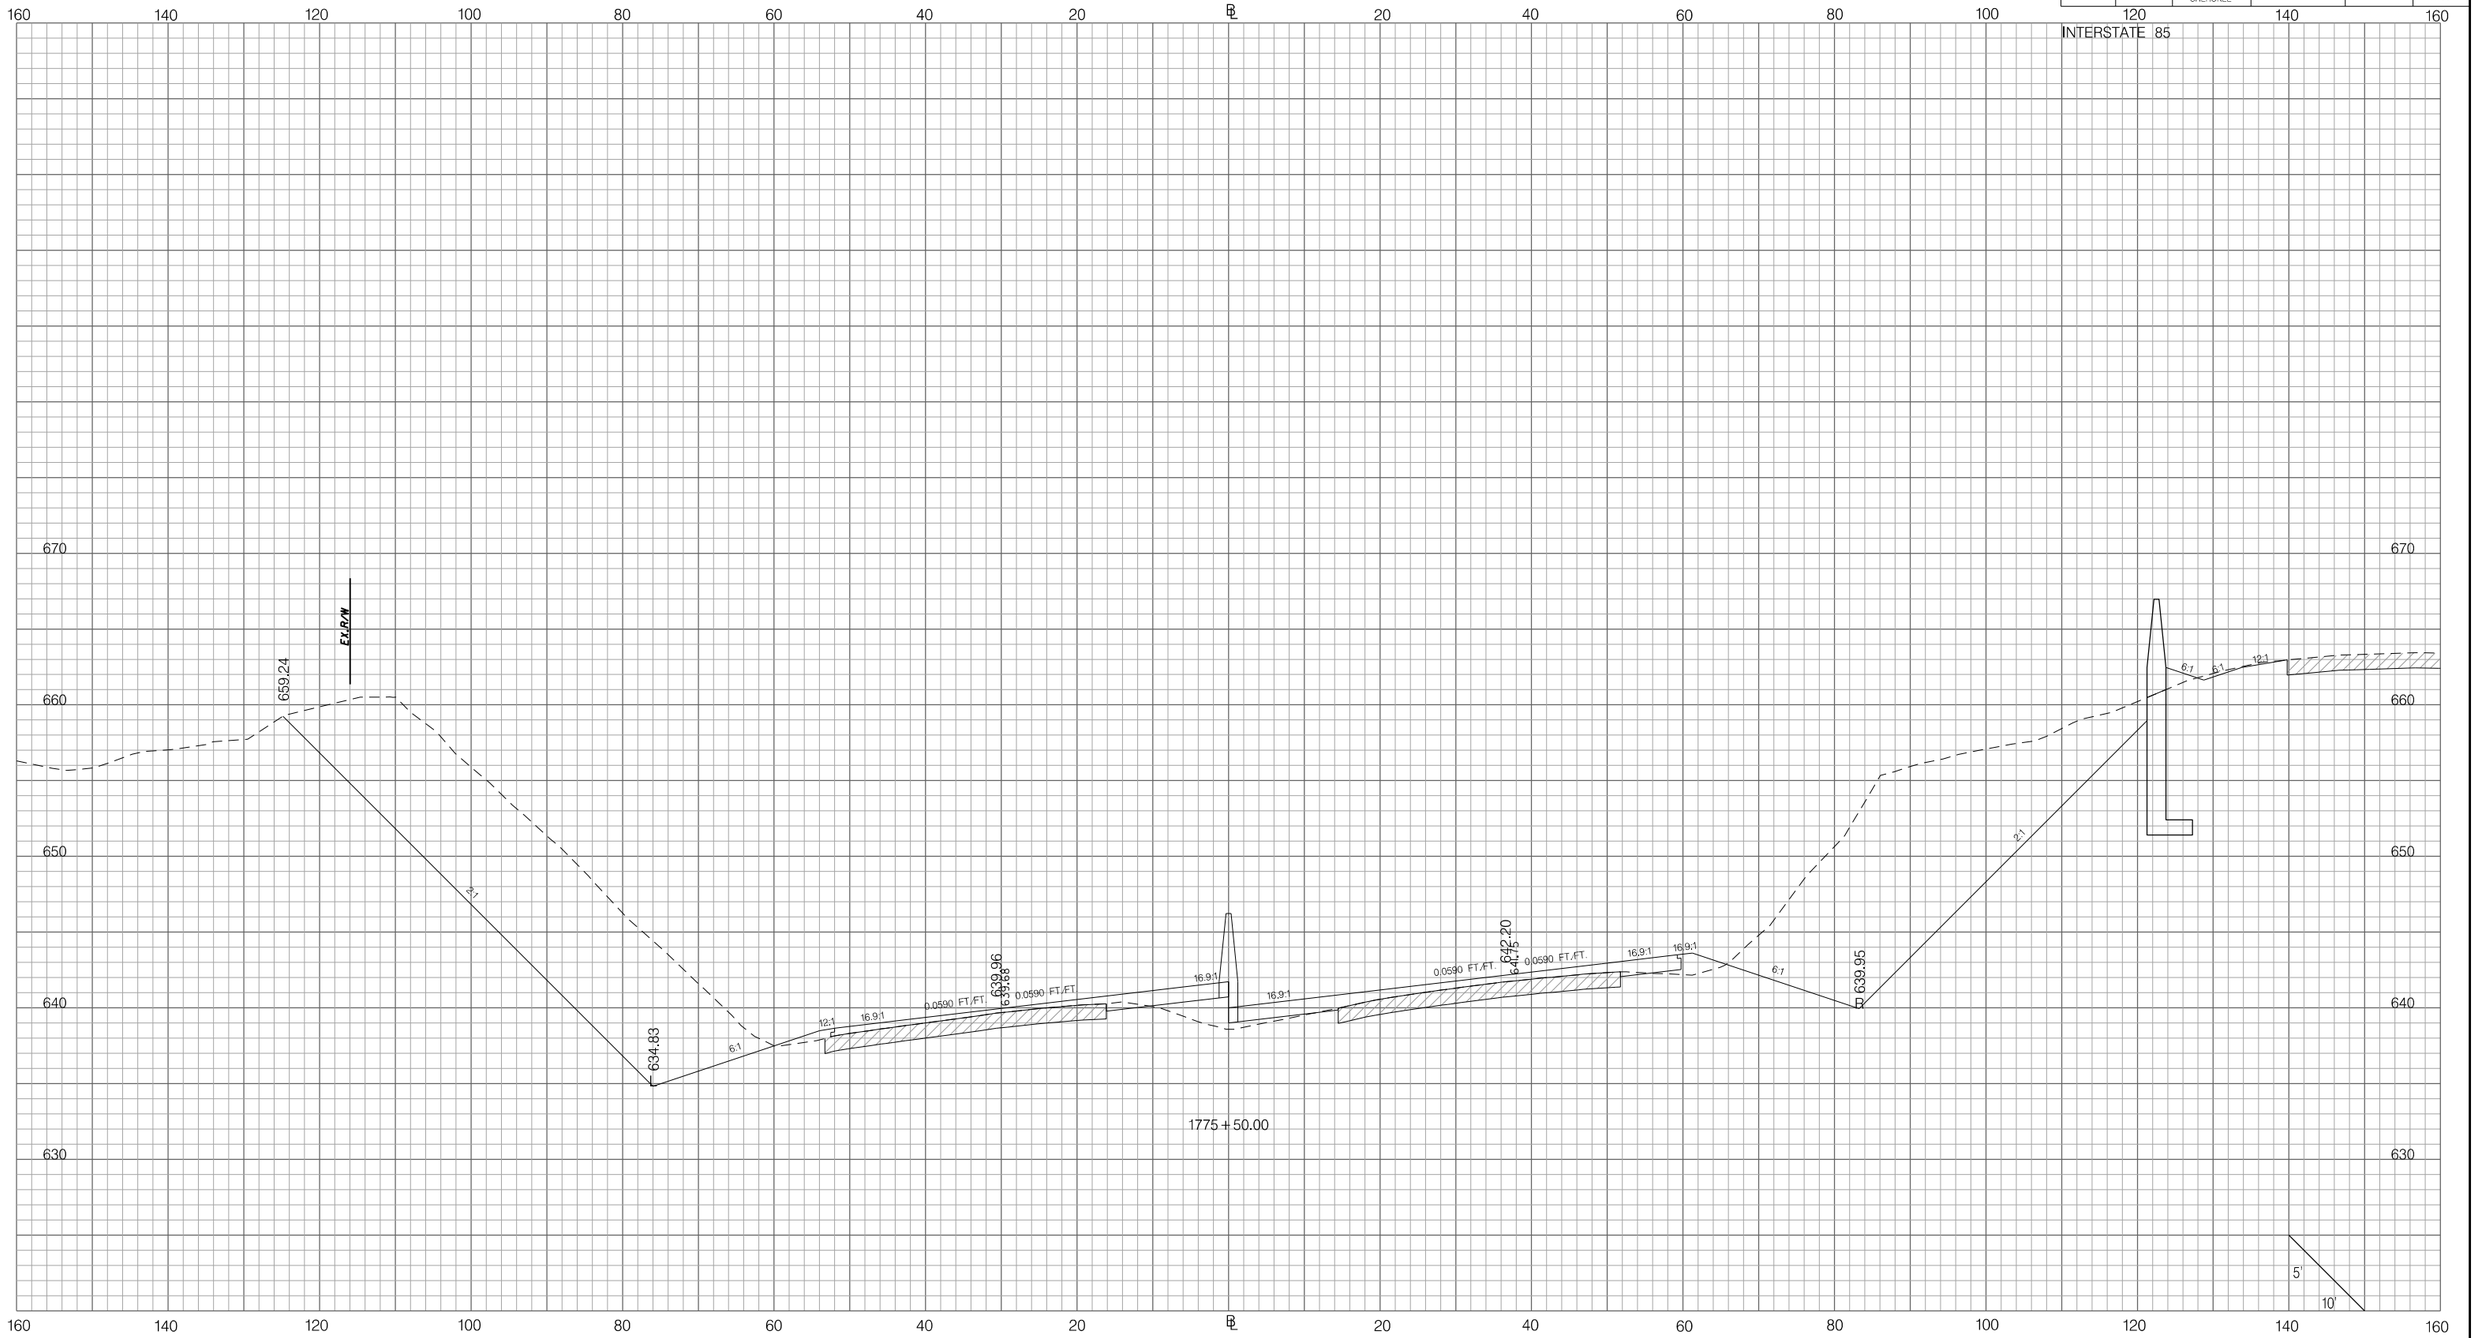

PRELIMINARY
NOT FOR CONSTRUCTION

SCALE: 1" =

REV. NO.	BY	DATE	DESCRIPTION OF REVISION
7			
6			
5			
4			
3			
2			
1			

SOUTH CAROLINA DEPARTMENT OF TRANSPORTATION
INTERSTATE 85

CROSS SECTION SHEET

INTERSTATE 85 MILE MARKER 90–97
SEGMENT C

Z:\Projects\14-60 I85 Widening Cherokee Co MM80-96\Dgn\CrossSections\CROSS SECTION SHEET FILES\PX_I85.dgn
3/9/2016

FED. RD. DIV. NO.	STATE	COUNTY	PROJECT ID	ROAD / ROUTE NO.	SHEET NO.
3	SC	SPARTANBURG CHEROKEE	P027114	INTERSTATE 85	X166

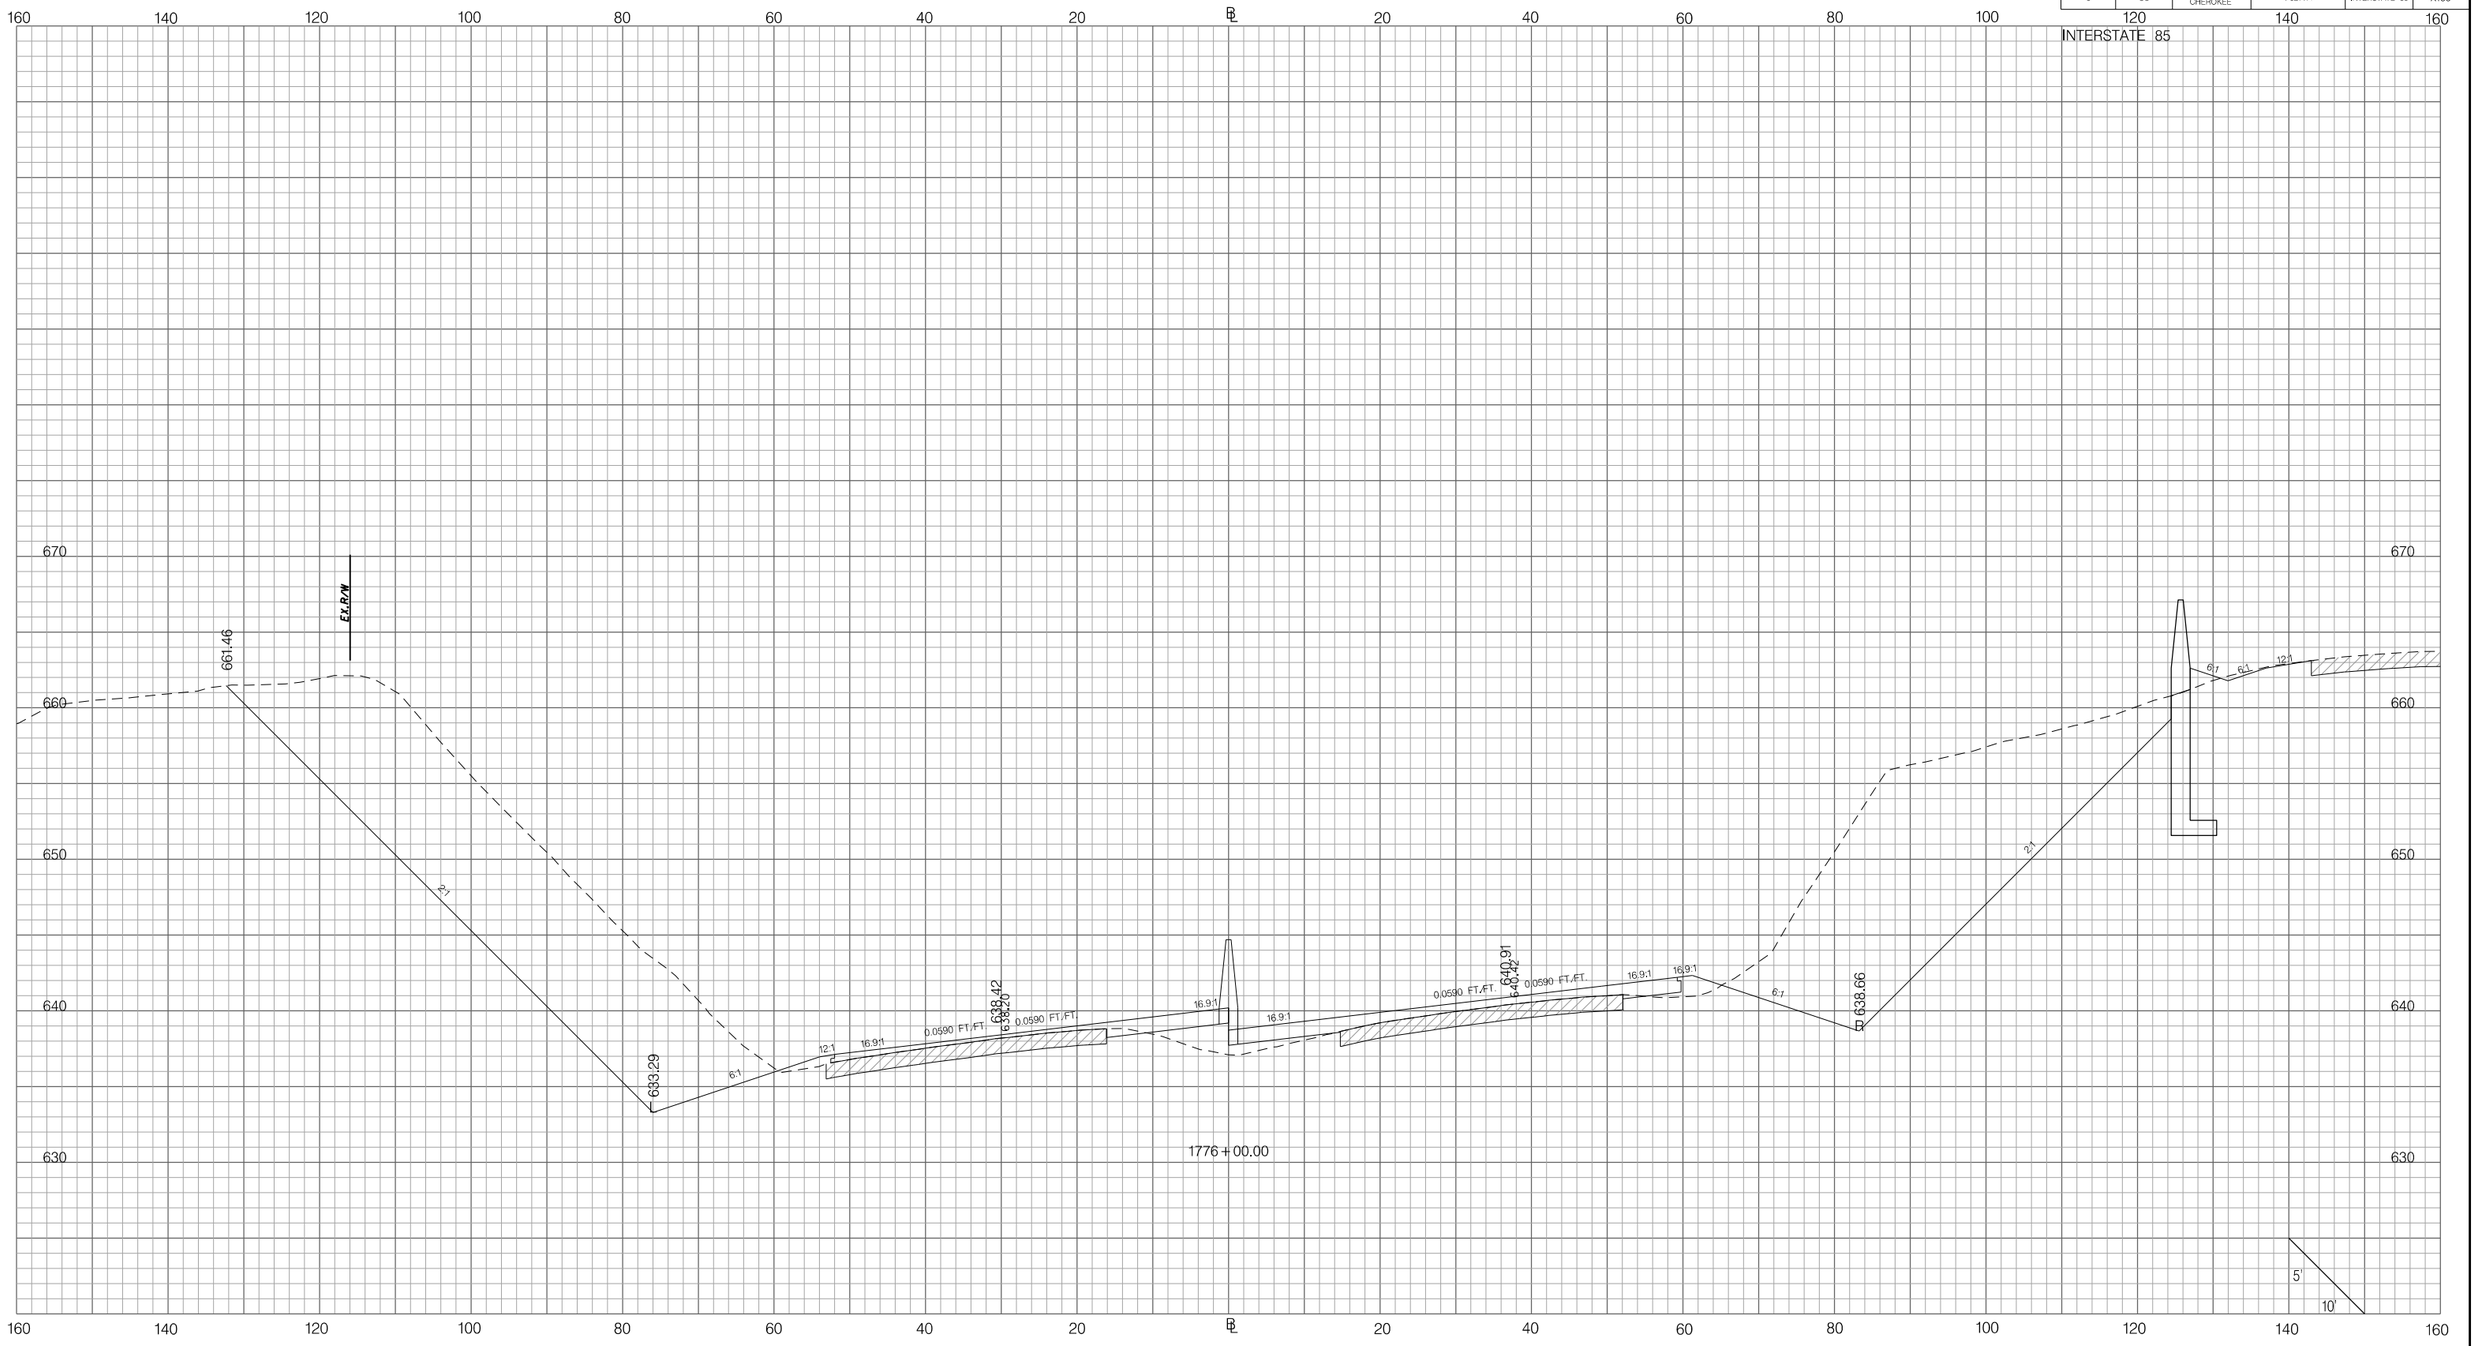

PRELIMINARY
NOT FOR CONSTRUCTION

SCALE: 1" =

REV. NO.	BY	DATE	DESCRIPTION OF REVISION
7			
6			
5			
4			
3			
2			
1			

SOUTH CAROLINA DEPARTMENT OF TRANSPORTATION
INTERSTATE 85

CROSS SECTION SHEET

INTERSTATE 85 MILE MARKER 90–97
SEGMENT C

Z:\Projects\14-60 I85 Widening Cherokee Co MM80-96\Dgn\CrossSections\CROSS SECTION SHEET FILES\PX_I85.dgn
3/9/2016

FED. RD. DIV. NO.	STATE	COUNTY	PROJECT ID	ROAD / ROUTE NO.	SHEET NO.
3	SC	SPARTANBURG CHEROKEE	P027114	INTERSTATE 85	X167

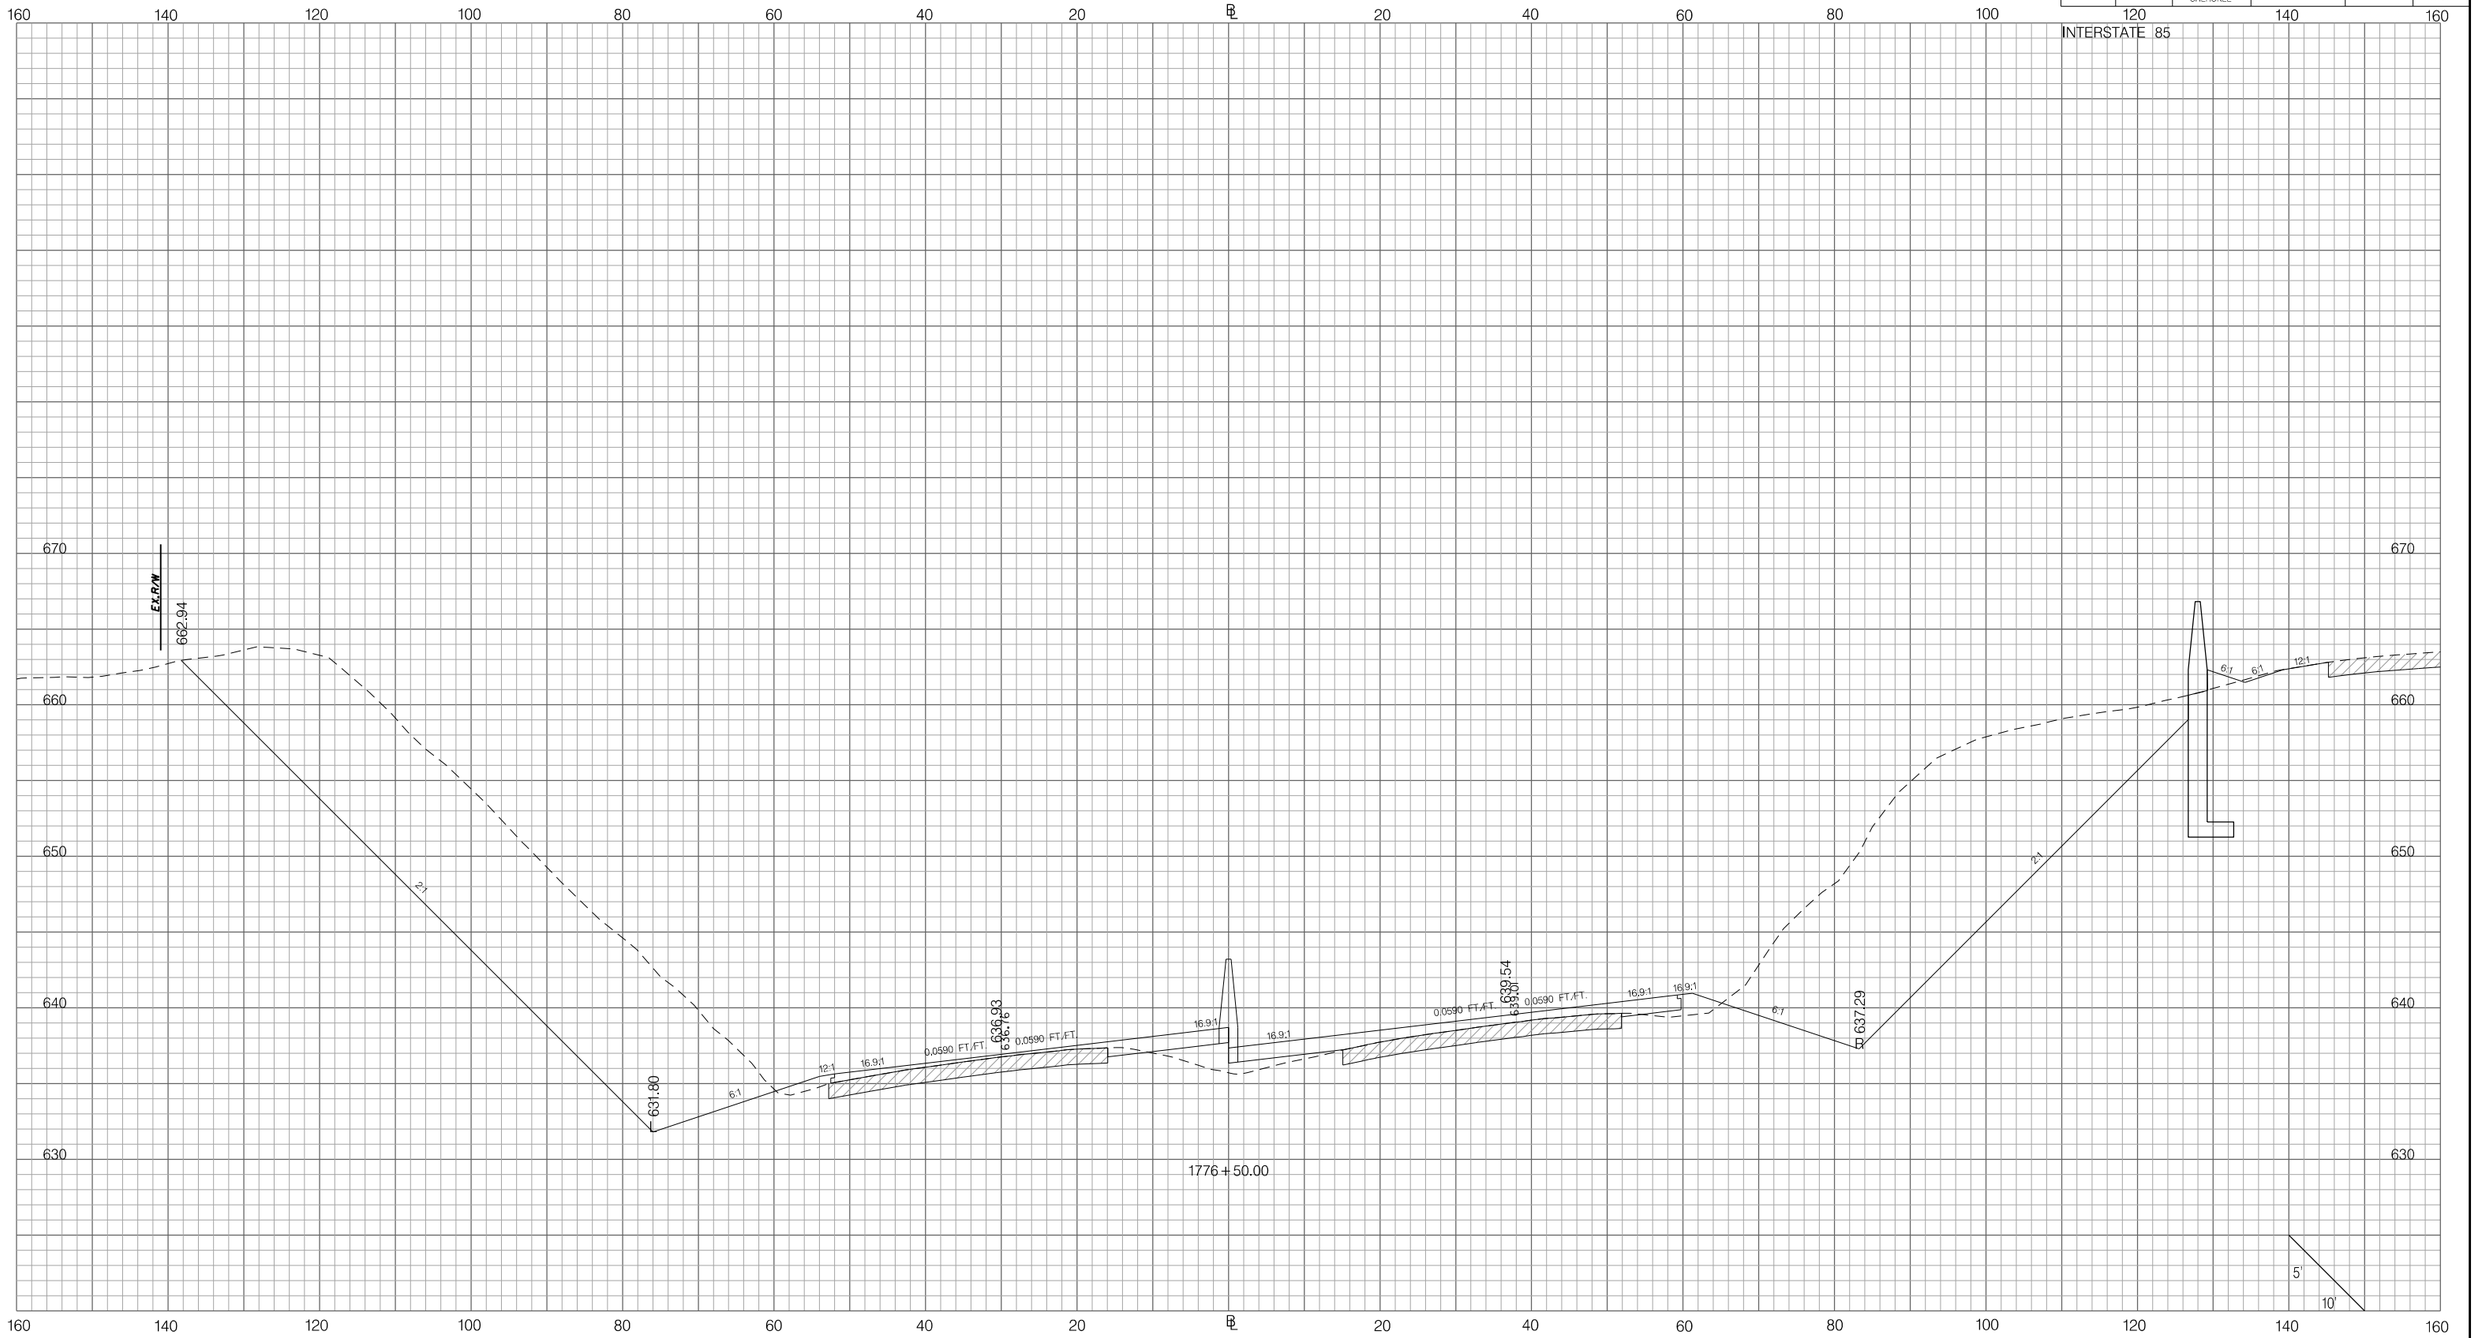

Z:\Projects\14-60 I85 Widening Cherokee Co MM80-96\Dgn\CrossSections\CROSS SECTION SHEET FILES\PX_I85.dgn
3/9/2016

PRELIMINARY
NOT FOR CONSTRUCTION

SCALE: 1" =

REV. NO.	BY	DATE	DESCRIPTION OF REVISION
7			
6			
5			
4			
3			
2			
1			

SOUTH CAROLINA DEPARTMENT OF TRANSPORTATION
INTERSTATE 85

CROSS SECTION SHEET

INTERSTATE 85 MILE MARKER 90–97
SEGMENT C

FED. RD. DIV. NO.	STATE	COUNTY	PROJECT ID	ROAD / ROUTE NO.	SHEET NO.
3	SC	SPARTANBURG CHEROKEE	P027114	INTERSTATE 85	X168

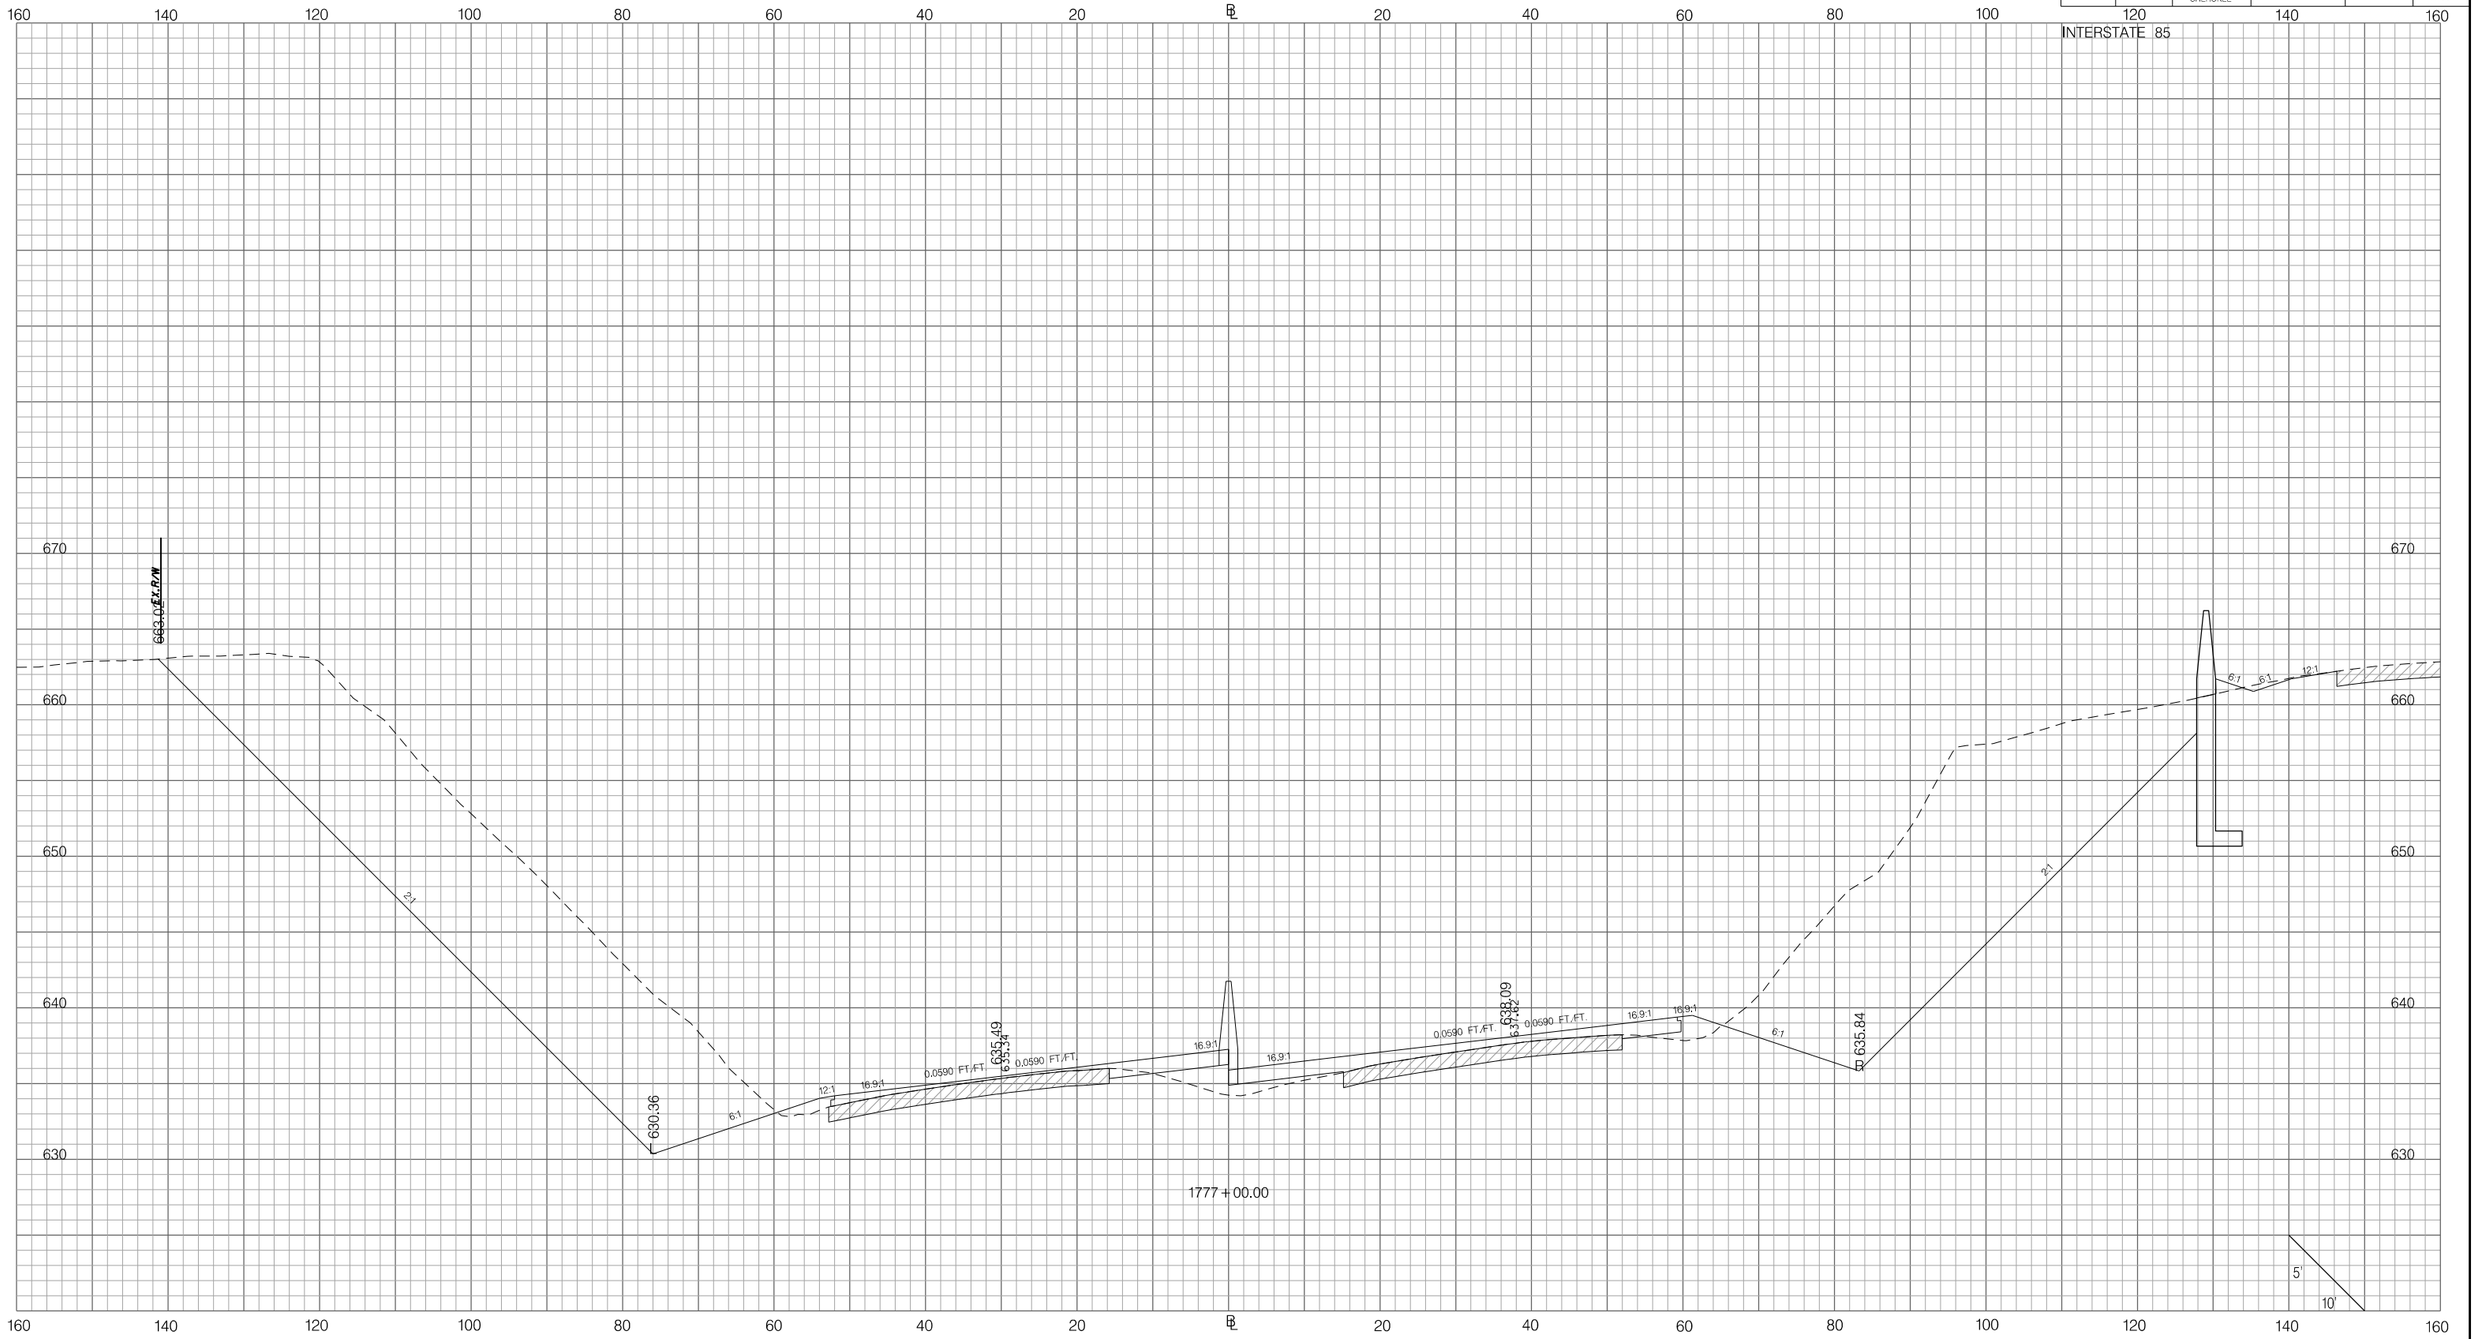

PRELIMINARY
NOT FOR CONSTRUCTION

SCALE: 1" =

REV. NO.	BY	DATE	DESCRIPTION OF REVISION
7			
6			
5			
4			
3			
2			
1			

SOUTH CAROLINA DEPARTMENT OF TRANSPORTATION
INTERSTATE 85

CROSS SECTION SHEET

INTERSTATE 85 MILE MARKER 90–97
SEGMENT C

Z:\Projects\14-60 I85 Widening Cherokee Co MM80-96\Dgn\Crosssections\CROSS SECTION SHEET FILES\PX_I85.dgn
3/9/2016

FED. RD. DIV. NO.	STATE	COUNTY	PROJECT ID	ROAD / ROUTE NO.	SHEET NO.
3	SC	SPARTANBURG CHEROKEE	P027114	INTERSTATE 85	X169

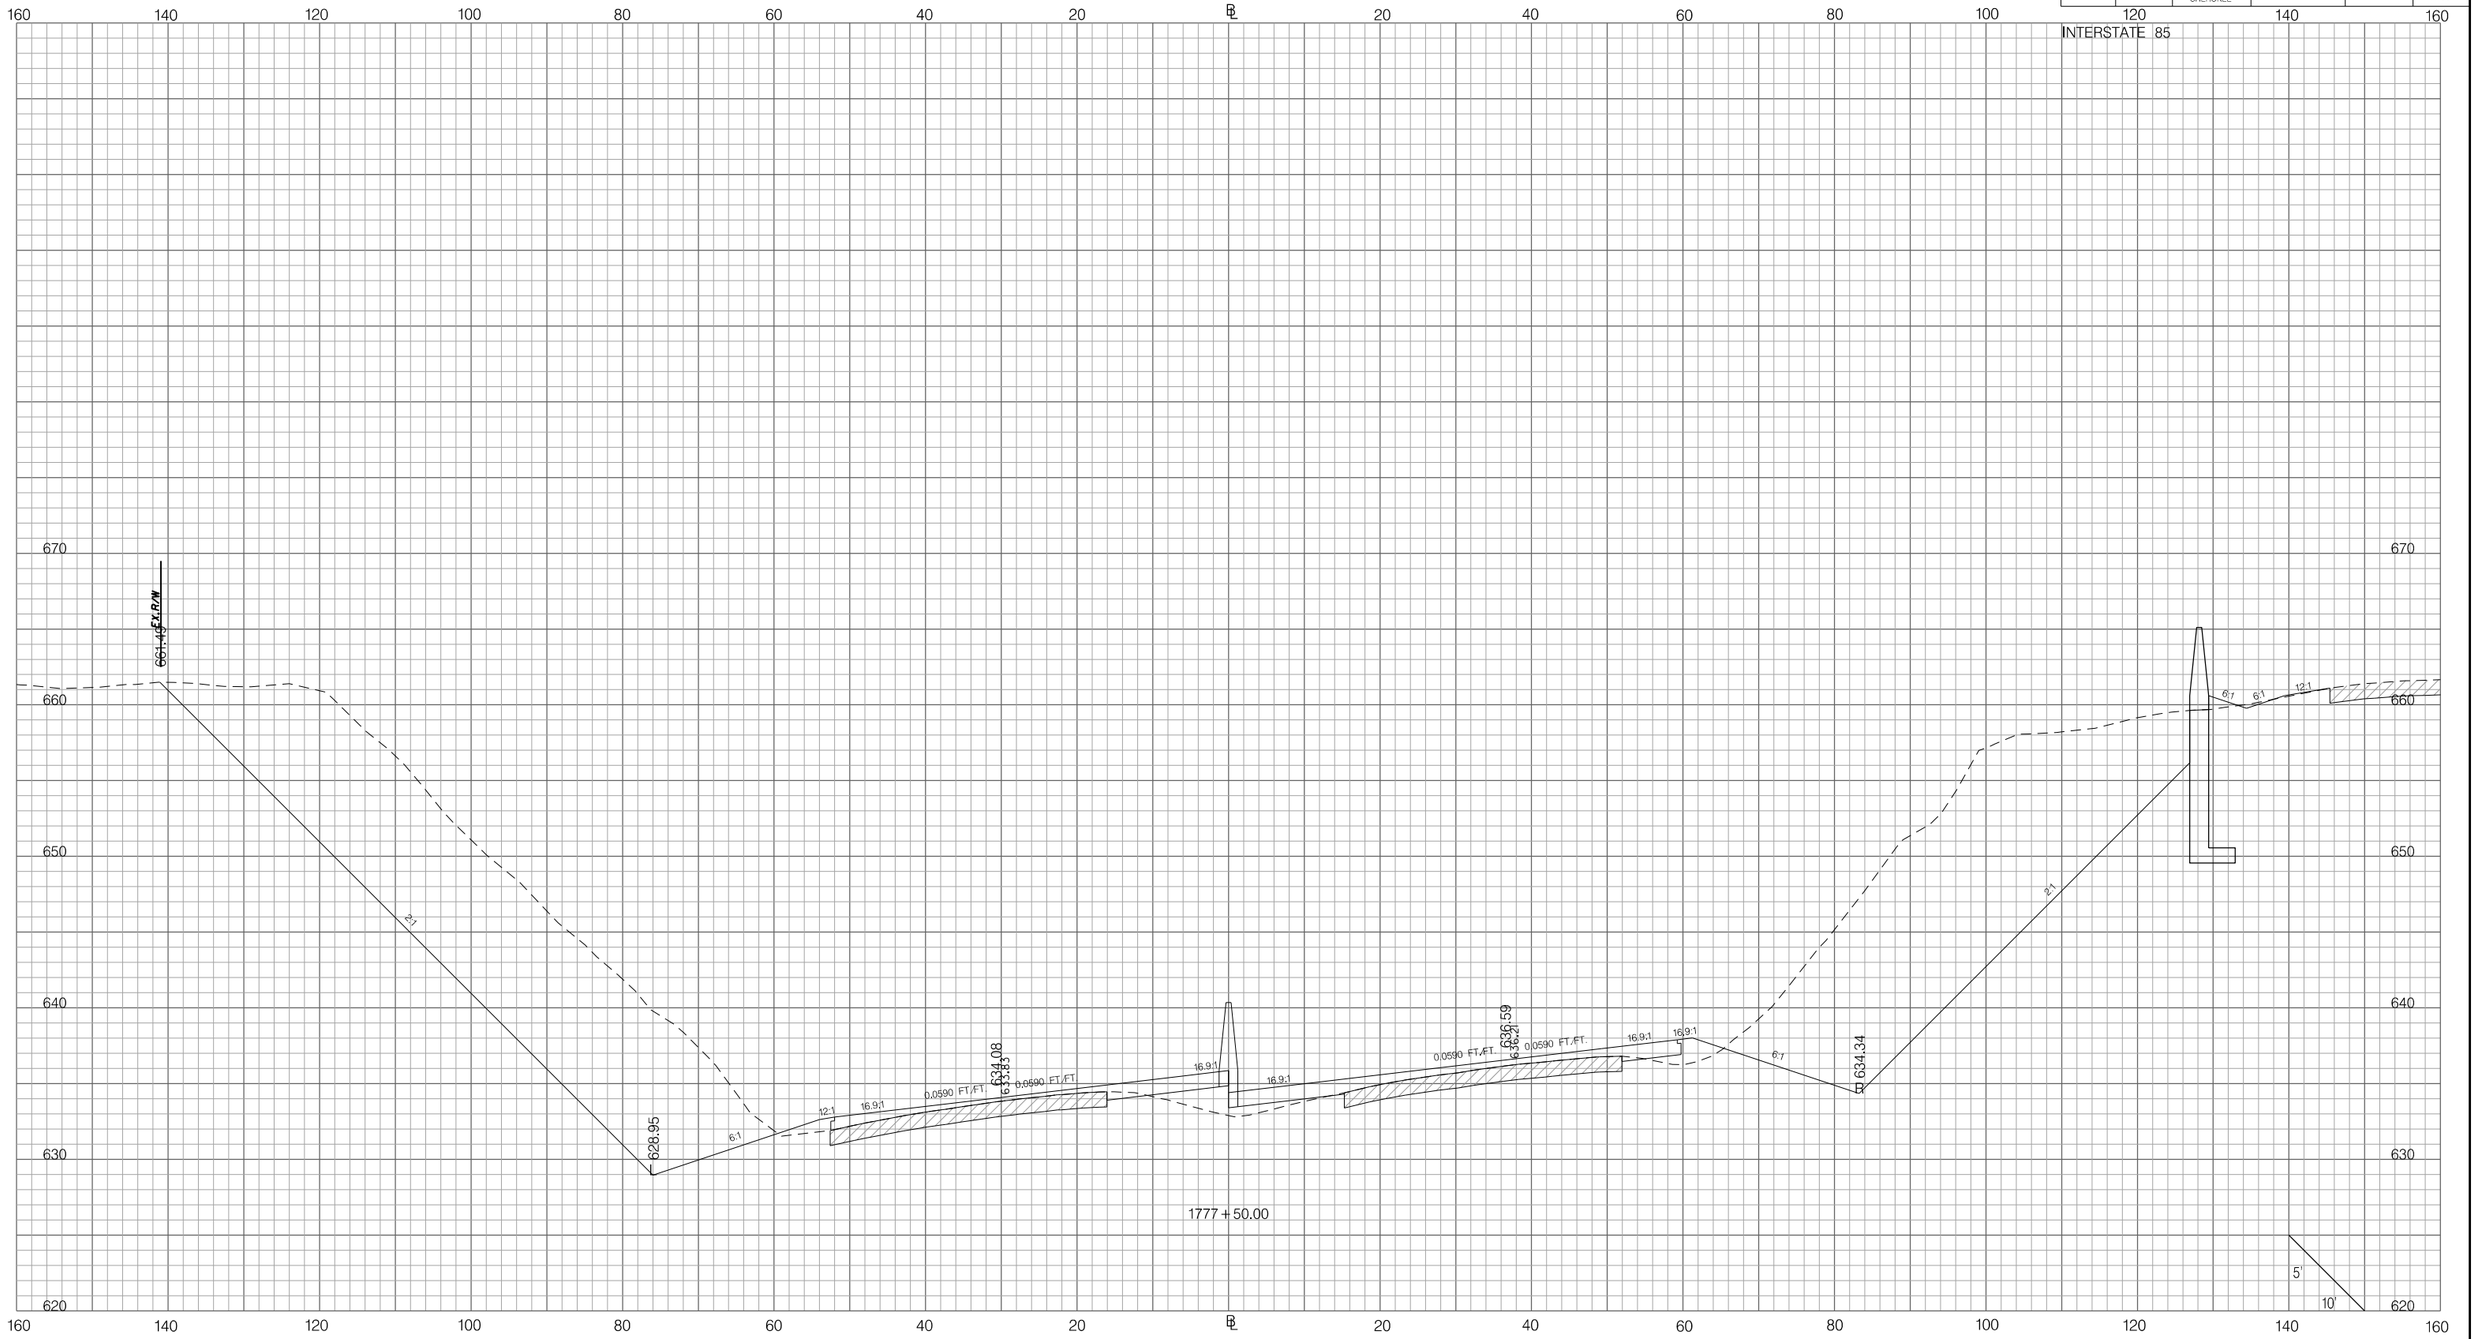

PRELIMINARY
NOT FOR CONSTRUCTION

SCALE: 1" =

REV. NO.	BY	DATE	DESCRIPTION OF REVISION
7			
6			
5			
4			
3			
2			
1			

SOUTH CAROLINA DEPARTMENT OF TRANSPORTATION
INTERSTATE 85

CROSS SECTION SHEET

INTERSTATE 85 MILE MARKER 90–97
SEGMENT C

Z:\Projects\14-60 I85 Widening Cherokee Co MM80-96\Dgn\CrossSections\CROSS SECTION SHEET FILES\PX_I85.dgn
3/9/2016

FED. RD. DIV. NO.	STATE	COUNTY	PROJECT ID	ROAD / ROUTE NO.	SHEET NO.
3	SC	SPARTANBURG CHEROKEE	P027114	INTERSTATE 85	X170

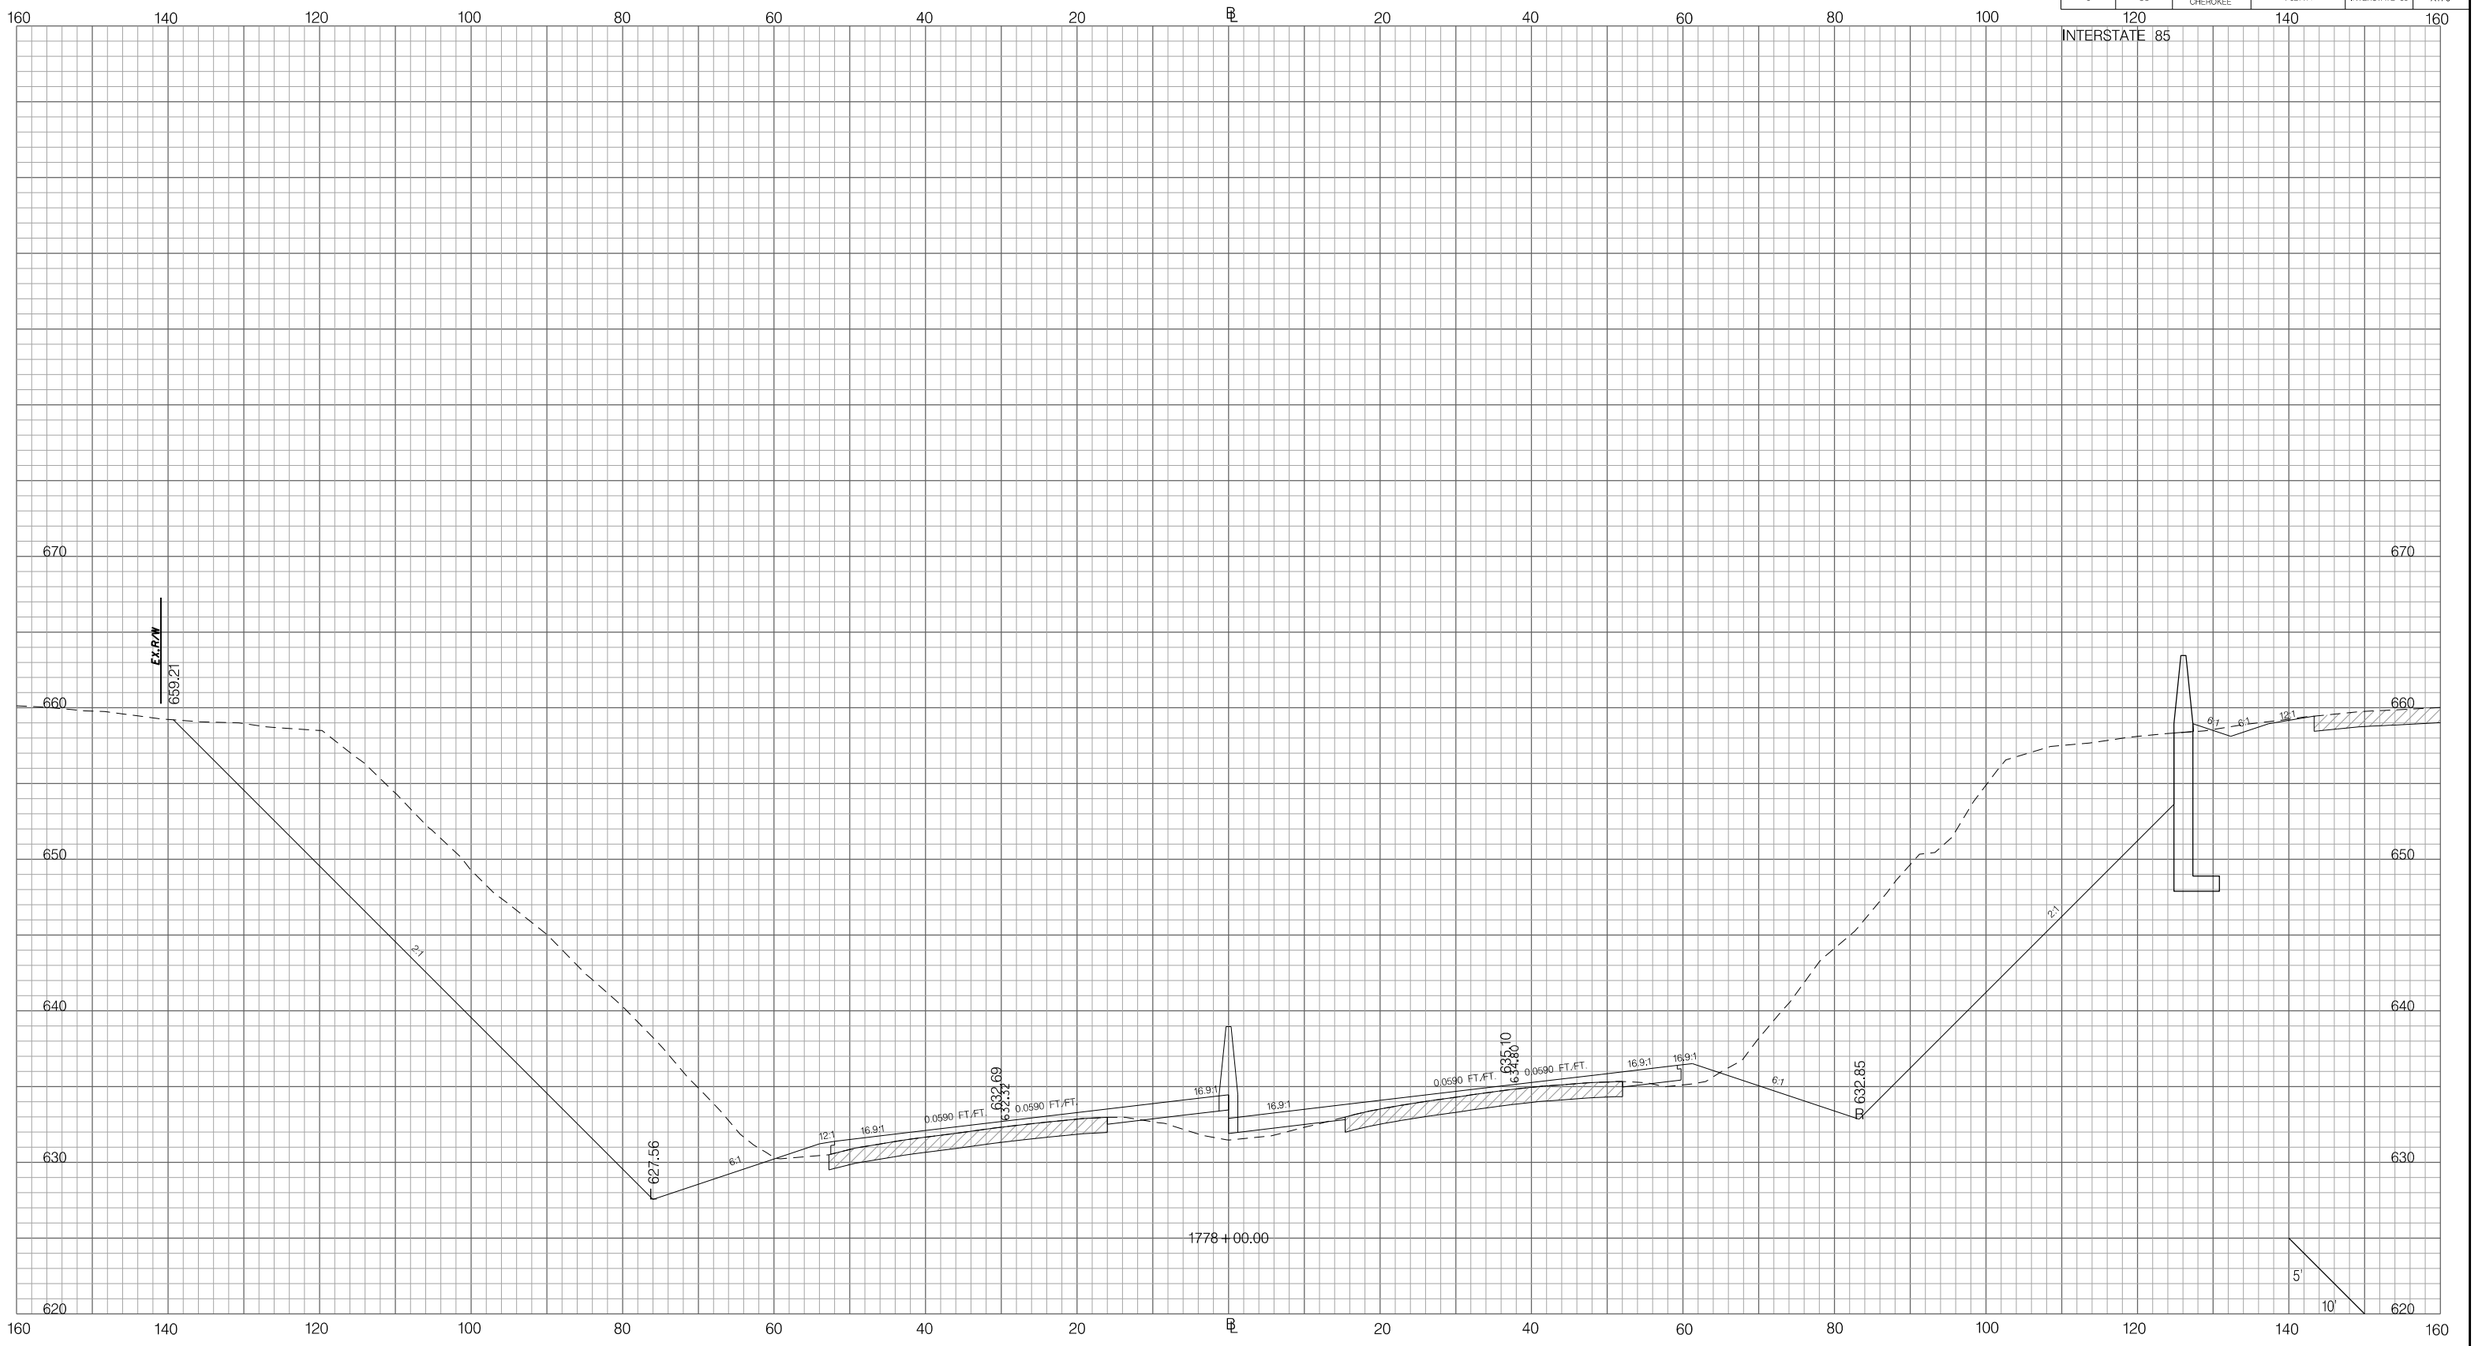

PRELIMINARY
NOT FOR CONSTRUCTION

SCALE: 1" =

REV. NO.	BY	DATE	DESCRIPTION OF REVISION
7			
6			
5			
4			
3			
2			
1			

SOUTH CAROLINA DEPARTMENT OF TRANSPORTATION
INTERSTATE 85

CROSS SECTION SHEET

INTERSTATE 85 MILE MARKER 90–97
SEGMENT C

Z:\Projects\14-60 I85 Widening Cherokee Co MM80-96\Dgn\CrossSections\CROSS SECTION SHEET FILES\PX_I85.dgn
3/9/2016

FED. RD. DIV. NO.	STATE	COUNTY	PROJECT ID	ROAD / ROUTE NO.	SHEET NO.
3	SC	SPARTANBURG CHEROKEE	P027114	INTERSTATE 85	X171

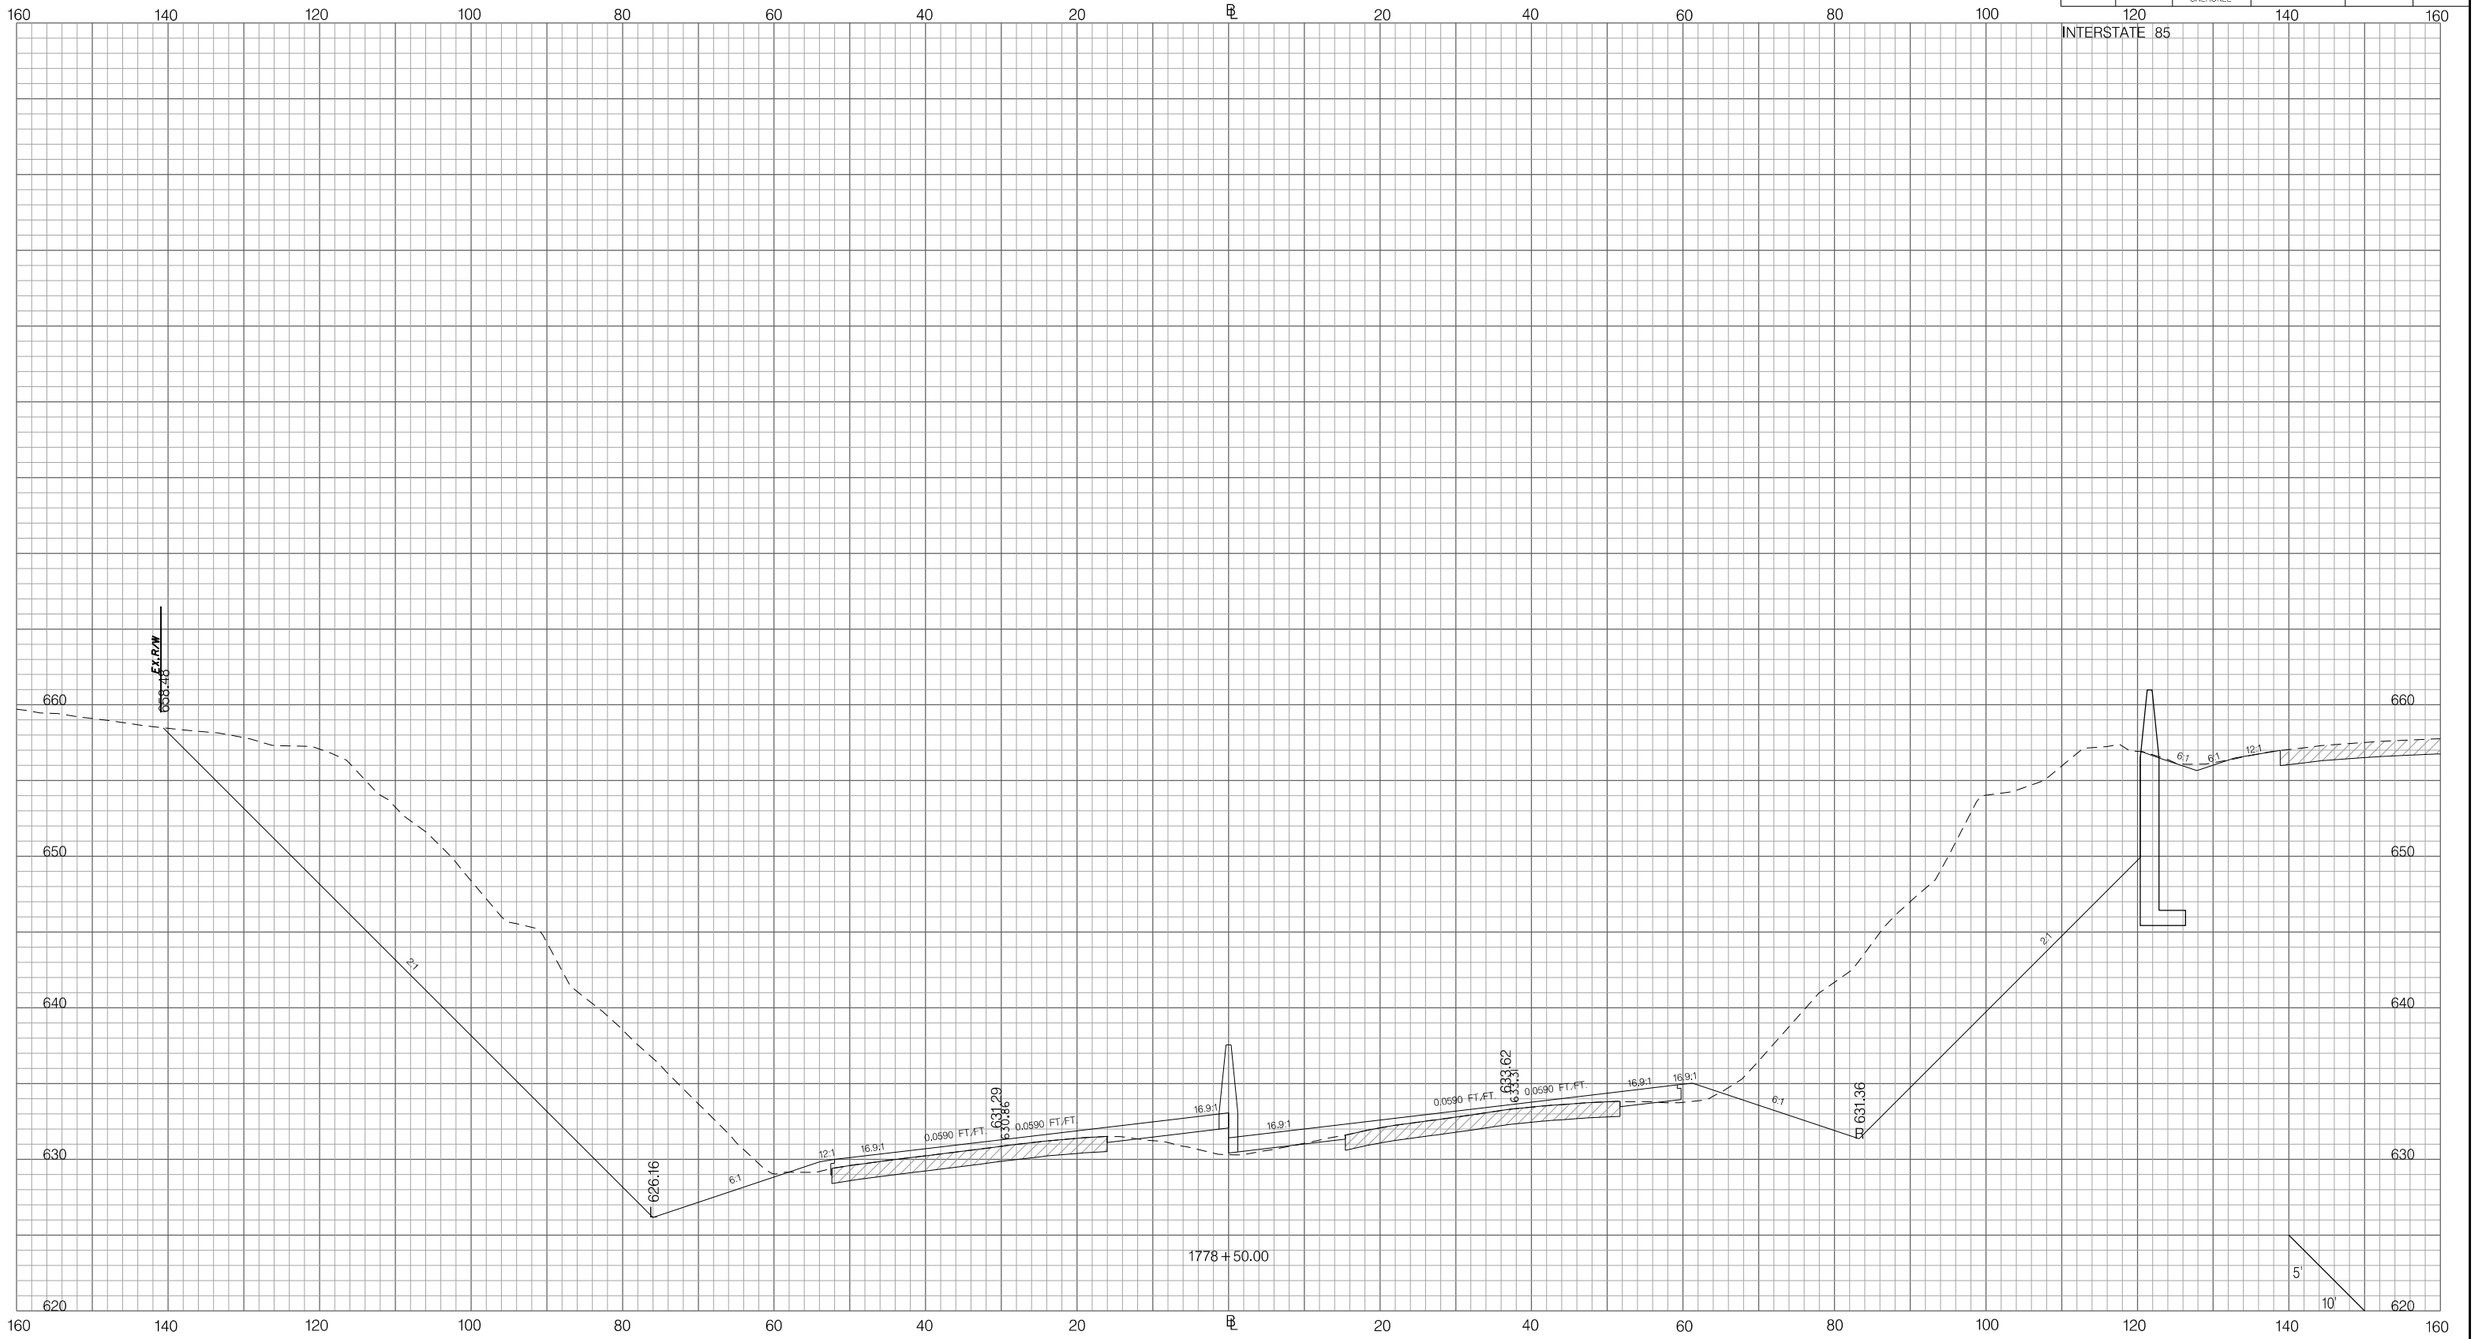

PRELIMINARY
NOT FOR CONSTRUCTION

SCALE: 1" =

REV. NO.	BY	DATE	DESCRIPTION OF REVISION
7			
6			
5			
4			
3			
2			
1			

SOUTH CAROLINA DEPARTMENT OF TRANSPORTATION
INTERSTATE 85

CROSS SECTION SHEET

INTERSTATE 85 MILE MARKER 90–97
SEGMENT C

Z:\Projects\14-60 I85 Widening Cherokee Co MM80-96\Dgn\Crosssections\CROSS SECTION SHEET FILES\PX_I85.dgn
3/9/2016

FED. RD. DIV. NO.	STATE	COUNTY	PROJECT ID	ROAD / ROUTE NO.	SHEET NO.
3	SC	SPARTANBURG CHEROKEE	P027114	INTERSTATE 85	X172

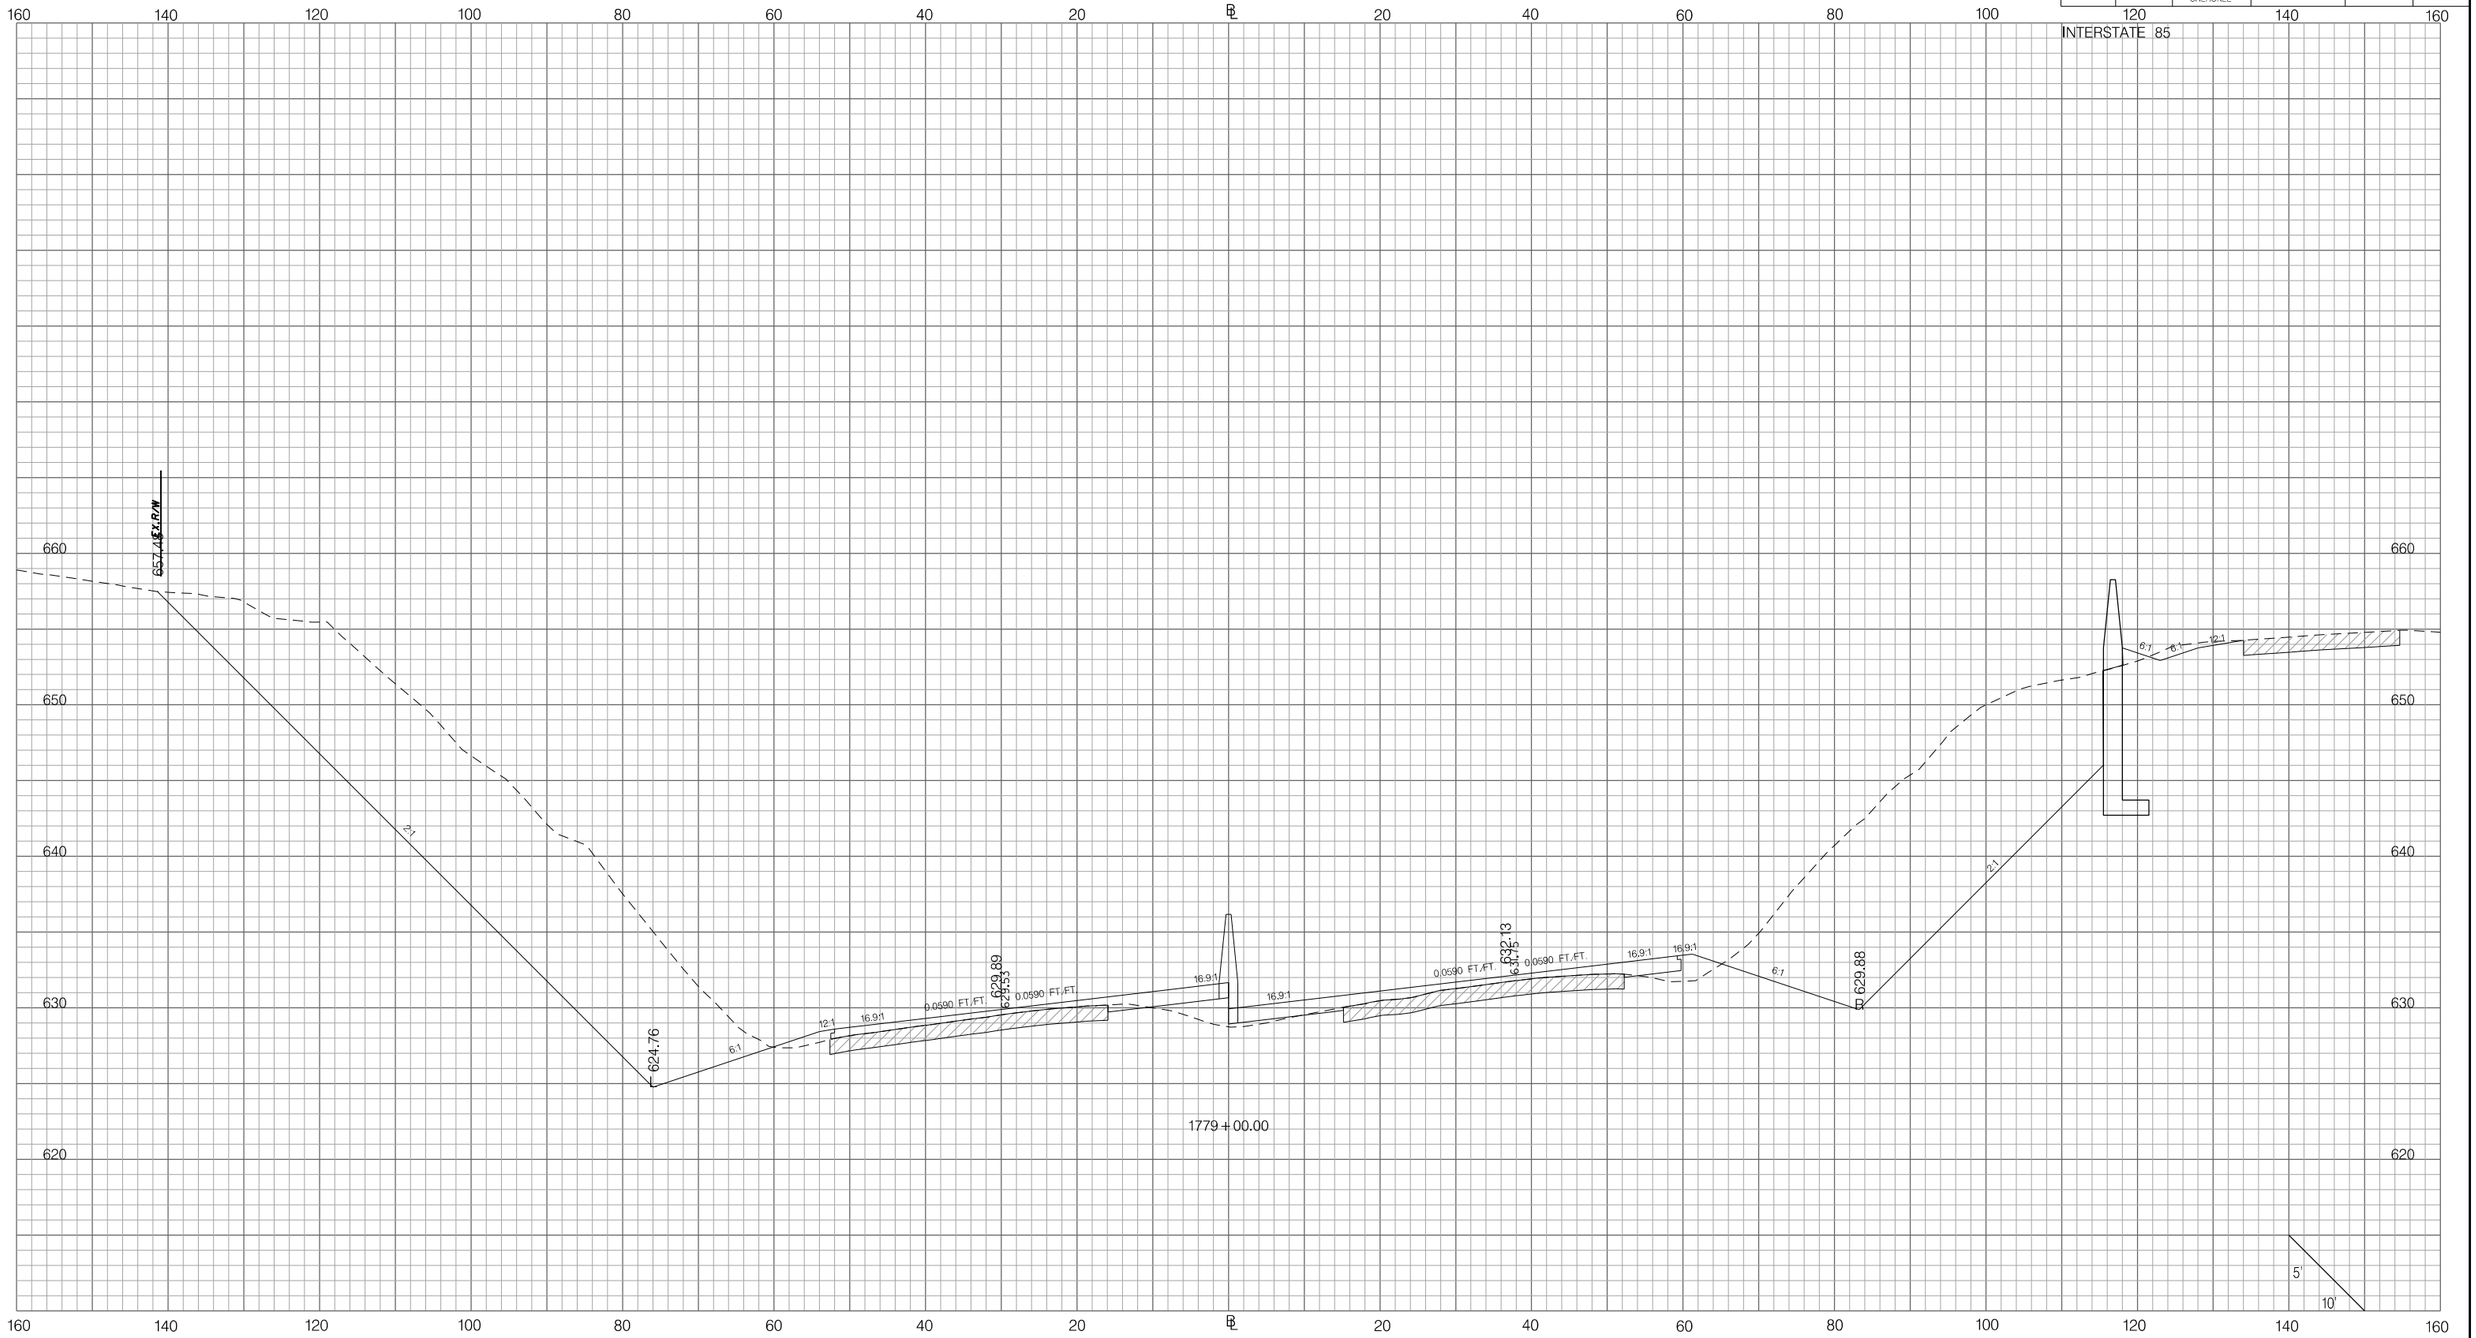

PRELIMINARY
NOT FOR CONSTRUCTION

SCALE: 1" =

REV. NO.	BY	DATE	DESCRIPTION OF REVISION
7			
6			
5			
4			
3			
2			
1			

SOUTH CAROLINA DEPARTMENT OF TRANSPORTATION
INTERSTATE 85

CROSS SECTION SHEET

INTERSTATE 85 MILE MARKER 90–97
SEGMENT C

Z:\Projects\14-60 I85 Widening Cherokee Co MM80-96\Dgn\CrossSections\CROSS SECTION SHEET FILES\PX_I85.dgn
3/9/2016

FED. RD. DIV. NO.	STATE	COUNTY	PROJECT ID	ROAD / ROUTE NO.	SHEET NO.
3	SC	SPARTANBURG CHEROKEE	P027114	INTERSTATE 85	X173

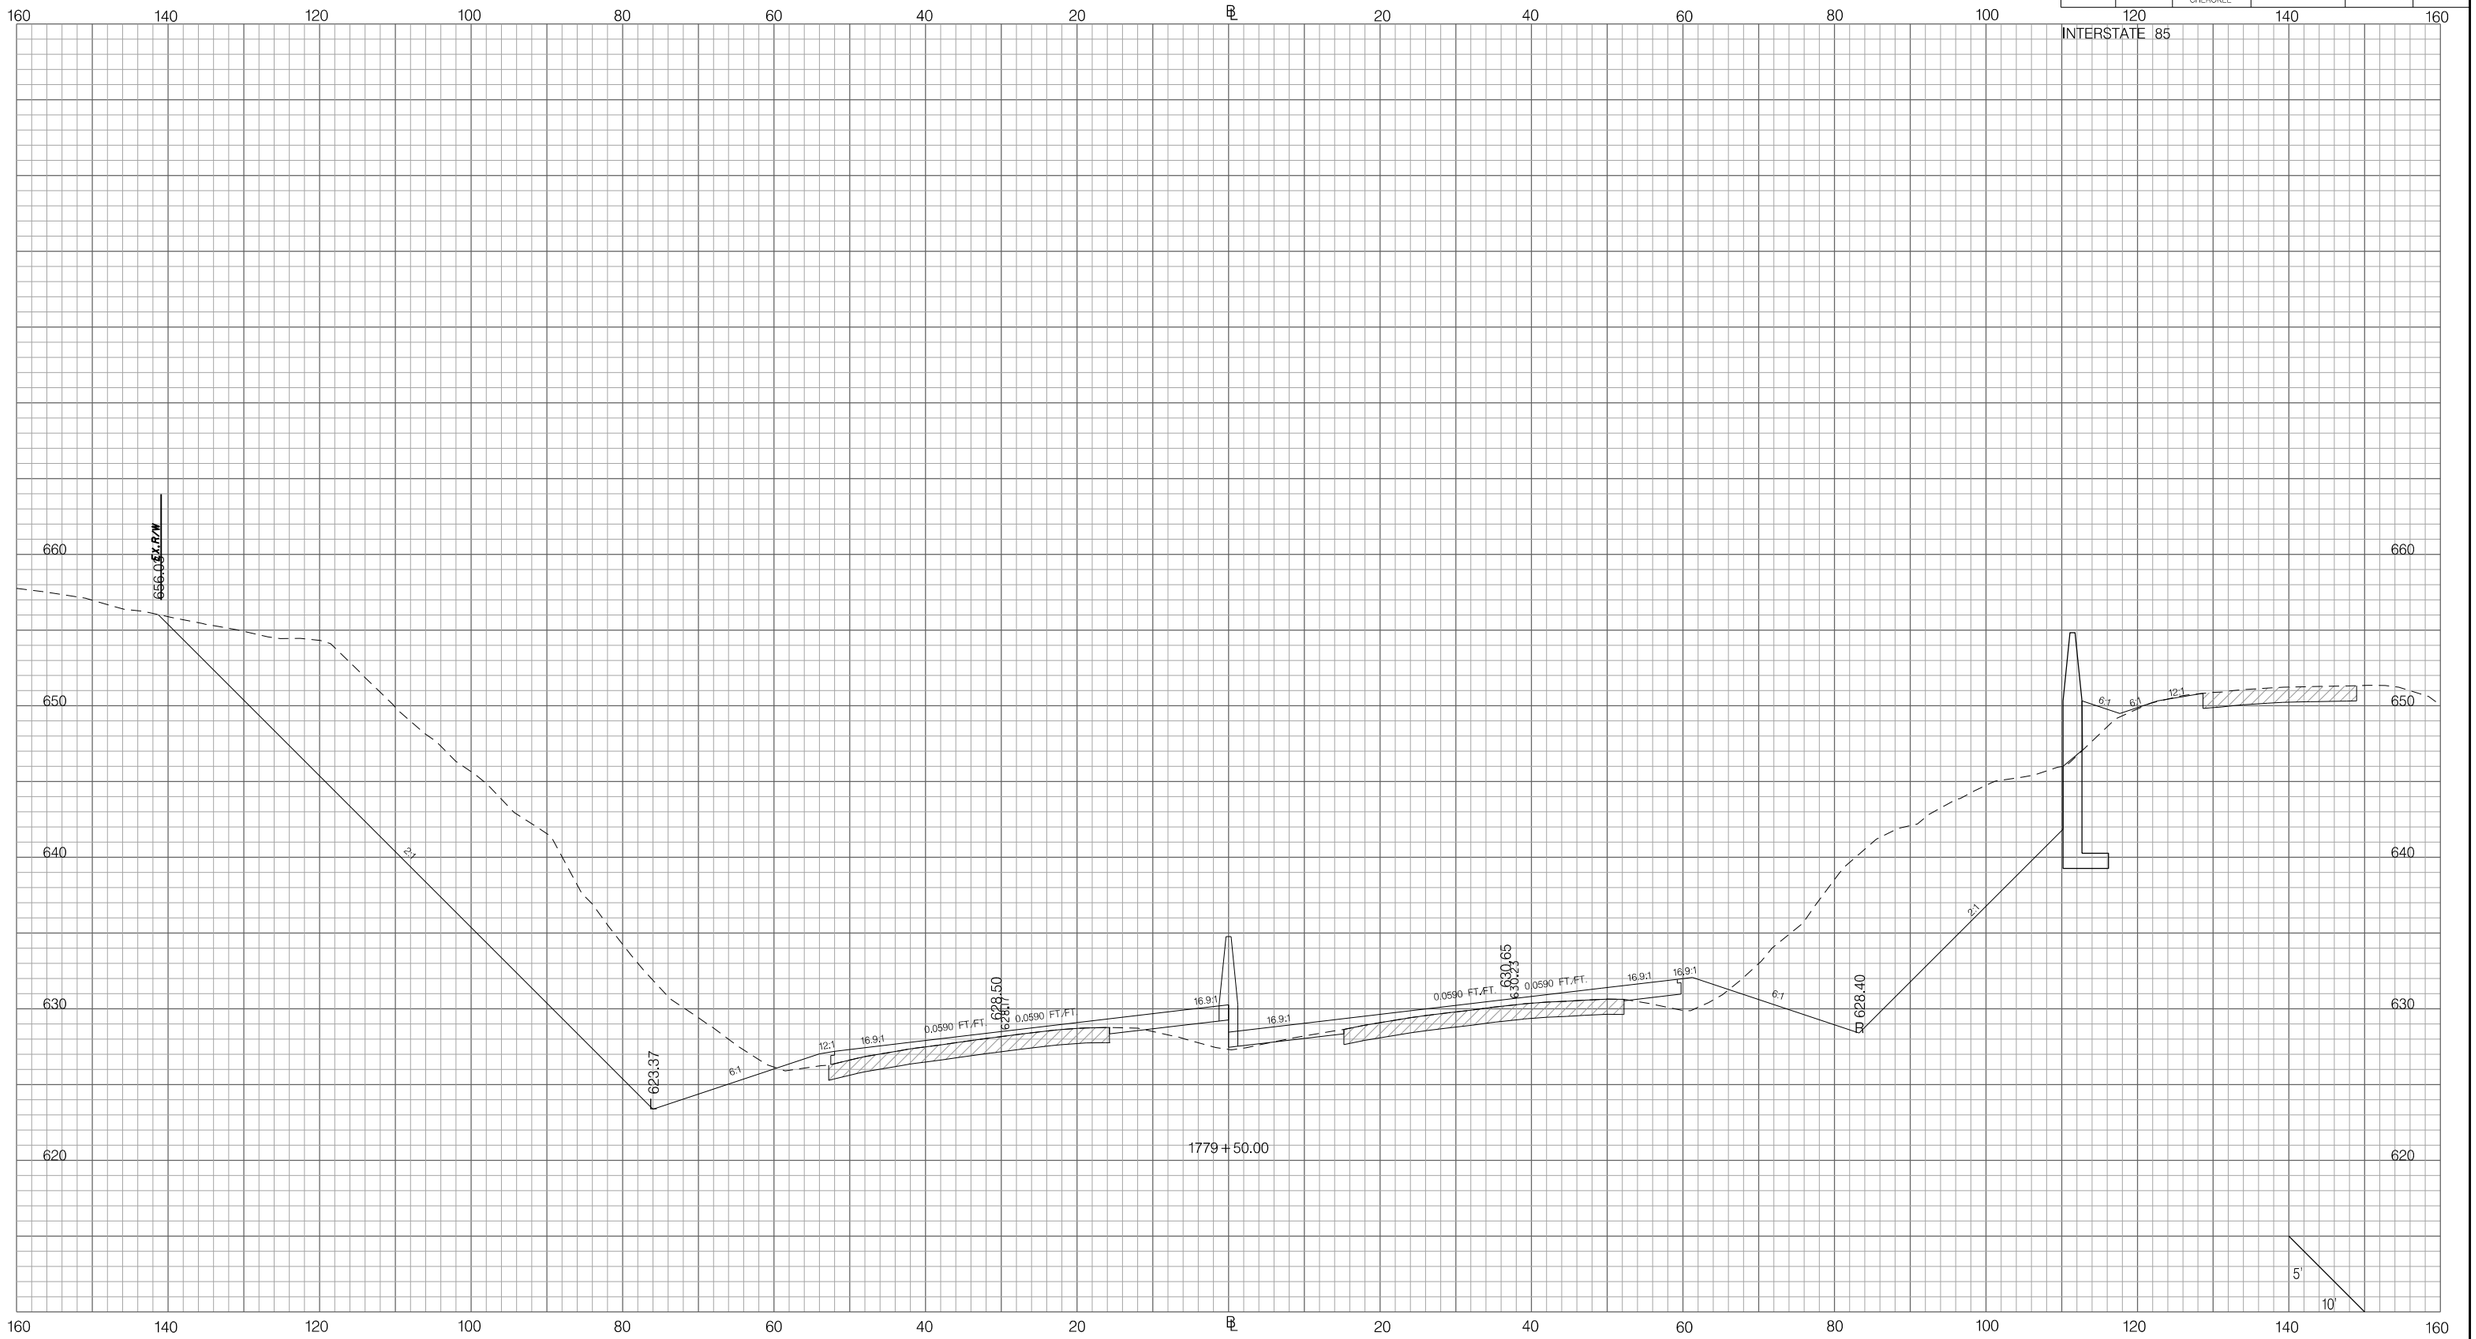

PRELIMINARY
NOT FOR CONSTRUCTION

SCALE: 1" =

REV. NO.	BY	DATE	DESCRIPTION OF REVISION
7			
6			
5			
4			
3			
2			
1			

SOUTH CAROLINA DEPARTMENT OF TRANSPORTATION
INTERSTATE 85

CROSS SECTION SHEET

INTERSTATE 85 MILE MARKER 90–97
SEGMENT C

Z:\Projects\14-60 I85 Widening Cherokee Co MM80-96\Dgn\Crosssections\CROSS SECTION SHEET FILES\PX_I85.dgn
3/9/2016

FED. RD. DIV. NO.	STATE	COUNTY	PROJECT ID	ROAD / ROUTE NO.	SHEET NO.
3	SC	SPARTANBURG CHEROKEE	P027114	INTERSTATE 85	X174

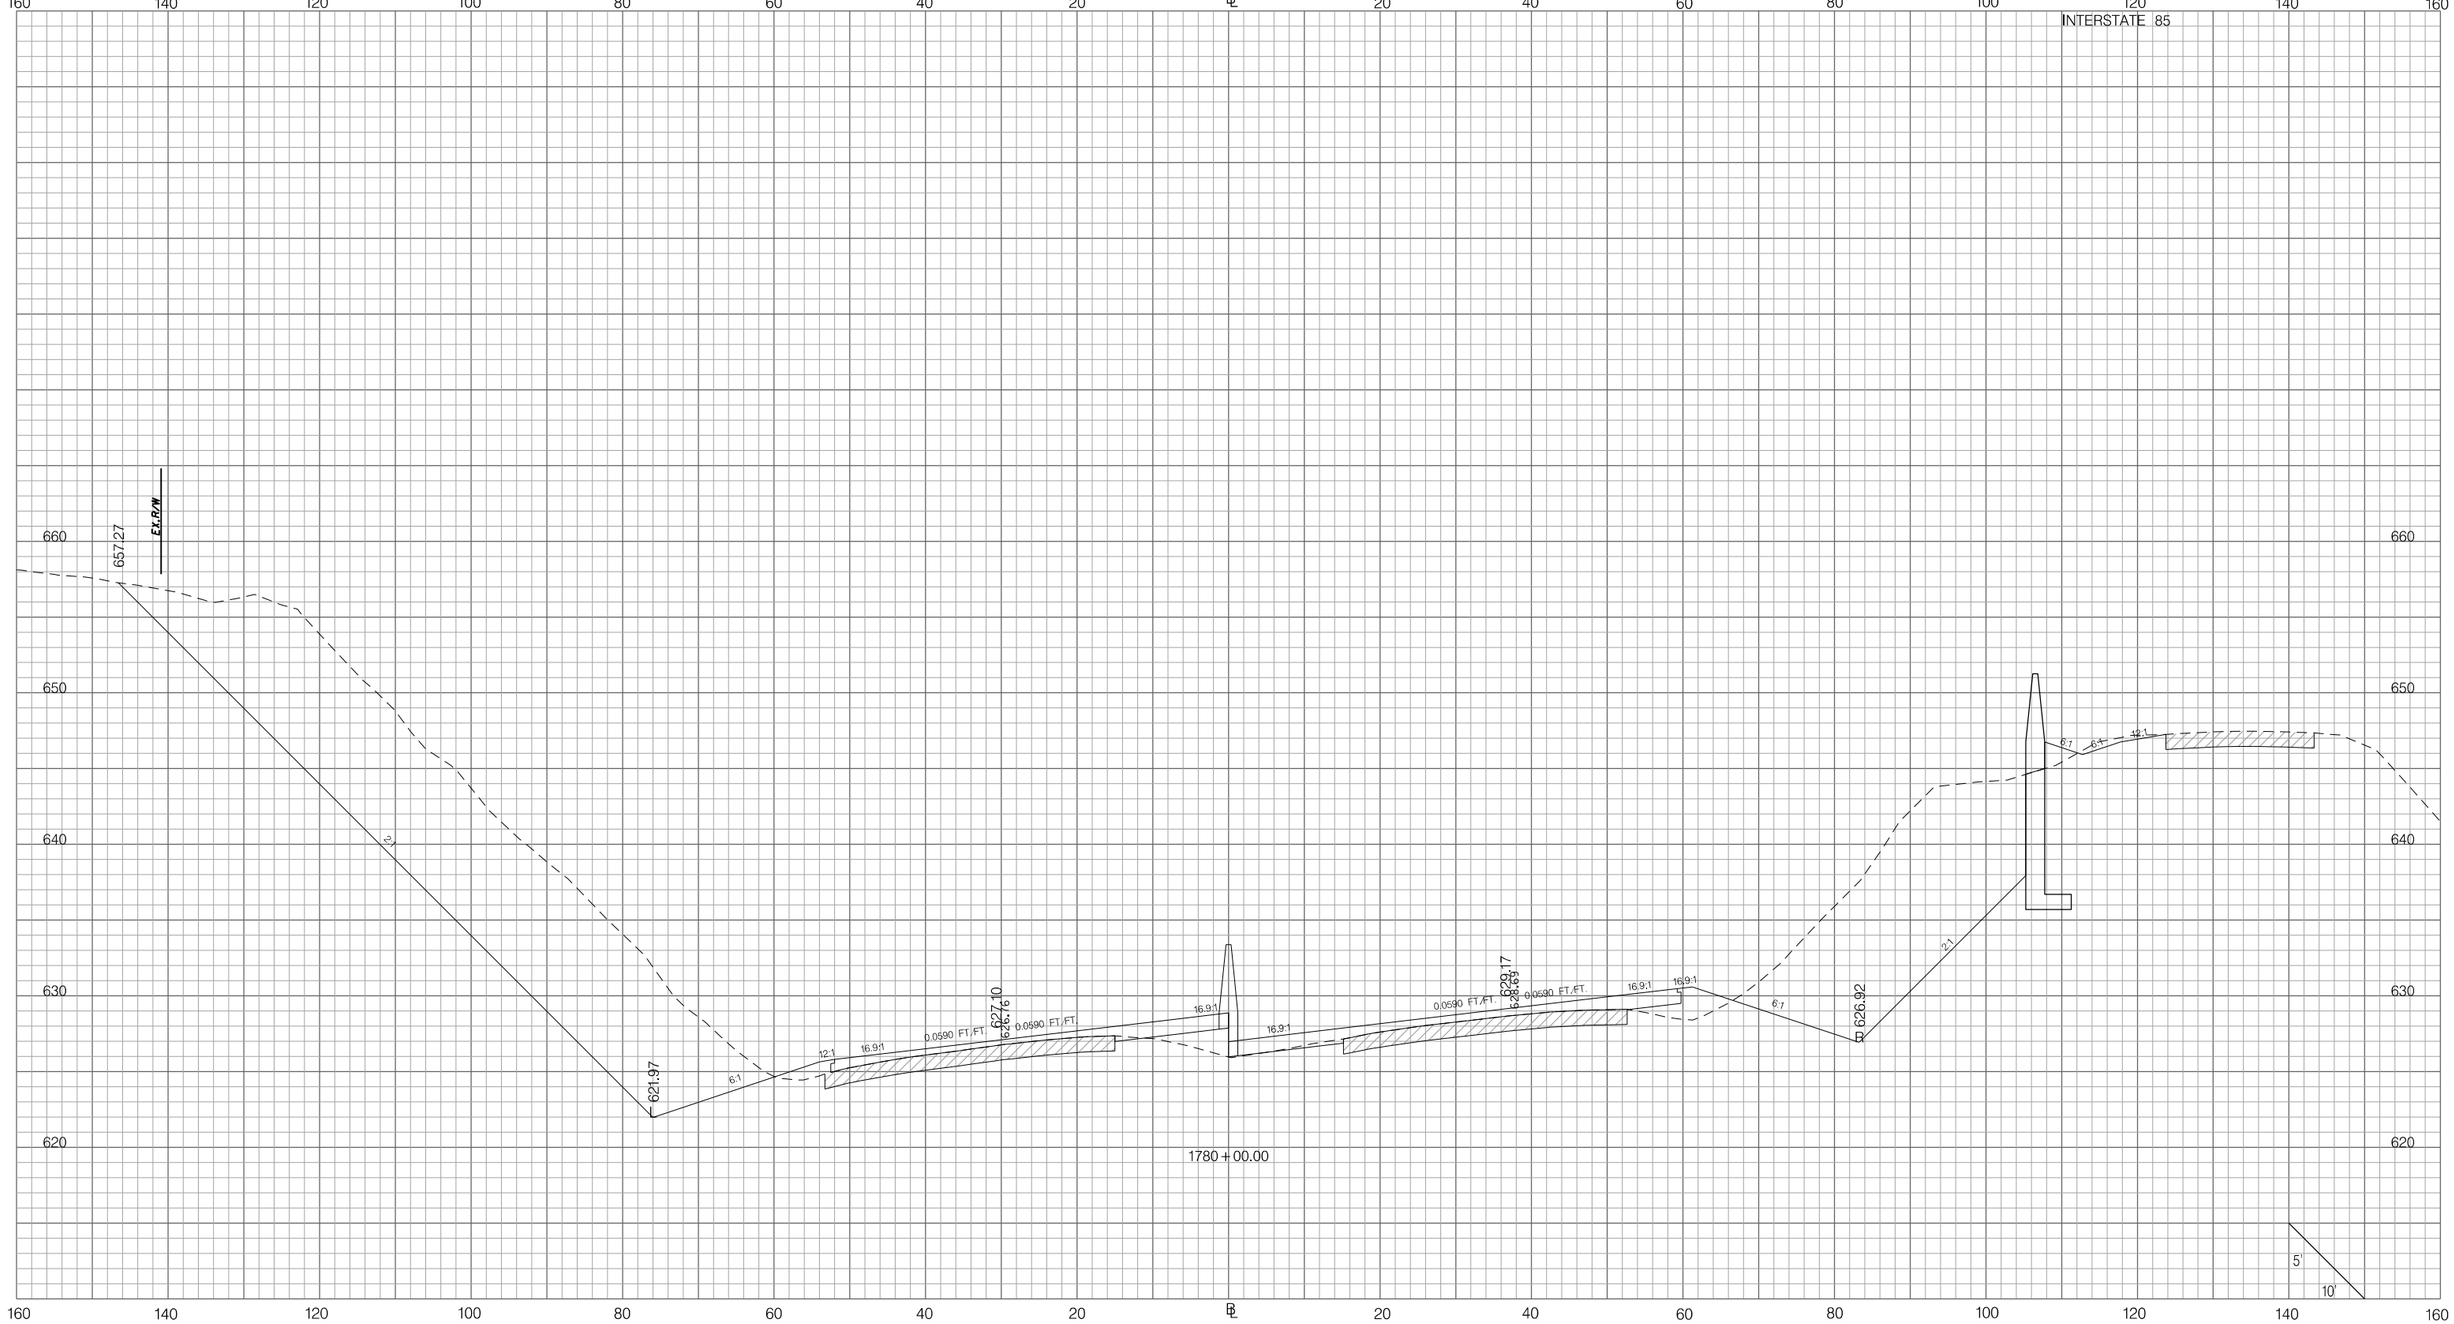

PRELIMINARY
NOT FOR CONSTRUCTION

SCALE: 1" =

REV. NO.	BY	DATE	DESCRIPTION OF REVISION
7			
6			
5			
4			
3			
2			
1			

SOUTH CAROLINA DEPARTMENT OF TRANSPORTATION
INTERSTATE 85

CROSS SECTION SHEET

INTERSTATE 85 MILE MARKER 90–97
SEGMENT C

Z:\Projects\14-60 I85 Widening Cherokee Co MM80-96\Dgn\CrossSections\CROSS SECTION SHEET FILES\PX_I85.dgn
3/9/2016

FED. RD. DIV. NO.	STATE	COUNTY	PROJECT ID	ROAD / ROUTE NO.	SHEET NO.
3	SC	SPARTANBURG CHEROKEE	P027114	INTERSTATE 85	X175

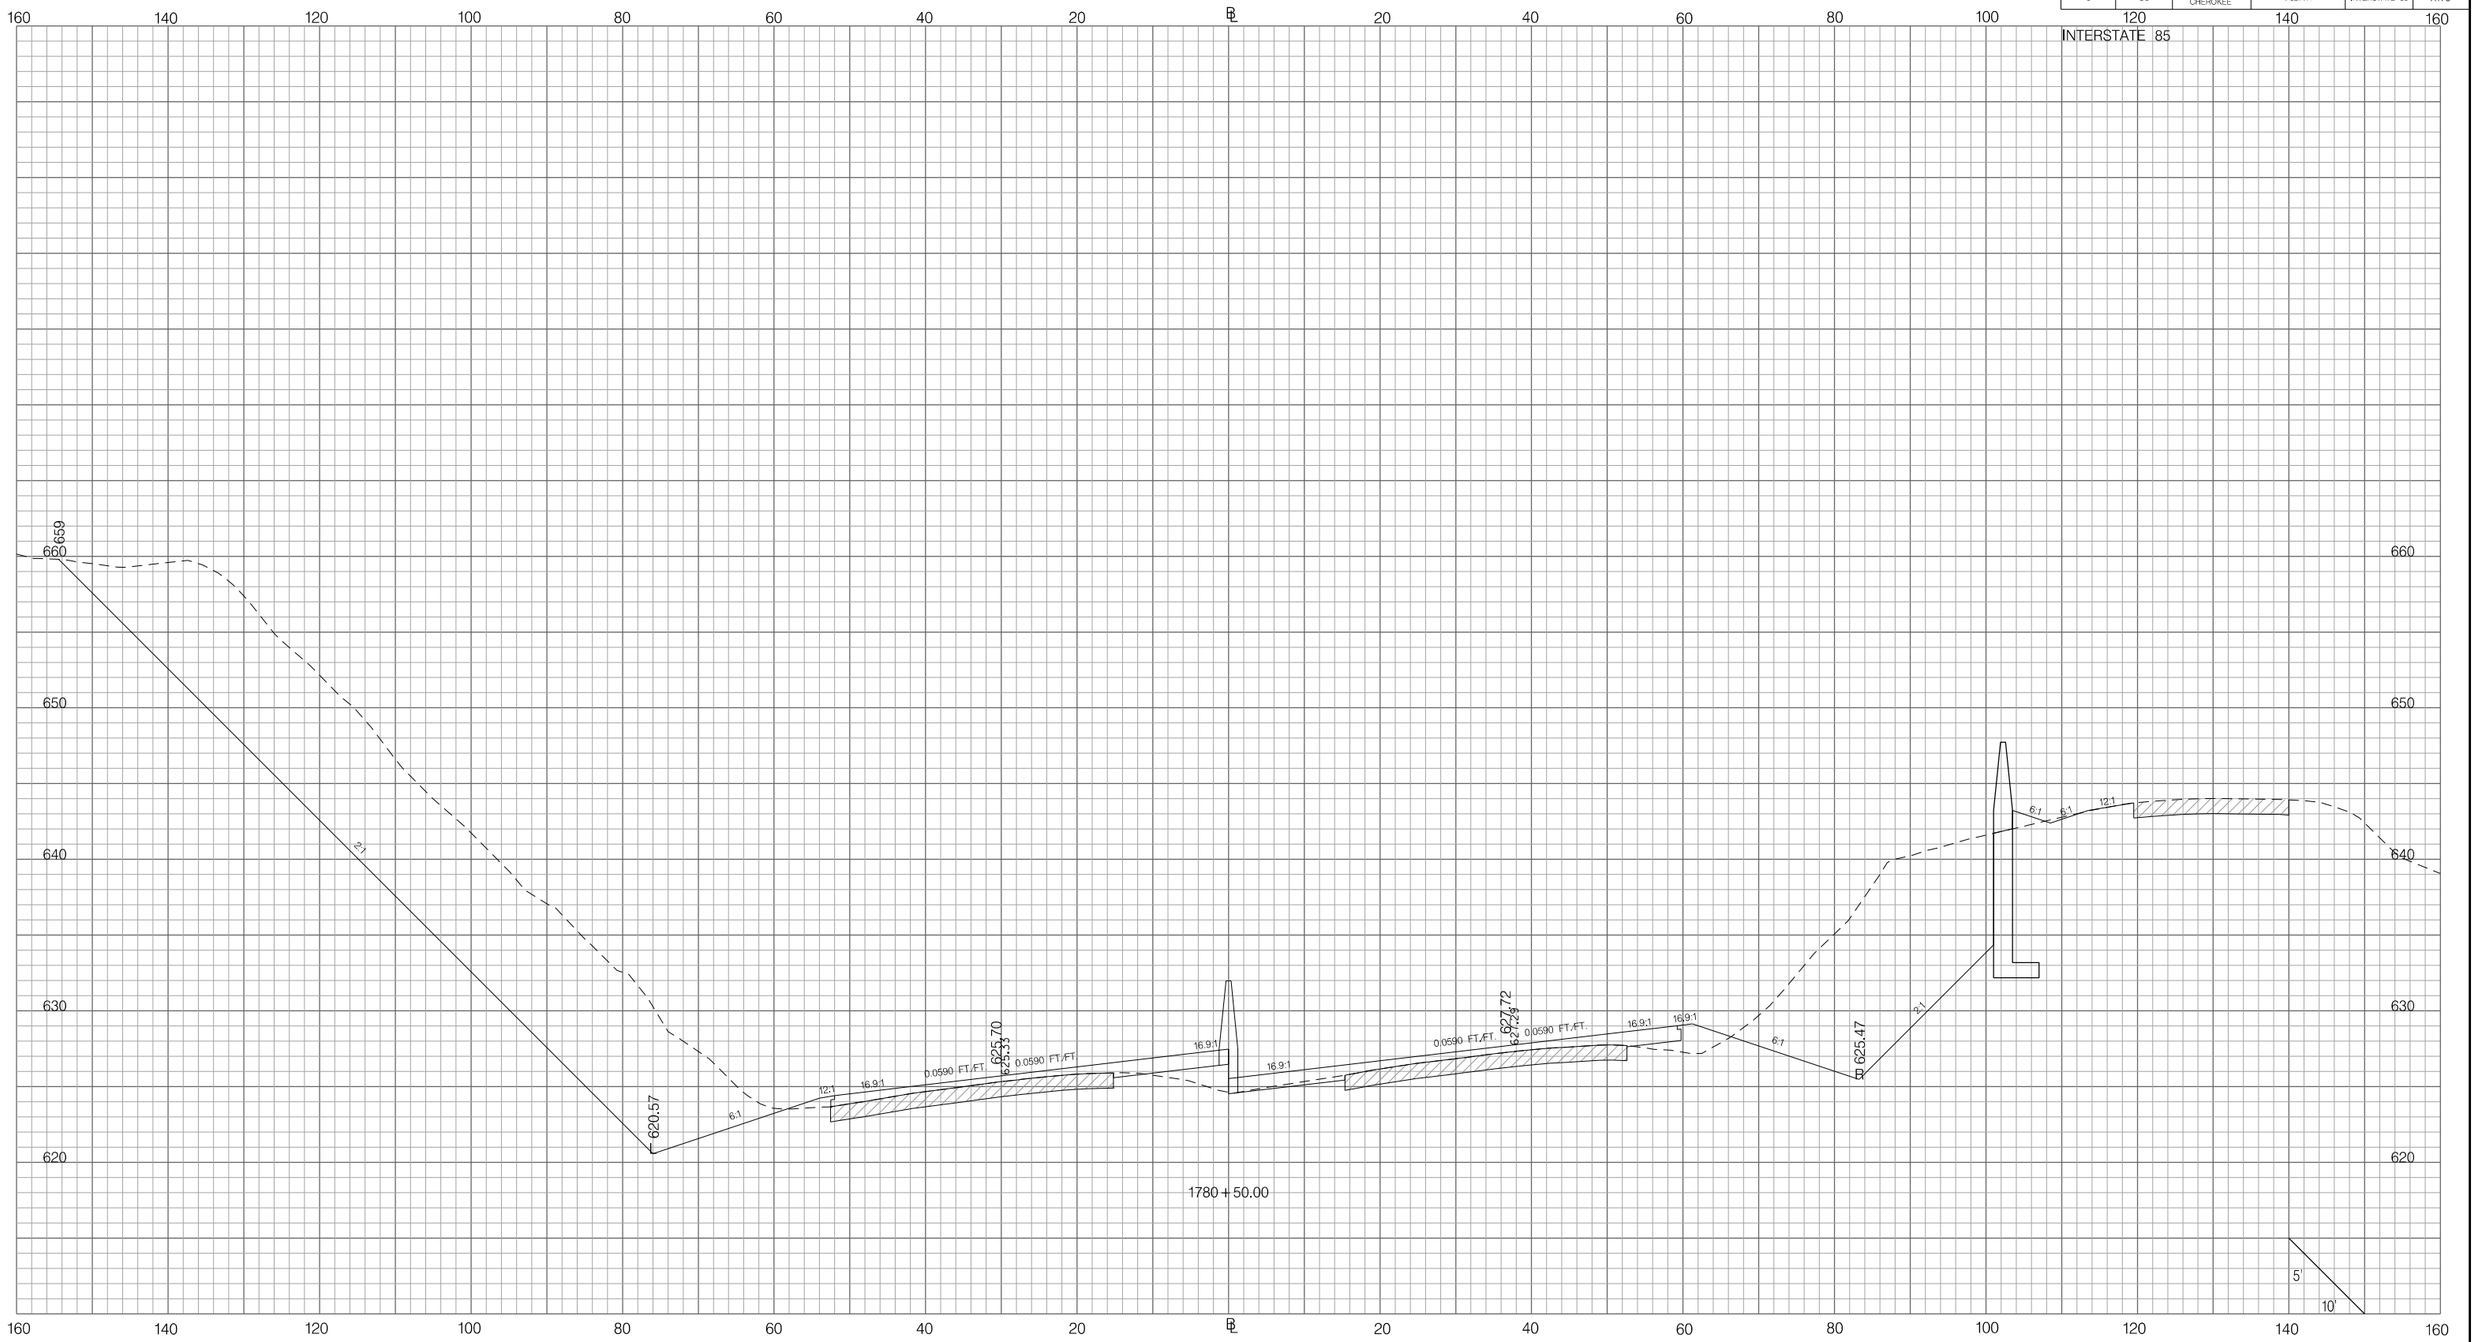

Z:\Projects\14-60 I85 Widening Cherokee Co MM80-96\Dgn\CrossSections\CROSS SECTION SHEET FILES\PX_I85.dgn
3/9/2016

PRELIMINARY
NOT FOR CONSTRUCTION

SCALE: 1" =

REV. NO.	BY	DATE	DESCRIPTION OF REVISION
7			
6			
5			
4			
3			
2			
1			

SOUTH CAROLINA DEPARTMENT OF TRANSPORTATION
INTERSTATE 85

CROSS SECTION SHEET

INTERSTATE 85 MILE MARKER 90–97
SEGMENT C

FED. RD. DIV. NO.	STATE	COUNTY	PROJECT ID	ROAD / ROUTE NO.	SHEET NO.
3	SC	SPARTANBURG CHEROKEE	P027114	INTERSTATE 85	X176

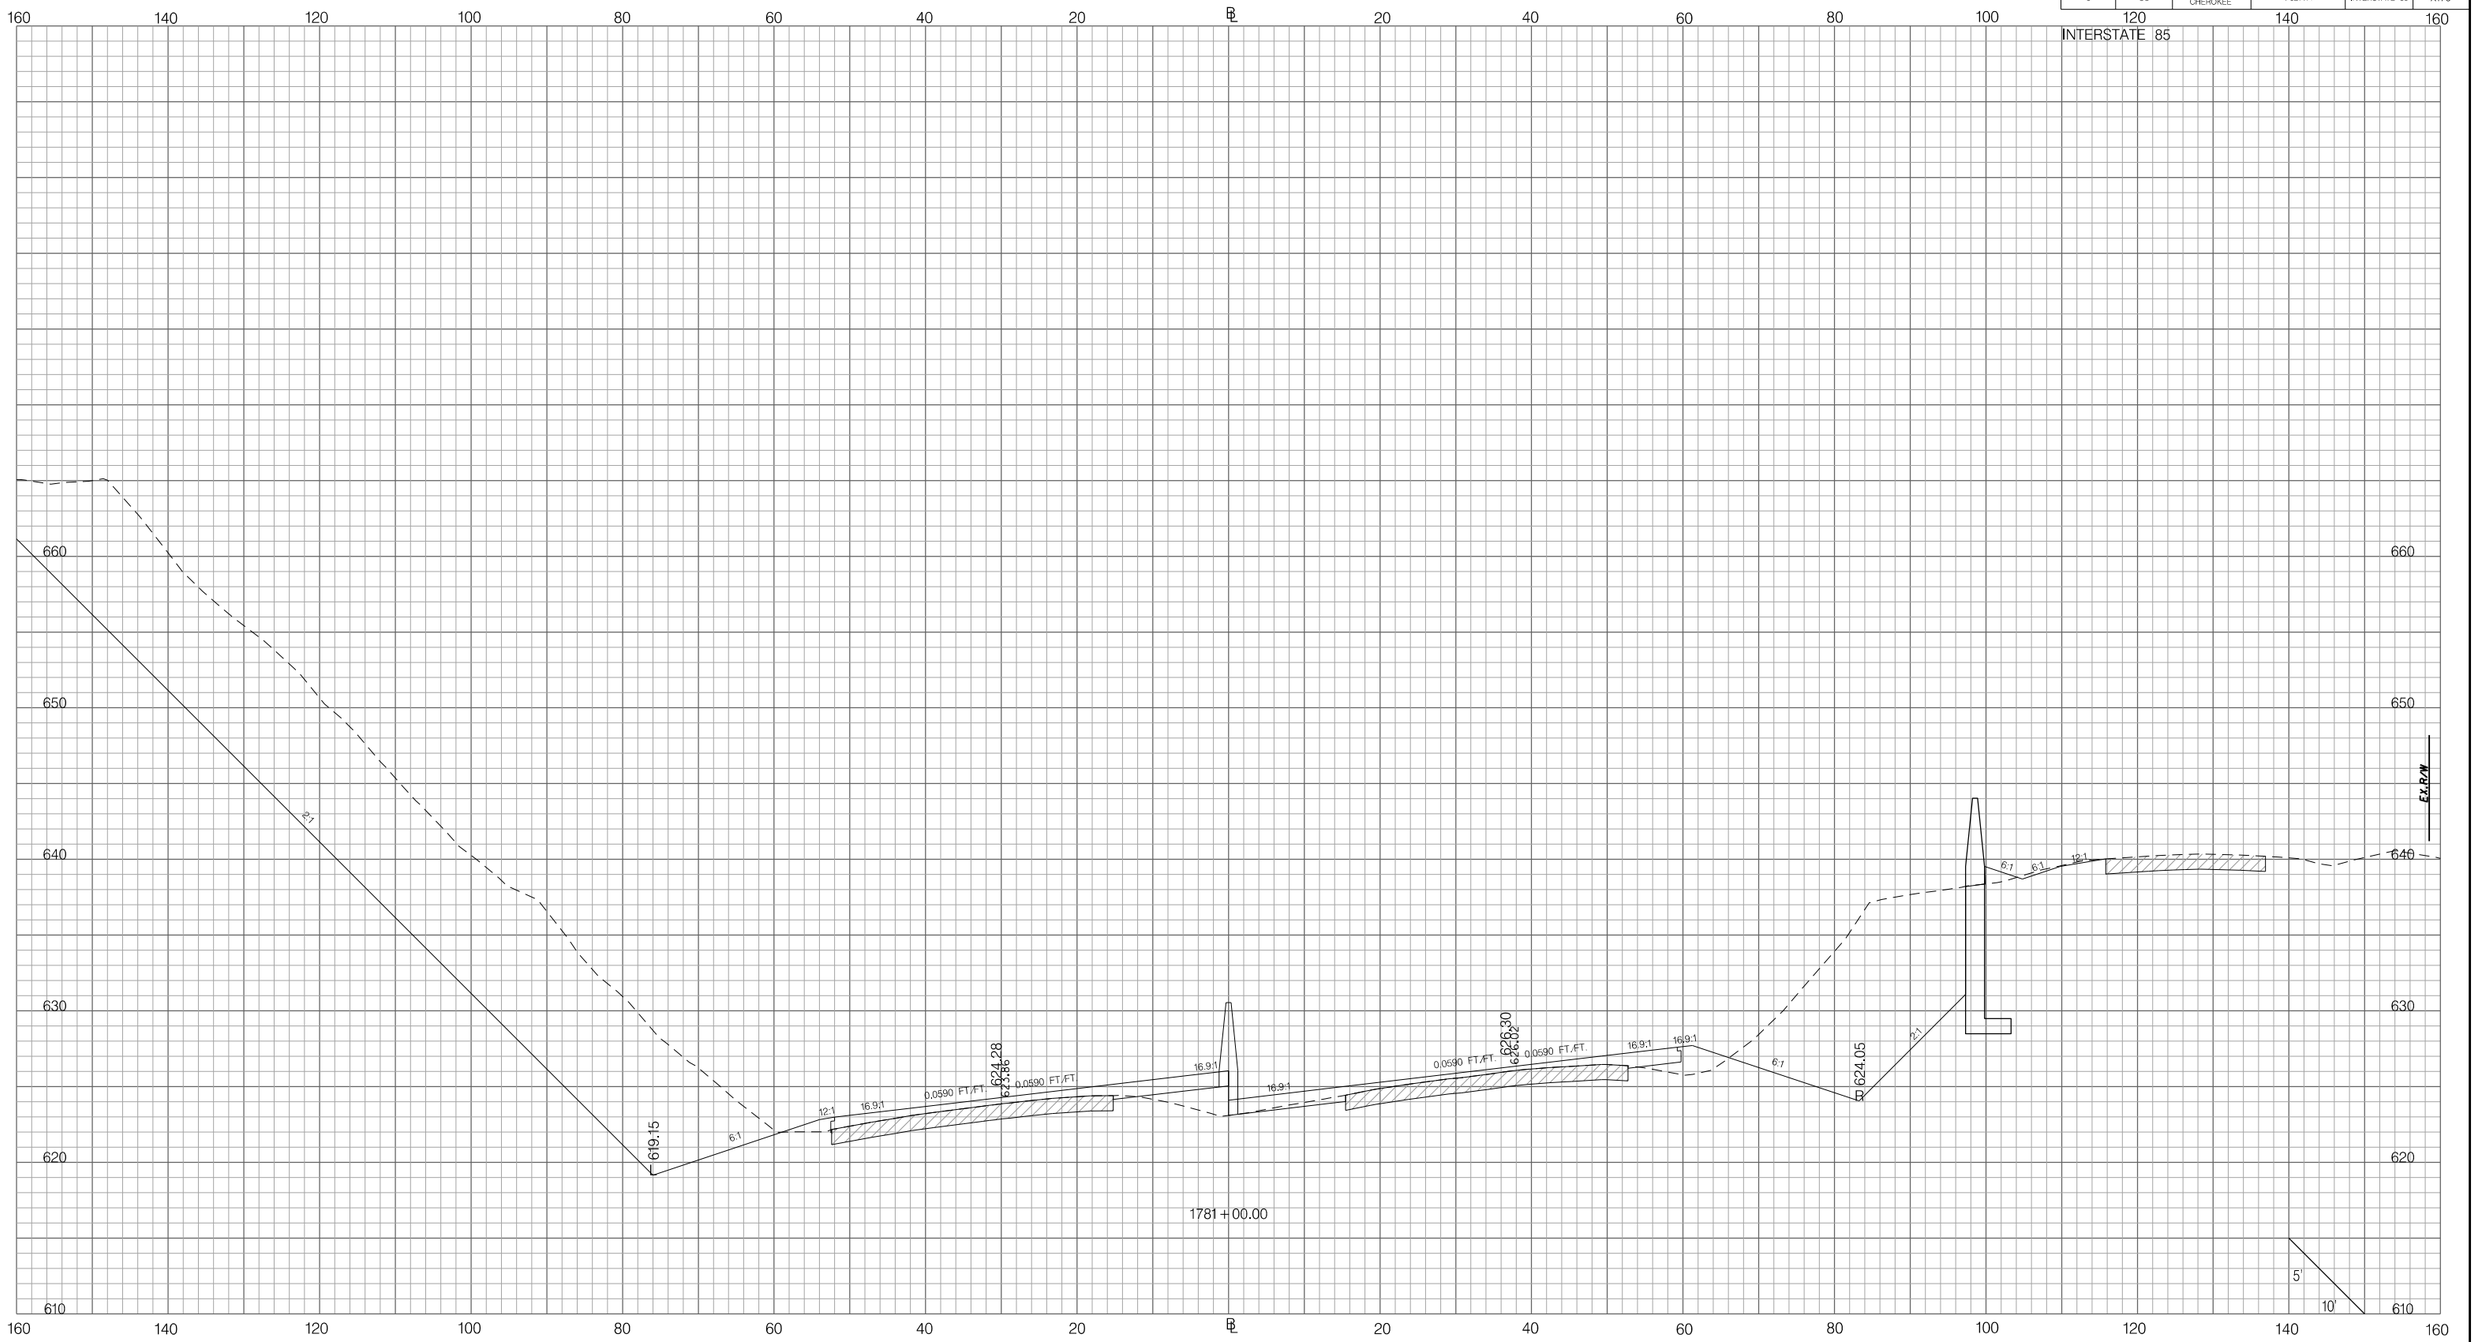

PRELIMINARY
NOT FOR CONSTRUCTION

SCALE: 1" =

REV. NO.	BY	DATE	DESCRIPTION OF REVISION
7			
6			
5			
4			
3			
2			
1			

SOUTH CAROLINA DEPARTMENT OF TRANSPORTATION
INTERSTATE 85

CROSS SECTION SHEET

INTERSTATE 85 MILE MARKER 90–97
SEGMENT C

Z:\Projects\14-60 I85 Widening Cherokee Co MM80-96\Dgn\CrossSections\CROSS SECTION SHEET FILES\PX_I85.dgn
3/9/2016

FED. RD. DIV. NO.	STATE	COUNTY	PROJECT ID	ROAD / ROUTE NO.	SHEET NO.
3	SC	SPARTANBURG CHEROKEE	P027114	INTERSTATE 85	X177

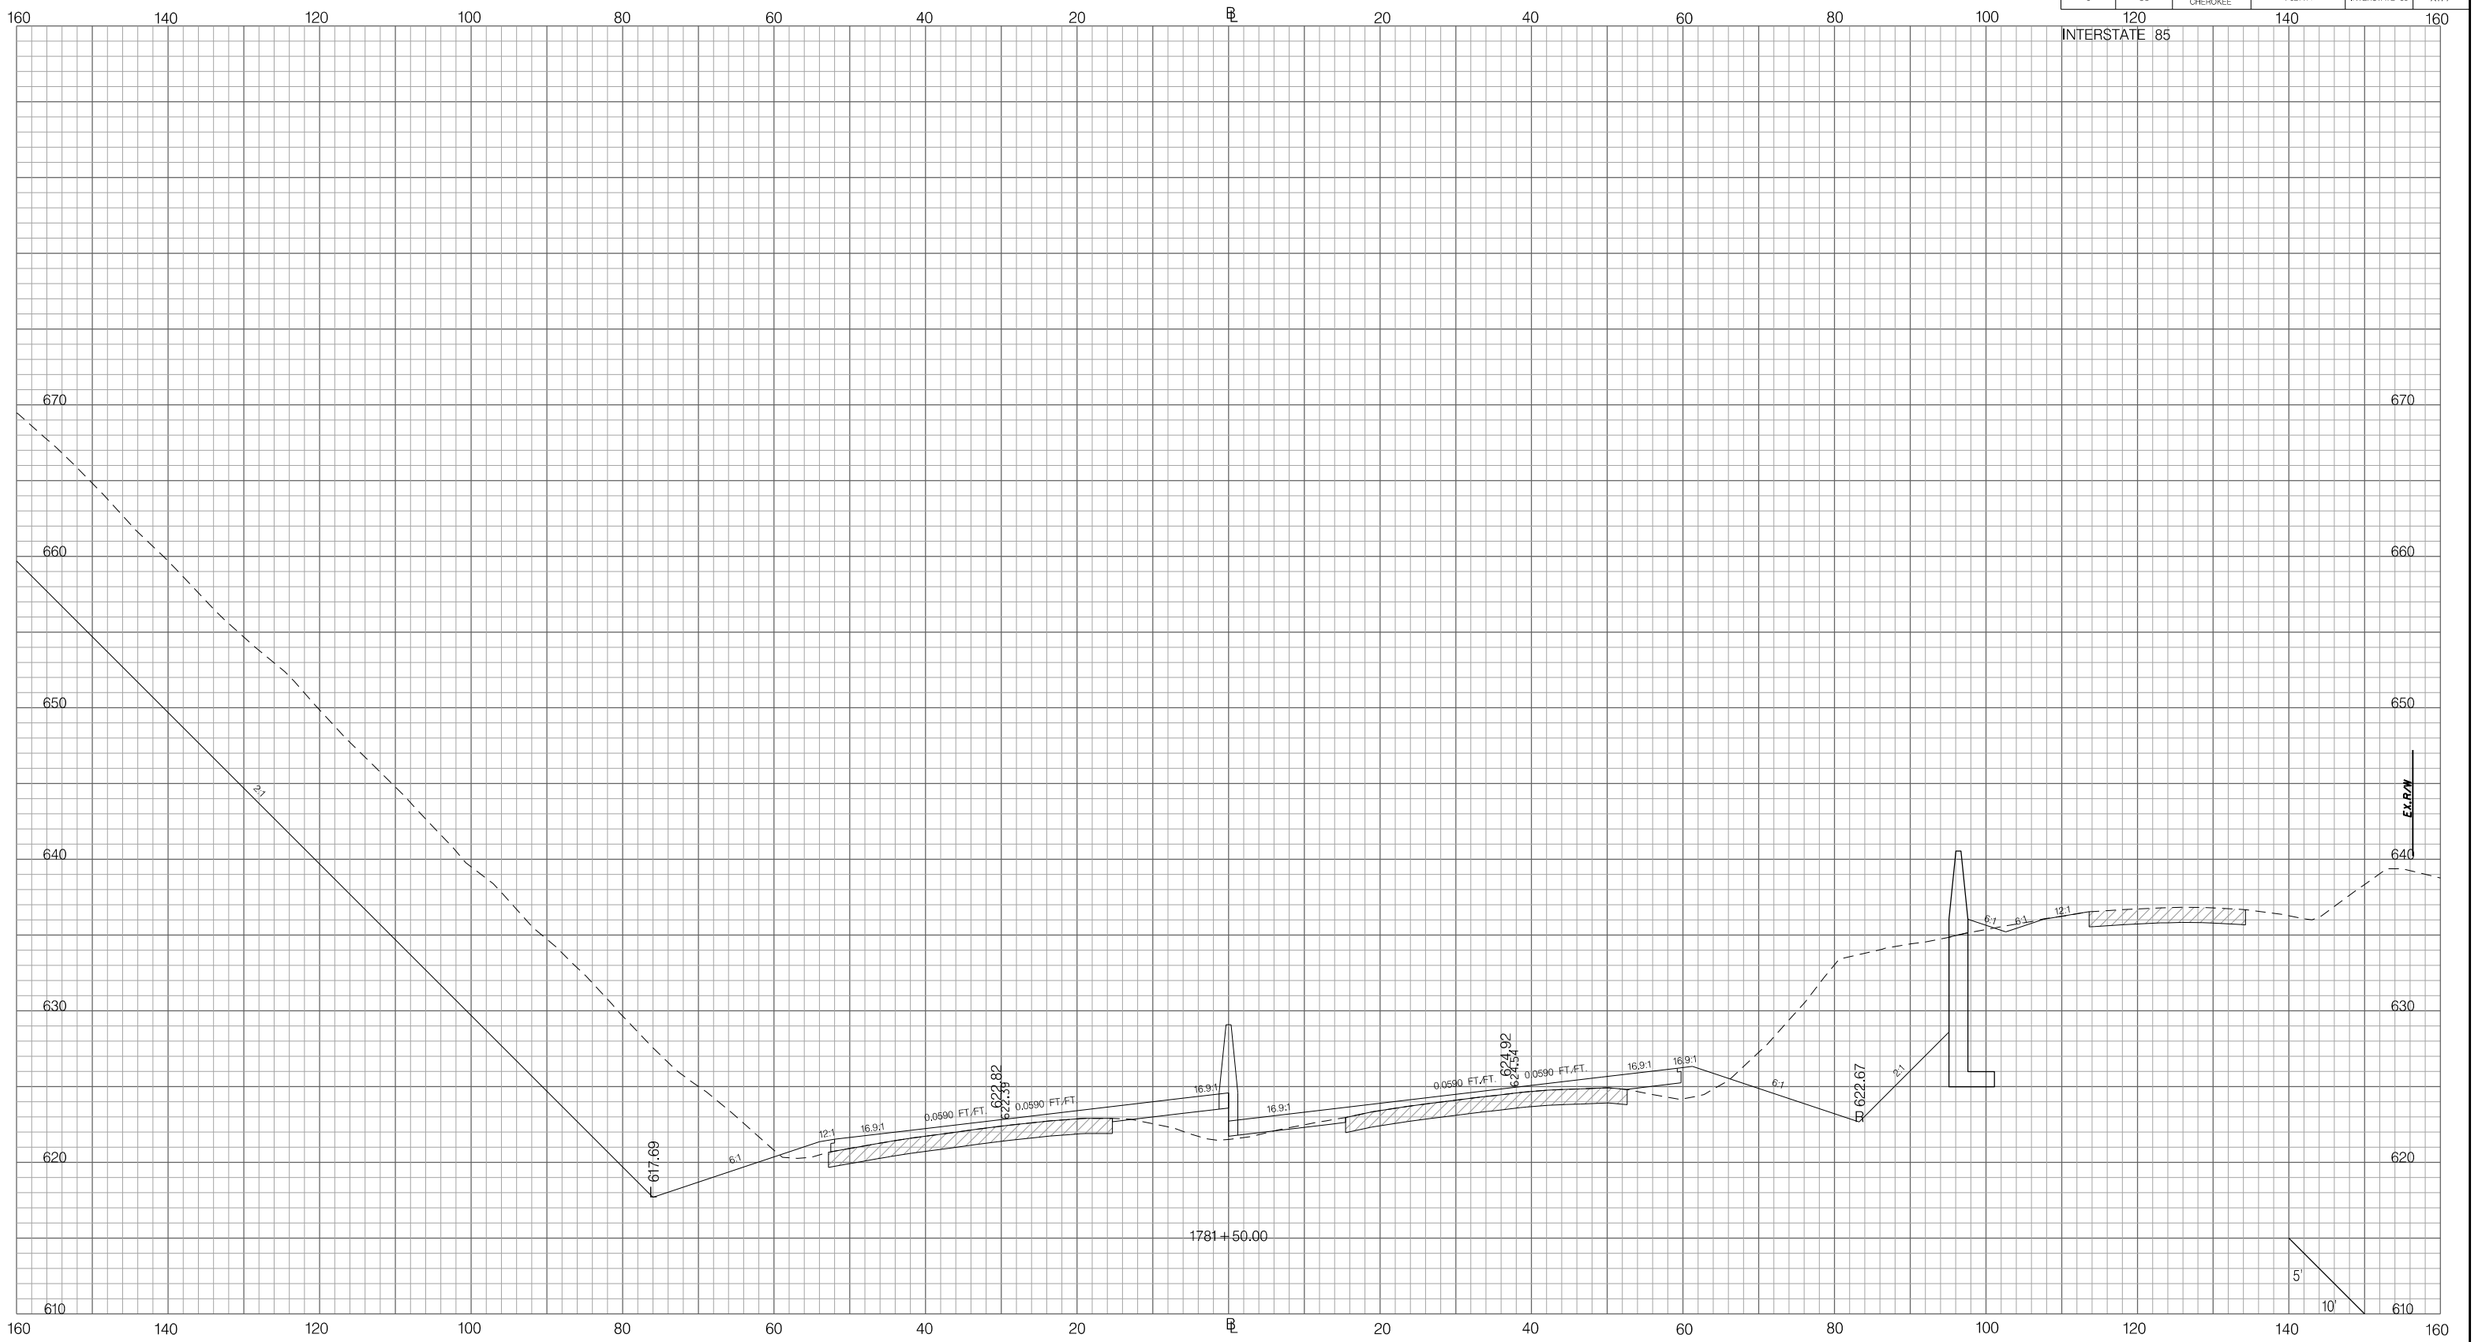

Z:\Projects\14-60 I85 Widening Cherokee Co MM80-96\Dgn\CrossSections\CROSS SECTION SHEET FILES\PX_I85.dgn
3/9/2016

PRELIMINARY
NOT FOR CONSTRUCTION

SCALE: 1" =

REV. NO.	BY	DATE	DESCRIPTION OF REVISION
7			
6			
5			
4			
3			
2			
1			

SOUTH CAROLINA DEPARTMENT OF TRANSPORTATION
INTERSTATE 85

CROSS SECTION SHEET

INTERSTATE 85 MILE MARKER 90–97
SEGMENT C

FED. RD. DIV. NO.	STATE	COUNTY	PROJECT ID	ROAD / ROUTE NO.	SHEET NO.
3	SC	SPARTANBURG CHEROKEE	P027114	INTERSTATE 85	X178

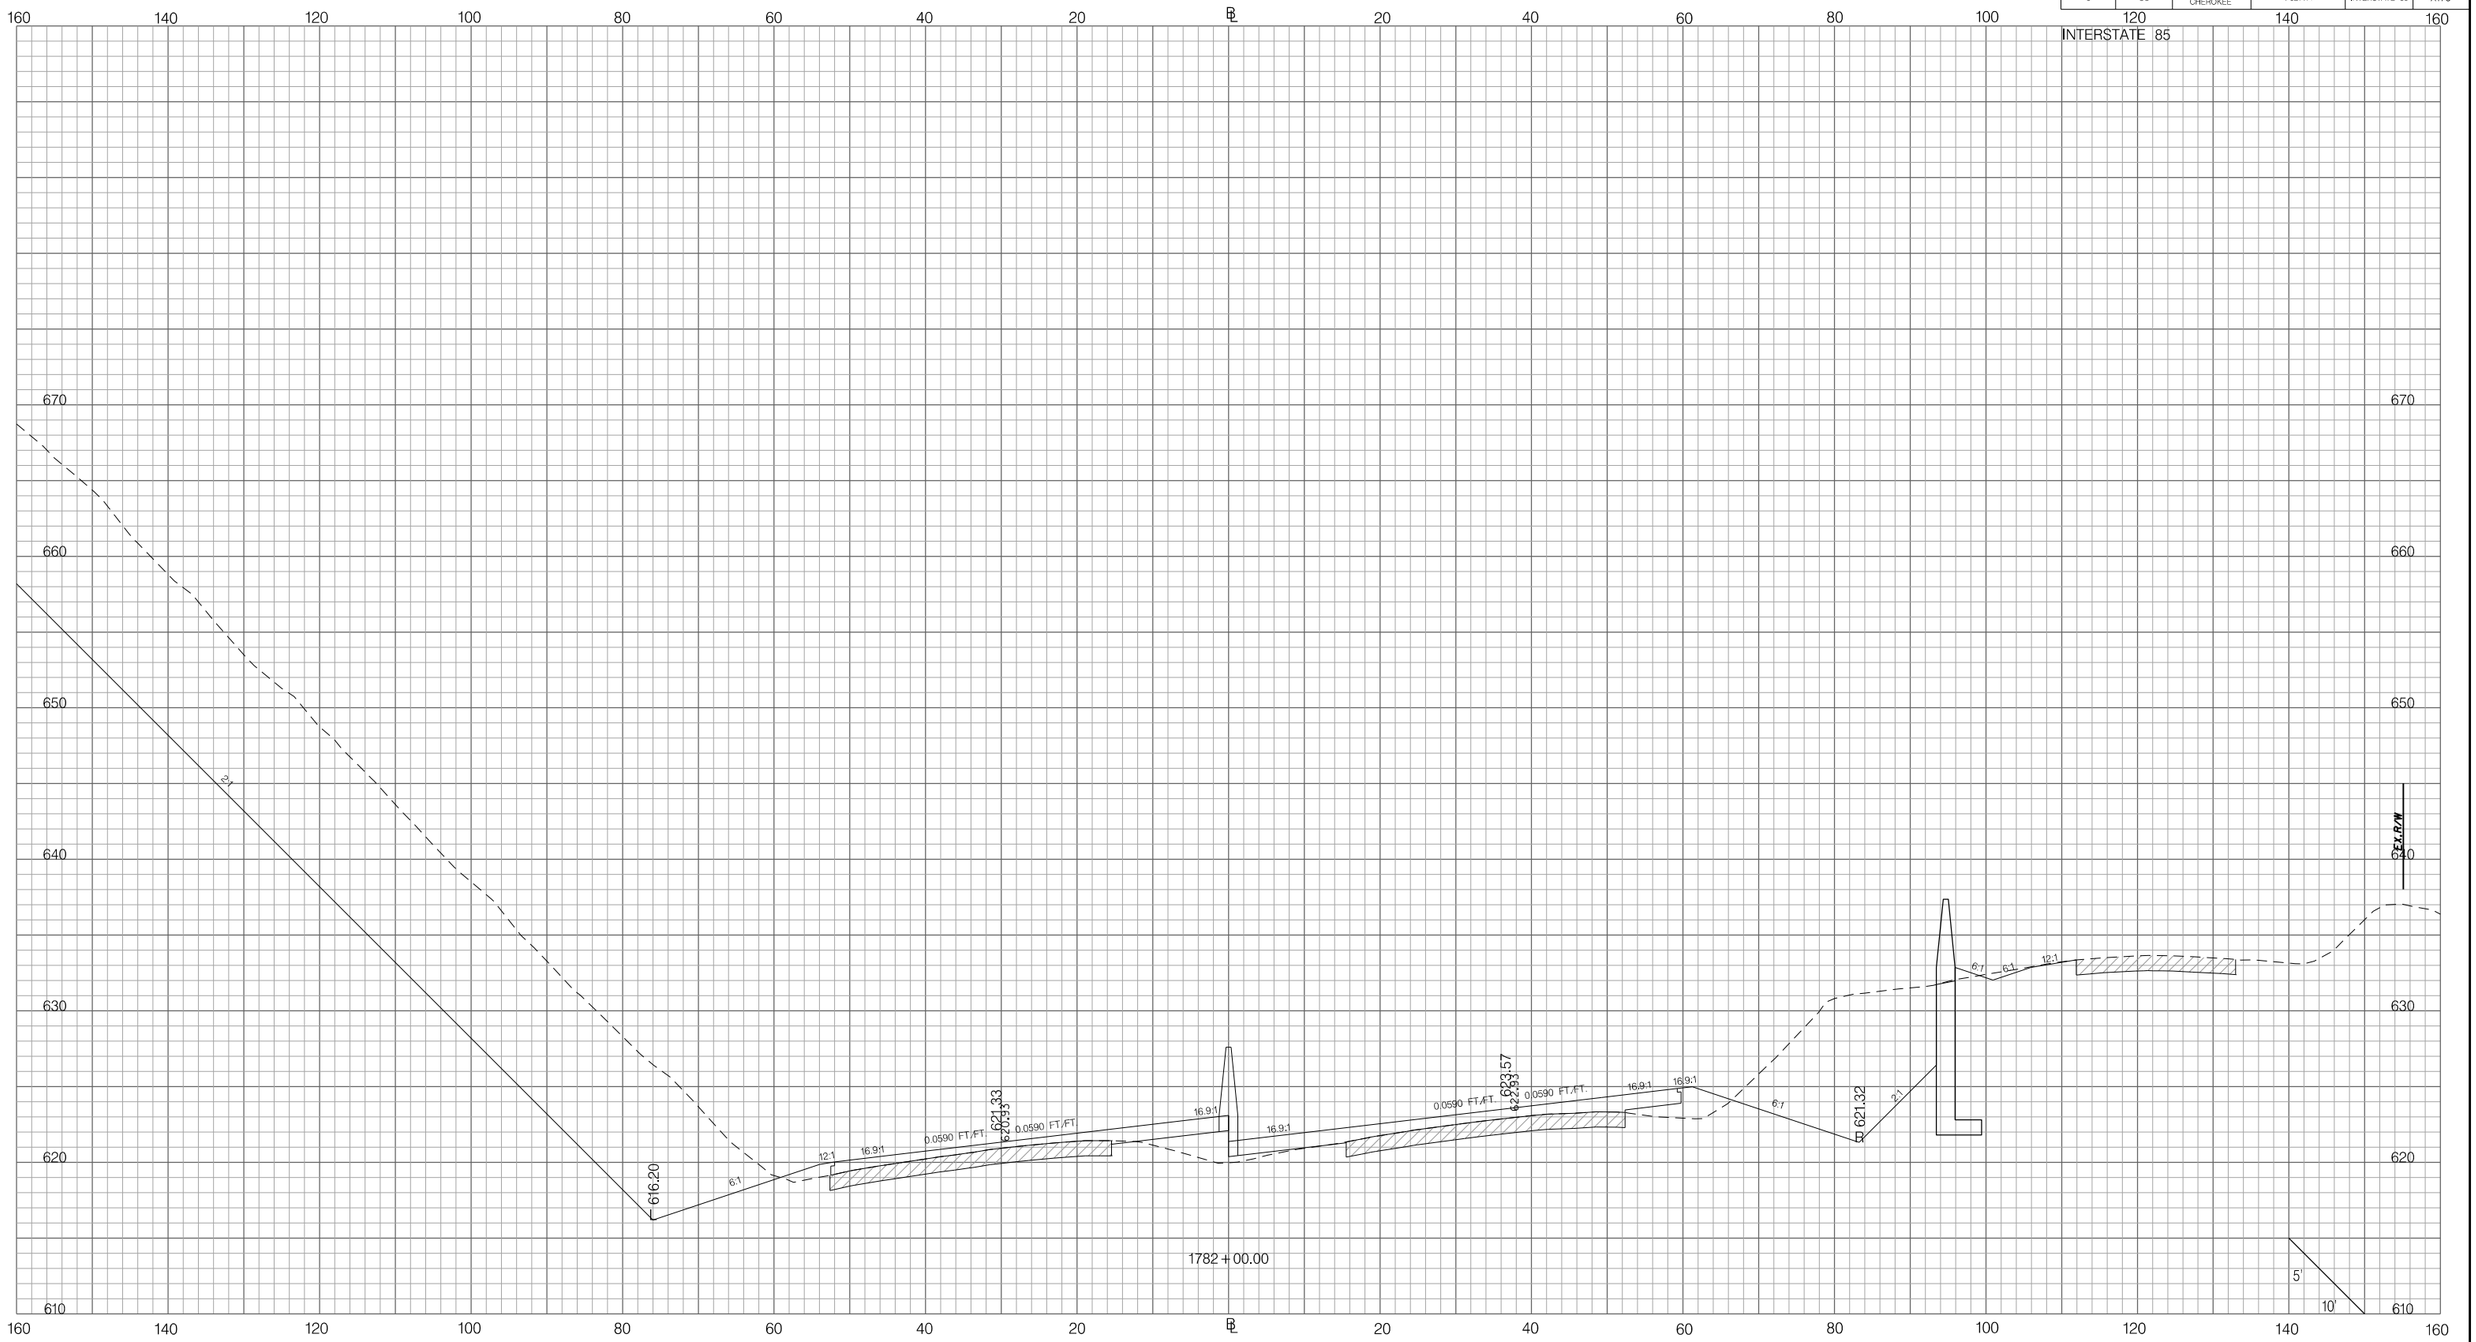

Z:\Projects\14-60 I85 Widening Cherokee Co MM80-96\Dgn\CrossSections\CROSS SECTION SHEET FILES\PX_I85.dgn
3/9/2016

PRELIMINARY
NOT FOR CONSTRUCTION

SCALE: 1" =

REV. NO.	BY	DATE	DESCRIPTION OF REVISION
7			
6			
5			
4			
3			
2			
1			

SOUTH CAROLINA DEPARTMENT OF TRANSPORTATION
INTERSTATE 85

CROSS SECTION SHEET

INTERSTATE 85 MILE MARKER 90–97
SEGMENT C

FED. RD. DIV. NO.	STATE	COUNTY	PROJECT ID	ROAD / ROUTE NO.	SHEET NO.
3	SC	SPARTANBURG CHEROKEE	P027114	INTERSTATE 85	X179

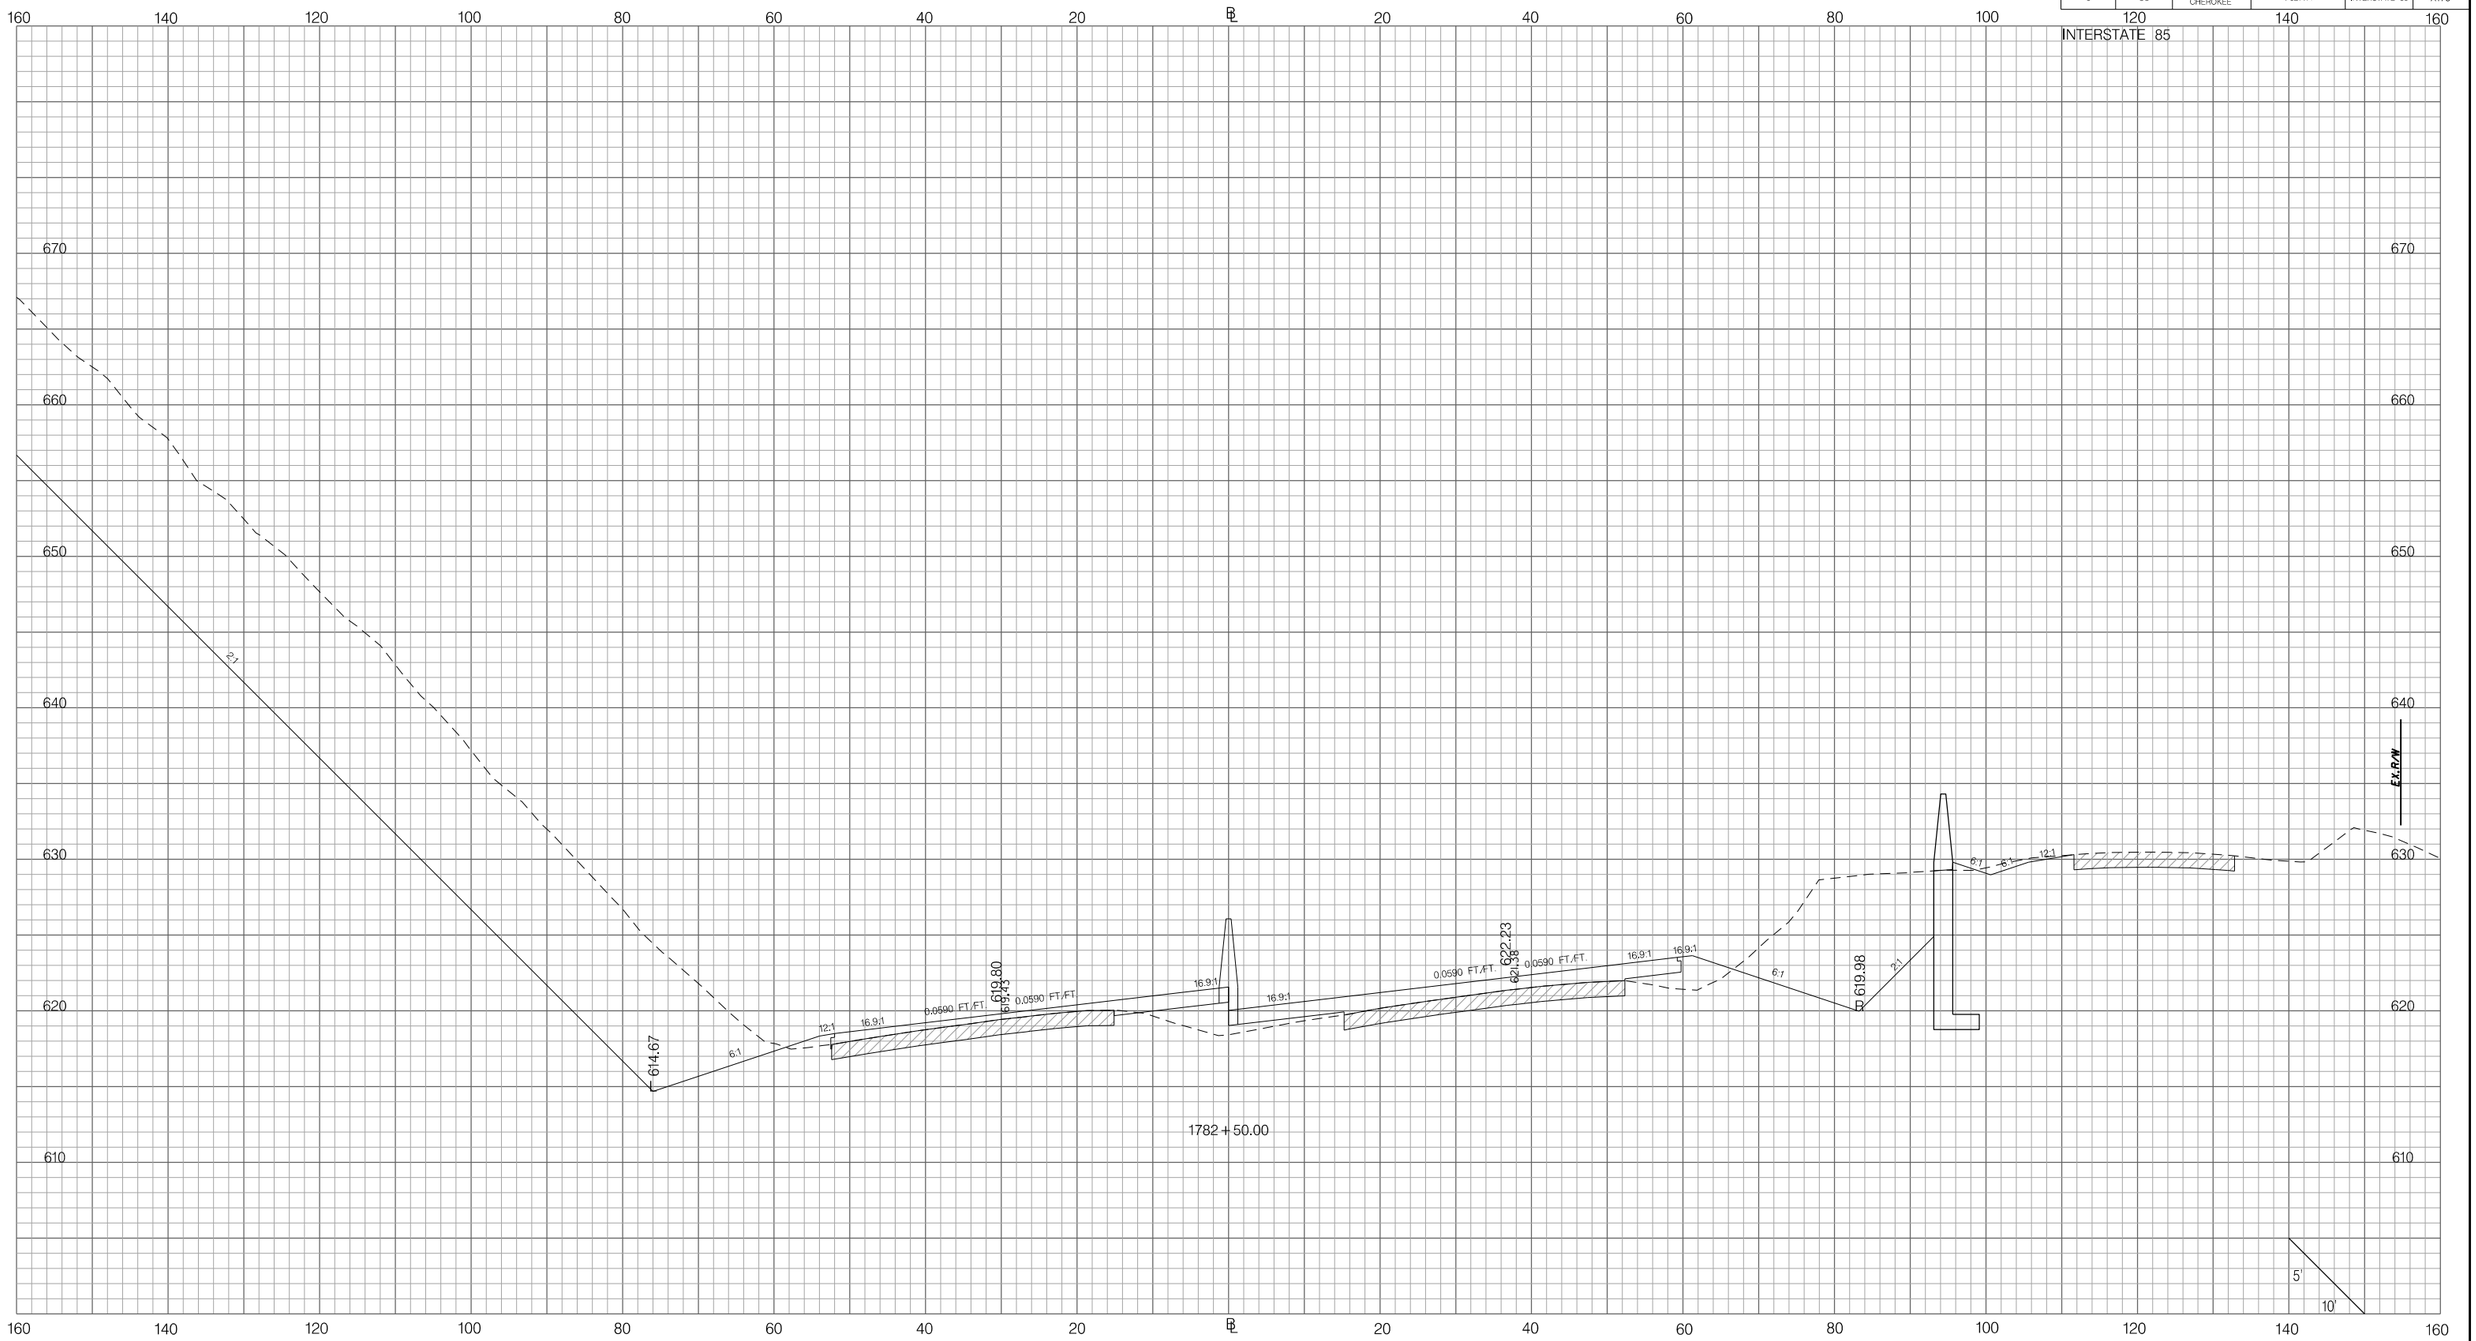

PRELIMINARY
NOT FOR CONSTRUCTION

SCALE: 1" =

REV. NO.	BY	DATE	DESCRIPTION OF REVISION
7			
6			
5			
4			
3			
2			
1			

SOUTH CAROLINA DEPARTMENT OF TRANSPORTATION
INTERSTATE 85

CROSS SECTION SHEET

INTERSTATE 85 MILE MARKER 90–97
SEGMENT C

Z:\Projects\14-60 I85 Widening Cherokee Co MM80-96\Dgn\CrossSections\CROSS SECTION SHEET FILES\PX_I85.dgn
3/9/2016

FED. RD. DIV. NO.	STATE	COUNTY	PROJECT ID	ROAD / ROUTE NO.	SHEET NO.
3	SC	SPARTANBURG CHEROKEE	P027114	INTERSTATE 85	X180

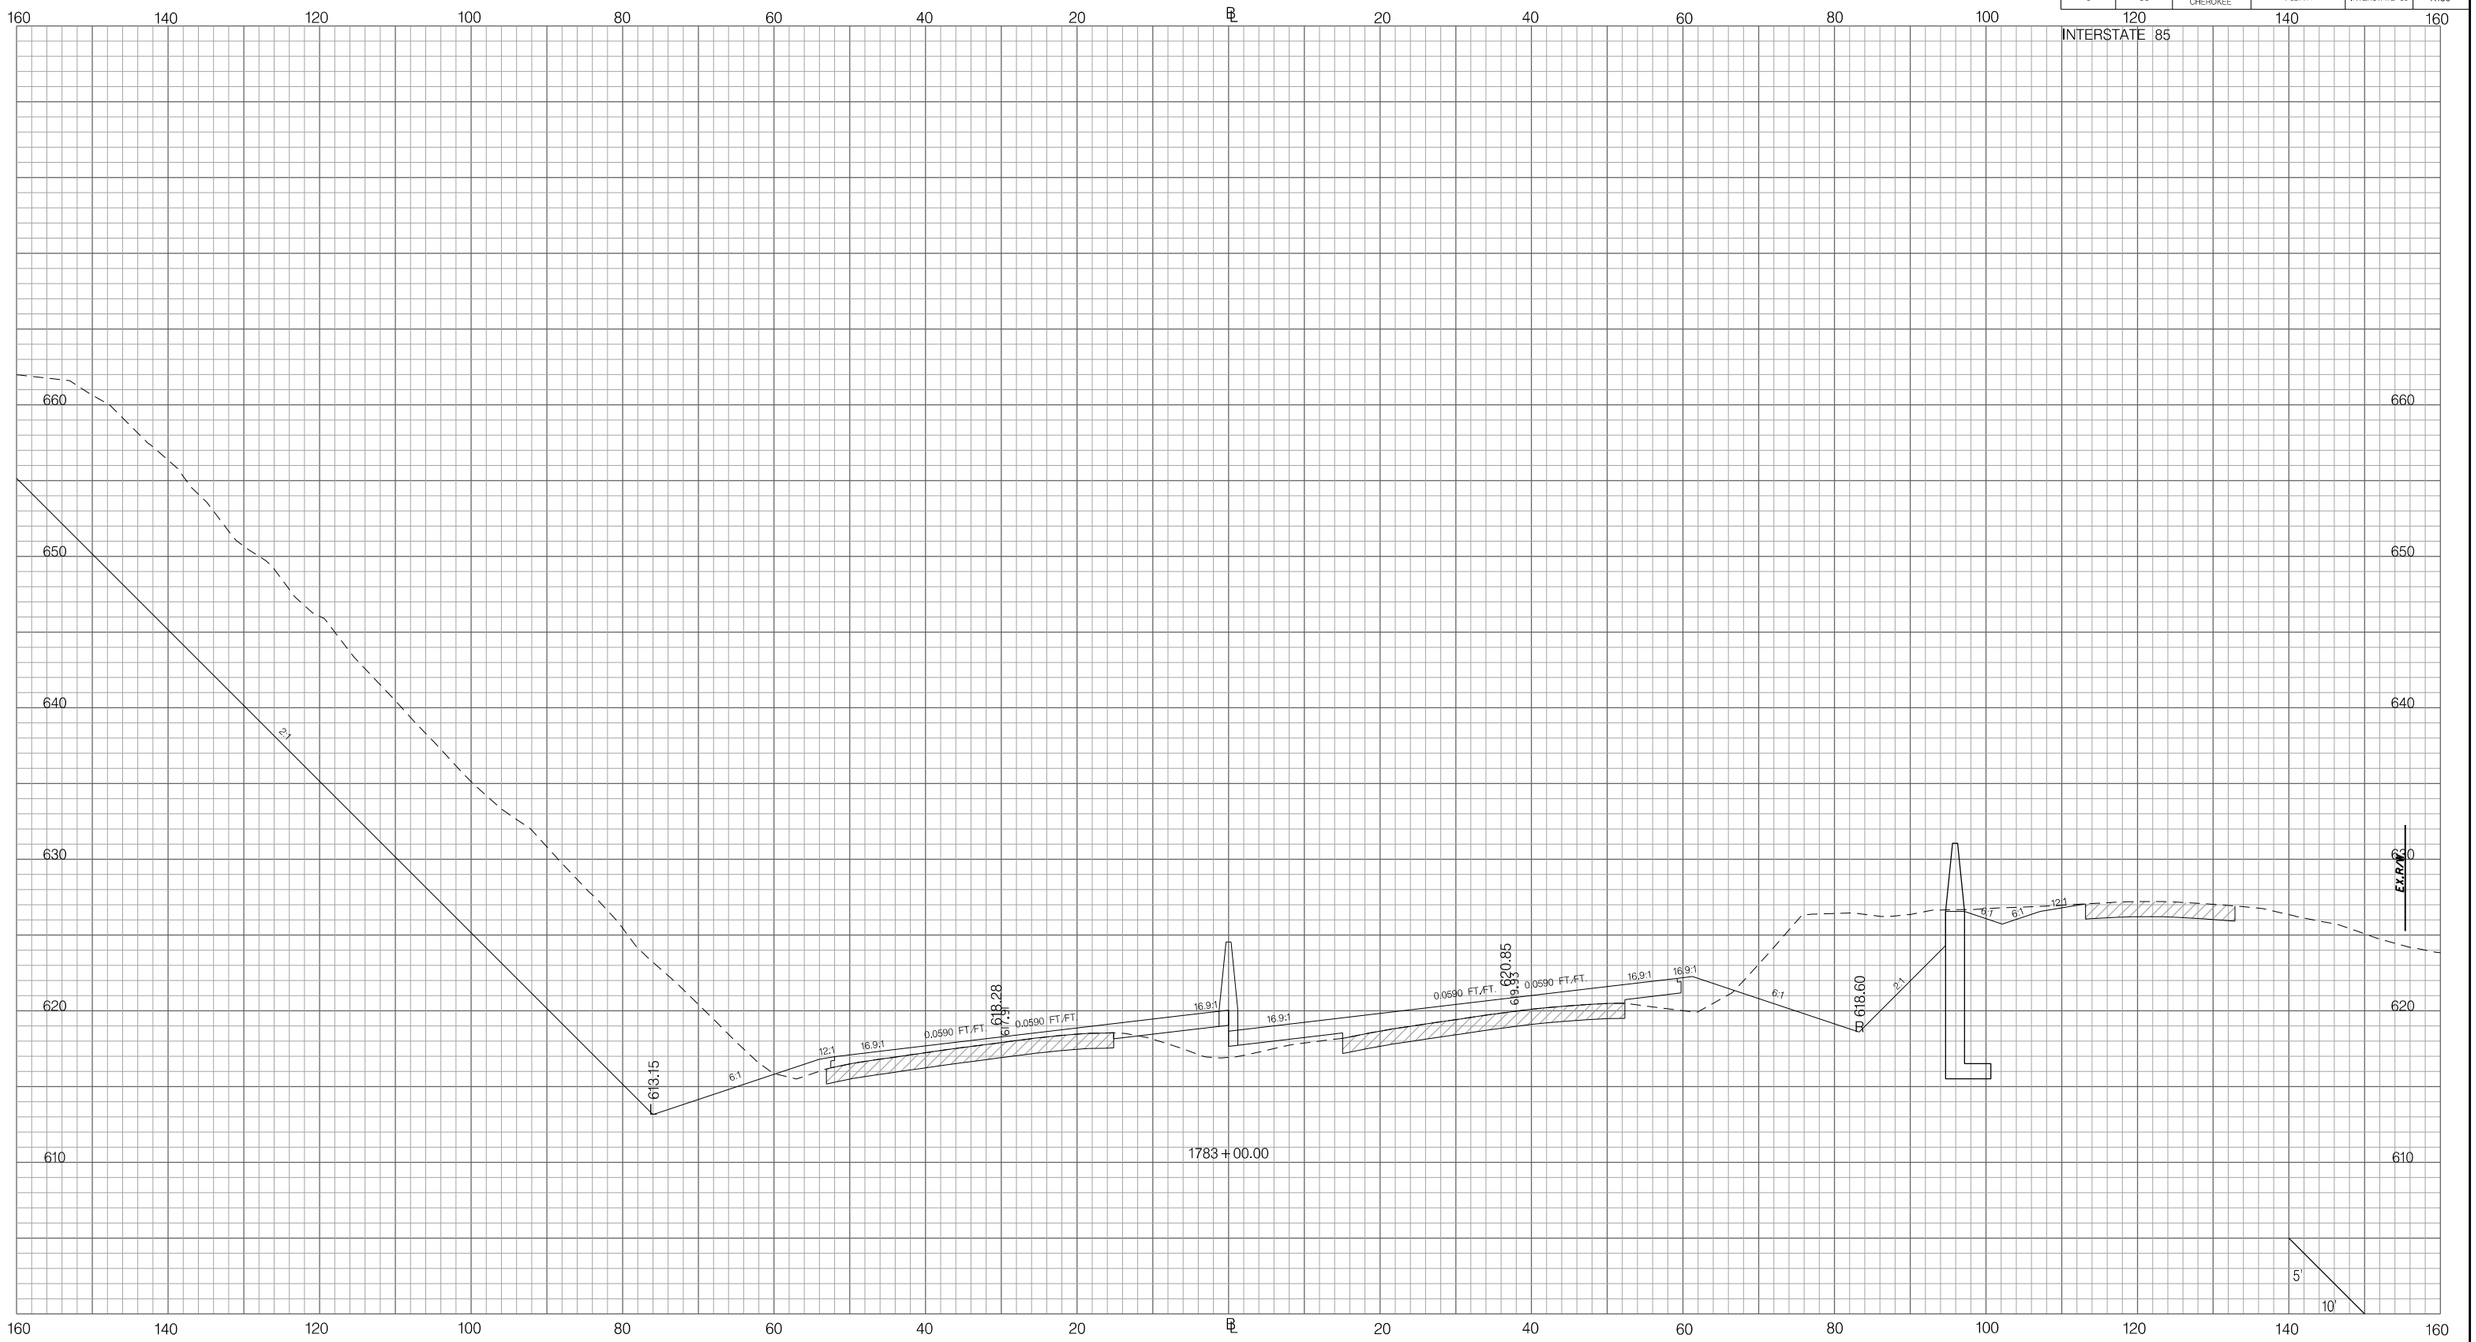

Z:\Projects\14-60 I85 Widening Cherokee Co MM80-96\Dgn\Crosssections\CROSS SECTION SHEET FILES\PX_I85.dgn
3/9/2016

PRELIMINARY
NOT FOR CONSTRUCTION

SCALE: 1" =

REV. NO.	BY	DATE	DESCRIPTION OF REVISION
7			
6			
5			
4			
3			
2			
1			

SOUTH CAROLINA DEPARTMENT OF TRANSPORTATION
INTERSTATE 85

CROSS SECTION SHEET

INTERSTATE 85 MILE MARKER 90–97
SEGMENT C

FED. RD. DIV. NO.	STATE	COUNTY	PROJECT ID	ROAD / ROUTE NO.	SHEET NO.
3	SC	SPARTANBURG CHEROKEE	P027114	INTERSTATE 85	X181

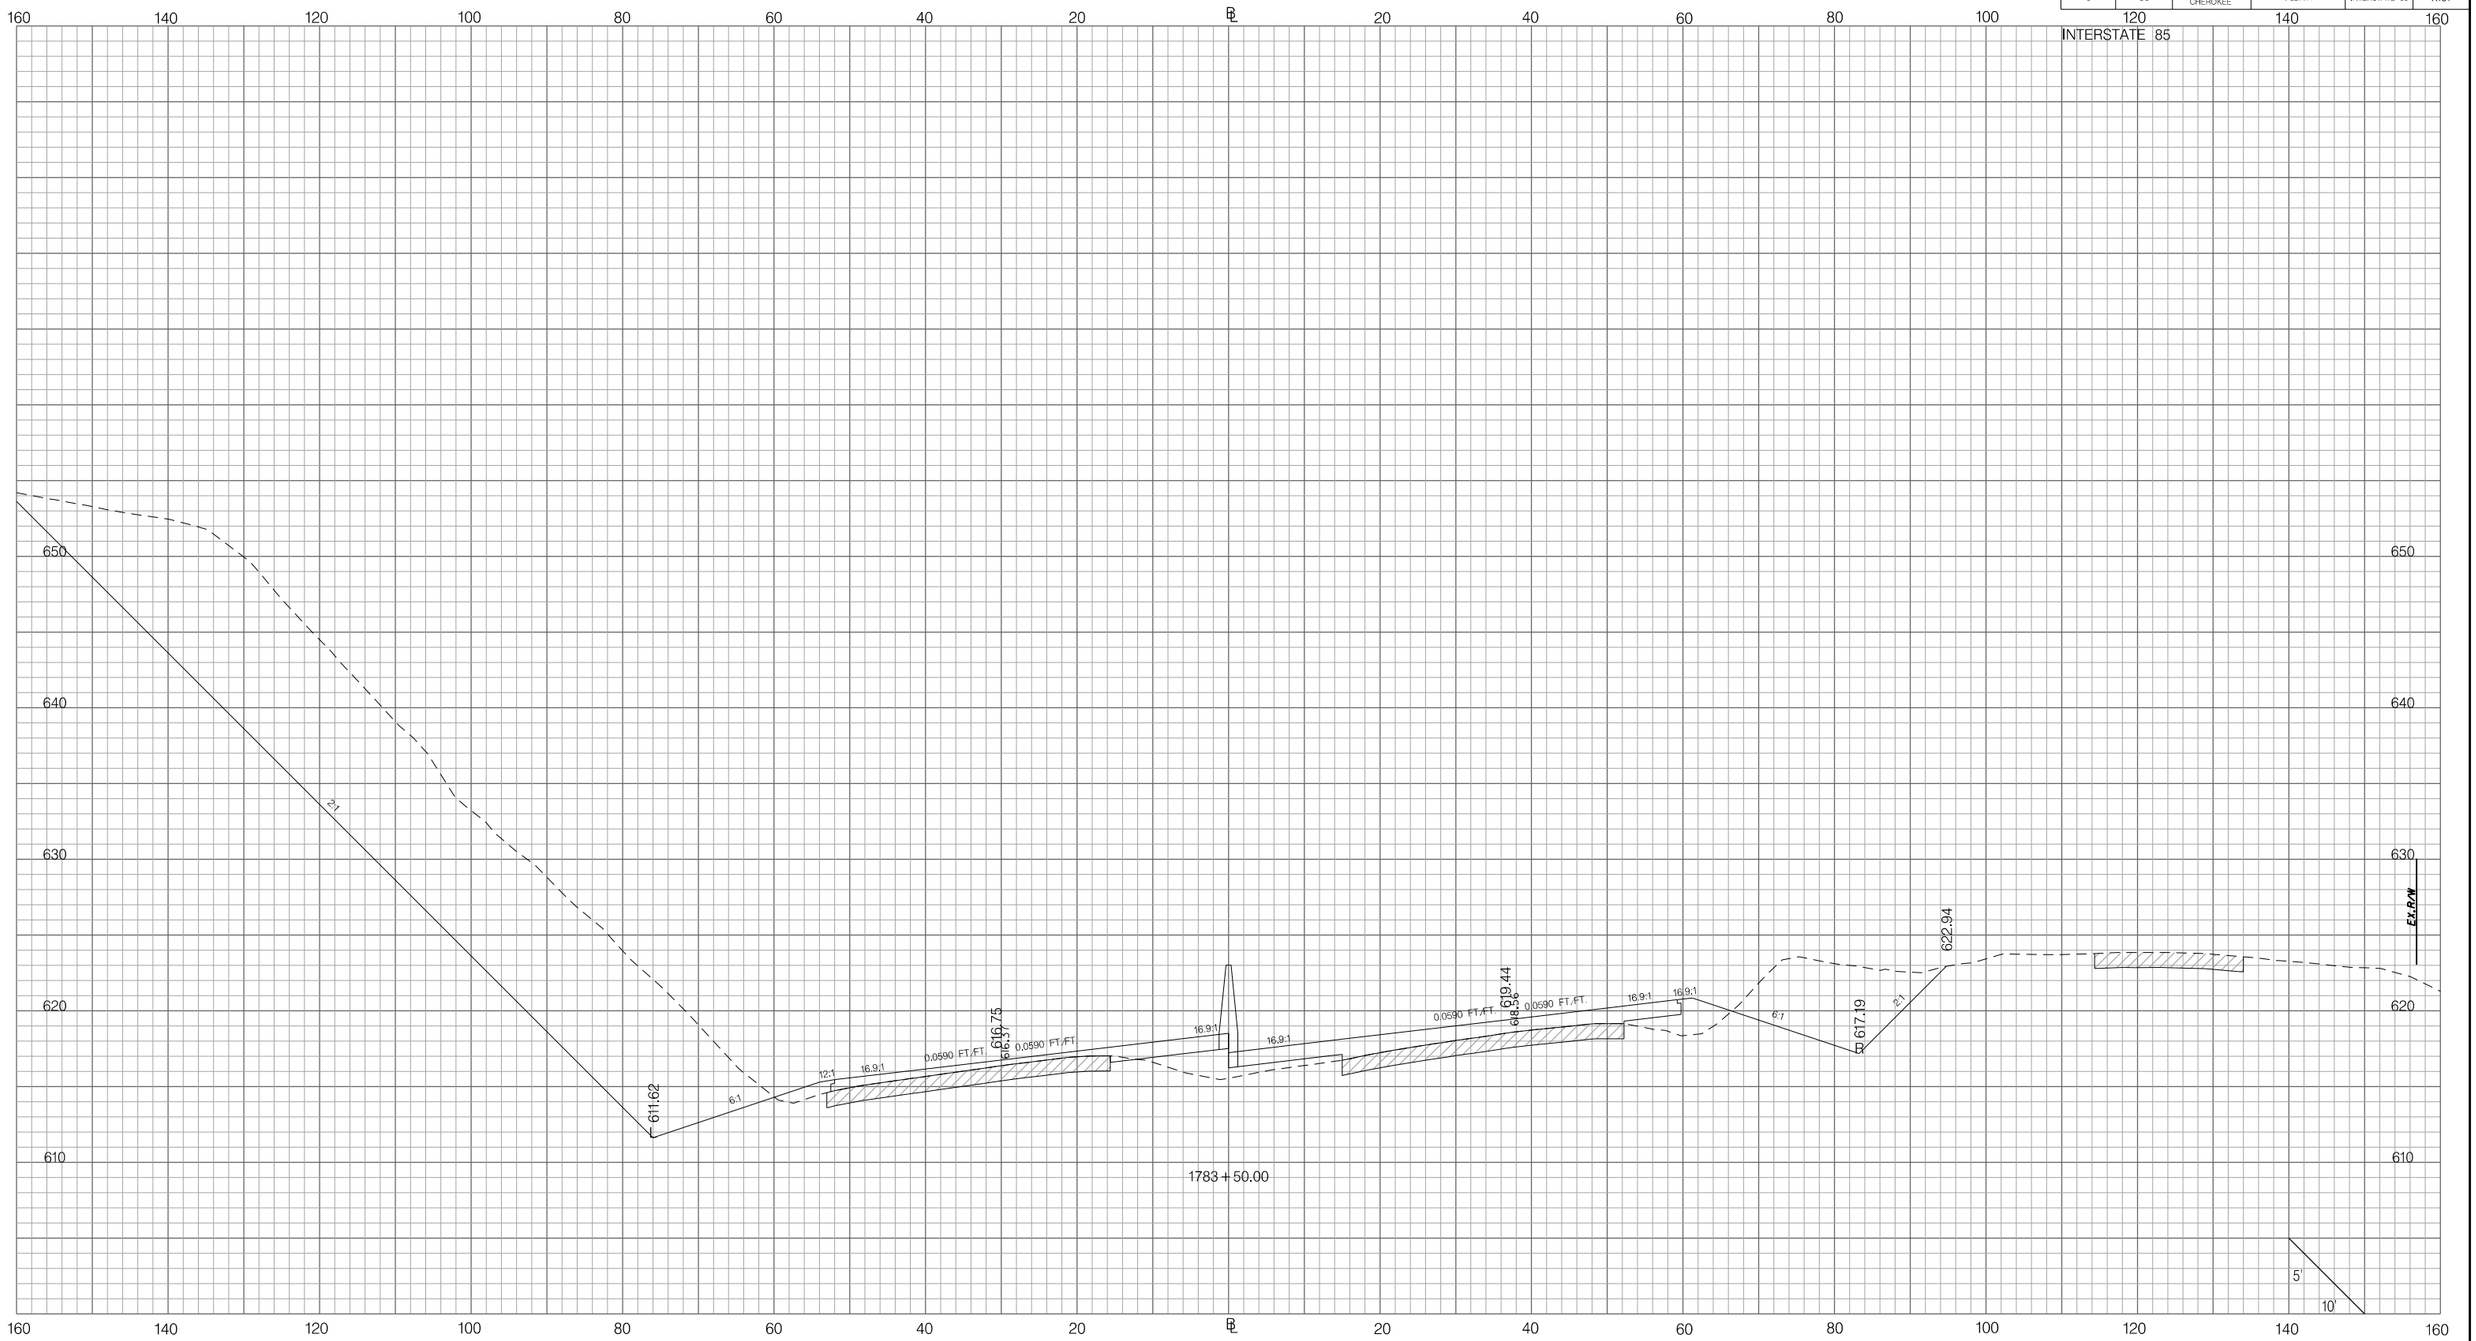

PRELIMINARY
NOT FOR CONSTRUCTION

SCALE: 1" =

REV. NO.	BY	DATE	DESCRIPTION OF REVISION
7			
6			
5			
4			
3			
2			
1			

SOUTH CAROLINA DEPARTMENT OF TRANSPORTATION
INTERSTATE 85

CROSS SECTION SHEET

INTERSTATE 85 MILE MARKER 90–97
SEGMENT C

Z:\Projects\14-60 I85 Widening Cherokee Co MM80-96\Dgn\CrossSections\CROSS SECTION SHEET FILES\PX_I85.dgn
3/9/2016

FED. RD. DIV. NO.	STATE	COUNTY	PROJECT ID	ROAD / ROUTE NO.	SHEET NO.
3	SC	SPARTANBURG CHEROKEE	P027114	INTERSTATE 85	X182

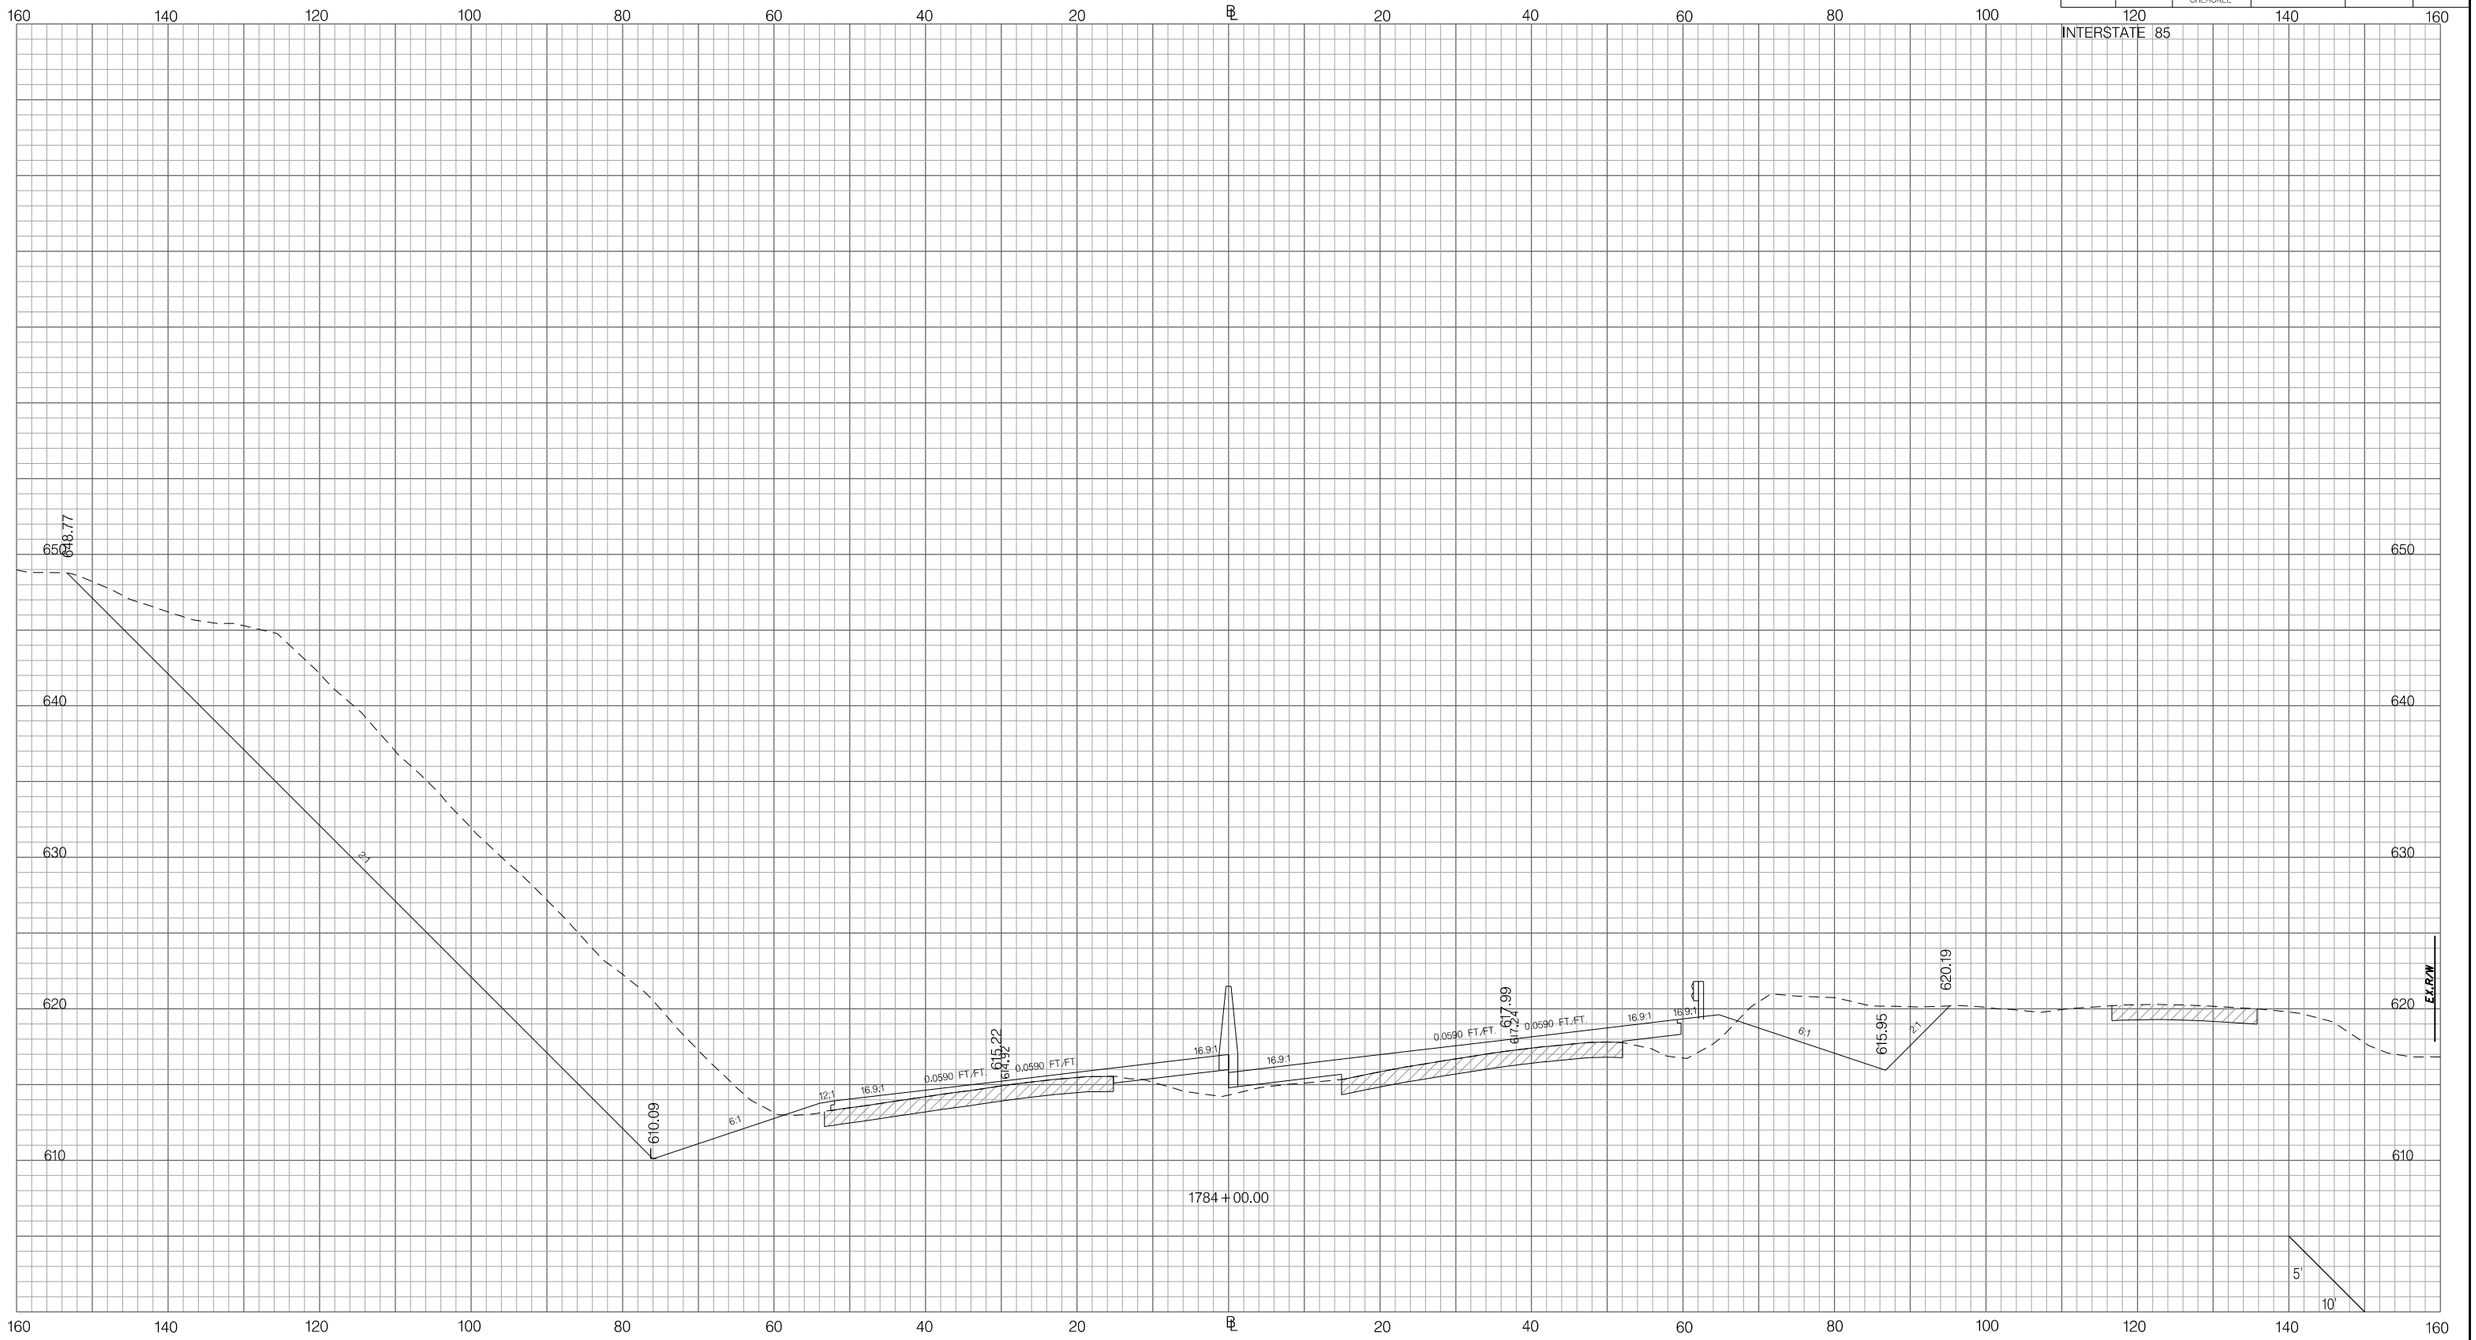

PRELIMINARY
NOT FOR CONSTRUCTION

SCALE: 1" =

REV. NO.	BY	DATE	DESCRIPTION OF REVISION
7			
6			
5			
4			
3			
2			
1			

SOUTH CAROLINA DEPARTMENT OF TRANSPORTATION
INTERSTATE 85

CROSS SECTION SHEET

INTERSTATE 85 MILE MARKER 90–97
SEGMENT C

Z:\Projects\14-60 I85 Widening Cherokee Co MM80-96\Dgn\Crosssections\CROSS SECTION SHEET FILES\PX_I85.dgn
3/9/2016

FED. RD. DIV. NO.	STATE	COUNTY	PROJECT ID	ROAD / ROUTE NO.	SHEET NO.
3	SC	SPARTANBURG CHEROKEE	P027114	INTERSTATE 85	X183

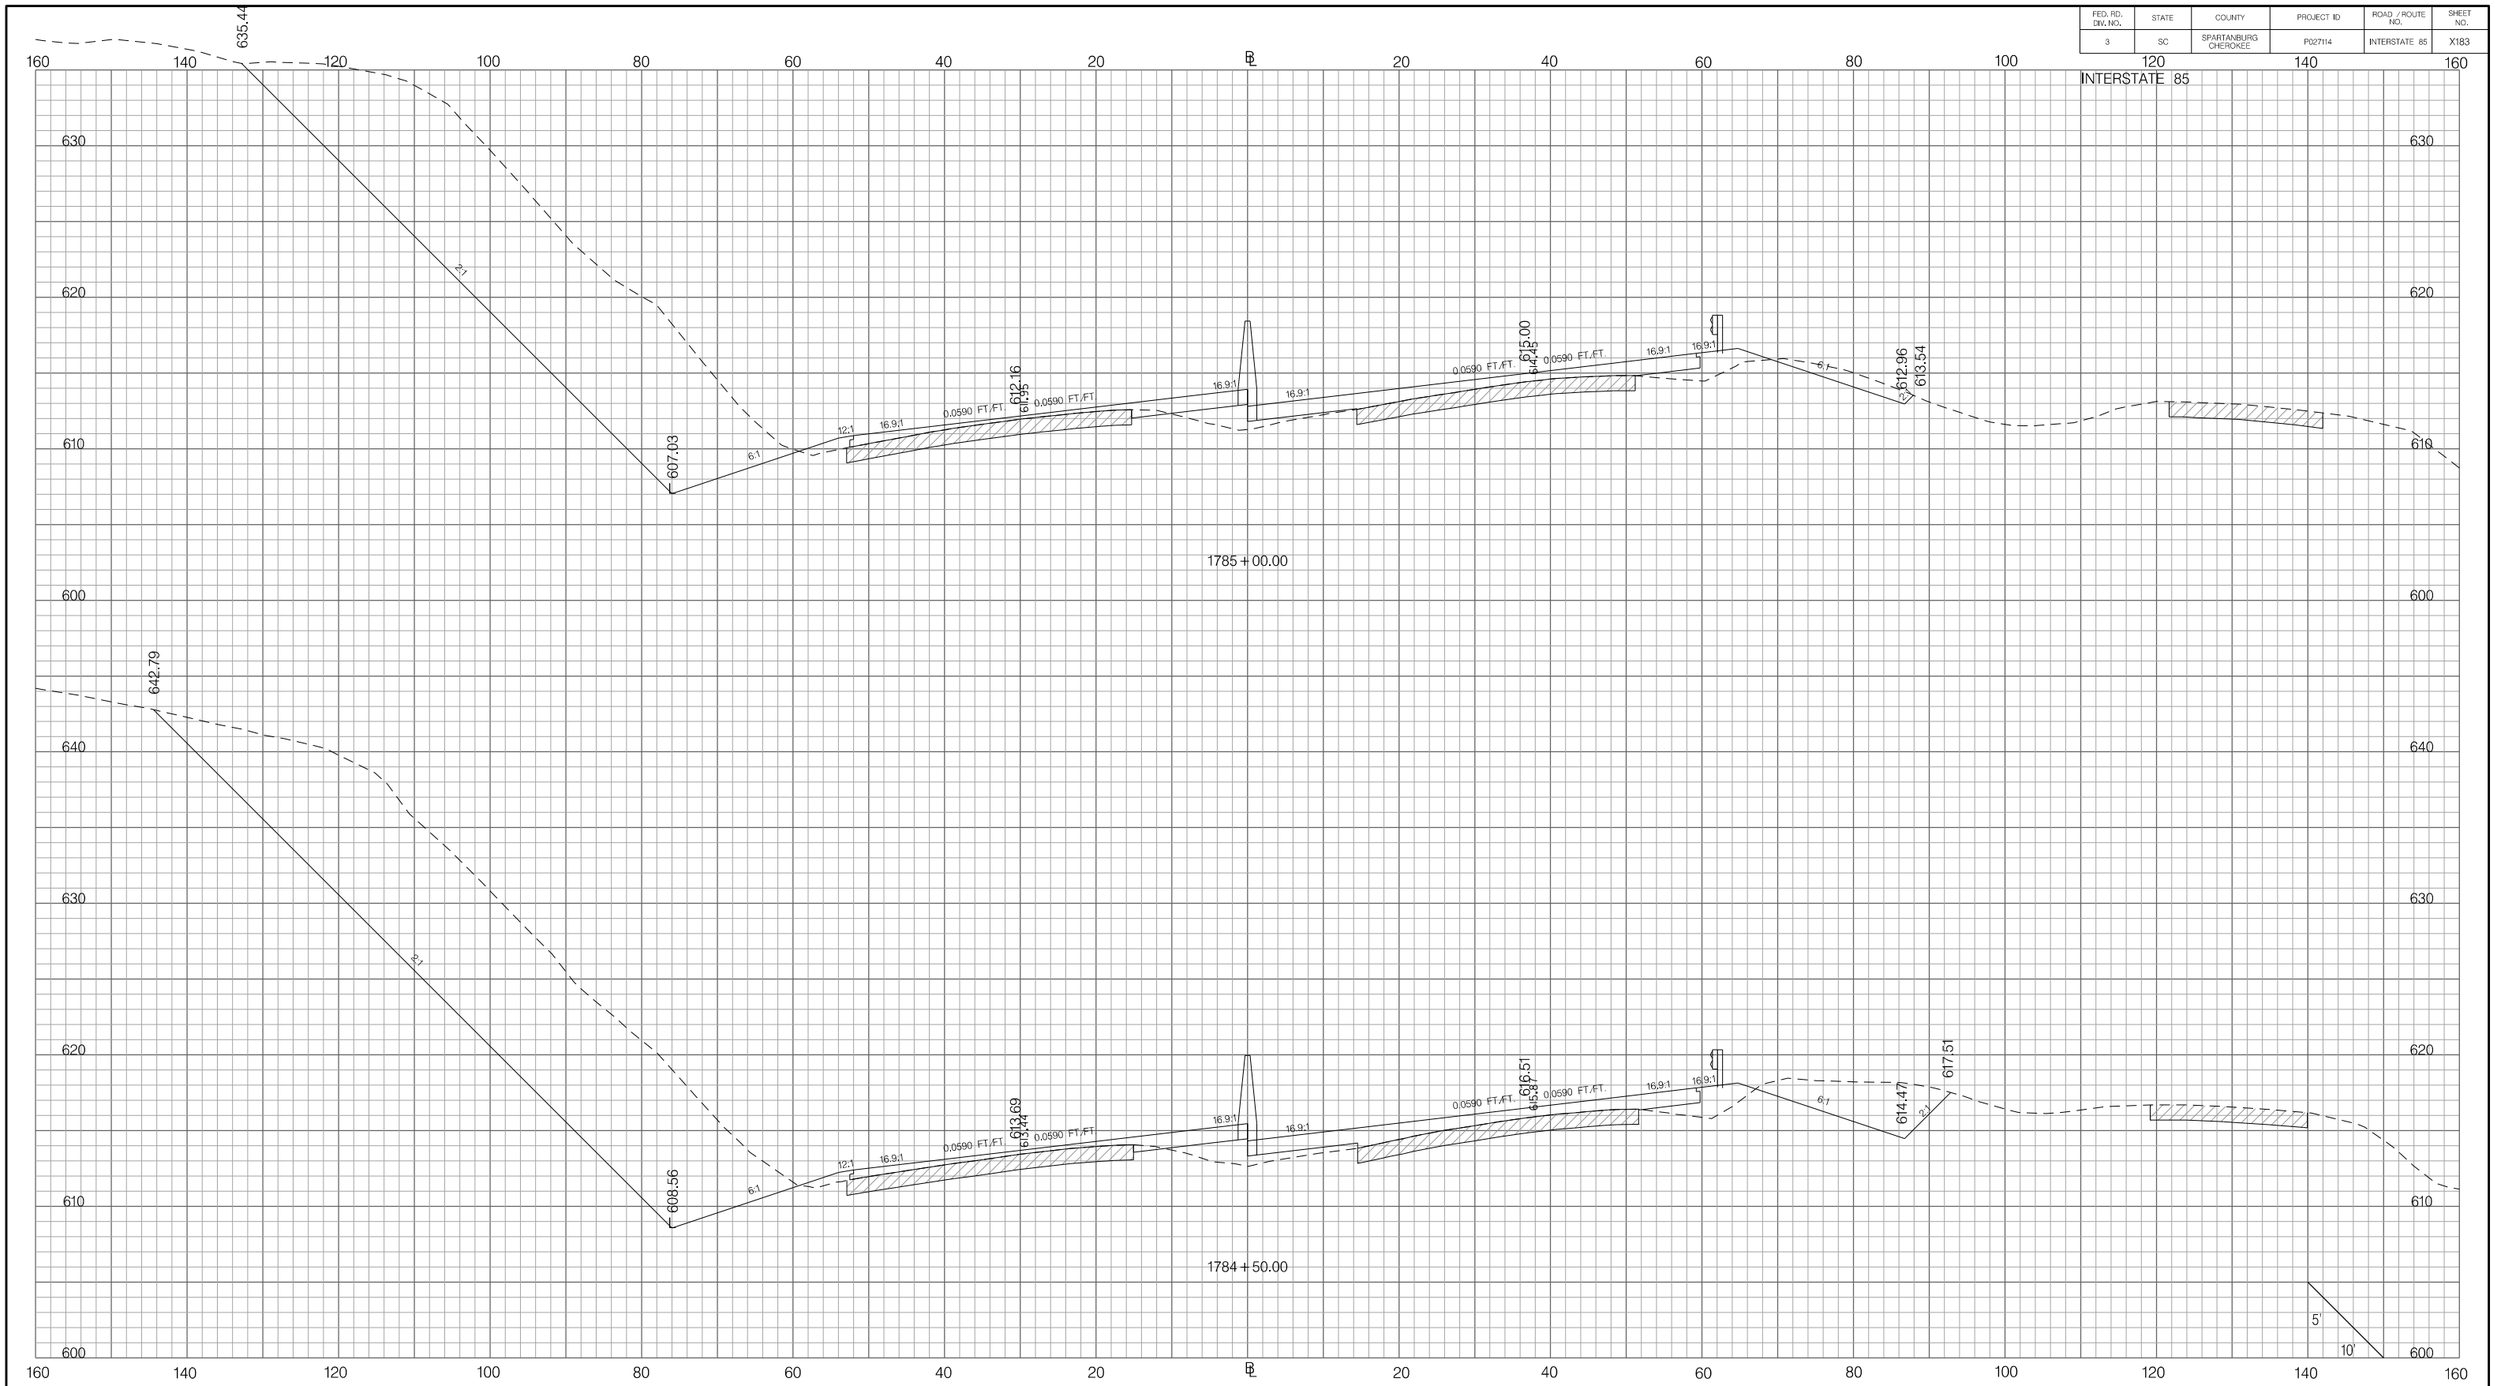

PRELIMINARY
NOT FOR CONSTRUCTION

SCALE: 1" =

REV. NO.	BY	DATE	DESCRIPTION OF REVISION
7			
6			
5			
4			
3			
2			
1			

SOUTH CAROLINA DEPARTMENT OF TRANSPORTATION
INTERSTATE 85

CROSS SECTION SHEET

INTERSTATE 85 MILE MARKER 90–97
SEGMENT C

Z:\Projects\14-60 I85 Widening Cherokee Co MM80-96\Dgn\CrossSections\CROSS SECTION SHEET FILES\PX_I85.dgn
3/9/2016

FED. RD. DIV. NO.	STATE	COUNTY	PROJECT ID	ROAD / ROUTE NO.	SHEET NO.
3	SC	SPARTANBURG CHEROKEE	P027114	INTERSTATE 85	X184

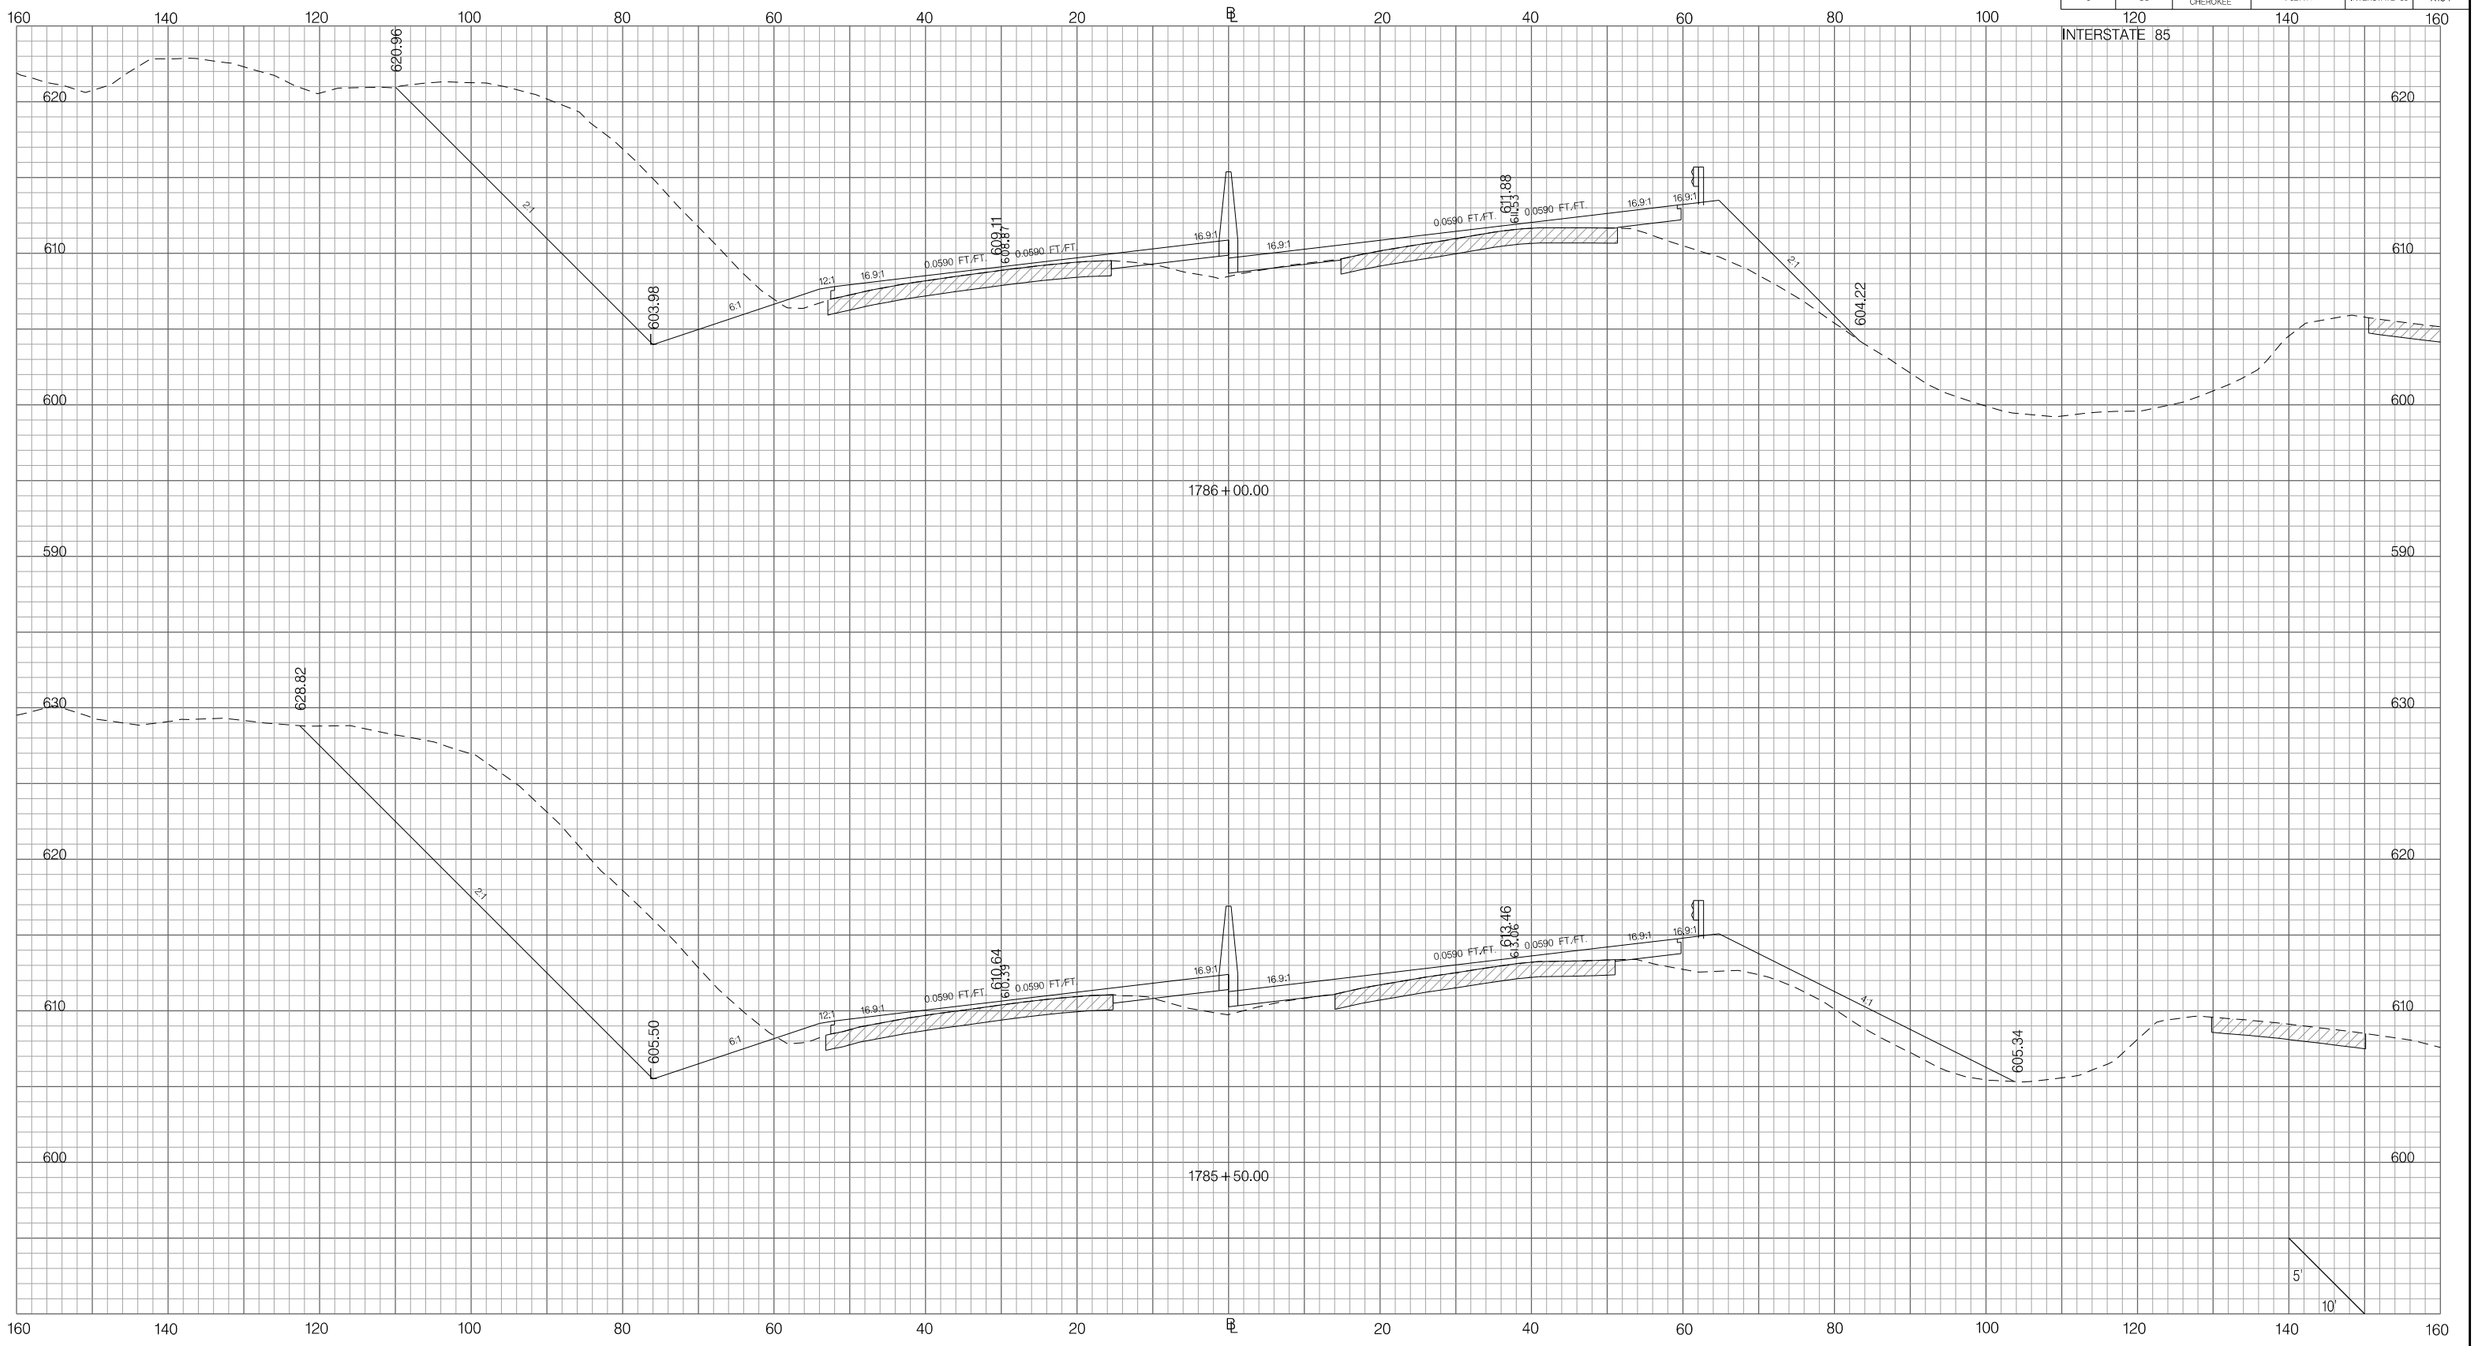

Z:\Projects\14-60 I85 Widening Cherokee Co MM80-96\Dgn\CrossSections\CROSS SECTION SHEET FILES\PX_I85.dgn
3/9/2016

PRELIMINARY
NOT FOR CONSTRUCTION

SCALE: 1" =

REV. NO.	BY	DATE	DESCRIPTION OF REVISION
7			
6			
5			
4			
3			
2			
1			

SOUTH CAROLINA DEPARTMENT OF TRANSPORTATION
INTERSTATE 85

CROSS SECTION SHEET

INTERSTATE 85 MILE MARKER 90–97
SEGMENT C

FED. RD. DIV. NO.	STATE	COUNTY	PROJECT ID	ROAD / ROUTE NO.	SHEET NO.
3	SC	SPARTANBURG CHEROKEE	P027114	INTERSTATE 85	X185

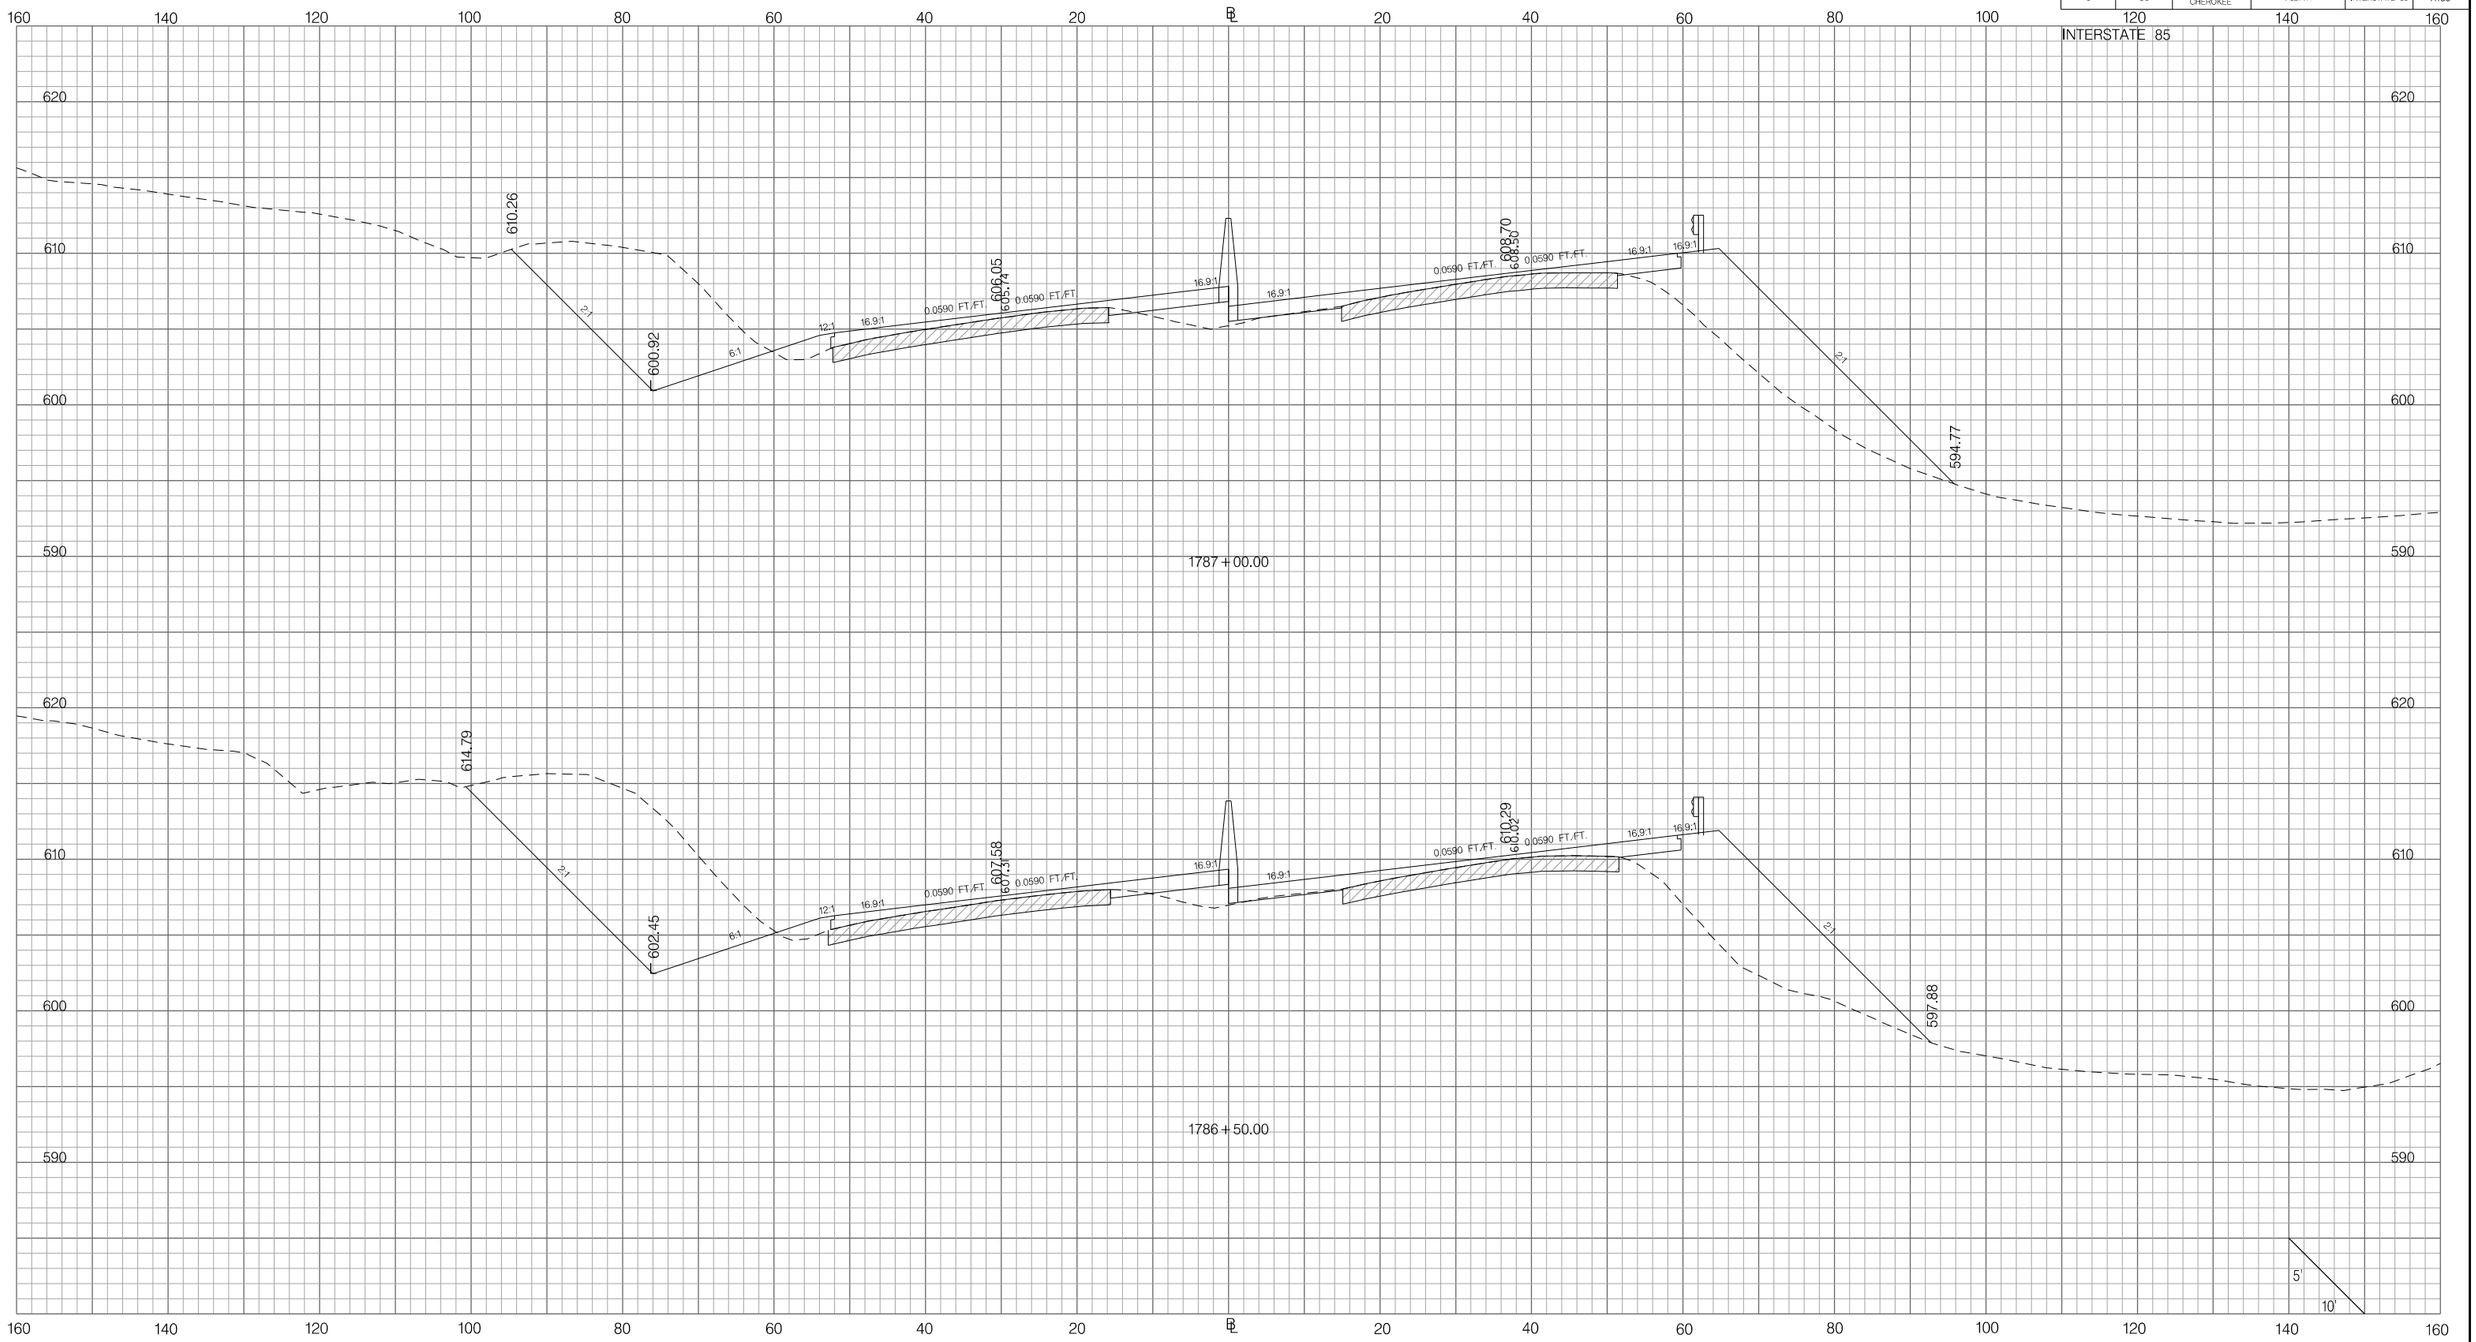

PRELIMINARY
NOT FOR CONSTRUCTION

SCALE: 1" =

REV. NO.	BY	DATE	DESCRIPTION OF REVISION
7			
6			
5			
4			
3			
2			
1			

SOUTH CAROLINA DEPARTMENT OF TRANSPORTATION
INTERSTATE 85

CROSS SECTION SHEET

INTERSTATE 85 MILE MARKER 90–97
SEGMENT C

Z:\Projects\14-60 I85 Widening Cherokee Co MM80-96\Dgn\CrossSections\CROSS SECTION SHEET FILES\PX_I85.dgn
3/9/2016

FED. RD. DIV. NO.	STATE	COUNTY	PROJECT ID	ROAD / ROUTE NO.	SHEET NO.
3	SC	SPARTANBURG CHEROKEE	P027114	INTERSTATE 85	X186

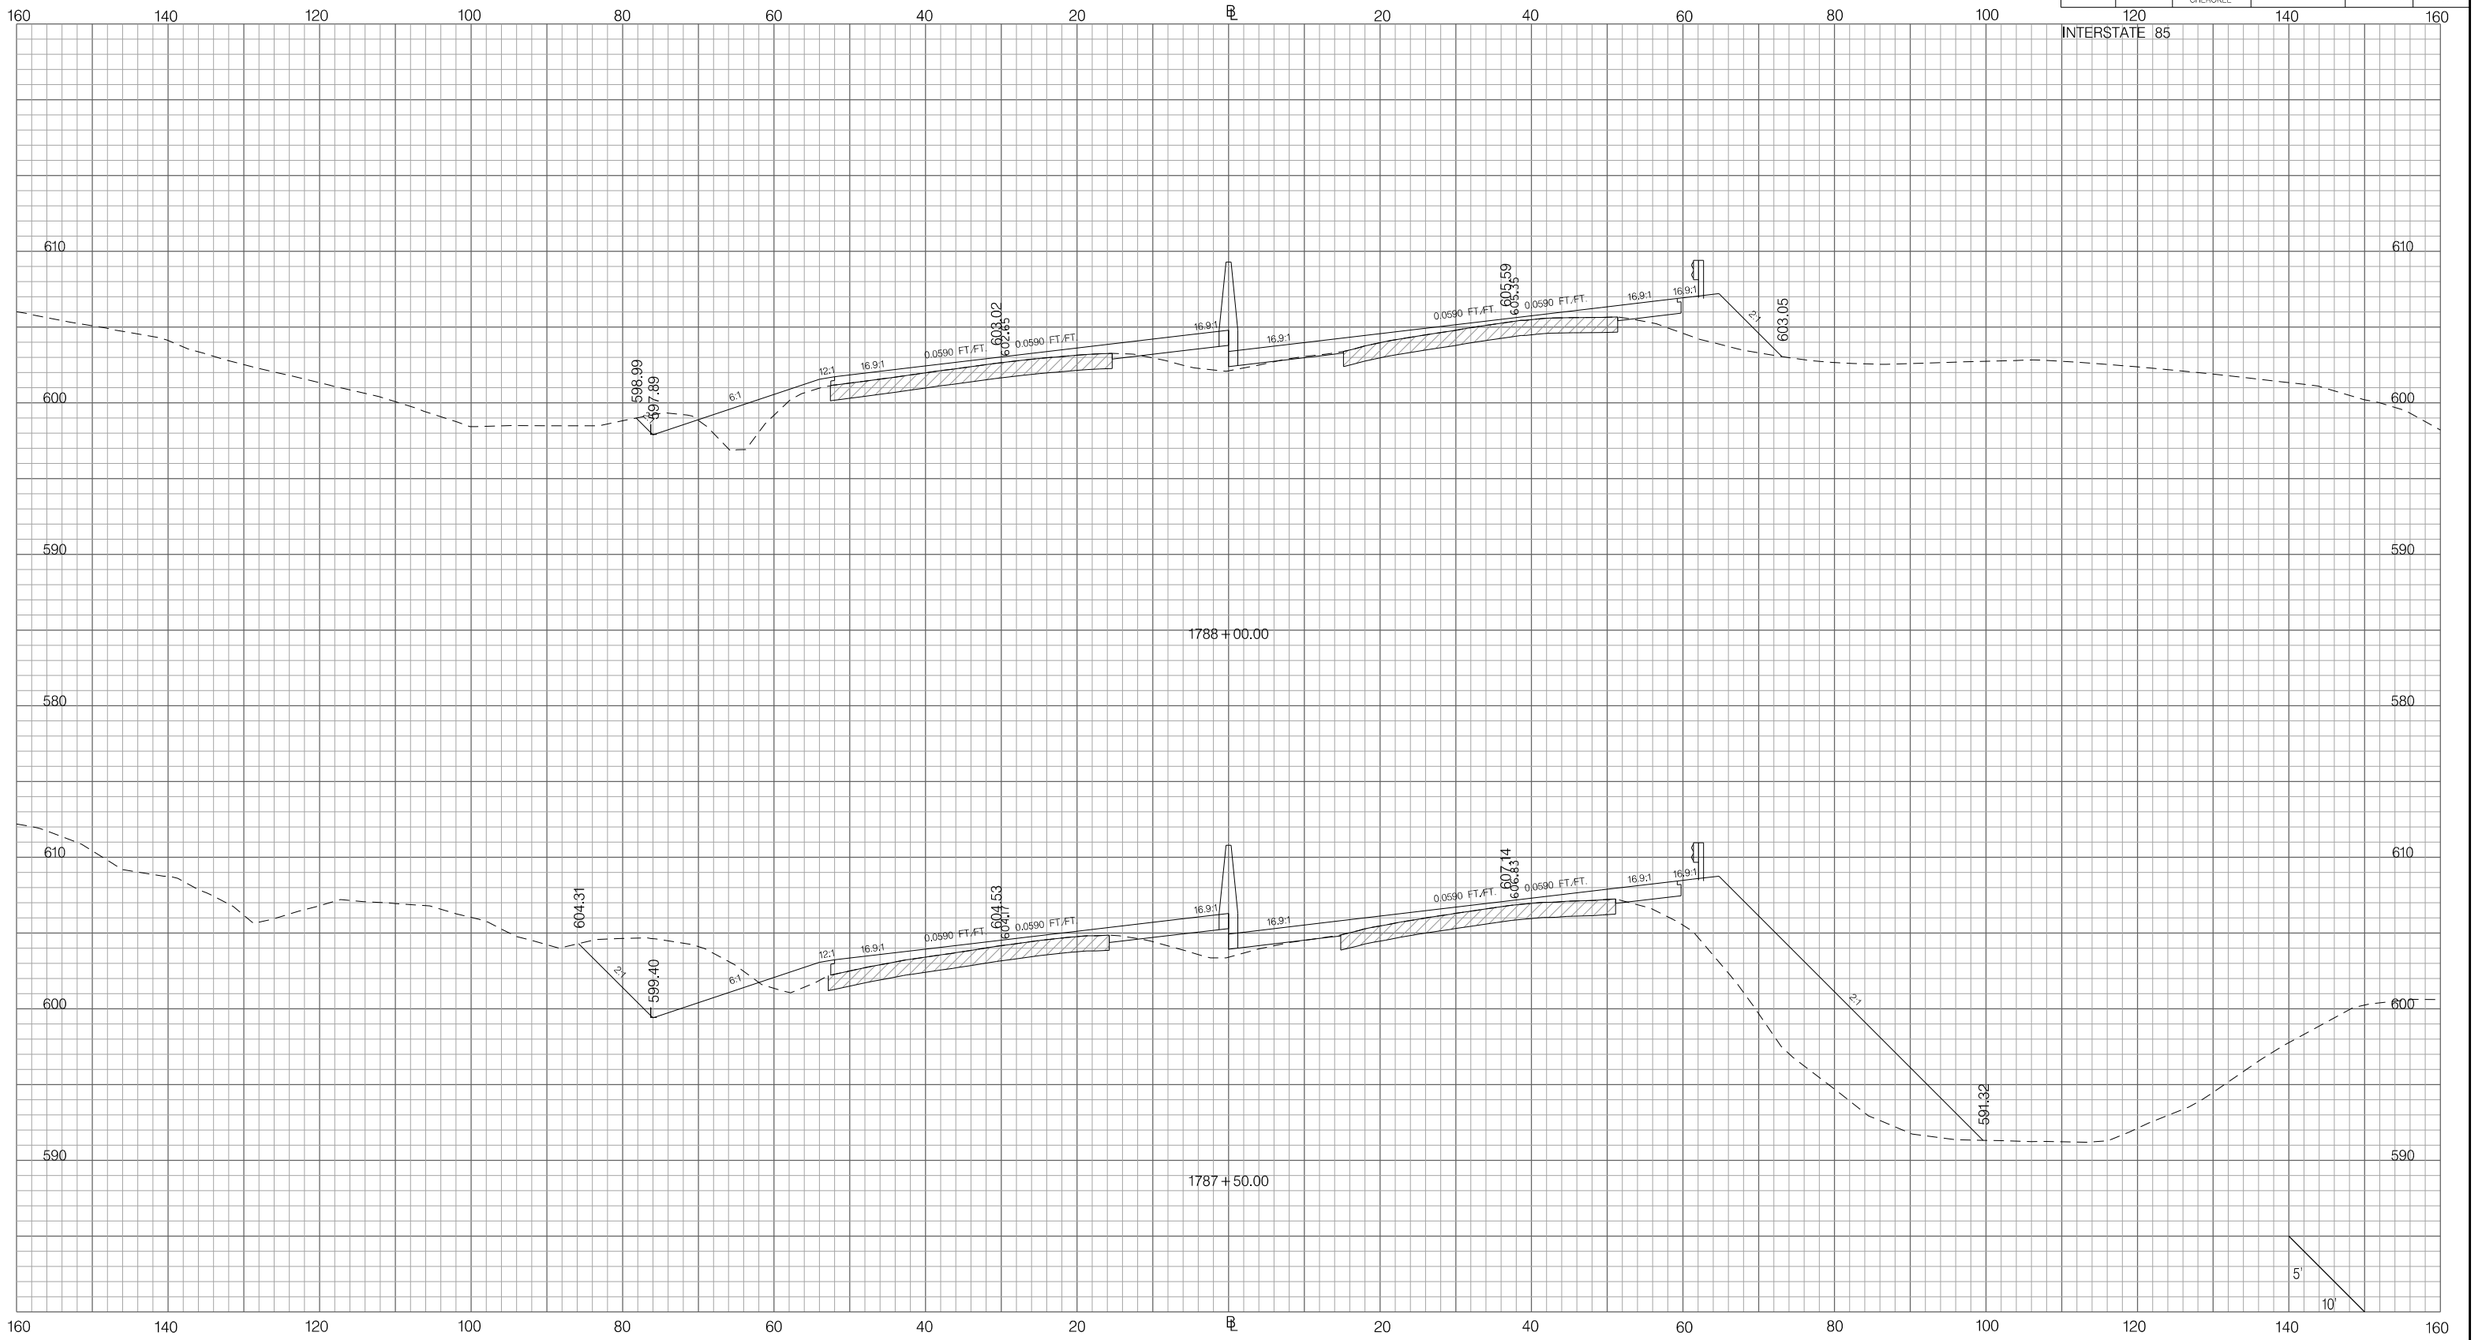

PRELIMINARY
NOT FOR CONSTRUCTION

SCALE: 1" =

REV. NO.	BY	DATE	DESCRIPTION OF REVISION
7			
6			
5			
4			
3			
2			
1			

SOUTH CAROLINA DEPARTMENT OF TRANSPORTATION
INTERSTATE 85

CROSS SECTION SHEET

INTERSTATE 85 MILE MARKER 90–97
SEGMENT C

Z:\Projects\14-60 I85 Widening Cherokee Co MM80-96\Dgn\CrossSections\CROSS SECTION SHEET FILES\PX_I85.dgn
3/9/2016

FED. RD. DIV. NO.	STATE	COUNTY	PROJECT ID	ROAD / ROUTE NO.	SHEET NO.
3	SC	SPARTANBURG CHEROKEE	P027114	INTERSTATE 85	X187

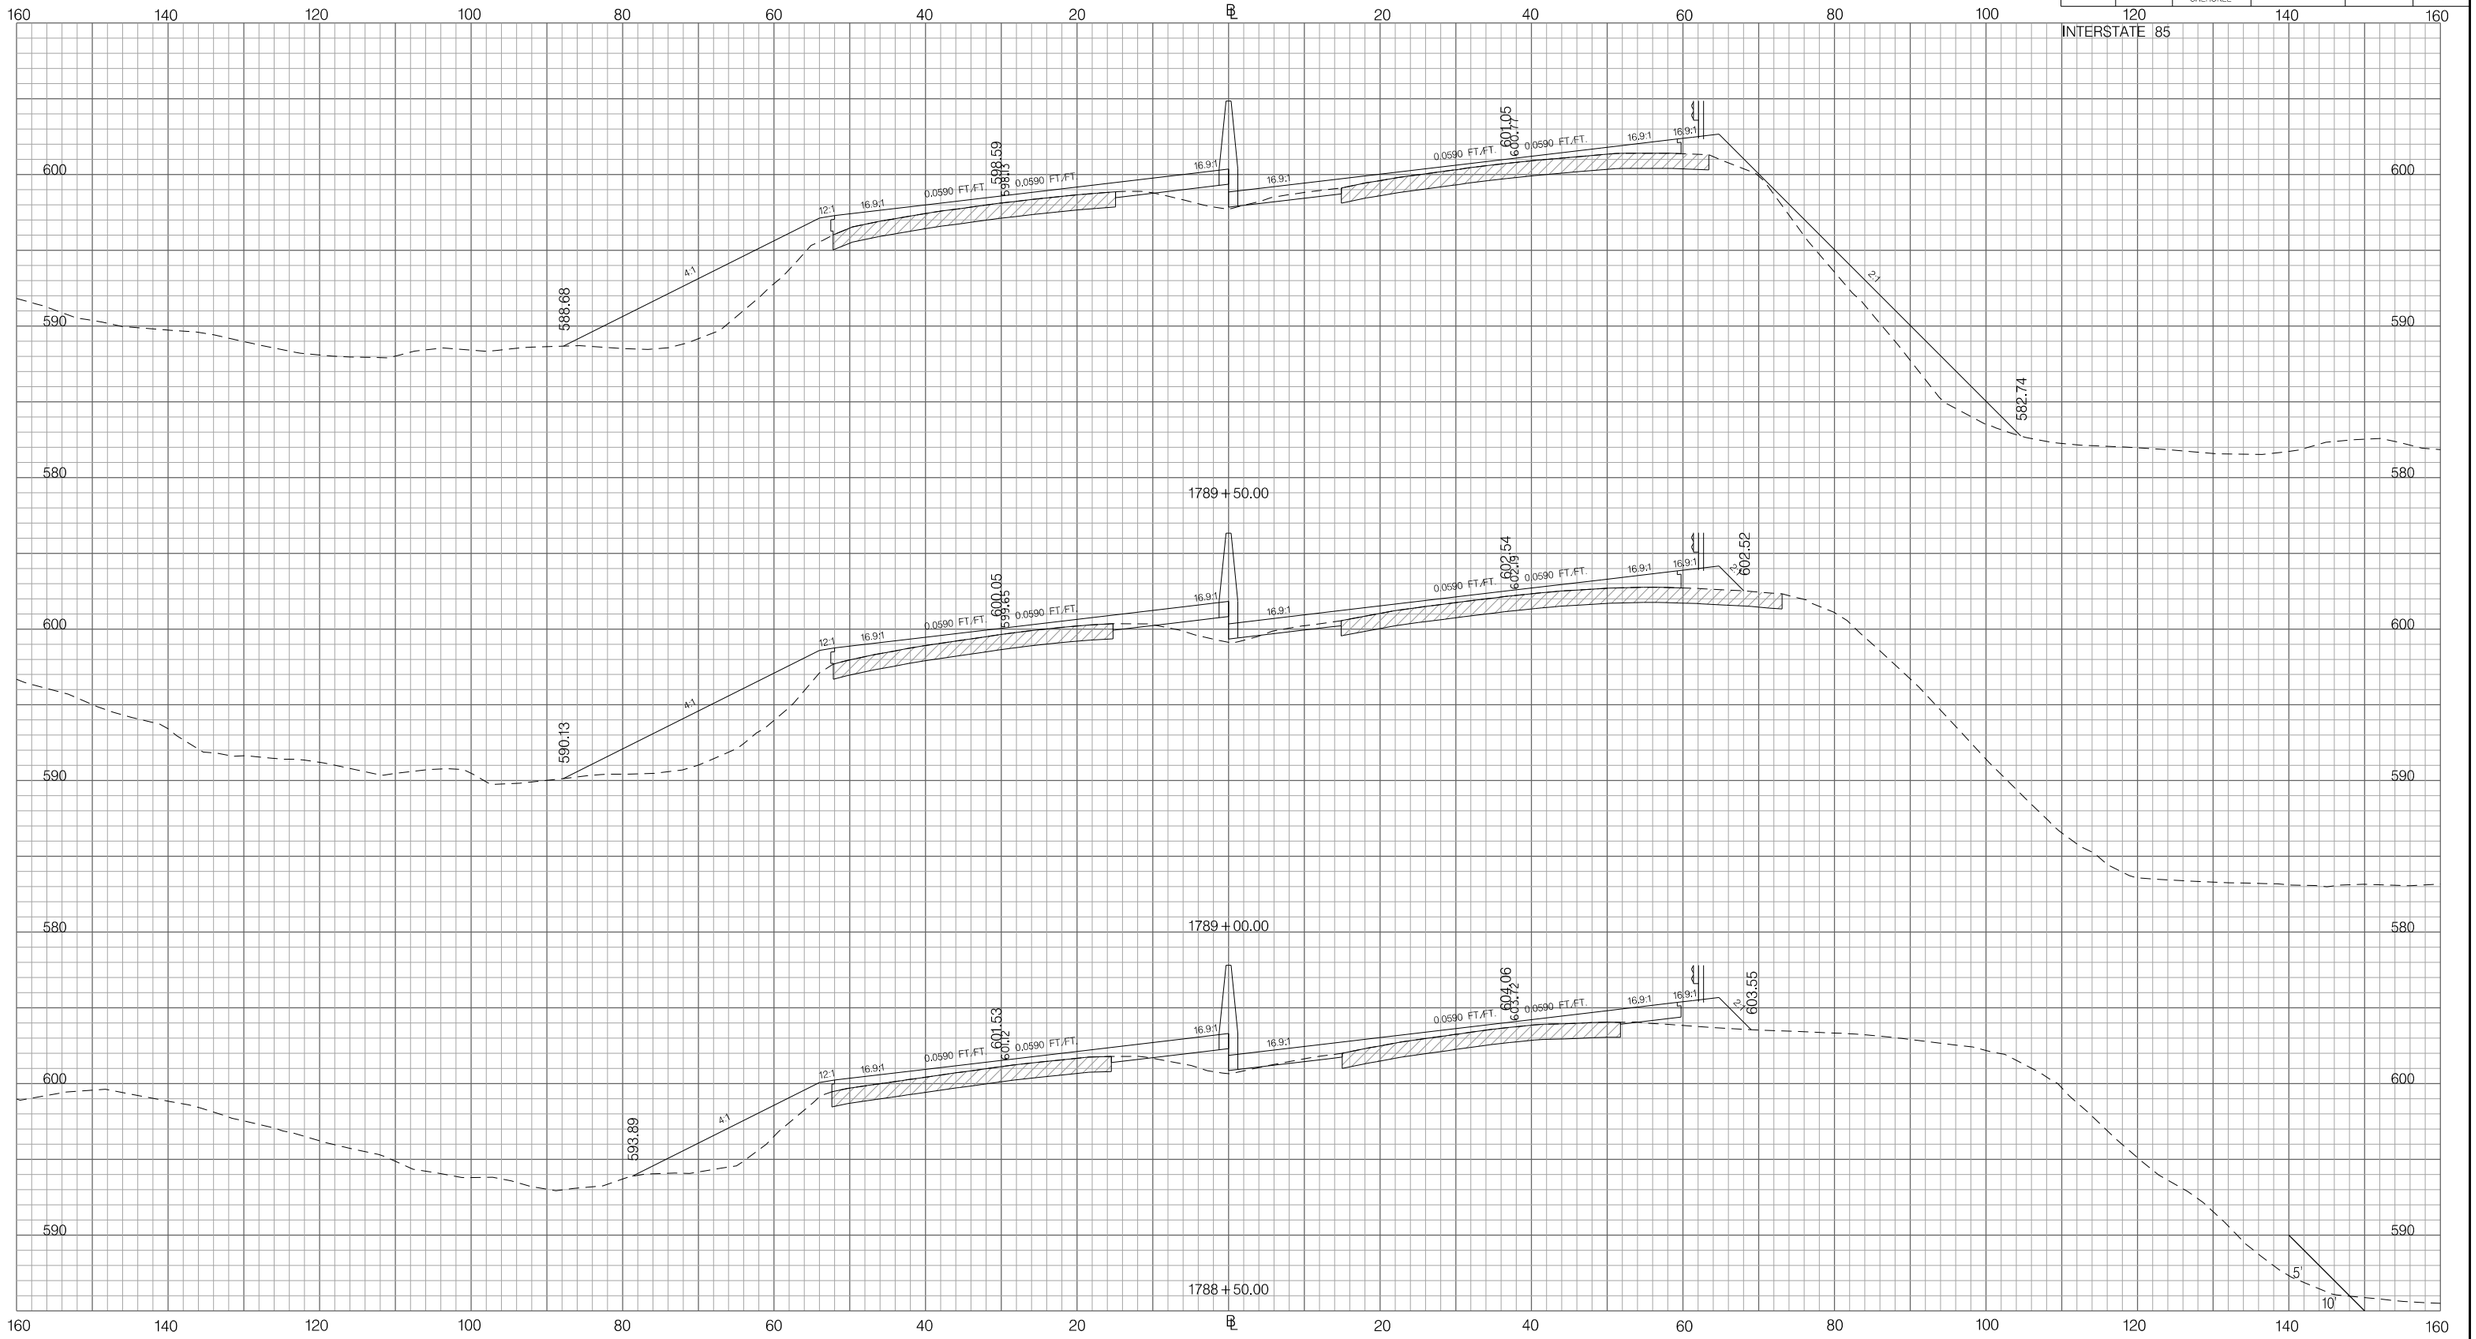

PRELIMINARY
NOT FOR CONSTRUCTION

SCALE: 1" =

REV. NO.	BY	DATE	DESCRIPTION OF REVISION
7			
6			
5			
4			
3			
2			
1			

SOUTH CAROLINA DEPARTMENT OF TRANSPORTATION
INTERSTATE 85

CROSS SECTION SHEET

INTERSTATE 85 MILE MARKER 90–97
SEGMENT C

Z:\Projects\14-60 I85 Widening Cherokee Co MM80-96\Dgn\CrossSections\CROSS SECTION SHEET FILES\PX_I85.dgn
3/9/2016

FED. RD. DIV. NO.	STATE	COUNTY	PROJECT ID	ROAD / ROUTE NO.	SHEET NO.
3	SC	SPARTANBURG CHEROKEE	P027114	INTERSTATE 85	X188

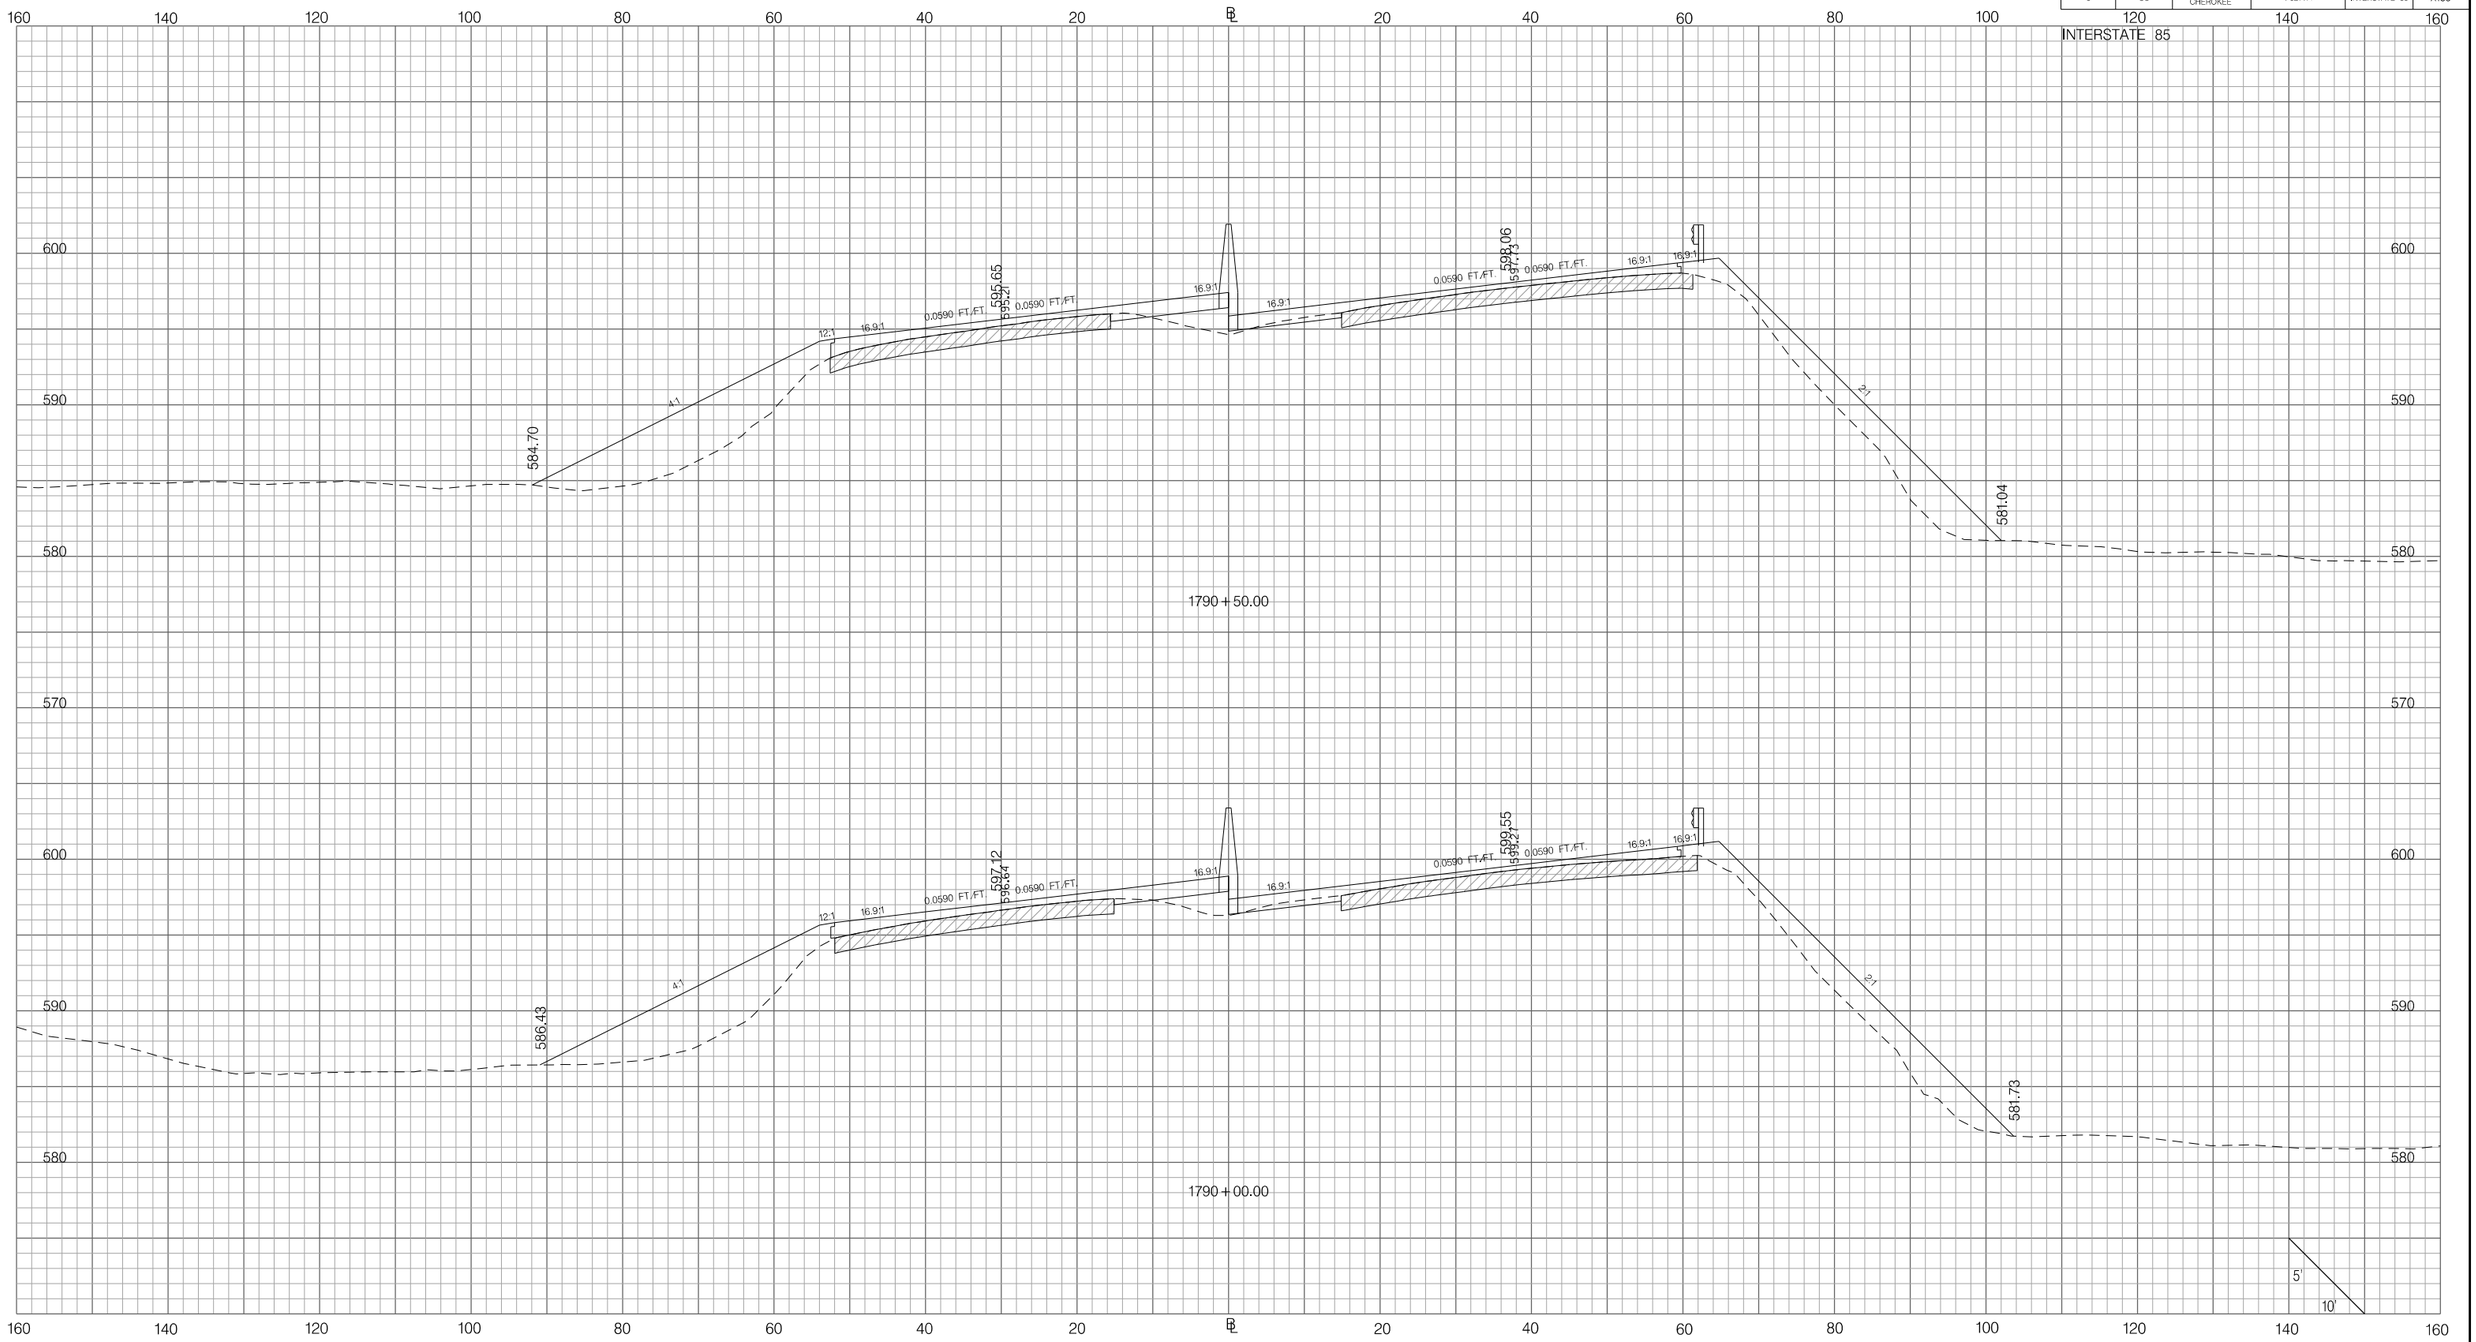

PRELIMINARY
NOT FOR CONSTRUCTION

SCALE: 1" =

REV. NO.	BY	DATE	DESCRIPTION OF REVISION
7			
6			
5			
4			
3			
2			
1			

SOUTH CAROLINA DEPARTMENT OF TRANSPORTATION
INTERSTATE 85

CROSS SECTION SHEET

INTERSTATE 85 MILE MARKER 90–97
SEGMENT C

Z:\Projects\14-60 I85 Widening Cherokee Co MM80-96\Dgn\CrossSections\CROSS SECTION SHEET FILES\PX_I85.dgn
3/9/2016

FED. RD. DIV. NO.	STATE	COUNTY	PROJECT ID	ROAD / ROUTE NO.	SHEET NO.
3	SC	SPARTANBURG CHEROKEE	P027114	INTERSTATE 85	X189

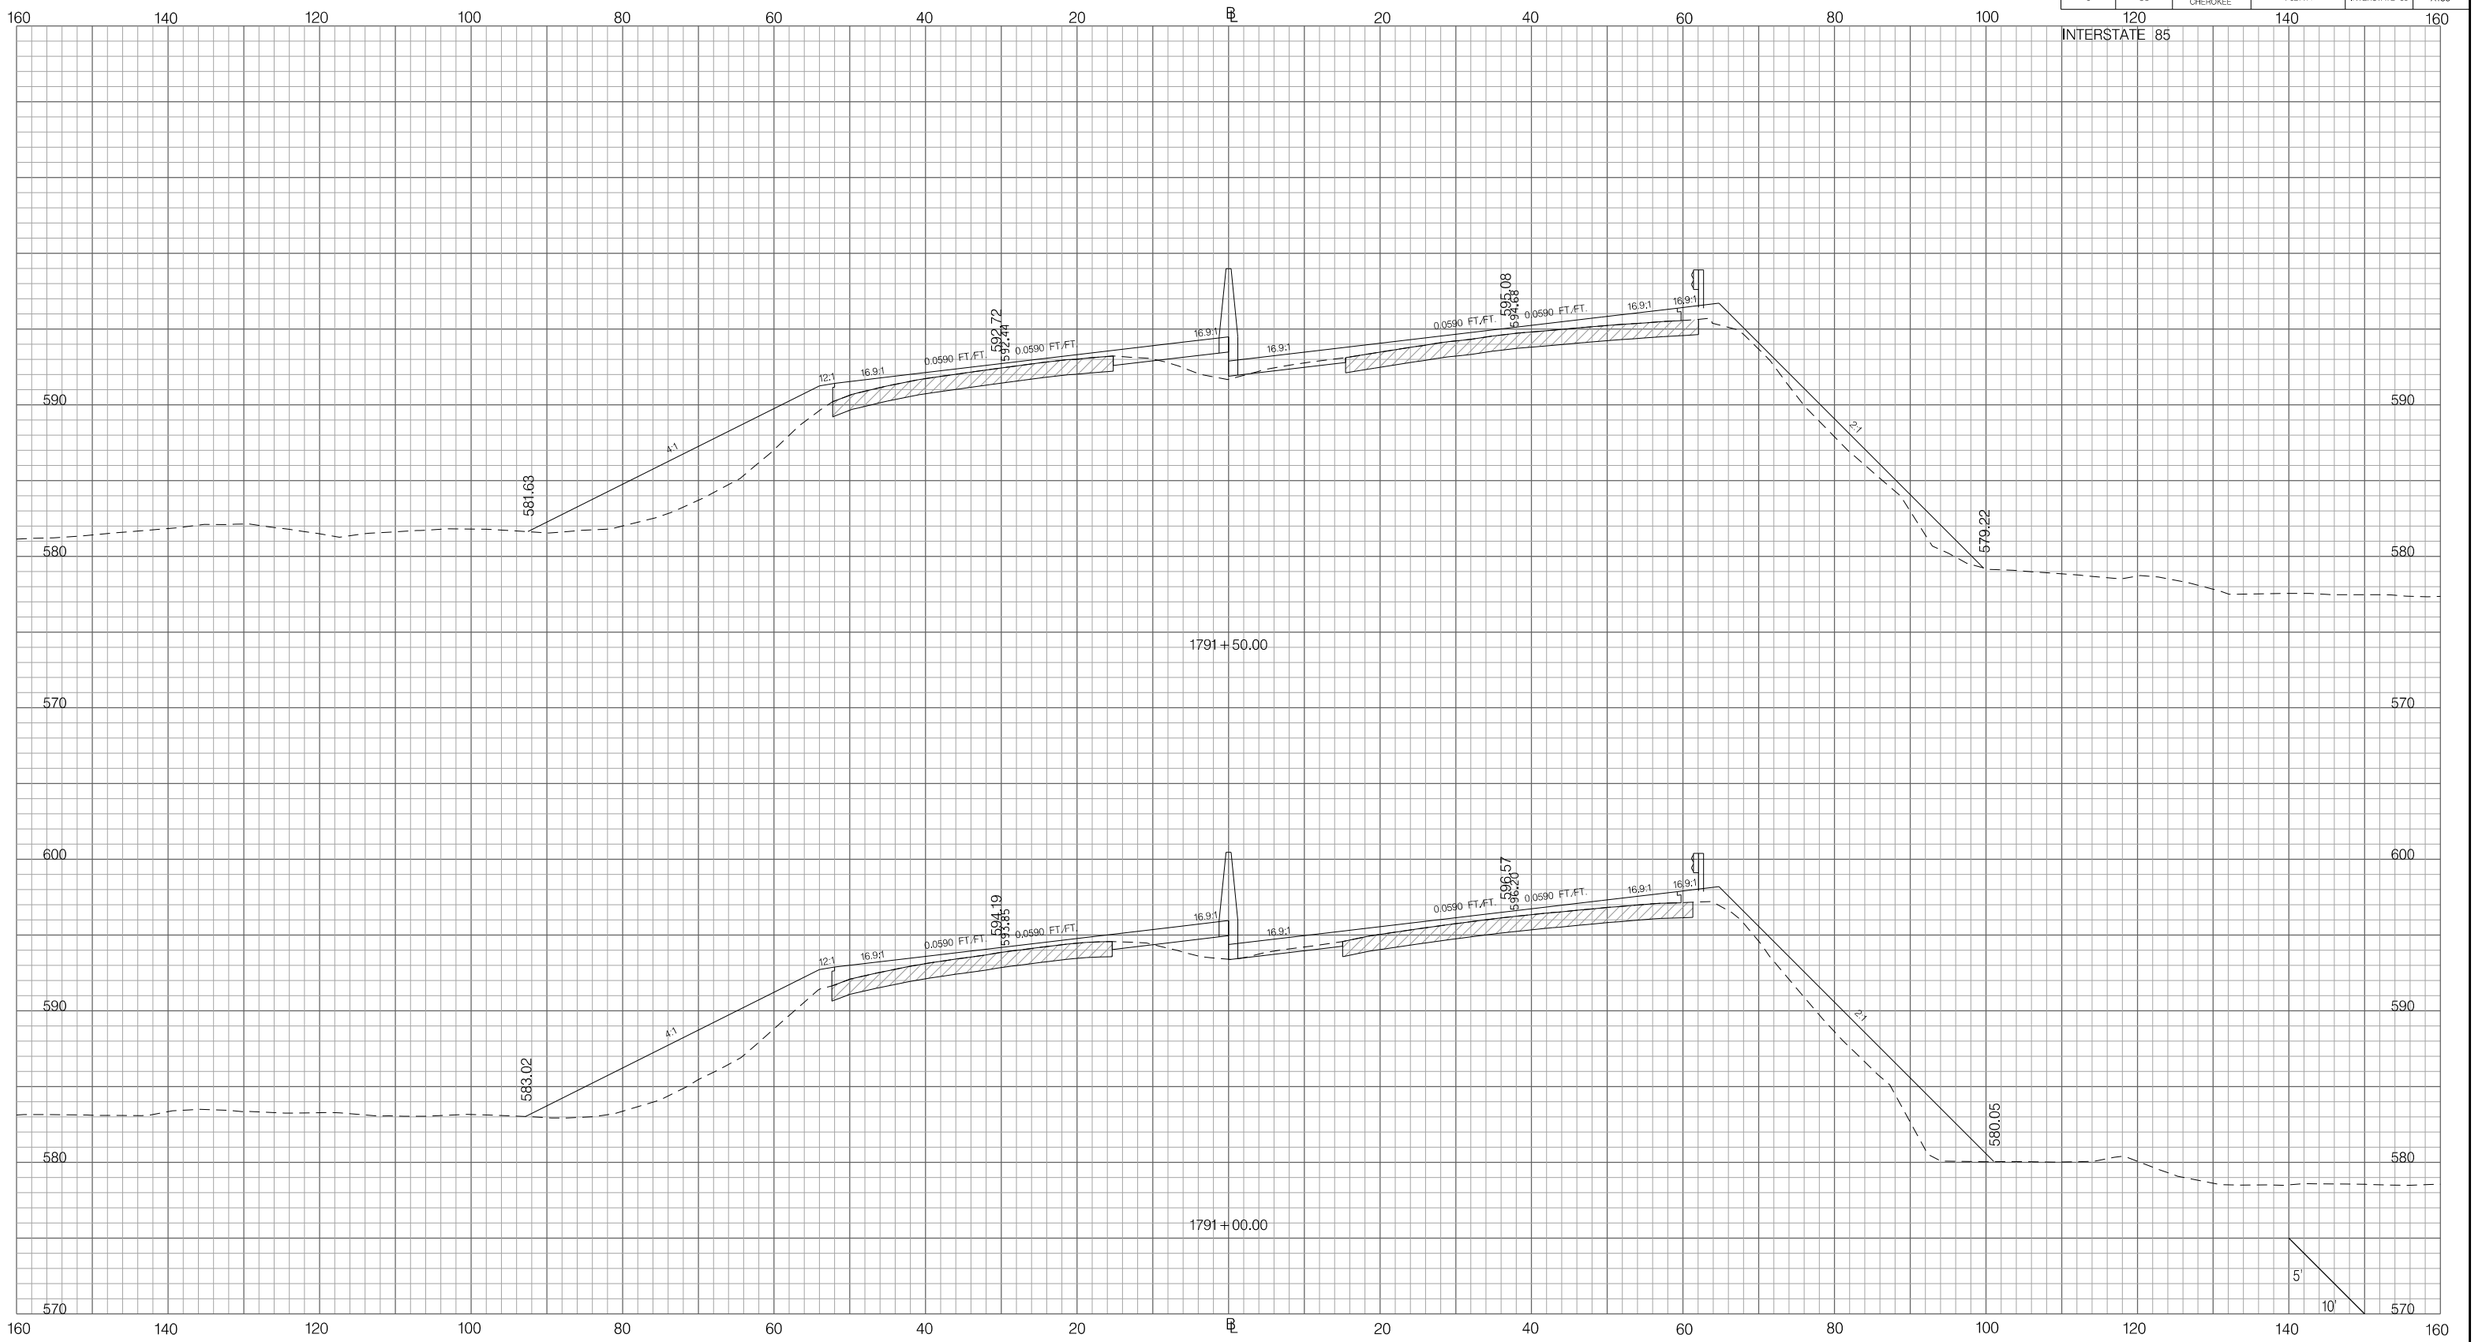

Z:\Projects\14-60 I85 Widening Cherokee Co MM80-96\Dgn\CrossSections\CROSS SECTION SHEET FILES\PX_I85.dgn
3/9/2016

PRELIMINARY
NOT FOR CONSTRUCTION

SCALE: 1" =

REV. NO.	BY	DATE	DESCRIPTION OF REVISION
7			
6			
5			
4			
3			
2			
1			

SOUTH CAROLINA DEPARTMENT OF TRANSPORTATION
INTERSTATE 85

CROSS SECTION SHEET

INTERSTATE 85 MILE MARKER 90–97
SEGMENT C

FED. RD. DIV. NO.	STATE	COUNTY	PROJECT ID	ROAD / ROUTE NO.	SHEET NO.
3	SC	SPARTANBURG CHEROKEE	P027114	INTERSTATE 85	X190

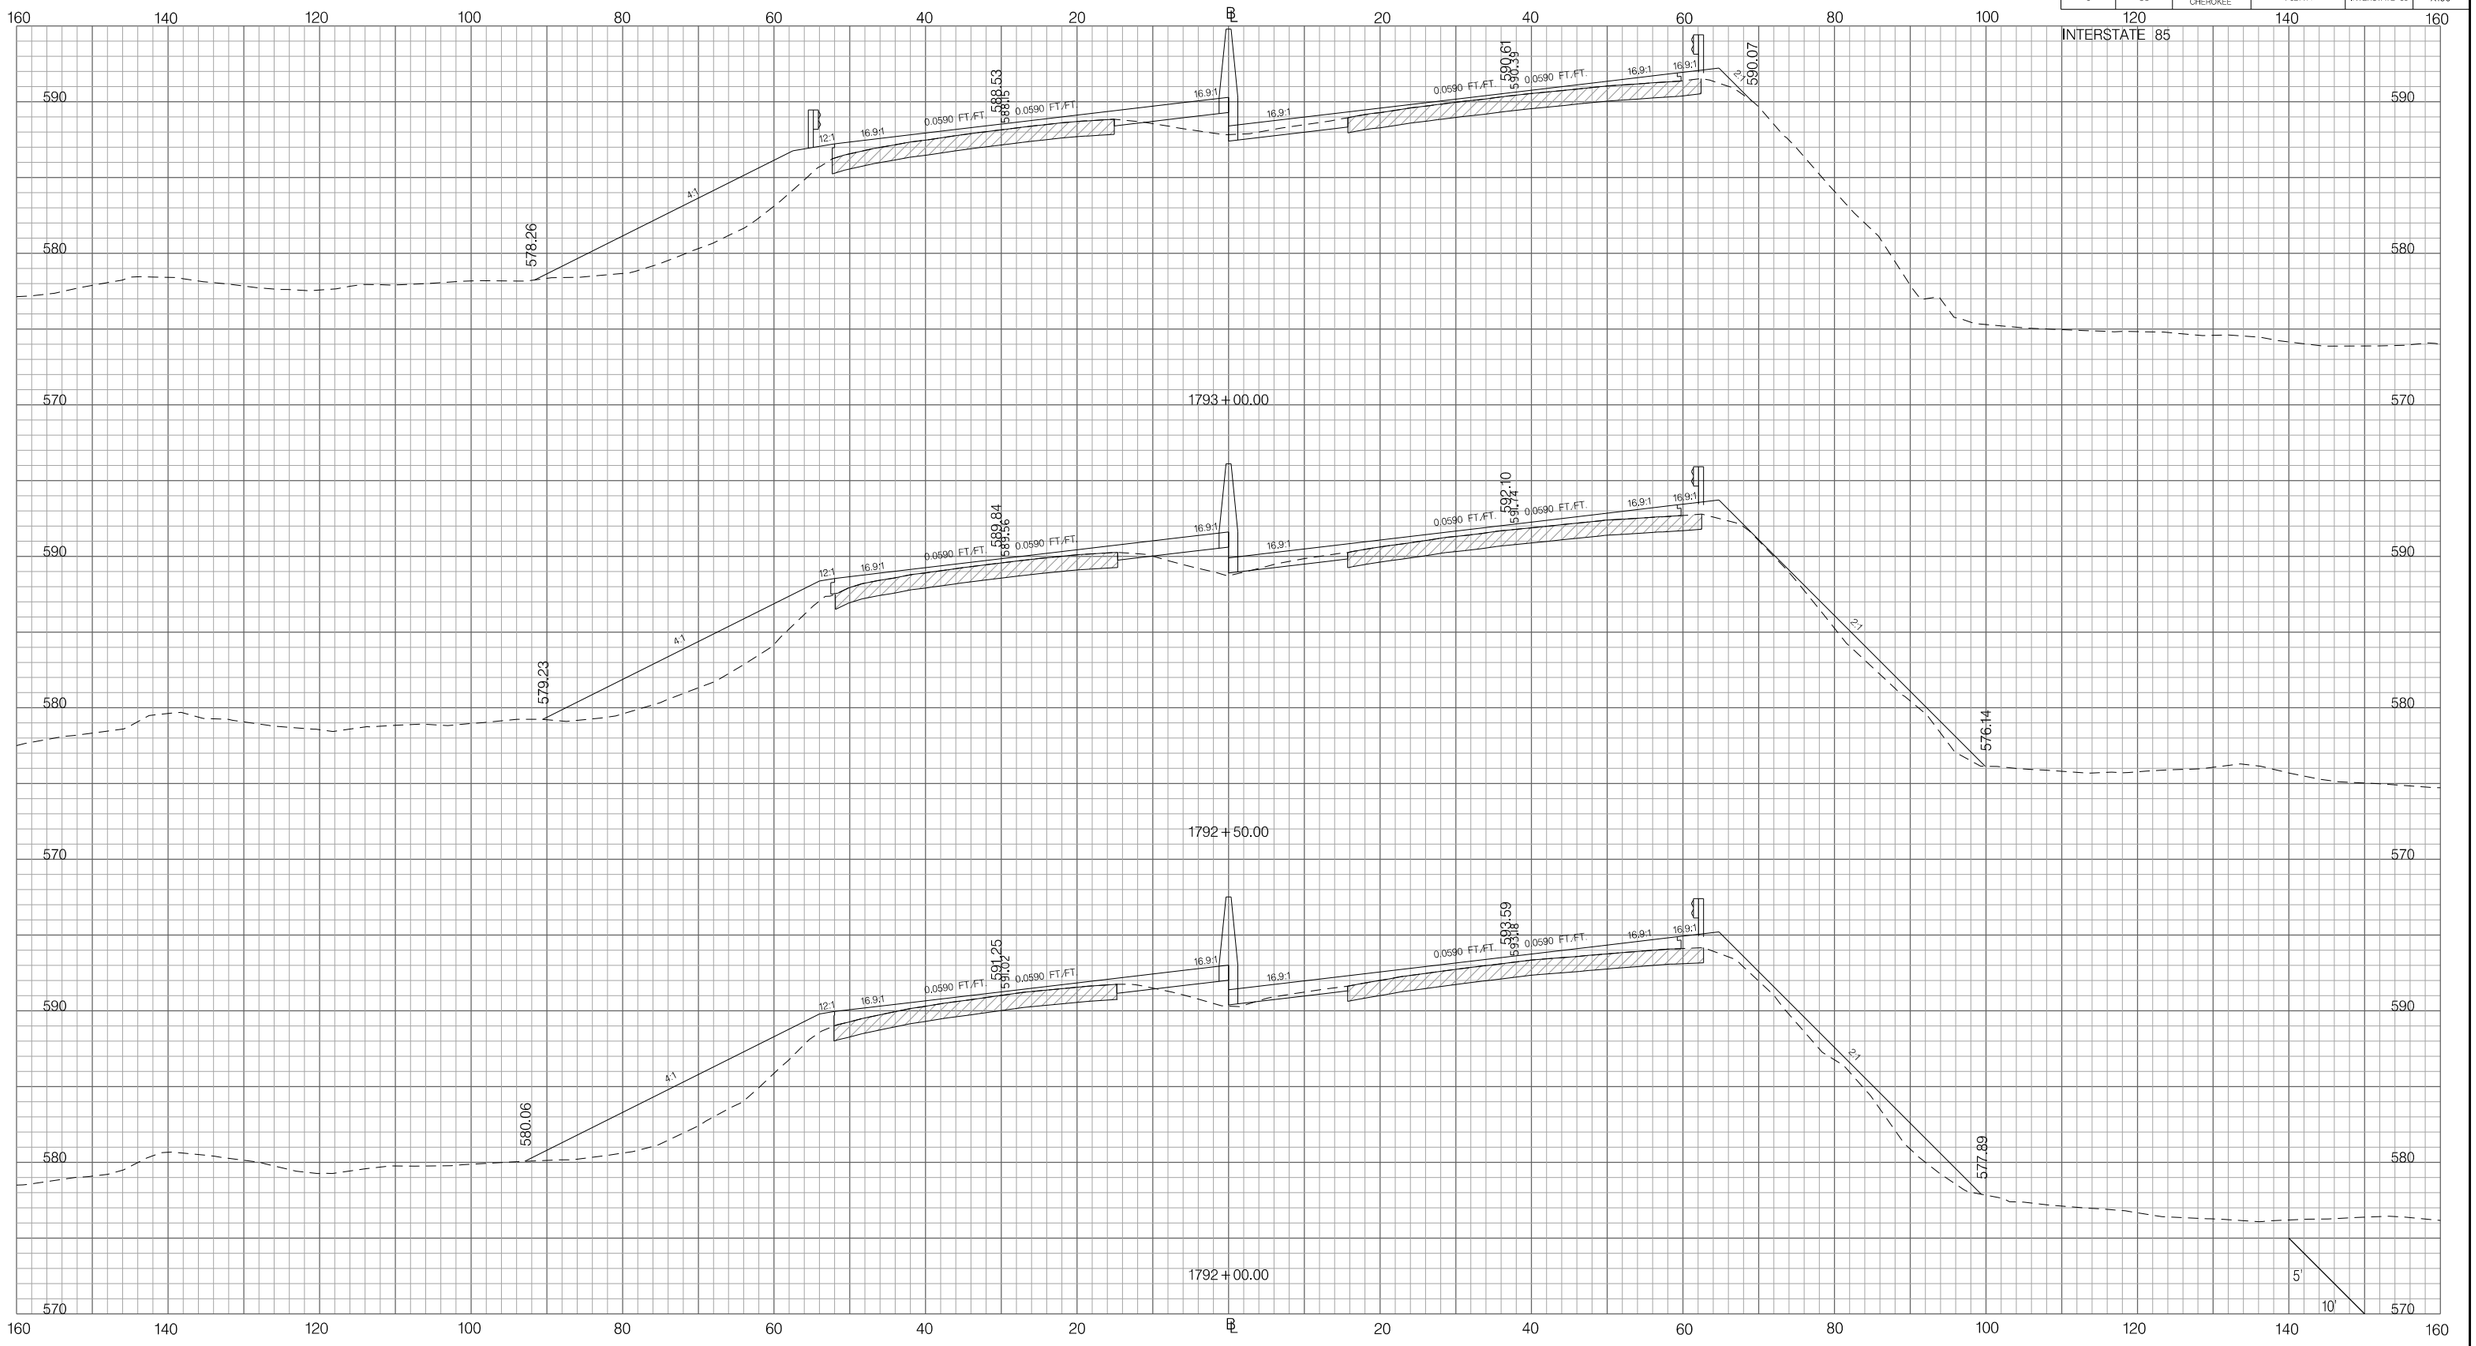

PRELIMINARY
NOT FOR CONSTRUCTION

SCALE: 1" =

REV. NO.	BY	DATE	DESCRIPTION OF REVISION
7			
6			
5			
4			
3			
2			
1			

SOUTH CAROLINA DEPARTMENT OF TRANSPORTATION
INTERSTATE 85

CROSS SECTION SHEET

INTERSTATE 85 MILE MARKER 90–97
SEGMENT C

Z:\Projects\14-60 I85 Widening Cherokee Co MM80-96\Dgn\CrossSections\CROSS SECTION SHEET FILES\PX_I85.dgn
3/9/2016

FED. RD. DIV. NO.	STATE	COUNTY	PROJECT ID	ROAD / ROUTE NO.	SHEET NO.
3	SC	SPARTANBURG CHEROKEE	P027114	INTERSTATE 85	X191

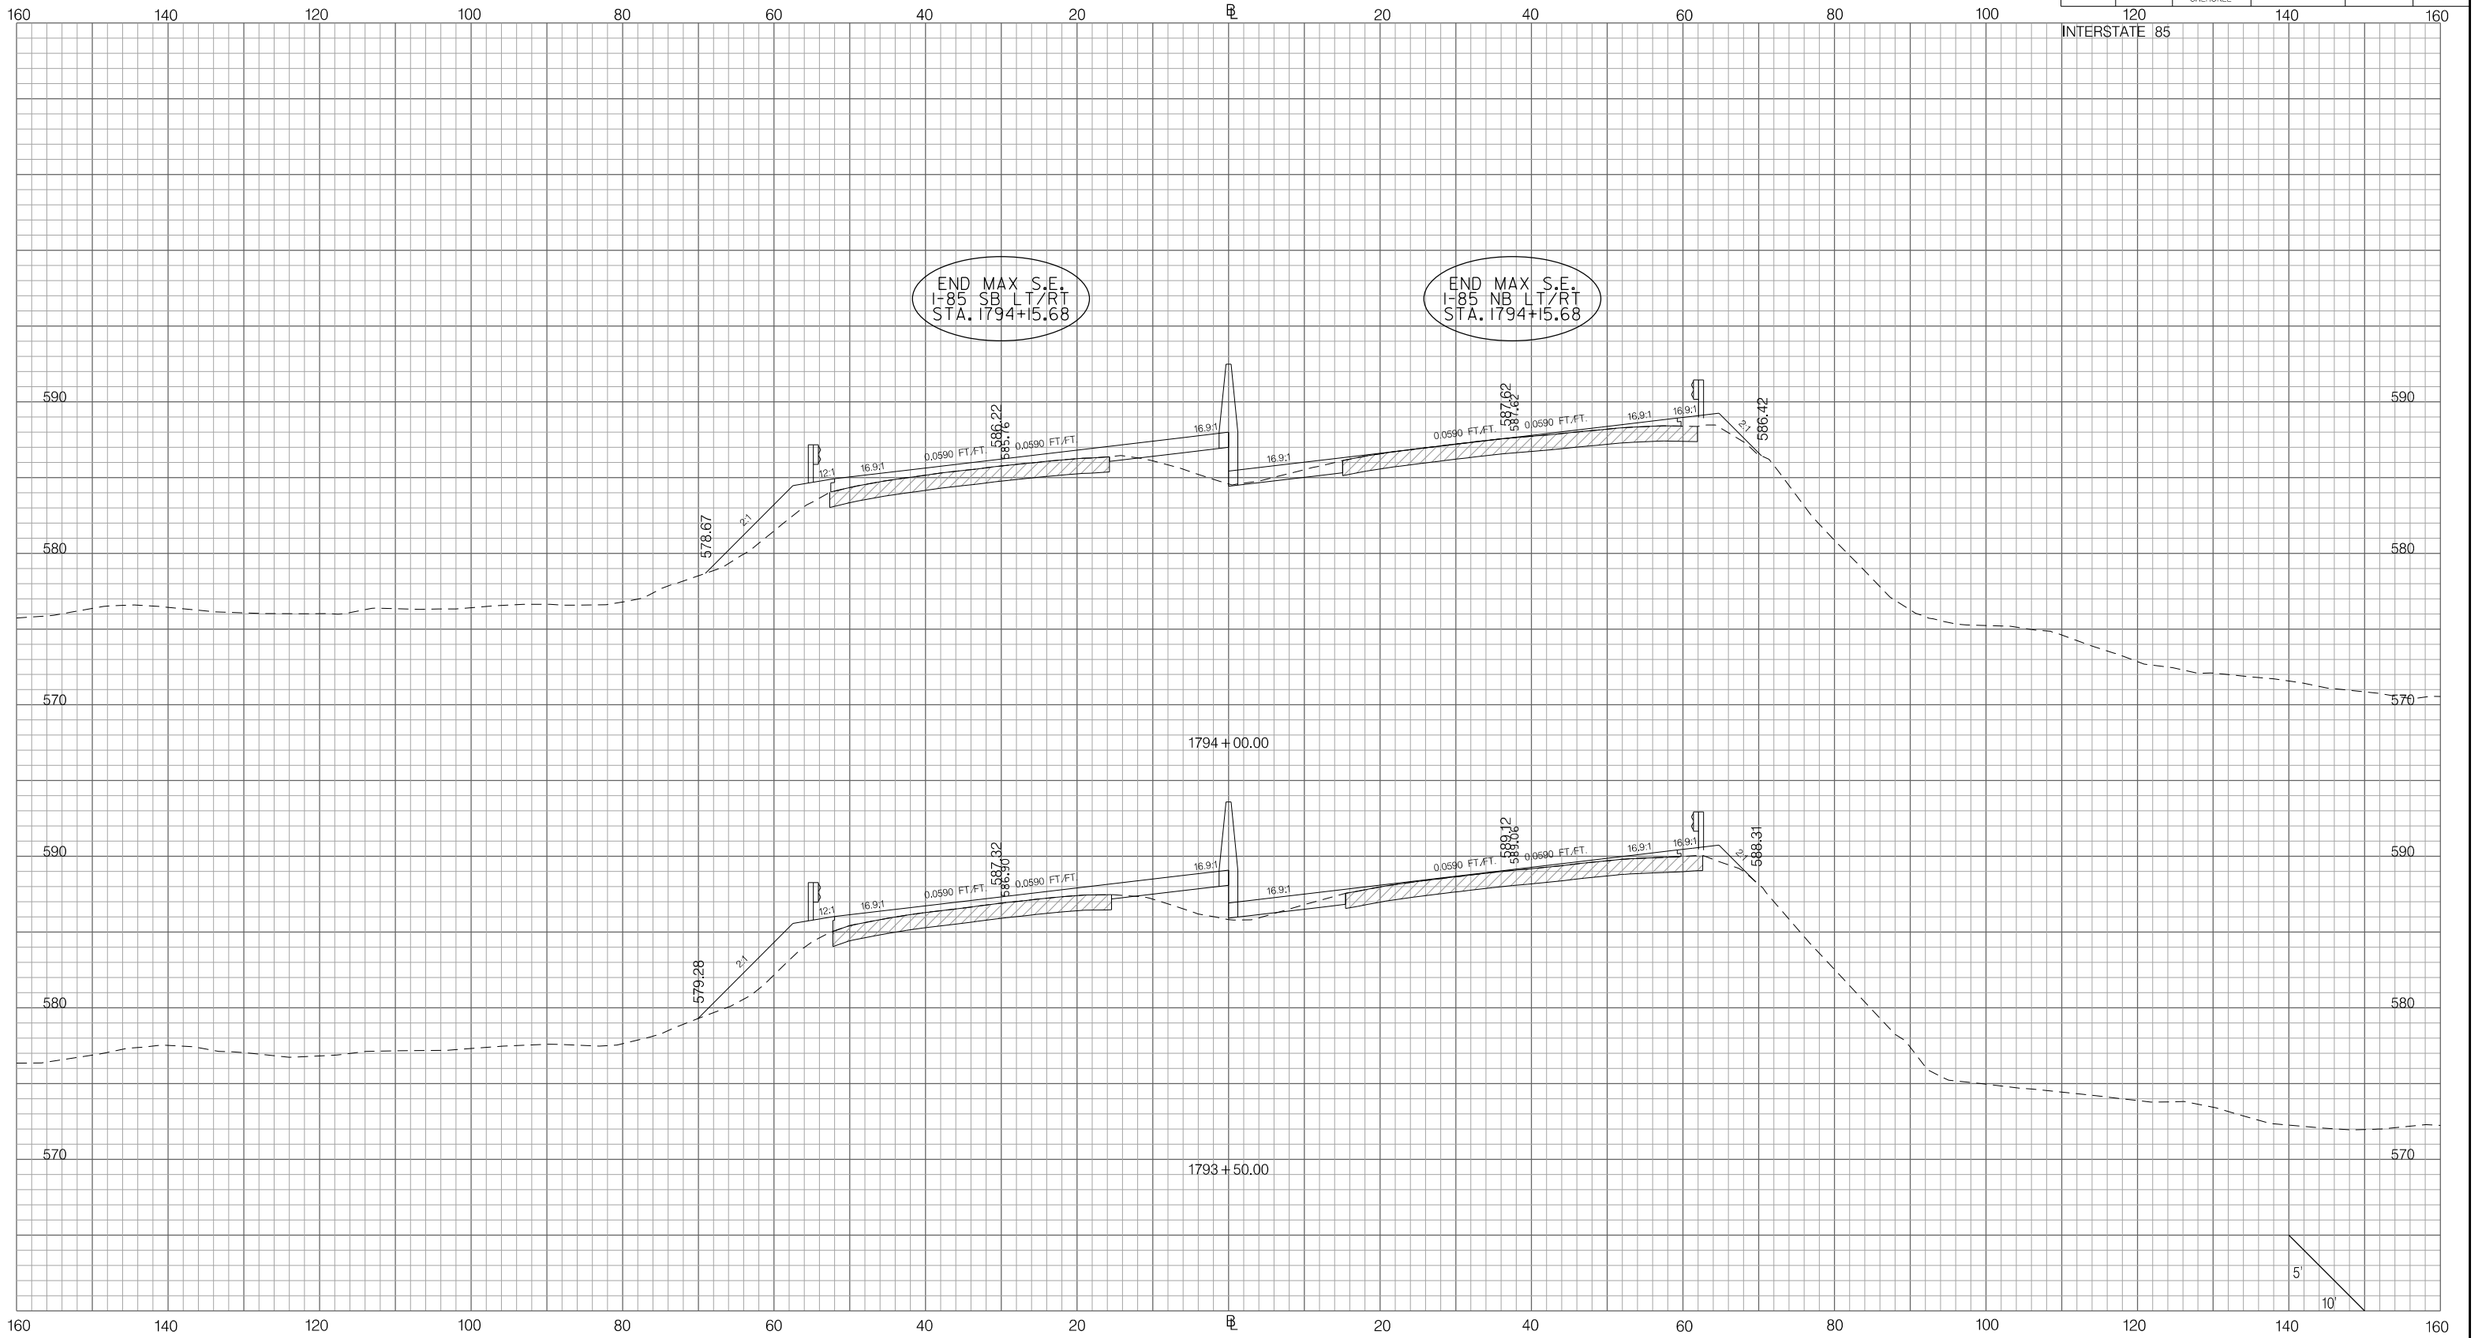

PRELIMINARY
NOT FOR CONSTRUCTION

SCALE: 1" =

REV. NO.	BY	DATE	DESCRIPTION OF REVISION
7			
6			
5			
4			
3			
2			
1			

SOUTH CAROLINA DEPARTMENT OF TRANSPORTATION
INTERSTATE 85

CROSS SECTION SHEET

INTERSTATE 85 MILE MARKER 90–97
SEGMENT C

Z:\Projects\14-60 I85 Widening Cherokee Co MM80-96\Dgn\CrossSections\CROSS SECTION SHEET FILES\PX_I85.dgn
3/9/2016

FED. RD. DIV. NO.	STATE	COUNTY	PROJECT ID	ROAD / ROUTE NO.	SHEET NO.
3	SC	SPARTANBURG CHEROKEE	P027114	INTERSTATE 85	X192

INTERSTATE 85

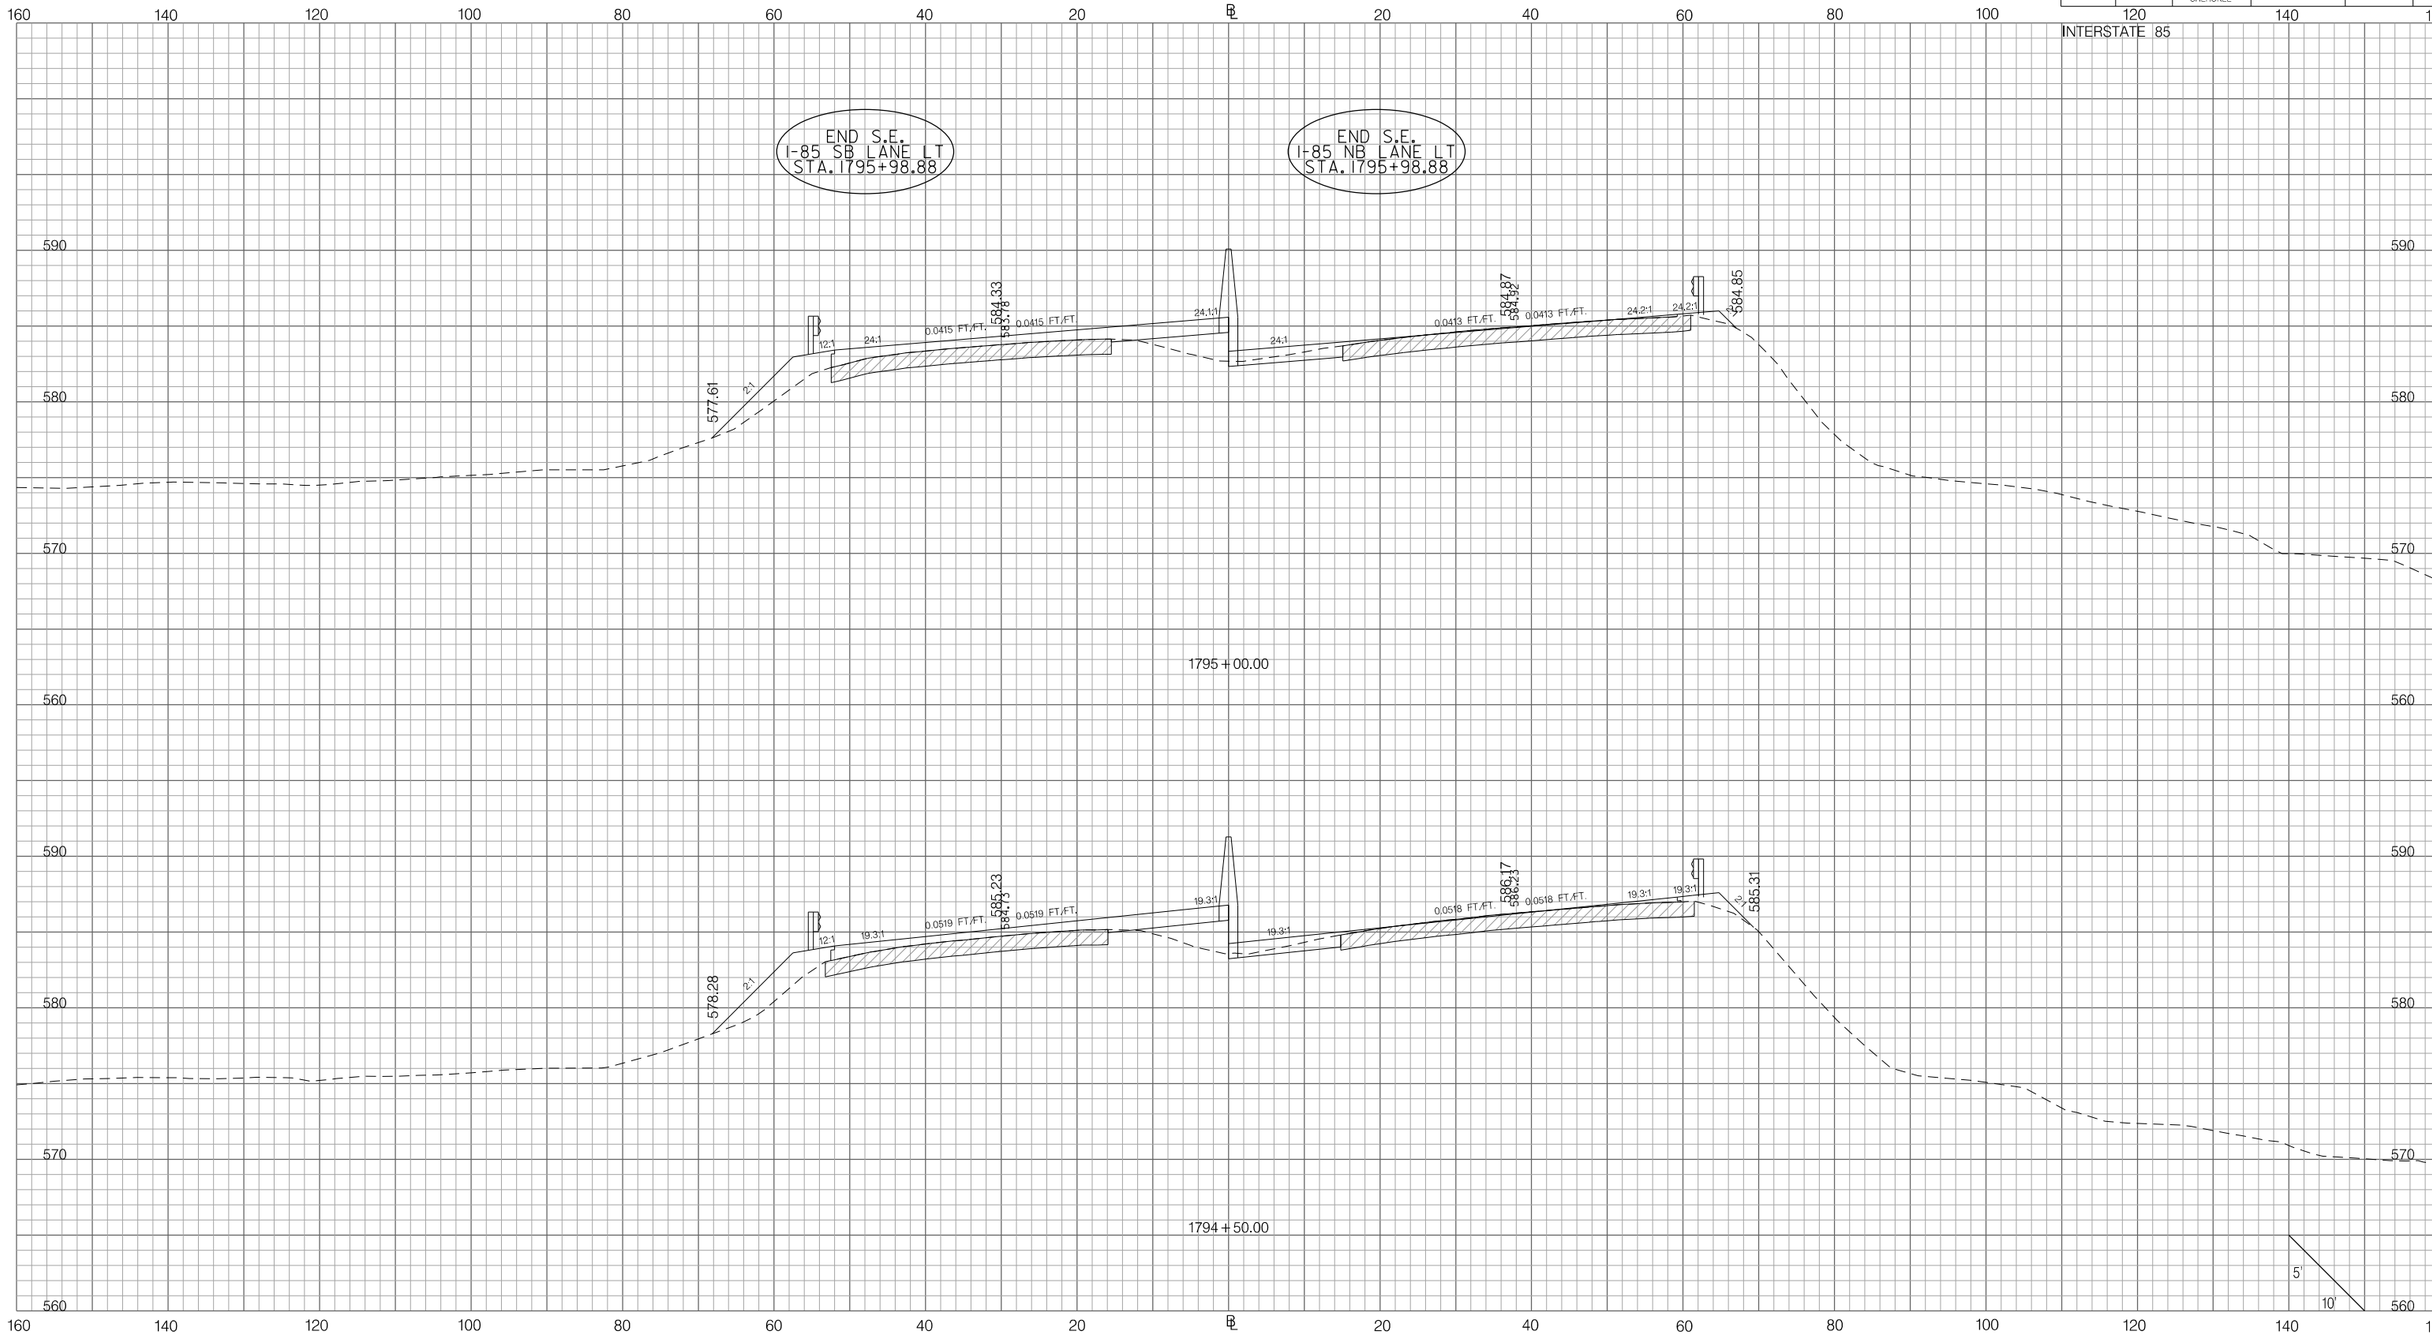

PRELIMINARY
NOT FOR CONSTRUCTION

SCALE: 1" =

REV. NO.	BY	DATE	DESCRIPTION OF REVISION
7			
6			
5			
4			
3			
2			
1			

SOUTH CAROLINA DEPARTMENT OF TRANSPORTATION
INTERSTATE 85

CROSS SECTION SHEET

INTERSTATE 85 MILE MARKER 90–97
SEGMENT C

Z:\Projects\14-60 I85 Widening Cherokee Co MM80-96\Dgn\CrossSections\CROSS SECTION SHEET FILES\PX_I85.dgn
3/9/2016

FED. RD. DIV. NO.	STATE	COUNTY	PROJECT ID	ROAD / ROUTE NO.	SHEET NO.
3	SC	SPARTANBURG CHEROKEE	P027114	INTERSTATE 85	X193

INTERSTATE 85

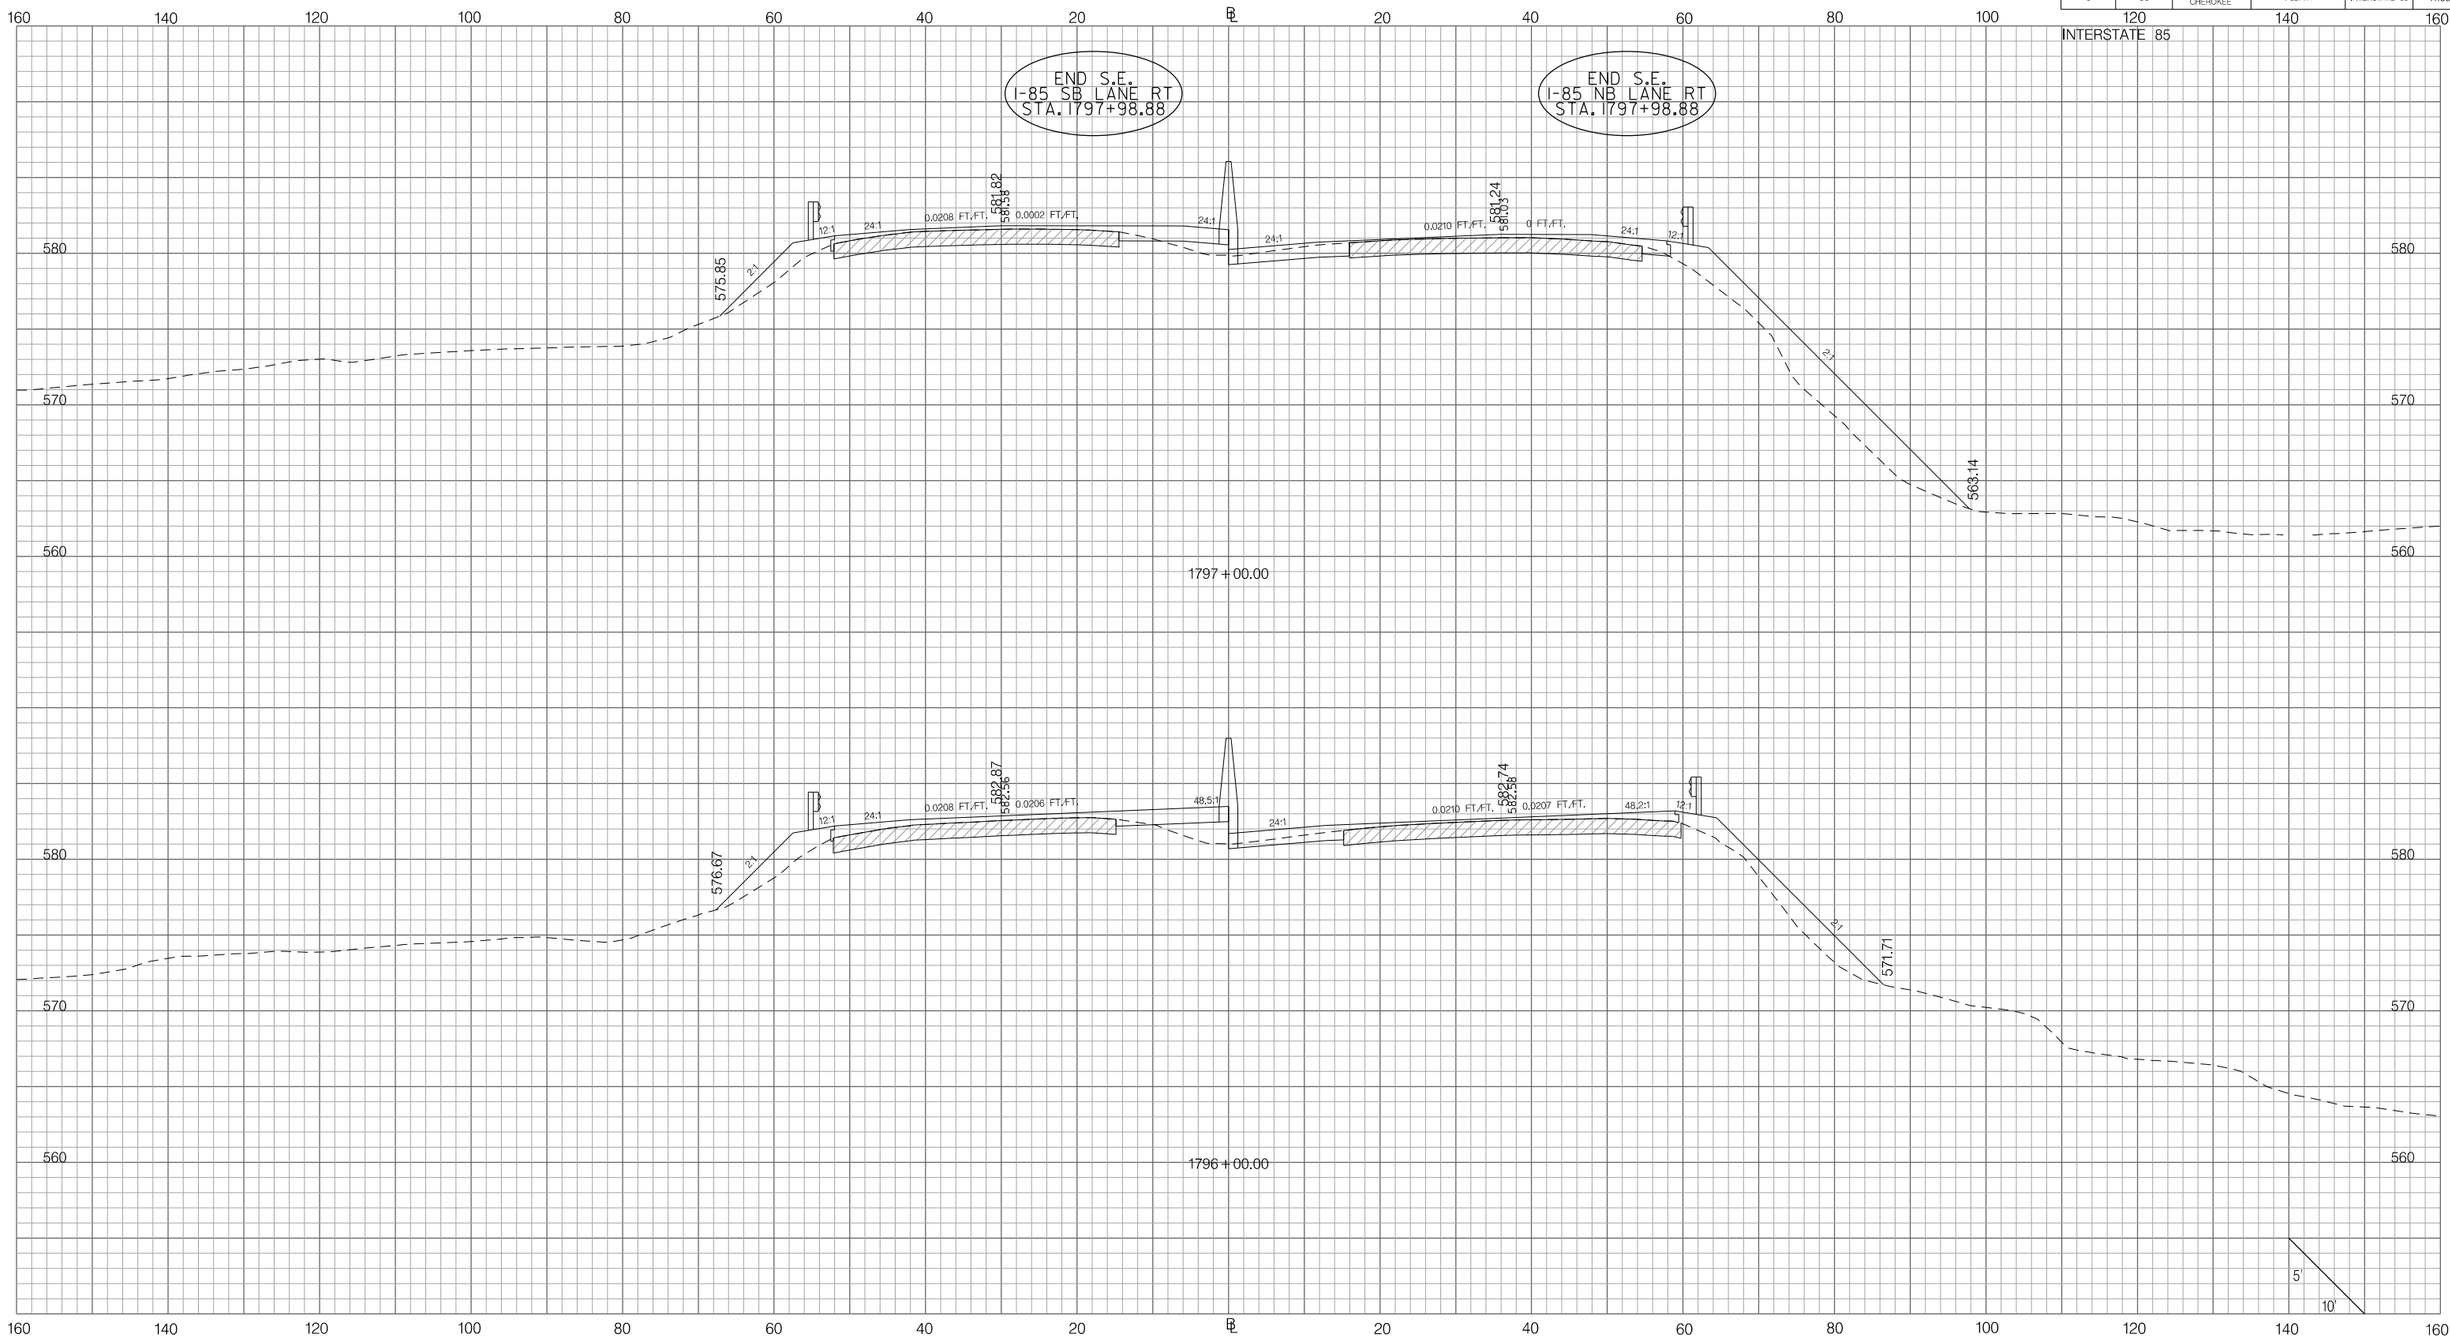

PRELIMINARY
NOT FOR CONSTRUCTION

SCALE: 1" =

REV. NO.	BY	DATE	DESCRIPTION OF REVISION
7			
6			
5			
4			
3			
2			
1			

SOUTH CAROLINA DEPARTMENT OF TRANSPORTATION
INTERSTATE 85

CROSS SECTION SHEET

INTERSTATE 85 MILE MARKER 90–97
SEGMENT C

Z:\Projects\14-60 I85 Widening Cherokee Co MM80-96\Dgn\CrossSections\CROSS SECTION SHEET FILES\PX_I85.dgn
3/9/2016

FED. RD. DIV. NO.	STATE	COUNTY	PROJECT ID	ROAD / ROUTE NO.	SHEET NO.
3	SC	SPARTANBURG CHEROKEE	P027114	INTERSTATE 85	X194

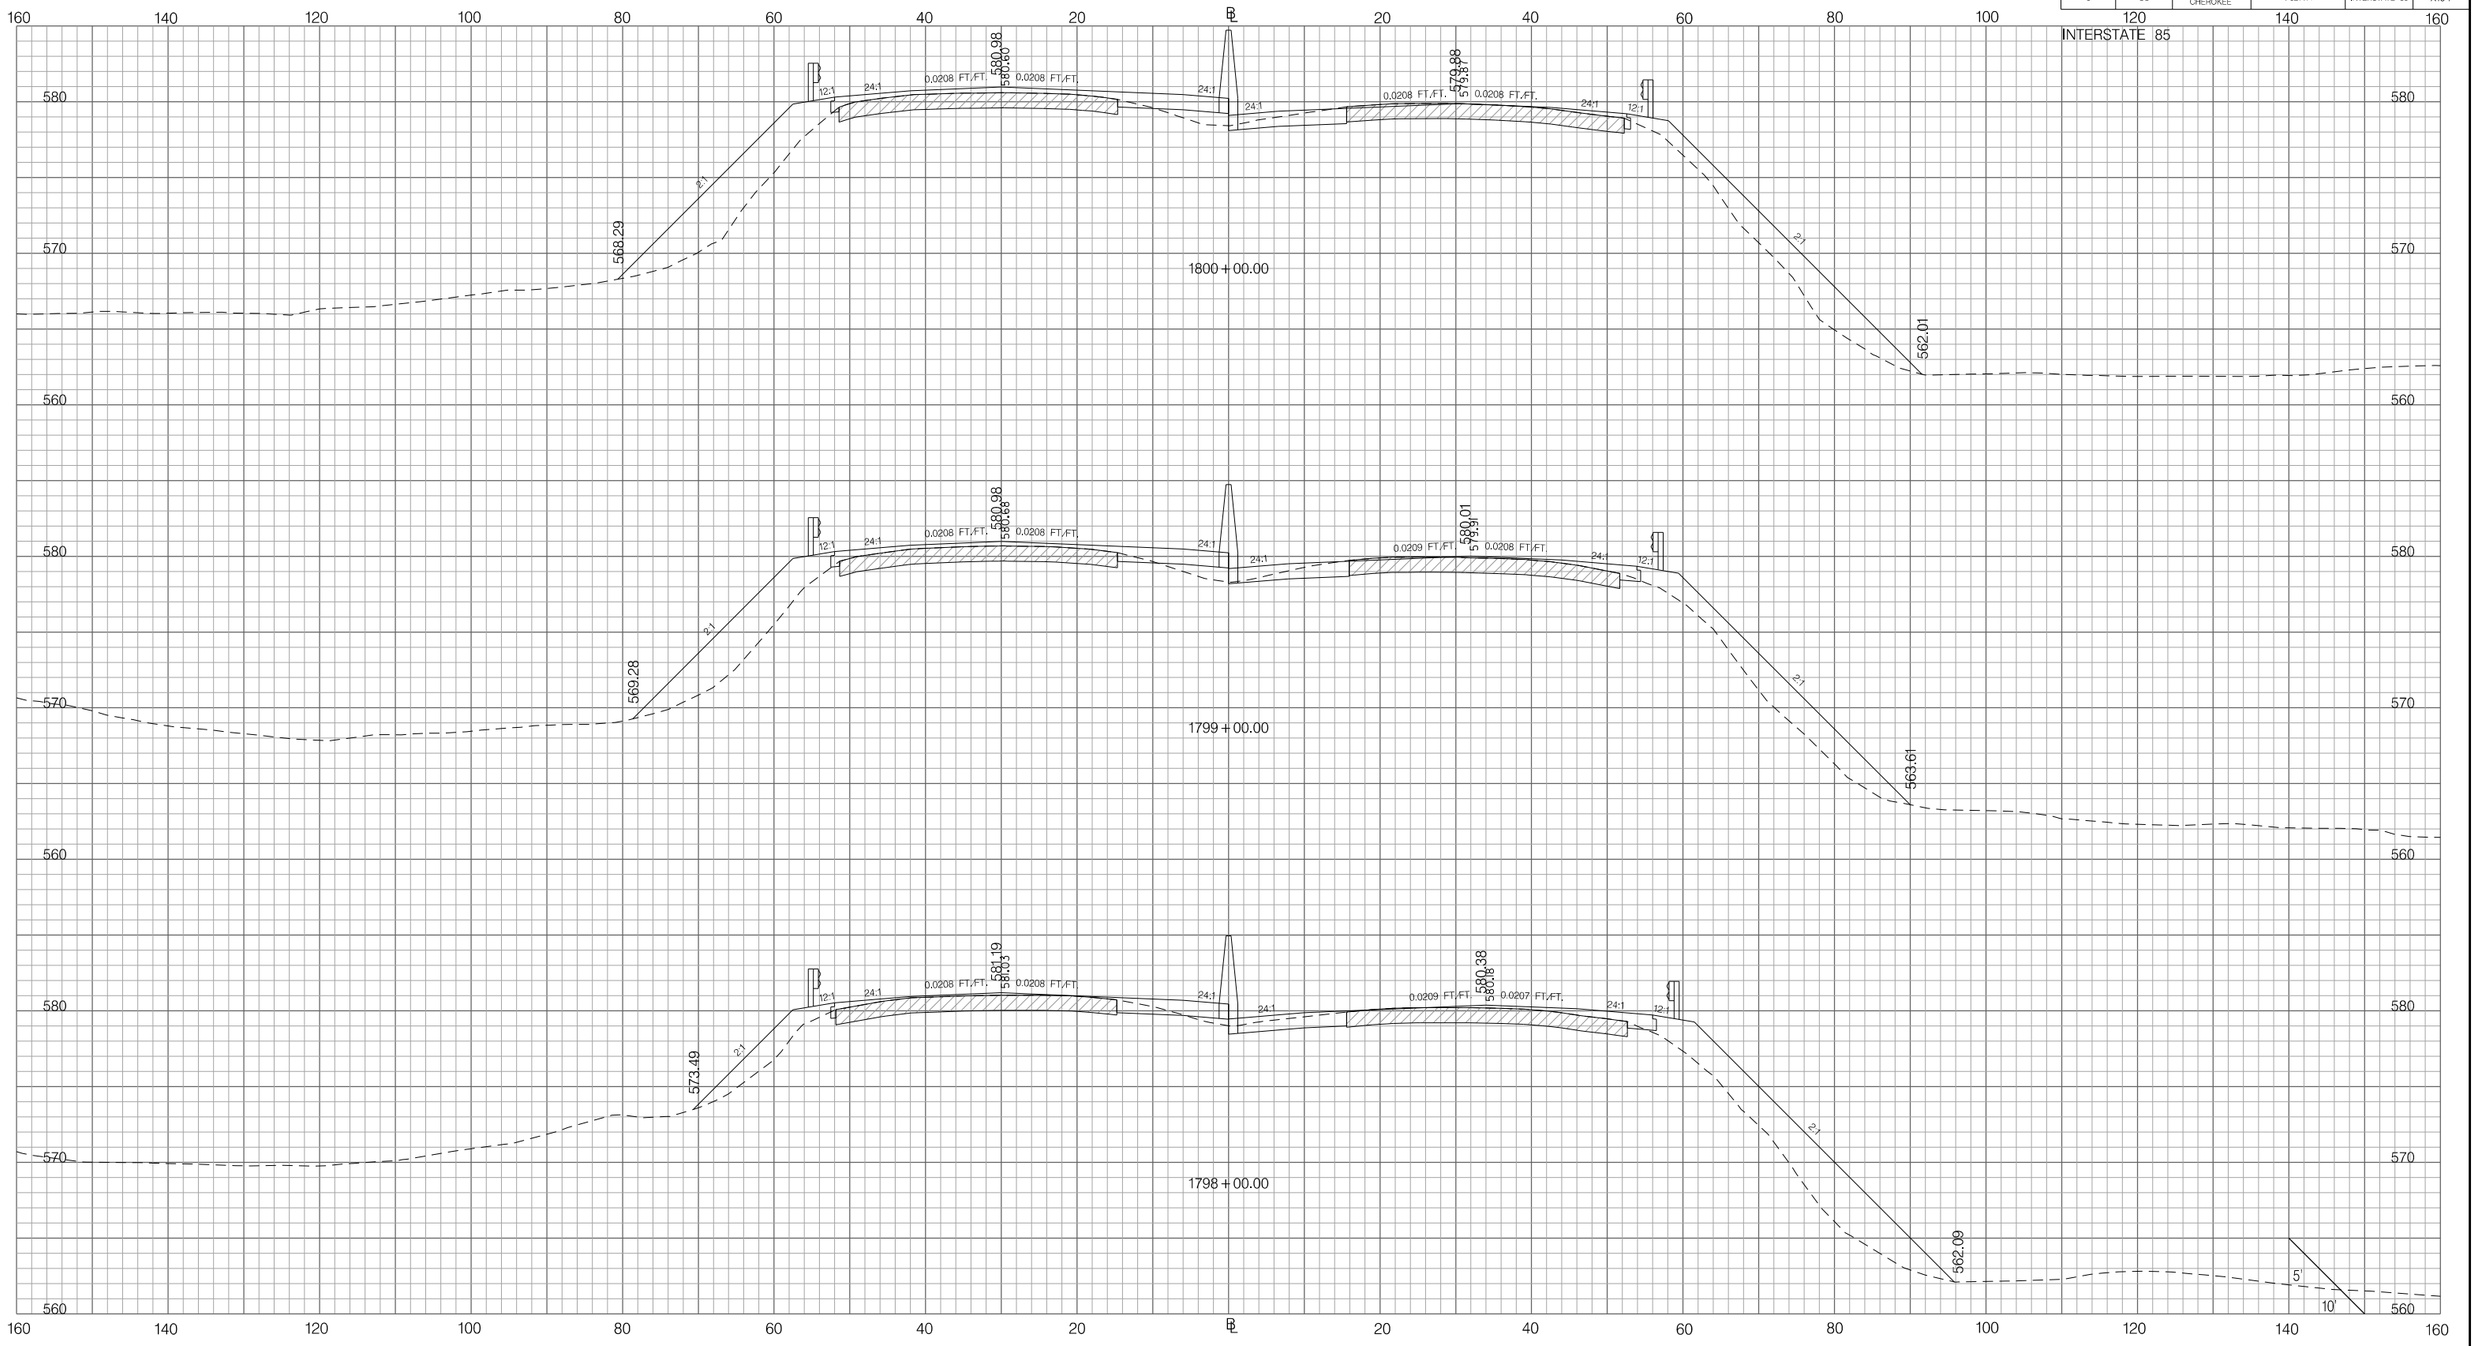

PRELIMINARY
NOT FOR CONSTRUCTION

SCALE: 1" =

REV. NO.	BY	DATE	DESCRIPTION OF REVISION
7			
6			
5			
4			
3			
2			
1			

SOUTH CAROLINA DEPARTMENT OF TRANSPORTATION
INTERSTATE 85

CROSS SECTION SHEET

INTERSTATE 85 MILE MARKER 90–97
SEGMENT C

Z:\Projects\14-60 I85 Widening Cherokee Co MM80-96\Dgn\CrossSections\CROSS SECTION SHEET FILES\PX_I85.dgn
3/9/2016

FED. RD. DIV. NO.	STATE	COUNTY	PROJECT ID	ROAD / ROUTE NO.	SHEET NO.
3	SC	SPARTANBURG CHEROKEE	P027114	INTERSTATE 85	X195

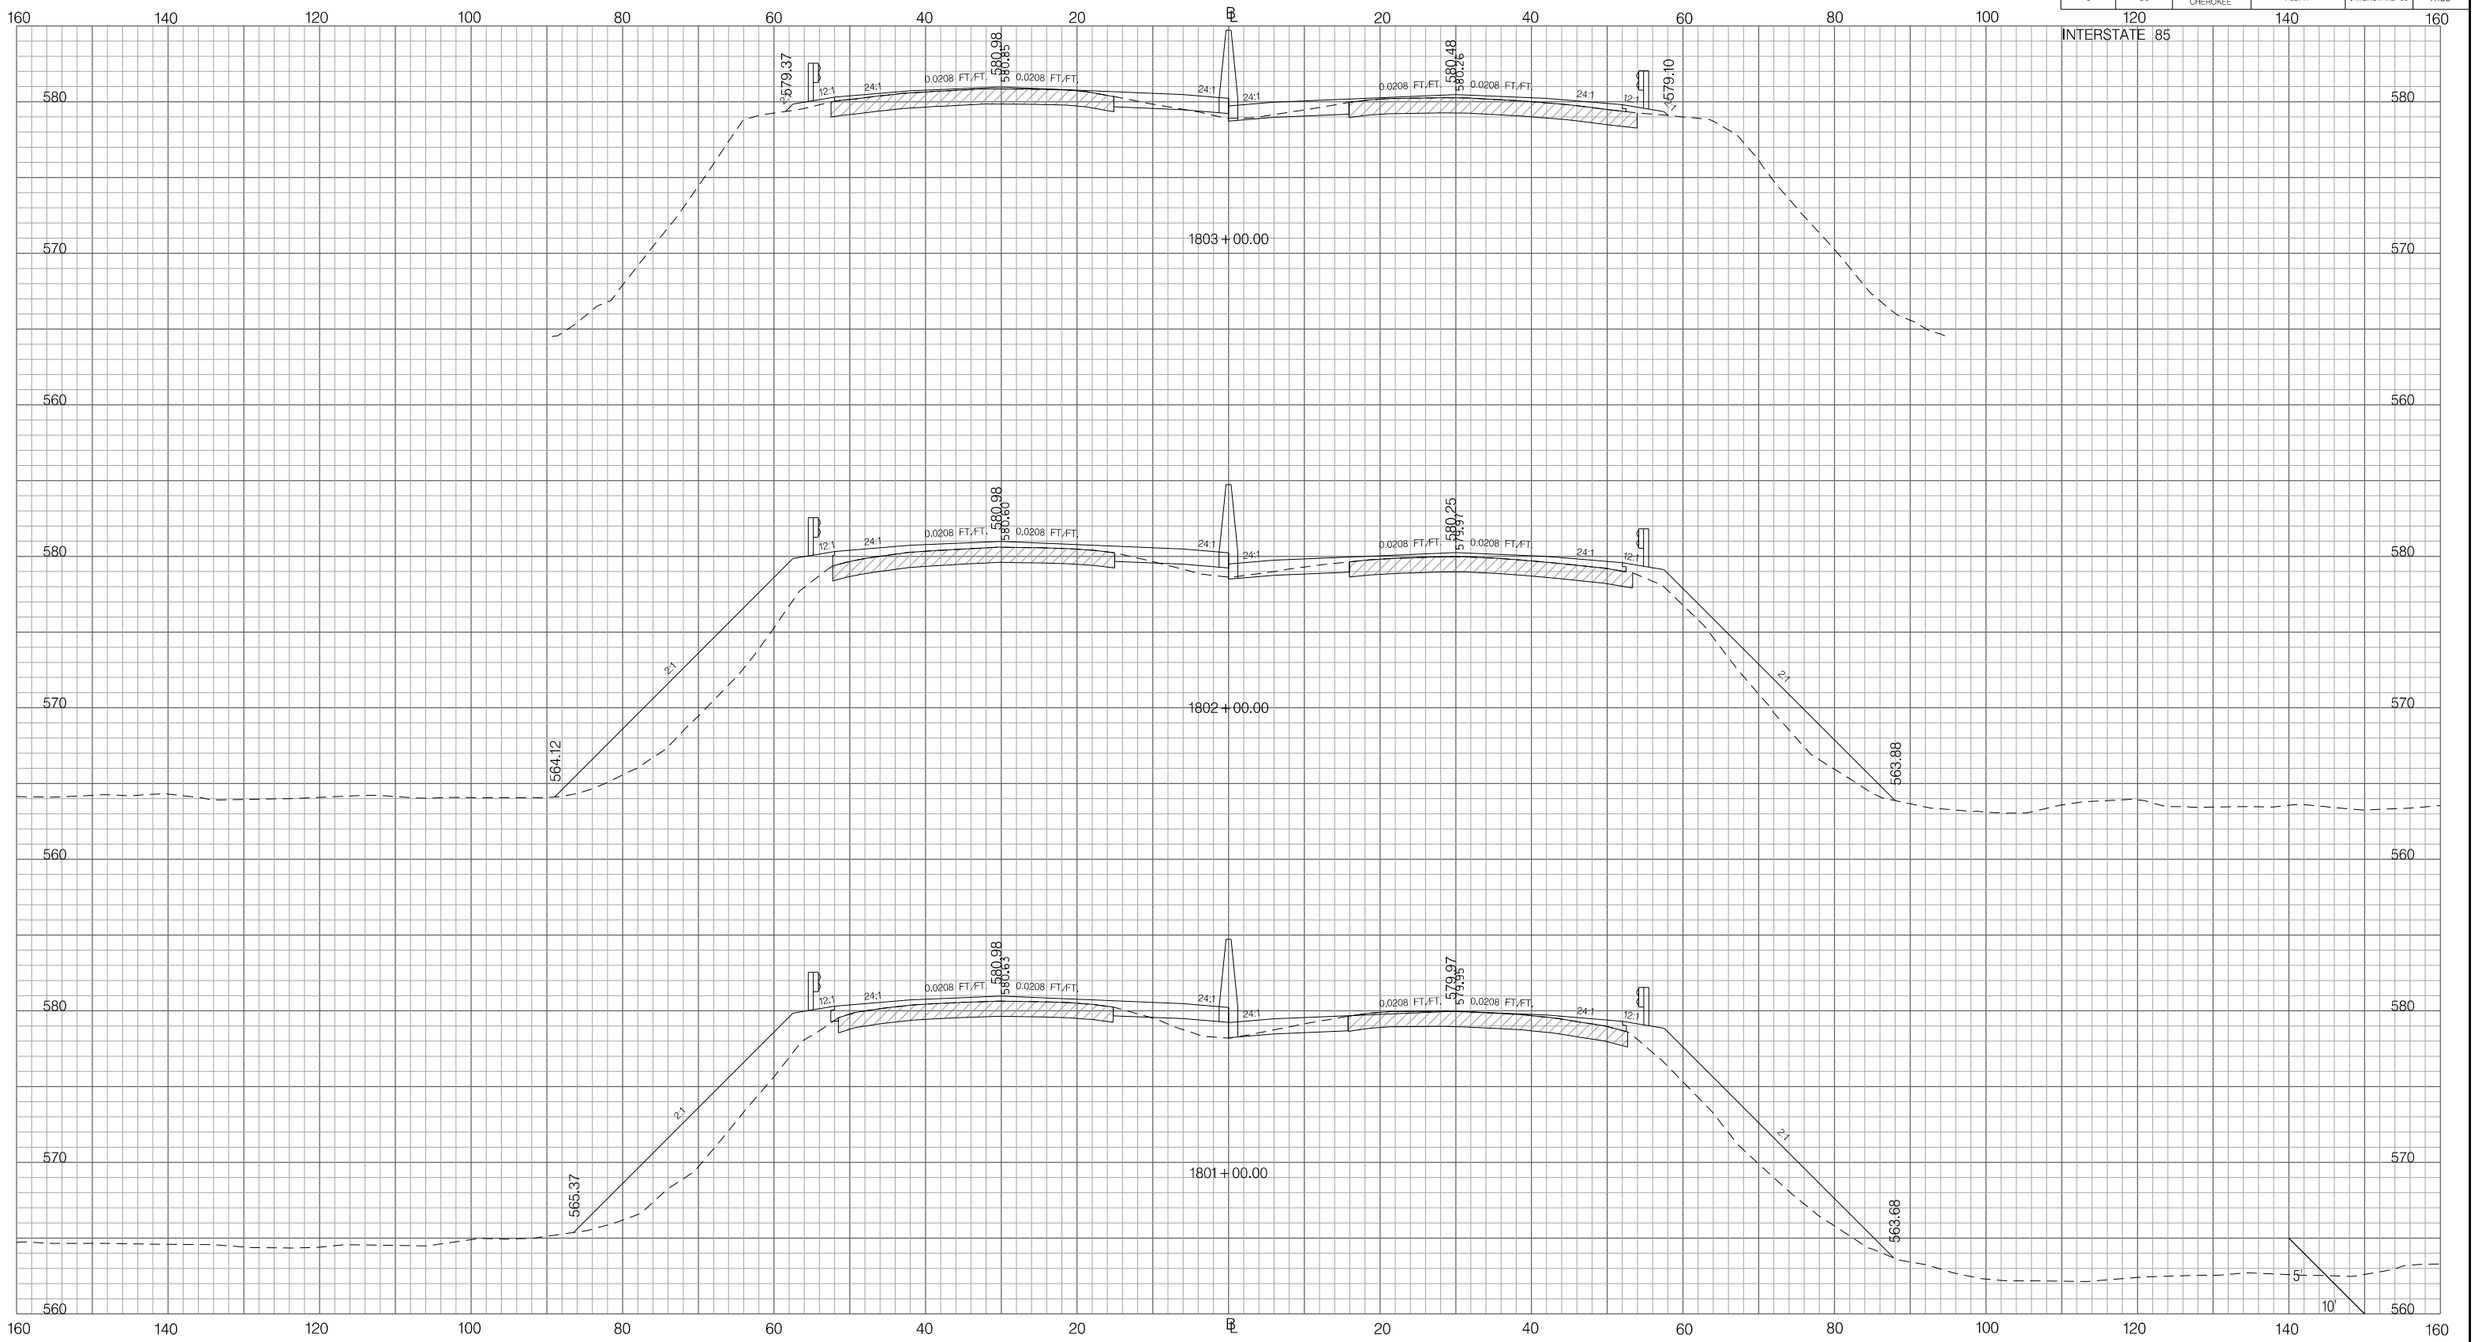

PRELIMINARY
NOT FOR CONSTRUCTION

SCALE: 1" =

REV. NO.	BY	DATE	DESCRIPTION OF REVISION
7			
6			
5			
4			
3			
2			
1			

SOUTH CAROLINA DEPARTMENT OF TRANSPORTATION
INTERSTATE 85

CROSS SECTION SHEET

INTERSTATE 85 MILE MARKER 90–97
SEGMENT C

Z:\Projects\14-60 I85 Widening Cherokee Co MM80-96\Dgn\Crosssections\CROSS SECTION SHEET FILES\PX_I85.dgn
3/9/2016

FED. RD. DIV. NO.	STATE	COUNTY	PROJECT ID	ROAD / ROUTE NO.	SHEET NO.
3	SC	SPARTANBURG CHEROKEE	P027114	INTERSTATE 85	X196

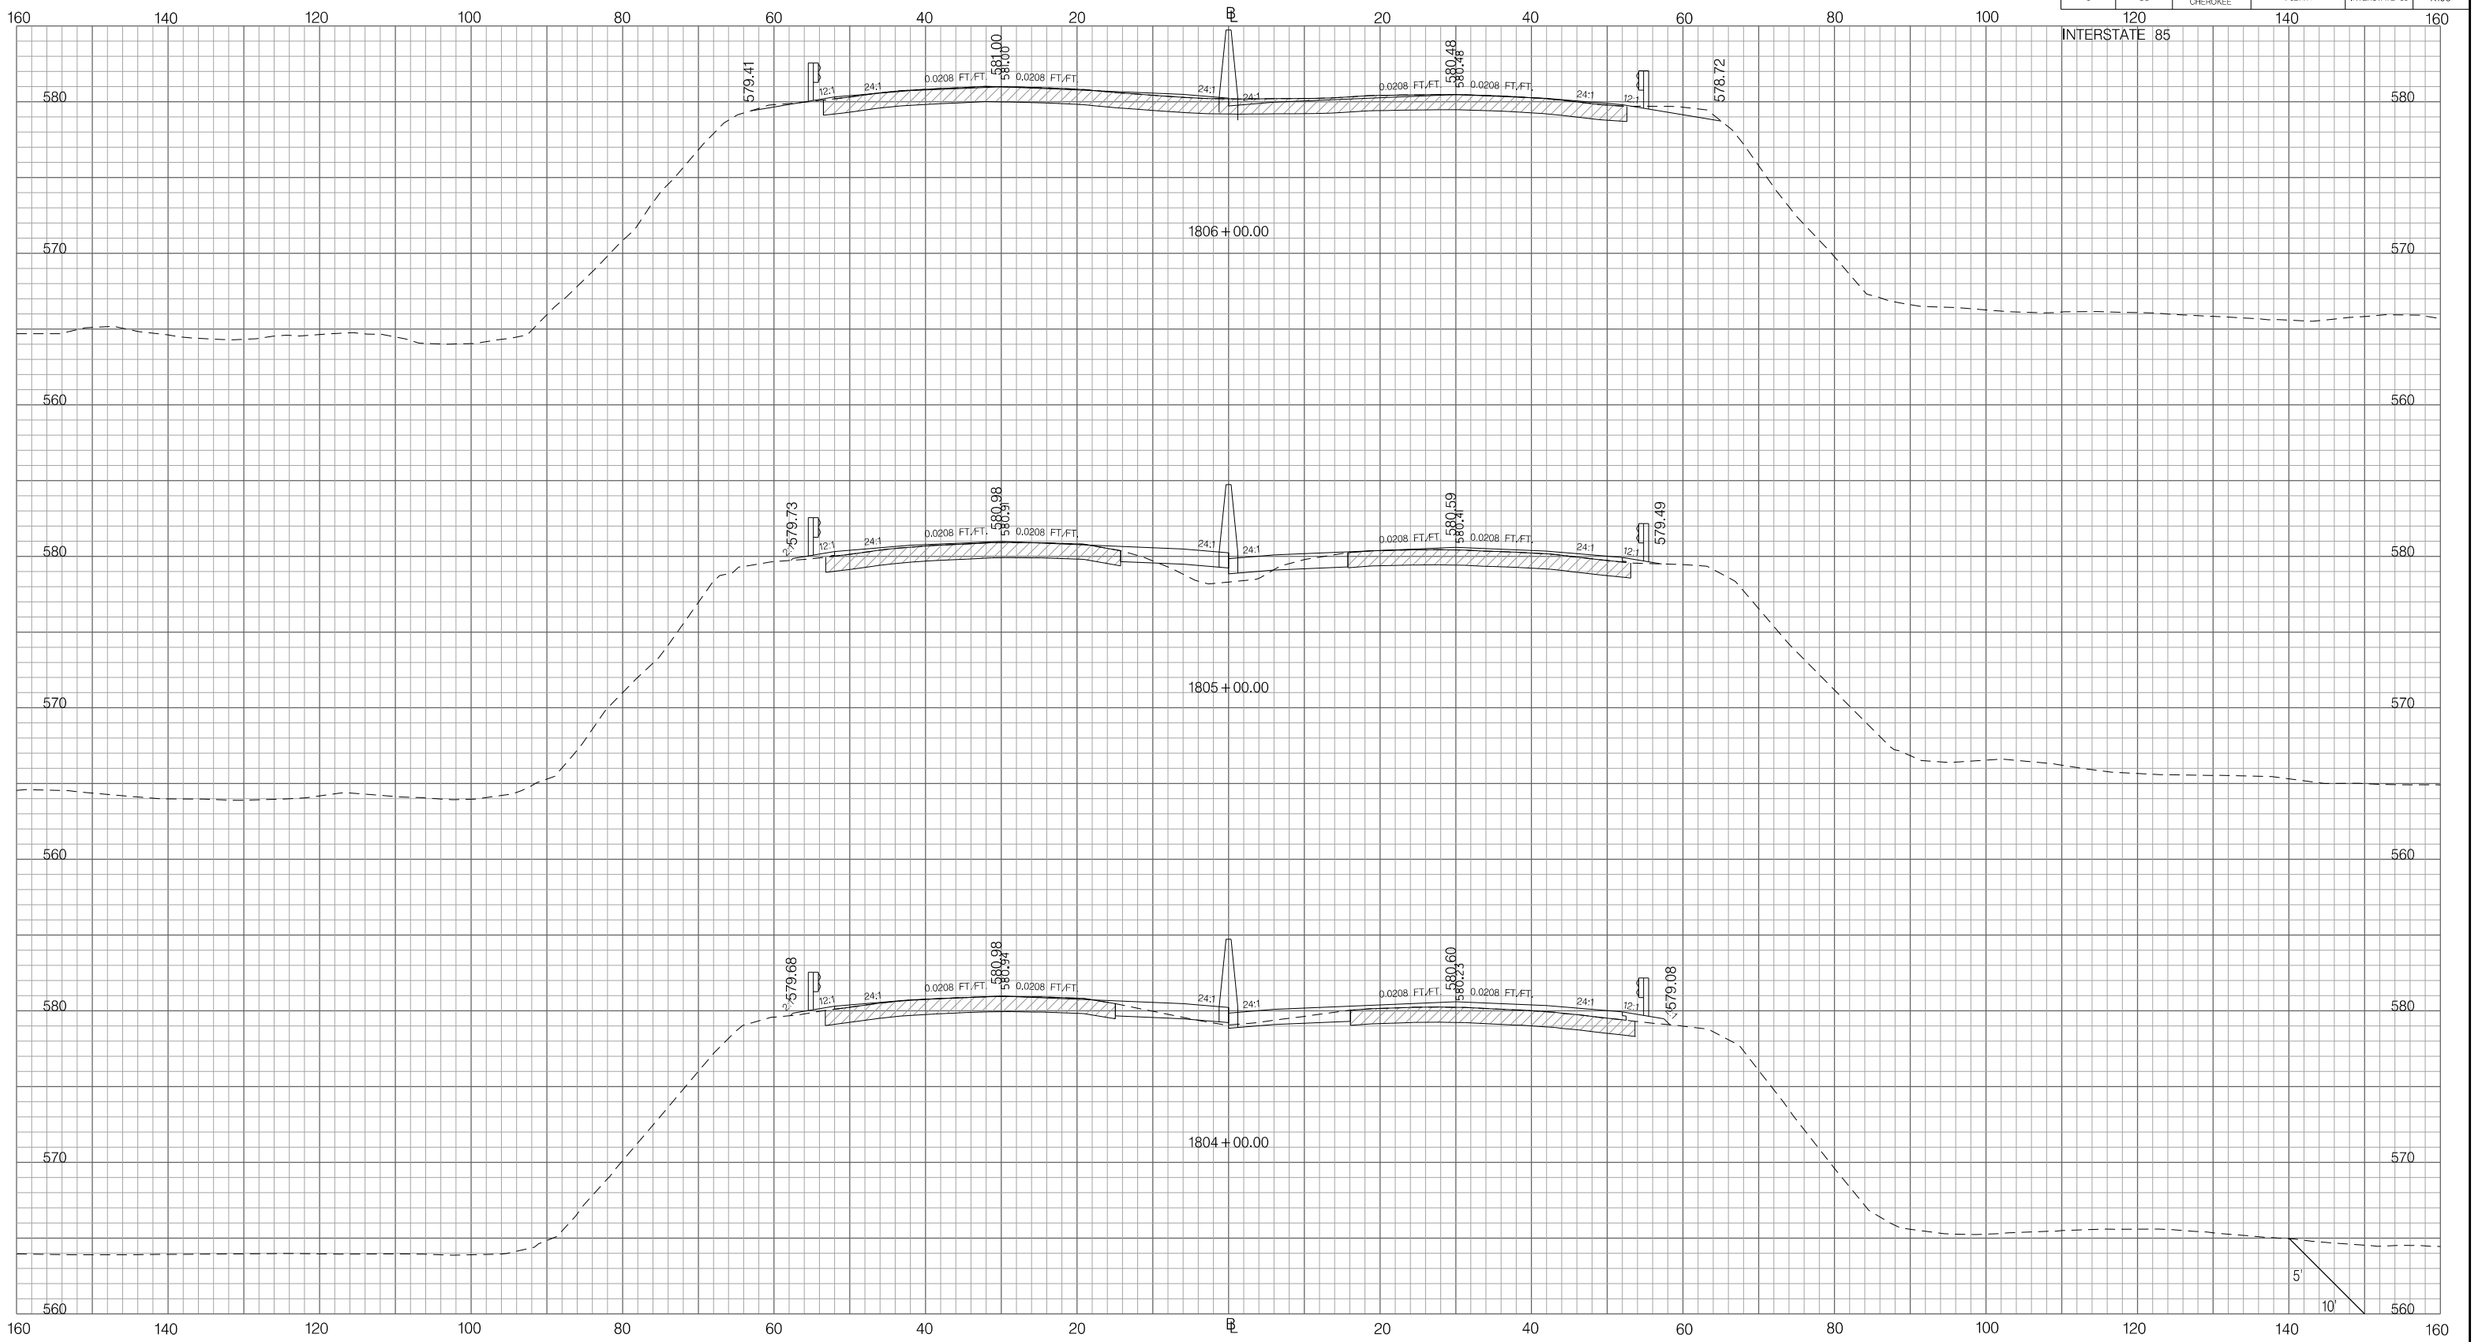

PRELIMINARY
NOT FOR CONSTRUCTION

SCALE: 1" =

REV. NO.	BY	DATE	DESCRIPTION OF REVISION
7			
6			
5			
4			
3			
2			
1			

SOUTH CAROLINA DEPARTMENT OF TRANSPORTATION
INTERSTATE 85

CROSS SECTION SHEET

INTERSTATE 85 MILE MARKER 90–97
SEGMENT C

Z:\Projects\14-60 I85 Widening Cherokee Co MM80-96\Dgn\Crosssections\CROSS SECTION SHEET FILES\PX_I85.dgn
3/9/2016

FED. RD. DIV. NO.	STATE	COUNTY	PROJECT ID	ROAD / ROUTE NO.	SHEET NO.
3	SC	SPARTANBURG CHEROKEE	P027114	INTERSTATE 85	X197

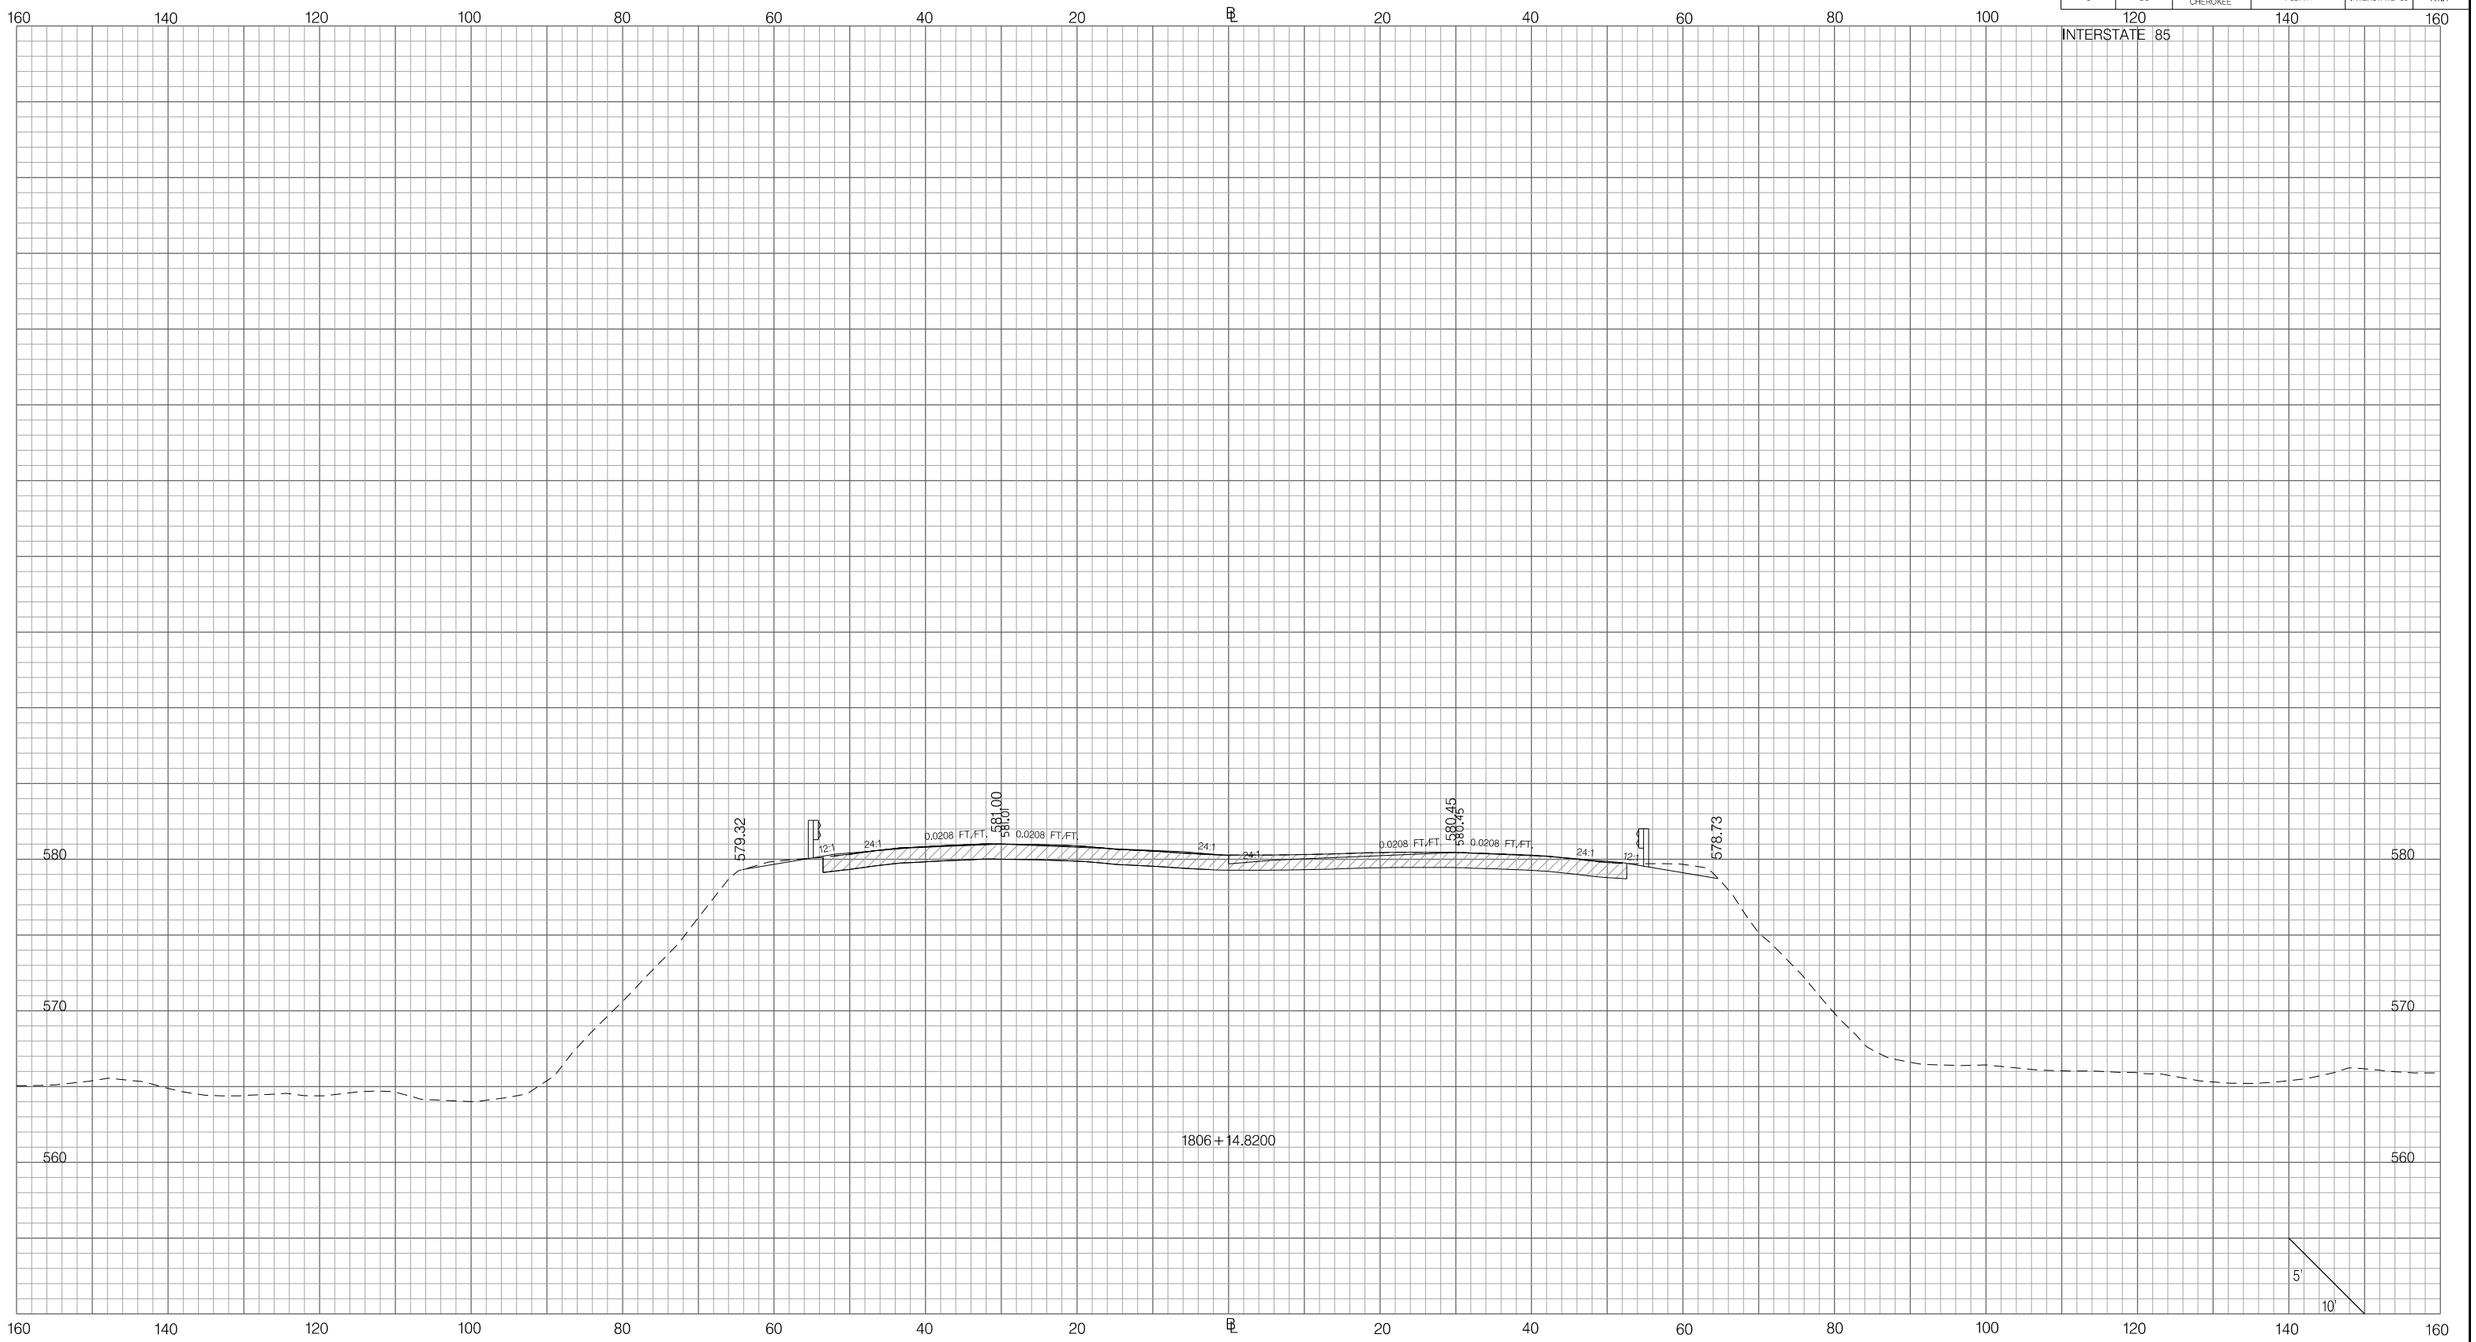

PRELIMINARY
NOT FOR CONSTRUCTION

SCALE: 1" =

REV. NO.	BY	DATE	DESCRIPTION OF REVISION
7			
6			
5			
4			
3			
2			
1			

SOUTH CAROLINA DEPARTMENT OF TRANSPORTATION
INTERSTATE 85

CROSS SECTION SHEET

INTERSTATE 85 MILE MARKER 90–97
SEGMENT C

Z:\Projects\14-60 I85 Widening Cherokee Co MM80-96\Dgn\CrossSections\CROSS SECTION SHEET FILES\PX_I85.dgn
3/9/2016

FED. RD. DIV. NO.	STATE	COUNTY	PROJECT ID	ROAD / ROUTE NO.	SHEET NO.
3	SC	SPARTANBURG CHEROKEE	P027114	INTERSTATE 85	X198

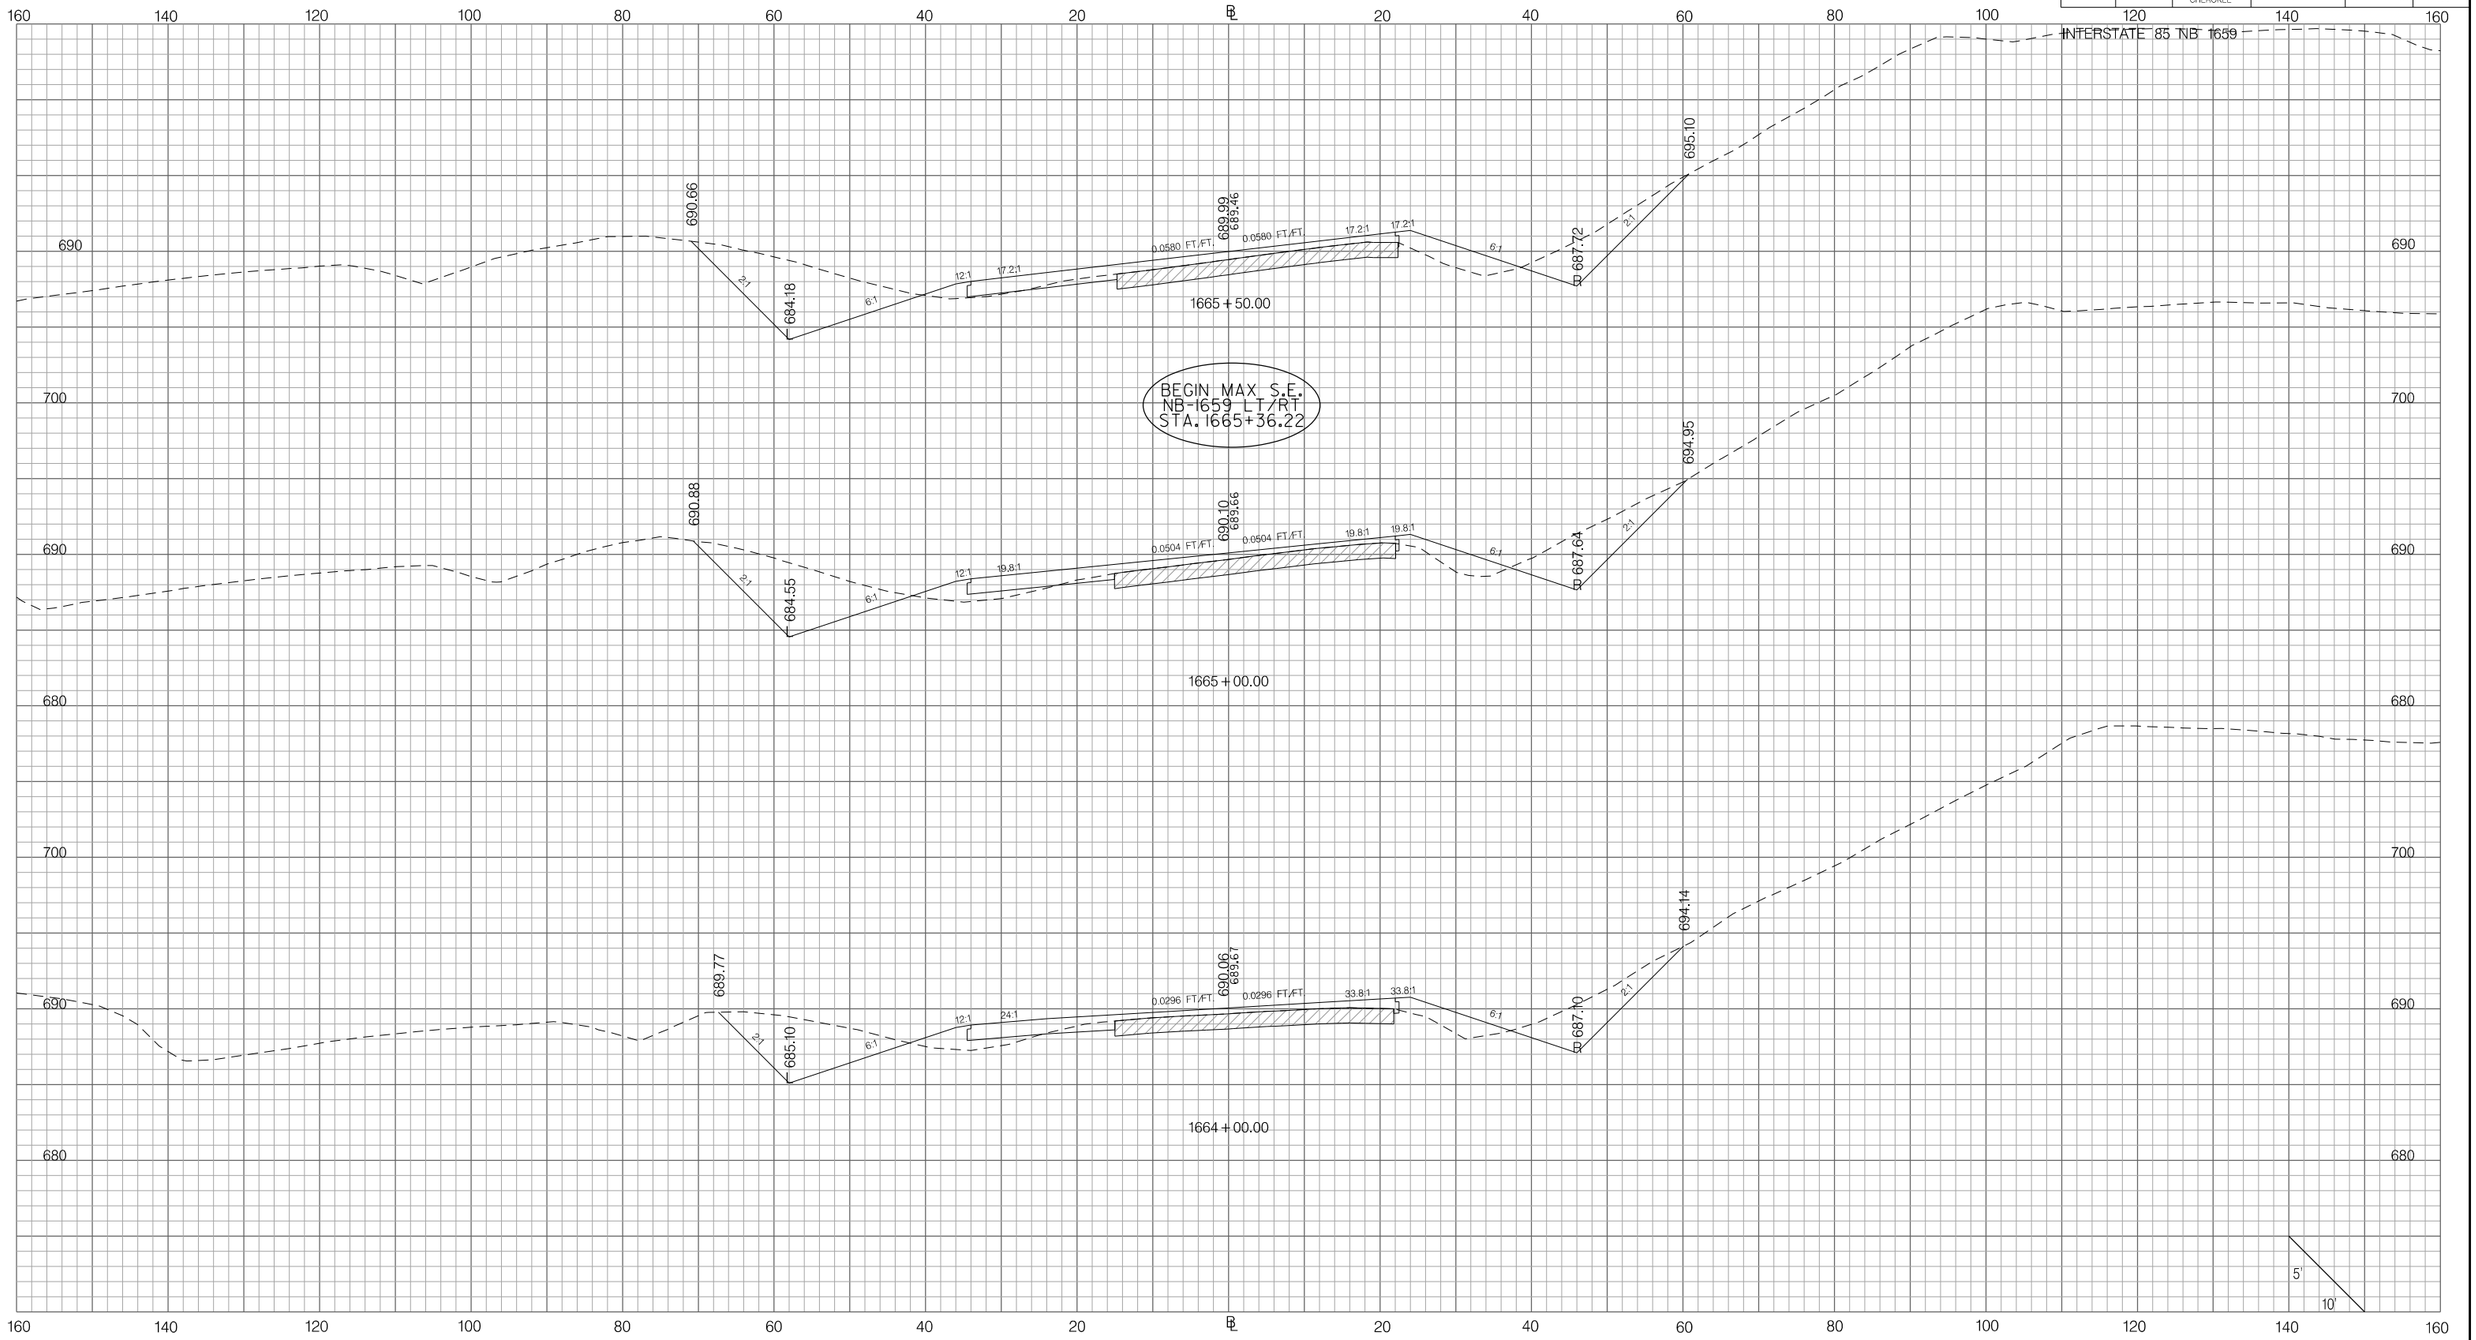

PRELIMINARY
NOT FOR CONSTRUCTION

SCALE: 1" =

REV. NO.	BY	DATE	DESCRIPTION OF REVISION
7			
6			
5			
4			
3			
2			
1			

SOUTH CAROLINA DEPARTMENT OF TRANSPORTATION
INTERSTATE 85

CROSS SECTION SHEET

INTERSTATE 85 MILE MARKER 90–97
SEGMENT C

Z:\Projects\14-60 I85 Widening Cherokee Co MM80-96\Dgn\CrossSections\CROSS SECTION SHEET FILES\PX_I85_NB_I659.dgn
3/9/2016

FED. RD. DIV. NO.	STATE	COUNTY	PROJECT ID	ROAD / ROUTE NO.	SHEET NO.
3	SC	SPARTANBURG CHEROKEE	P027114	INTERSTATE 85	X199

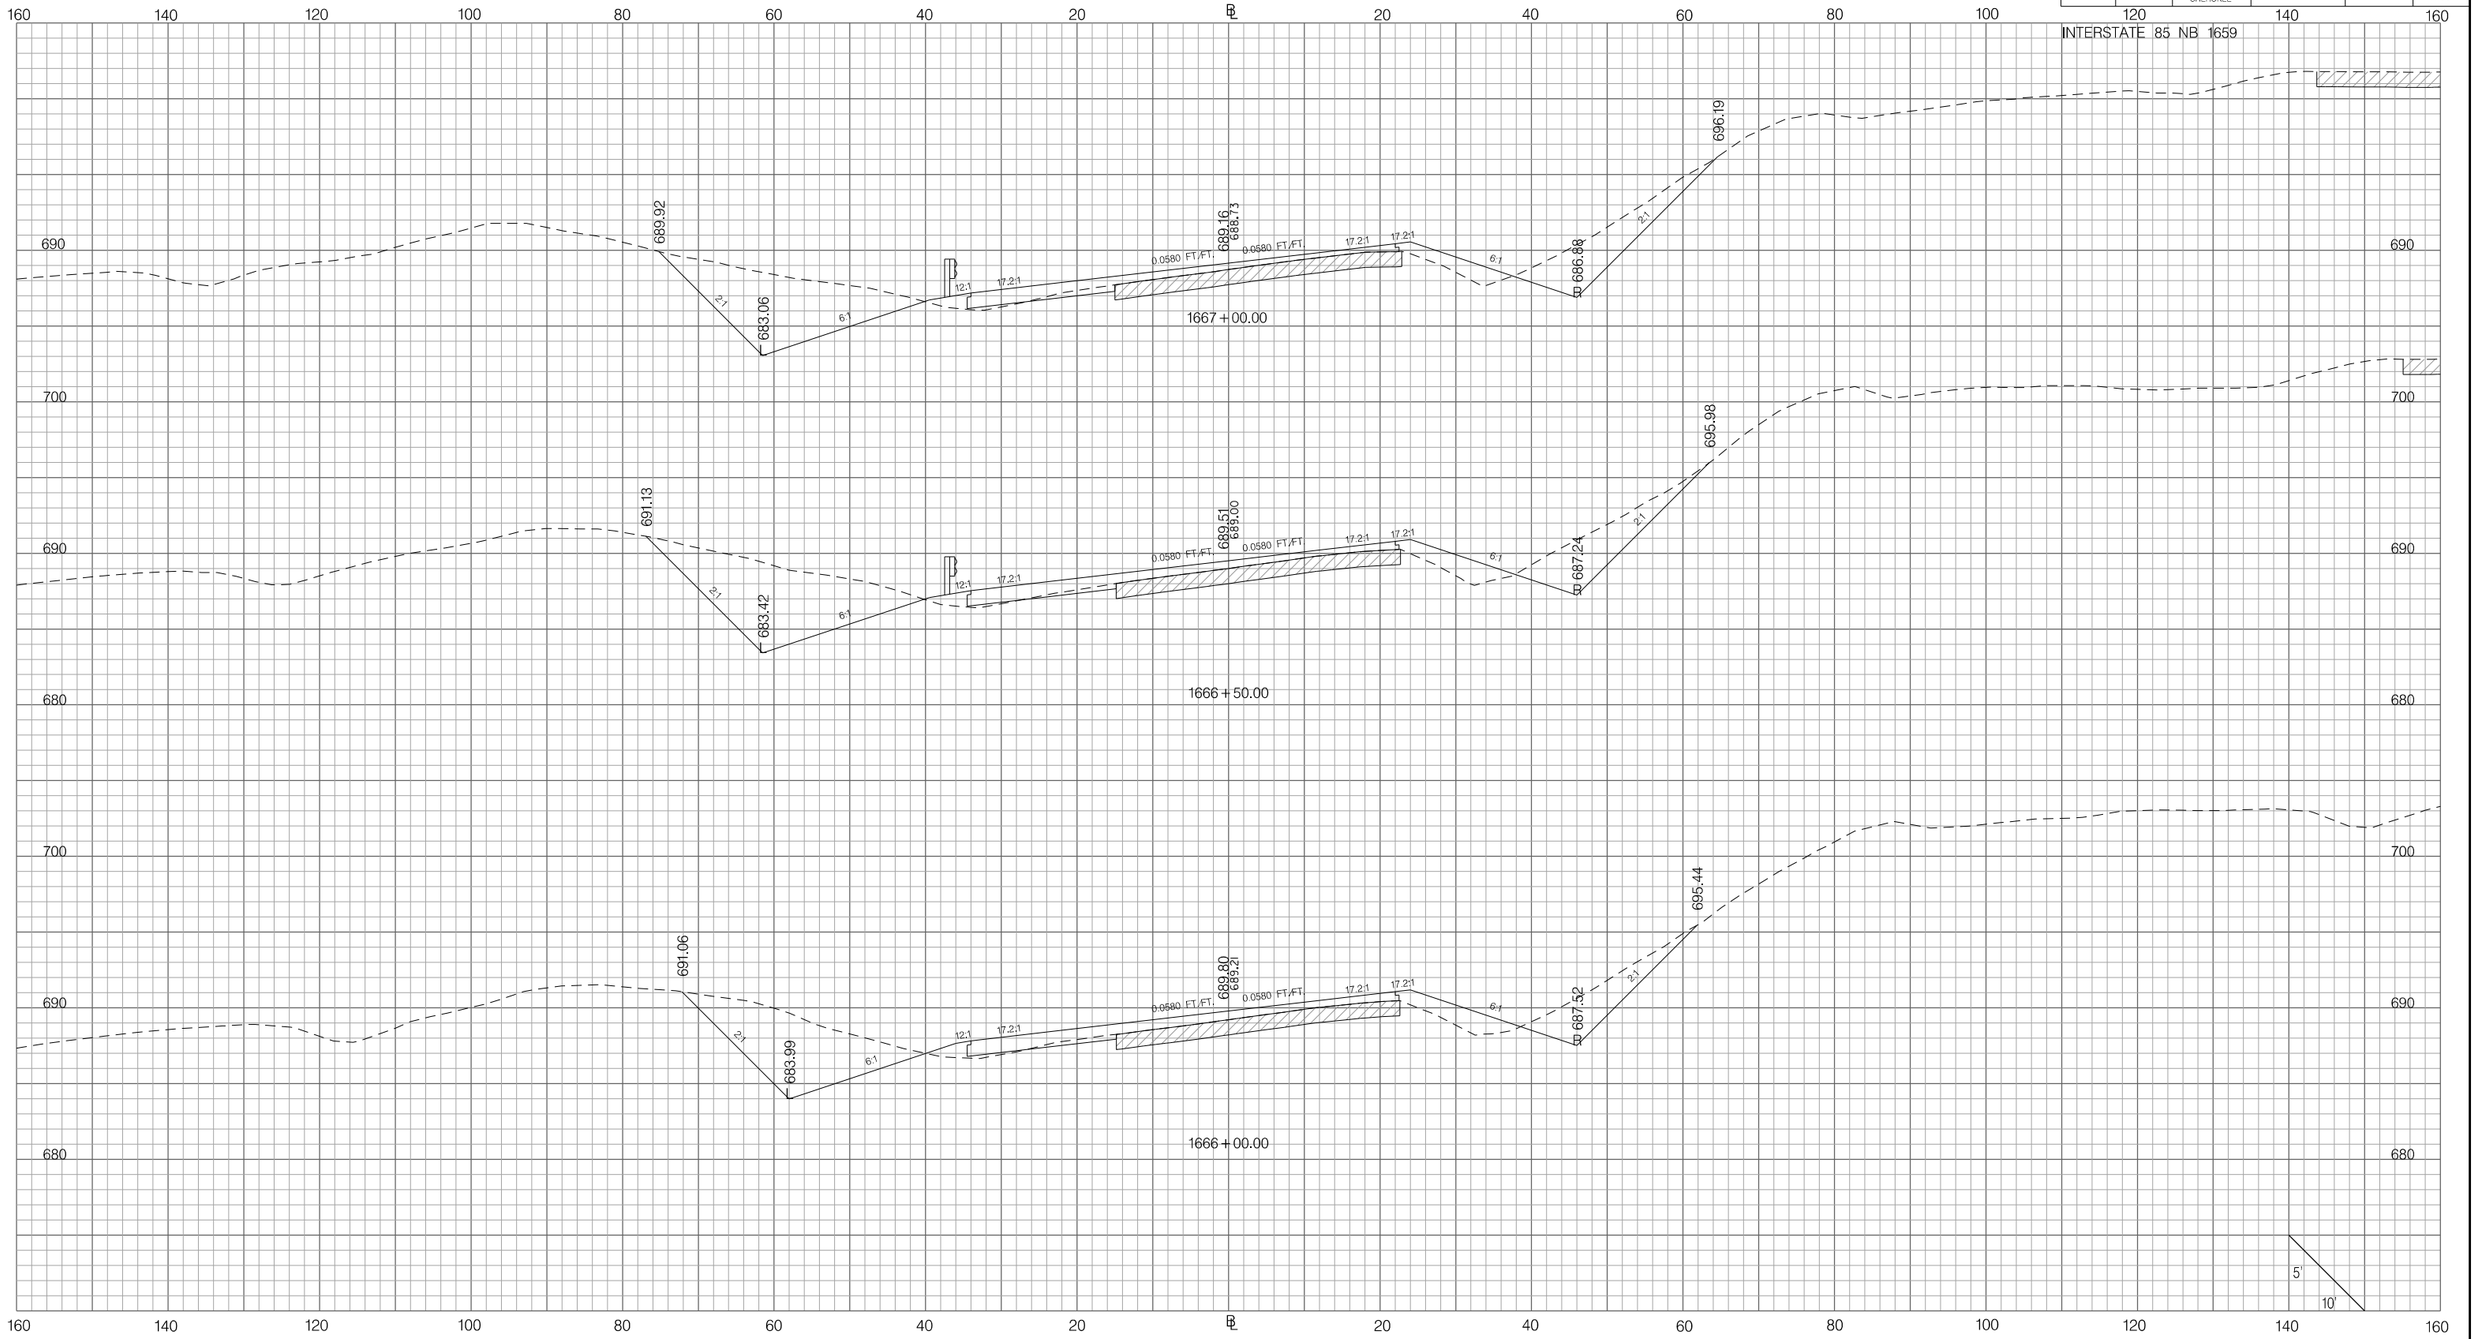

PRELIMINARY
NOT FOR CONSTRUCTION

SCALE: 1" =

REV. NO.	BY	DATE	DESCRIPTION OF REVISION
7			
6			
5			
4			
3			
2			
1			

SOUTH CAROLINA DEPARTMENT OF TRANSPORTATION
INTERSTATE 85

CROSS SECTION SHEET

INTERSTATE 85 MILE MARKER 90–97
SEGMENT C

Z:\Projects\14-60 I85 Widening Cherokee Co MM80-96\Dgn\Crosssections\CROSS SECTION SHEET FILES\PX_I85_NB_I659.dgn
3/9/2016

FED. RD. DIV. NO.	STATE	COUNTY	PROJECT ID	ROAD / ROUTE NO.	SHEET NO.
3	SC	SPARTANBURG CHEROKEE	P027114	INTERSTATE 85	X200

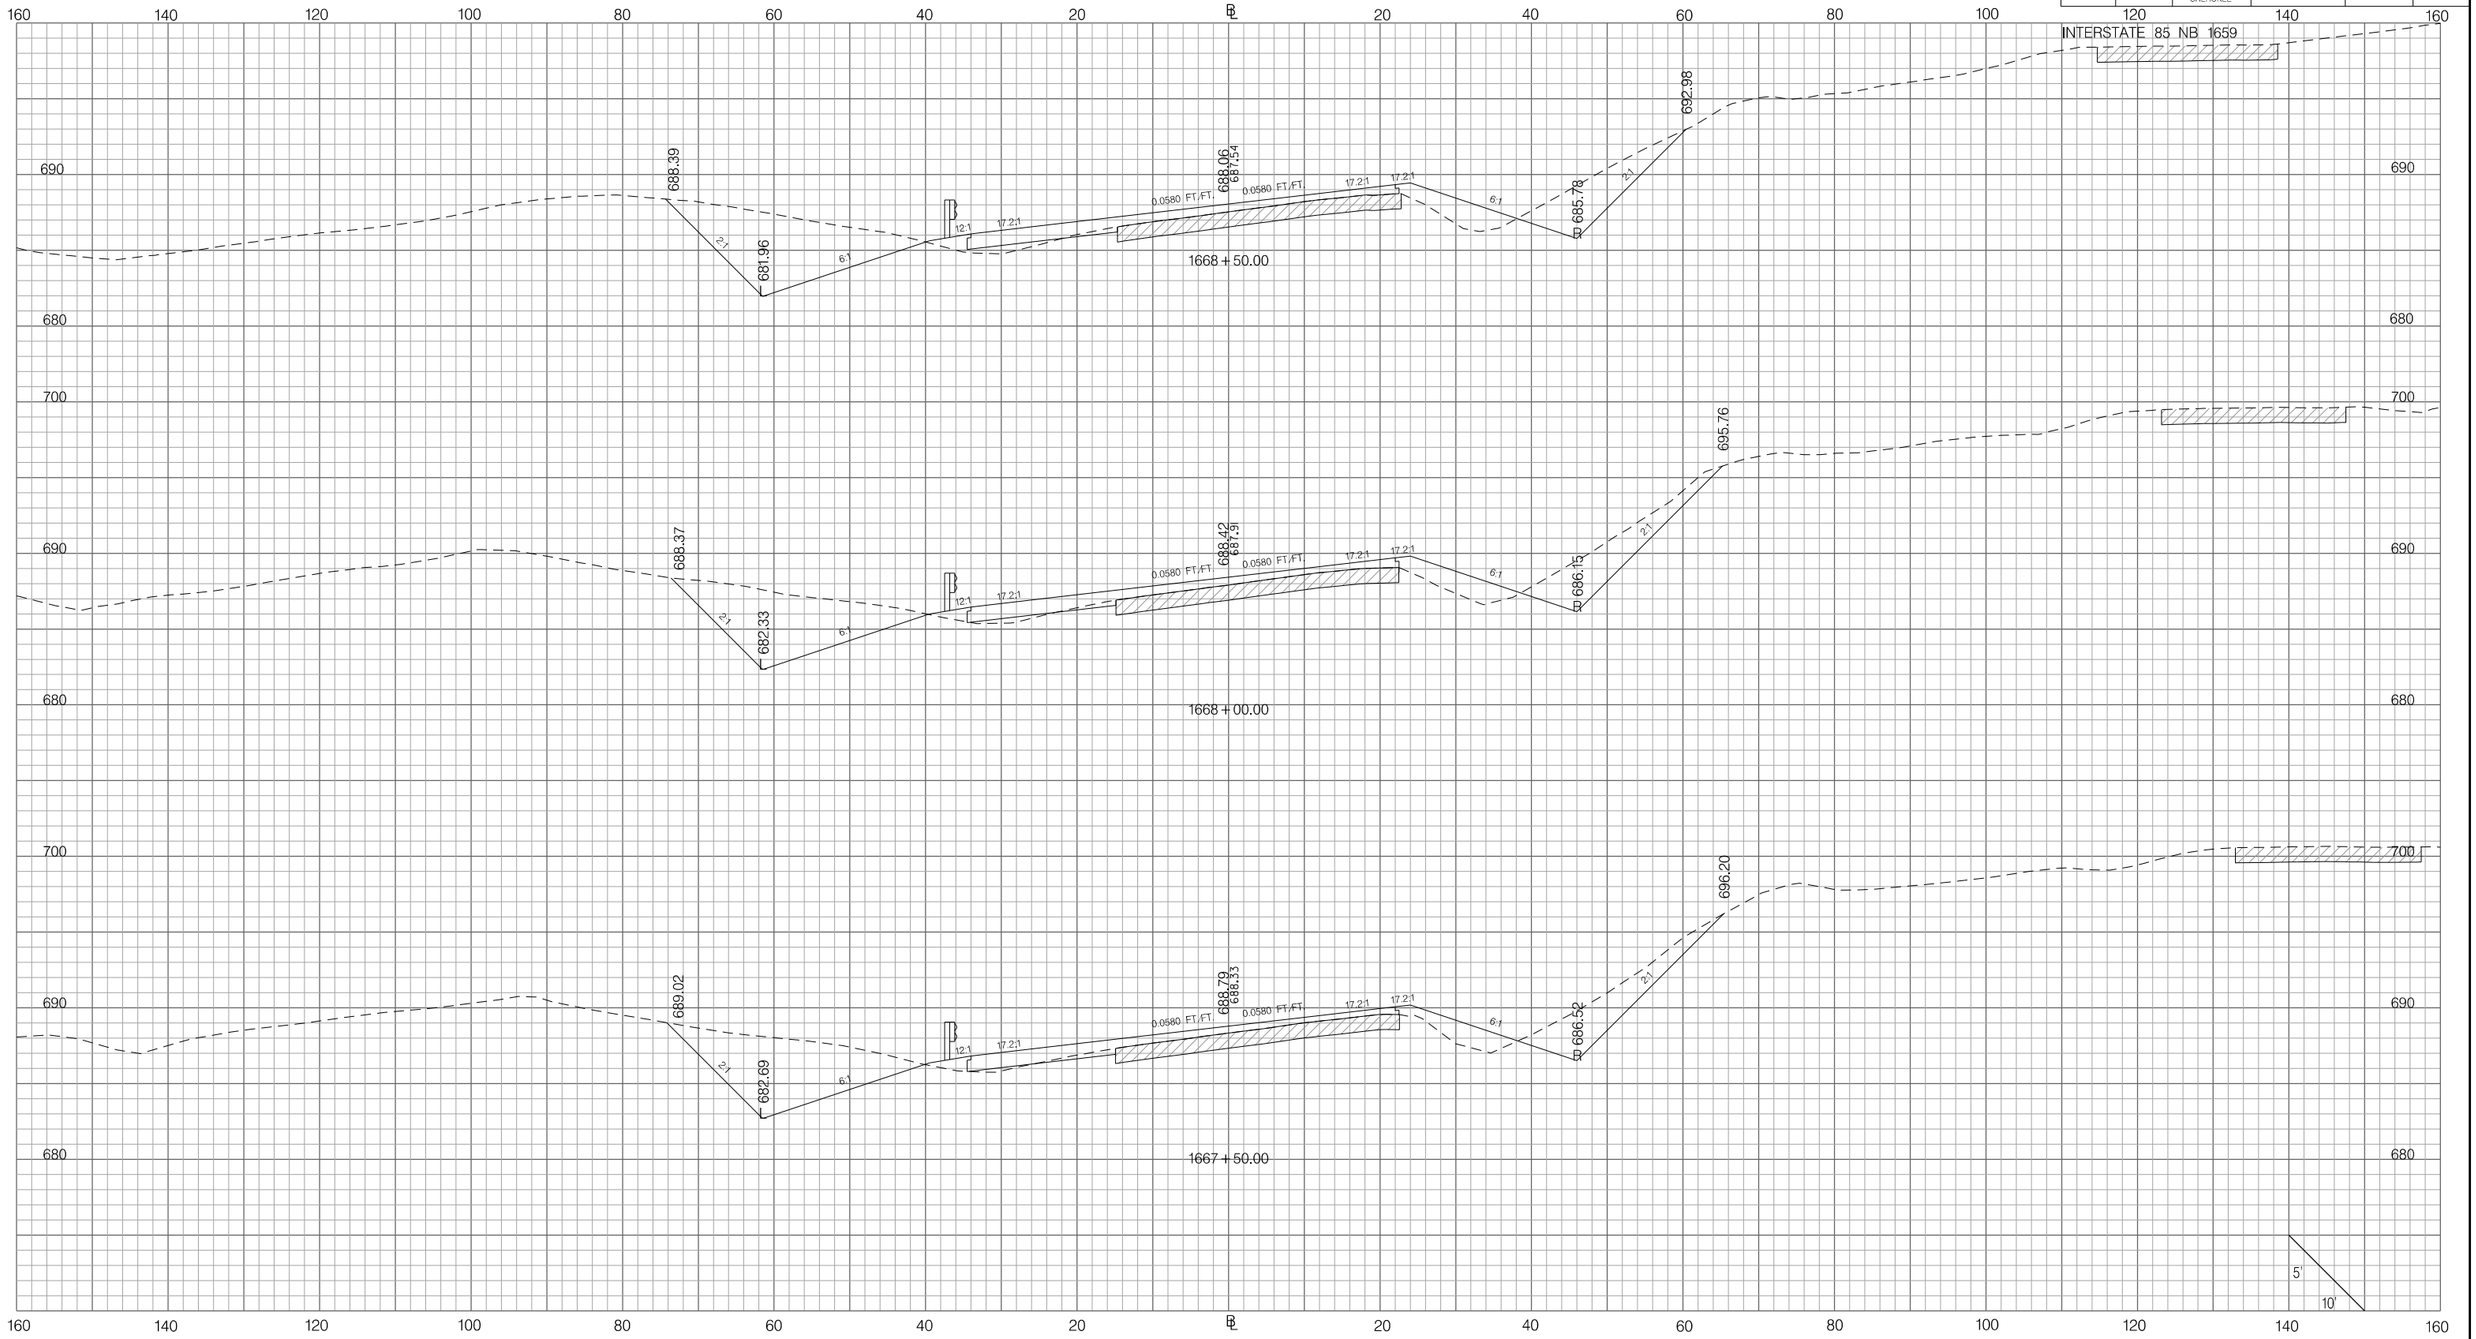

Z:\Projects\14-60 I85 Widening Cherokee Co MM80-96\Dgn\CrossSections\CROSS SECTION SHEET FILES\PX_I85_NB_I659.dgn
3/9/2016

PRELIMINARY
NOT FOR CONSTRUCTION

SCALE: 1" =

REV. NO.	BY	DATE	DESCRIPTION OF REVISION
7			
6			
5			
4			
3			
2			
1			

SOUTH CAROLINA DEPARTMENT OF TRANSPORTATION
INTERSTATE 85

CROSS SECTION SHEET

INTERSTATE 85 MILE MARKER 90–97
SEGMENT C

FED. RD. DIV. NO.	STATE	COUNTY	PROJECT ID	ROAD / ROUTE NO.	SHEET NO.
3	SC	SPARTANBURG CHEROKEE	P027114	INTERSTATE 85	X201

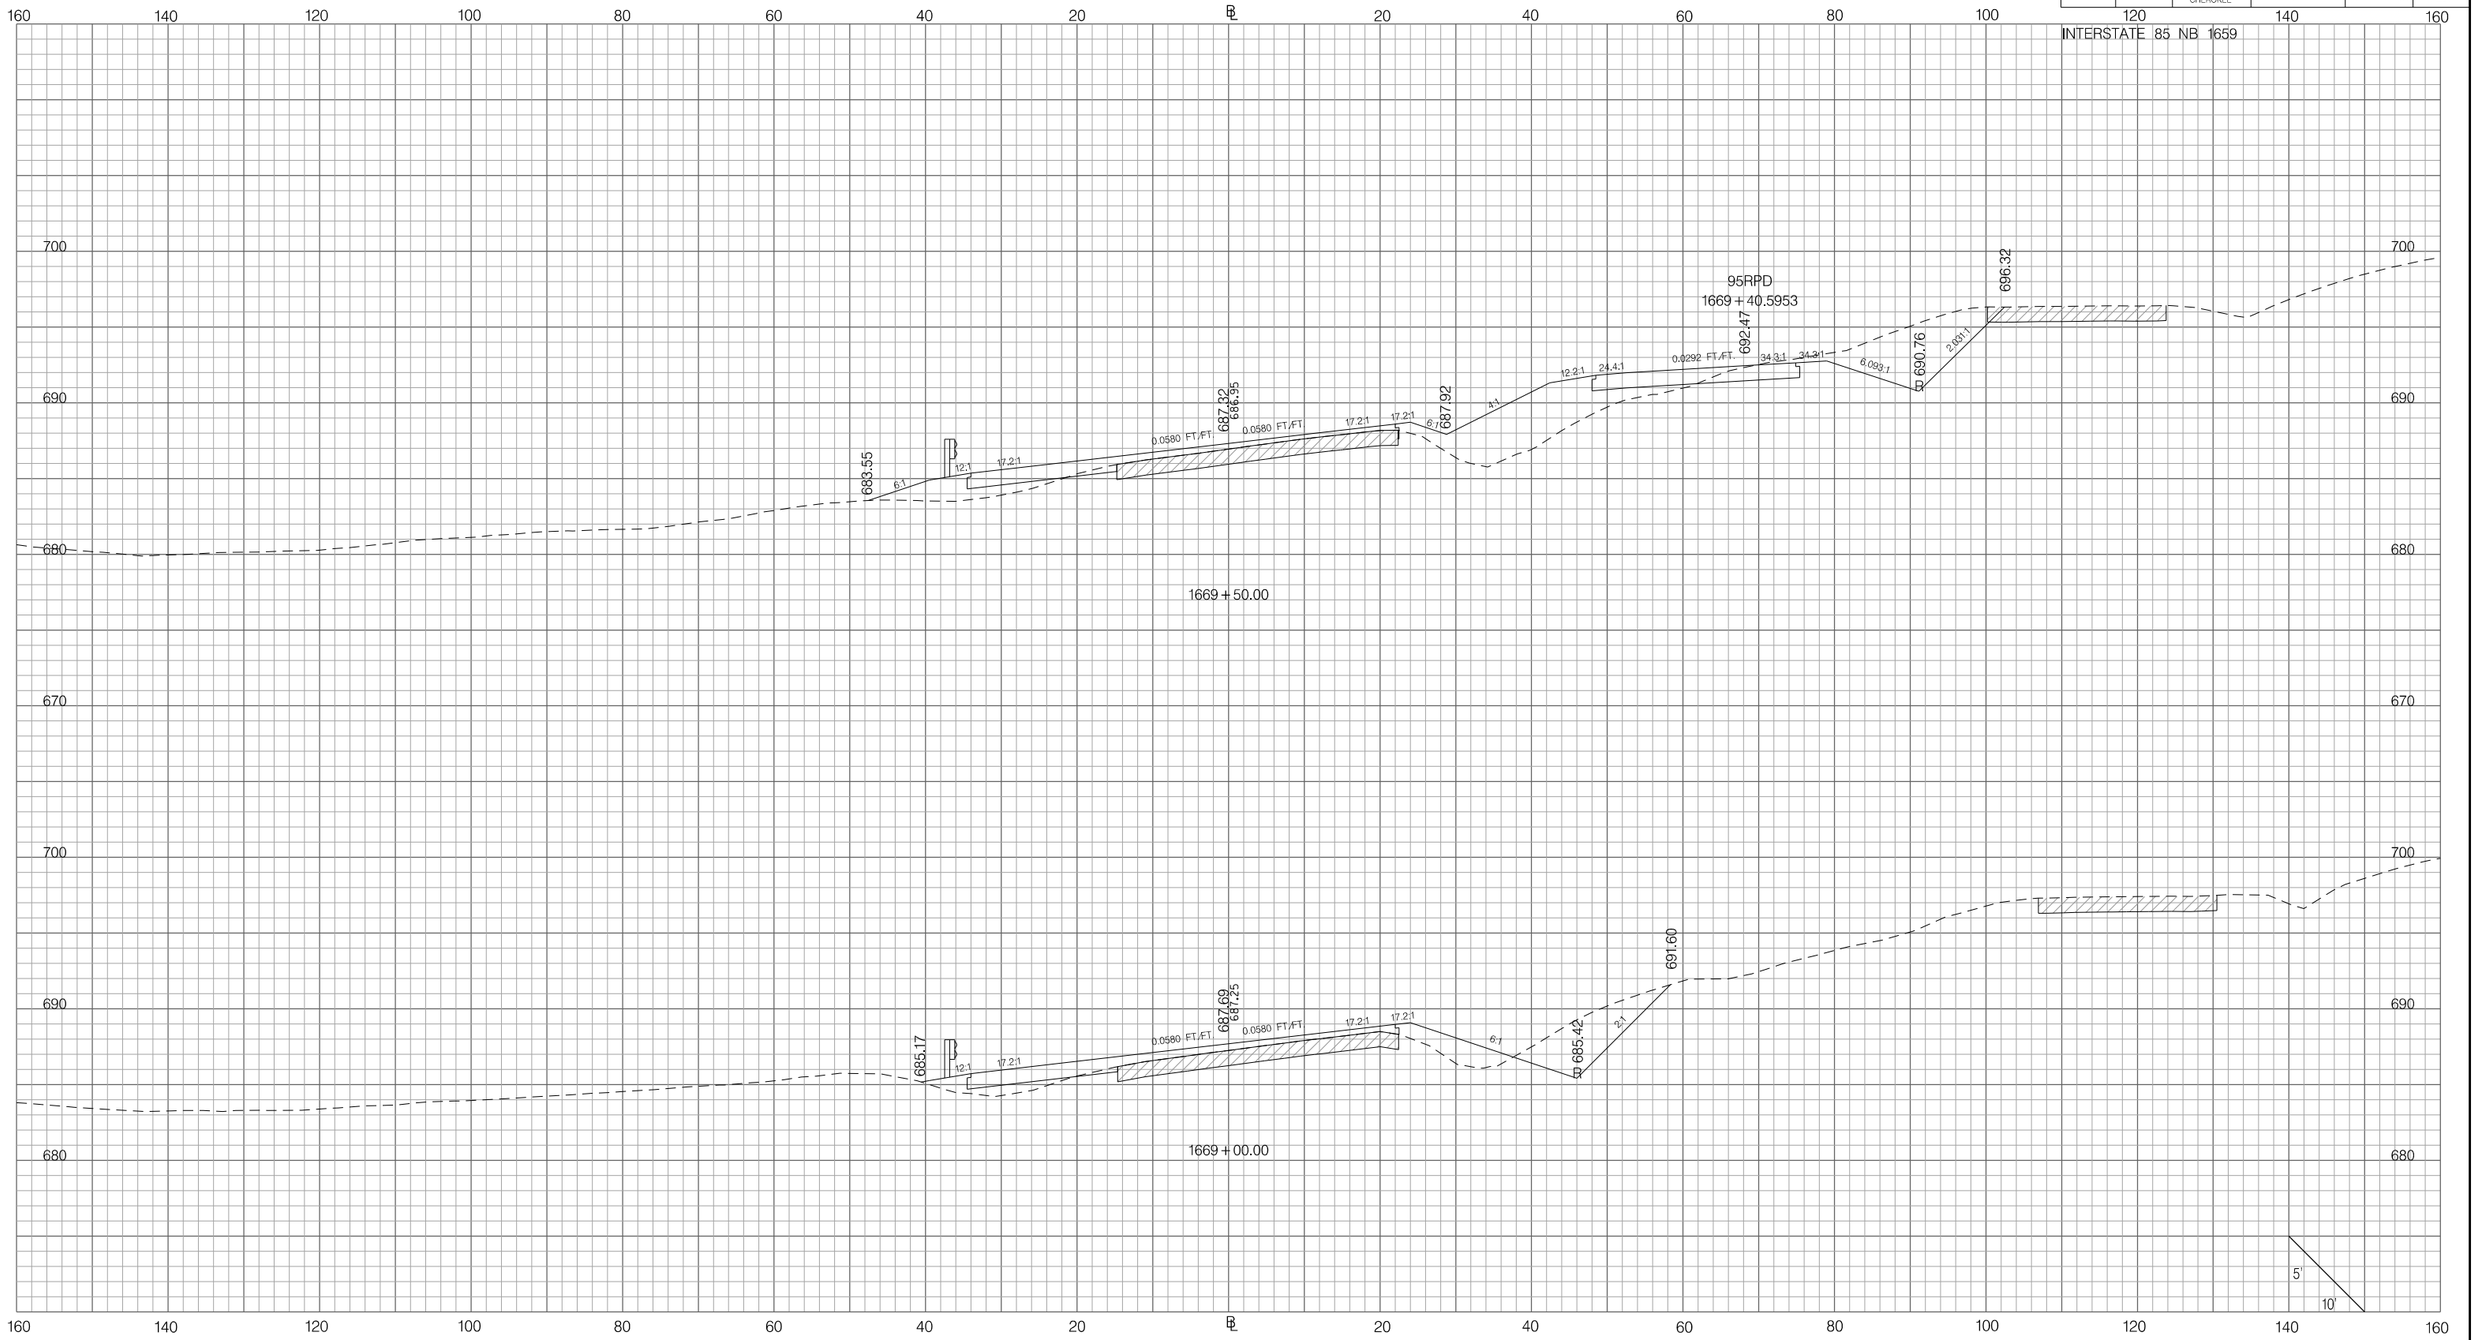

Z:\Projects\14-60 I85 Widening Cherokee Co MM80-96\Dgn\CrossSections\CROSS SECTION SHEET FILES\PX_I85_NB_I659.dgn
3/9/2016

PRELIMINARY
NOT FOR CONSTRUCTION

SCALE: 1" =

REV. NO.	BY	DATE	DESCRIPTION OF REVISION
7			
6			
5			
4			
3			
2			
1			

SOUTH CAROLINA DEPARTMENT OF TRANSPORTATION
INTERSTATE 85

CROSS SECTION SHEET

INTERSTATE 85 MILE MARKER 90–97
SEGMENT C

FED. RD. DIV. NO.	STATE	COUNTY	PROJECT ID	ROAD / ROUTE NO.	SHEET NO.
3	SC	SPARTANBURG CHEROKEE	P027114	INTERSTATE 85	X202

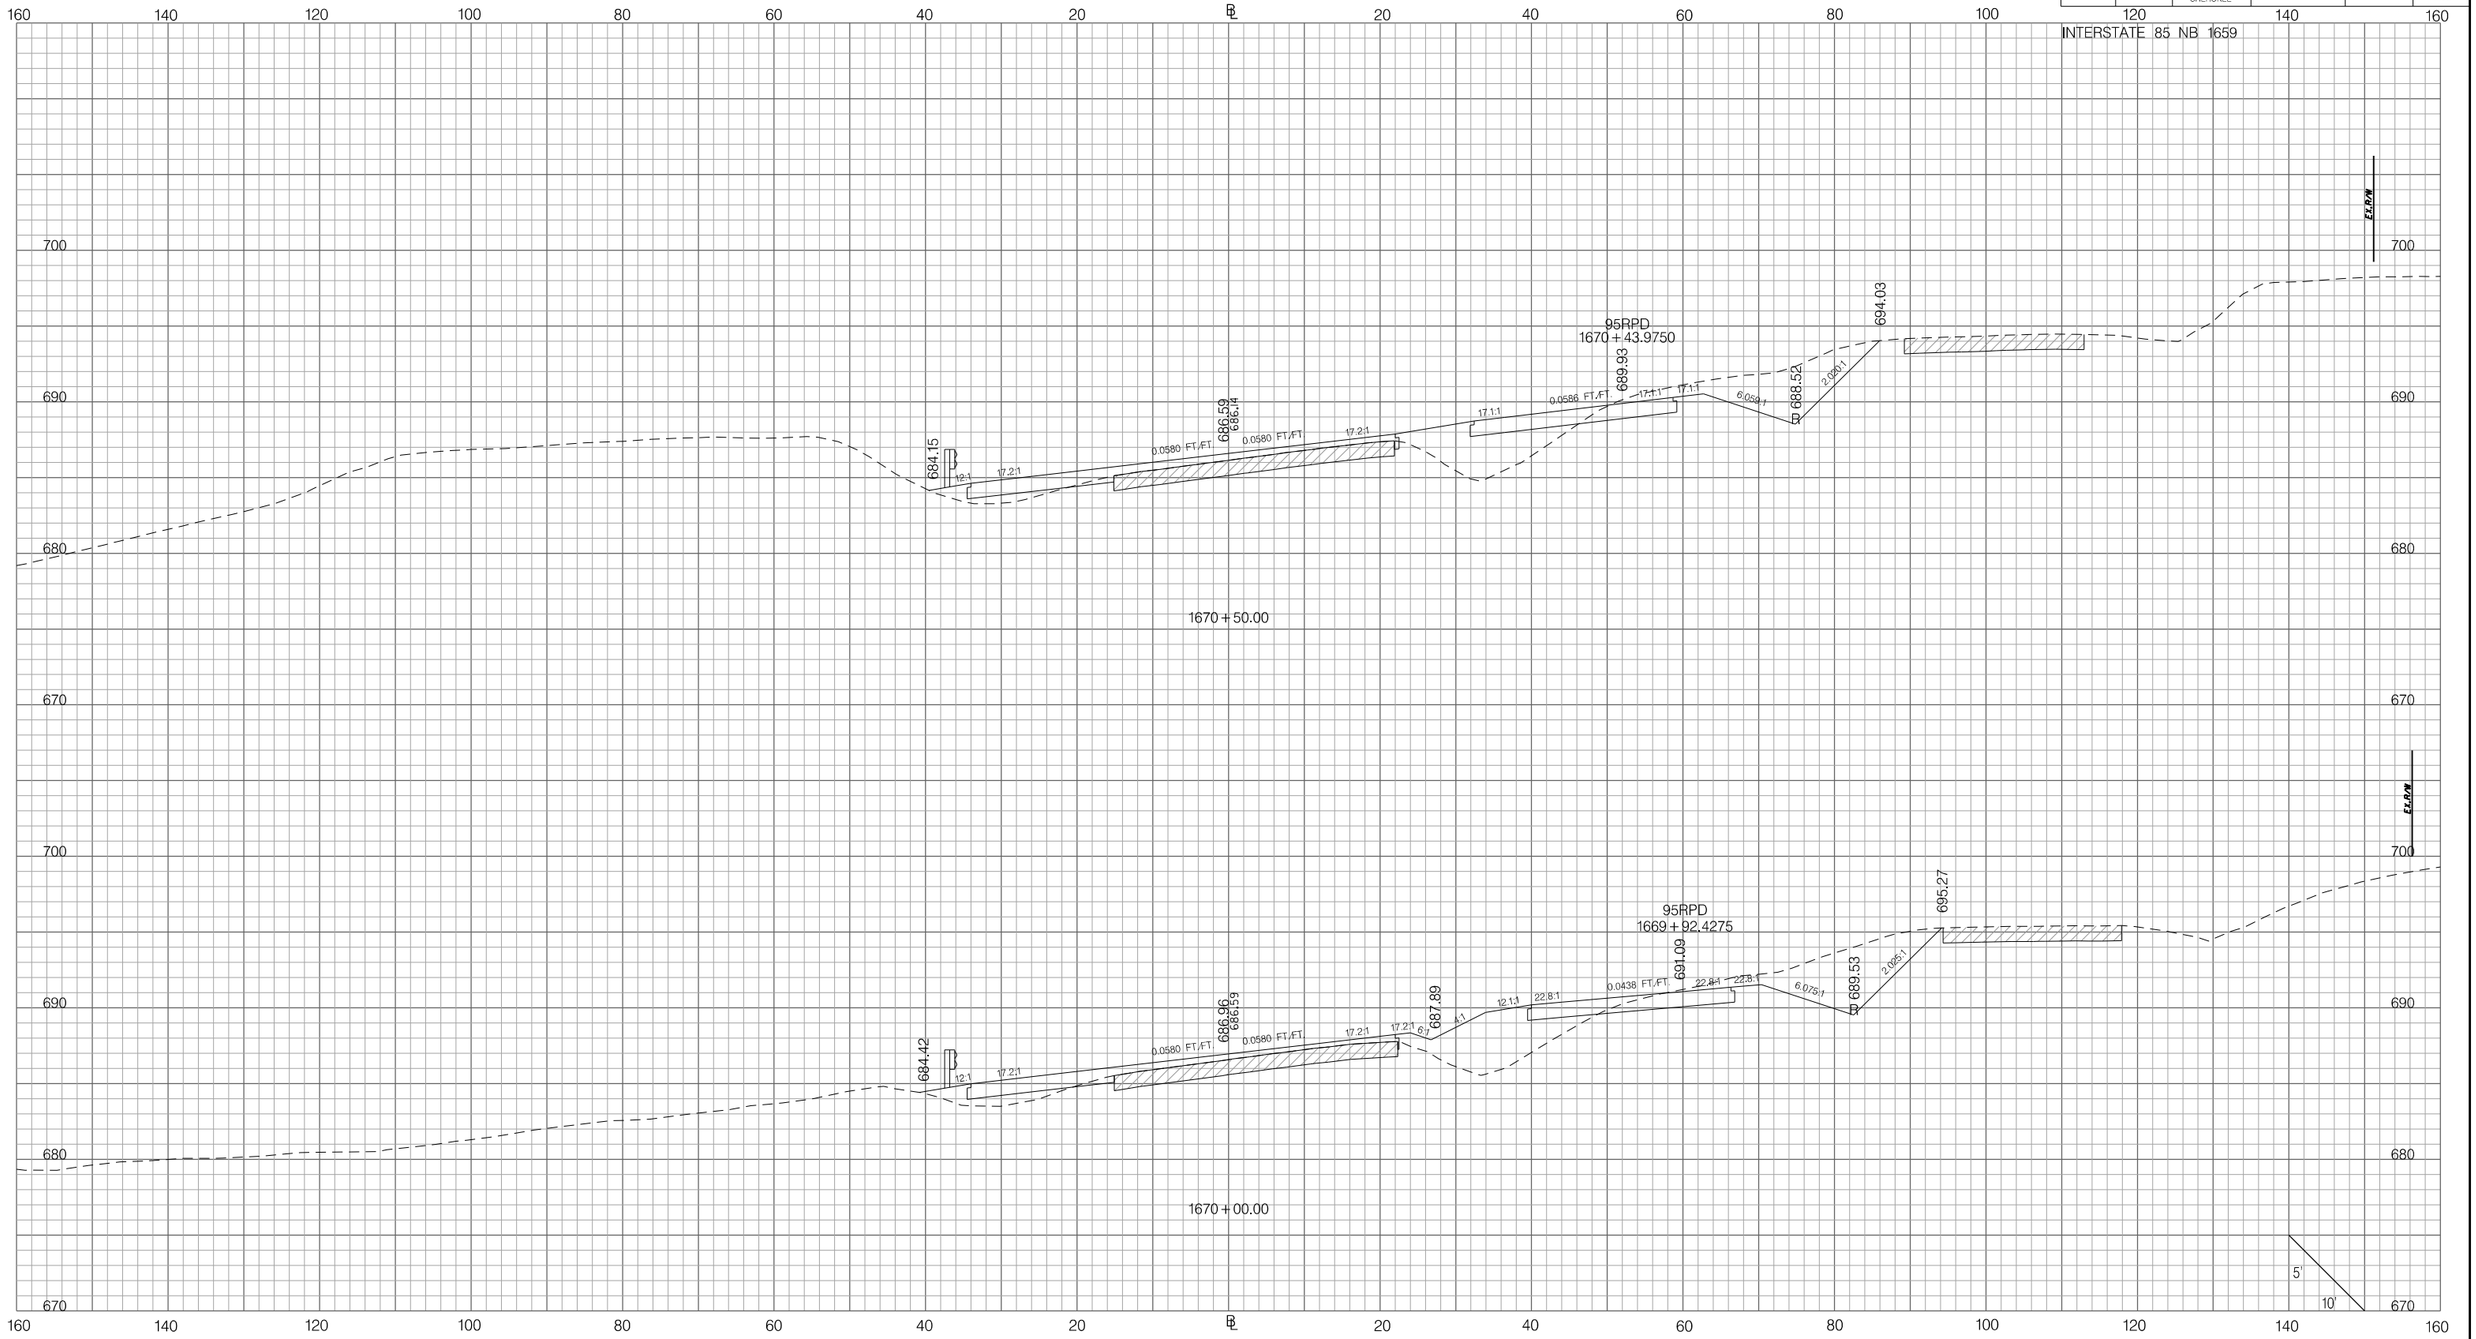

PRELIMINARY
NOT FOR CONSTRUCTION

SCALE: 1" =

REV. NO.	BY	DATE	DESCRIPTION OF REVISION
7			
6			
5			
4			
3			
2			
1			

SOUTH CAROLINA DEPARTMENT OF TRANSPORTATION
INTERSTATE 85

CROSS SECTION SHEET

INTERSTATE 85 MILE MARKER 90–97
SEGMENT C

Z:\Projects\14-60 I85 Widening Cherokee Co MM80-96\Dgn\CrossSections\CROSS SECTION SHEET FILES\PX_I85_NB_I659.dgn
3/9/2016

FED. RD. DIV. NO.	STATE	COUNTY	PROJECT ID	ROAD / ROUTE NO.	SHEET NO.
3	SC	SPARTANBURG CHEROKEE	P027114	INTERSTATE 85	X203

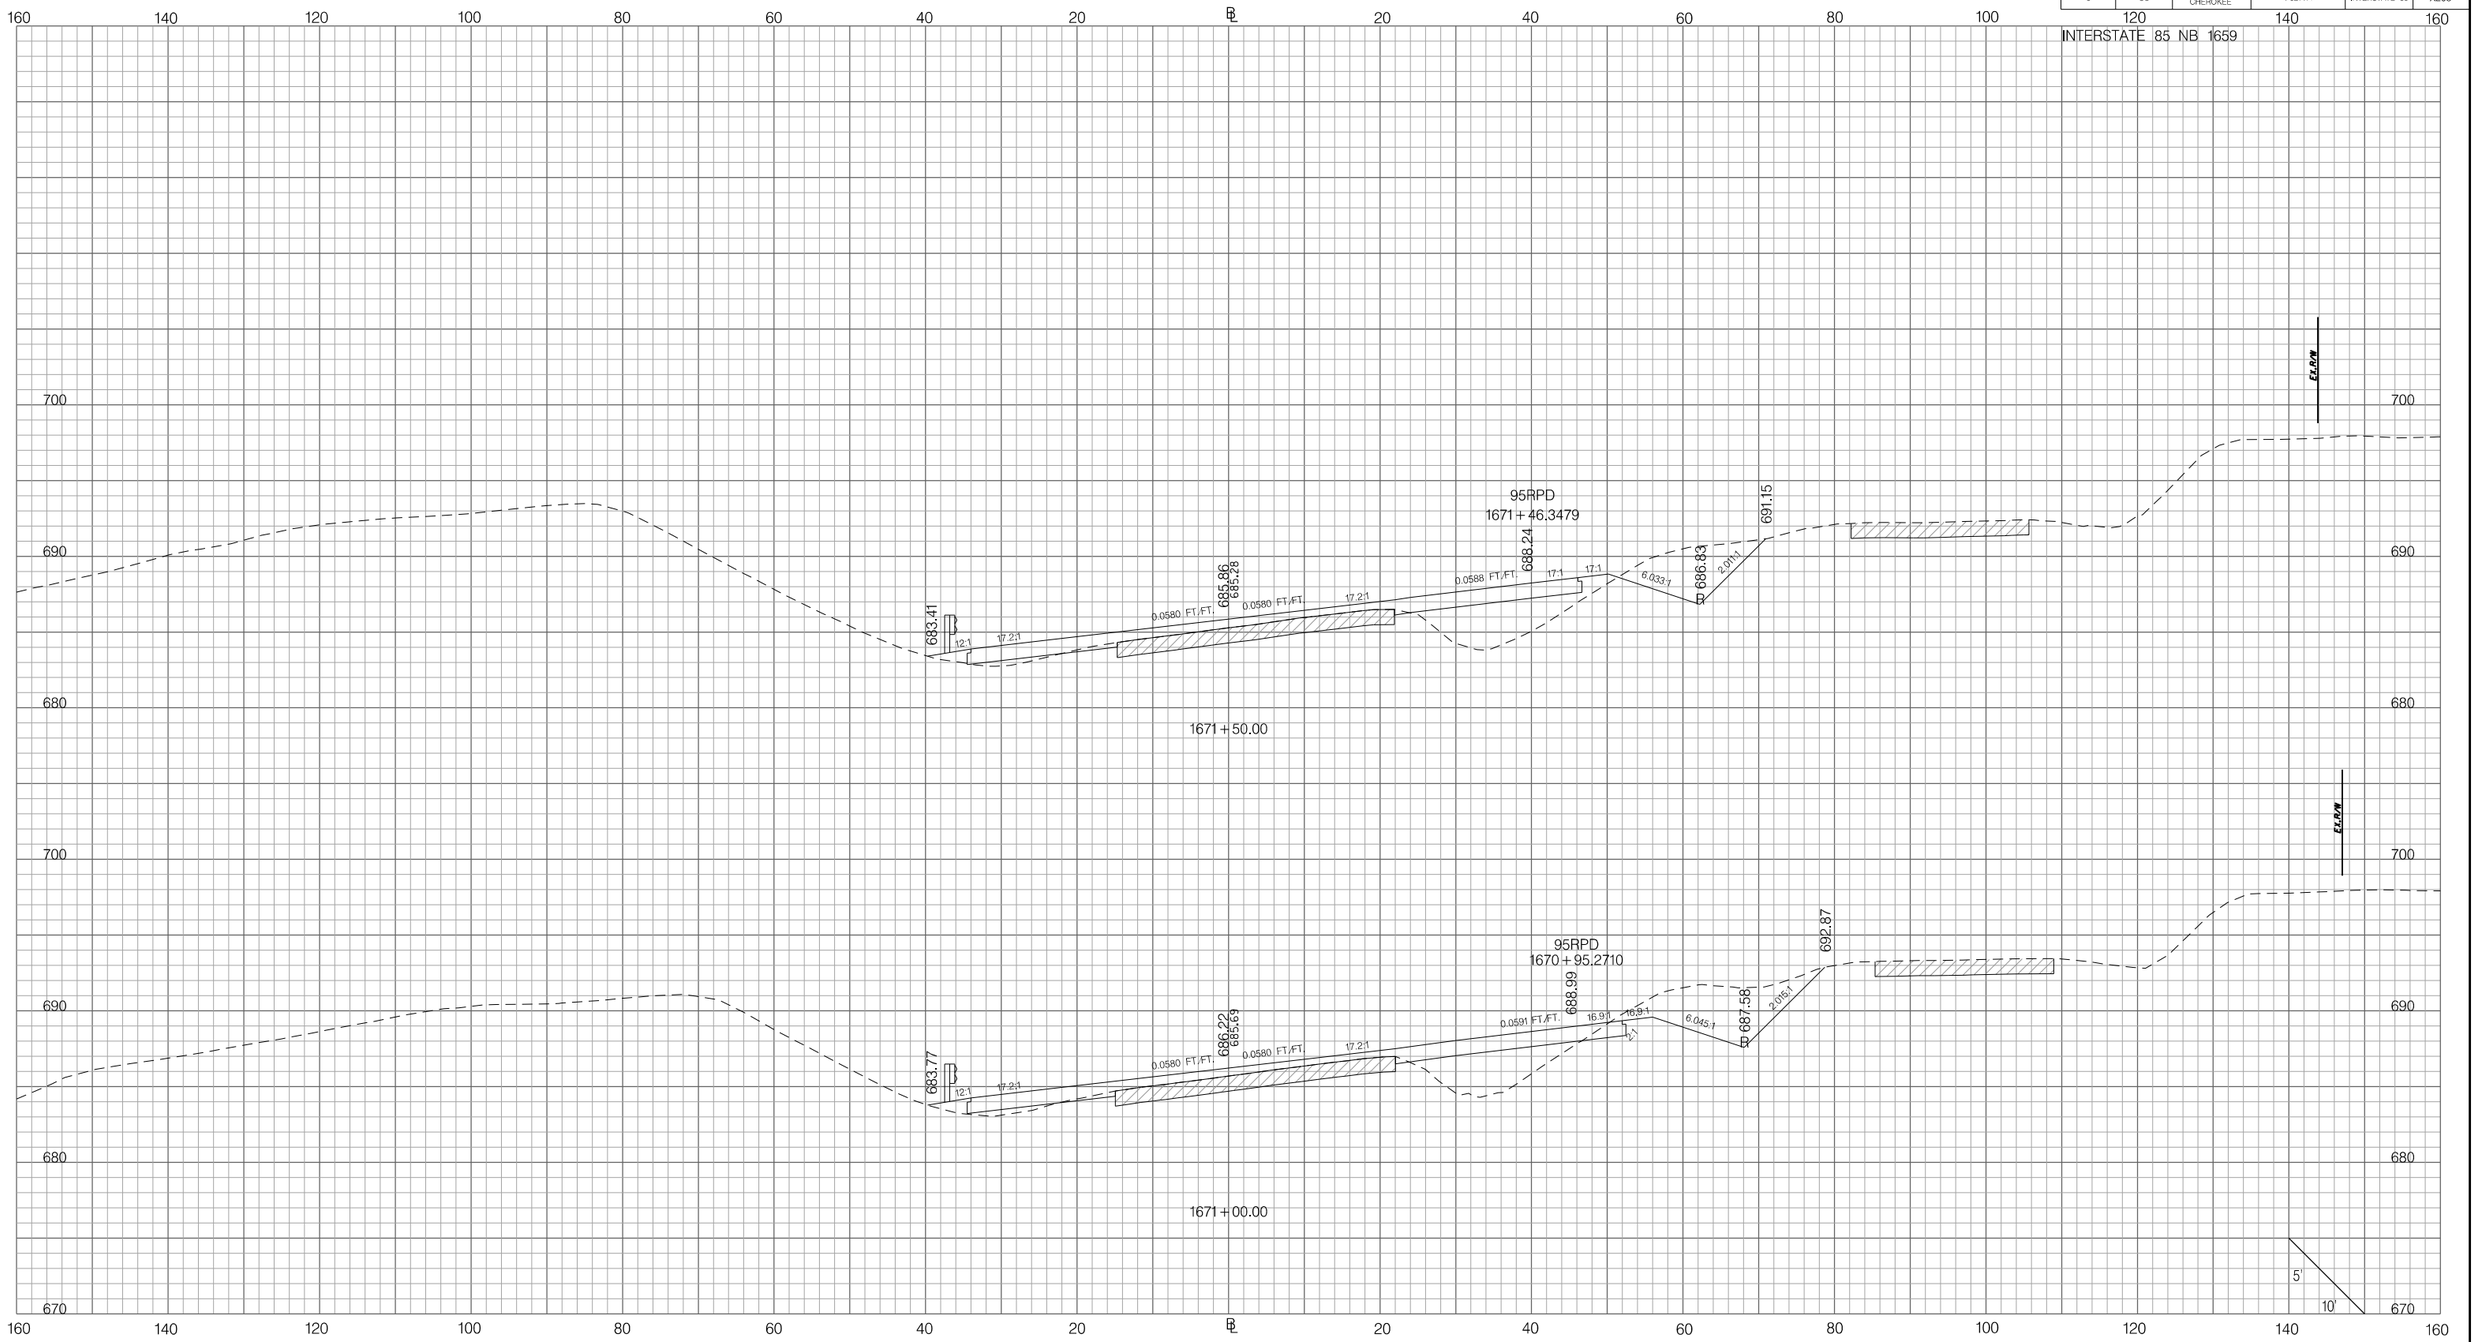

PRELIMINARY
NOT FOR CONSTRUCTION

SCALE: 1" =

REV. NO.	BY	DATE	DESCRIPTION OF REVISION
7			
6			
5			
4			
3			
2			
1			

SOUTH CAROLINA DEPARTMENT OF TRANSPORTATION
INTERSTATE 85

CROSS SECTION SHEET

INTERSTATE 85 MILE MARKER 90–97
SEGMENT C

Z:\Projects\14-60 I85 Widening Cherokee Co MM80-96\Dgn\CrossSections\CROSS SECTION SHEET FILES\PX_I85_NB_I659.dgn
3/9/2016

FED. RD. DIV. NO.	STATE	COUNTY	PROJECT ID	ROAD / ROUTE NO.	SHEET NO.
3	SC	SPARTANBURG CHEROKEE	P027114	INTERSTATE 85	X204

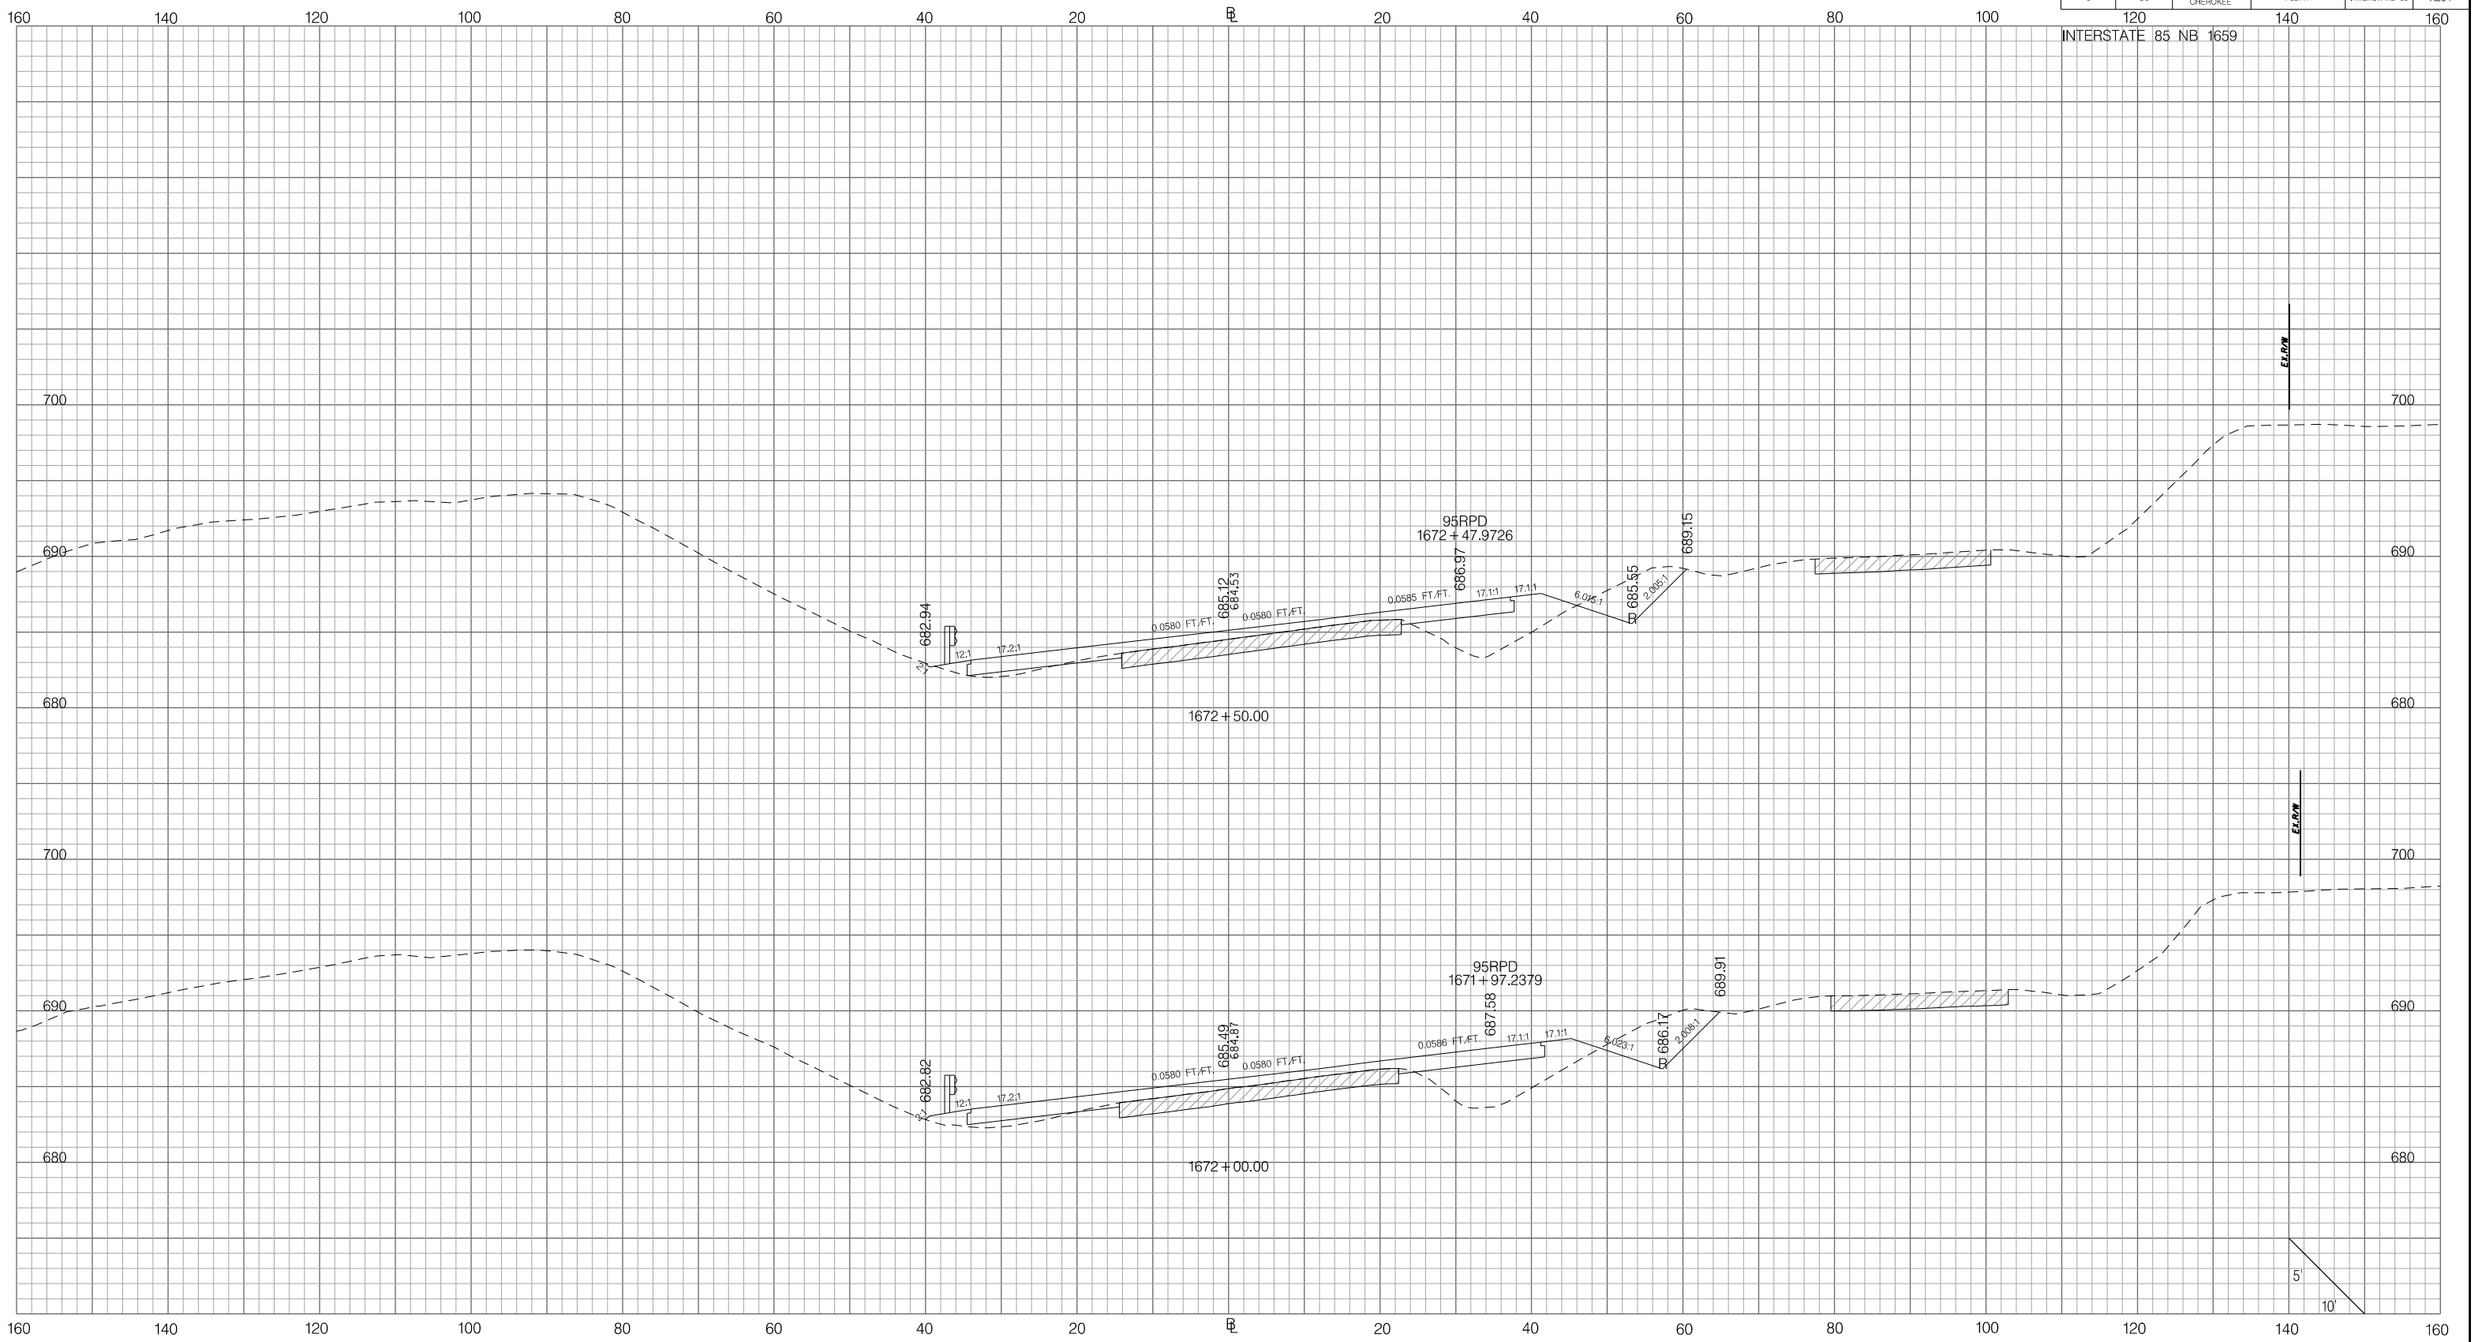

PRELIMINARY
NOT FOR CONSTRUCTION

SCALE: 1" =

REV. NO.	BY	DATE	DESCRIPTION OF REVISION
7			
6			
5			
4			
3			
2			
1			

SOUTH CAROLINA DEPARTMENT OF TRANSPORTATION
INTERSTATE 85

CROSS SECTION SHEET

INTERSTATE 85 MILE MARKER 90–97
SEGMENT C

Z:\Projects\14-60 I85 Widening Cherokee Co MM80-96\Dgn\CrossSections\CROSS SECTION SHEET FILES\PX_I85_NB_I659.dgn
3/9/2016

FED. RD. DIV. NO.	STATE	COUNTY	PROJECT ID	ROAD / ROUTE NO.	SHEET NO.
3	SC	SPARTANBURG CHEROKEE	P027114	INTERSTATE 85	X205

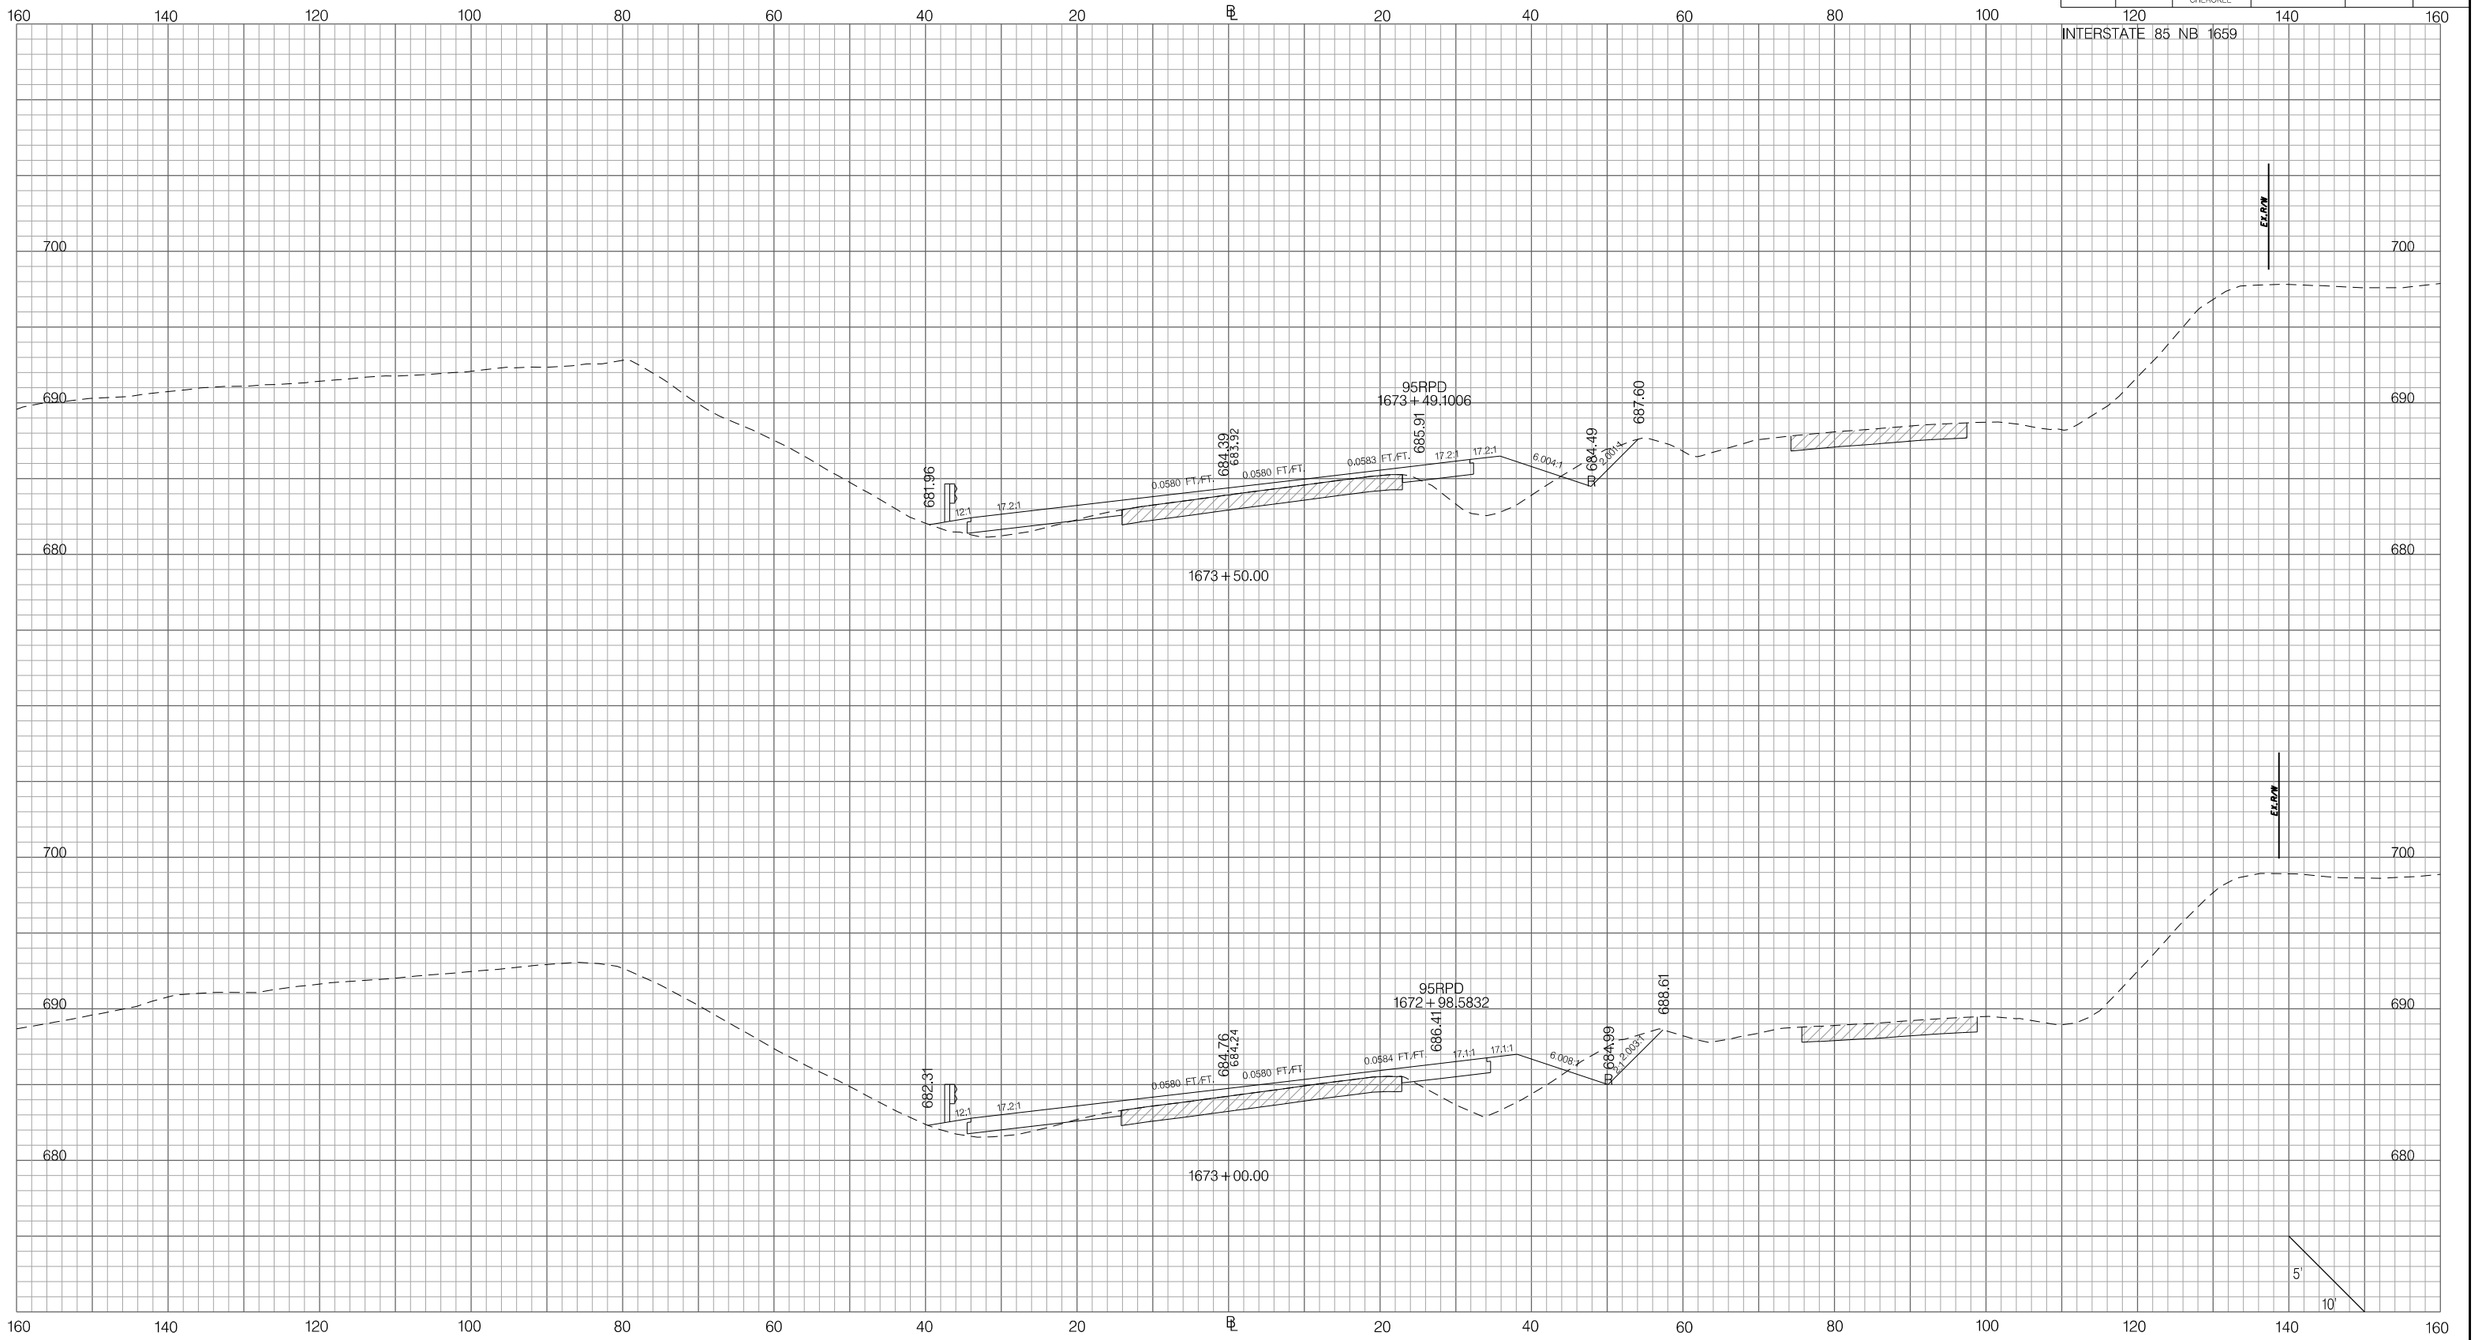

PRELIMINARY
NOT FOR CONSTRUCTION

SCALE: 1" =

REV. NO.	BY	DATE	DESCRIPTION OF REVISION
7			
6			
5			
4			
3			
2			
1			

SOUTH CAROLINA DEPARTMENT OF TRANSPORTATION
INTERSTATE 85

CROSS SECTION SHEET

INTERSTATE 85 MILE MARKER 90–97
SEGMENT C

Z:\Projects\14-60 I85 Widening Cherokee Co MM80-96\Dgn\CrossSections\CROSS SECTION SHEET FILES\PX_I85_NB_I659.dgn
3/9/2016

FED. RD. DIV. NO.	STATE	COUNTY	PROJECT ID	ROAD / ROUTE NO.	SHEET NO.
3	SC	SPARTANBURG CHEROKEE	P027114	INTERSTATE 85	X206

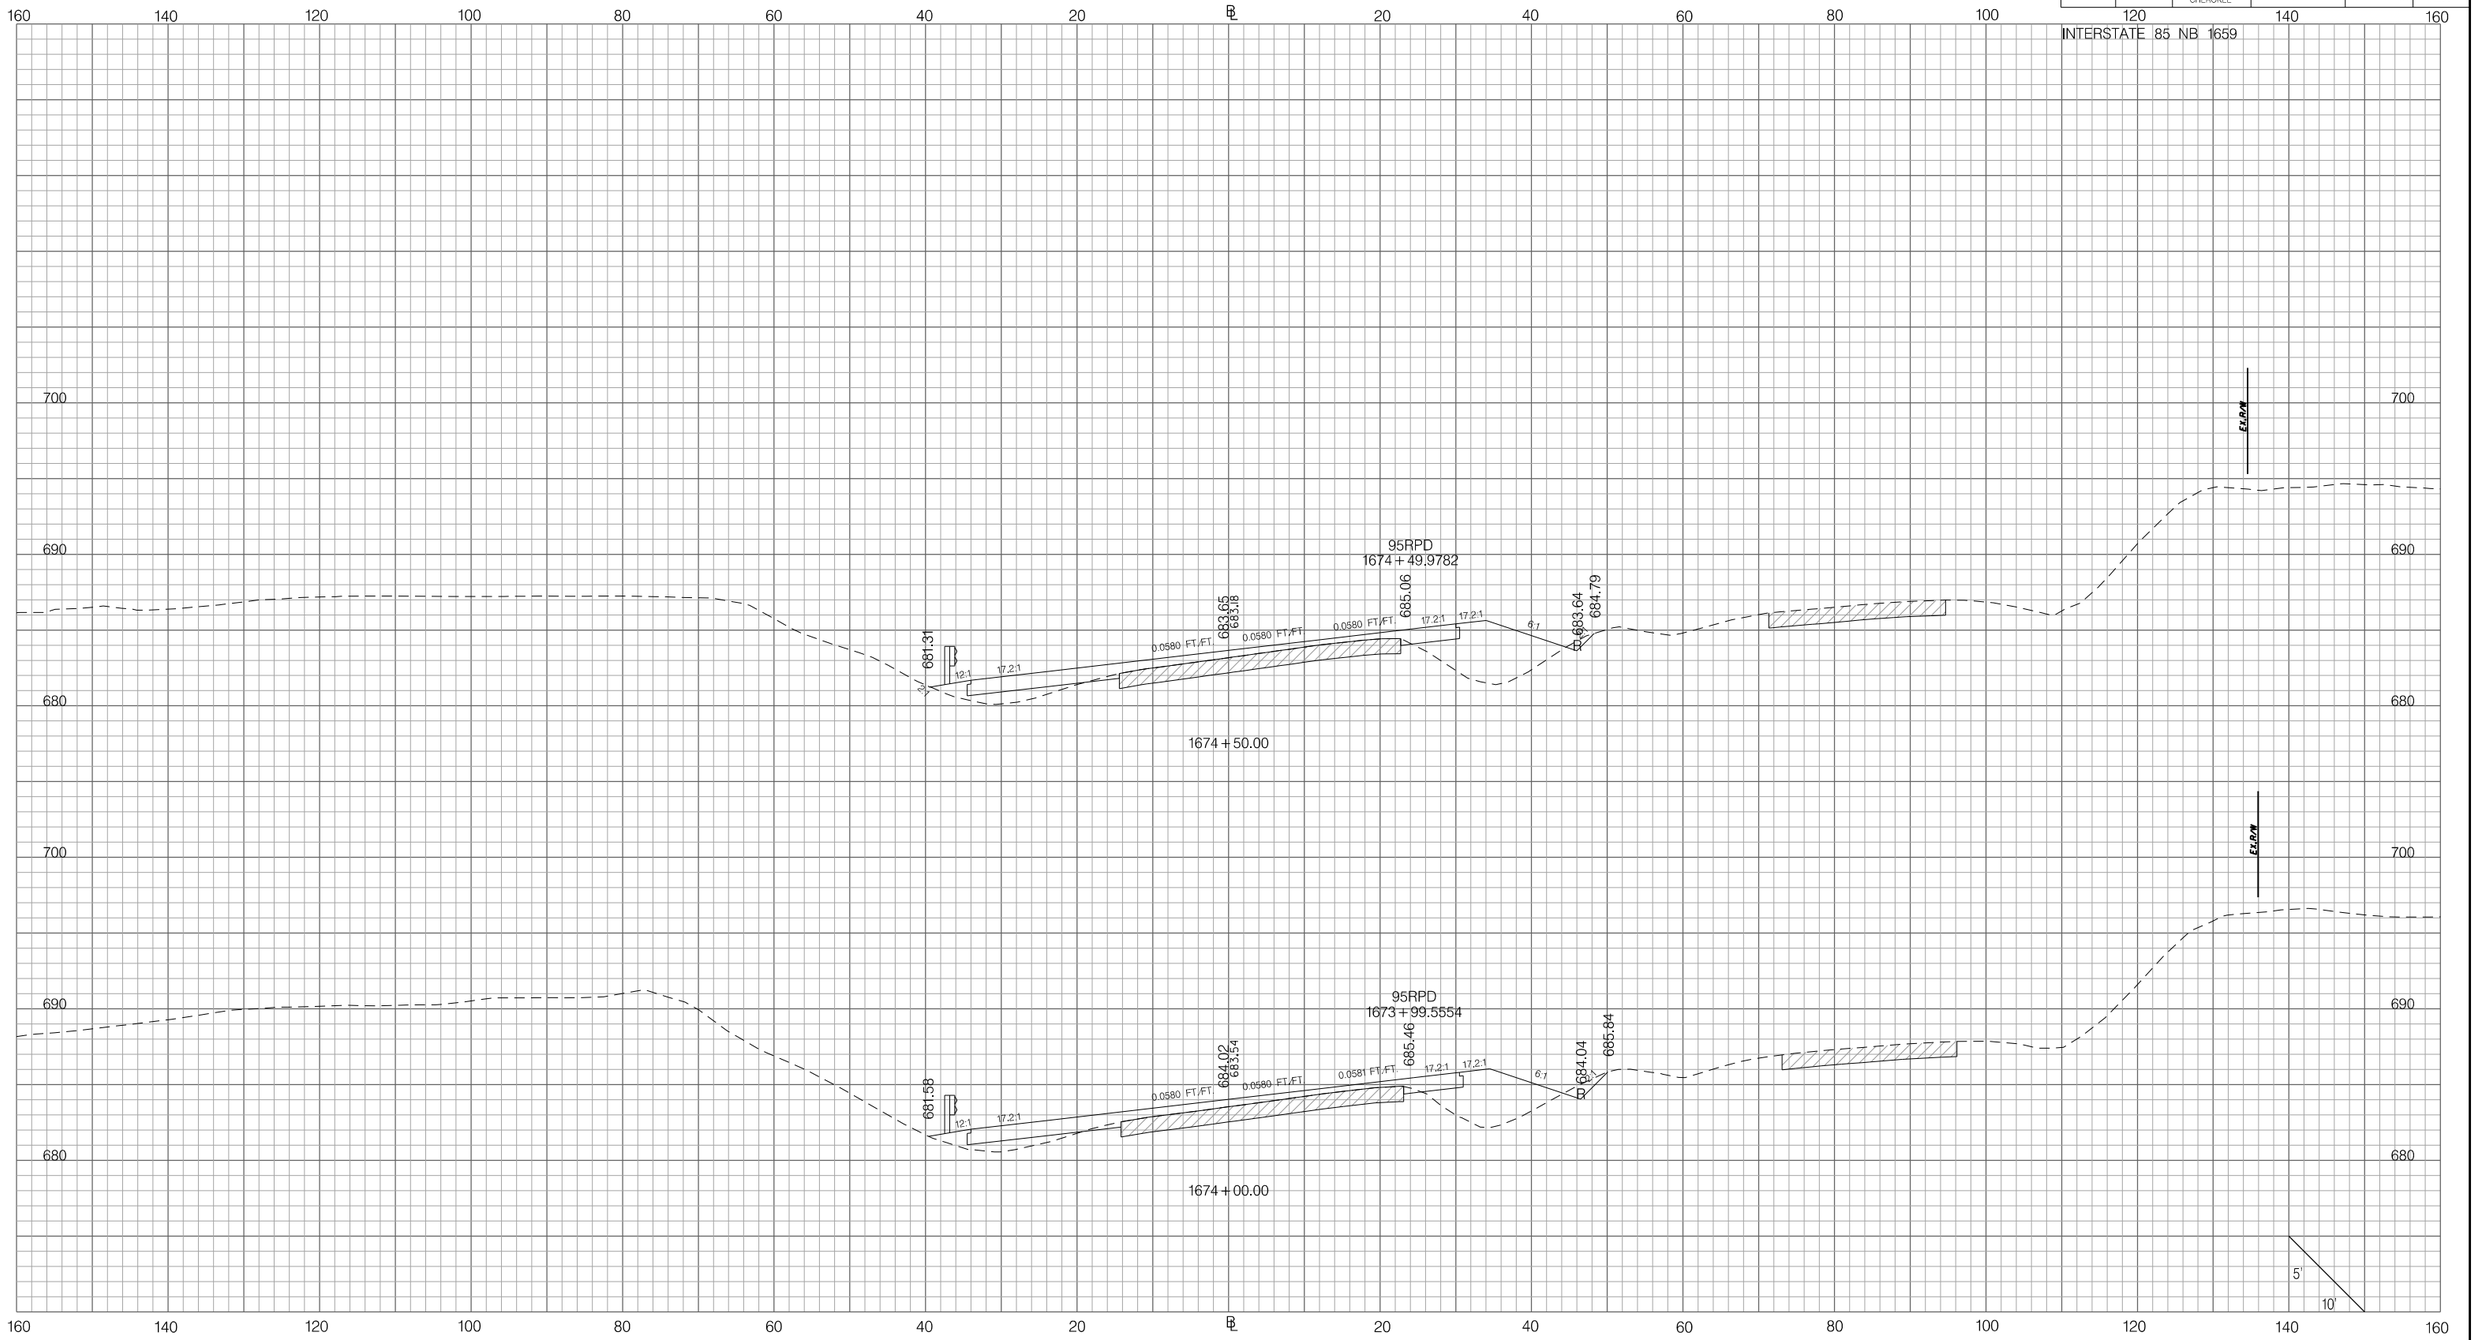

PRELIMINARY
NOT FOR CONSTRUCTION

SCALE: 1" =

REV.NO.	BY	DATE	DESCRIPTION OF REVISION
7			
6			
5			
4			
3			
2			
1			

SOUTH CAROLINA DEPARTMENT OF TRANSPORTATION
INTERSTATE 85

CROSS SECTION SHEET

INTERSTATE 85 MILE MARKER 90–97
SEGMENT C

Z:\Projects\14-60 I85 Widening Cherokee Co MM80-96\Dgn\CrossSections\CROSS SECTION SHEET FILES\PX_I85_NB_I659.dgn
3/9/2016

FED. RD. DIV. NO.	STATE	COUNTY	PROJECT ID	ROAD / ROUTE NO.	SHEET NO.
3	SC	SPARTANBURG CHEROKEE	P027114	INTERSTATE 85	X207

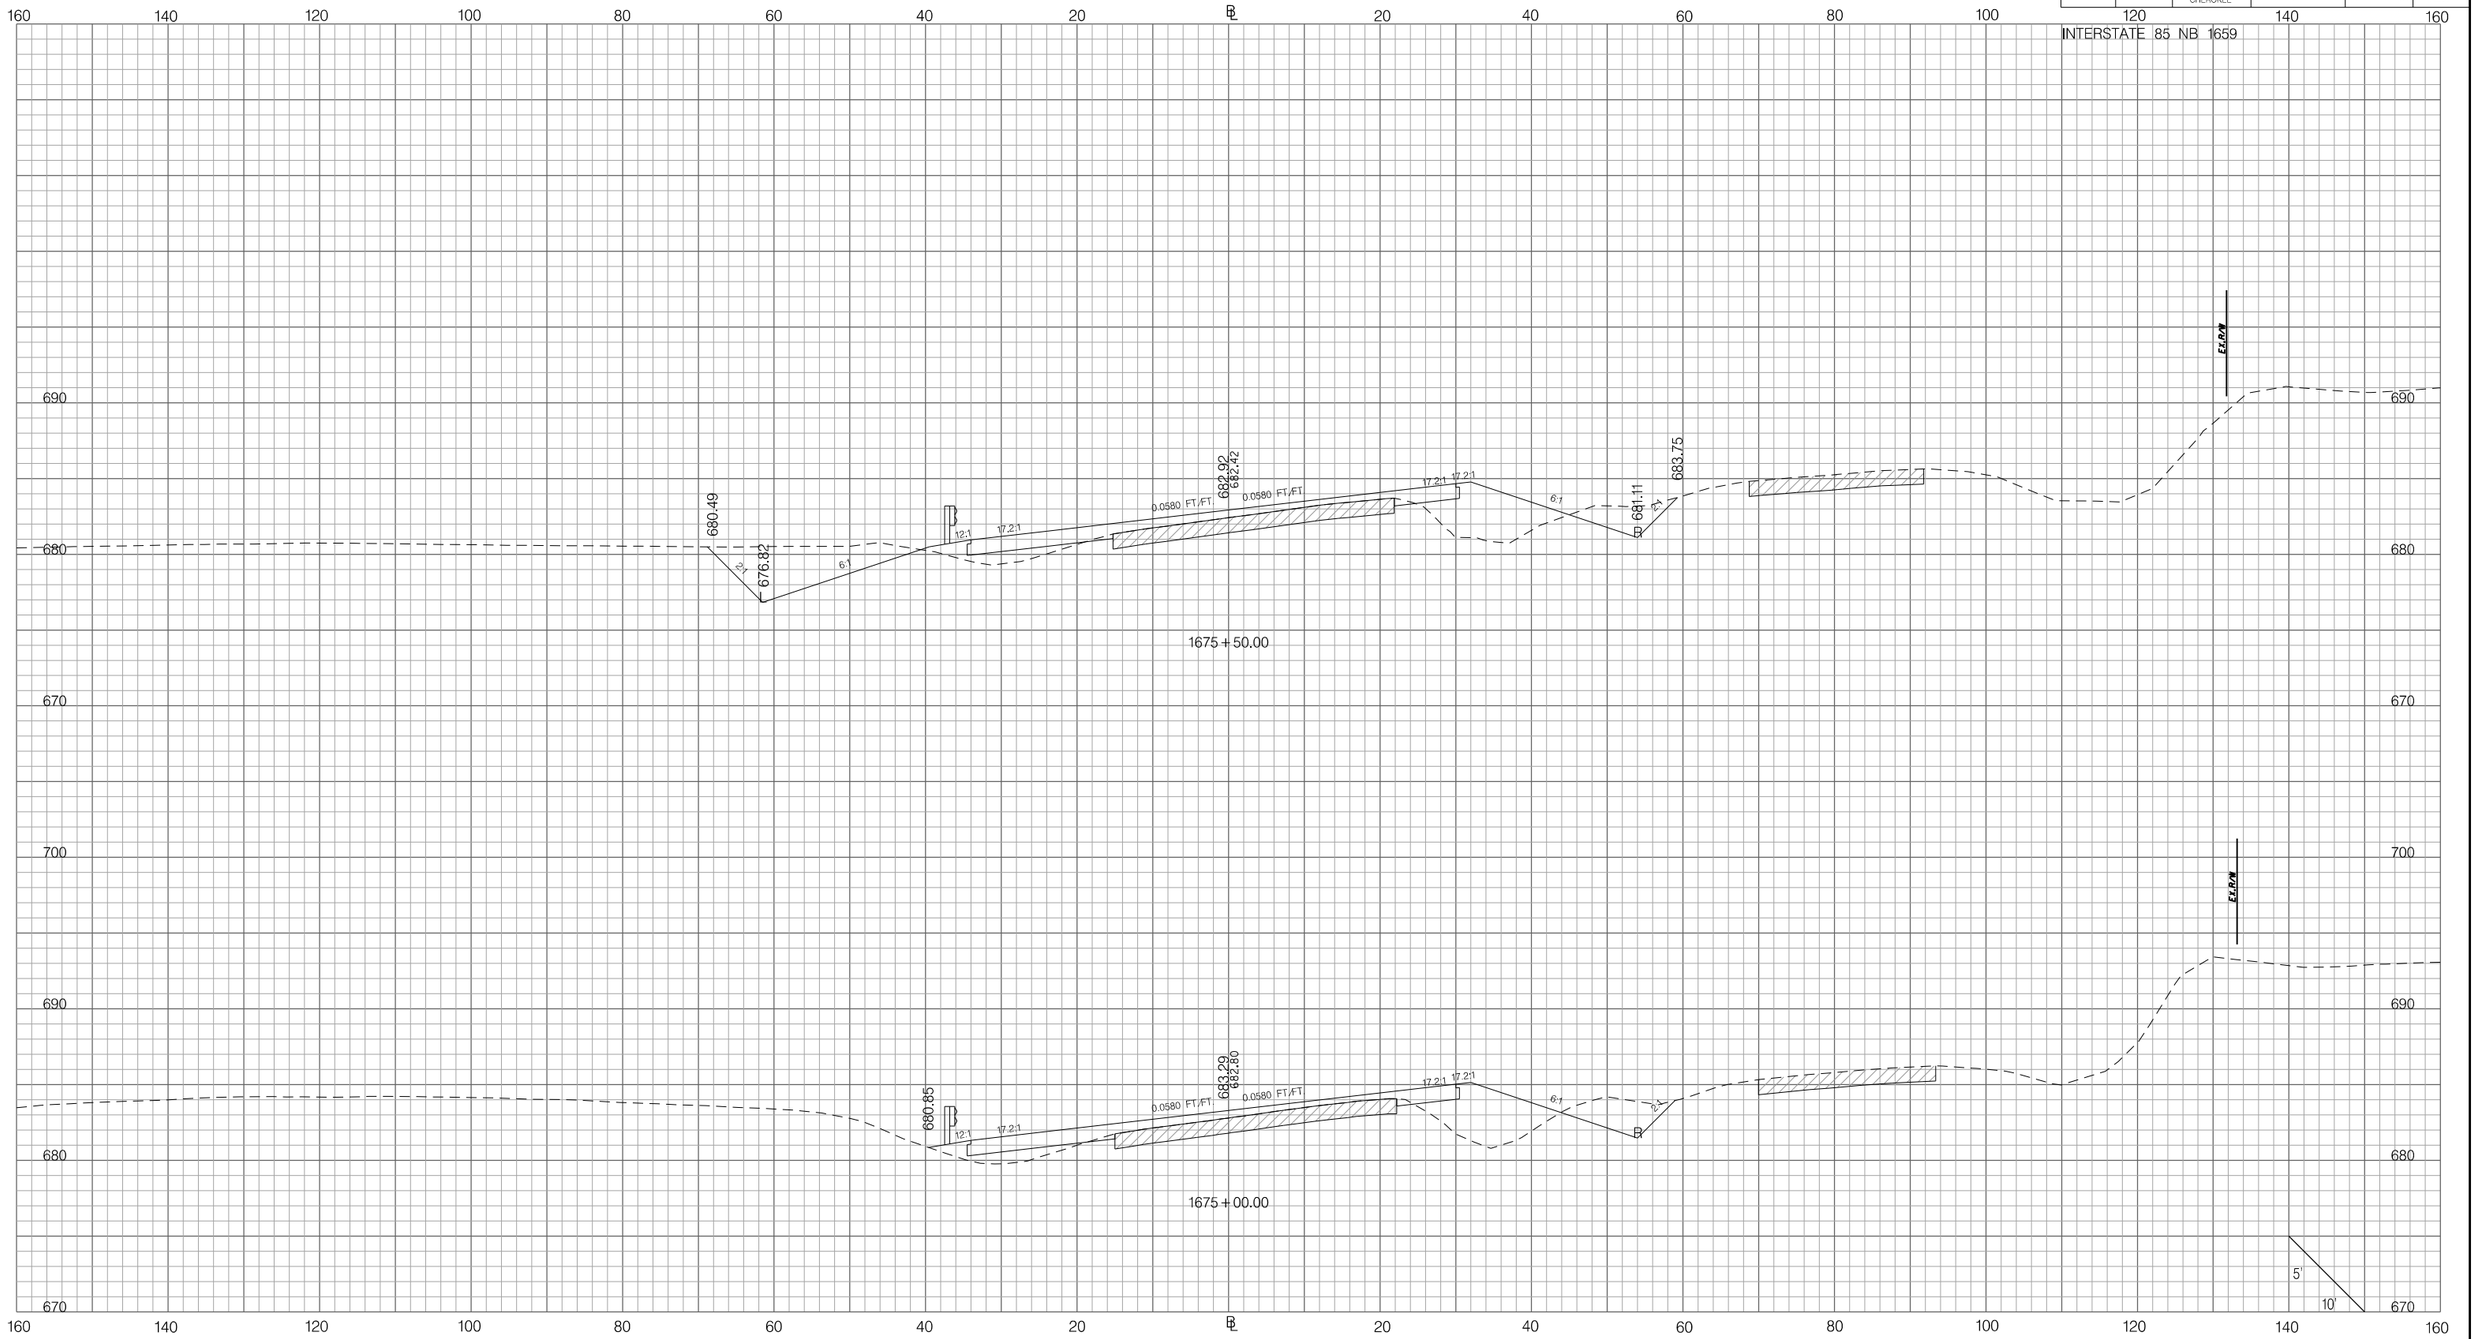

PRELIMINARY
NOT FOR CONSTRUCTION

SCALE: 1" =

REV. NO.	BY	DATE	DESCRIPTION OF REVISION
7			
6			
5			
4			
3			
2			
1			

SOUTH CAROLINA DEPARTMENT OF TRANSPORTATION
INTERSTATE 85

CROSS SECTION SHEET

INTERSTATE 85 MILE MARKER 90–97
SEGMENT C

Z:\Projects\14-60 I85 Widening Cherokee Co MM80-96\Dgn\CrossSections\CROSS SECTION SHEET FILES\PX_I85_NB_I659.dgn
3/9/2016

FED. RD. DIV. NO.	STATE	COUNTY	PROJECT ID	ROAD / ROUTE NO.	SHEET NO.
3	SC	SPARTANBURG CHEROKEE	P027114	INTERSTATE 85	X208

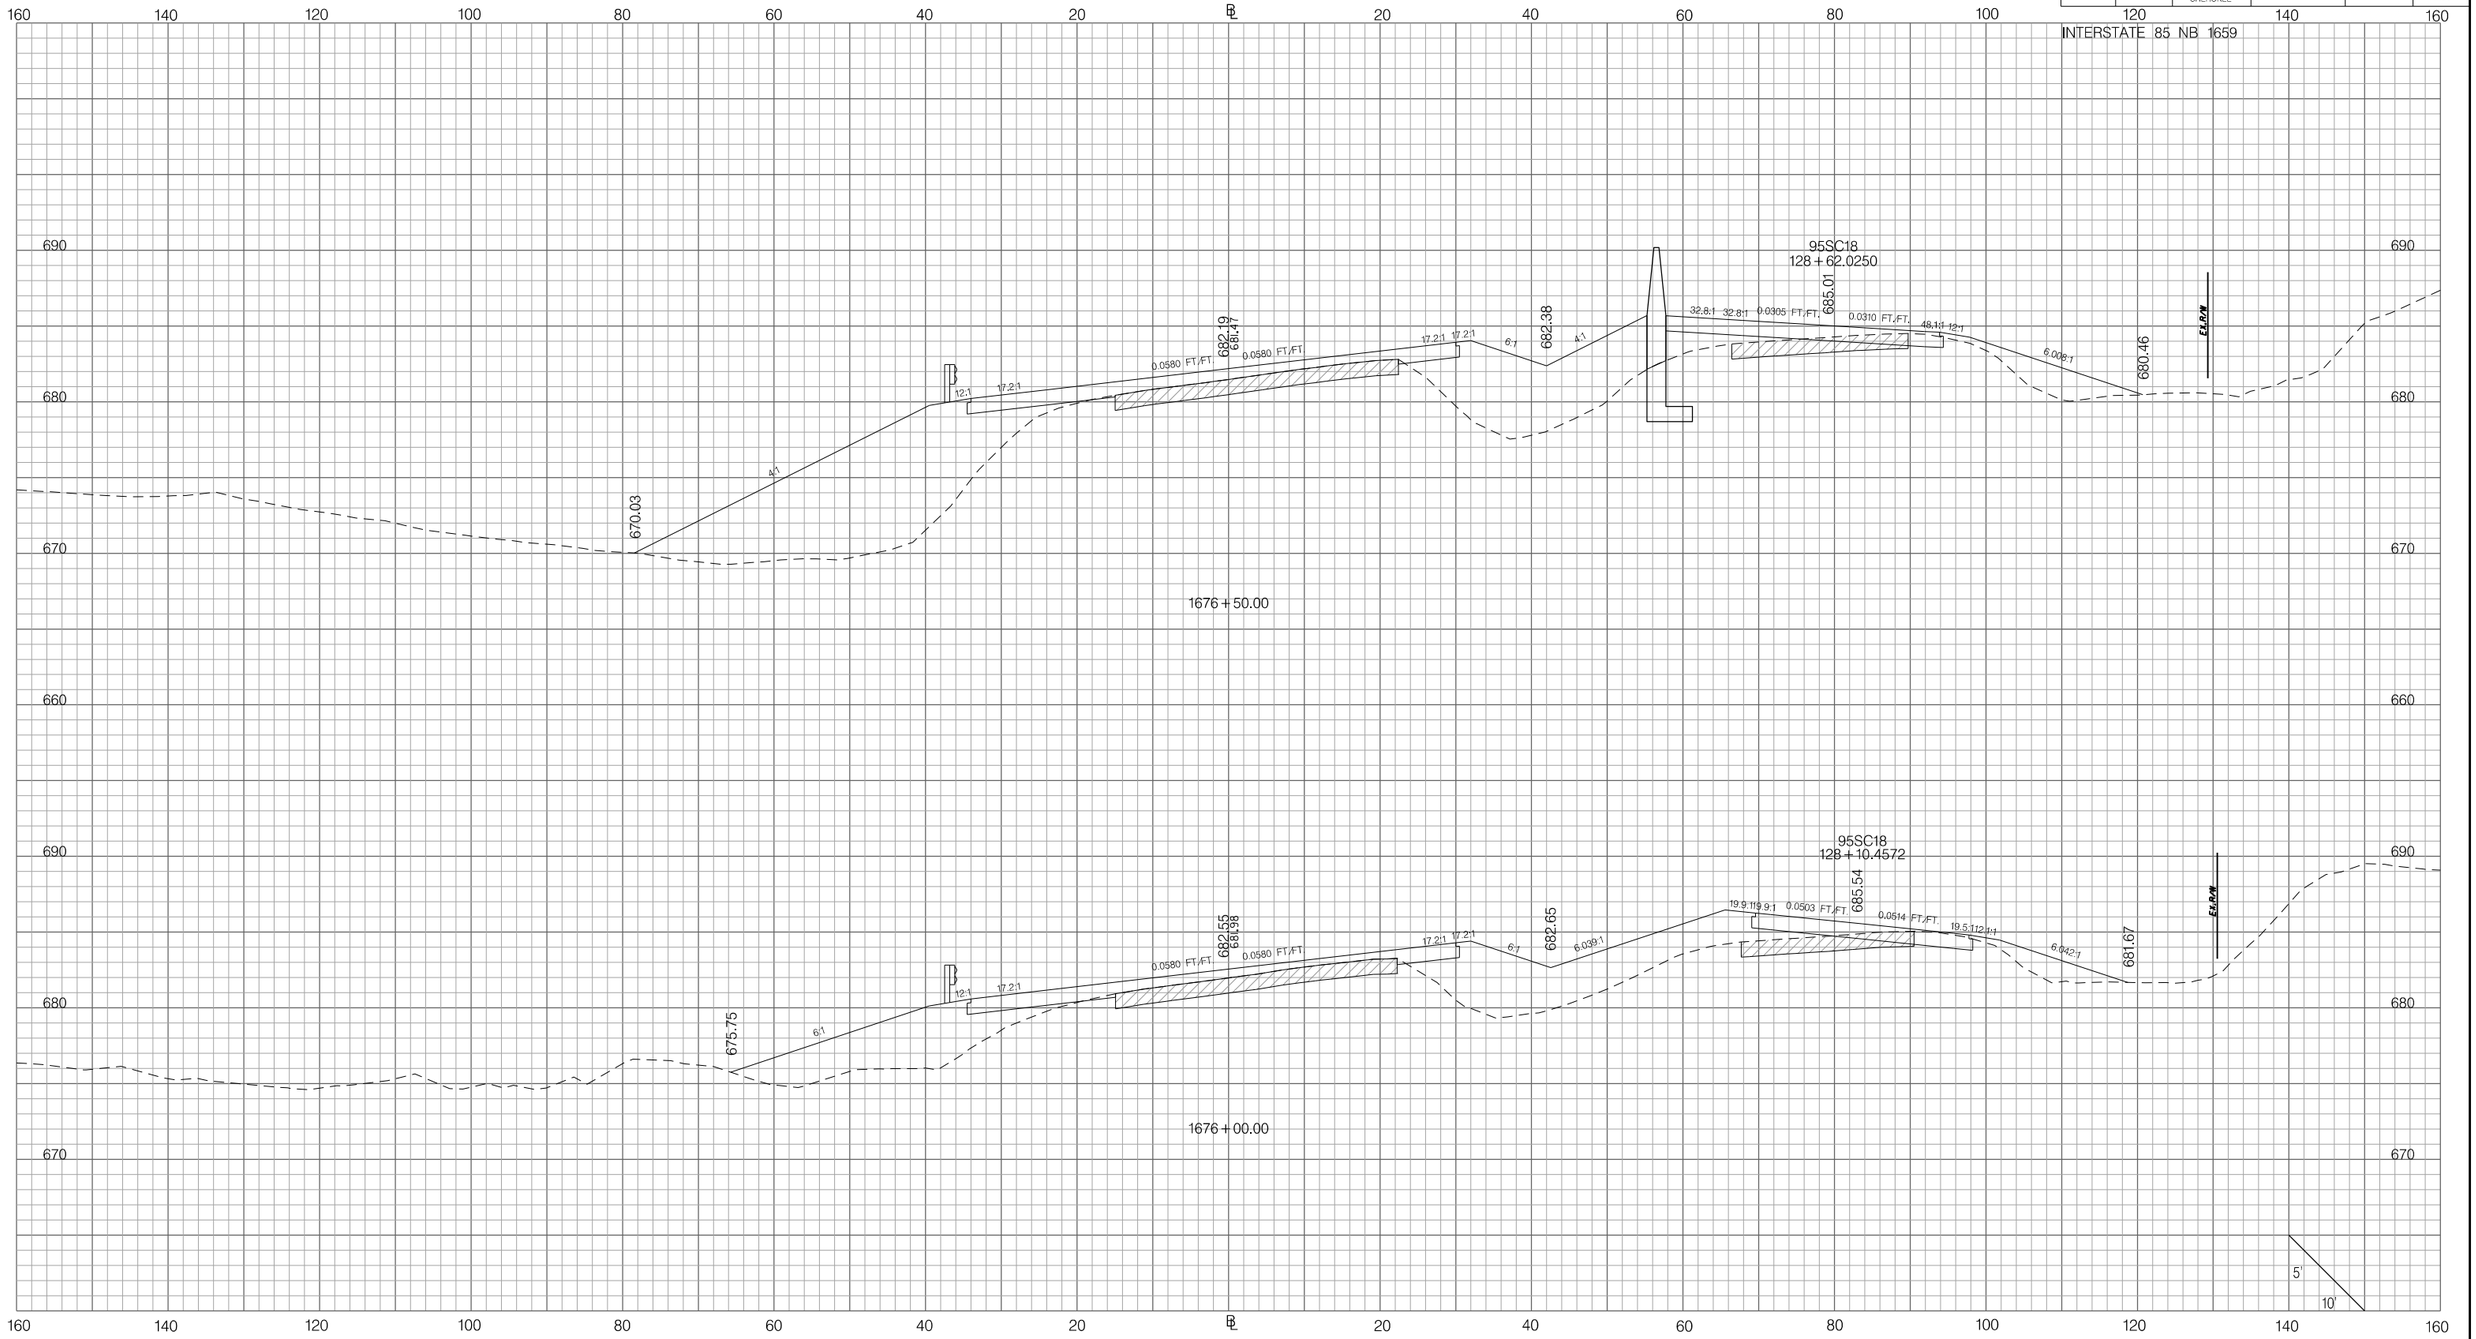

PRELIMINARY
NOT FOR CONSTRUCTION

SCALE: 1" =

REV. NO.	BY	DATE	DESCRIPTION OF REVISION
7			
6			
5			
4			
3			
2			
1			

SOUTH CAROLINA DEPARTMENT OF TRANSPORTATION
INTERSTATE 85

CROSS SECTION SHEET

INTERSTATE 85 MILE MARKER 90–97
SEGMENT C

Z:\Projects\14-60 I85 Widening Cherokee Co MM80-96\Dgn\CrossSections\CROSS SECTION SHEET FILES\PX_I85_NB_I659.dgn
3/9/2016

FED. RD. DIV. NO.	STATE	COUNTY	PROJECT ID	ROAD / ROUTE NO.	SHEET NO.
3	SC	SPARTANBURG CHEROKEE	P027114	INTERSTATE 85	X209

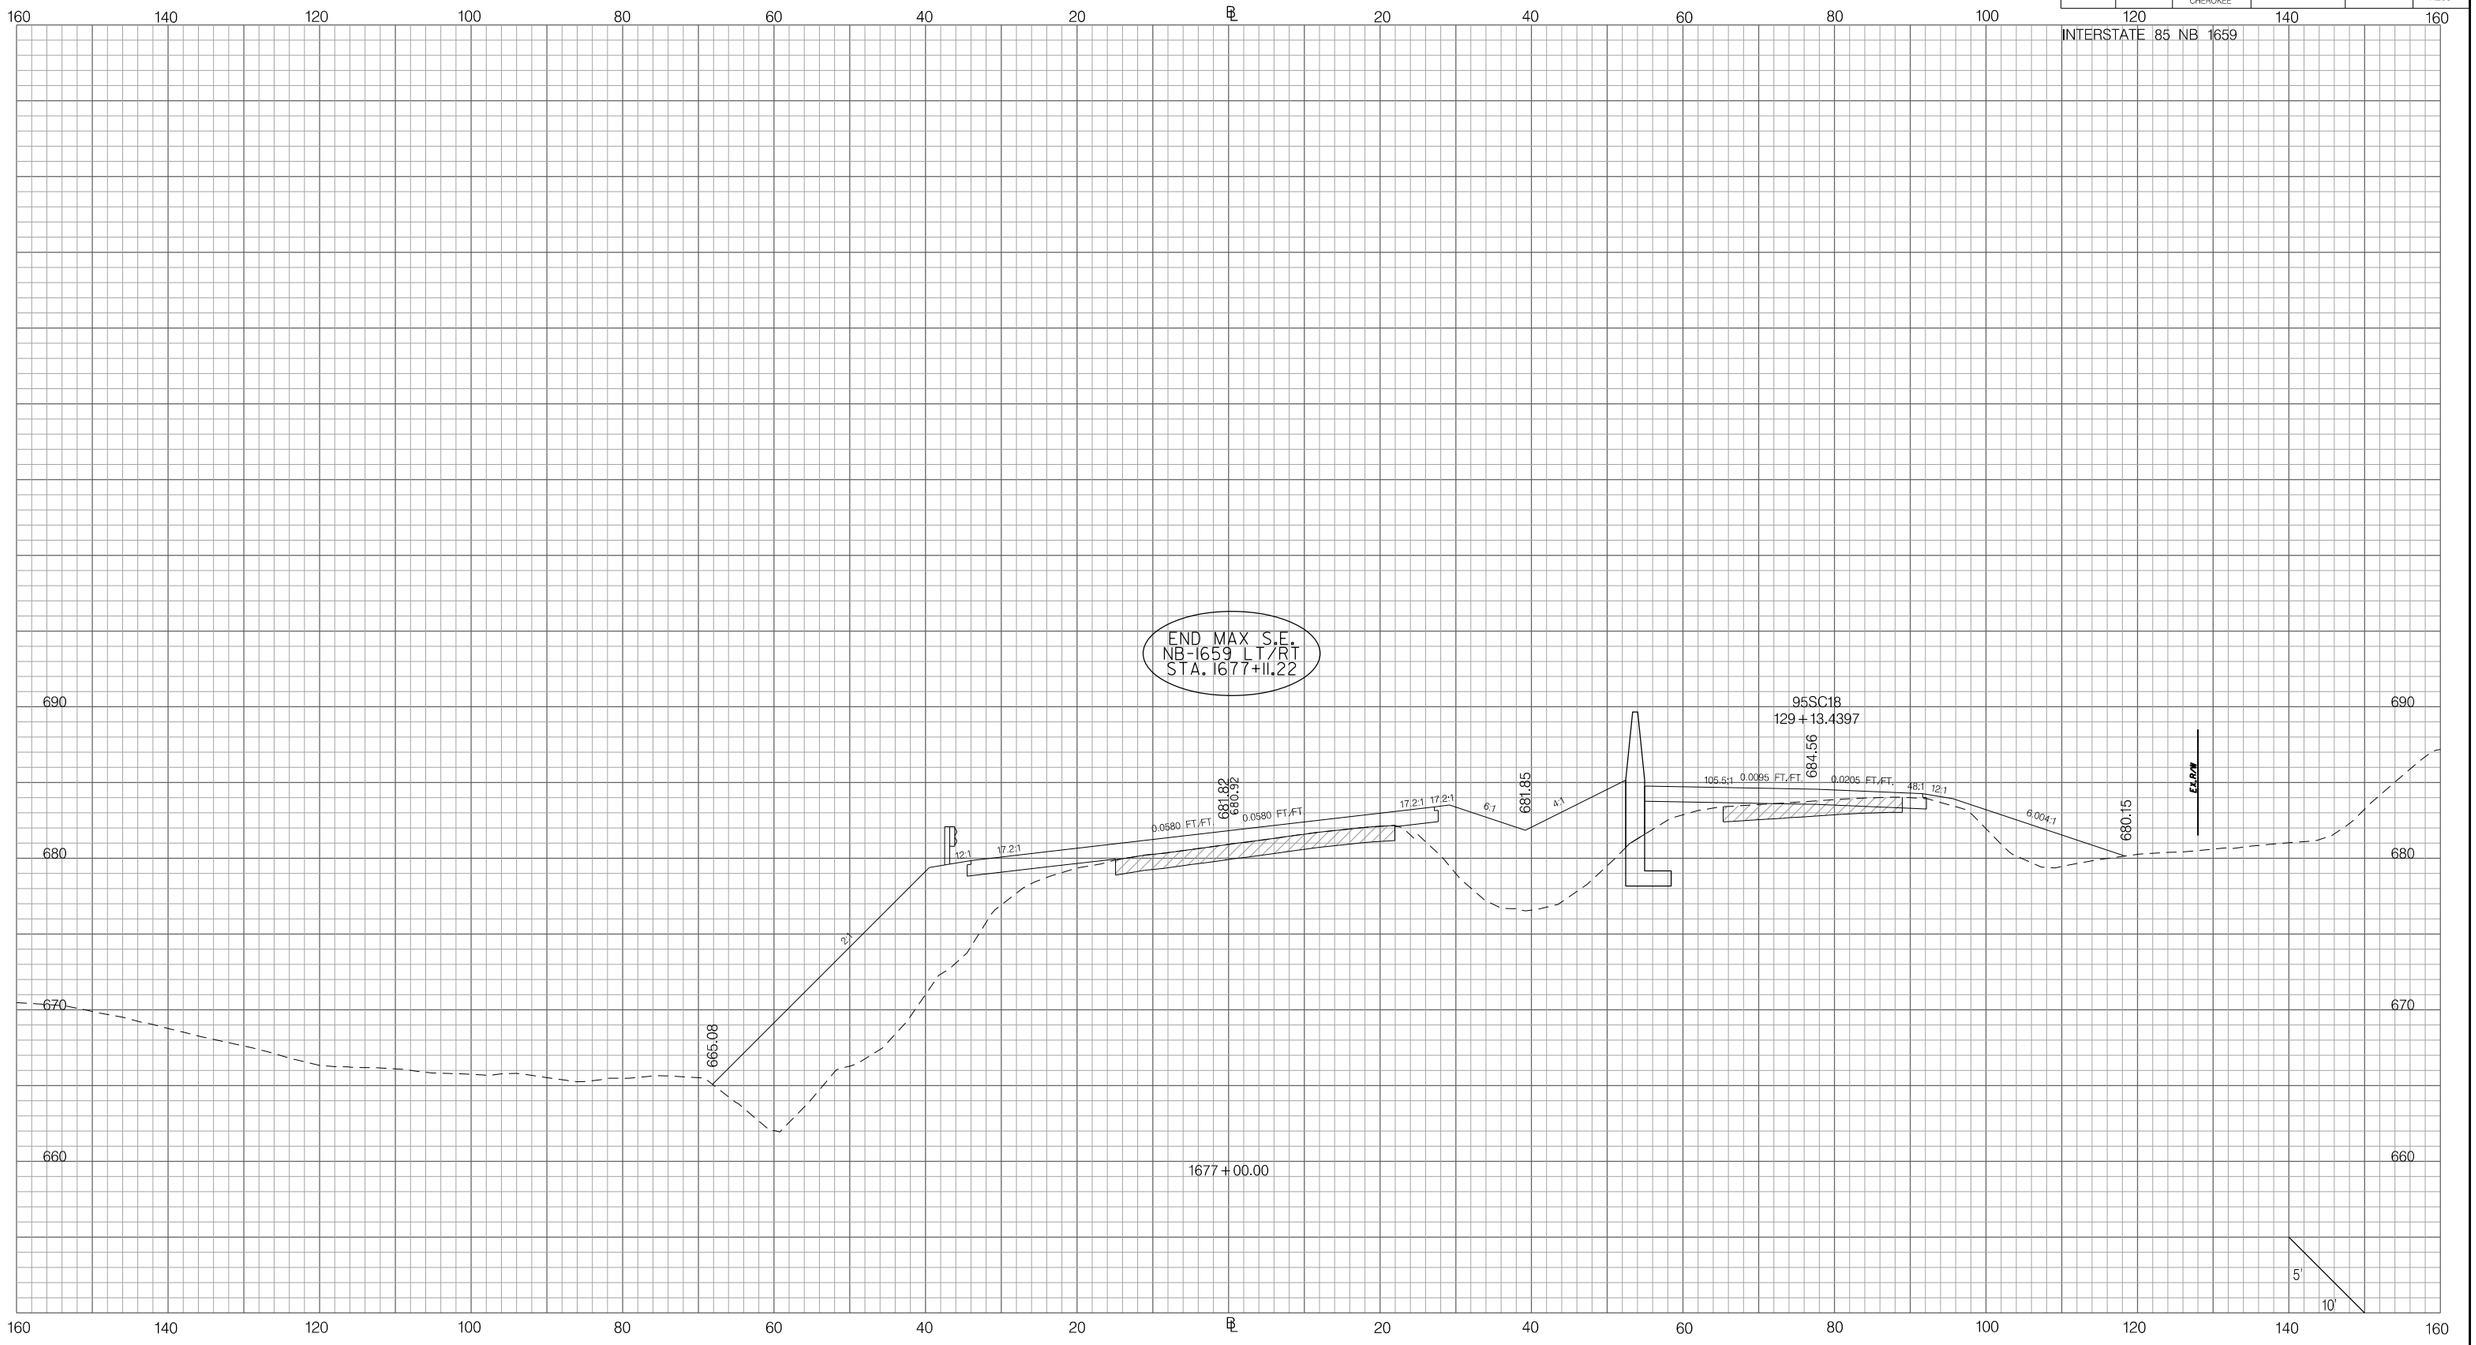

PRELIMINARY
NOT FOR CONSTRUCTION

SCALE: 1" =

REV. NO.	BY	DATE	DESCRIPTION OF REVISION
7			
6			
5			
4			
3			
2			
1			

SOUTH CAROLINA DEPARTMENT OF TRANSPORTATION
INTERSTATE 85

CROSS SECTION SHEET

INTERSTATE 85 MILE MARKER 90–97
SEGMENT C

Z:\Projects\14-60 I85 Widening Cherokee Co MM80-96\Dgn\CrossSections\CROSS SECTION SHEET FILES\PX_I85_NB_1659.dgn
3/9/2016

FED. RD. DIV. NO.	STATE	COUNTY	PROJECT ID	ROAD / ROUTE NO.	SHEET NO.
3	SC	SPARTANBURG CHEROKEE	P027114	INTERSTATE 85	X210

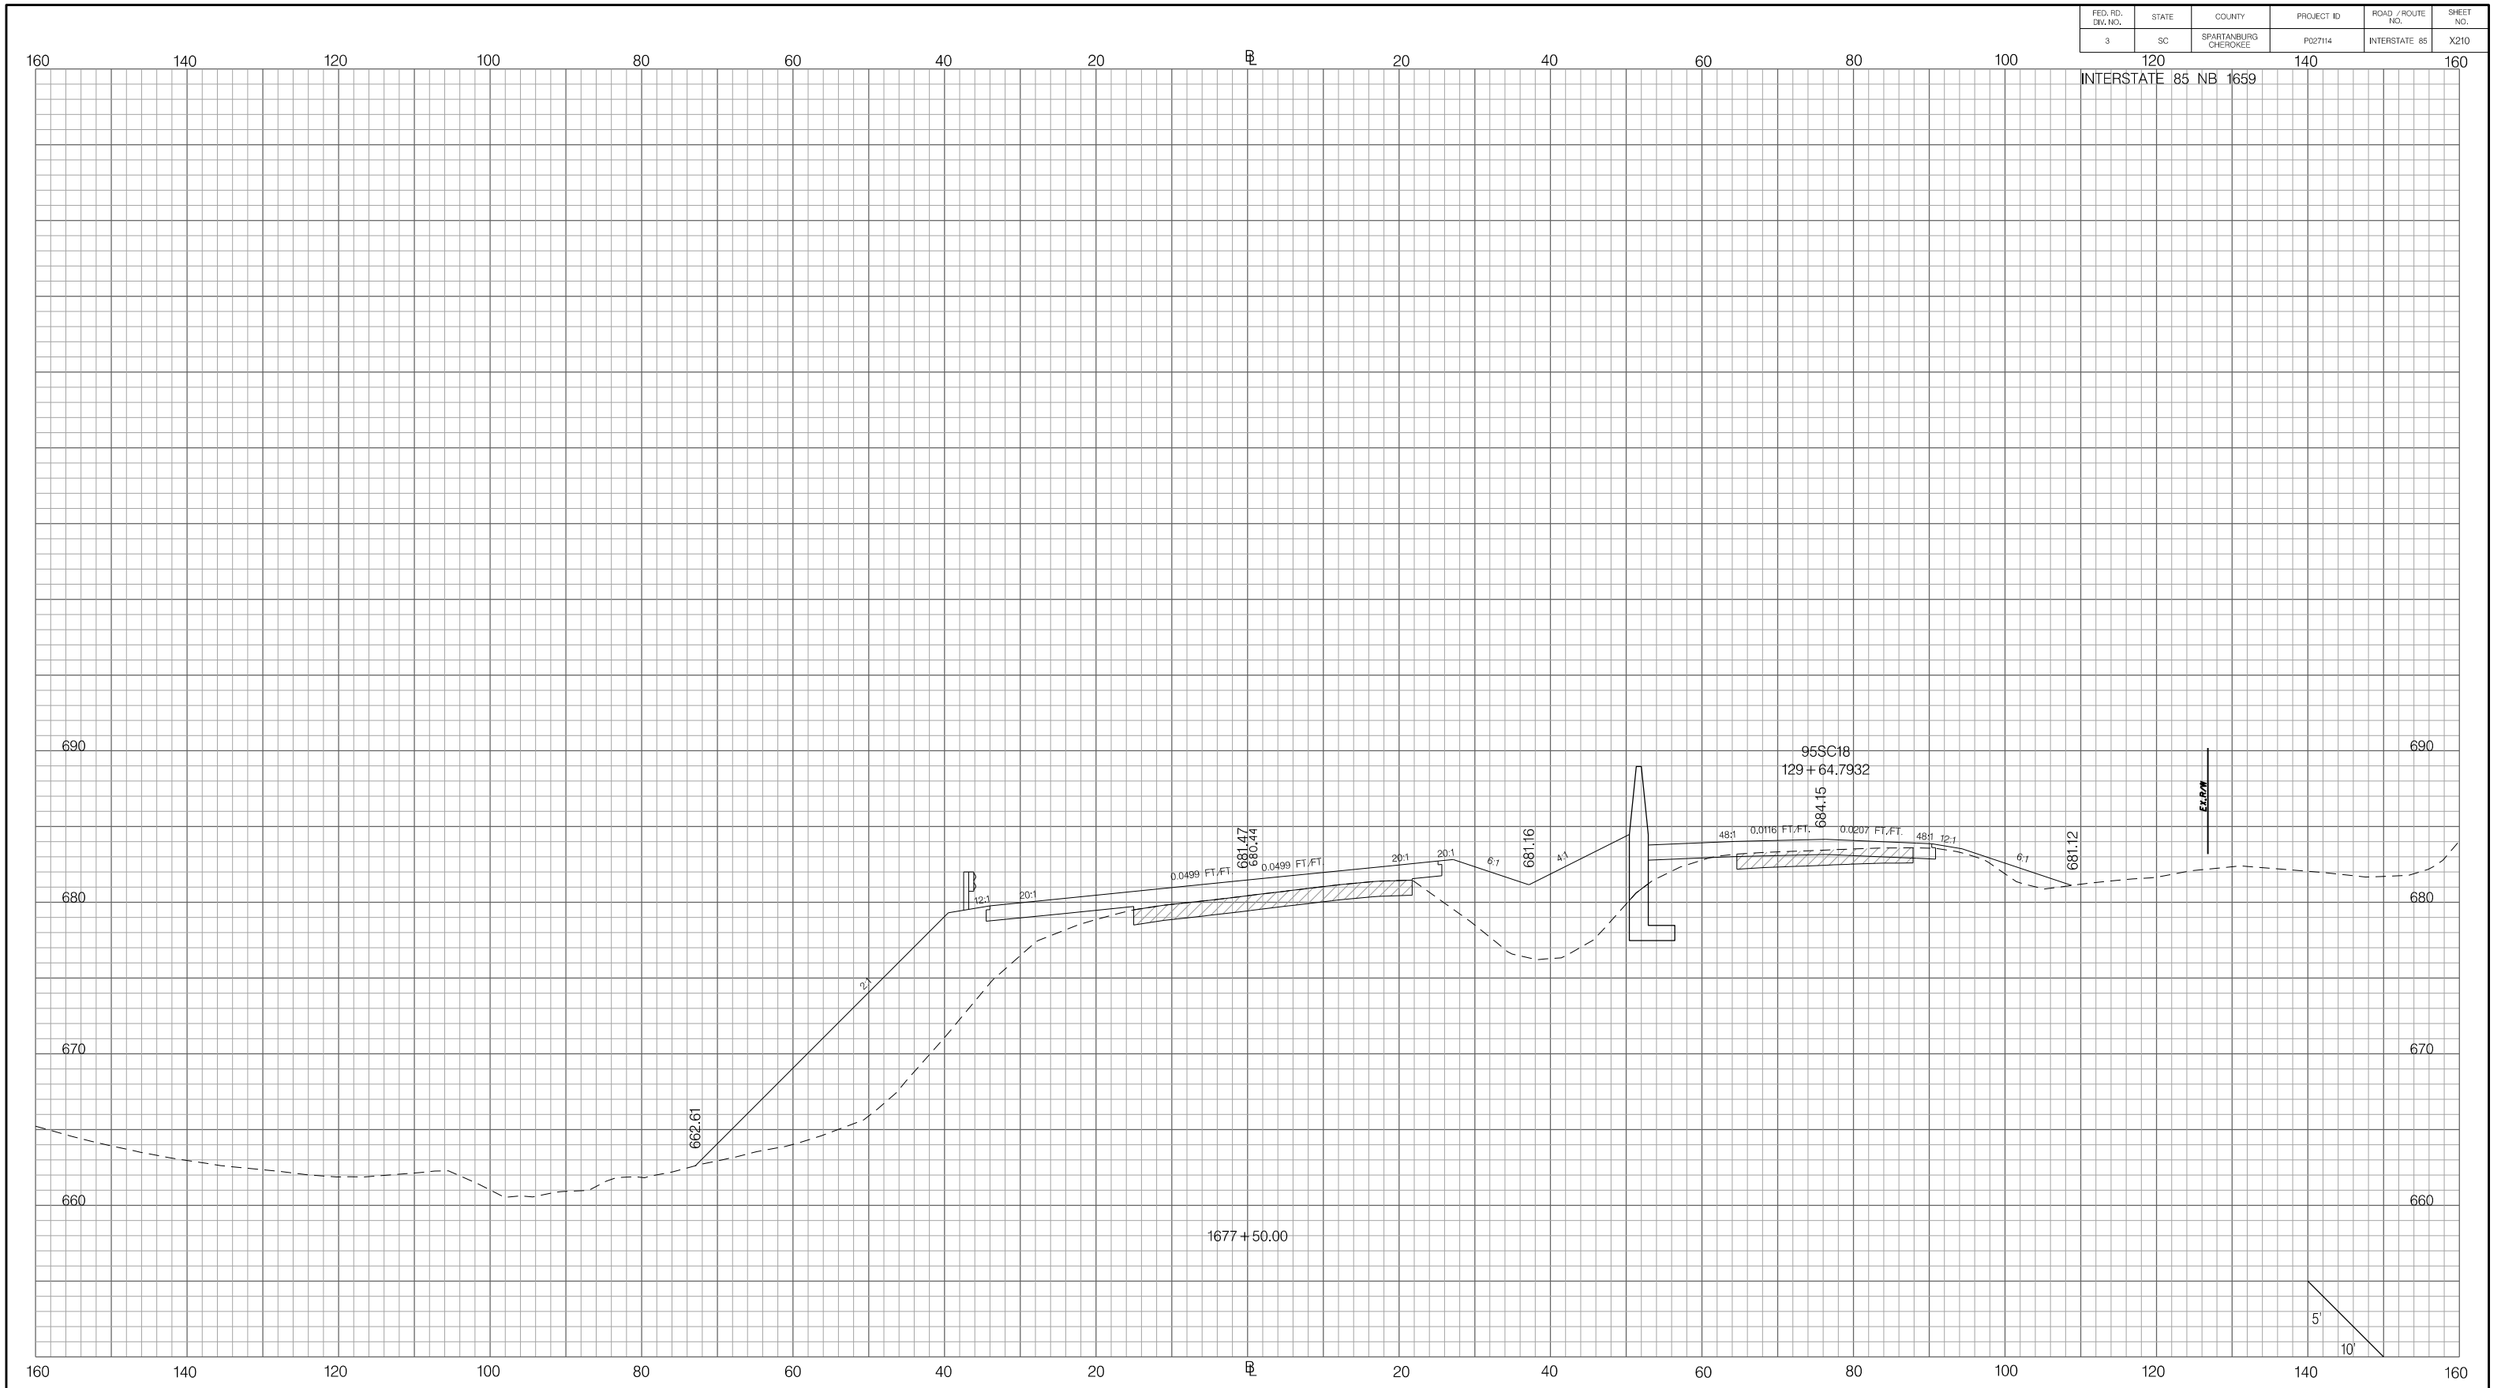

PRELIMINARY
NOT FOR CONSTRUCTION

SCALE: 1" =

REV. NO.	BY	DATE	DESCRIPTION OF REVISION
7			
6			
5			
4			
3			
2			
1			

SOUTH CAROLINA DEPARTMENT OF TRANSPORTATION
INTERSTATE 85

CROSS SECTION SHEET

INTERSTATE 85 MILE MARKER 90–97
SEGMENT C

Z:\Projects\I4-60 I85 Widening Cherokee Co MM80-96\Dgn\CrossSections\CROSS SECTION SHEET FILES\PX_I85_NB_I659.dgn
3/9/2016

FED. RD. DIV. NO.	STATE	COUNTY	PROJECT ID	ROAD / ROUTE NO.	SHEET NO.
3	SC	SPARTANBURG CHEROKEE	P027114	INTERSTATE 85	X211

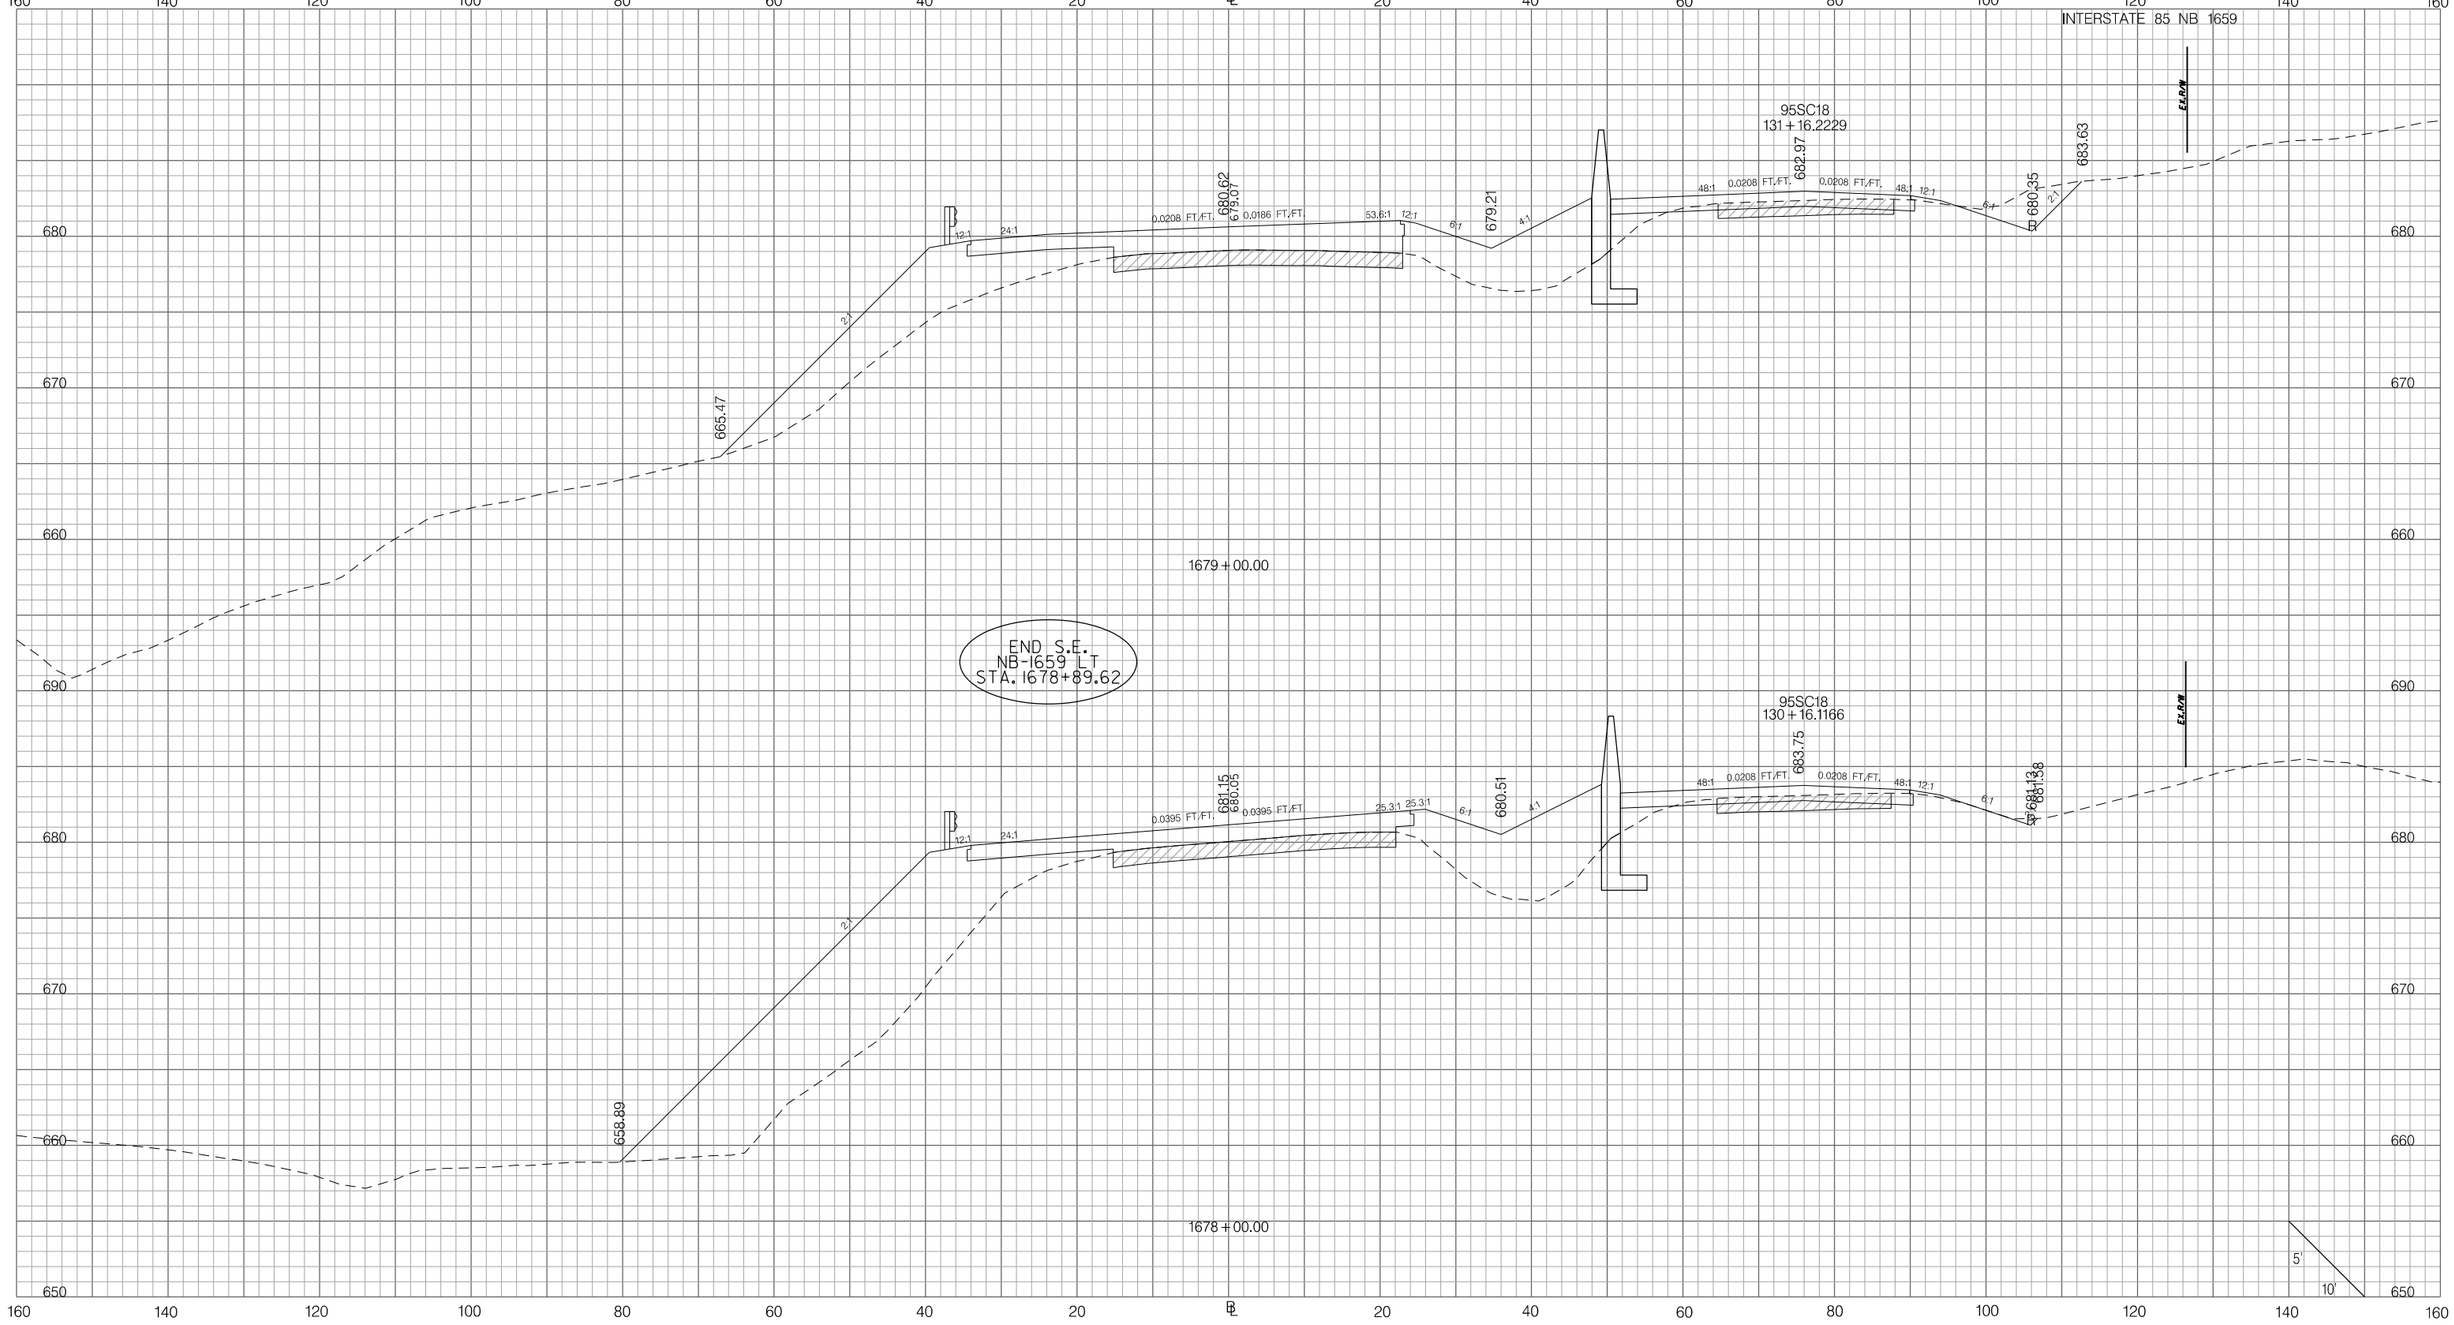

PRELIMINARY
NOT FOR CONSTRUCTION

SCALE: 1" =

REV. NO.	BY	DATE	DESCRIPTION OF REVISION
7			
6			
5			
4			
3			
2			
1			

SOUTH CAROLINA DEPARTMENT OF TRANSPORTATION
INTERSTATE 85

CROSS SECTION SHEET

INTERSTATE 85 MILE MARKER 90–97
SEGMENT C

Z:\Projects\14-60 I85 Widening Cherokee Co MM80-96\Dgn\CrossSections\CROSS SECTION SHEET FILES\PX_I85_NB_I659.dgn
3/9/2016

FED. RD. DIV. NO.	STATE	COUNTY	PROJECT ID	ROAD / ROUTE NO.	SHEET NO.
3	SC	SPARTANBURG CHEROKEE	P027114	INTERSTATE 85	X212

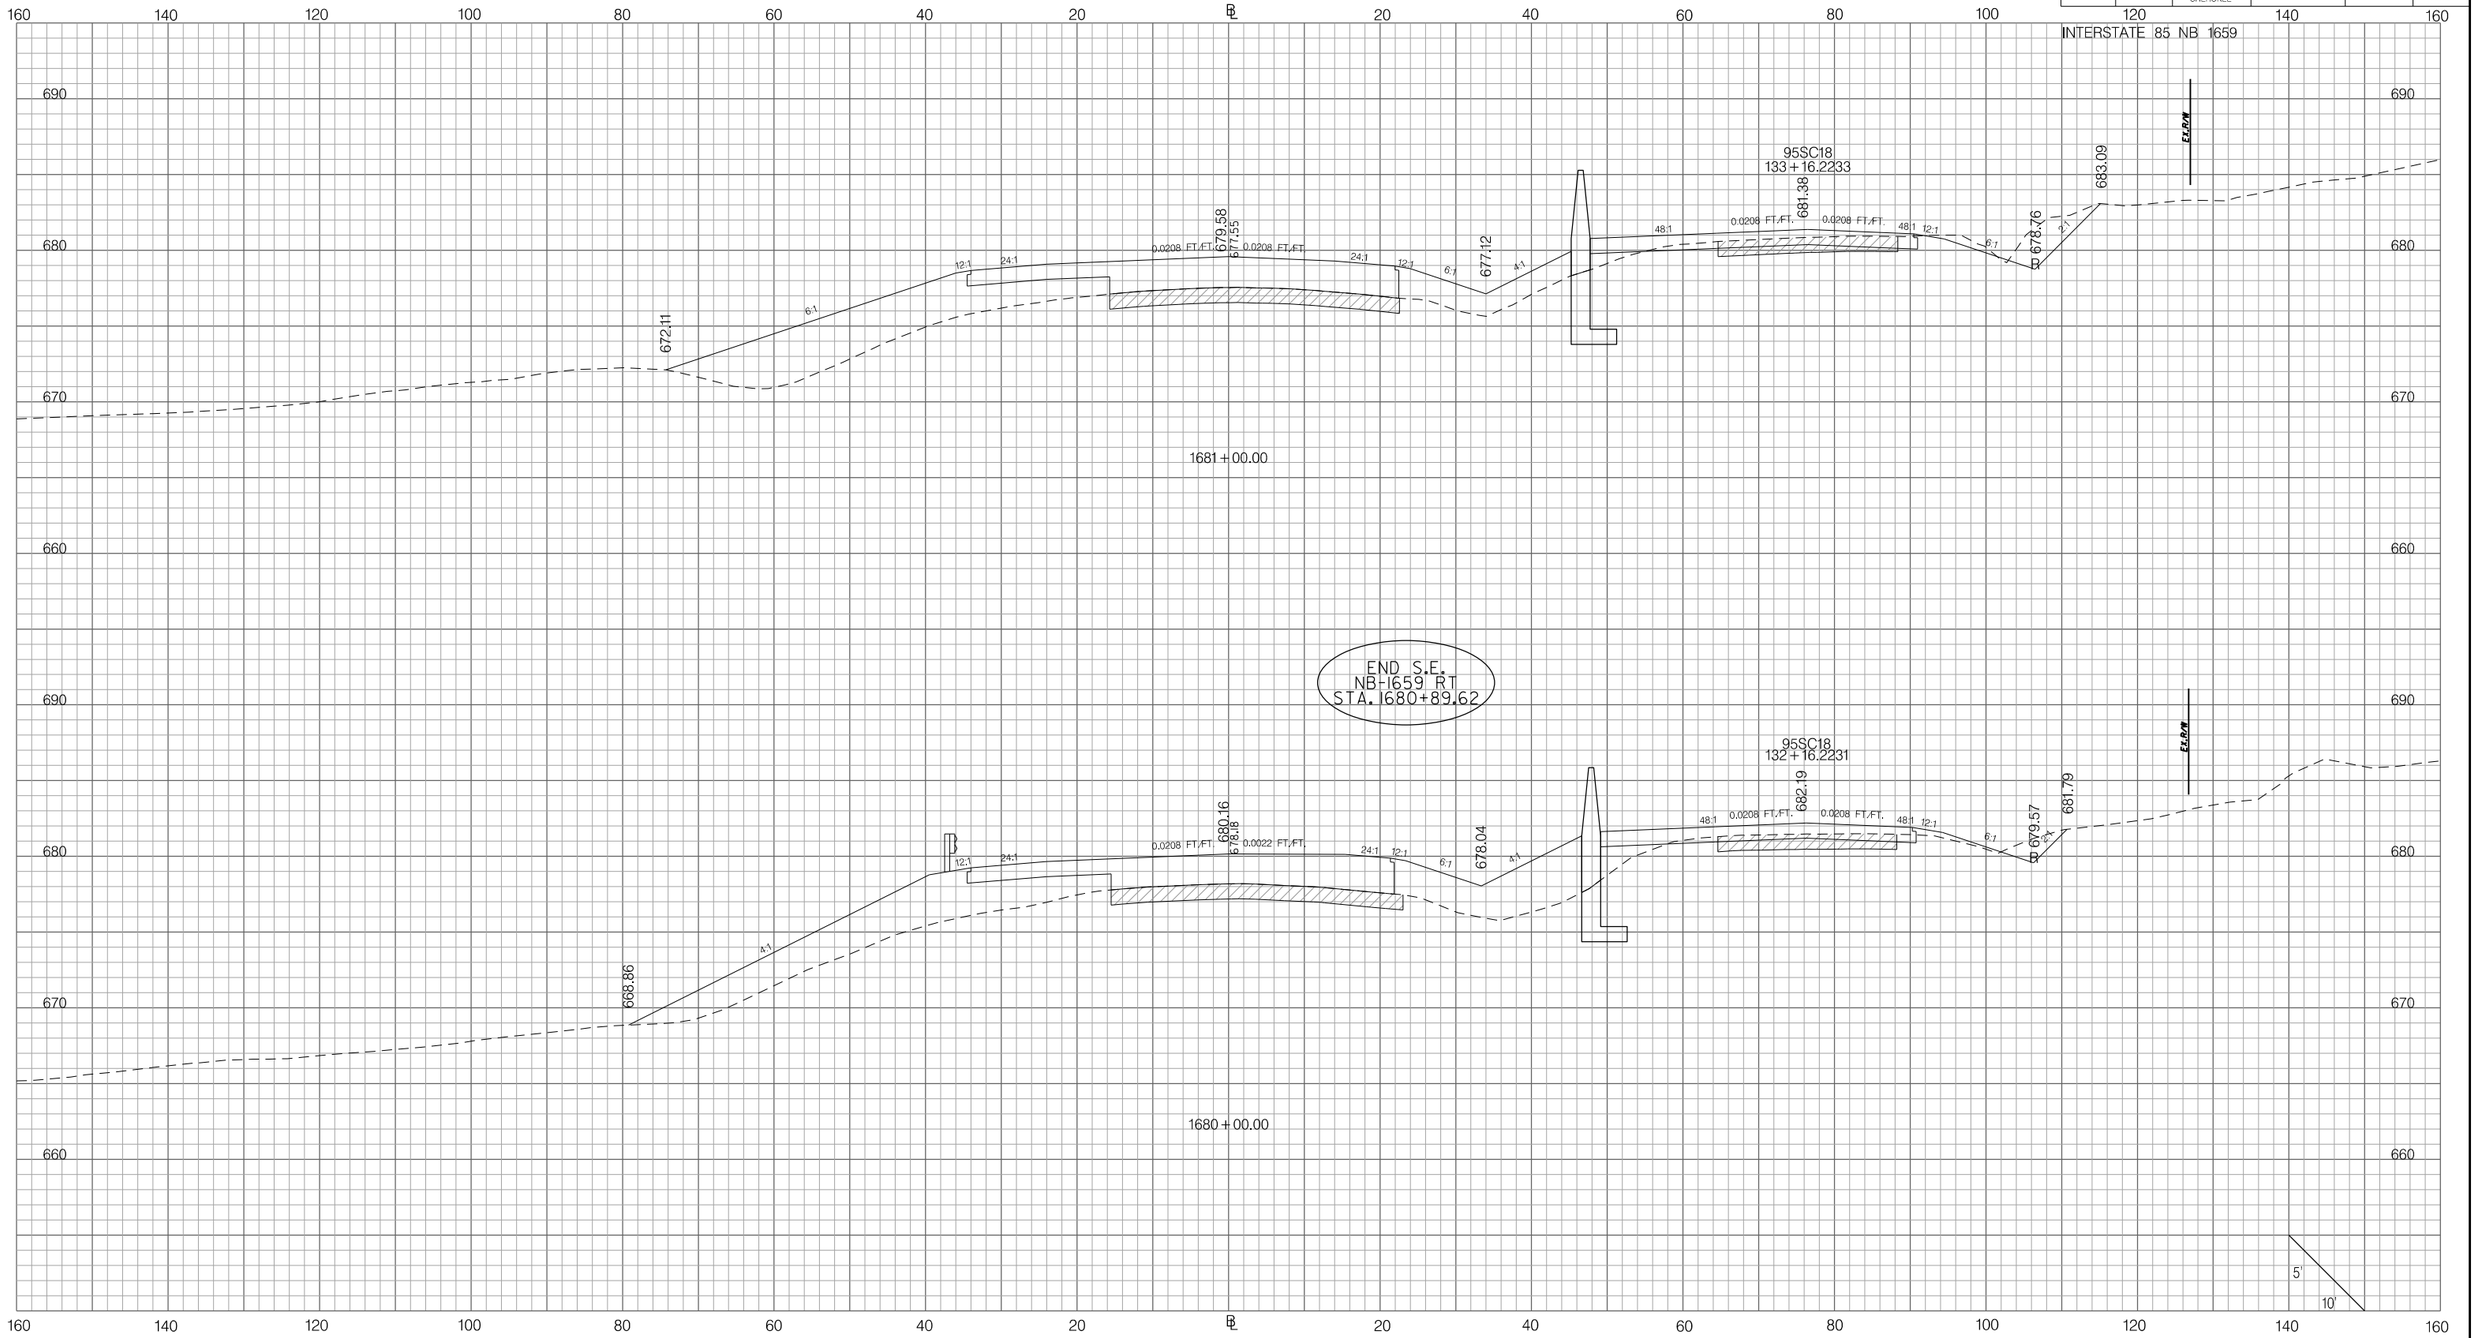

PRELIMINARY
NOT FOR CONSTRUCTION

SCALE: 1" =

REV. NO.	BY	DATE	DESCRIPTION OF REVISION
7			
6			
5			
4			
3			
2			
1			

SOUTH CAROLINA DEPARTMENT OF TRANSPORTATION
INTERSTATE 85

CROSS SECTION SHEET

INTERSTATE 85 MILE MARKER 90–97
SEGMENT C

Z:\Projects\14-60 I85 Widening Cherokee Co MM80-96\Dgn\CrossSections\CROSS SECTION SHEET FILES\PX_I85_NB_I659.dgn
3/9/2016

FED. RD. DIV. NO.	STATE	COUNTY	PROJECT ID	ROAD / ROUTE NO.	SHEET NO.
3	SC	SPARTANBURG CHEROKEE	P027114	INTERSTATE 85	X213

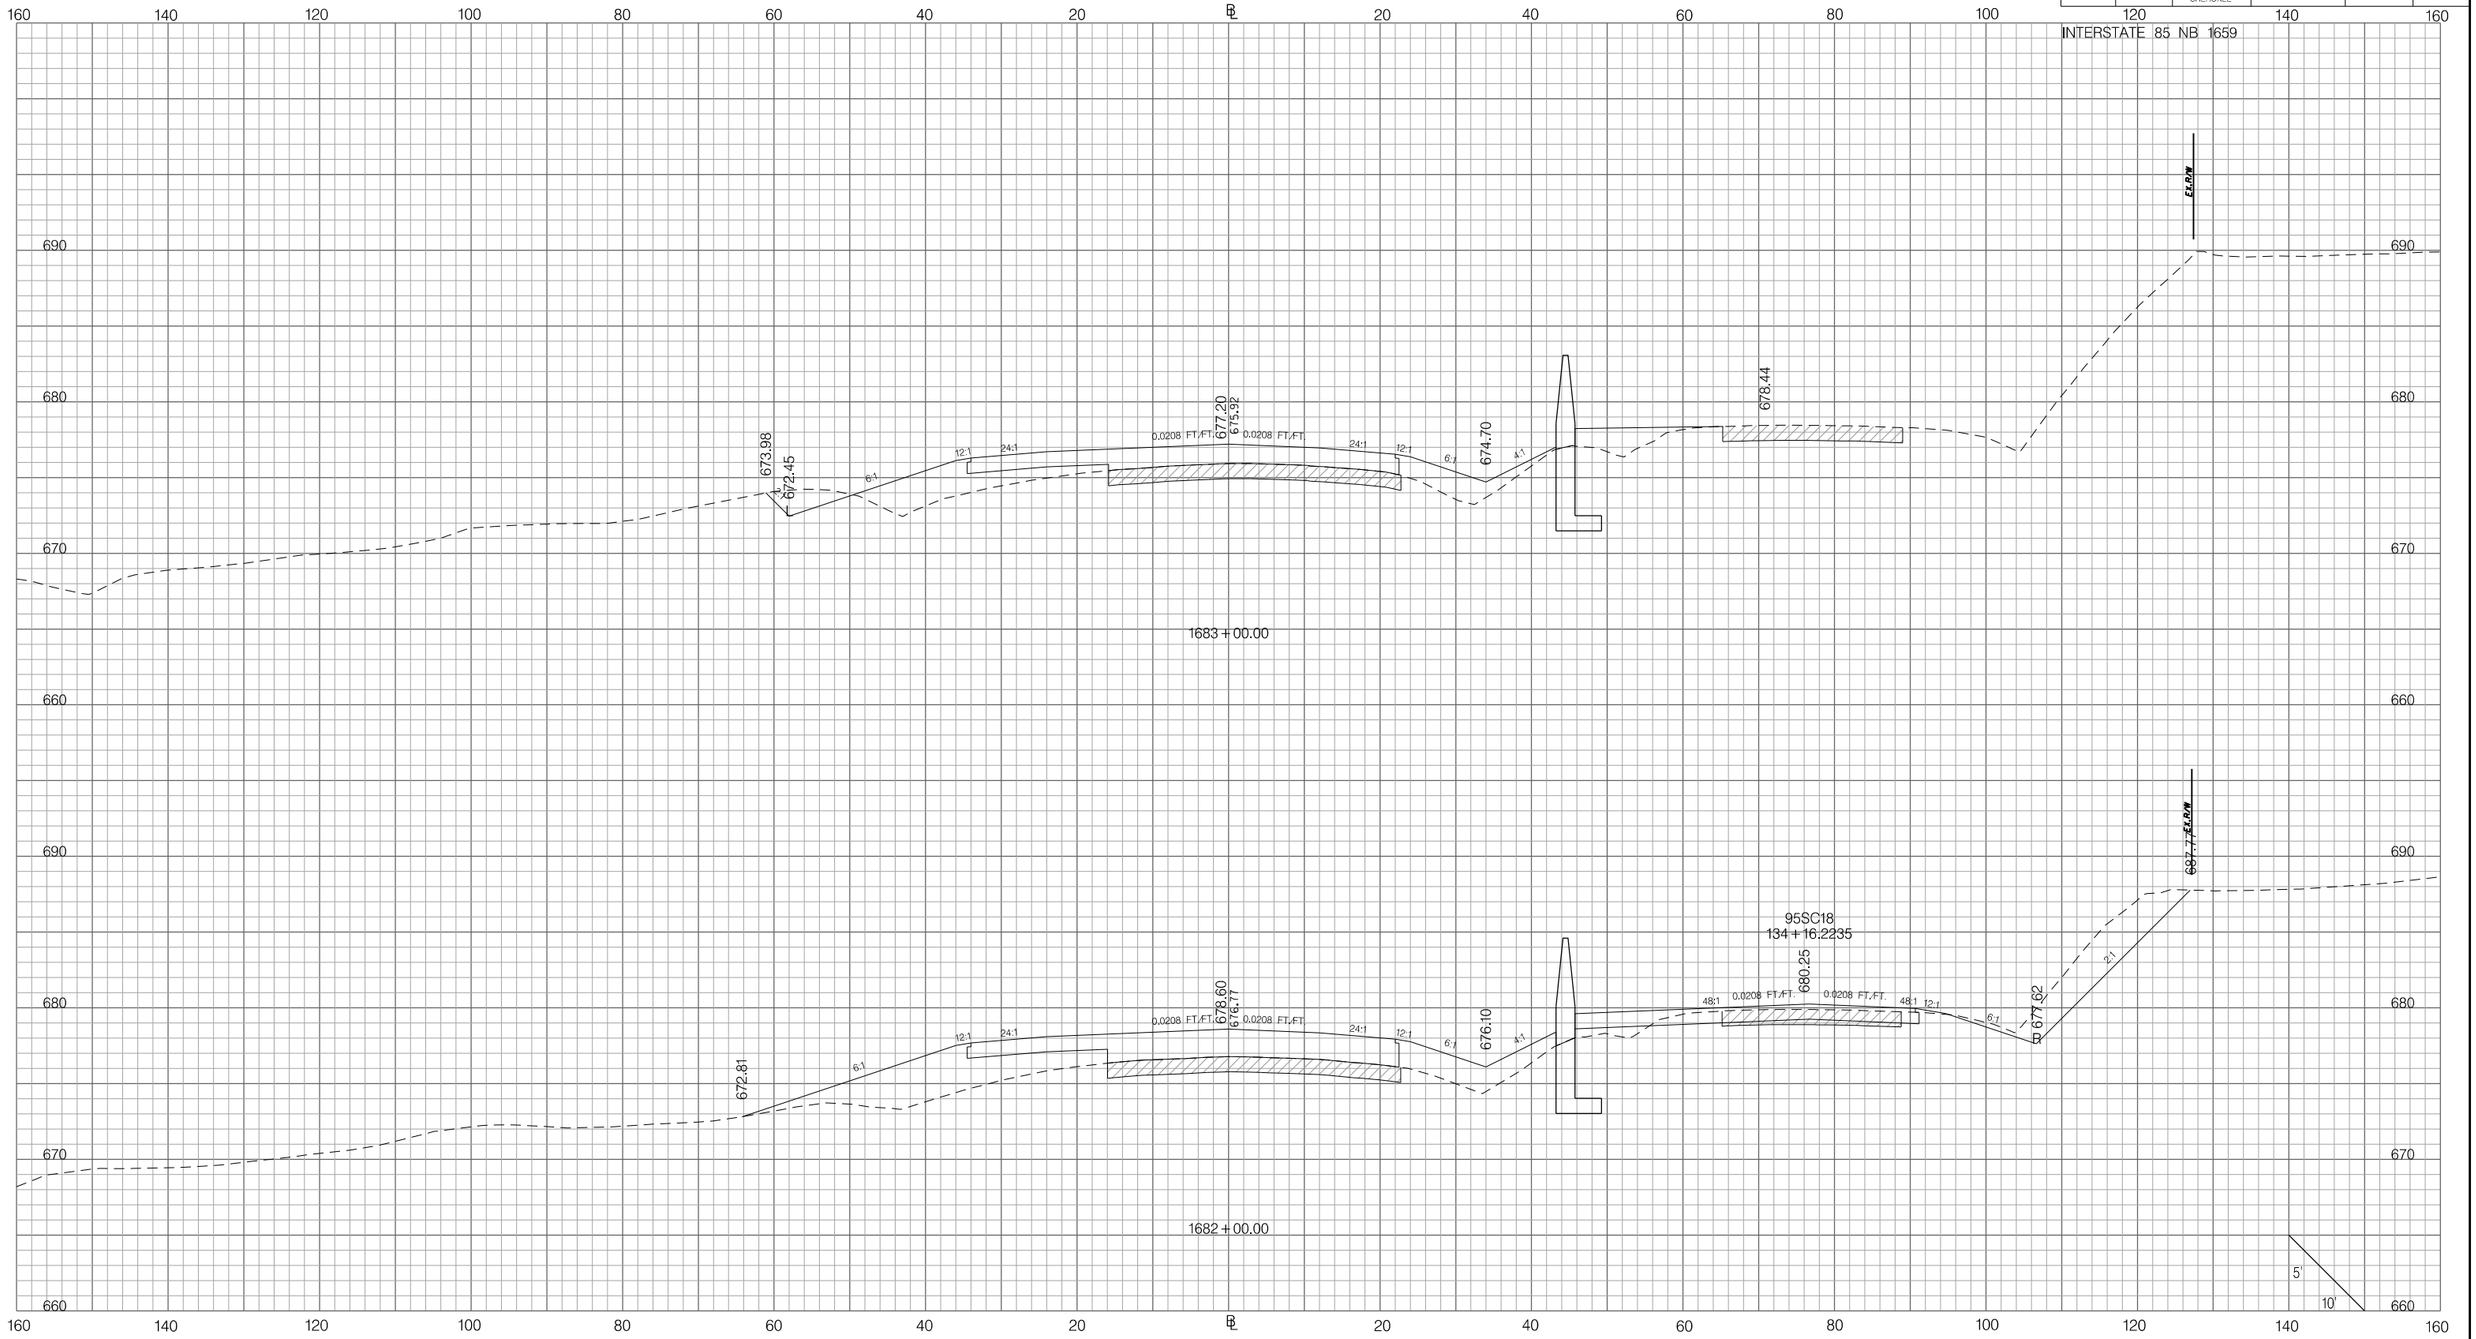

PRELIMINARY
NOT FOR CONSTRUCTION

SCALE: 1" =

REV. NO.	BY	DATE	DESCRIPTION OF REVISION
7			
6			
5			
4			
3			
2			
1			

SOUTH CAROLINA DEPARTMENT OF TRANSPORTATION
INTERSTATE 85

CROSS SECTION SHEET

INTERSTATE 85 MILE MARKER 90–97
SEGMENT C

Z:\Projects\14-60 I85 Widening Cherokee Co MM80-96\Dgn\CrossSections\CROSS SECTION SHEET FILES\PX_I85_NB_I659.dgn
3/9/2016

FED. RD. DIV. NO.	STATE	COUNTY	PROJECT ID	ROAD / ROUTE NO.	SHEET NO.
3	SC	SPARTANBURG CHEROKEE	P027114	INTERSTATE 85	X214

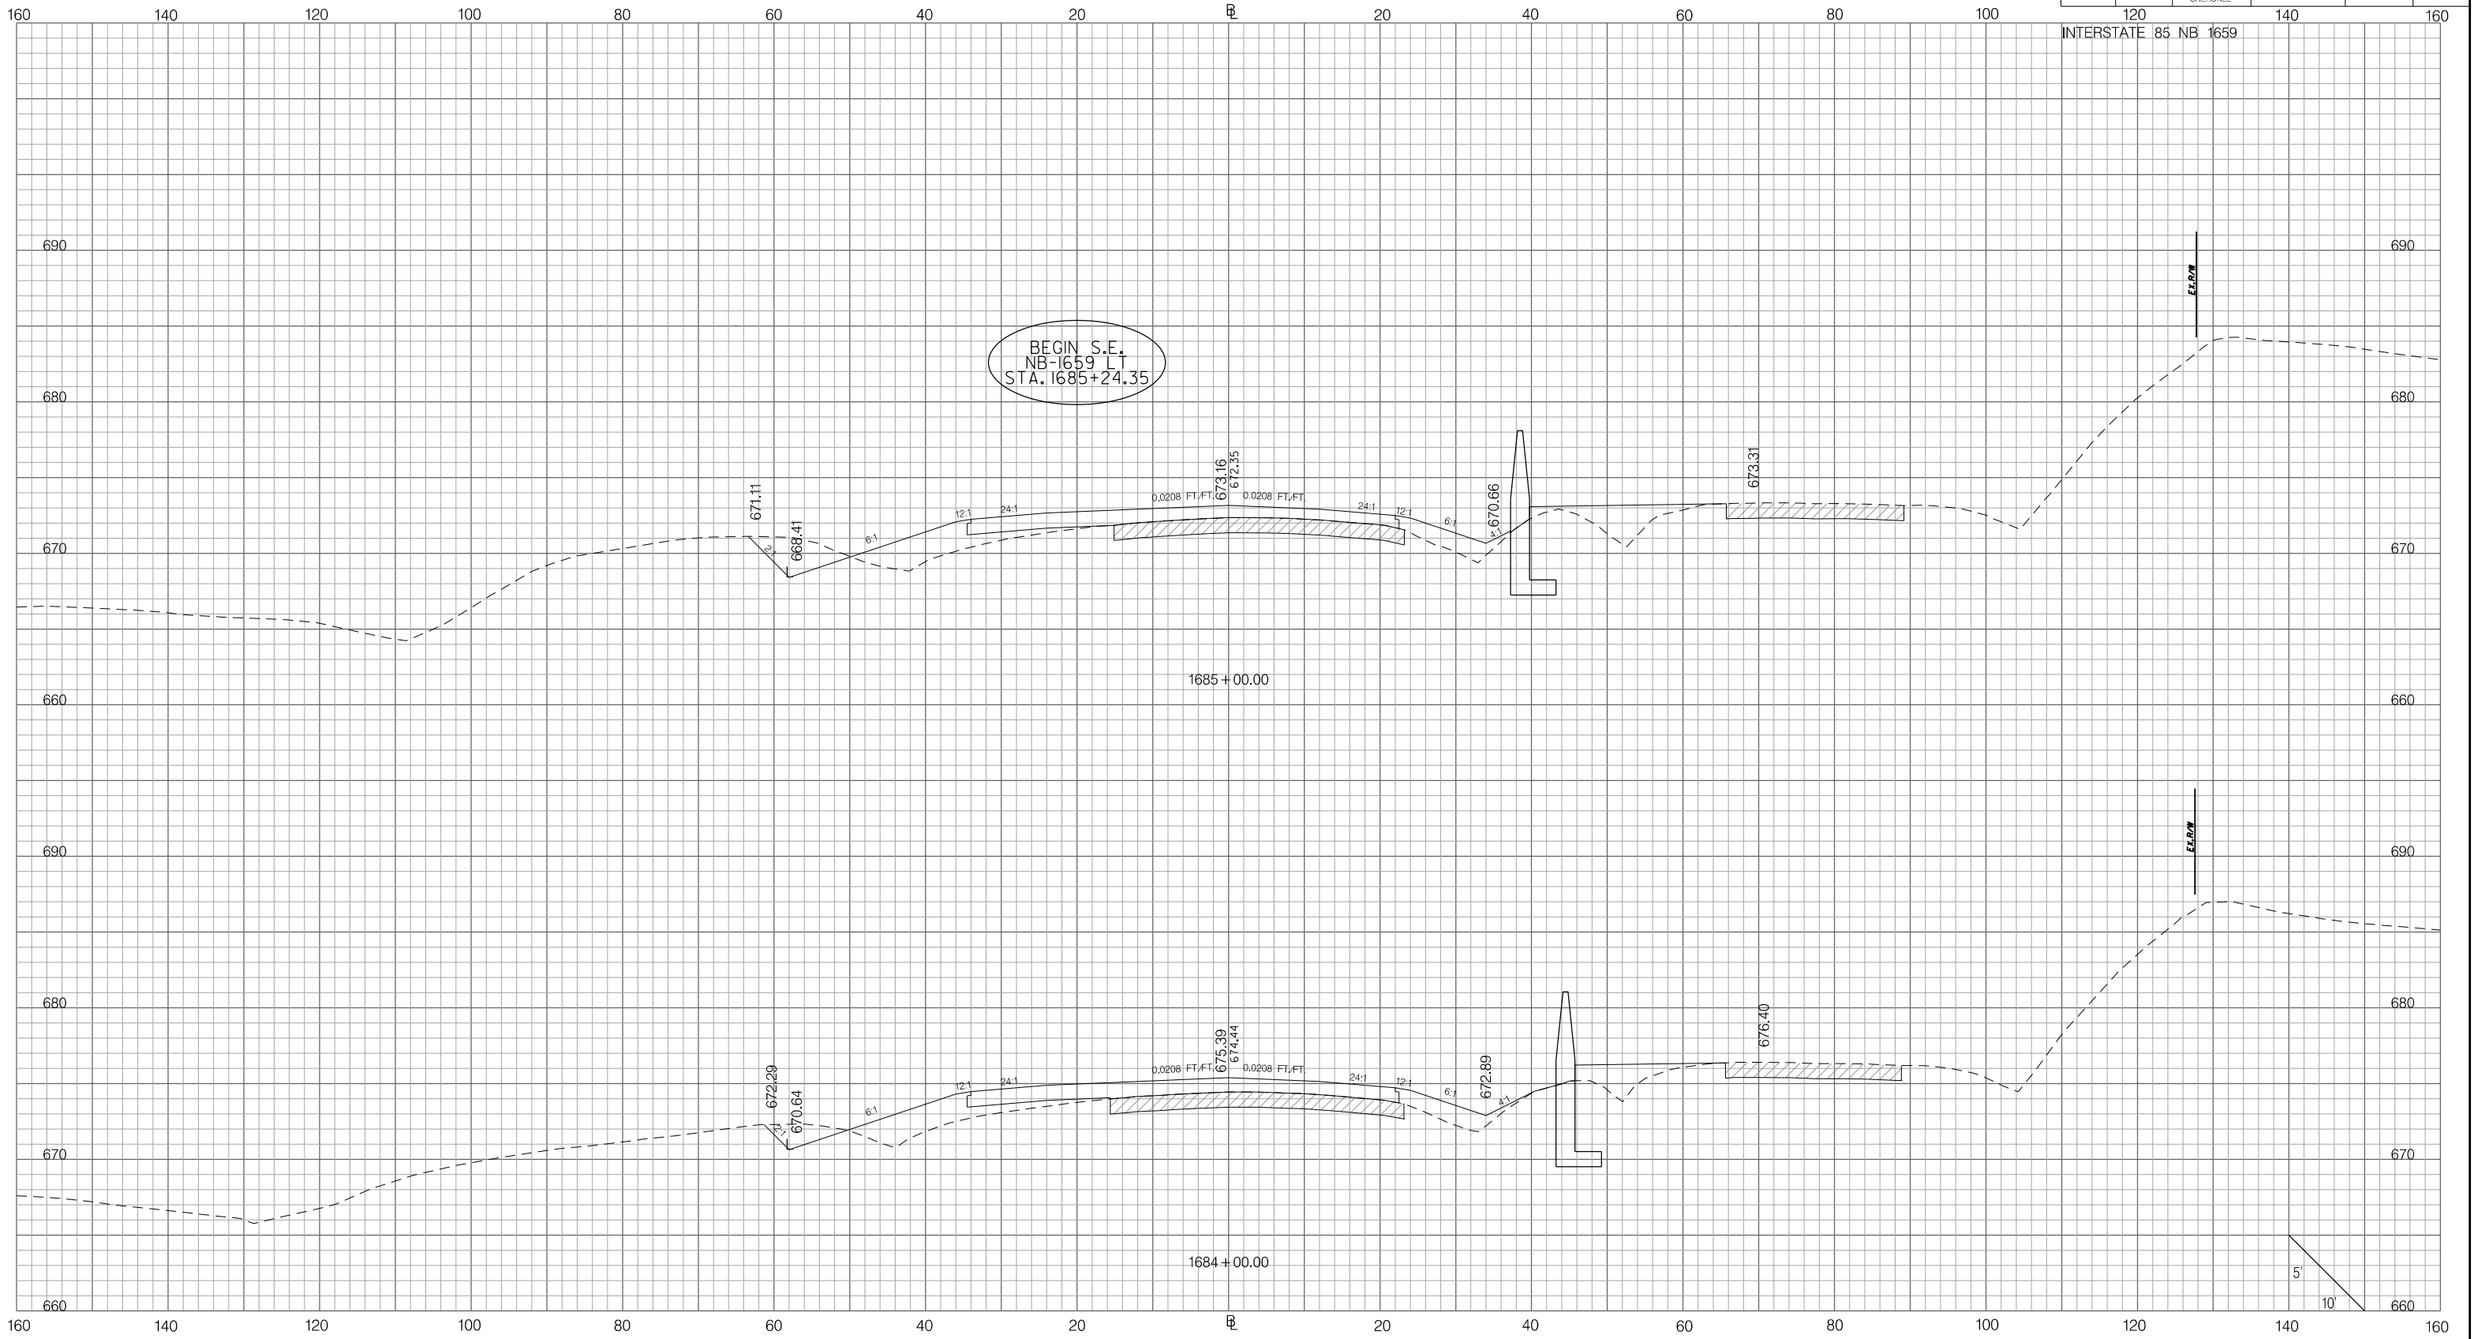

PRELIMINARY
NOT FOR CONSTRUCTION

SCALE: 1" =

REV. NO.	BY	DATE	DESCRIPTION OF REVISION
7			
6			
5			
4			
3			
2			
1			

SOUTH CAROLINA DEPARTMENT OF TRANSPORTATION
INTERSTATE 85

CROSS SECTION SHEET

INTERSTATE 85 MILE MARKER 90–97
SEGMENT C

Z:\Projects\14-60 I85 Widening Cherokee Co MM80-96\Dgn\CrossSections\CROSS SECTION SHEET FILES\PX_I85_NB_1659.dgn
3/9/2016

FED. RD. DIV. NO.	STATE	COUNTY	PROJECT ID	ROAD / ROUTE NO.	SHEET NO.
3	SC	SPARTANBURG CHEROKEE	P027114	INTERSTATE 85	X215

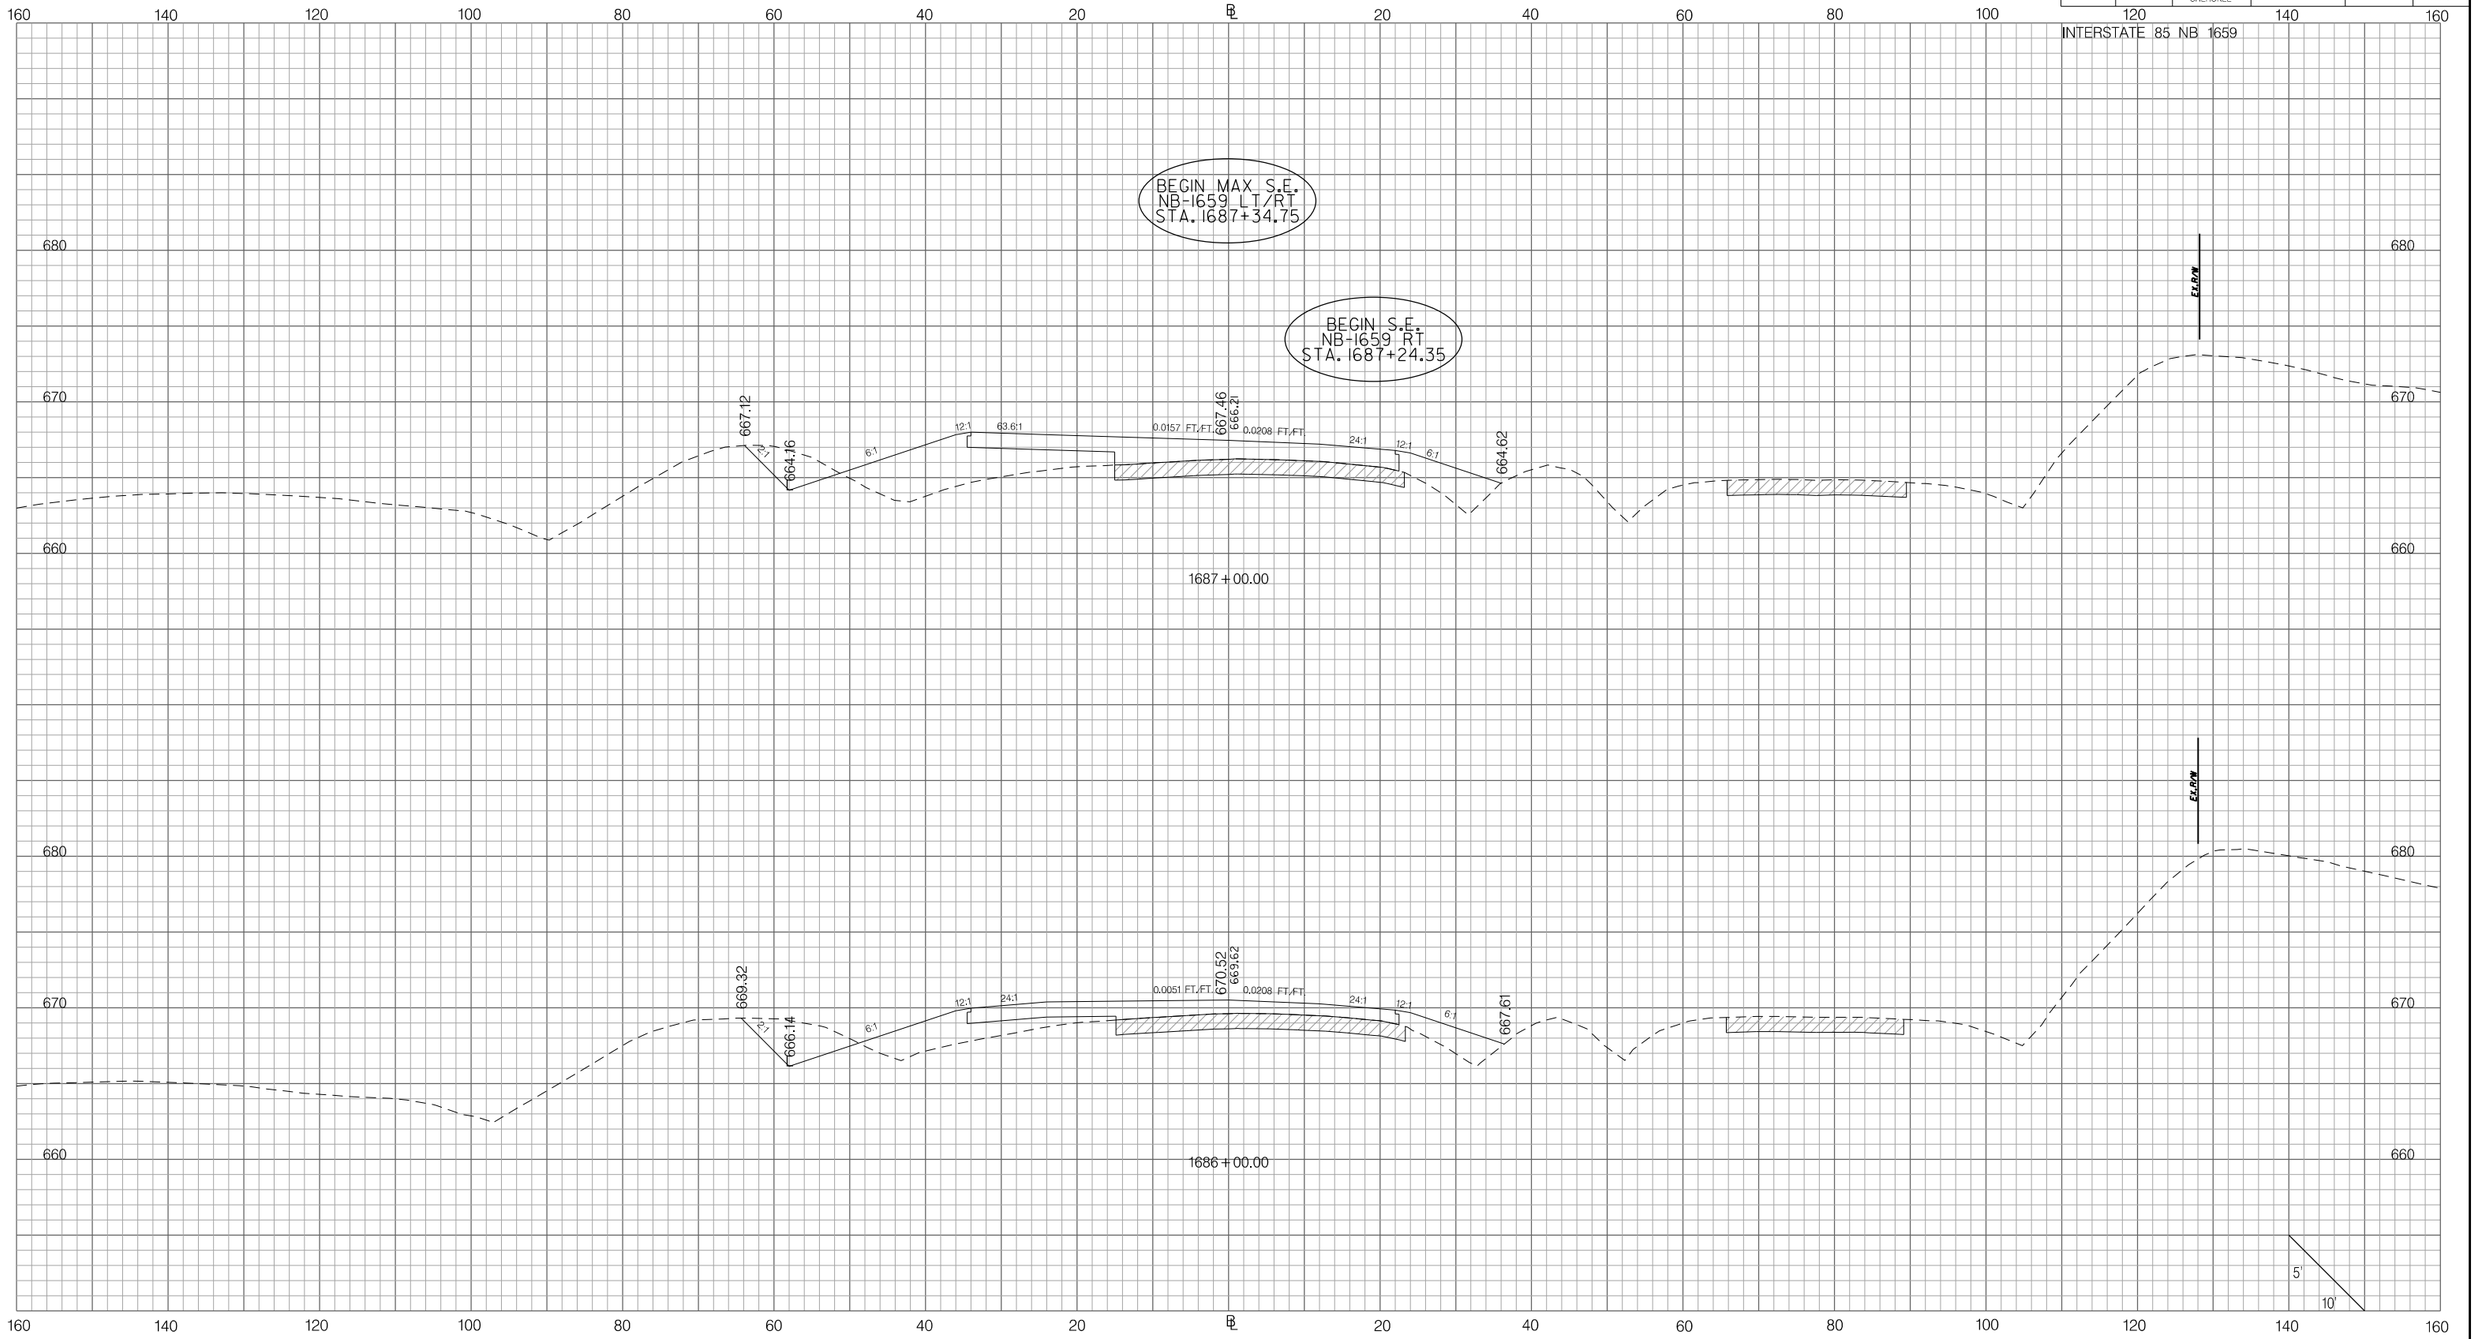

Z:\Projects\14-60 I85 Widening Cherokee Co MM80-96\Dgn\CrossSections\CROSS SECTION SHEET FILES\PX_I85_NB_1659.dgn
3/9/2016

PRELIMINARY
NOT FOR CONSTRUCTION

SCALE: 1" =

REV. NO.	BY	DATE	DESCRIPTION OF REVISION
7			
6			
5			
4			
3			
2			
1			

SOUTH CAROLINA DEPARTMENT OF TRANSPORTATION
INTERSTATE 85

CROSS SECTION SHEET

INTERSTATE 85 MILE MARKER 90–97
SEGMENT C

FED. RD. DIV. NO.	STATE	COUNTY	PROJECT ID	ROAD / ROUTE NO.	SHEET NO.
3	SC	SPARTANBURG CHEROKEE	P027114	INTERSTATE 85	X216

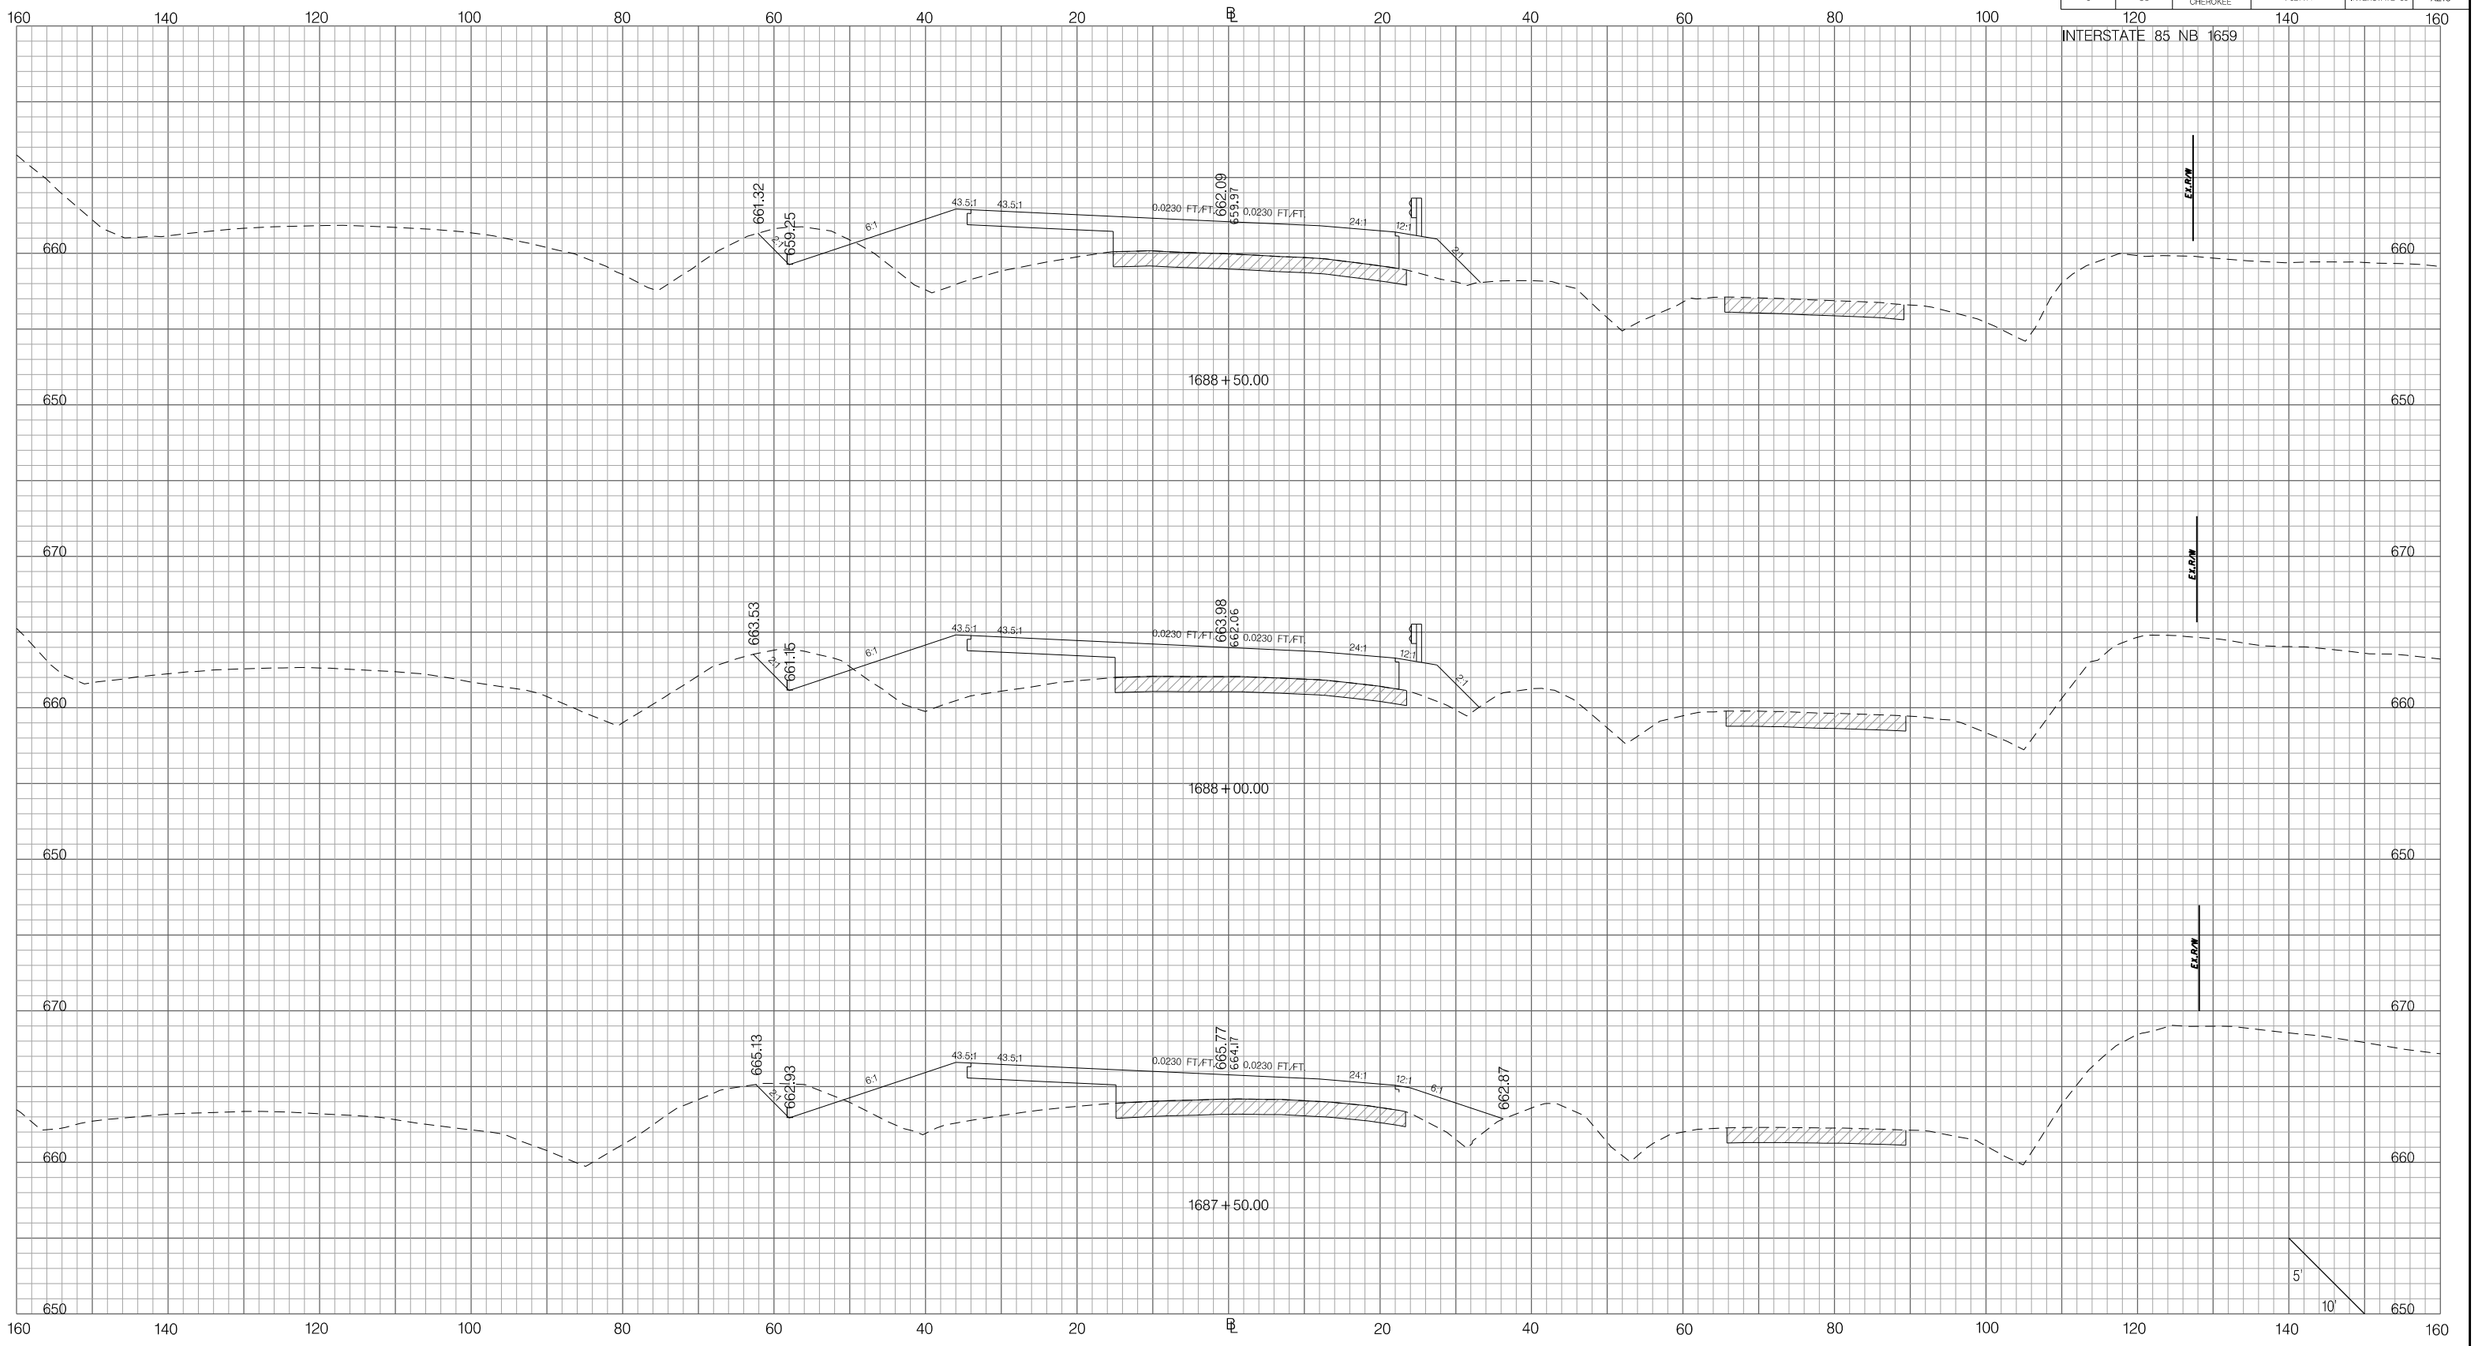

Z:\Projects\14-60 I85 Widening Cherokee Co MM80-96\Dgn\CrossSections\CROSS SECTION SHEET FILES\PX_I85_NB_I659.dgn
3/9/2016

PRELIMINARY
NOT FOR CONSTRUCTION

SCALE: 1" =

REV. NO.	BY	DATE	DESCRIPTION OF REVISION
7			
6			
5			
4			
3			
2			
1			

SOUTH CAROLINA DEPARTMENT OF TRANSPORTATION
INTERSTATE 85

CROSS SECTION SHEET

INTERSTATE 85 MILE MARKER 90–97
SEGMENT C

FED. RD. DIV. NO.	STATE	COUNTY	PROJECT ID	ROAD / ROUTE NO.	SHEET NO.
3	SC	SPARTANBURG CHEROKEE	P027114	INTERSTATE 85	X217

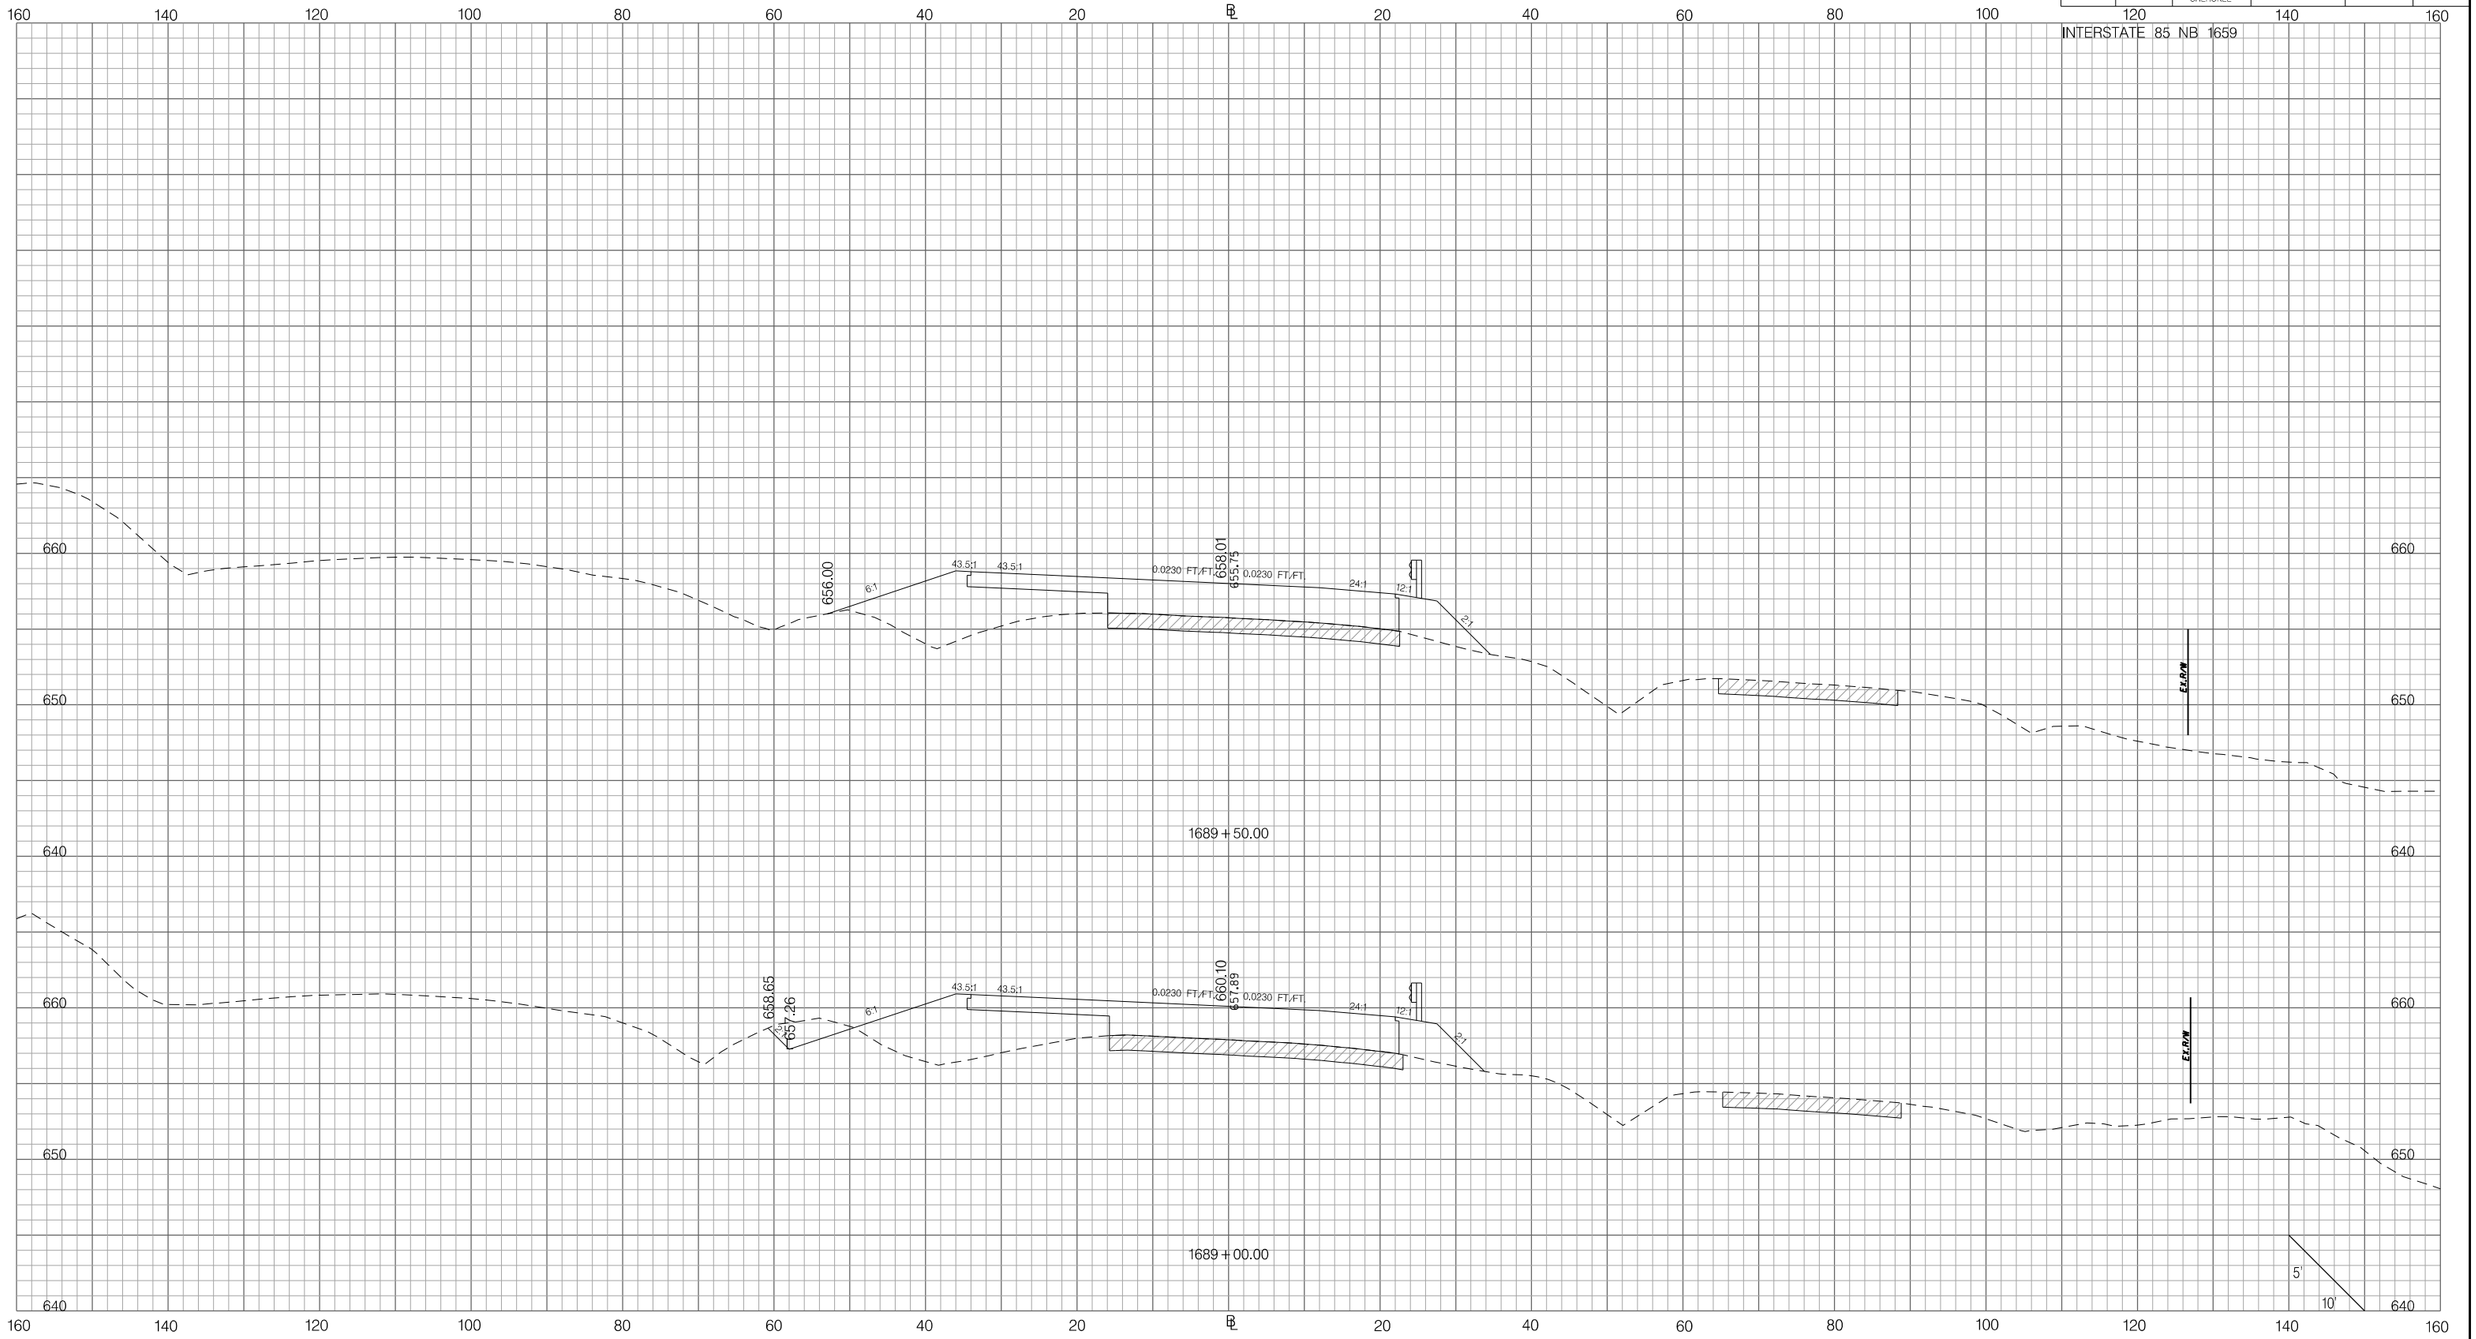

PRELIMINARY
NOT FOR CONSTRUCTION

SCALE: 1" =

REV. NO.	BY	DATE	DESCRIPTION OF REVISION
7			
6			
5			
4			
3			
2			
1			

SOUTH CAROLINA DEPARTMENT OF TRANSPORTATION
INTERSTATE 85

CROSS SECTION SHEET

INTERSTATE 85 MILE MARKER 90–97
SEGMENT C

Z:\Projects\14-60 I85 Widening Cherokee Co MM80-96\Dgn\CrossSections\CROSS SECTION SHEET FILES\PX_I85_NB_I659.dgn
3/9/2016

FED. RD. DIV. NO.	STATE	COUNTY	PROJECT ID	ROAD / ROUTE NO.	SHEET NO.
3	SC	SPARTANBURG CHEROKEE	P027114	INTERSTATE 85	X218

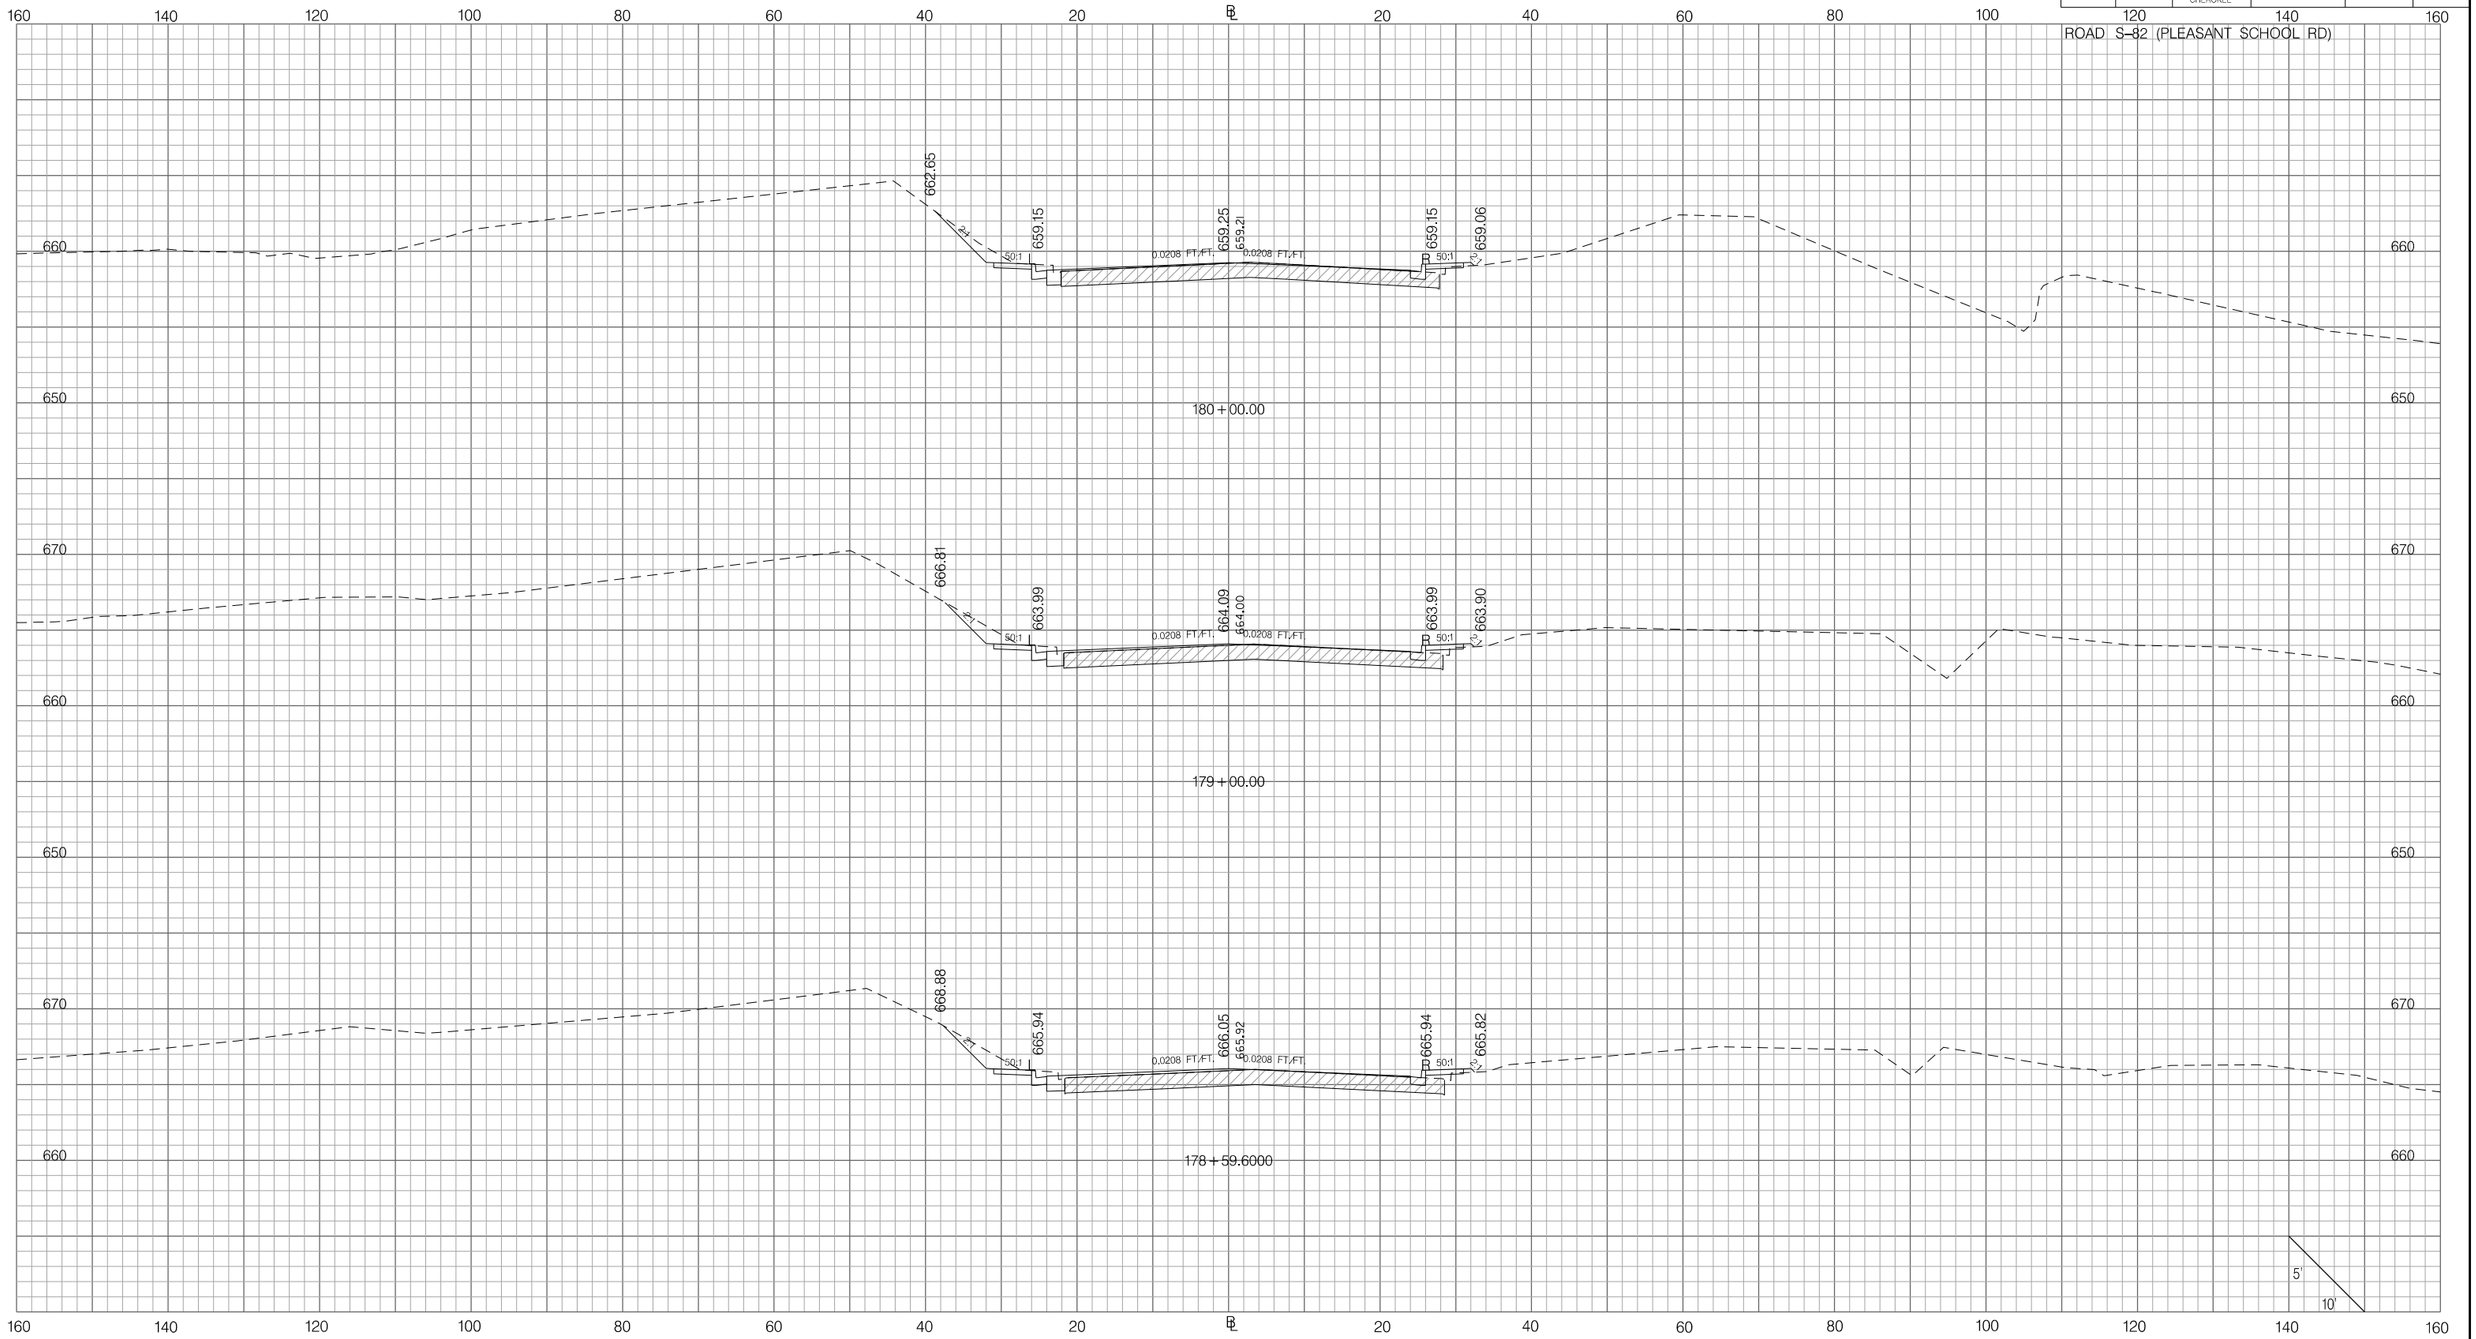

PRELIMINARY
NOT FOR CONSTRUCTION

SCALE: 1" =

REV. NO.	BY	DATE	DESCRIPTION OF REVISION
7			
6			
5			
4			
3			
2			
1			

SOUTH CAROLINA DEPARTMENT OF TRANSPORTATION
INTERSTATE 85

CROSS SECTION SHEET

INTERSTATE 85 MILE MARKER 90-97
SEGMENT C

Z:\Projects\14-60 I85 Widening Cherokee Co MM80-96\Dgn\CrossSections\CROSS SECTION SHEET FILES\PX_95582.dgn
3/9/2016

FED. RD. DIV. NO.	STATE	COUNTY	PROJECT ID	ROAD / ROUTE NO.	SHEET NO.
3	SC	SPARTANBURG CHEROKEE	P027114	INTERSTATE 85	X219

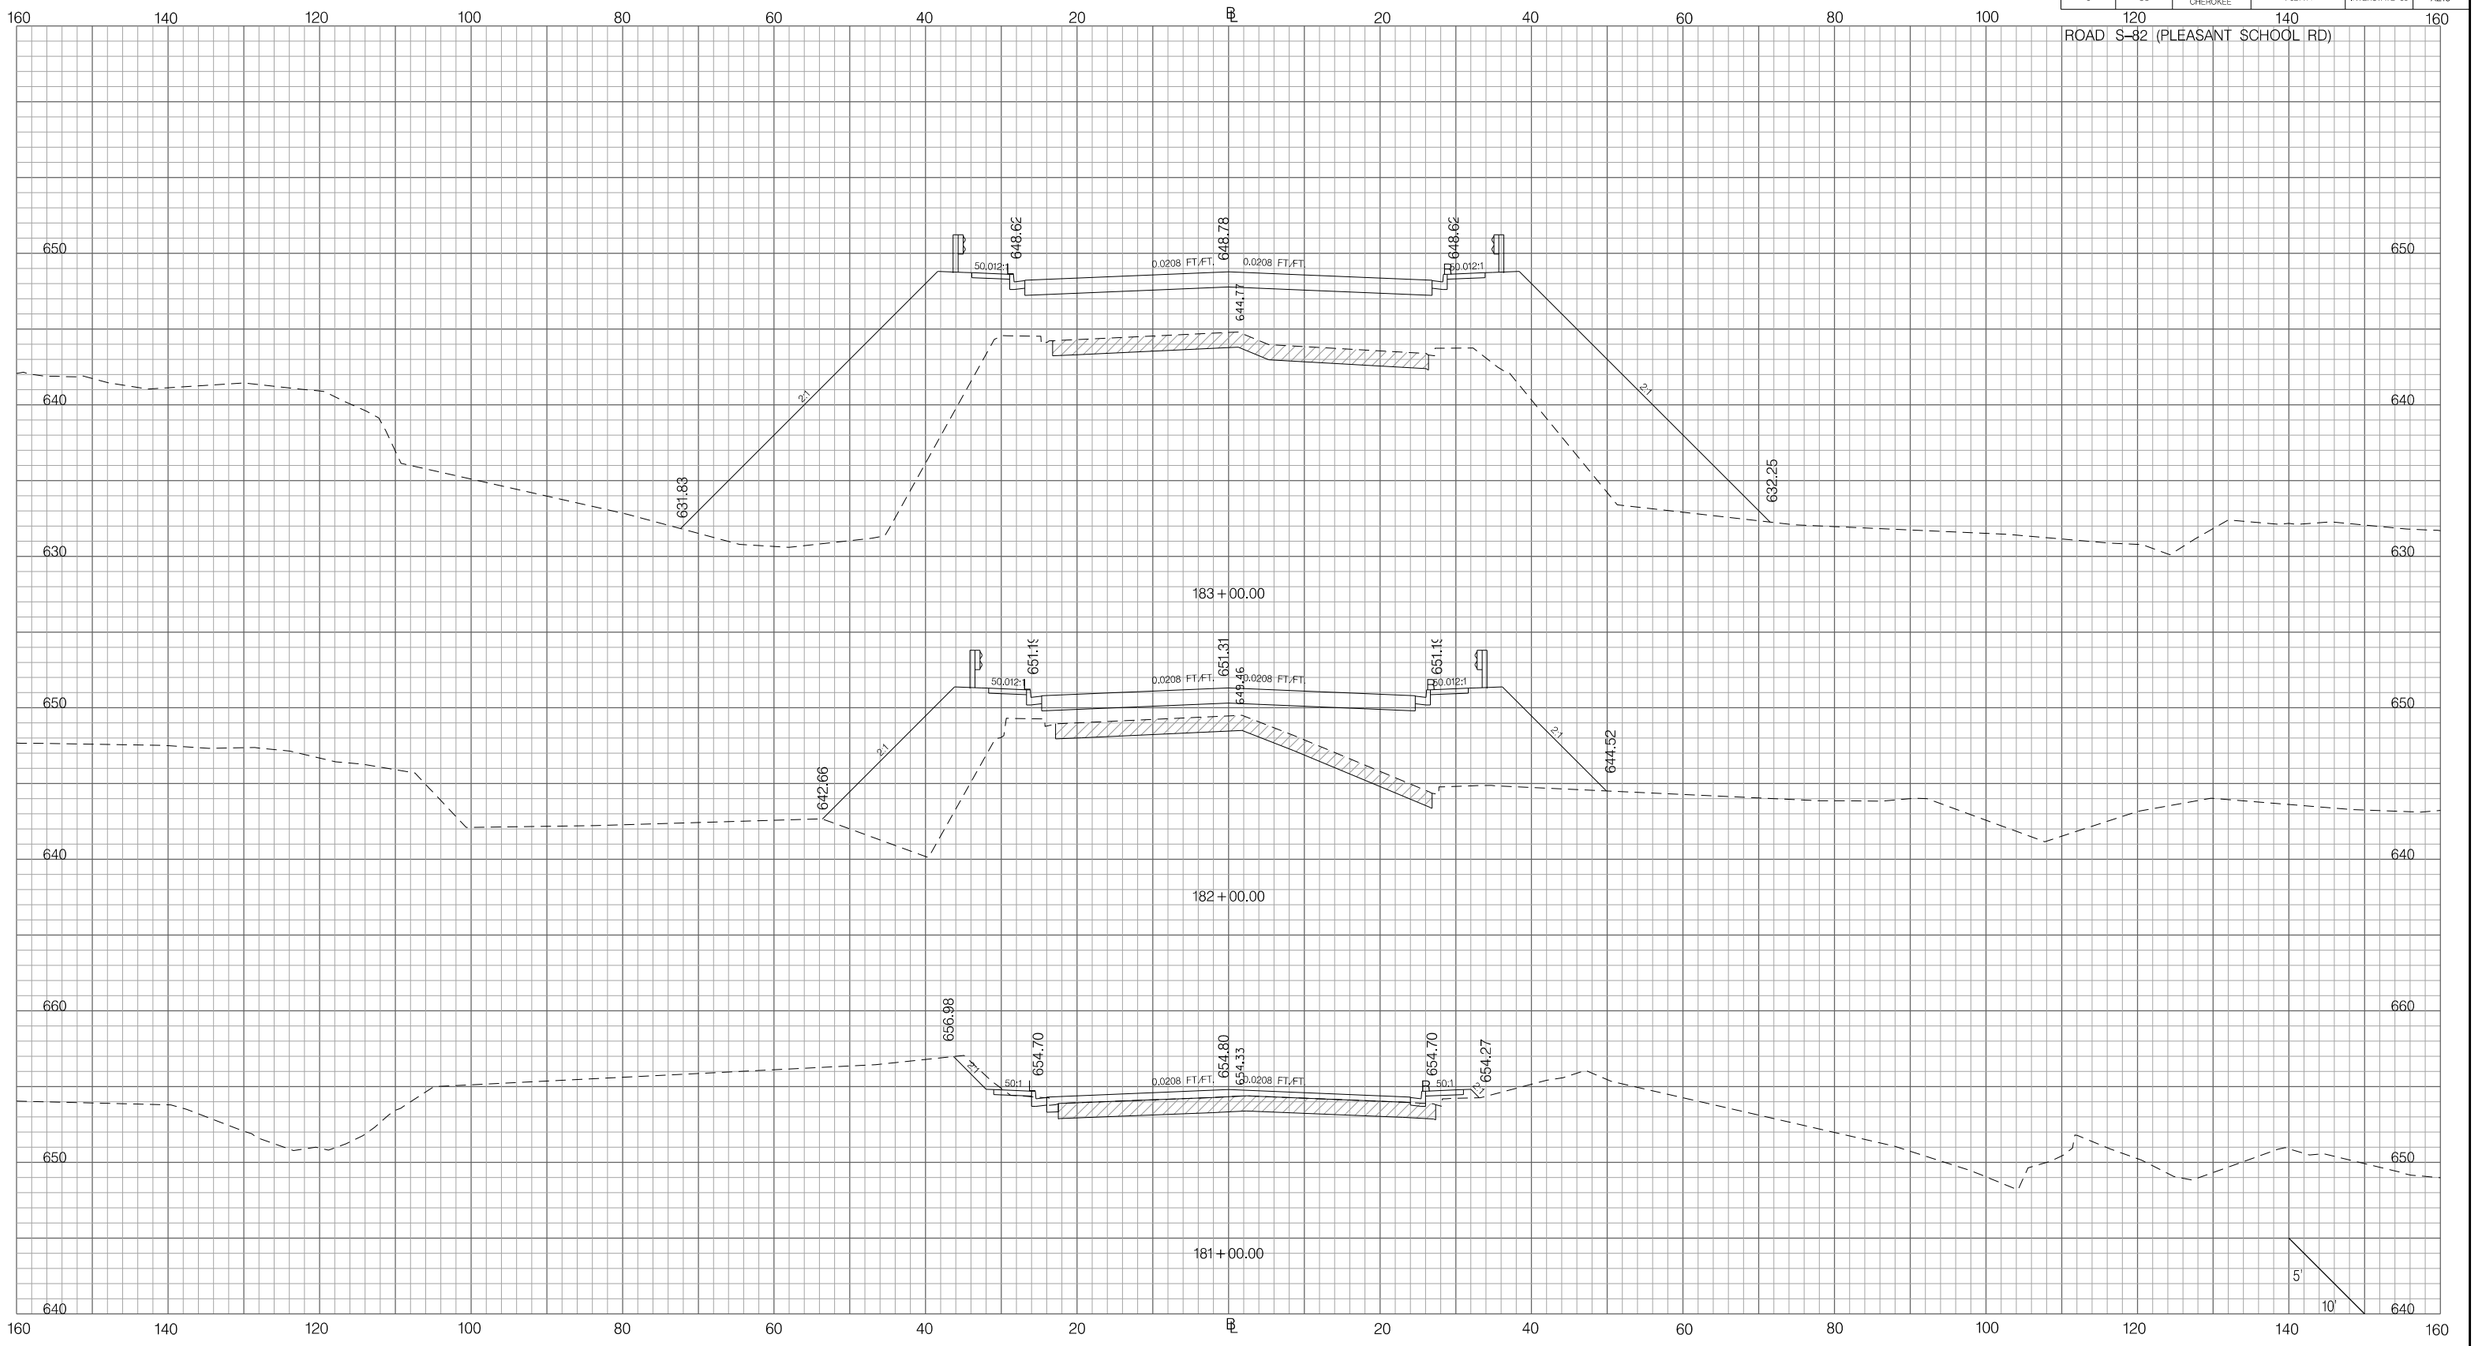

PRELIMINARY
NOT FOR CONSTRUCTION

SCALE: 1" =

REV. NO.	BY	DATE	DESCRIPTION OF REVISION
7			
6			
5			
4			
3			
2			
1			

SOUTH CAROLINA DEPARTMENT OF TRANSPORTATION
INTERSTATE 85

CROSS SECTION SHEET

INTERSTATE 85 MILE MARKER 90-97
SEGMENT C

Z:\Projects\14-60 I85 Widening Cherokee Co MM80-96\Dgn\CrossSections\CROSS SECTION SHEET FILES\PX_95582.dgn
3/9/2016

FED. RD. DIV. NO.	STATE	COUNTY	PROJECT ID	ROAD / ROUTE NO.	SHEET NO.
3	SC	SPARTANBURG CHEROKEE	P027114	INTERSTATE 85	X220

ROAD S-82 (PLEASANT SCHOOL RD)

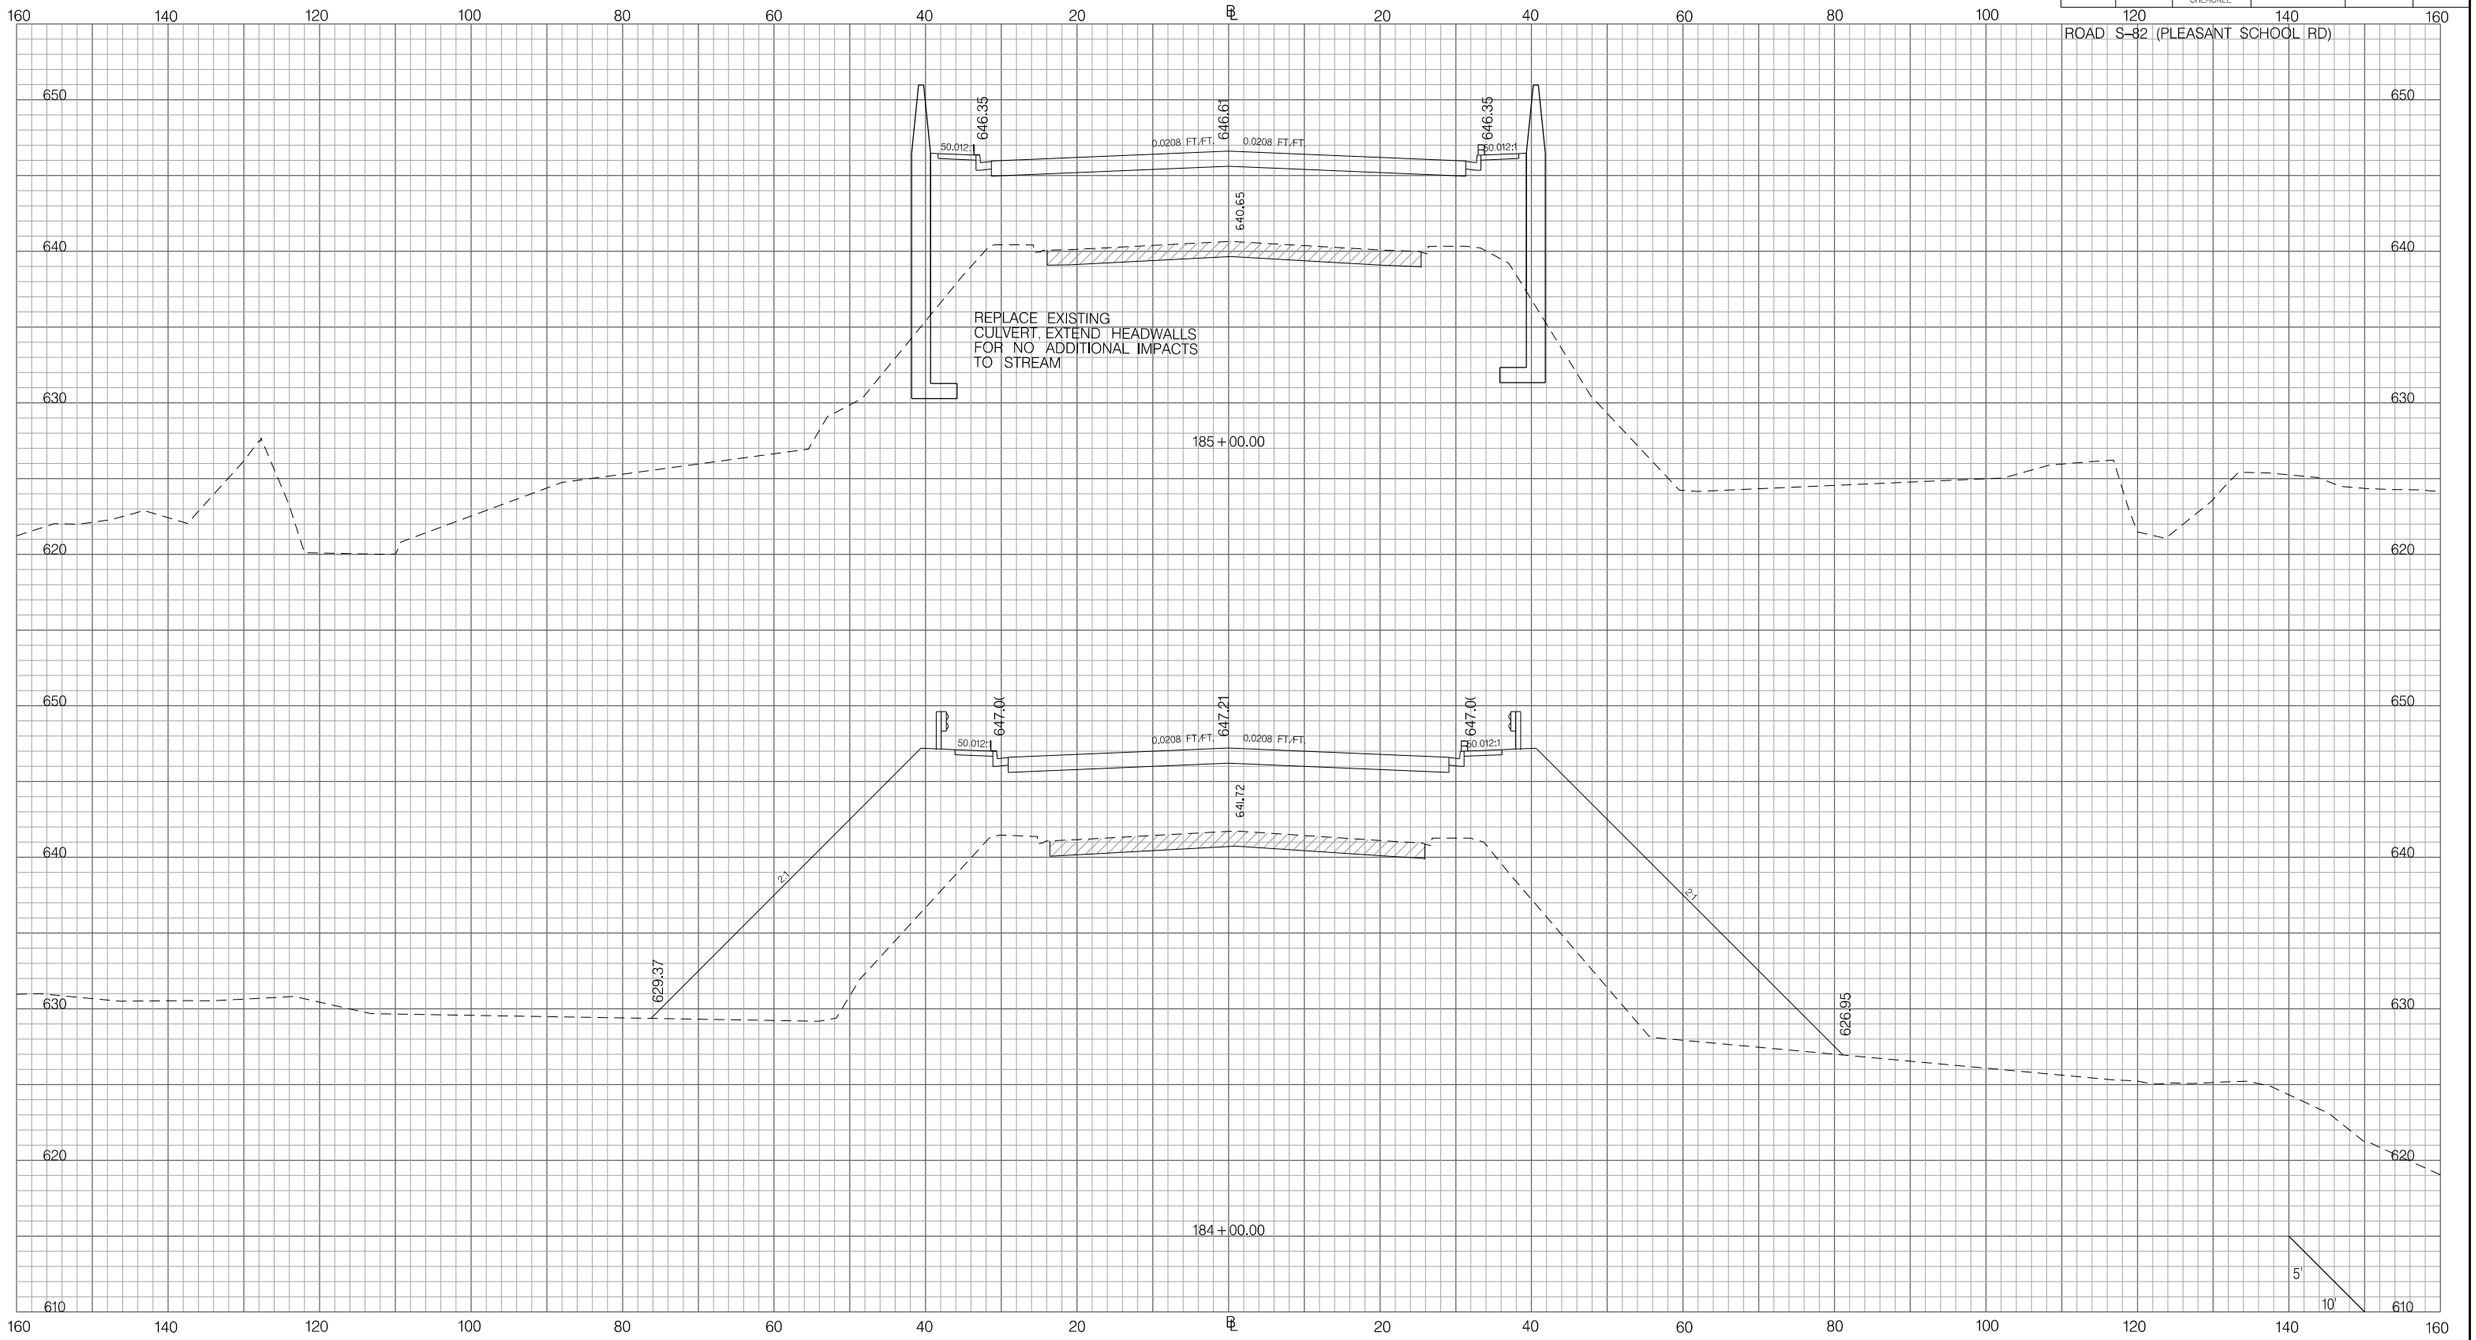

PRELIMINARY
NOT FOR CONSTRUCTION

SCALE: 1" =

REV. NO.	BY	DATE	DESCRIPTION OF REVISION
7			
6			
5			
4			
3			
2			
1			

SOUTH CAROLINA DEPARTMENT OF TRANSPORTATION
INTERSTATE 85

CROSS SECTION SHEET

INTERSTATE 85 MILE MARKER 90-97
SEGMENT C

Z:\Projects\I4-60 I85 Widening Cherokee Co MM80-96\Dgn\Crosssections\CROSS SECTION SHEET FILES\PX_95582.dgn
3/9/2016

FED. RD. DIV. NO.	STATE	COUNTY	PROJECT ID	ROAD / ROUTE NO.	SHEET NO.
3	SC	SPARTANBURG CHEROKEE	P027114	INTERSTATE 85	X221

ROAD S-82 (PLEASANT SCHOOL RD)

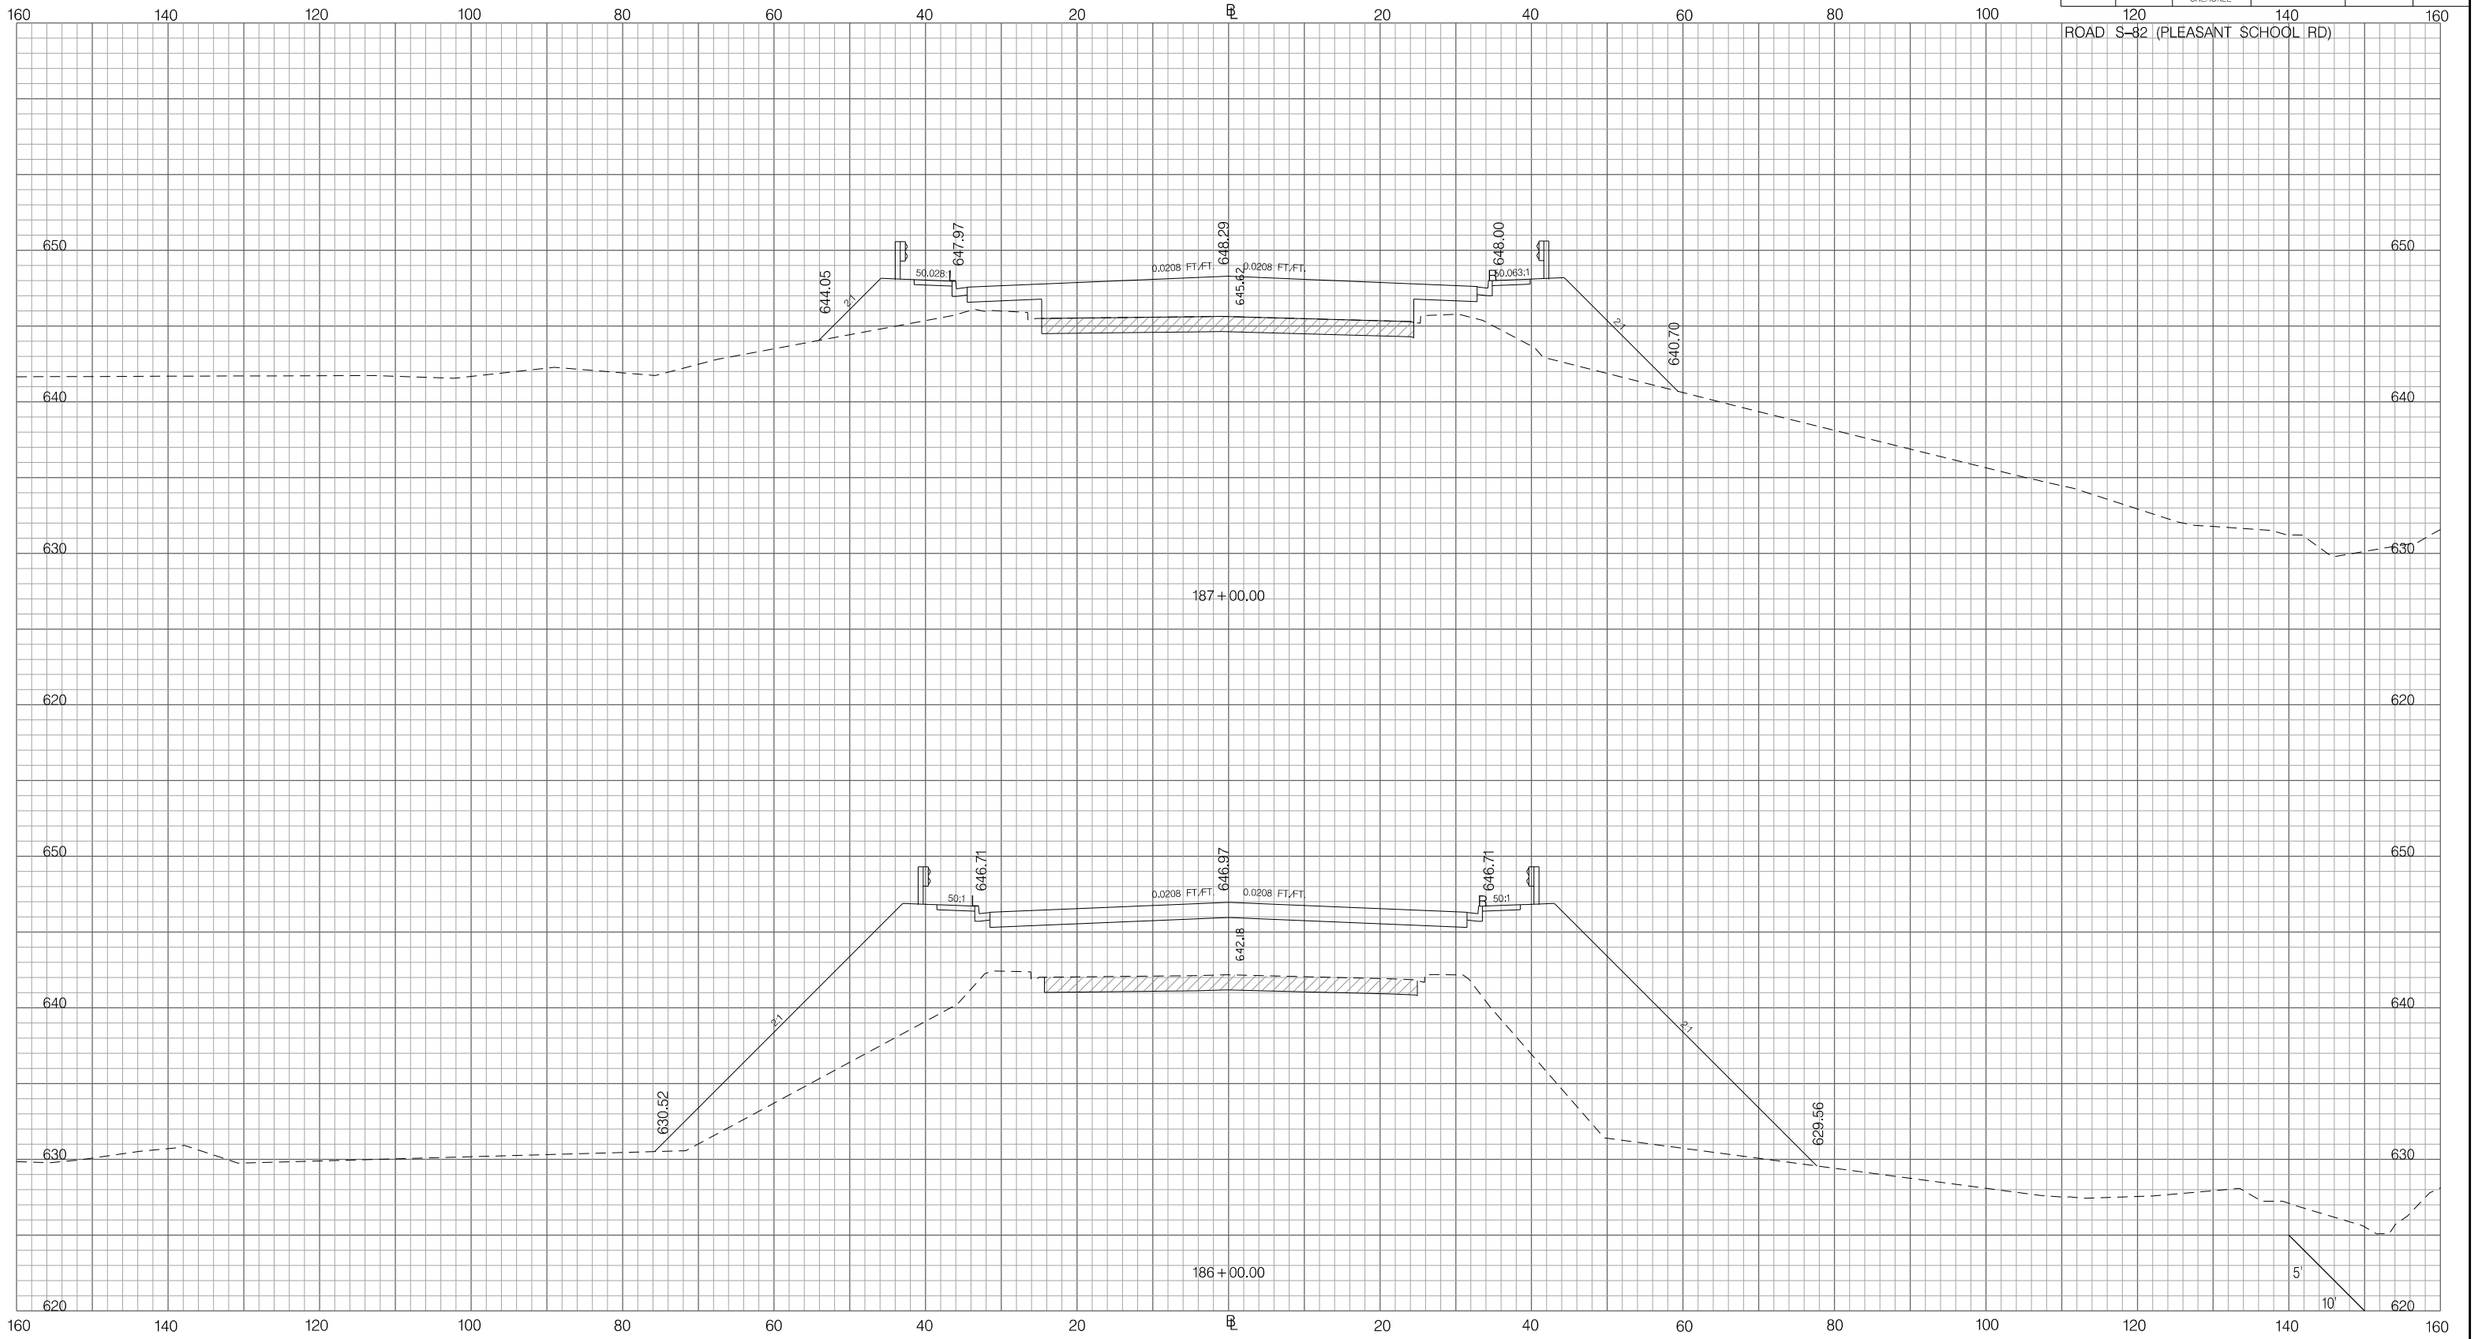

PRELIMINARY
NOT FOR CONSTRUCTION

SCALE: 1" =

REV. NO.	BY	DATE	DESCRIPTION OF REVISION
7			
6			
5			
4			
3			
2			
1			

SOUTH CAROLINA DEPARTMENT OF TRANSPORTATION
INTERSTATE 85

CROSS SECTION SHEET

INTERSTATE 85 MILE MARKER 90-97
SEGMENT C

Z:\Projects\14-60 I85 Widening Cherokee Co MM80-96\Dgn\CrossSections\CROSS SECTION SHEET FILES\PX_95582.dgn
3/9/2016

FED. RD. DIV. NO.	STATE	COUNTY	PROJECT ID	ROAD / ROUTE NO.	SHEET NO.
3	SC	SPARTANBURG CHEROKEE	P027114	INTERSTATE 85	X222

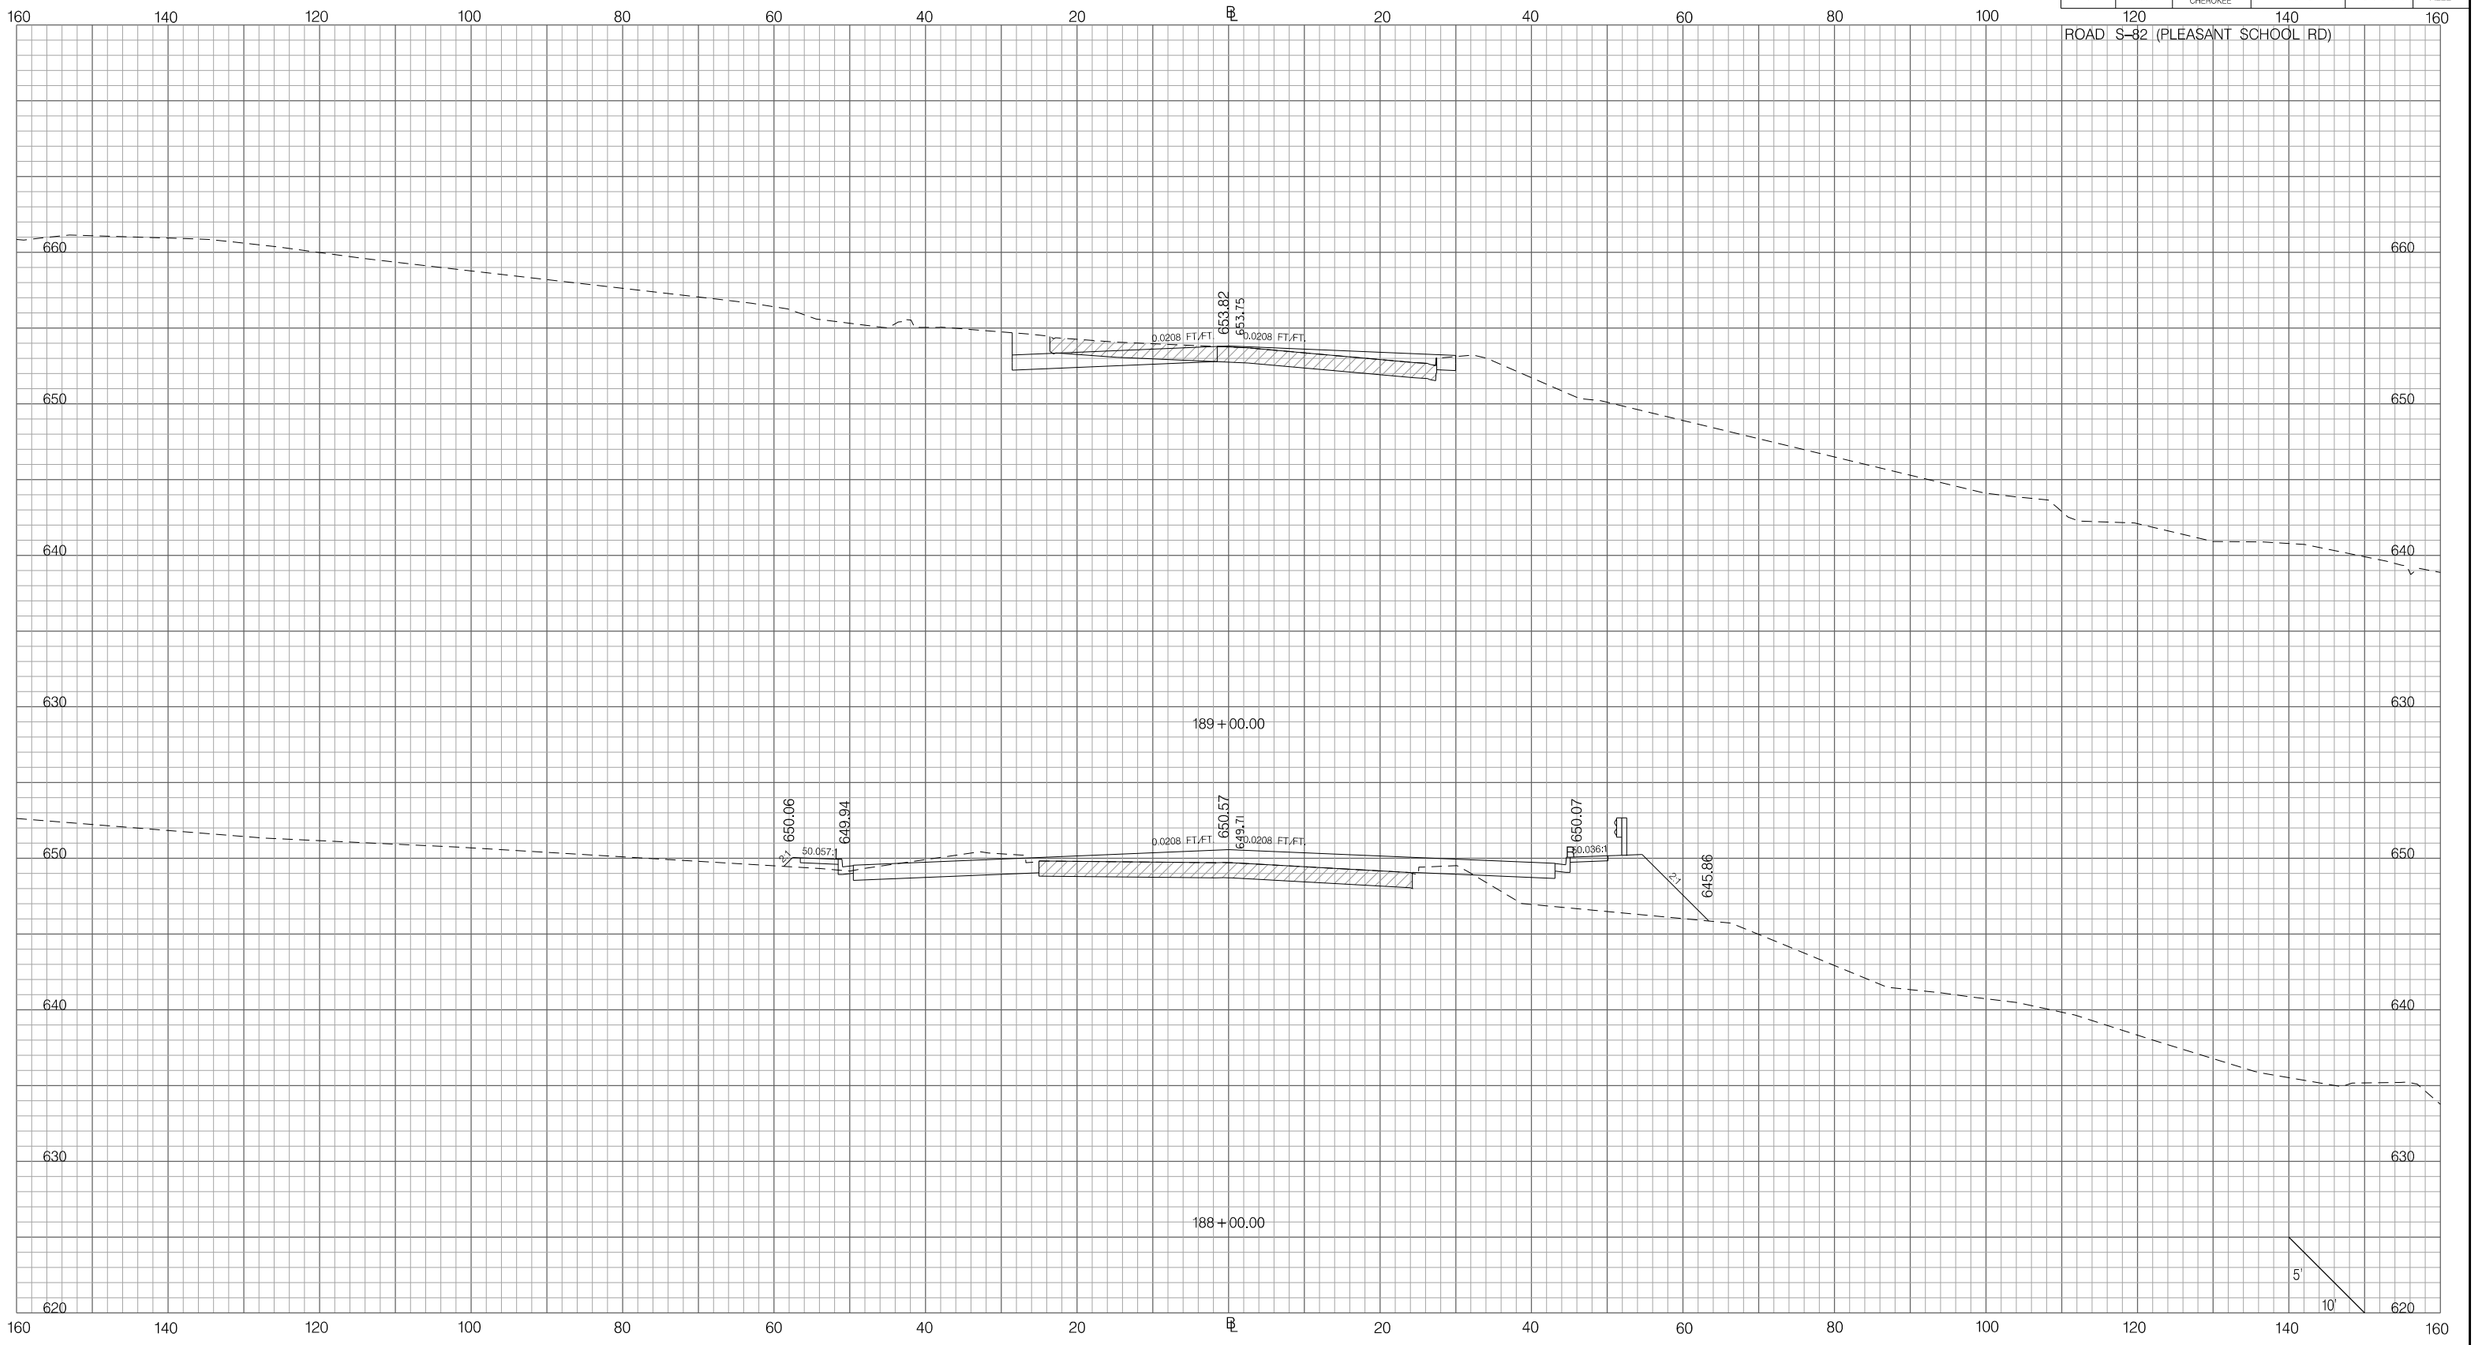

PRELIMINARY
NOT FOR CONSTRUCTION

SCALE: 1" =

REV. NO.	BY	DATE	DESCRIPTION OF REVISION
7			
6			
5			
4			
3			
2			
1			

SOUTH CAROLINA DEPARTMENT OF TRANSPORTATION
INTERSTATE 85

CROSS SECTION SHEET

INTERSTATE 85 MILE MARKER 90–97
SEGMENT C

Z:\Projects\14-60 I85 Widening Cherokee Co MM80-96\Dgn\CrossSections\CROSS SECTION SHEET FILES\PX_95582.dgn
3/9/2016

FED. RD. DIV. NO.	STATE	COUNTY	PROJECT ID	ROAD / ROUTE NO.	SHEET NO.
3	SC	SPARTANBURG CHEROKEE	P027114	INTERSTATE 85	X223

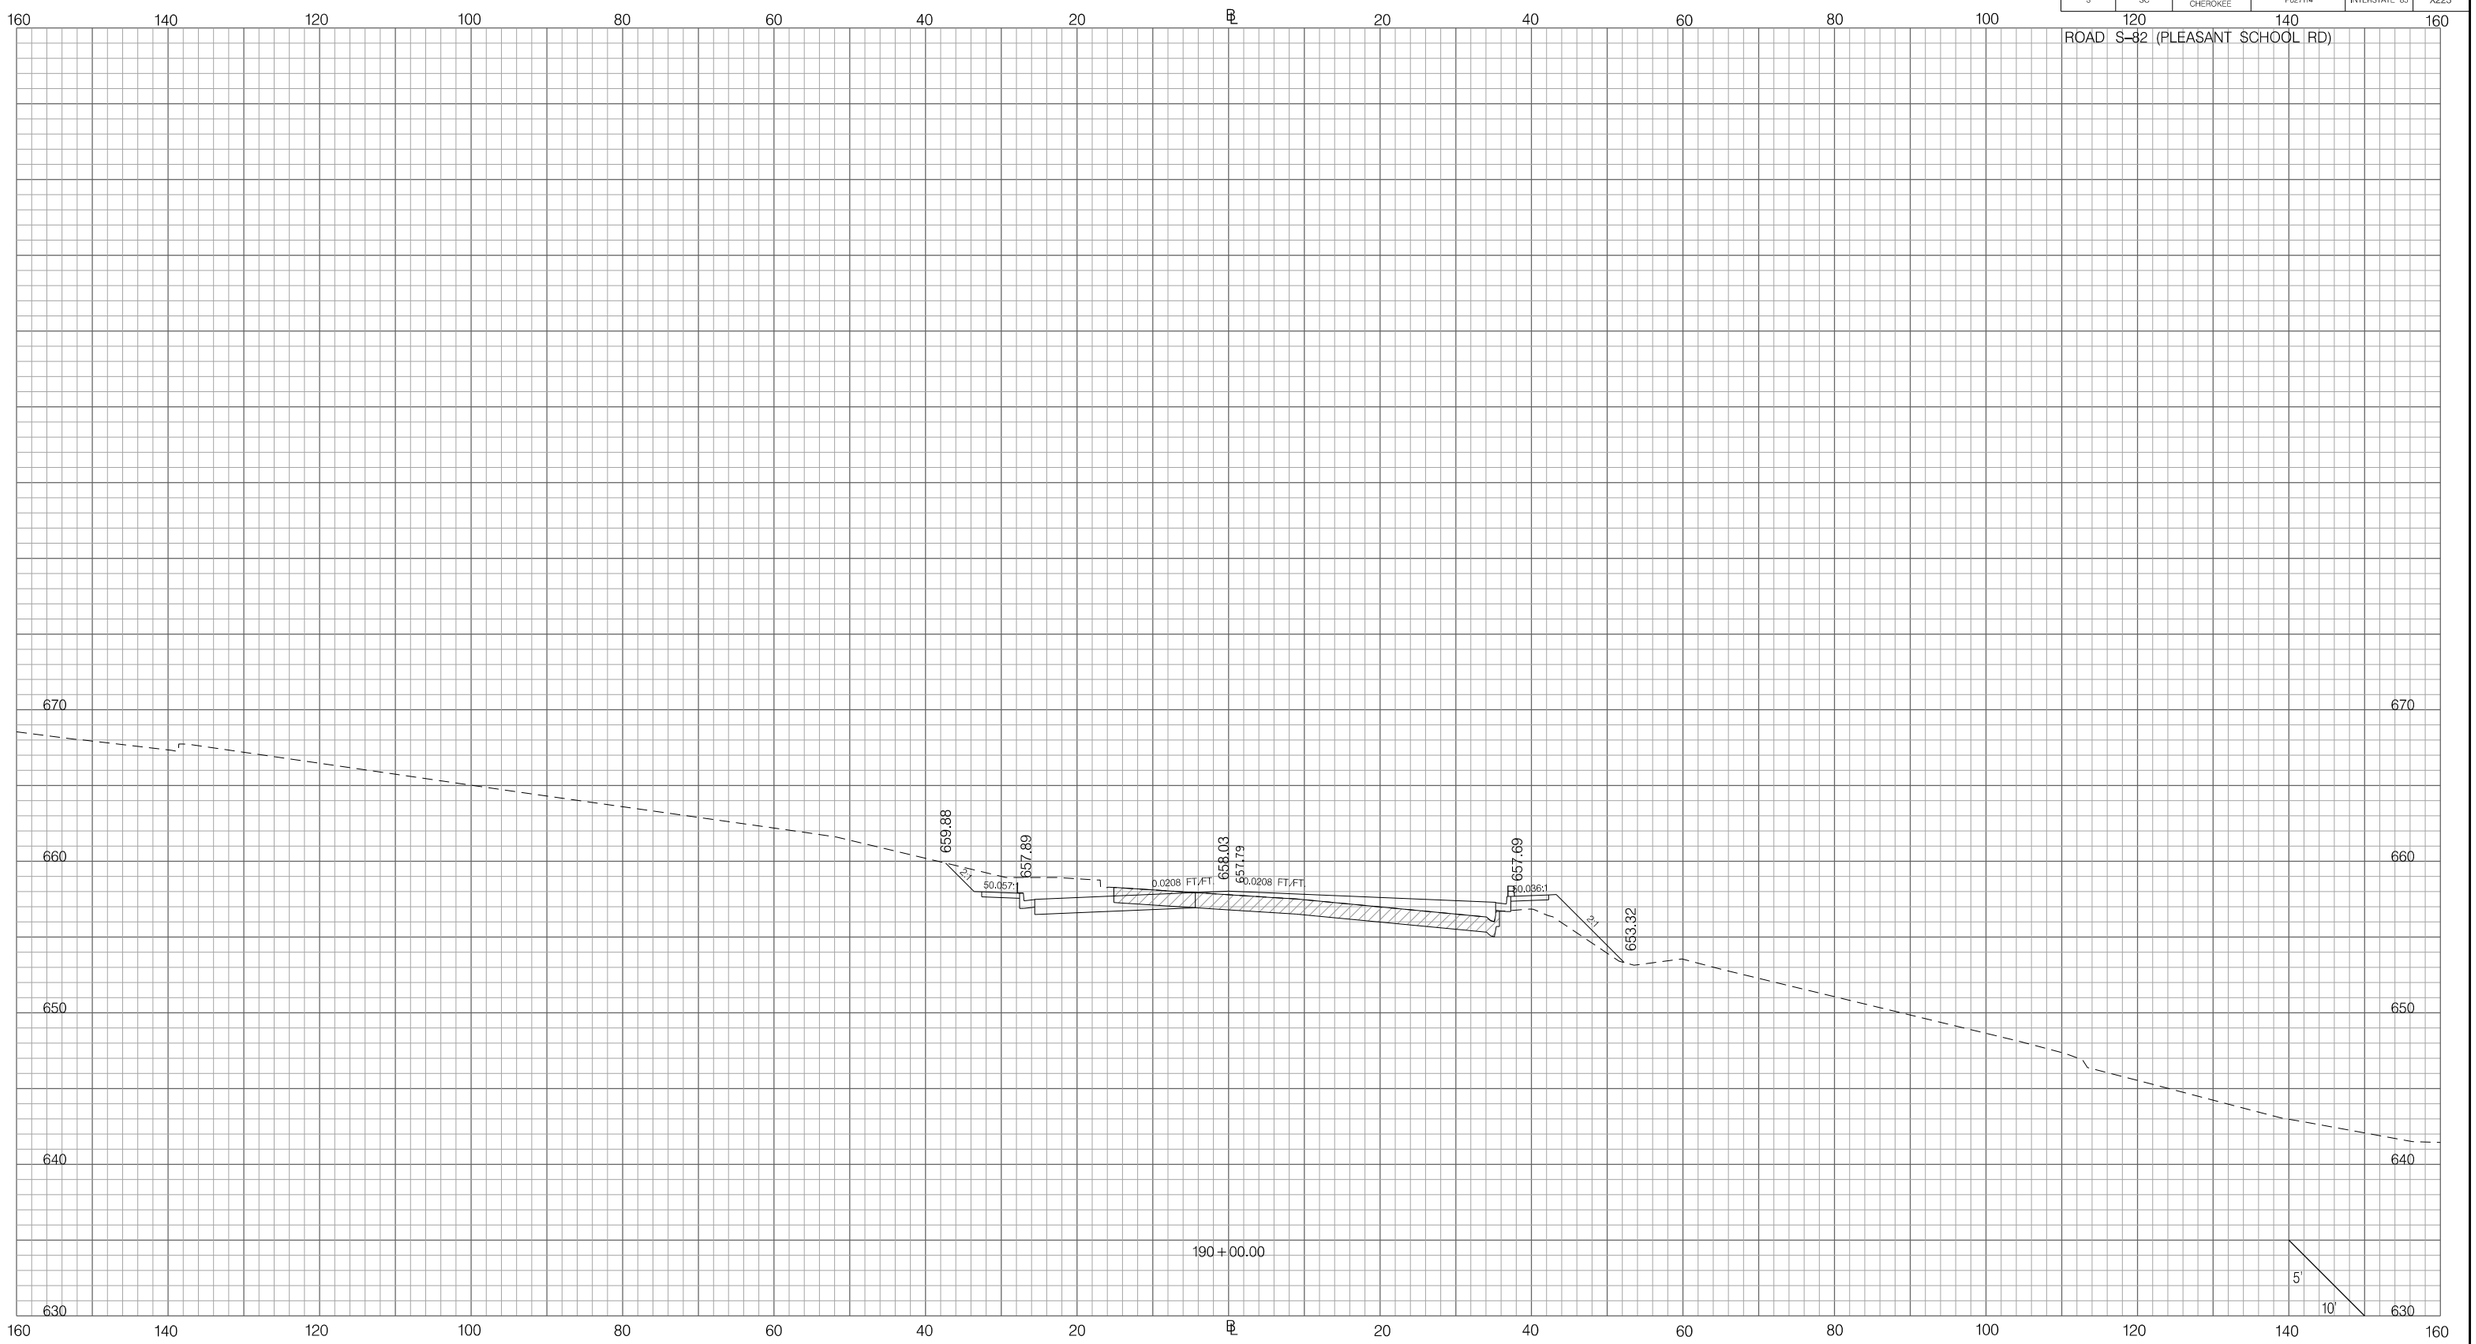

PRELIMINARY
NOT FOR CONSTRUCTION

SCALE: 1" =

REV.NO.	BY	DATE	DESCRIPTION OF REVISION
7			
6			
5			
4			
3			
2			
1			

SOUTH CAROLINA DEPARTMENT OF TRANSPORTATION
INTERSTATE 85

CROSS SECTION SHEET

INTERSTATE 85 MILE MARKER 90-97
SEGMENT C

Z:\Projects\14-60 I85 Widening Cherokee Co MM80-96\Dgn\CrossSections\CROSS SECTION SHEET FILES\PX_95582.dgn
3/9/2016

FED. RD. DIV. NO.	STATE	COUNTY	PROJECT ID	ROAD / ROUTE NO.	SHEET NO.
3	SC	SPARTANBURG CHEROKEE	P027114	INTERSTATE 85	X224

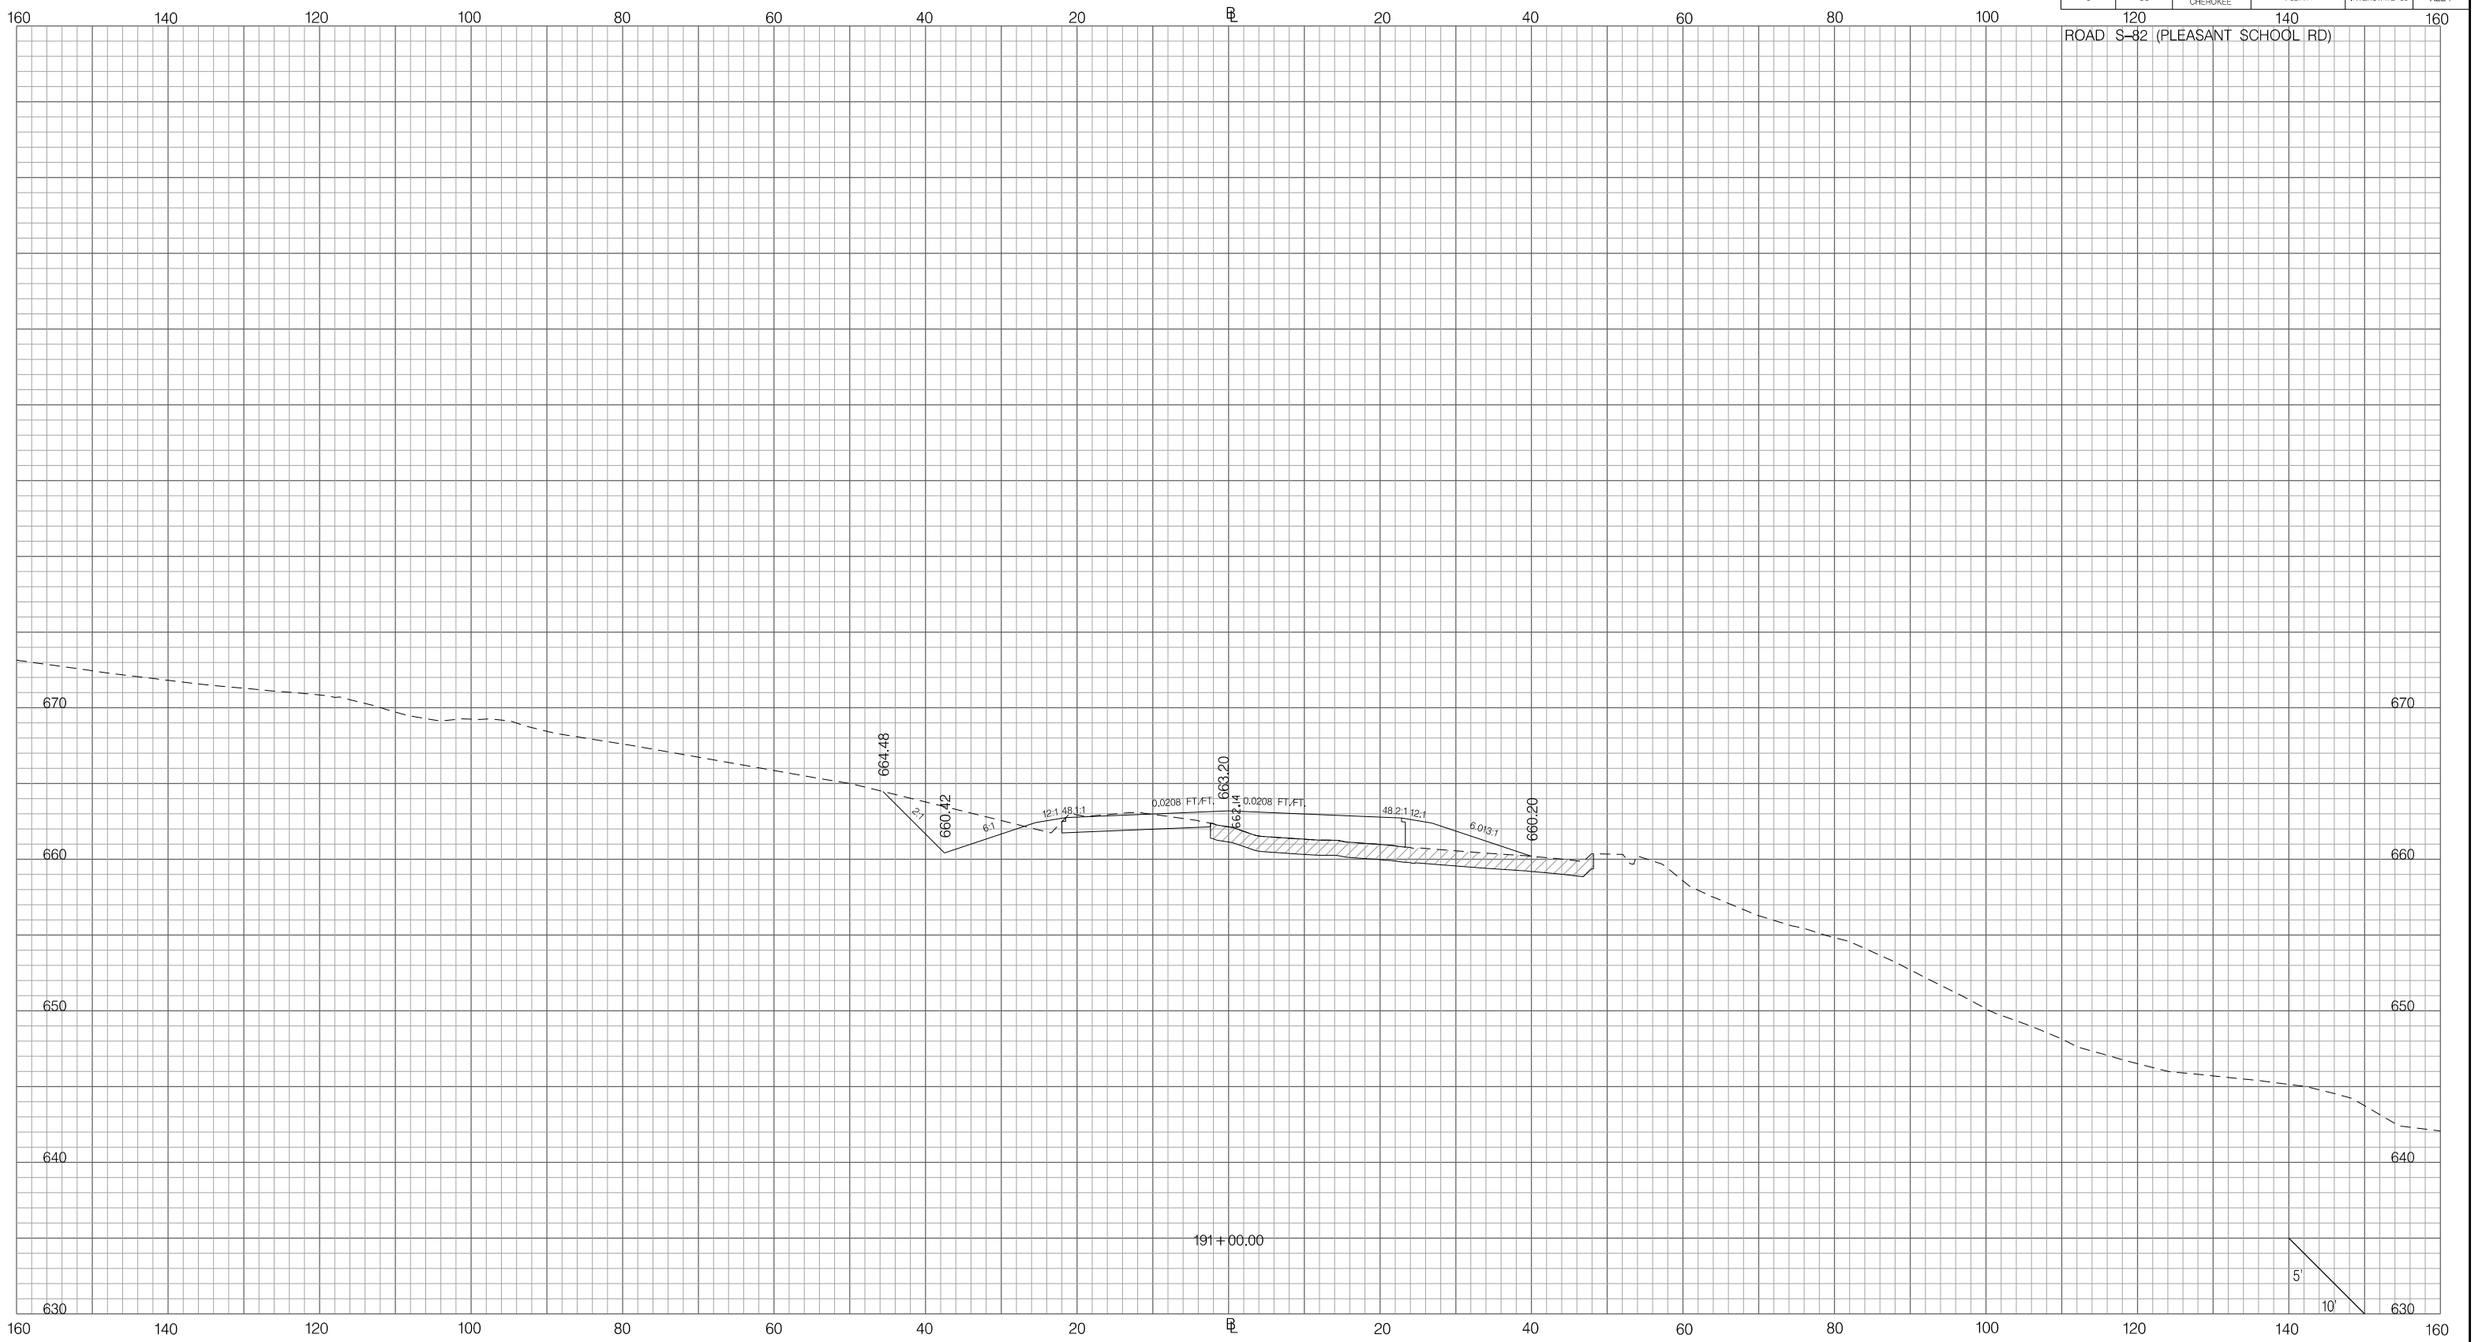

Z:\Projects\14-60 I85 Widening Cherokee Co MM80-96\Dgn\CrossSections\CROSS SECTION SHEET FILES\PX_95582.dgn
3/9/2016

PRELIMINARY
NOT FOR CONSTRUCTION

SCALE: 1" =

REV. NO.	BY	DATE	DESCRIPTION OF REVISION
7			
6			
5			
4			
3			
2			
1			

SOUTH CAROLINA DEPARTMENT OF TRANSPORTATION
INTERSTATE 85

CROSS SECTION SHEET

INTERSTATE 85 MILE MARKER 90-97
SEGMENT C

FED. RD. DIV. NO.	STATE	COUNTY	PROJECT ID	ROAD / ROUTE NO.	SHEET NO.
3	SC	SPARTANBURG CHEROKEE	P027114	INTERSTATE 85	X225

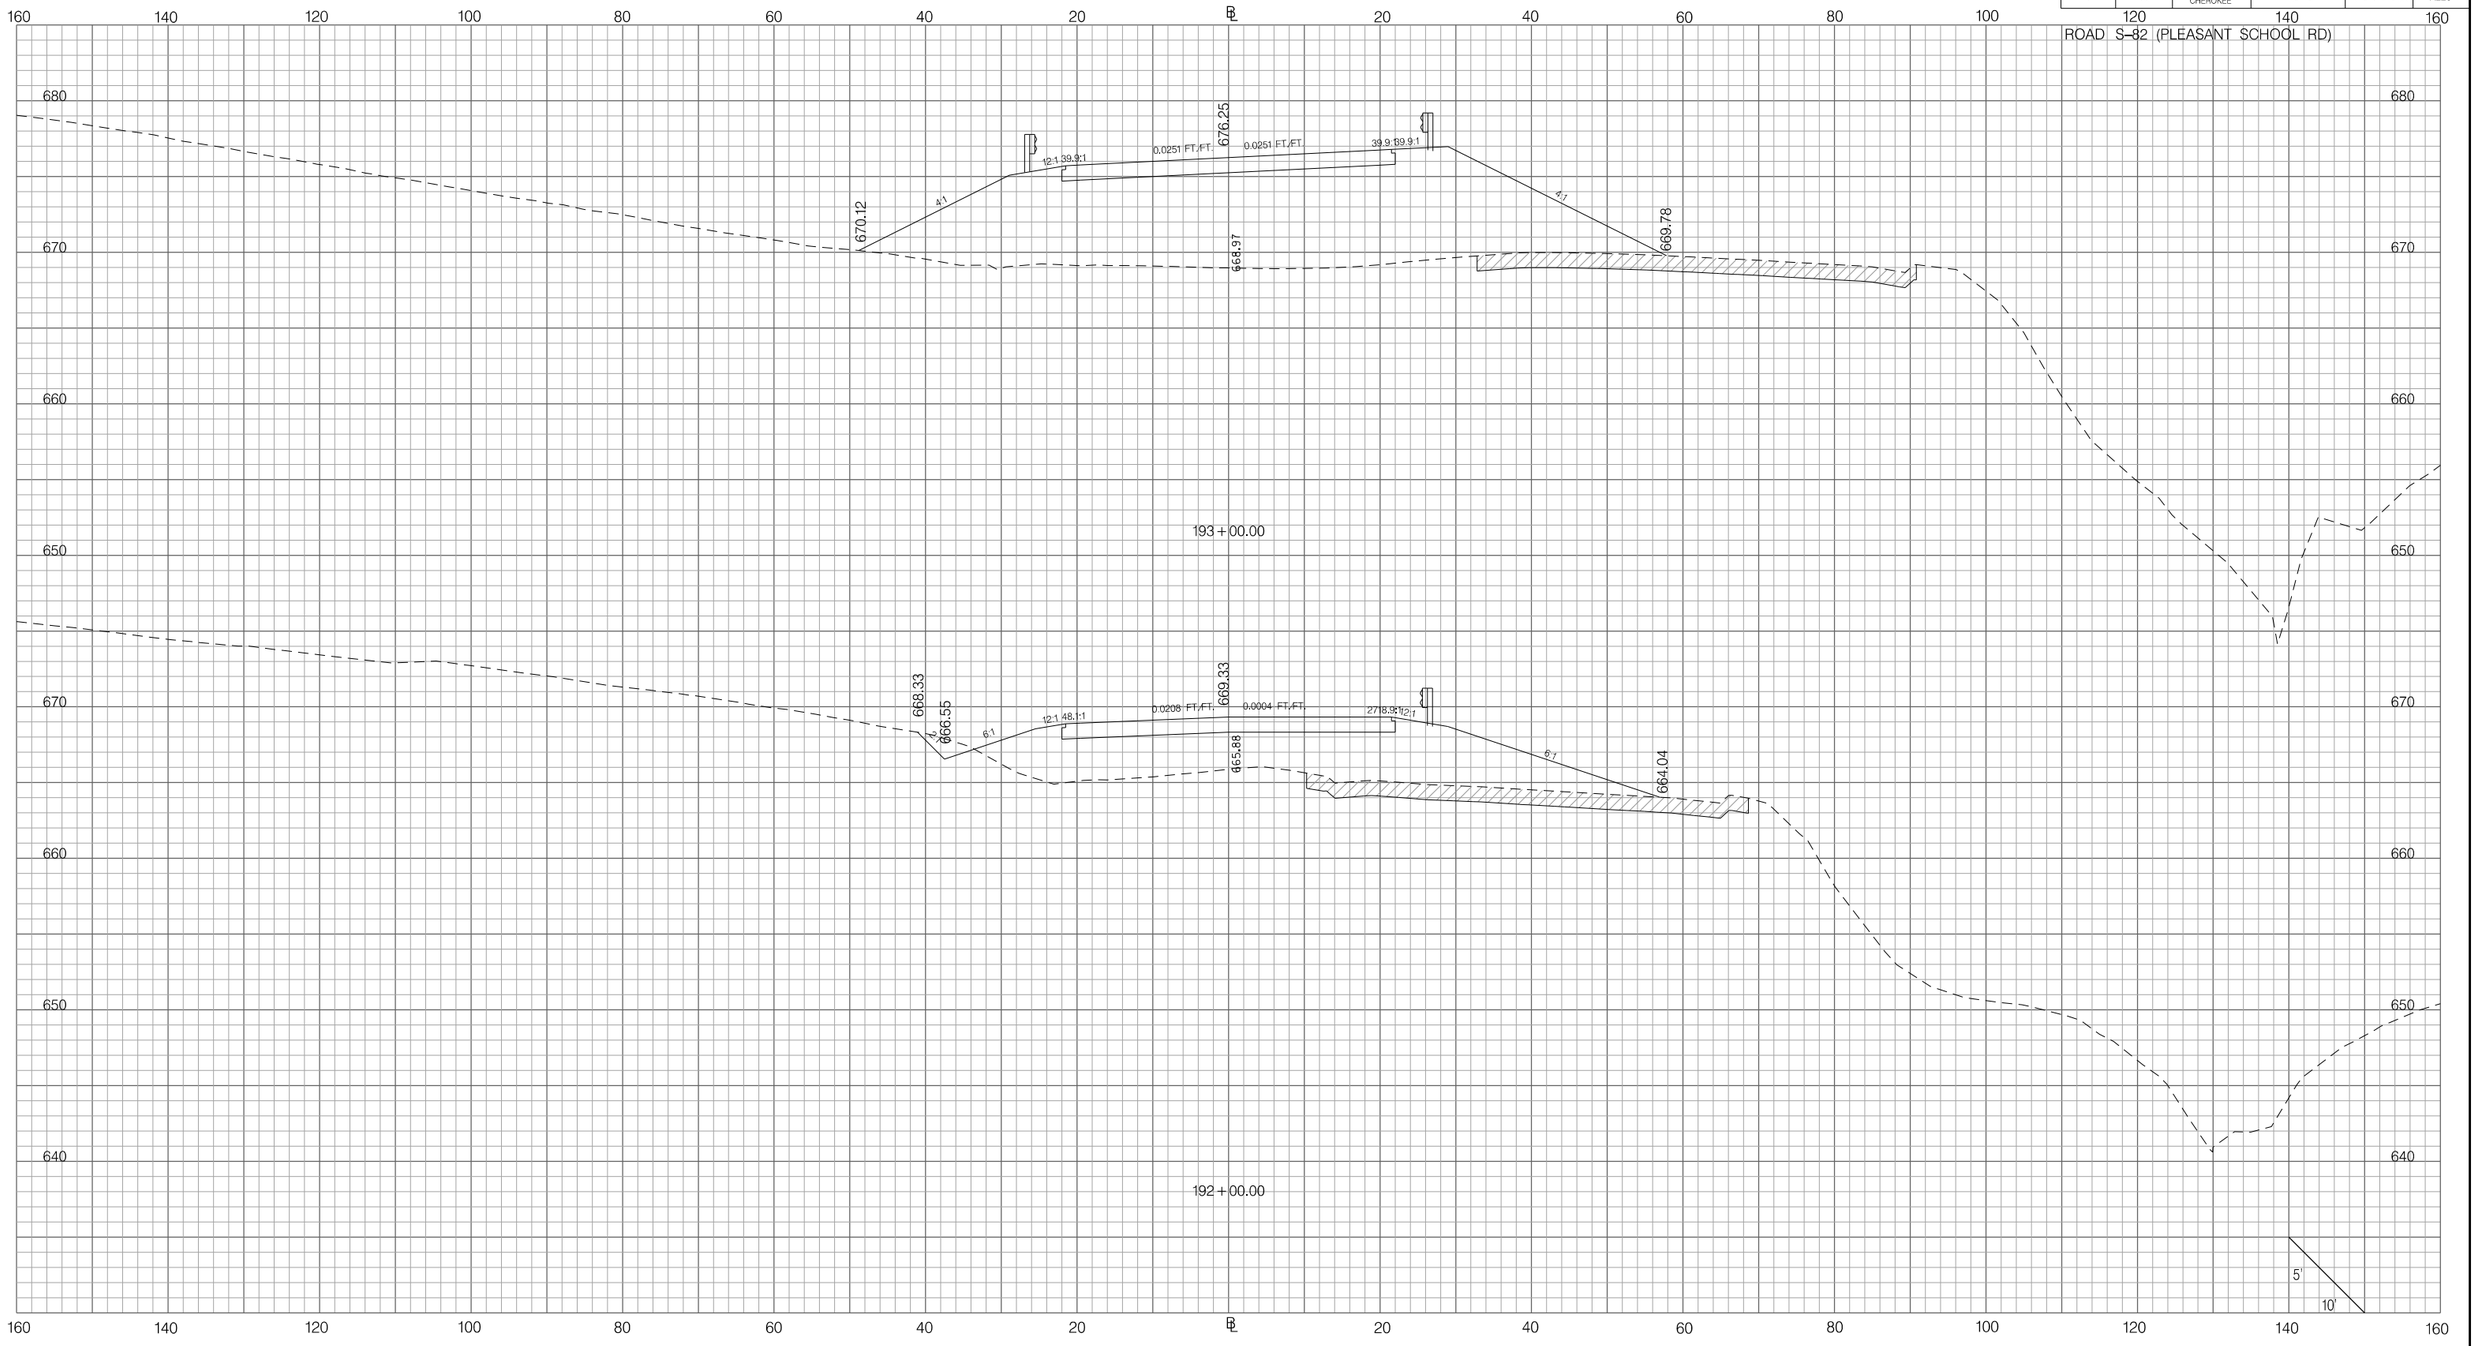

PRELIMINARY
NOT FOR CONSTRUCTION

SCALE: 1" =

REV. NO.	BY	DATE	DESCRIPTION OF REVISION
7			
6			
5			
4			
3			
2			
1			

SOUTH CAROLINA DEPARTMENT OF TRANSPORTATION
INTERSTATE 85

CROSS SECTION SHEET

INTERSTATE 85 MILE MARKER 90-97
SEGMENT C

Z:\Projects\14-60 I85 Widening Cherokee Co MM80-96\Dgn\CrossSections\CROSS SECTION SHEET FILES\PX_95582.dgn
3/9/2016

FED. RD. DIV. NO.	STATE	COUNTY	PROJECT ID	ROAD / ROUTE NO.	SHEET NO.
3	SC	SPARTANBURG CHEROKEE	P027114	INTERSTATE 85	X226

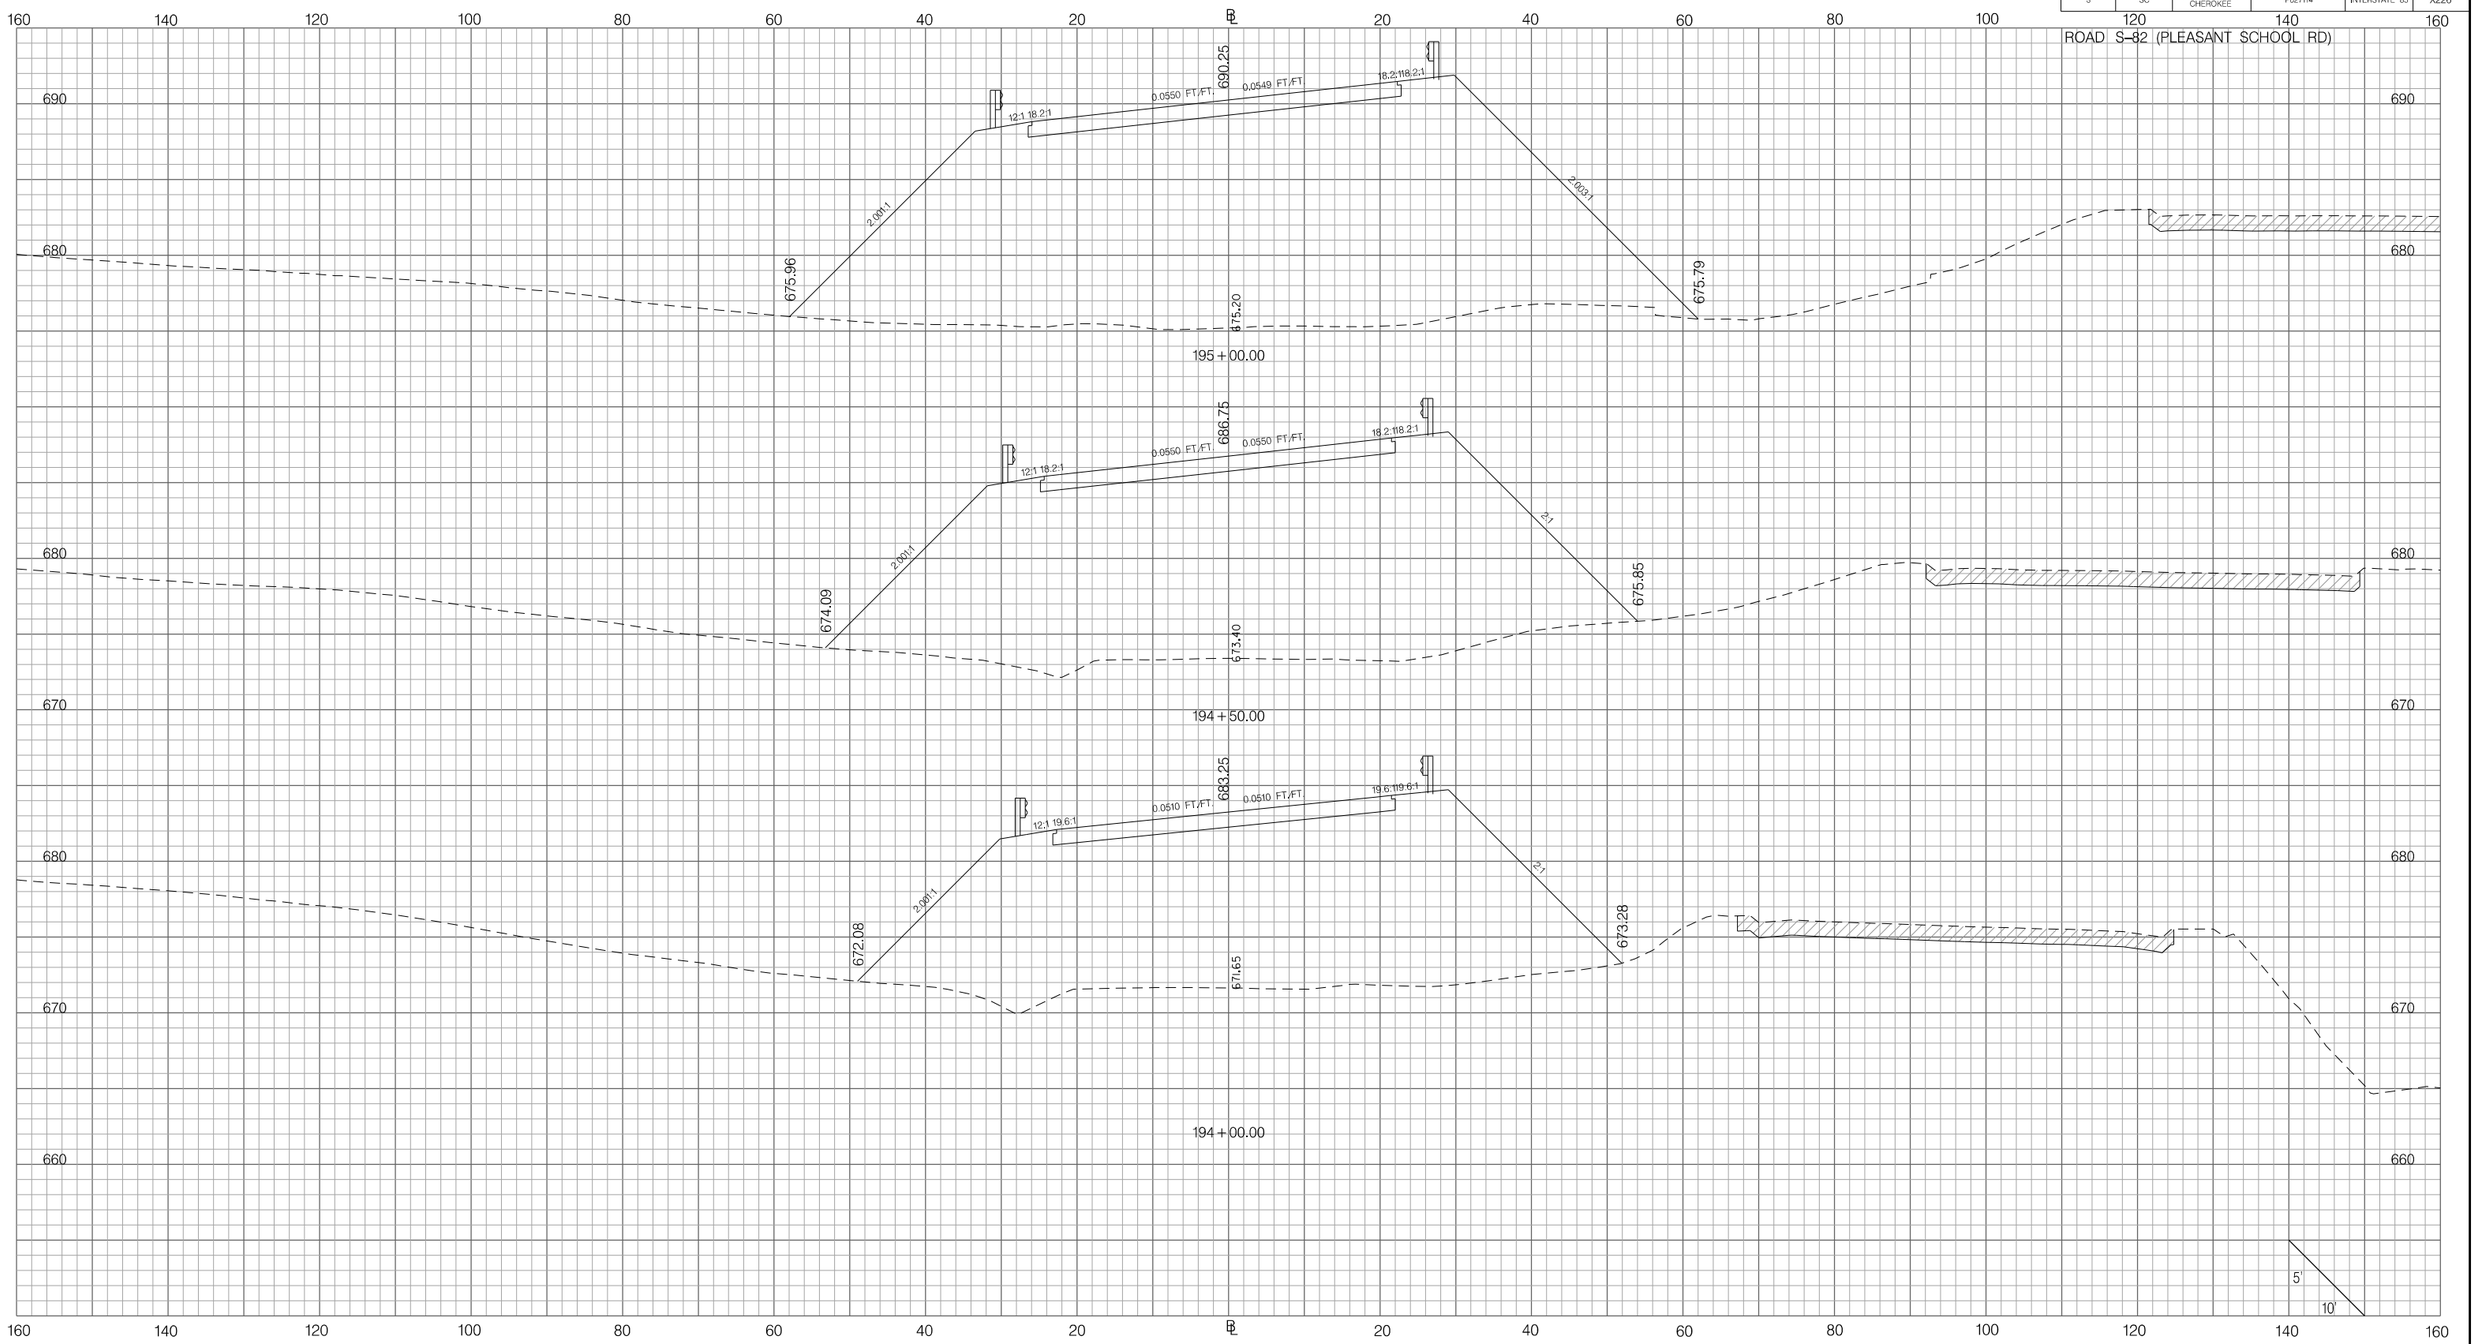

PRELIMINARY
NOT FOR CONSTRUCTION

SCALE: 1" =

REV. NO.	BY	DATE	DESCRIPTION OF REVISION
7			
6			
5			
4			
3			
2			
1			

SOUTH CAROLINA DEPARTMENT OF TRANSPORTATION
INTERSTATE 85

CROSS SECTION SHEET

INTERSTATE 85 MILE MARKER 90–97
SEGMENT C

Z:\Projects\14-60 I85 Widening Cherokee Co MM80-96\Dgn\CrossSections\CROSS SECTION SHEET FILES\PX_95582.dgn
3/9/2016

FED. RD. DIV. NO.	STATE	COUNTY	PROJECT ID	ROAD / ROUTE NO.	SHEET NO.
3	SC	SPARTANBURG CHEROKEE	P027114	INTERSTATE 85	X227

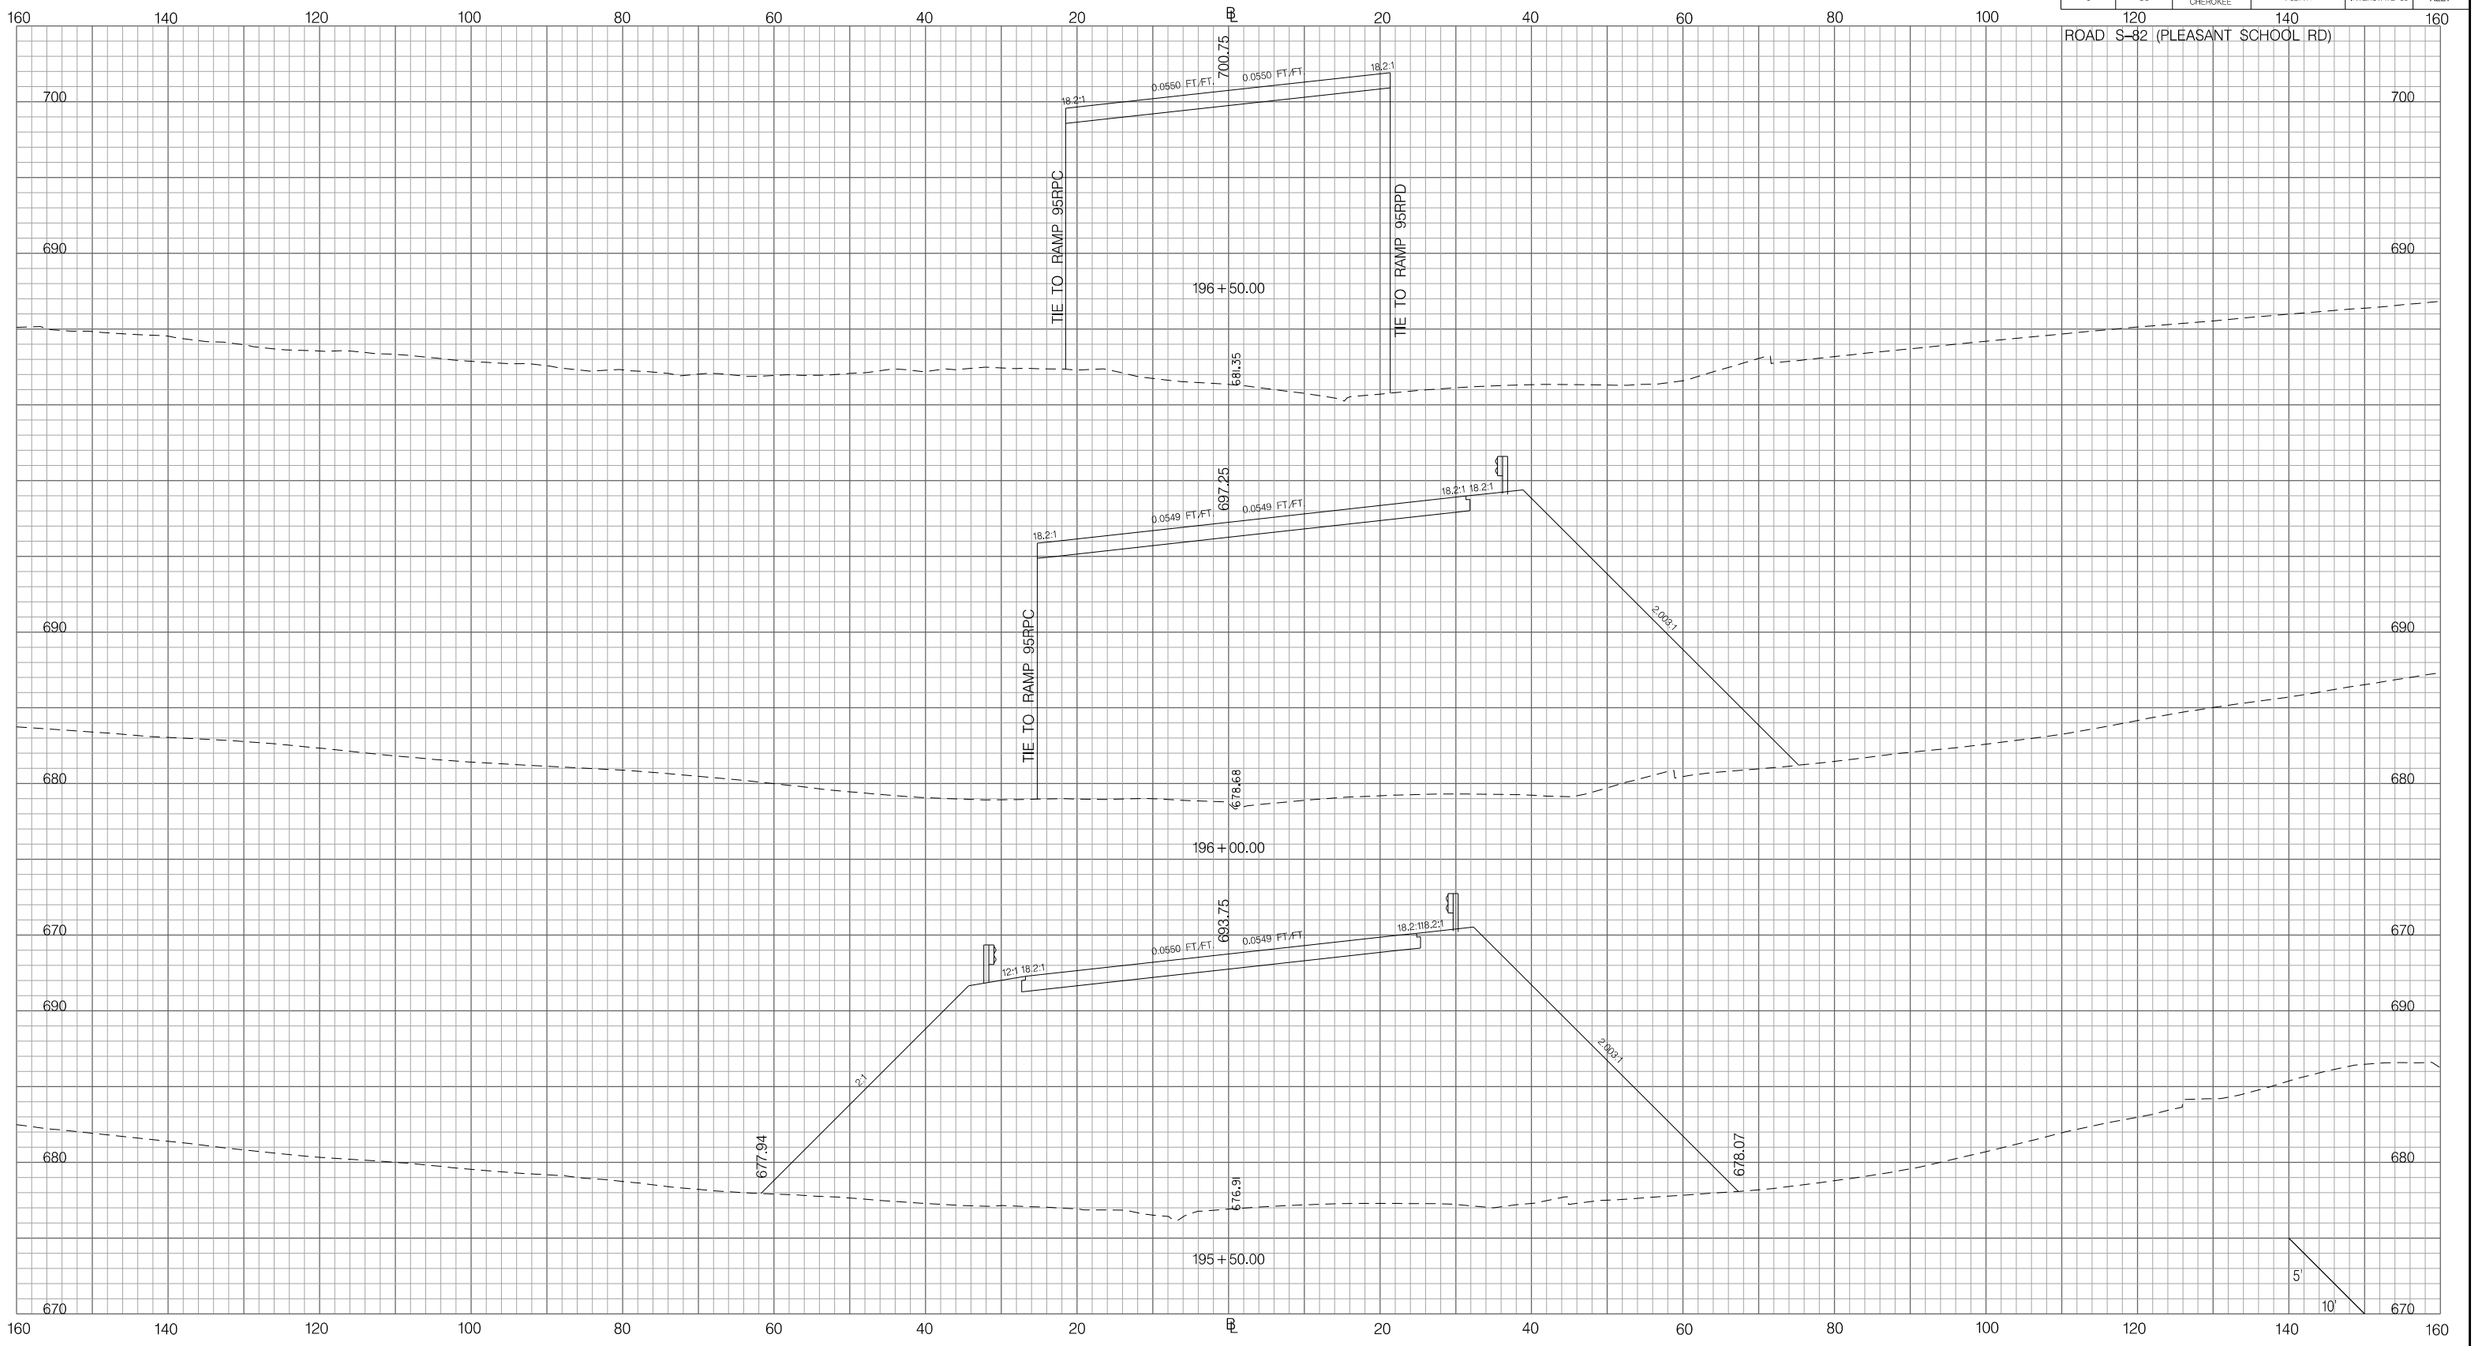

PRELIMINARY
NOT FOR CONSTRUCTION

SCALE: 1" =

REV. NO.	BY	DATE	DESCRIPTION OF REVISION
7			
6			
5			
4			
3			
2			
1			

SOUTH CAROLINA DEPARTMENT OF TRANSPORTATION
INTERSTATE 85

CROSS SECTION SHEET

INTERSTATE 85 MILE MARKER 90-97
SEGMENT C

Z:\Projects\14-60 I85 Widening Cherokee Co MM80-96\Dgn\CrossSections\CROSS SECTION SHEET FILES\PX_95582.dgn
3/9/2016

FED. RD. DIV. NO.	STATE	COUNTY	PROJECT ID	ROAD / ROUTE NO.	SHEET NO.
3	SC	SPARTANBURG CHEROKEE	P027114	INTERSTATE 85	X228

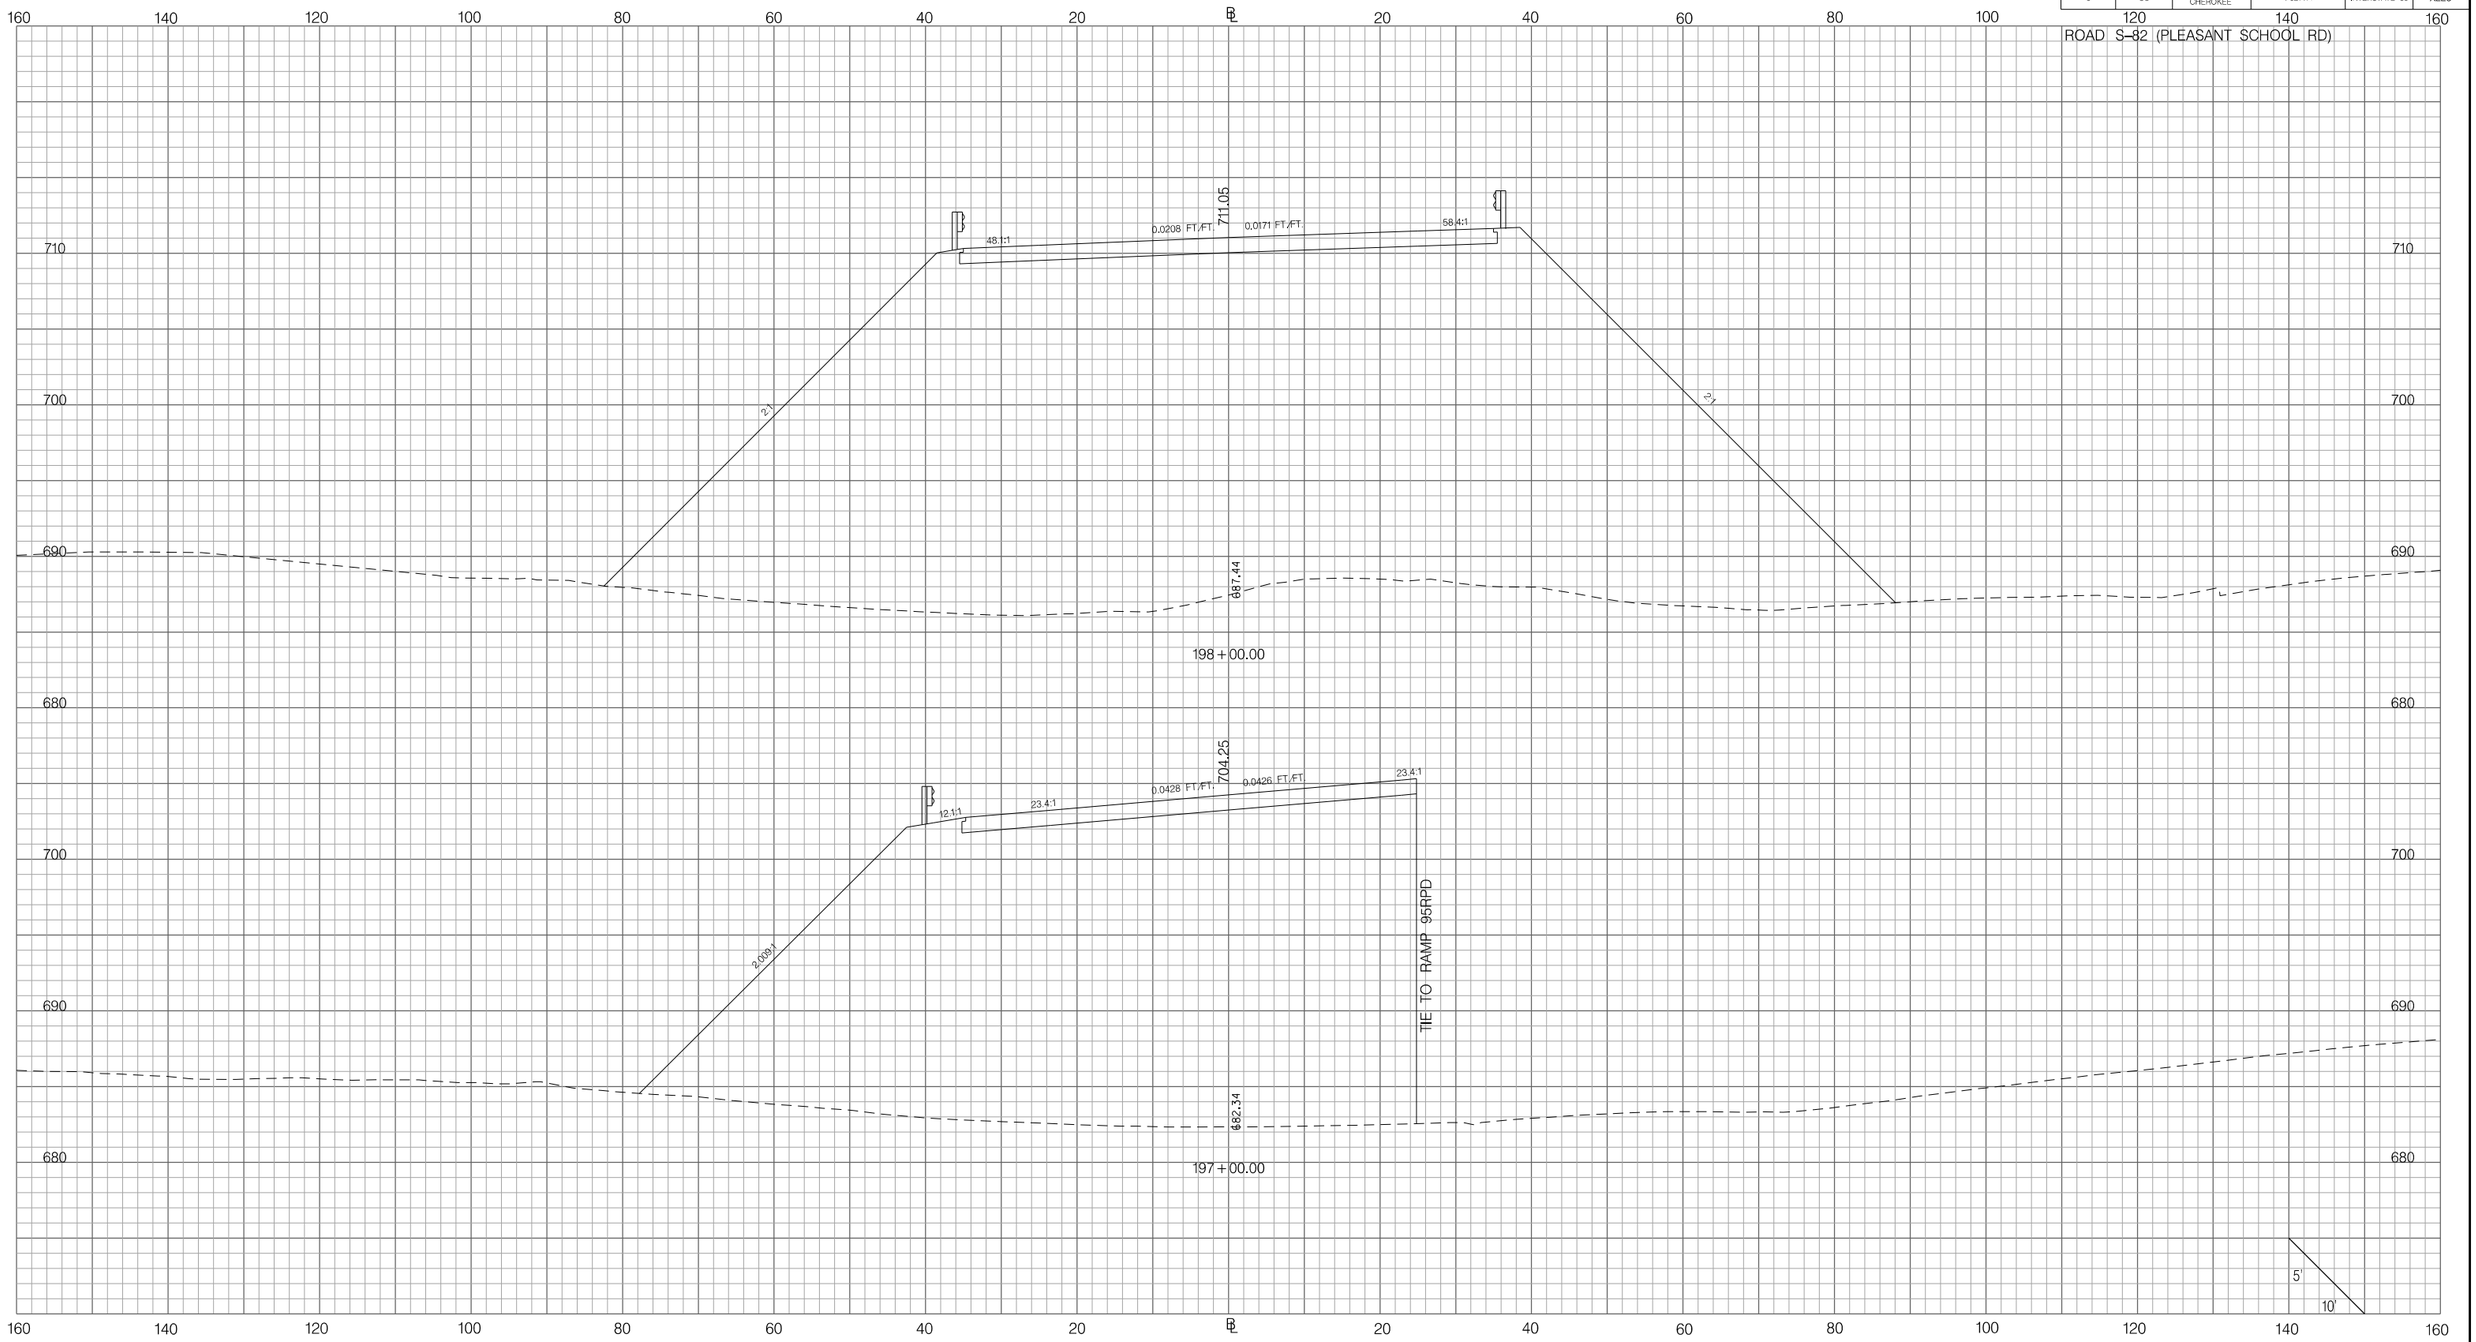

PRELIMINARY
NOT FOR CONSTRUCTION

SCALE: 1" =

REV. NO.	BY	DATE	DESCRIPTION OF REVISION
7			
6			
5			
4			
3			
2			
1			

SOUTH CAROLINA DEPARTMENT OF TRANSPORTATION
INTERSTATE 85

CROSS SECTION SHEET

INTERSTATE 85 MILE MARKER 90-97
SEGMENT C

Z:\Projects\14-60 I85 Widening Cherokee Co MM80-96\Dgn\CrossSections\CROSS SECTION SHEET FILES\PX_95582.dgn
3/9/2016

FED. RD. DIV. NO.	STATE	COUNTY	PROJECT ID	ROAD / ROUTE NO.	SHEET NO.
3	SC	SPARTANBURG CHEROKEE	P027114	INTERSTATE 85	X229

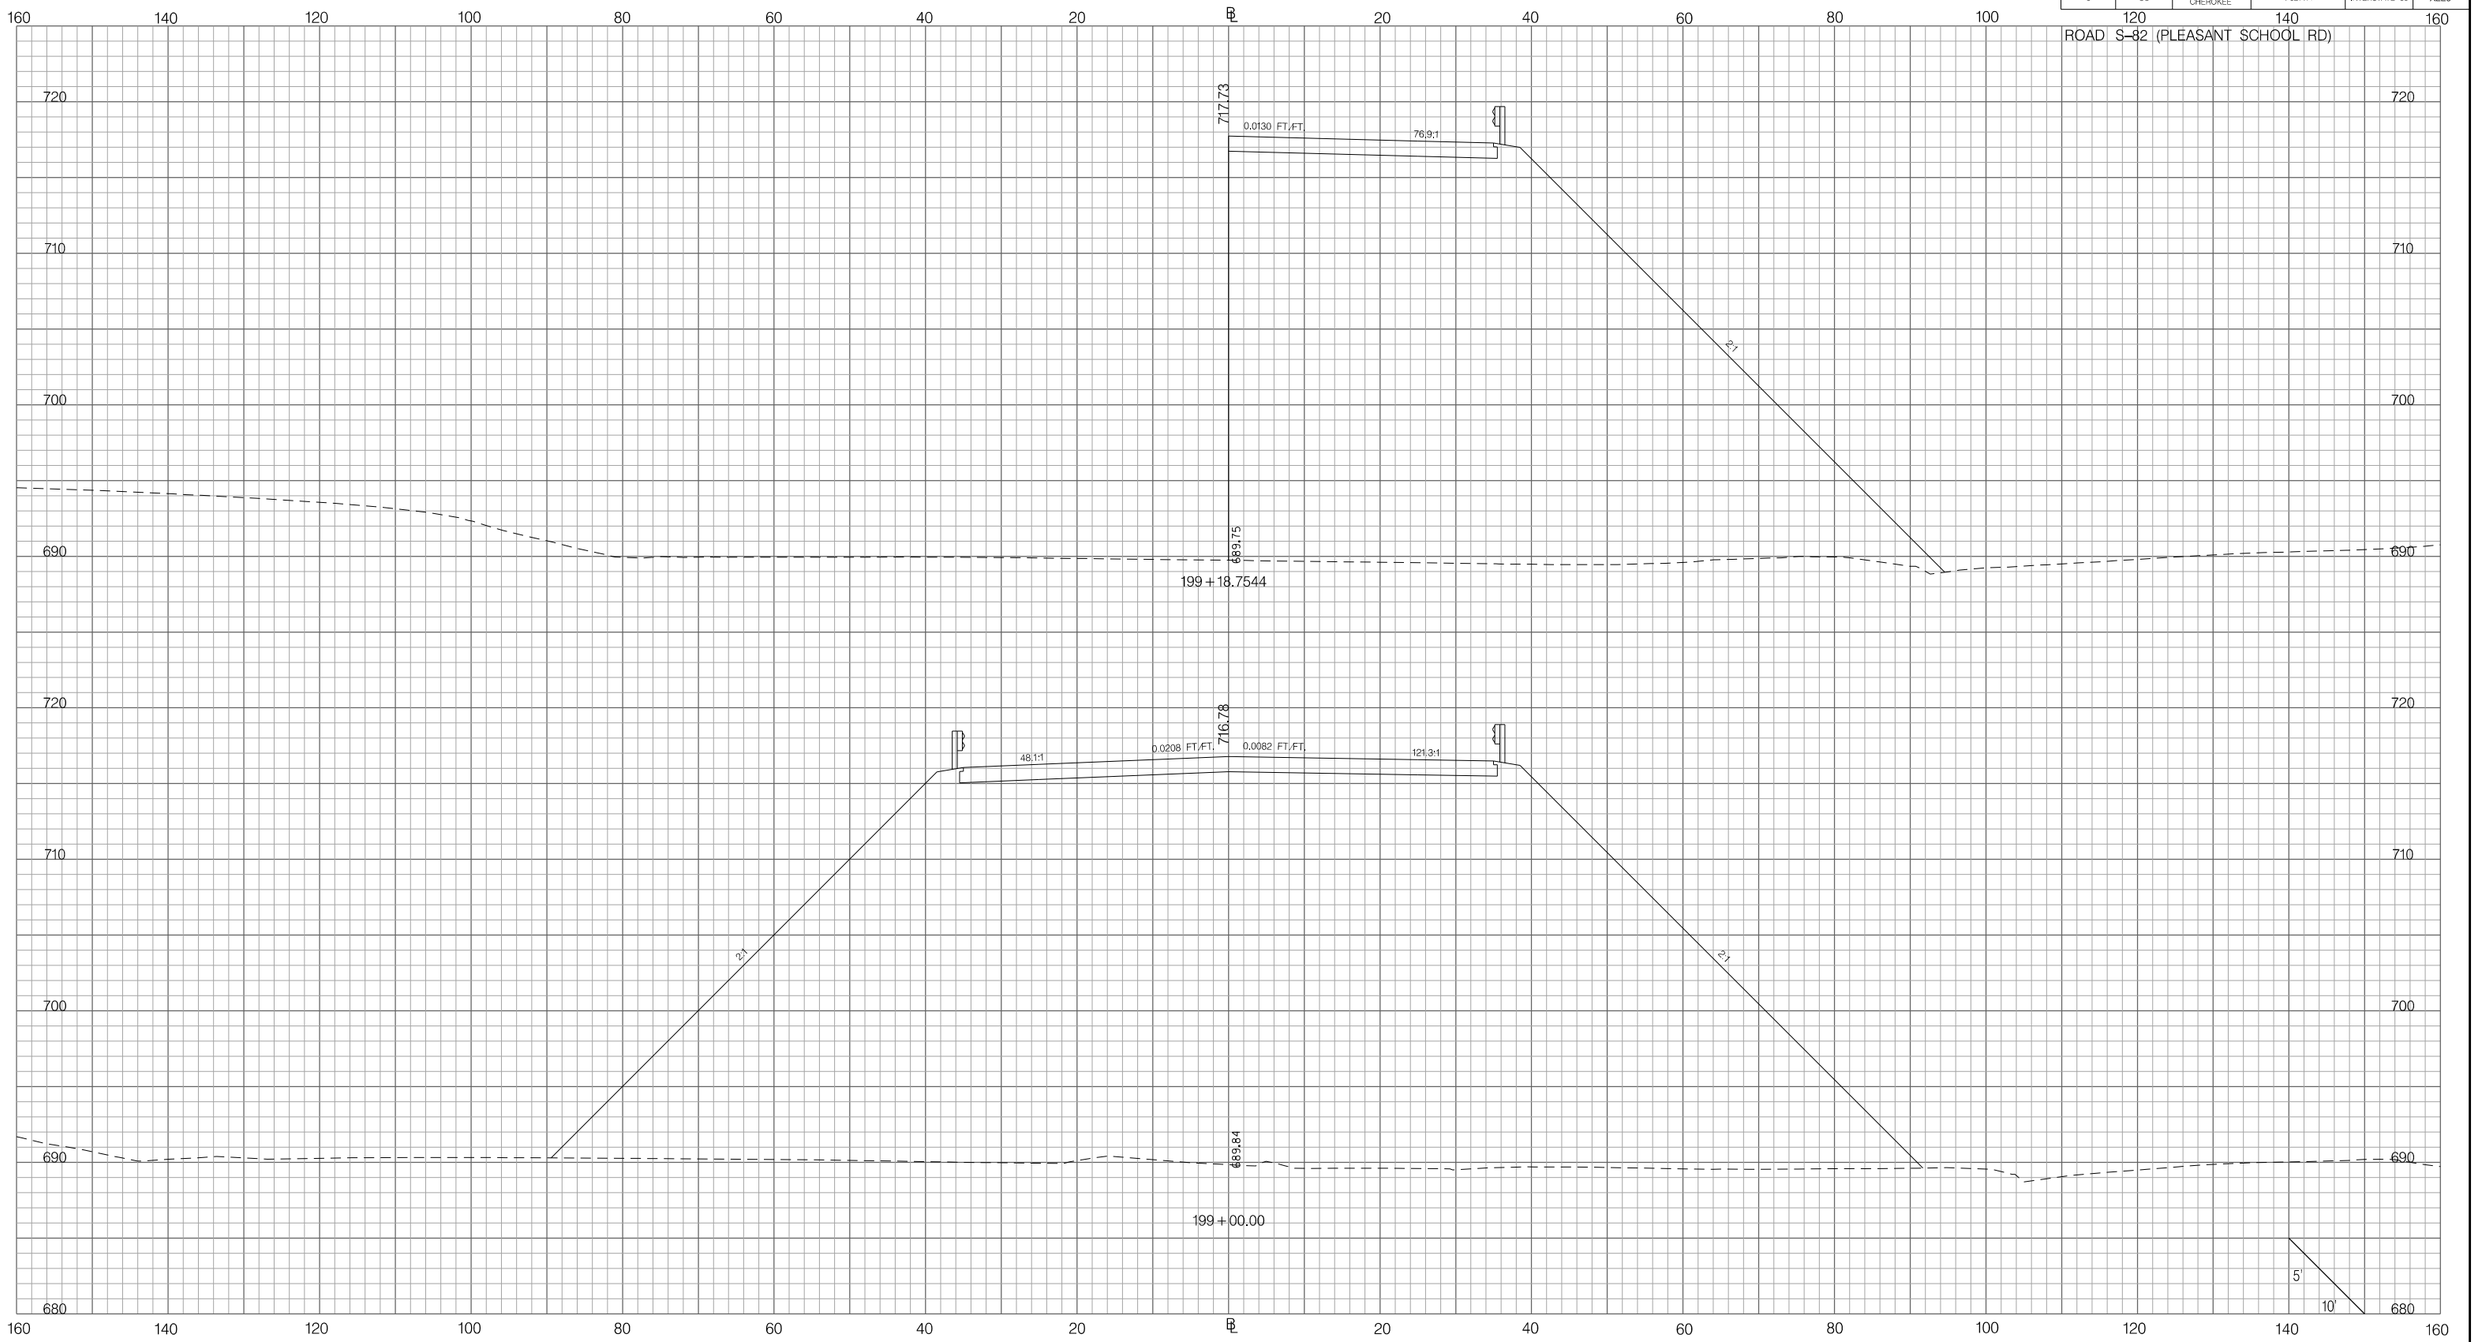

PRELIMINARY
NOT FOR CONSTRUCTION

SCALE: 1" =

REV. NO.	BY	DATE	DESCRIPTION OF REVISION
7			
6			
5			
4			
3			
2			
1			

SOUTH CAROLINA DEPARTMENT OF TRANSPORTATION
INTERSTATE 85

CROSS SECTION SHEET

INTERSTATE 85 MILE MARKER 90-97
SEGMENT C

Z:\Projects\14-60 I85 Widening Cherokee Co MM80-96\Dgn\CrossSections\CROSS SECTION SHEET FILES\PX_95582.dgn
3/9/2016

FED. RD. DIV. NO.	STATE	COUNTY	PROJECT ID	ROAD / ROUTE NO.	SHEET NO.
3	SC	SPARTANBURG CHEROKEE	P027114	INTERSTATE 85	X230

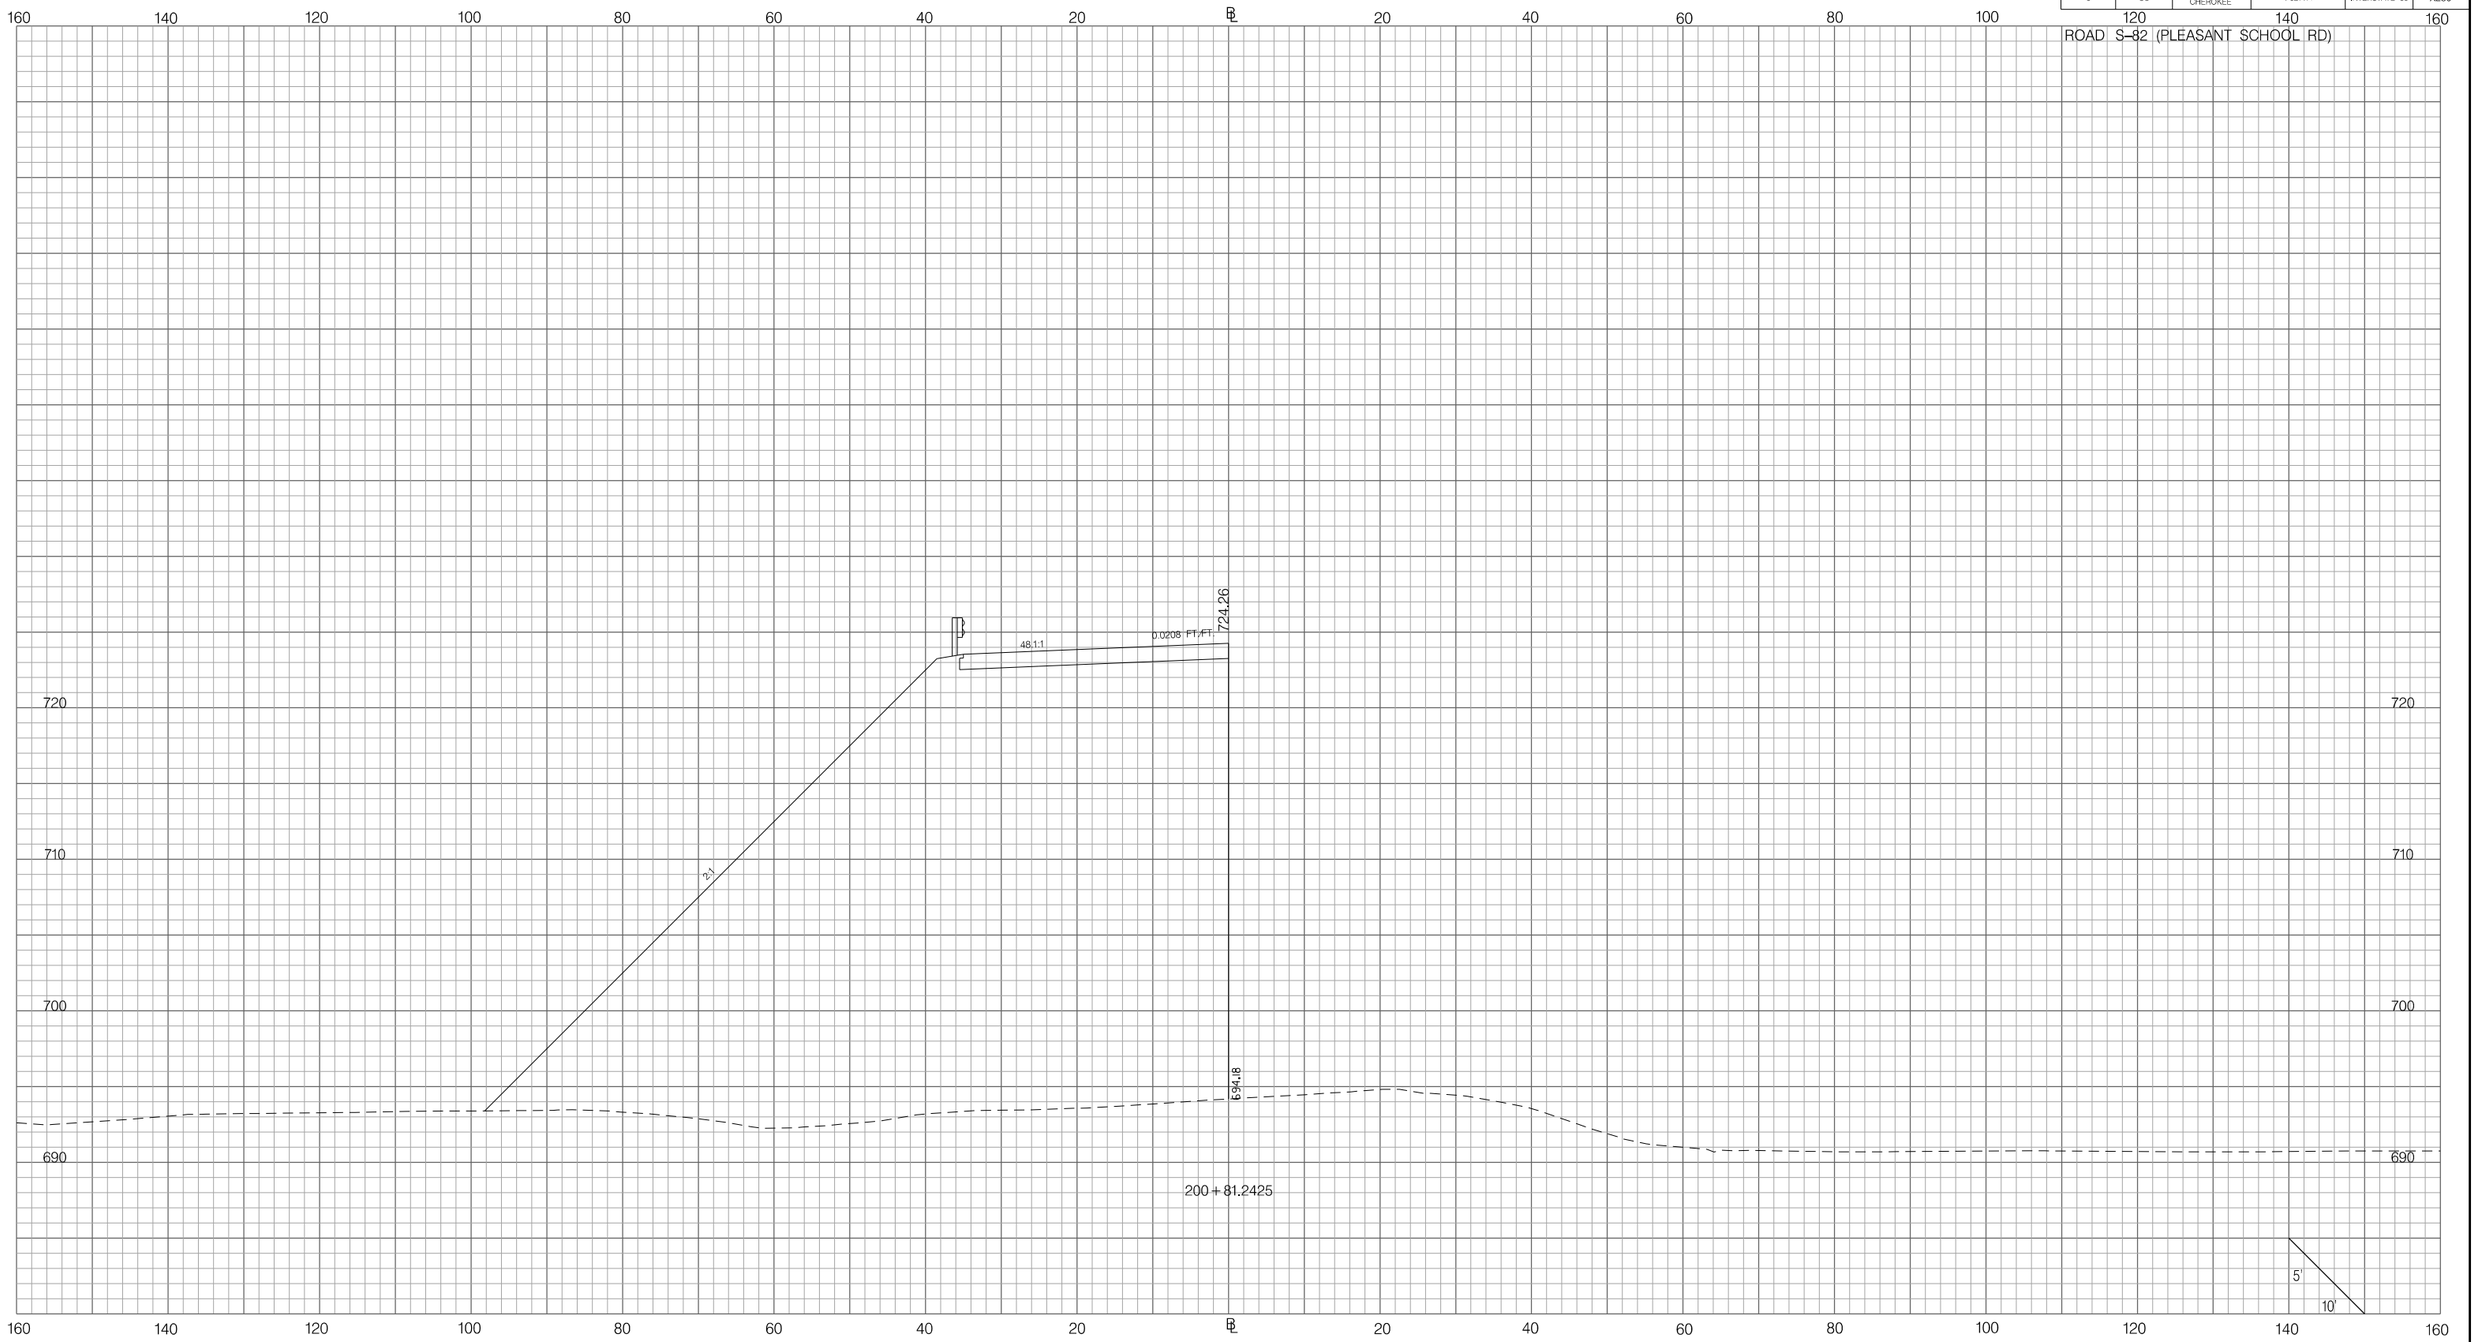

PRELIMINARY
NOT FOR CONSTRUCTION

SCALE: 1" =

REV. NO.	BY	DATE	DESCRIPTION OF REVISION
7			
6			
5			
4			
3			
2			
1			

SOUTH CAROLINA DEPARTMENT OF TRANSPORTATION
INTERSTATE 85

CROSS SECTION SHEET

INTERSTATE 85 MILE MARKER 90–97
SEGMENT C

Z:\Projects\14-60 I85 Widening Cherokee Co MM80-96\Dgn\CrossSections\CROSS SECTION SHEET FILES\PX_95582.dgn
3/9/2016

FED. RD. DIV. NO.	STATE	COUNTY	PROJECT ID	ROAD / ROUTE NO.	SHEET NO.
3	SC	SPARTANBURG CHEROKEE	P027114	INTERSTATE 85	X231

ROAD S-82 (PLEASANT SCHOOL RD)

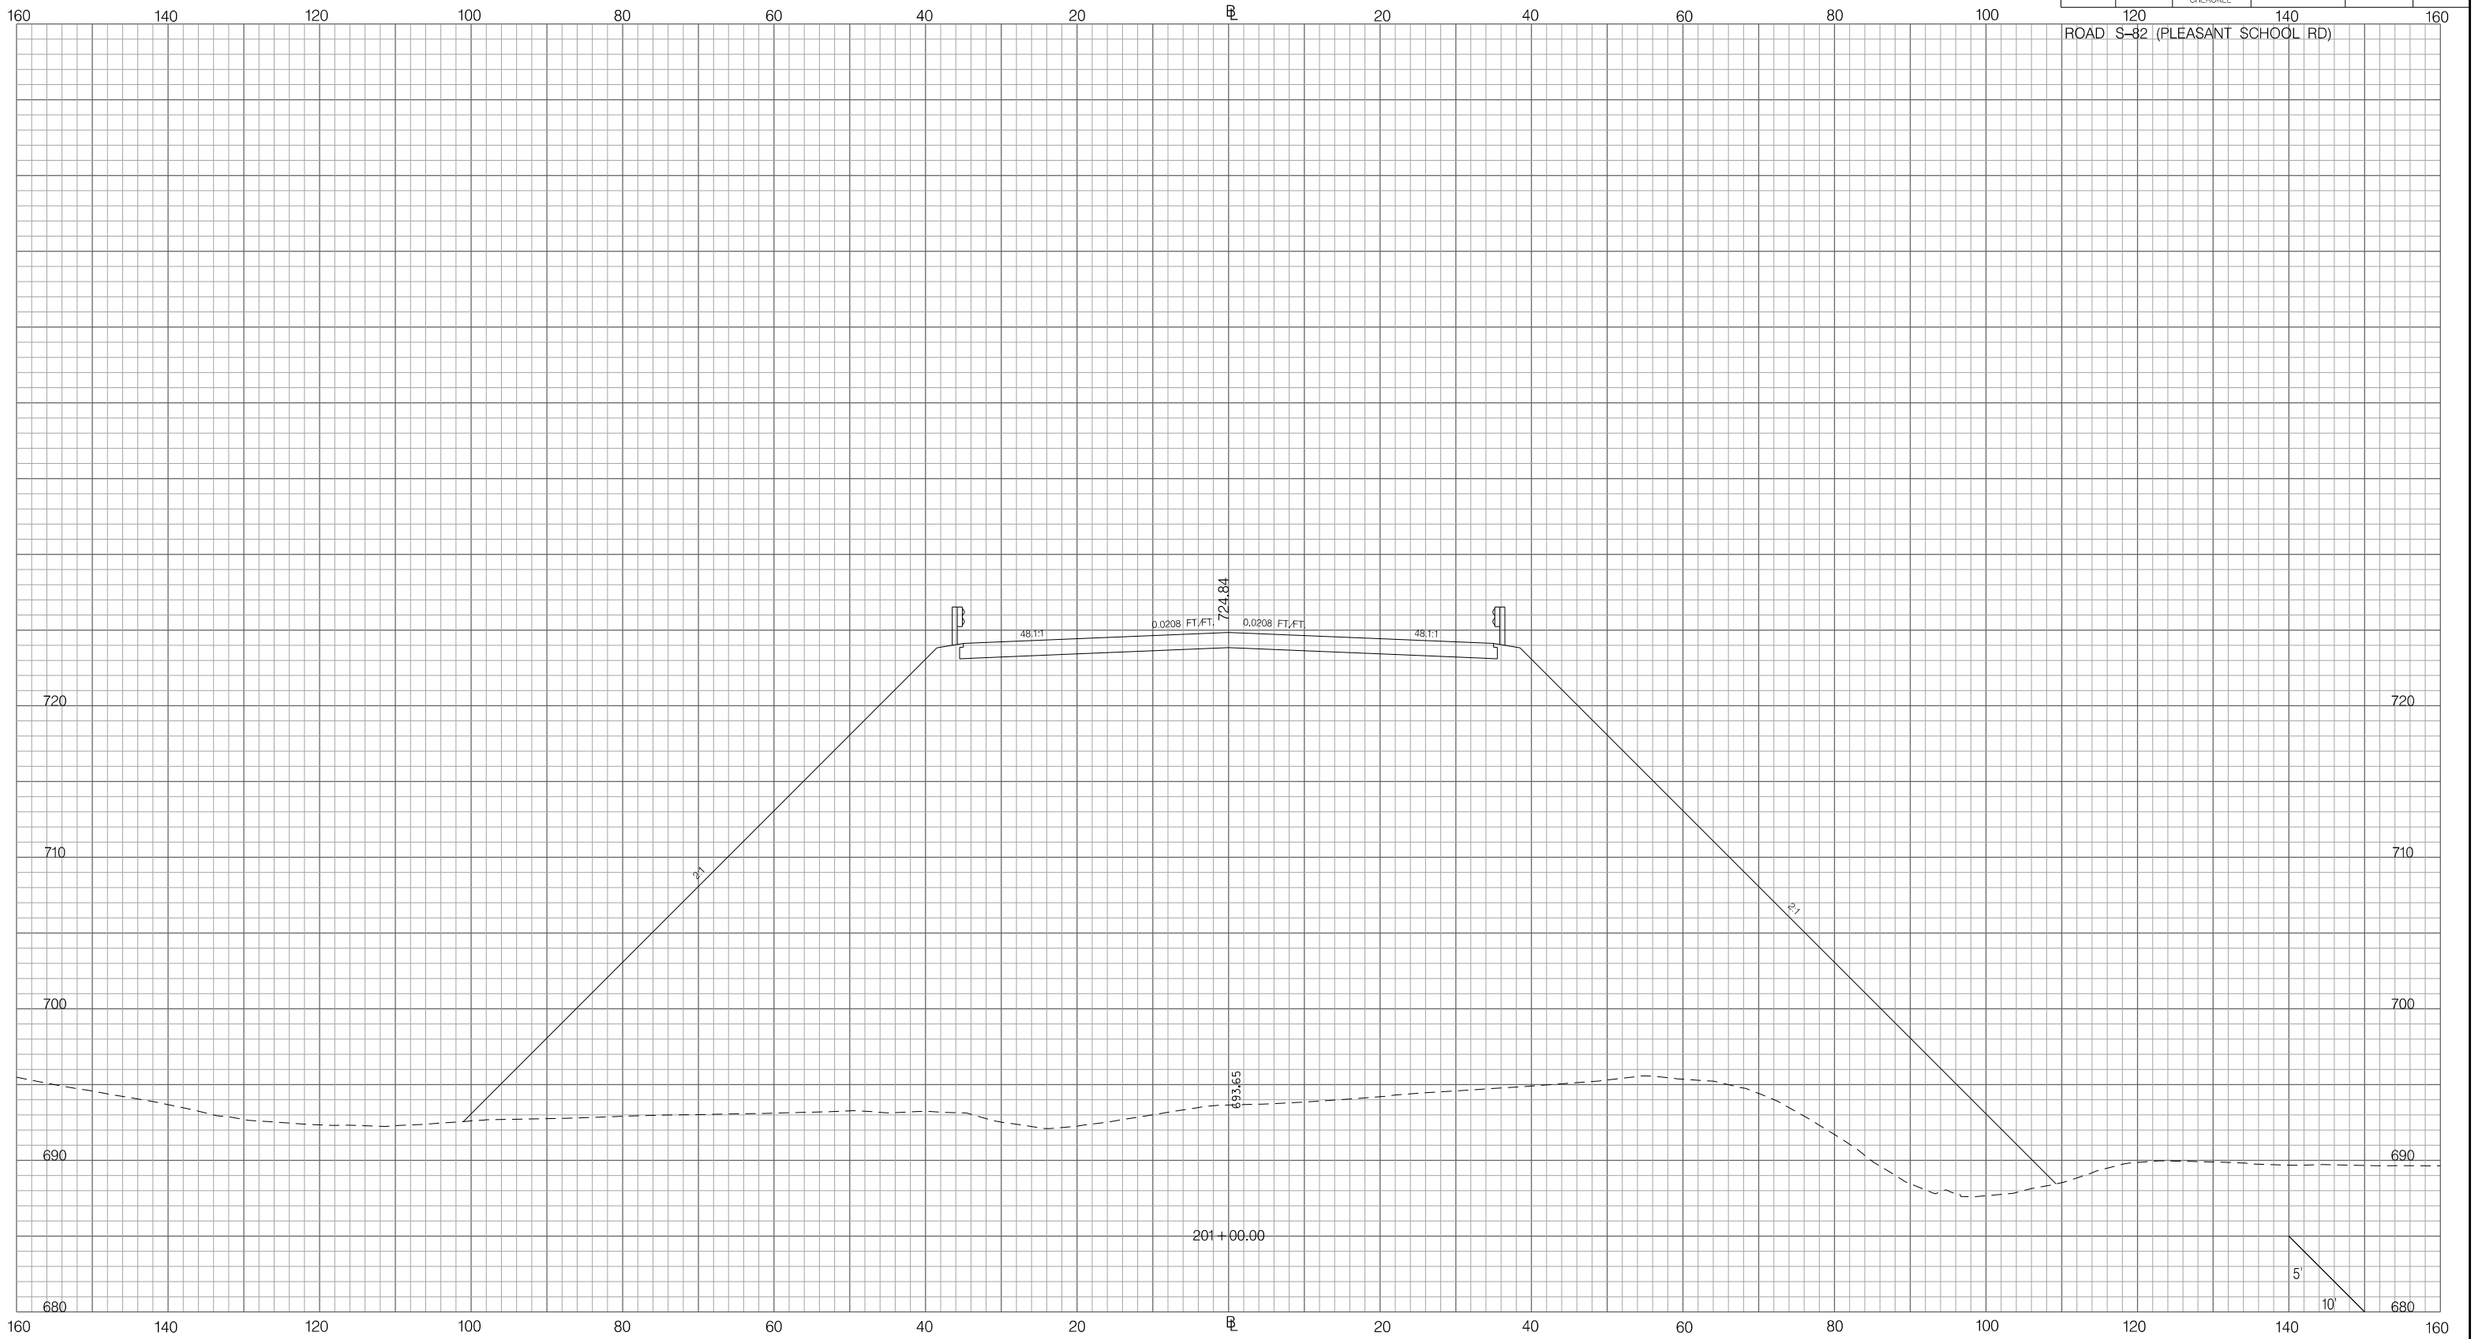

PRELIMINARY
NOT FOR CONSTRUCTION

SCALE: 1" =

REV. NO.	BY	DATE	DESCRIPTION OF REVISION
7			
6			
5			
4			
3			
2			
1			

SOUTH CAROLINA DEPARTMENT OF TRANSPORTATION
INTERSTATE 85

CROSS SECTION SHEET

INTERSTATE 85 MILE MARKER 90-97
SEGMENT C

Z:\Projects\14-60 I85 Widening Cherokee Co MM80-96\Dgn\CrossSections\CROSS SECTION SHEET FILES\PX_95582.dgn
3/9/2016

FED. RD. DIV. NO.	STATE	COUNTY	PROJECT ID	ROAD / ROUTE NO.	SHEET NO.
3	SC	SPARTANBURG CHEROKEE	P027114	INTERSTATE 85	X232

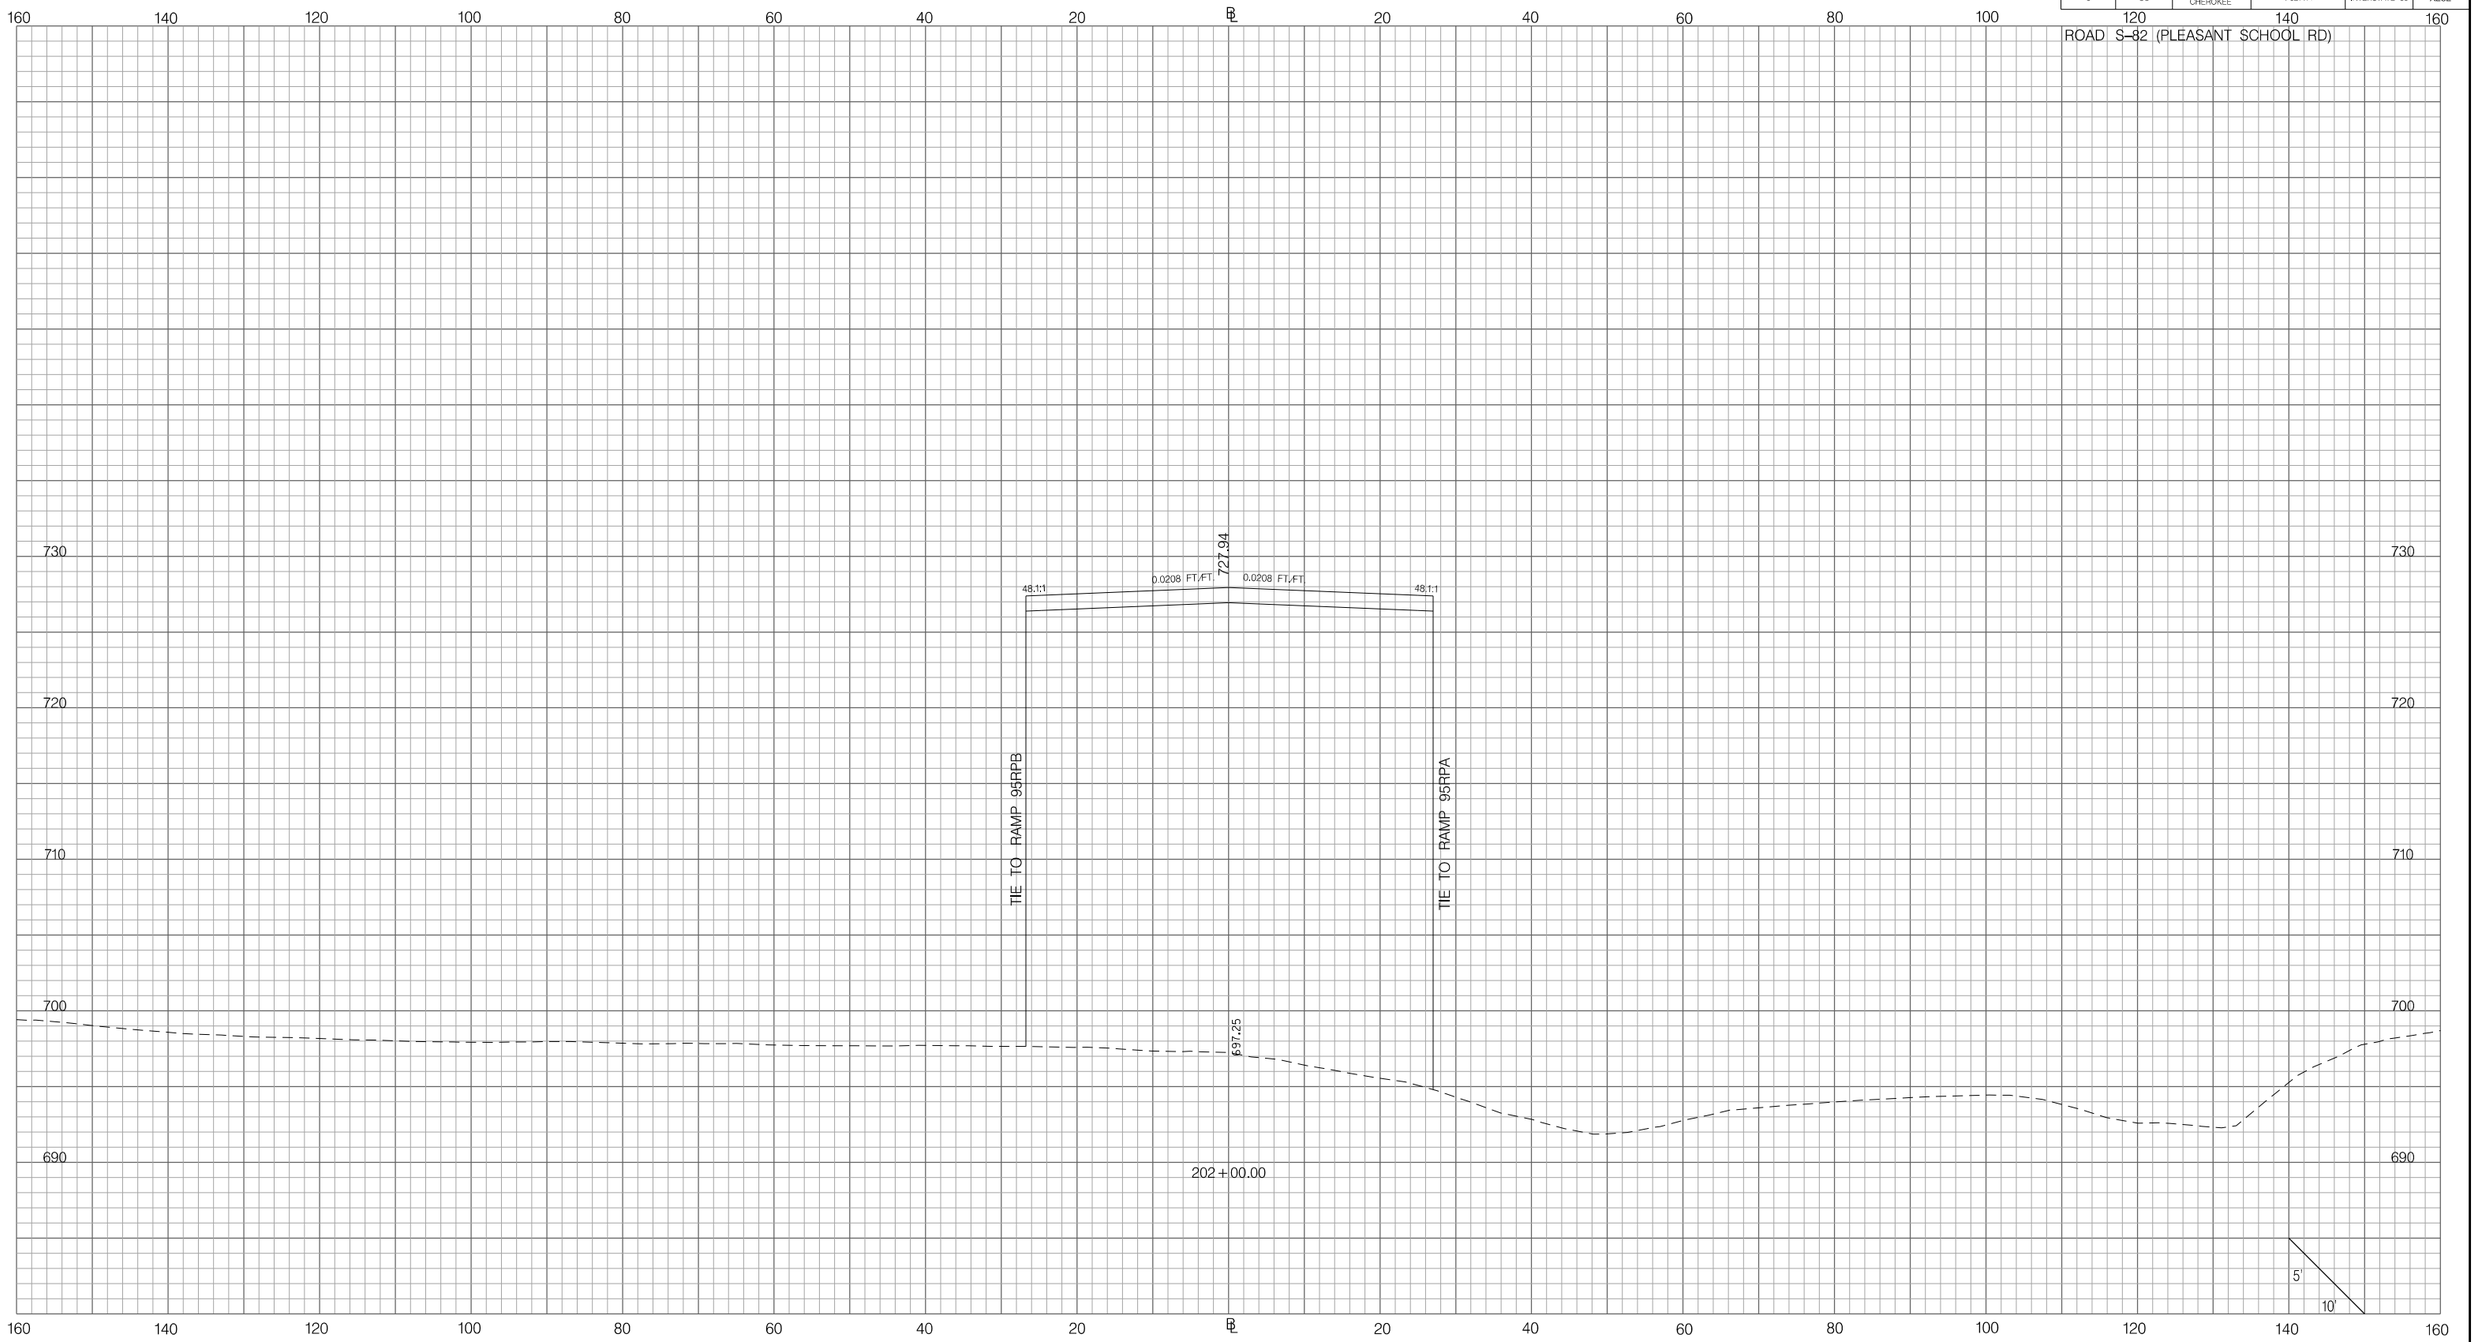

PRELIMINARY
NOT FOR CONSTRUCTION

SCALE: 1" =

REV.NO.	BY	DATE	DESCRIPTION OF REVISION
7			
6			
5			
4			
3			
2			
1			

SOUTH CAROLINA DEPARTMENT OF TRANSPORTATION
INTERSTATE 85

CROSS SECTION SHEET

INTERSTATE 85 MILE MARKER 90-97
SEGMENT C

Z:\Projects\14-60 I85 Widening Cherokee Co MM80-96\Dgn\CrossSections\CROSS SECTION SHEET FILES\PX_95582.dgn
3/9/2016

FED. RD. DIV. NO.	STATE	COUNTY	PROJECT ID	ROAD / ROUTE NO.	SHEET NO.
3	SC	SPARTANBURG CHEROKEE	P027114	INTERSTATE 85	X233

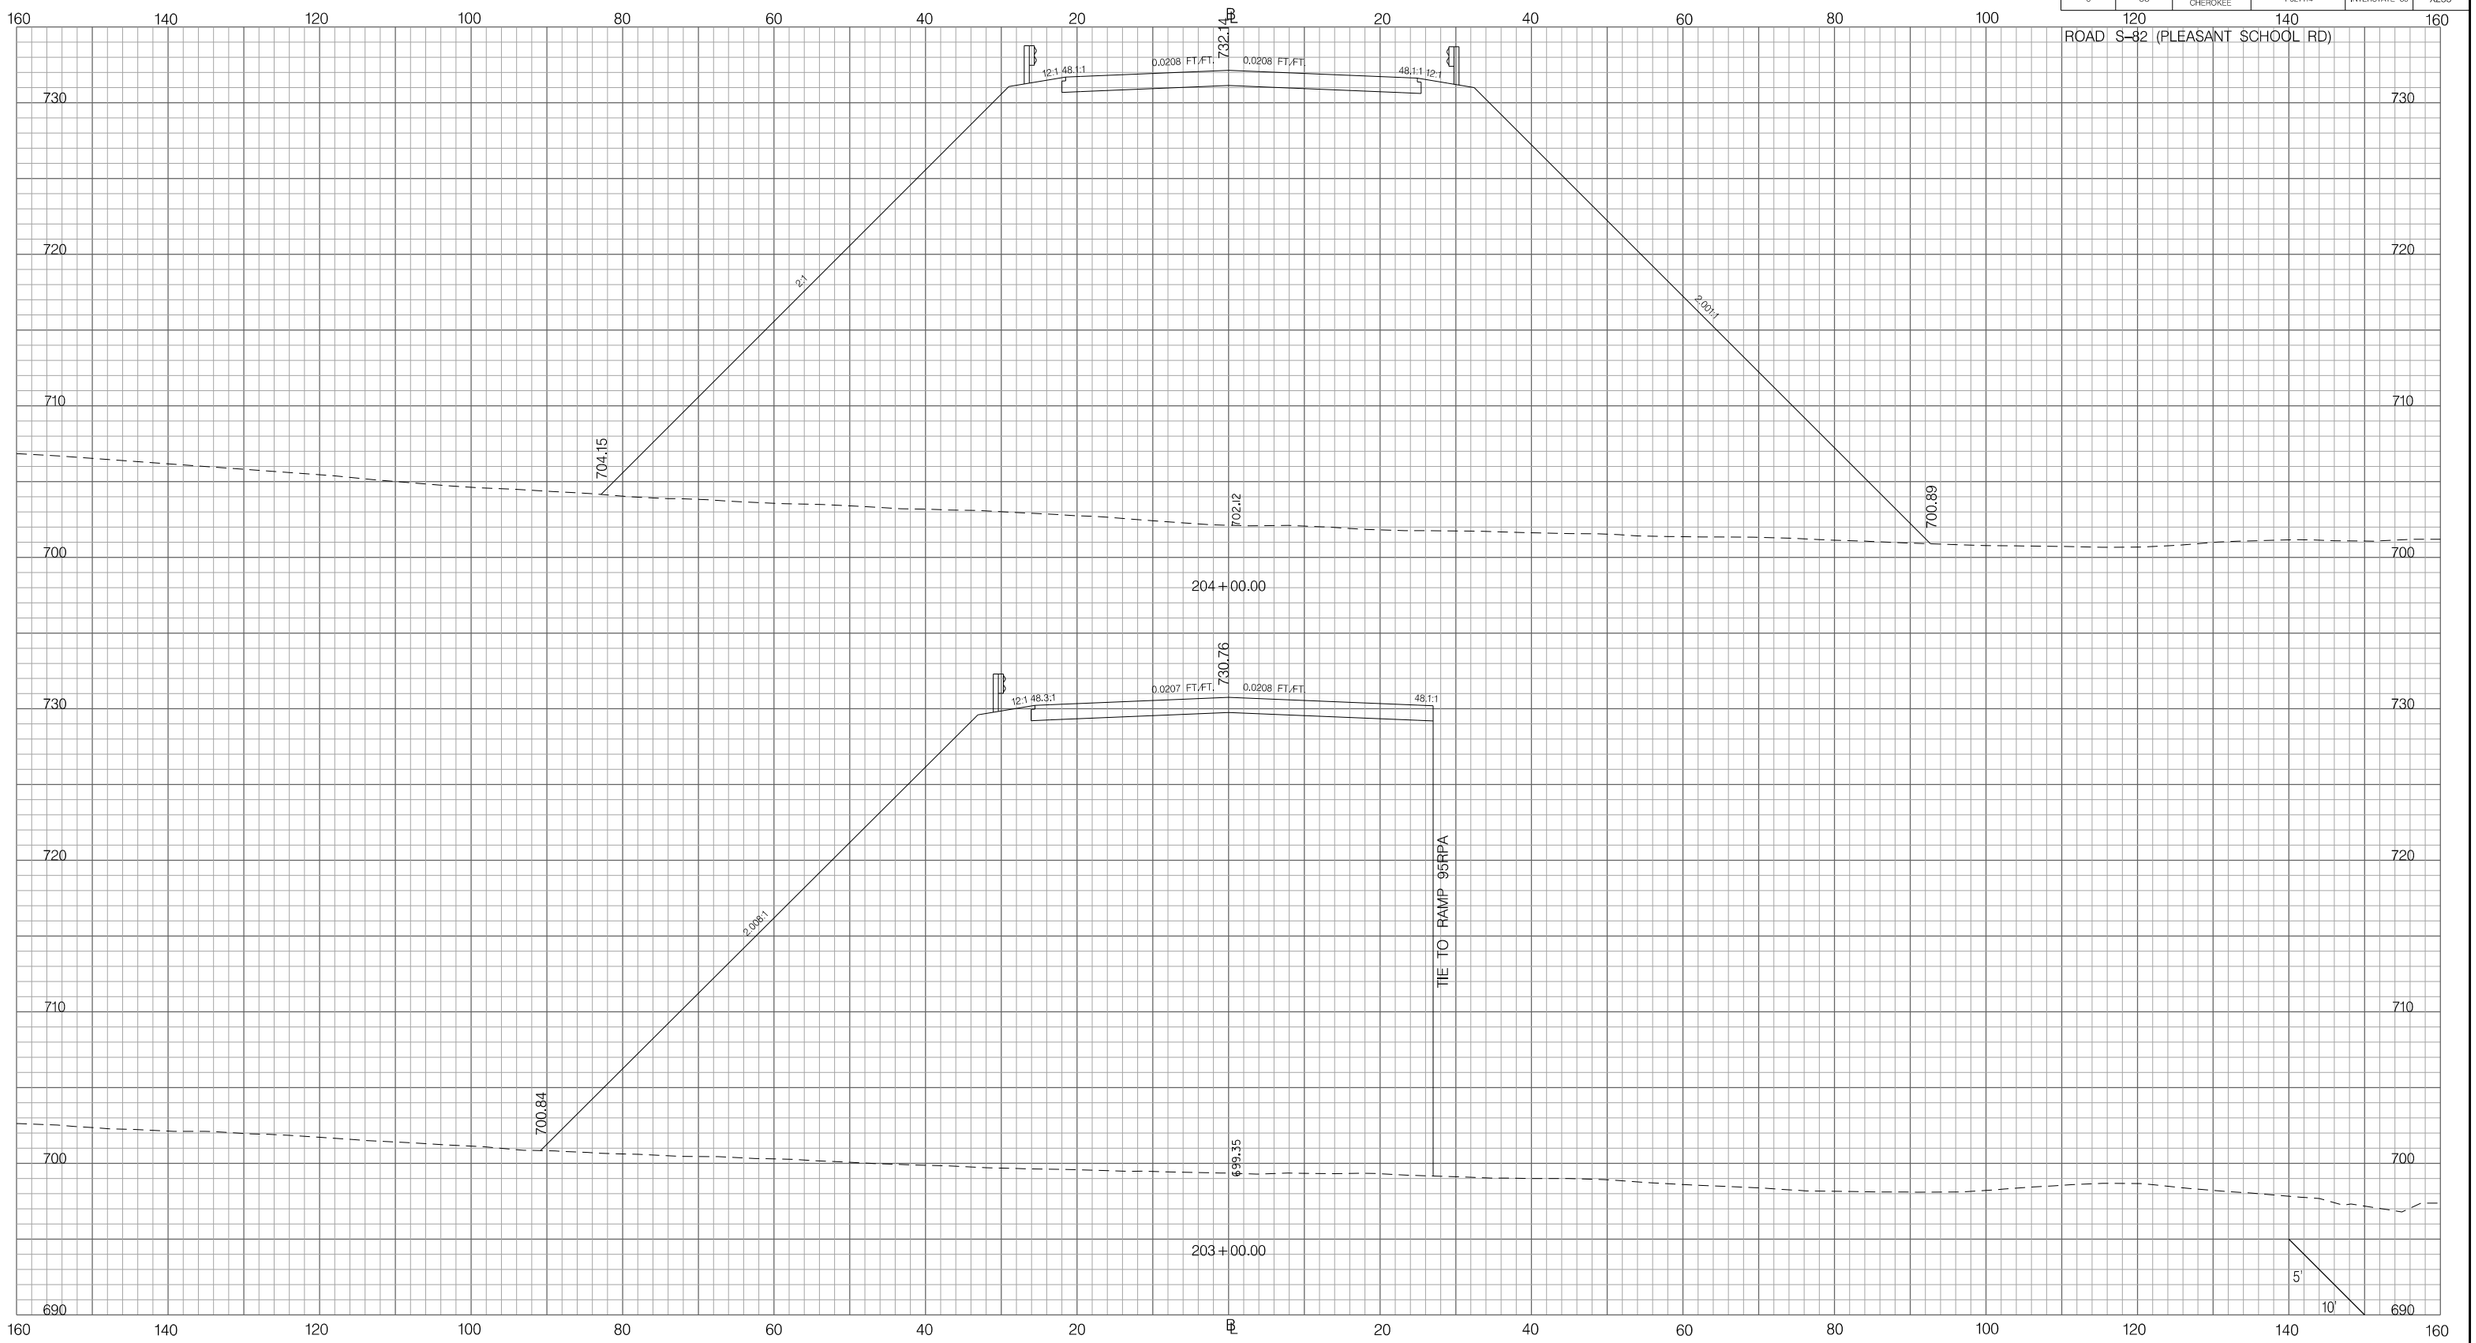

PRELIMINARY
NOT FOR CONSTRUCTION

SCALE: 1" =

REV.NO.	BY	DATE	DESCRIPTION OF REVISION
7			
6			
5			
4			
3			
2			
1			

SOUTH CAROLINA DEPARTMENT OF TRANSPORTATION
INTERSTATE 85

CROSS SECTION SHEET

INTERSTATE 85 MILE MARKER 90–97
SEGMENT C

Z:\Projects\14-60 I85 Widening Cherokee Co MM80-96\Dgn\CrossSections\CROSS SECTION SHEET FILES\PX_95582.dgn
3/9/2016

FED. RD. DIV. NO.	STATE	COUNTY	PROJECT ID	ROAD / ROUTE NO.	SHEET NO.
3	SC	SPARTANBURG CHEROKEE	P027114	INTERSTATE 85	X234

ROAD S-82 (PLEASANT SCHOOL RD)

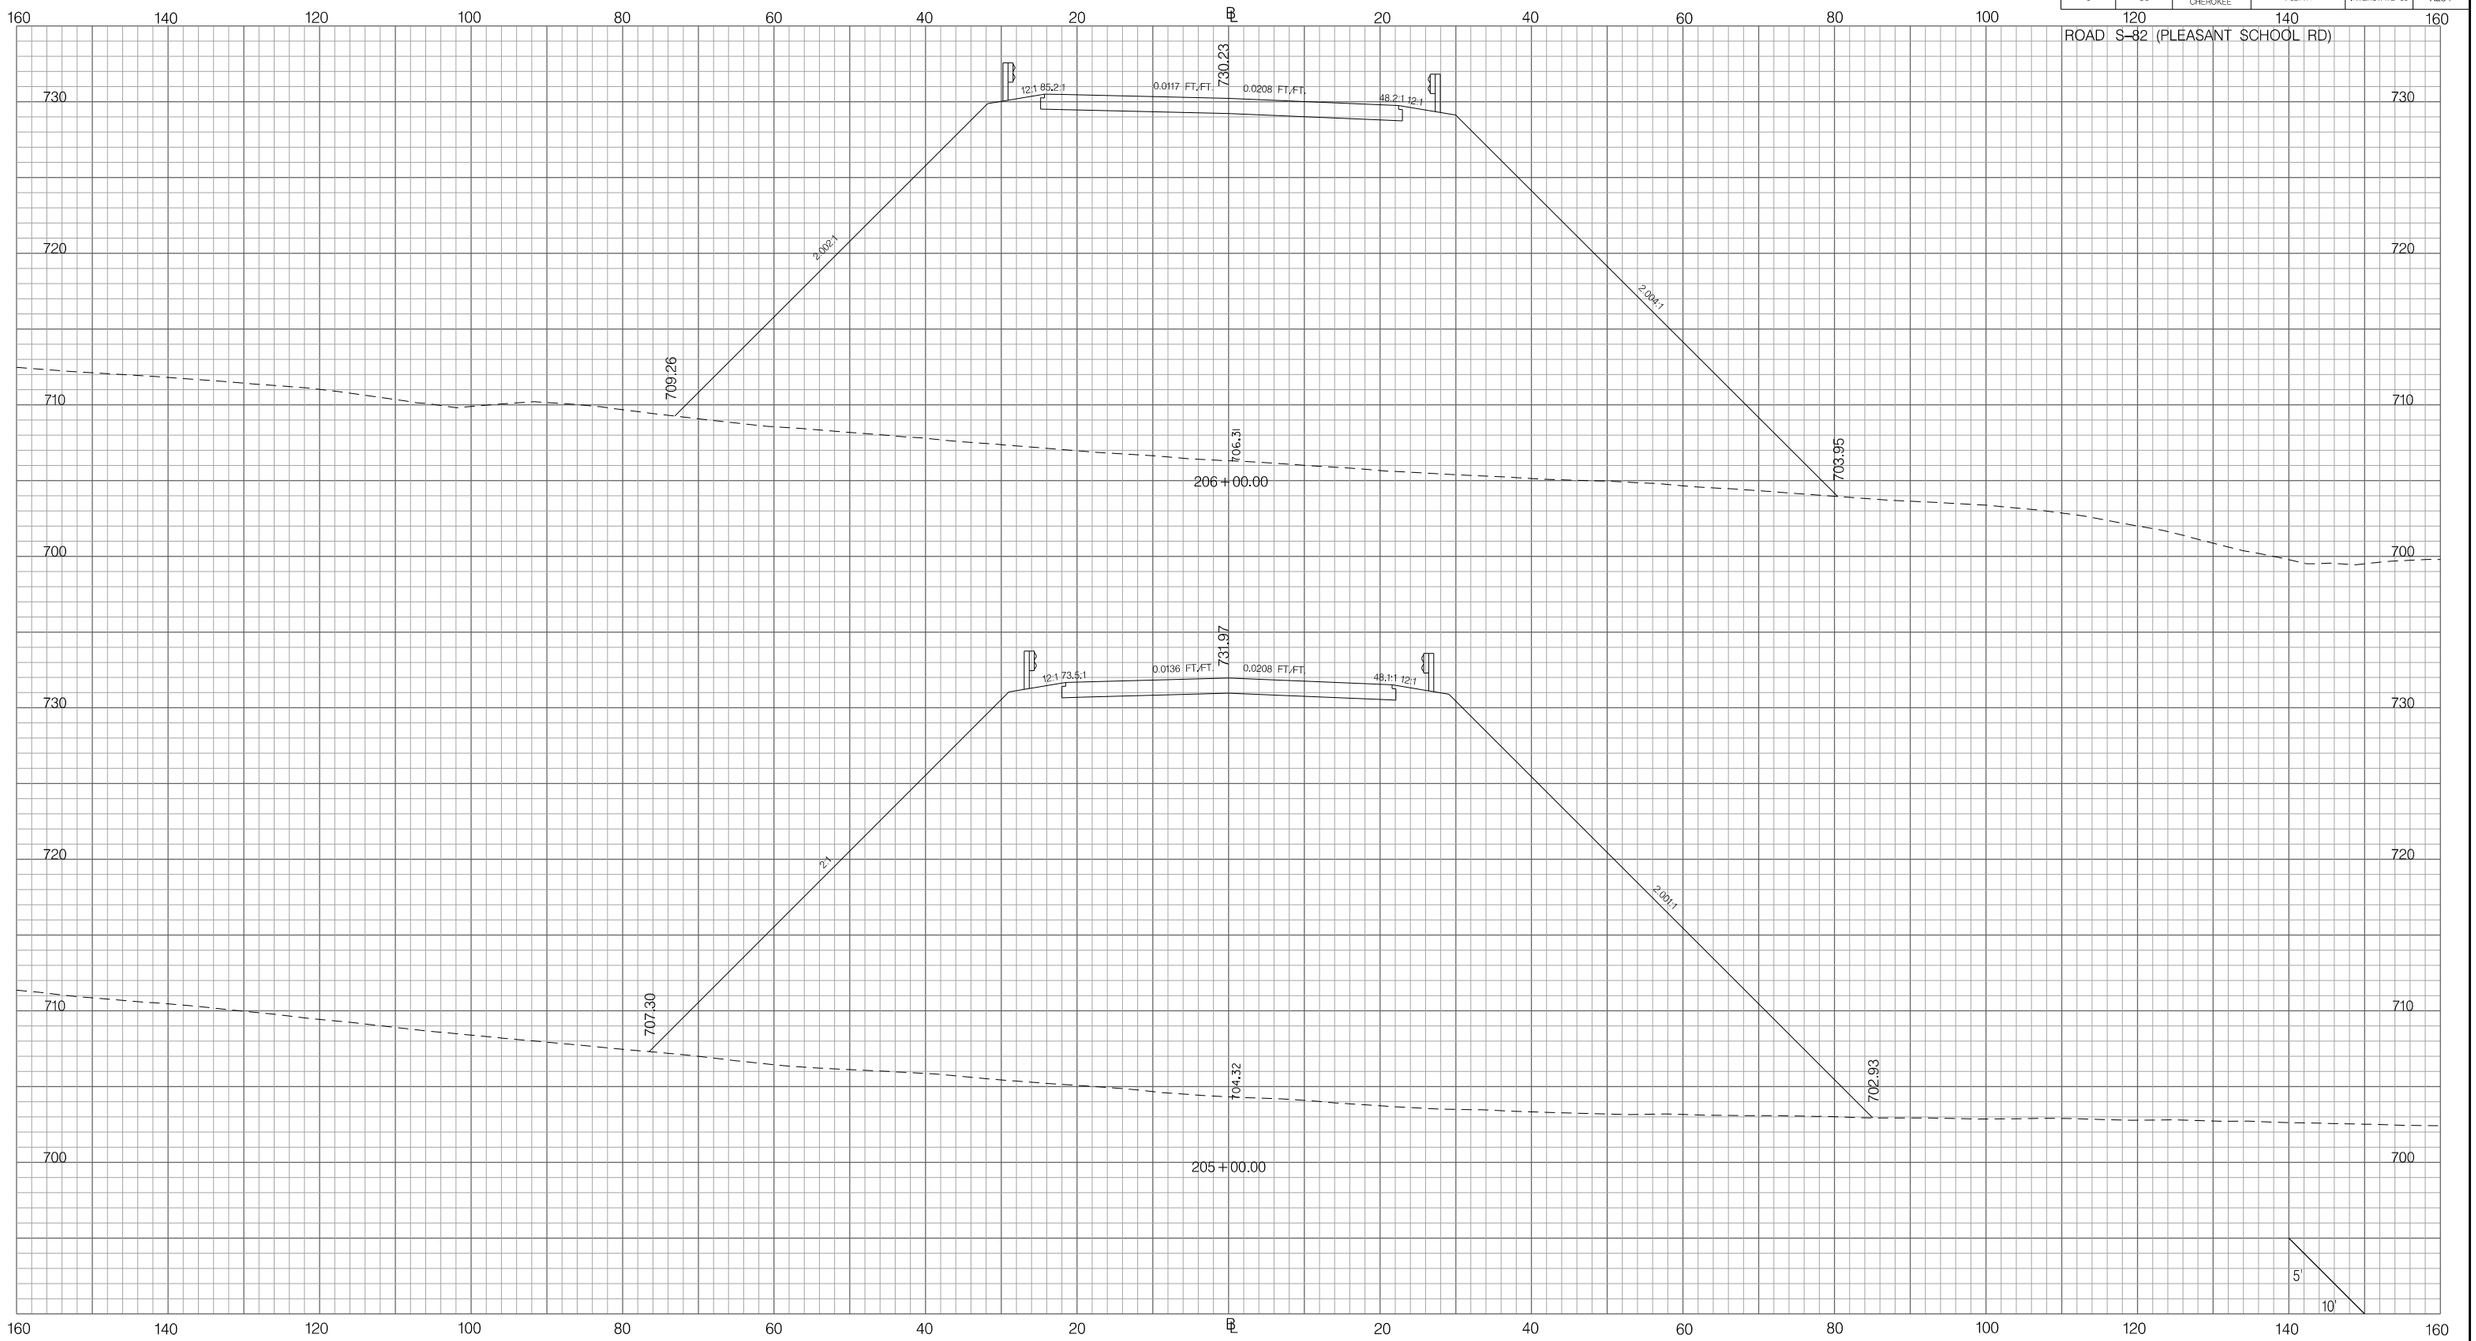

PRELIMINARY
NOT FOR CONSTRUCTION

SCALE: 1" =

REV.NO.	BY	DATE	DESCRIPTION OF REVISION
7			
6			
5			
4			
3			
2			
1			

SOUTH CAROLINA DEPARTMENT OF TRANSPORTATION
INTERSTATE 85

CROSS SECTION SHEET

INTERSTATE 85 MILE MARKER 90-97
SEGMENT C

Z:\Projects\14-60 I85 Widening Cherokee Co MM80-96\Dgn\Crosssections\CROSS SECTION SHEET FILES\PX_95582.dgn
3/9/2016

FED. RD. DIV. NO.	STATE	COUNTY	PROJECT ID	ROAD / ROUTE NO.	SHEET NO.
3	SC	SPARTANBURG CHEROKEE	P027114	INTERSTATE 85	X235

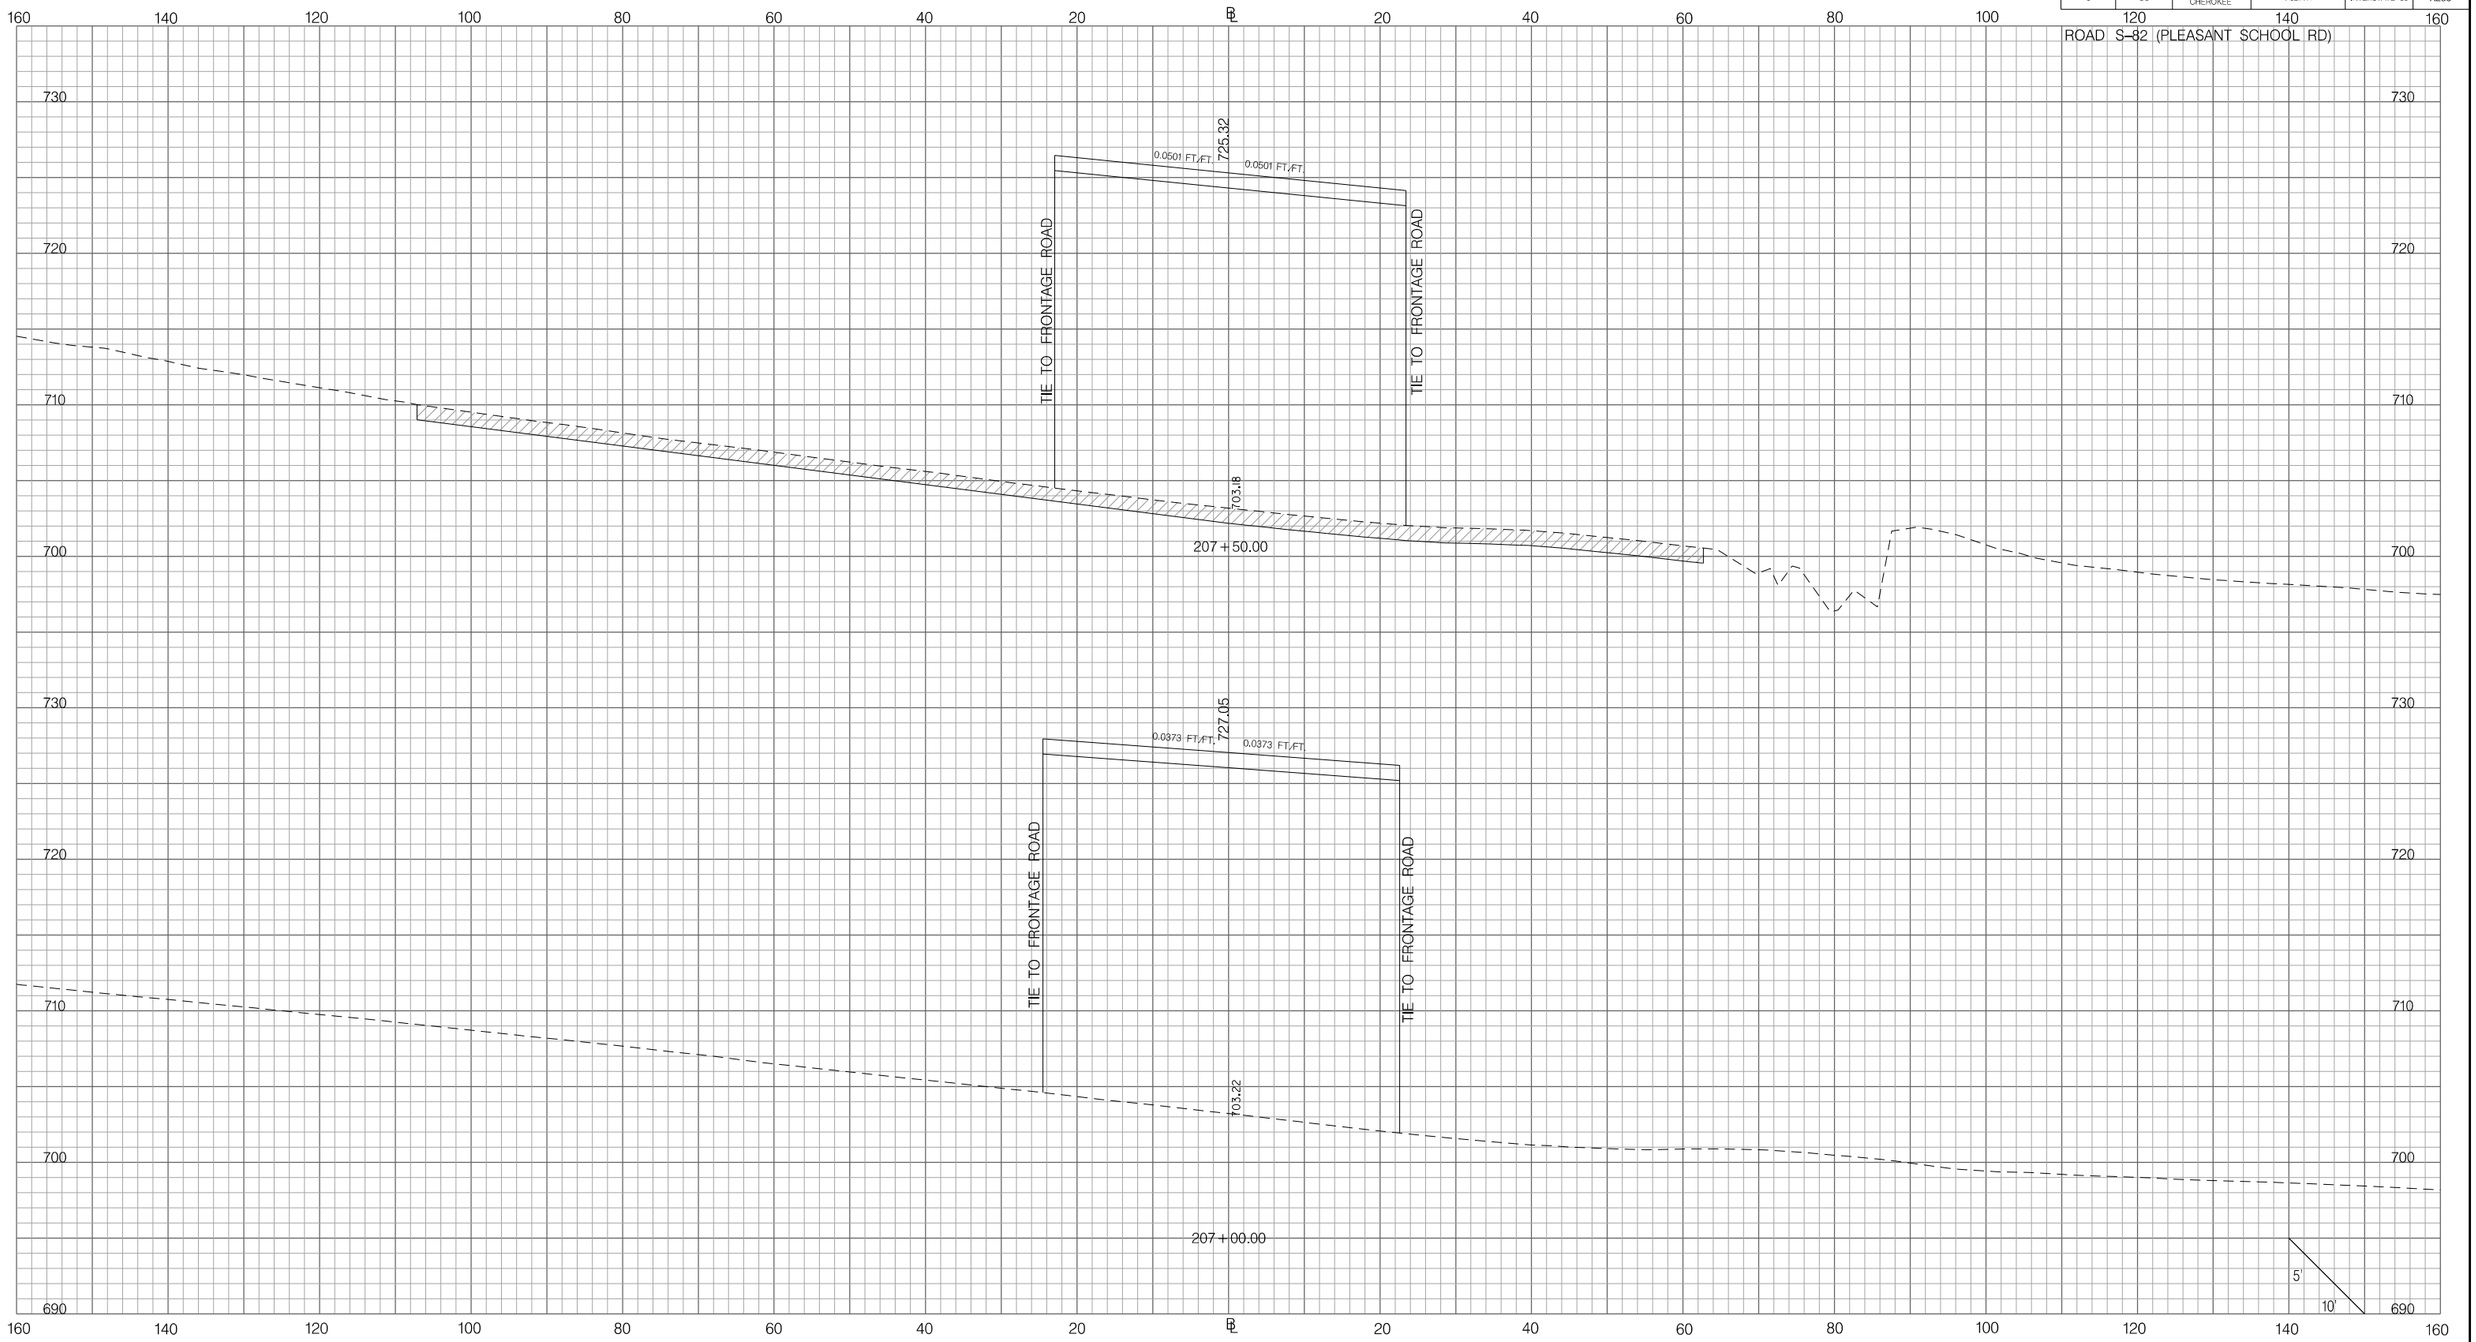

PRELIMINARY
NOT FOR CONSTRUCTION

SCALE: 1" =

REV. NO.	BY	DATE	DESCRIPTION OF REVISION
7			
6			
5			
4			
3			
2			
1			

SOUTH CAROLINA DEPARTMENT OF TRANSPORTATION
INTERSTATE 85

CROSS SECTION SHEET

INTERSTATE 85 MILE MARKER 90–97
SEGMENT C

Z:\Projects\14-60 I85 Widening Cherokee Co MM80-96\Dgn\CrossSections\CROSS SECTION SHEET FILES\PX_95582.dgn
3/9/2016

FED. RD. DIV. NO.	STATE	COUNTY	PROJECT ID	ROAD / ROUTE NO.	SHEET NO.
3	SC	SPARTANBURG CHEROKEE	P027114	INTERSTATE 85	X236

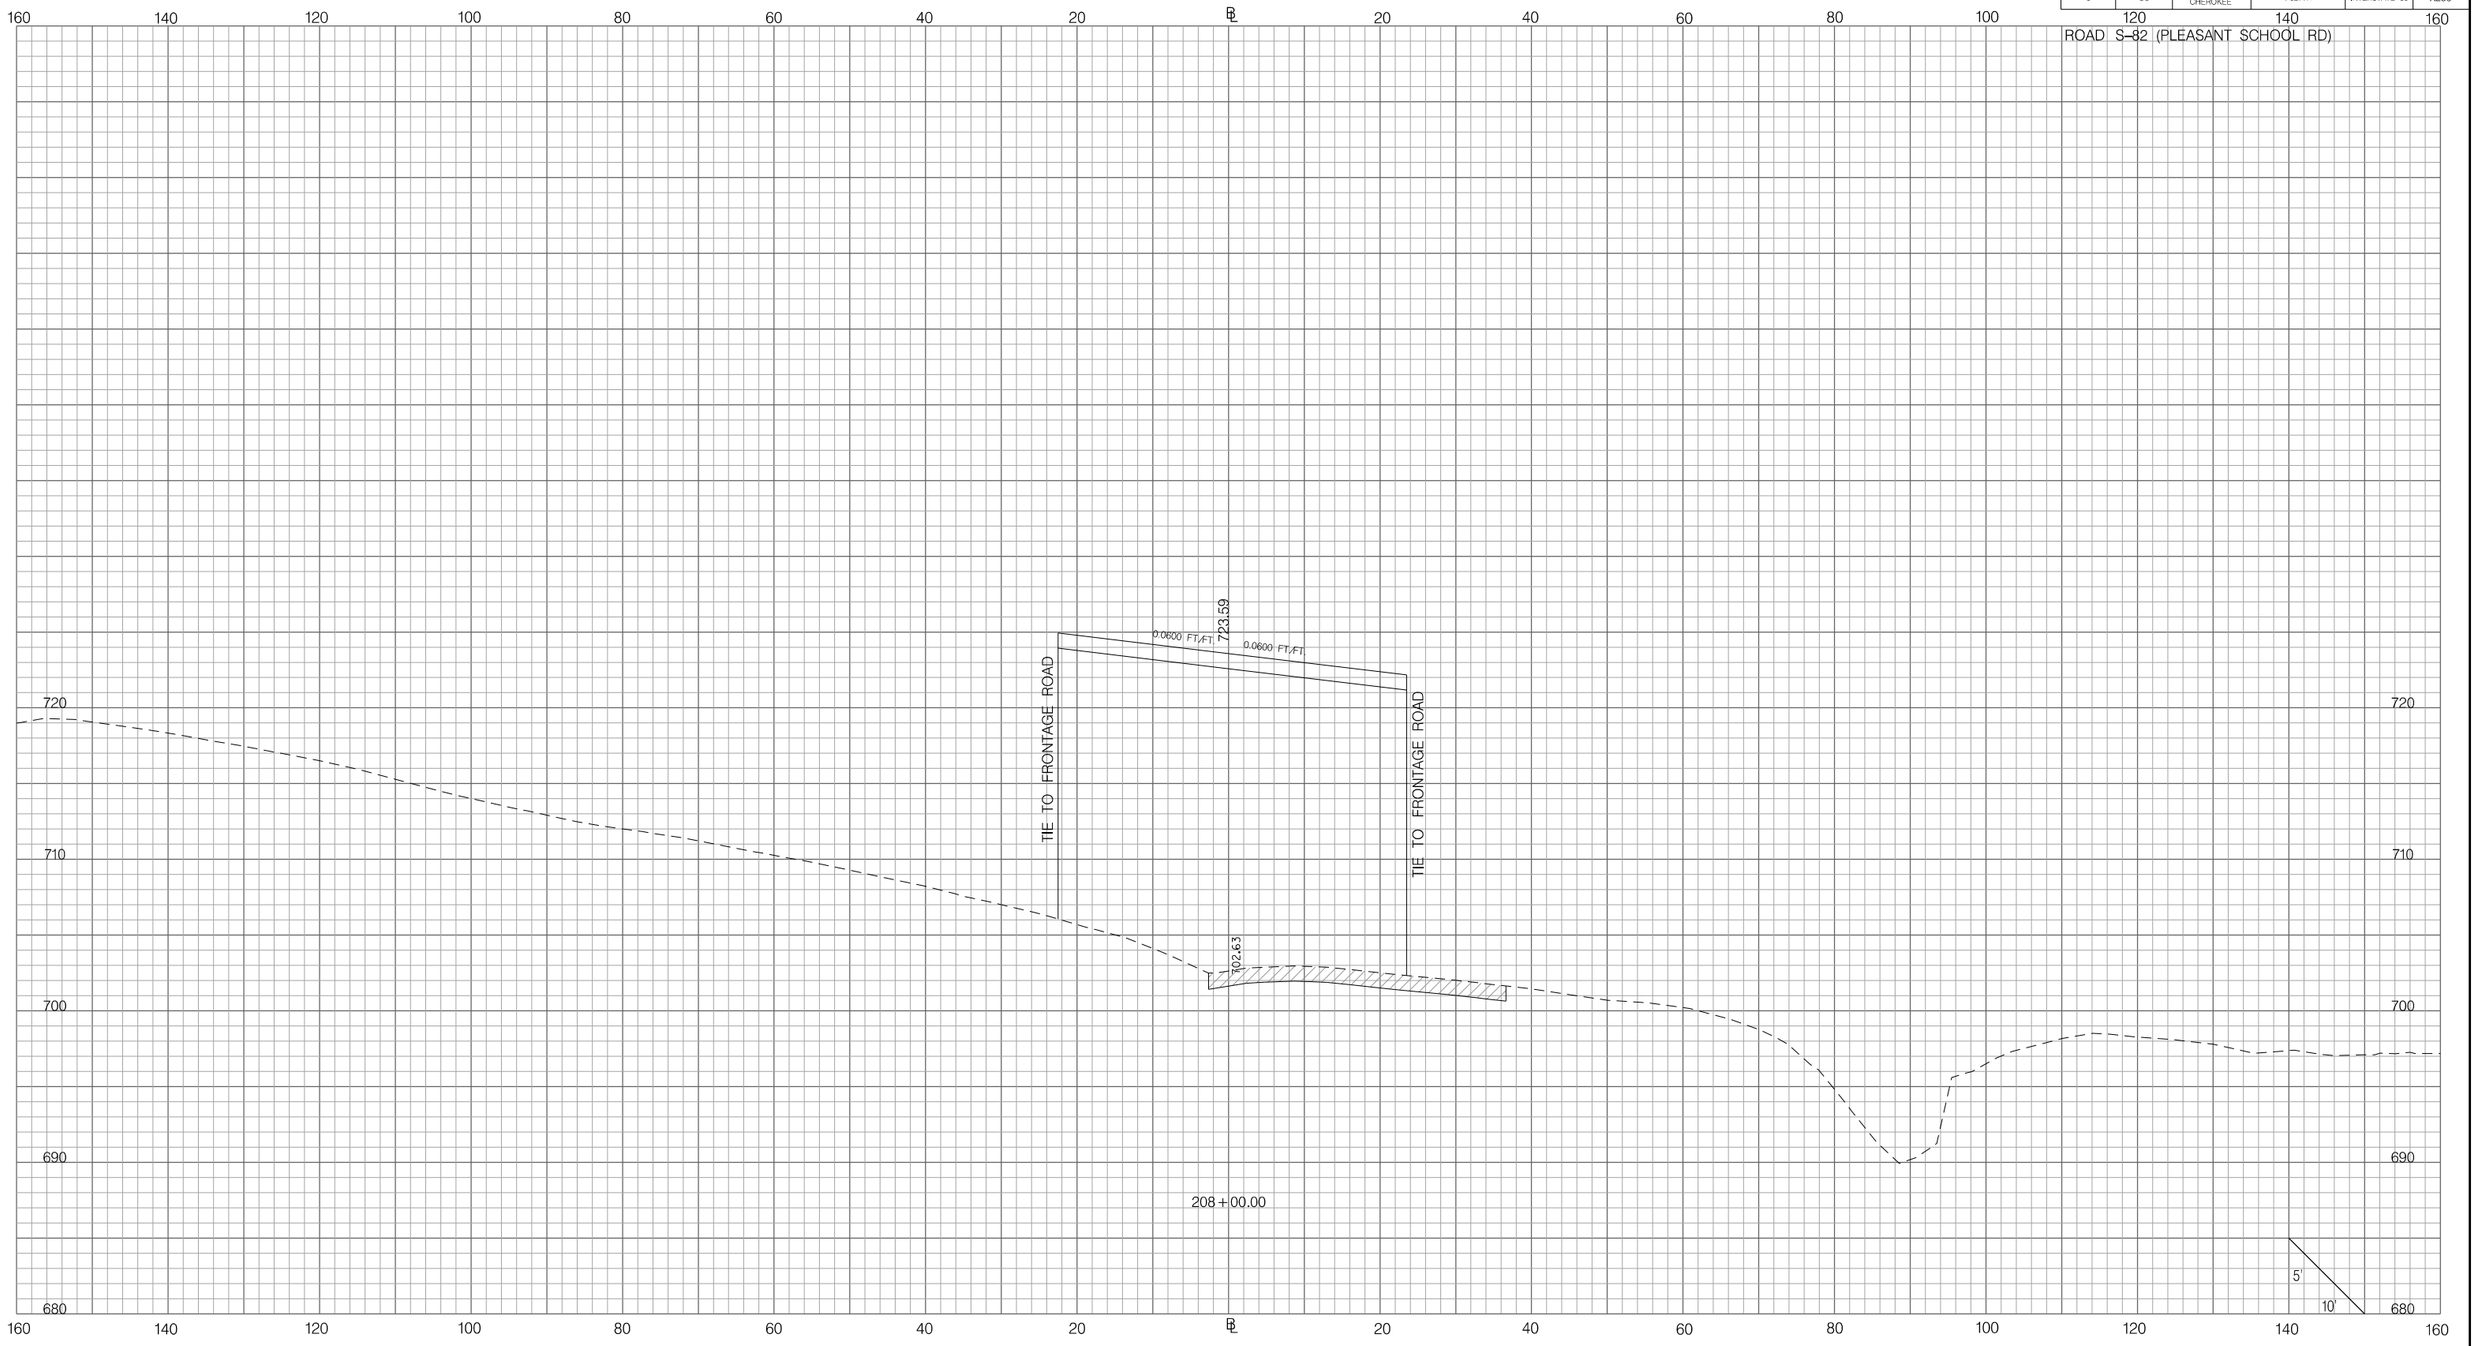

PRELIMINARY
NOT FOR CONSTRUCTION

SCALE: 1" =

REV. NO.	BY	DATE	DESCRIPTION OF REVISION
7			
6			
5			
4			
3			
2			
1			

SOUTH CAROLINA DEPARTMENT OF TRANSPORTATION
INTERSTATE 85

CROSS SECTION SHEET

INTERSTATE 85 MILE MARKER 90-97
SEGMENT C

Z:\Projects\14-60 I85 Widening Cherokee Co MM80-96\Dgn\CrossSections\CROSS SECTION SHEET FILES\PX_95582.dgn
3/9/2016

FED. RD. DIV. NO.	STATE	COUNTY	PROJECT ID	ROAD / ROUTE NO.	SHEET NO.
3	SC	SPARTANBURG CHEROKEE	P027114	INTERSTATE 85	X237

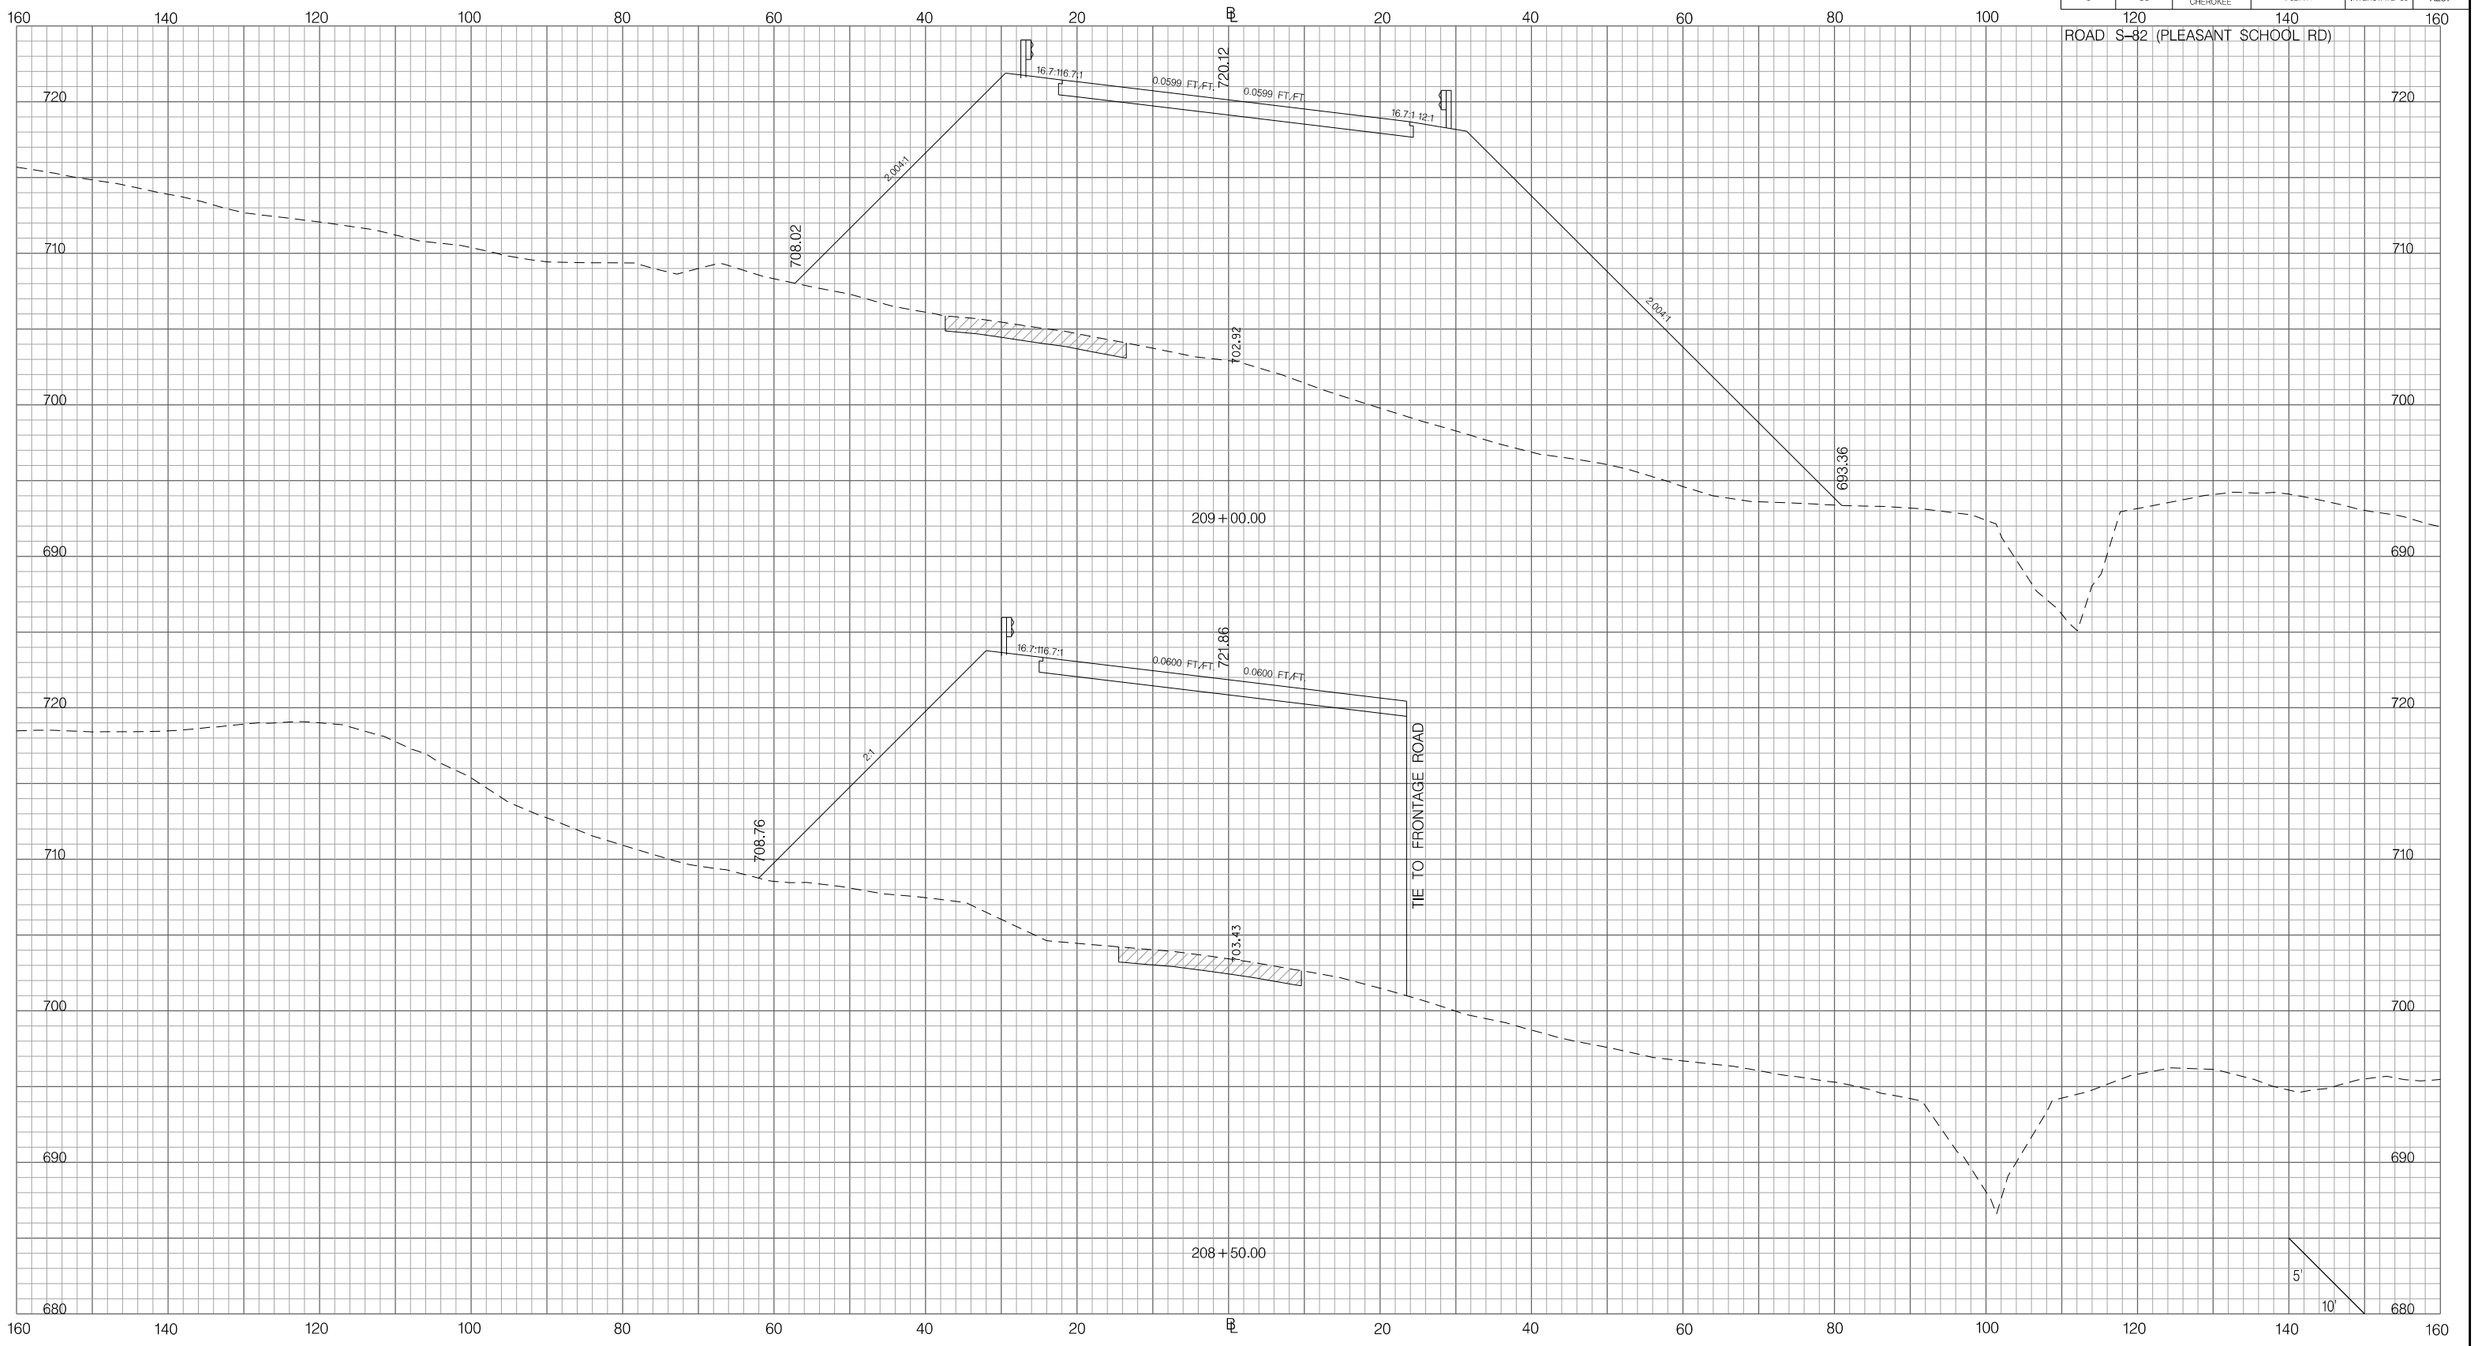

PRELIMINARY
NOT FOR CONSTRUCTION

SCALE: 1" =

REV. NO.	BY	DATE	DESCRIPTION OF REVISION
7			
6			
5			
4			
3			
2			
1			

SOUTH CAROLINA DEPARTMENT OF TRANSPORTATION
INTERSTATE 85

CROSS SECTION SHEET

INTERSTATE 85 MILE MARKER 90-97
SEGMENT C

Z:\Projects\14-60 I85 Widening Cherokee Co MM80-96\Dgn\CrossSections\CROSS SECTION SHEET FILES\PX_95582.dgn
3/9/2016

FED. RD. DIV. NO.	STATE	COUNTY	PROJECT ID	ROAD / ROUTE NO.	SHEET NO.
3	SC	SPARTANBURG CHEROKEE	P027114	INTERSTATE 85	X238

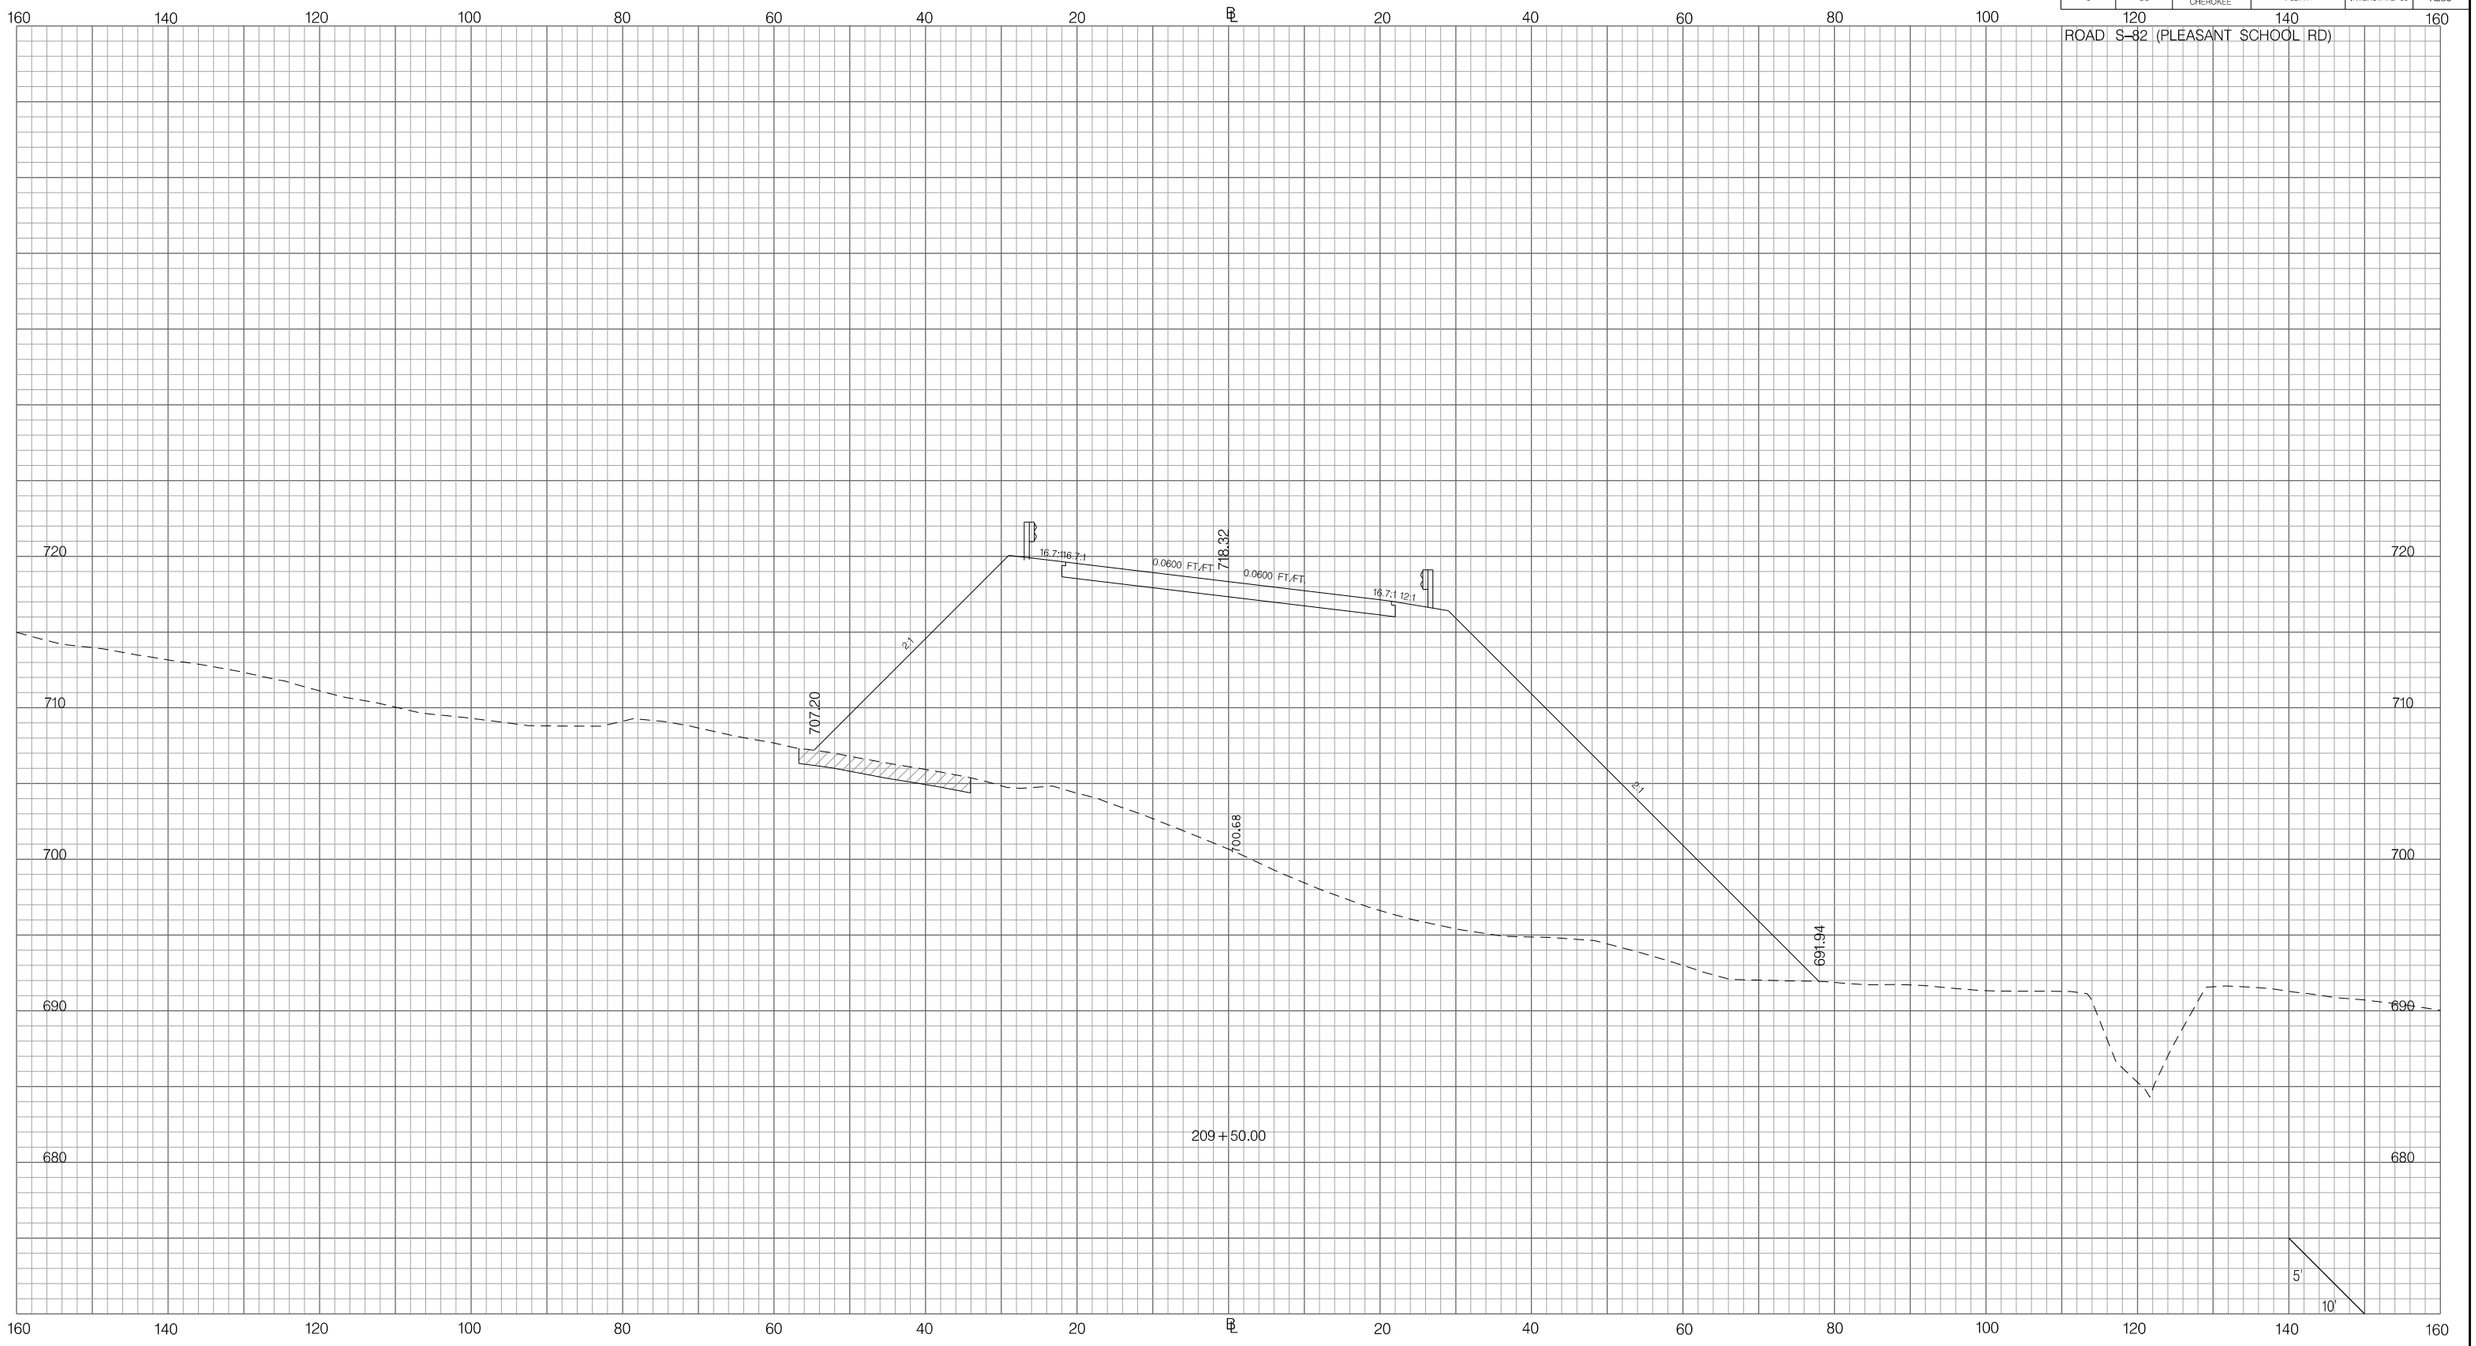

PRELIMINARY
NOT FOR CONSTRUCTION

SCALE: 1" =

REV. NO.	BY	DATE	DESCRIPTION OF REVISION
7			
6			
5			
4			
3			
2			
1			

SOUTH CAROLINA DEPARTMENT OF TRANSPORTATION
INTERSTATE 85

CROSS SECTION SHEET

INTERSTATE 85 MILE MARKER 90-97
SEGMENT C

Z:\Projects\14-60 I85 Widening Cherokee Co MM80-96\Dgn\CrossSections\CROSS SECTION SHEET FILES\PX_95582.dgn
3/9/2016

FED. RD. DIV. NO.	STATE	COUNTY	PROJECT ID	ROAD / ROUTE NO.	SHEET NO.
3	SC	SPARTANBURG CHEROKEE	P027114	INTERSTATE 85	X239

ROAD S-82 (PLEASANT SCHOOL RD)

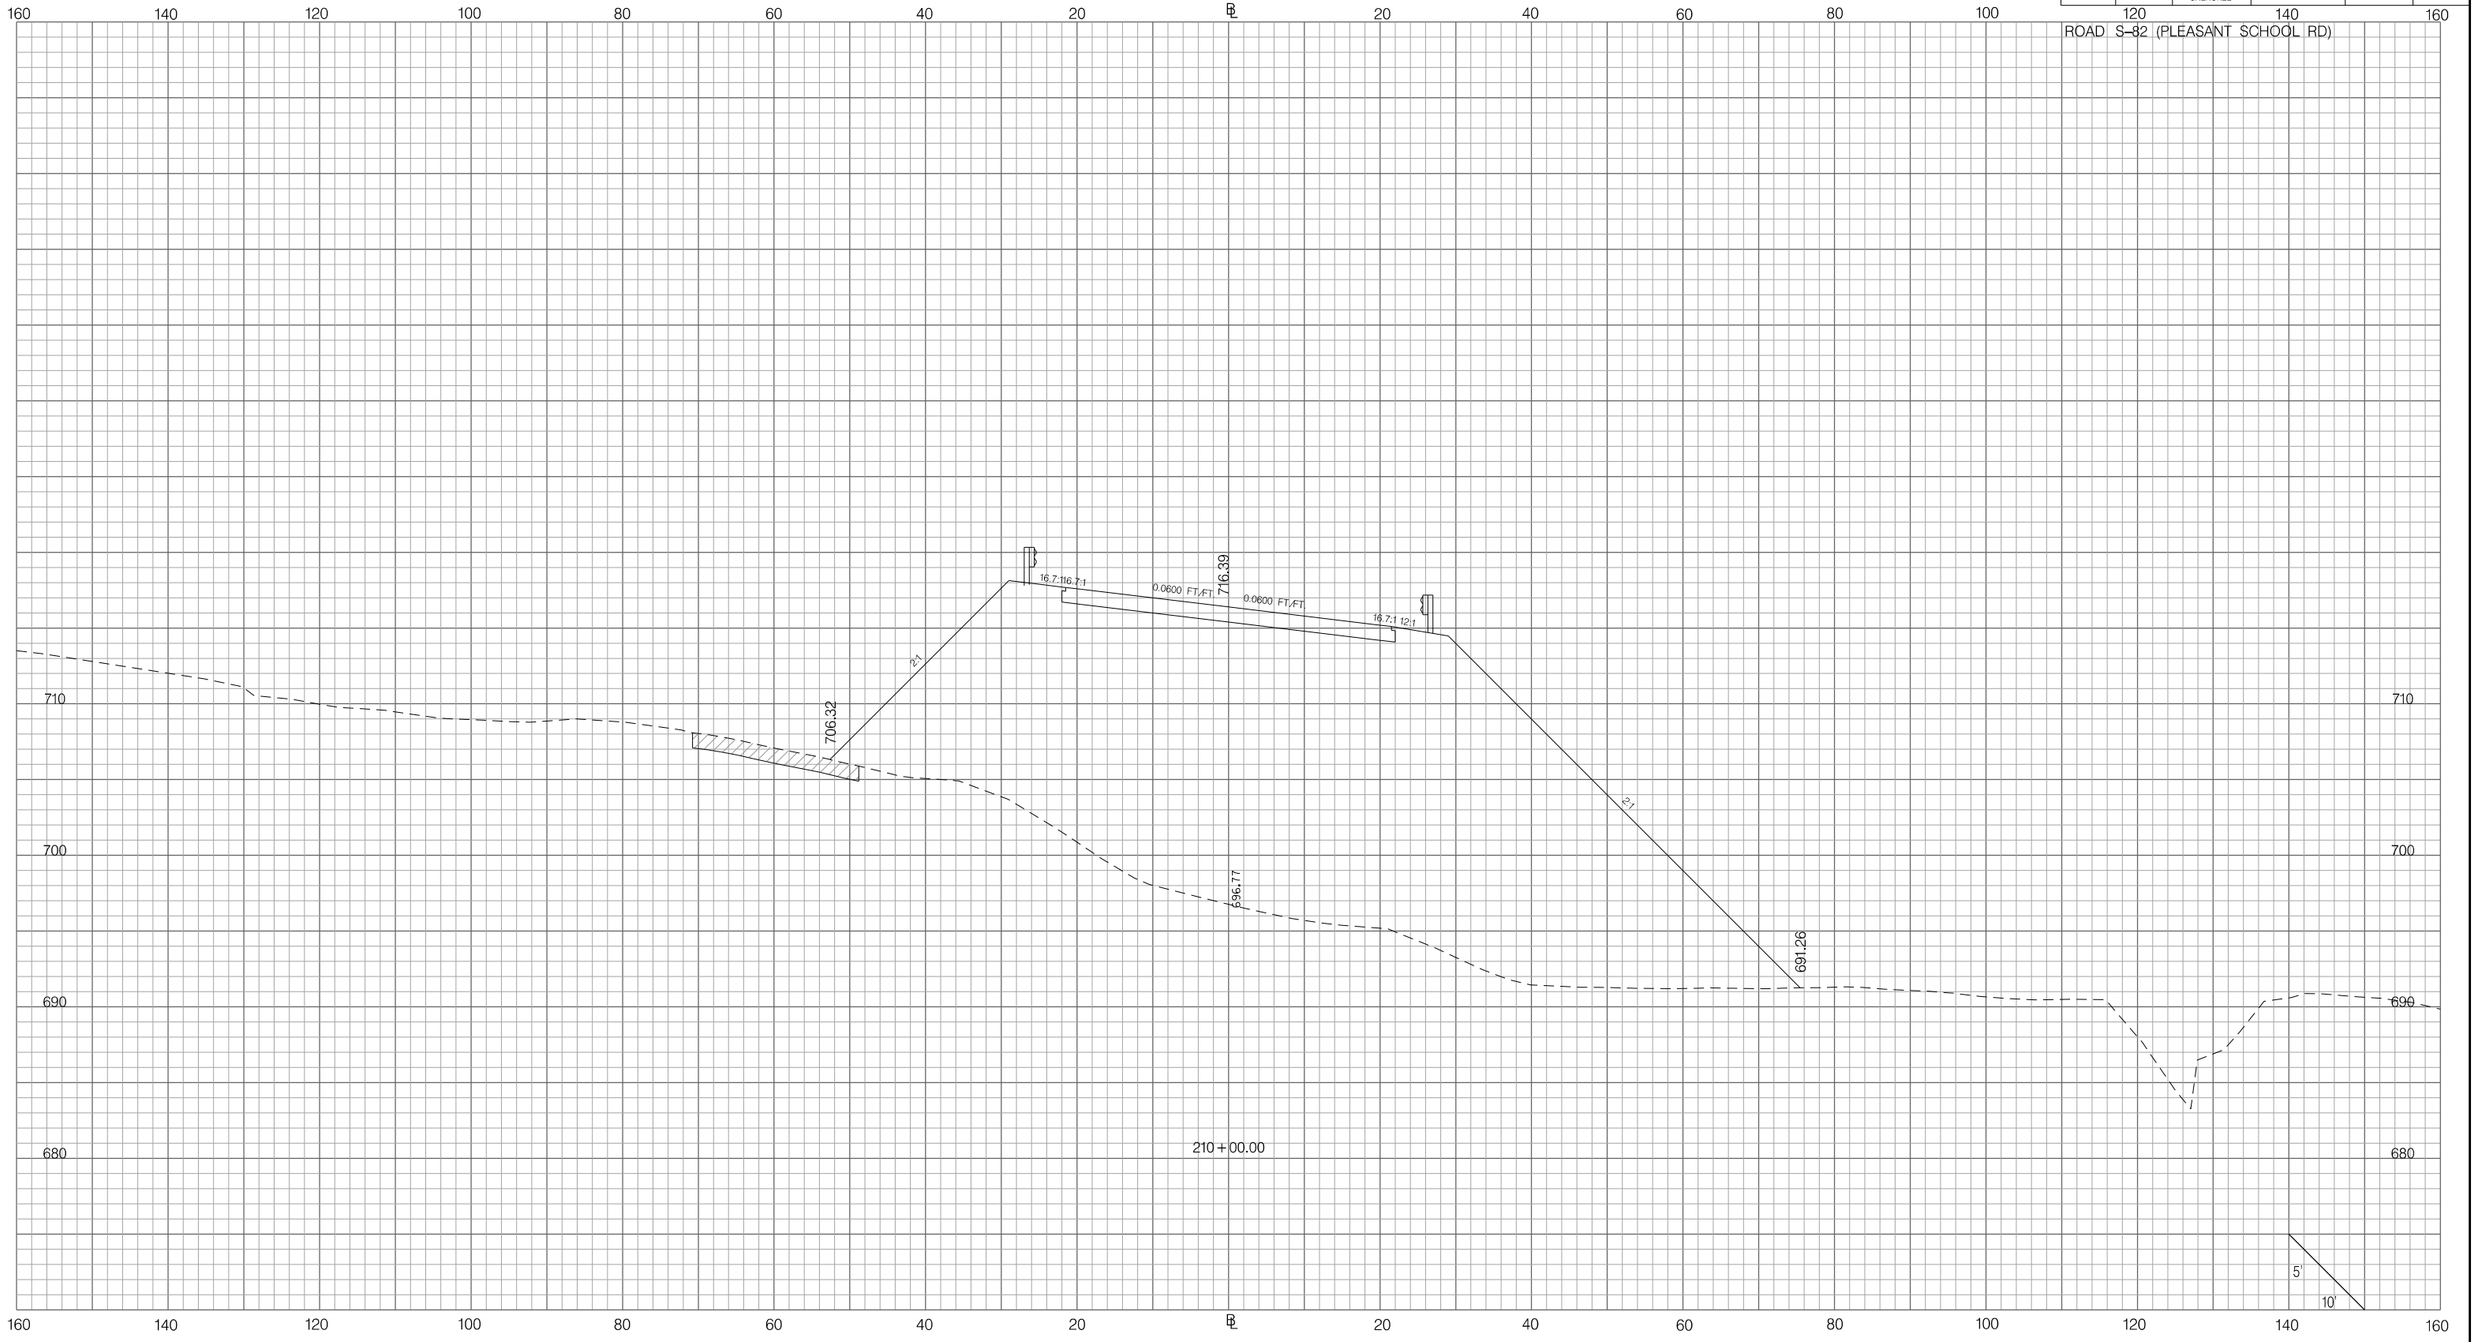

PRELIMINARY
NOT FOR CONSTRUCTION

SCALE: 1" =

REV. NO.	BY	DATE	DESCRIPTION OF REVISION
7			
6			
5			
4			
3			
2			
1			

SOUTH CAROLINA DEPARTMENT OF TRANSPORTATION
INTERSTATE 85

CROSS SECTION SHEET

INTERSTATE 85 MILE MARKER 90-97
SEGMENT C

Z:\Projects\14-60 I85 Widening Cherokee Co MM80-96\Dgn\CrossSections\CROSS SECTION SHEET FILES\PX_95582.dgn
3/9/2016

FED. RD. DIV. NO.	STATE	COUNTY	PROJECT ID	ROAD / ROUTE NO.	SHEET NO.
3	SC	SPARTANBURG CHEROKEE	P027114	INTERSTATE 85	X240

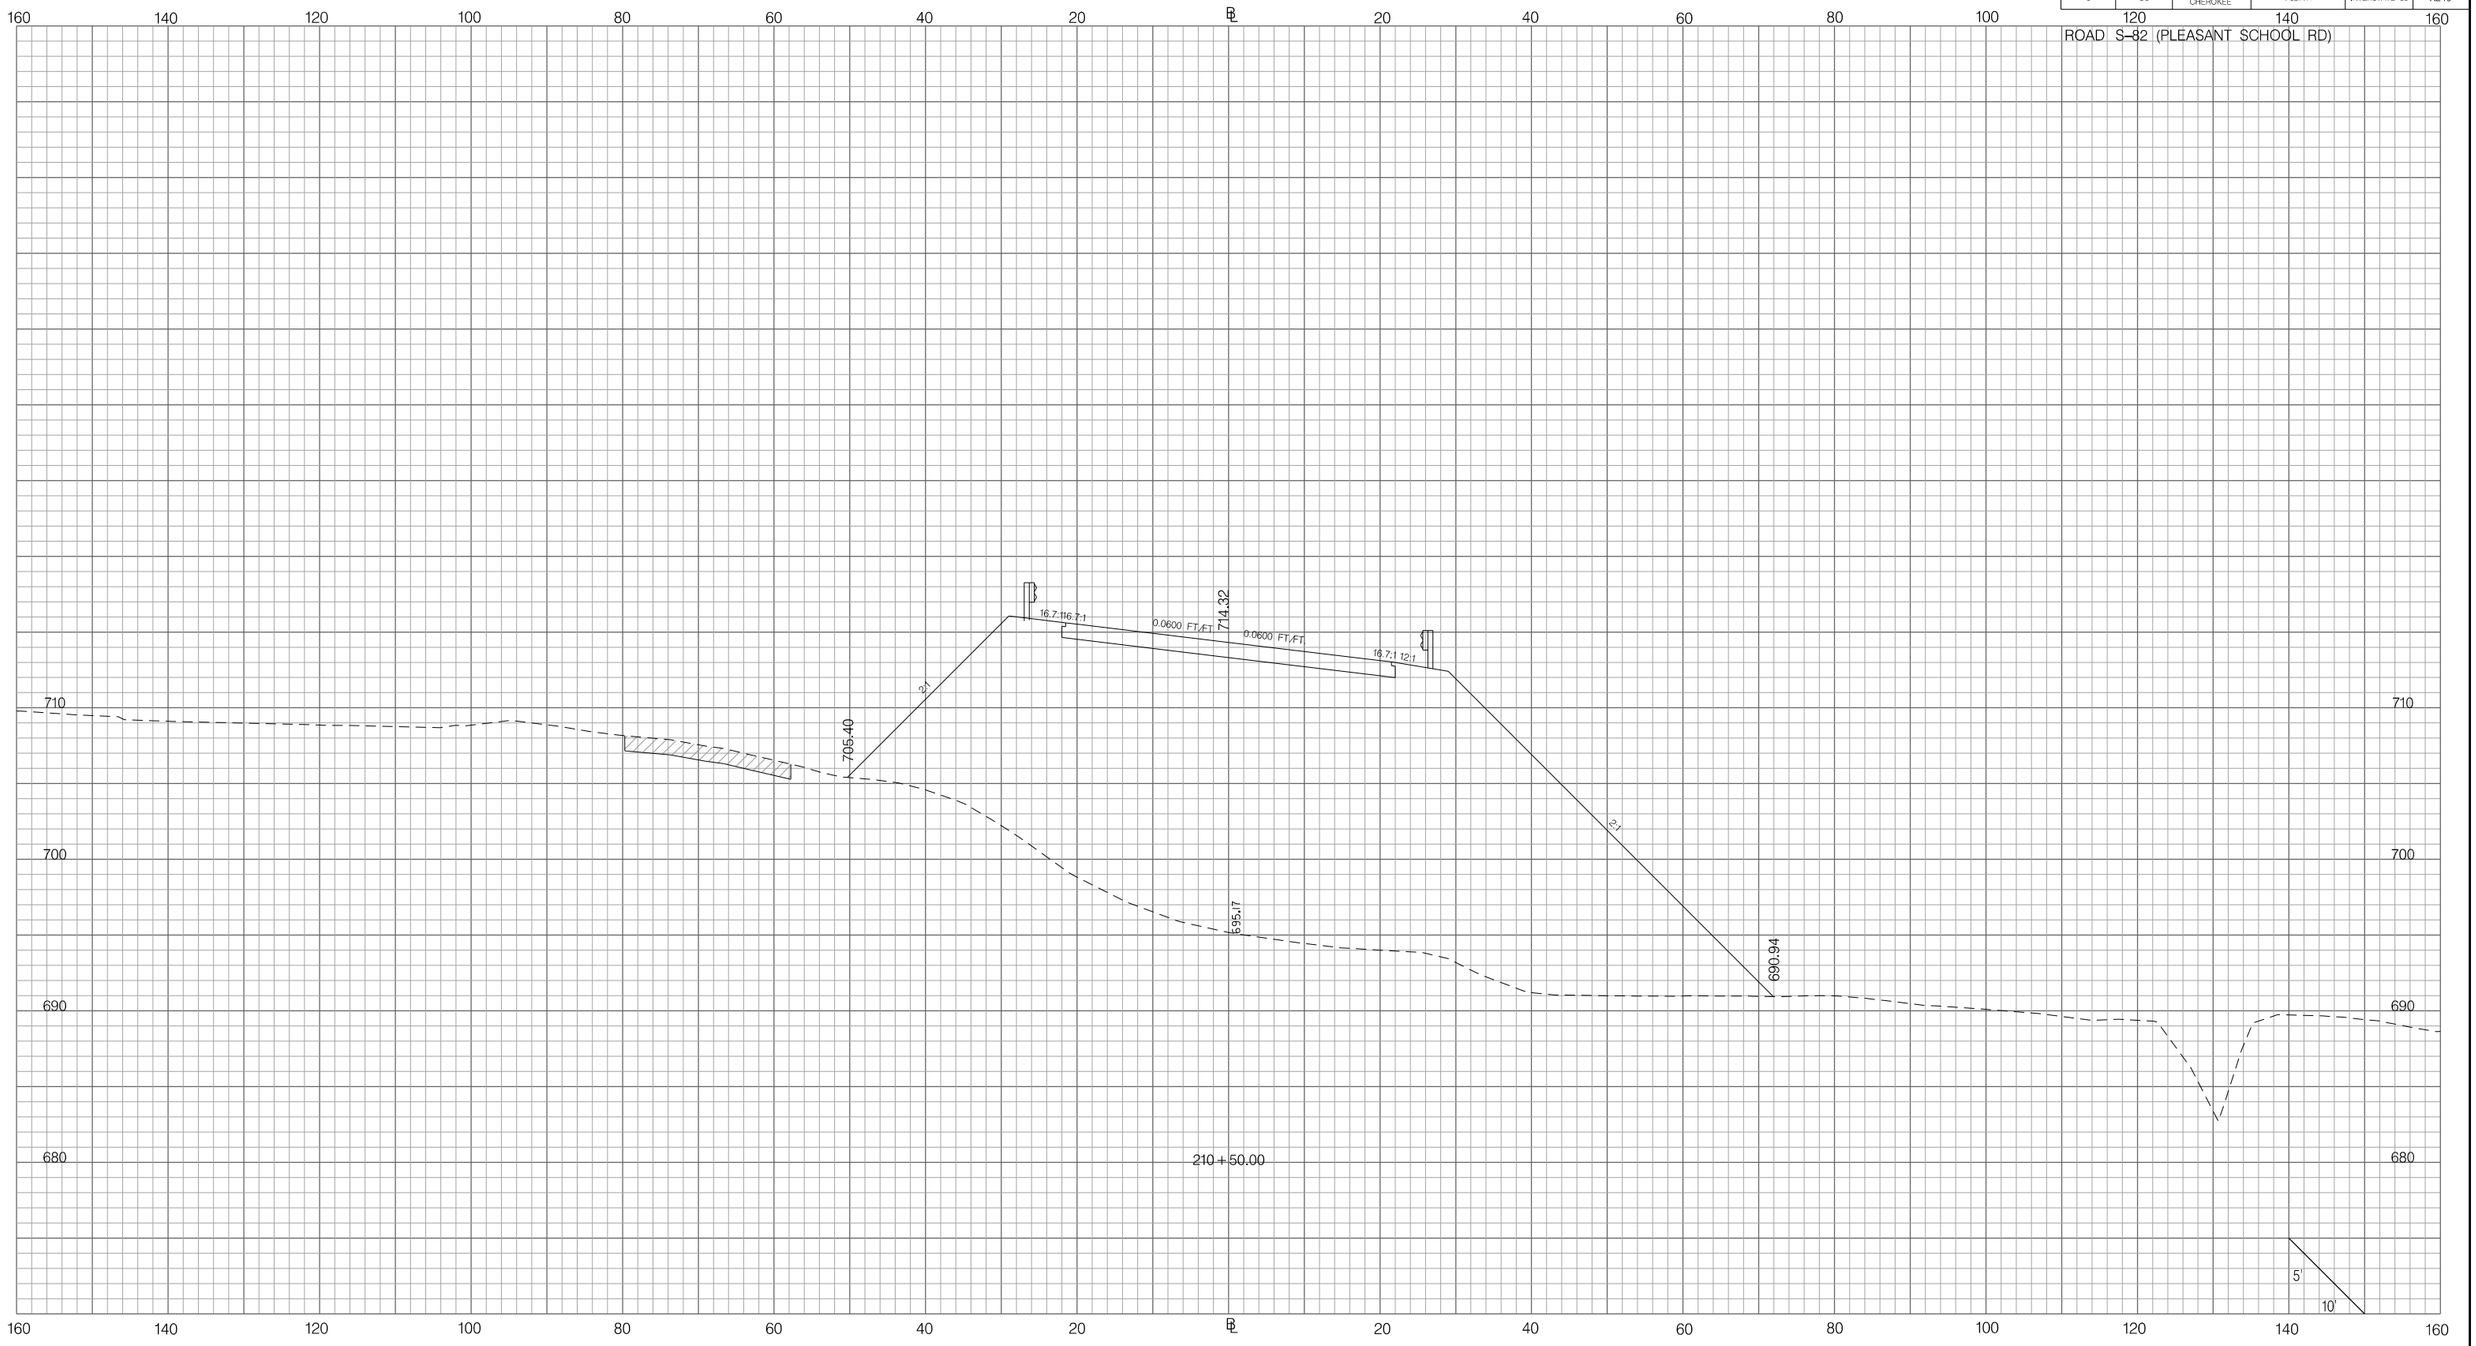

PRELIMINARY
NOT FOR CONSTRUCTION

SCALE: 1" =

REV. NO.	BY	DATE	DESCRIPTION OF REVISION
7			
6			
5			
4			
3			
2			
1			

SOUTH CAROLINA DEPARTMENT OF TRANSPORTATION
INTERSTATE 85

CROSS SECTION SHEET

INTERSTATE 85 MILE MARKER 90-97
SEGMENT C

Z:\Projects\14-60 I85 Widening Cherokee Co MM80-96\Dgn\CrossSections\CROSS SECTION SHEET FILES\PX_95582.dgn
3/9/2016

FED. RD. DIV. NO.	STATE	COUNTY	PROJECT ID	ROAD / ROUTE NO.	SHEET NO.
3	SC	SPARTANBURG CHEROKEE	P027114	INTERSTATE 85	X241

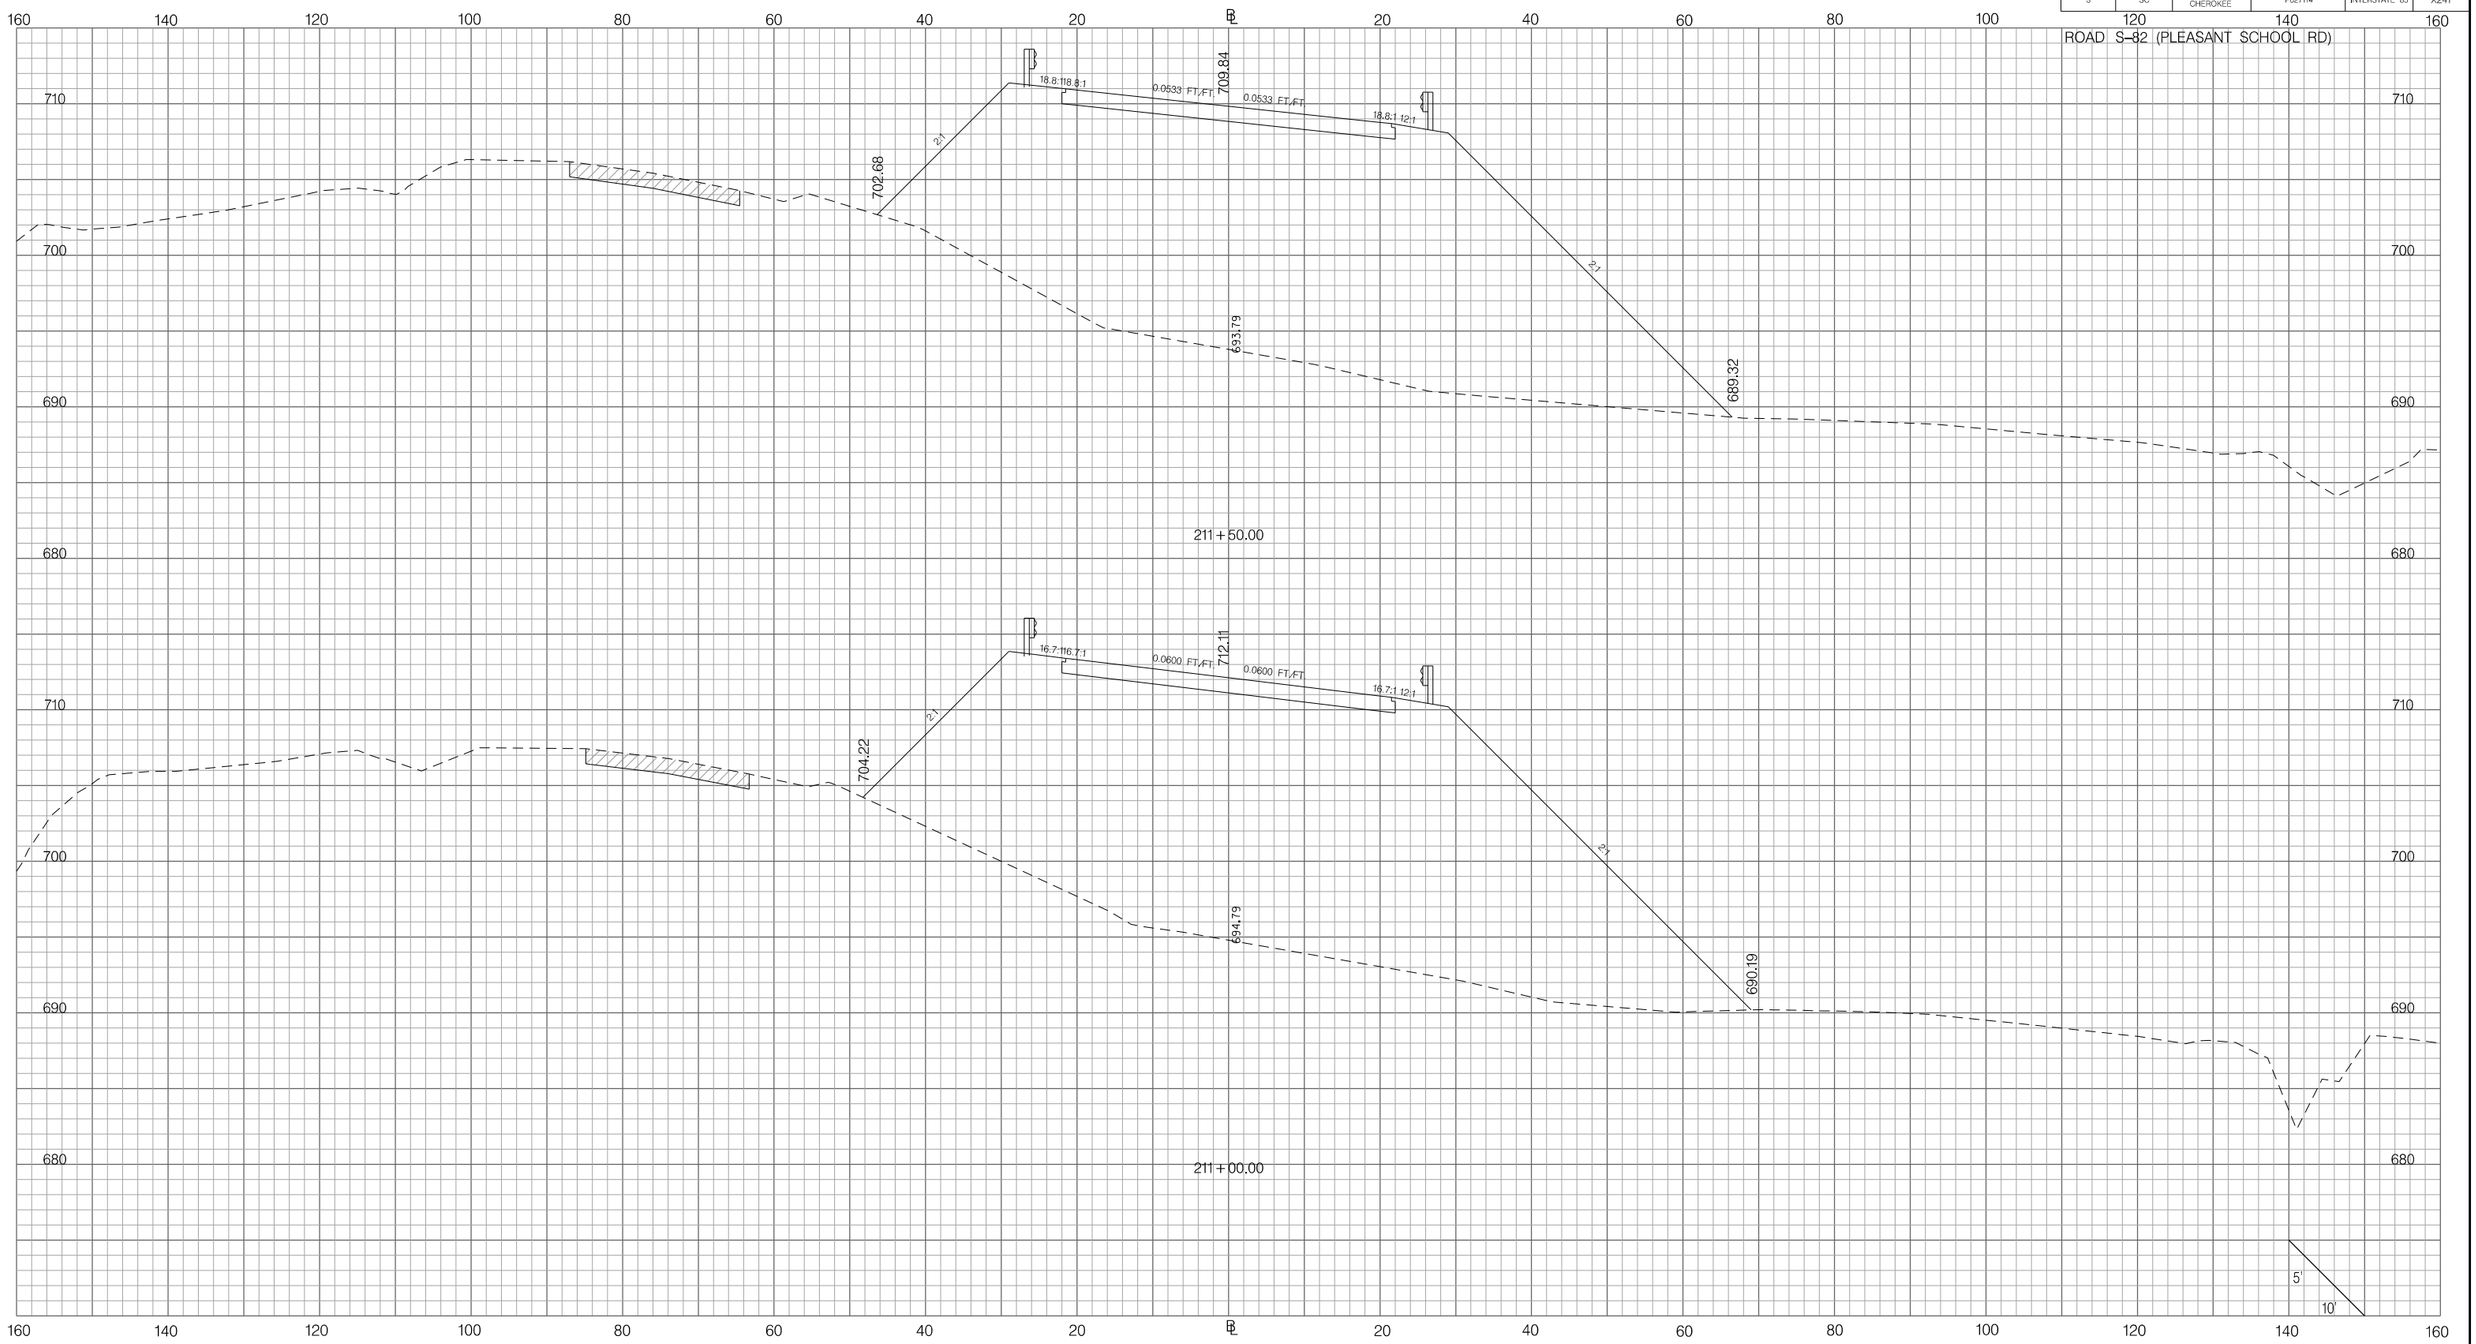

PRELIMINARY
NOT FOR CONSTRUCTION

SCALE: 1" =

REV.NO.	BY	DATE	DESCRIPTION OF REVISION
7			
6			
5			
4			
3			
2			
1			

SOUTH CAROLINA DEPARTMENT OF TRANSPORTATION
INTERSTATE 85

CROSS SECTION SHEET

INTERSTATE 85 MILE MARKER 90-97
SEGMENT C

Z:\Projects\14-60 I85 Widening Cherokee Co MM80-96\Dgn\CrossSections\CROSS SECTION SHEET FILES\PX_95582.dgn
3/9/2016

FED. RD. DIV. NO.	STATE	COUNTY	PROJECT ID	ROAD / ROUTE NO.	SHEET NO.
3	SC	SPARTANBURG CHEROKEE	P027114	INTERSTATE 85	X242

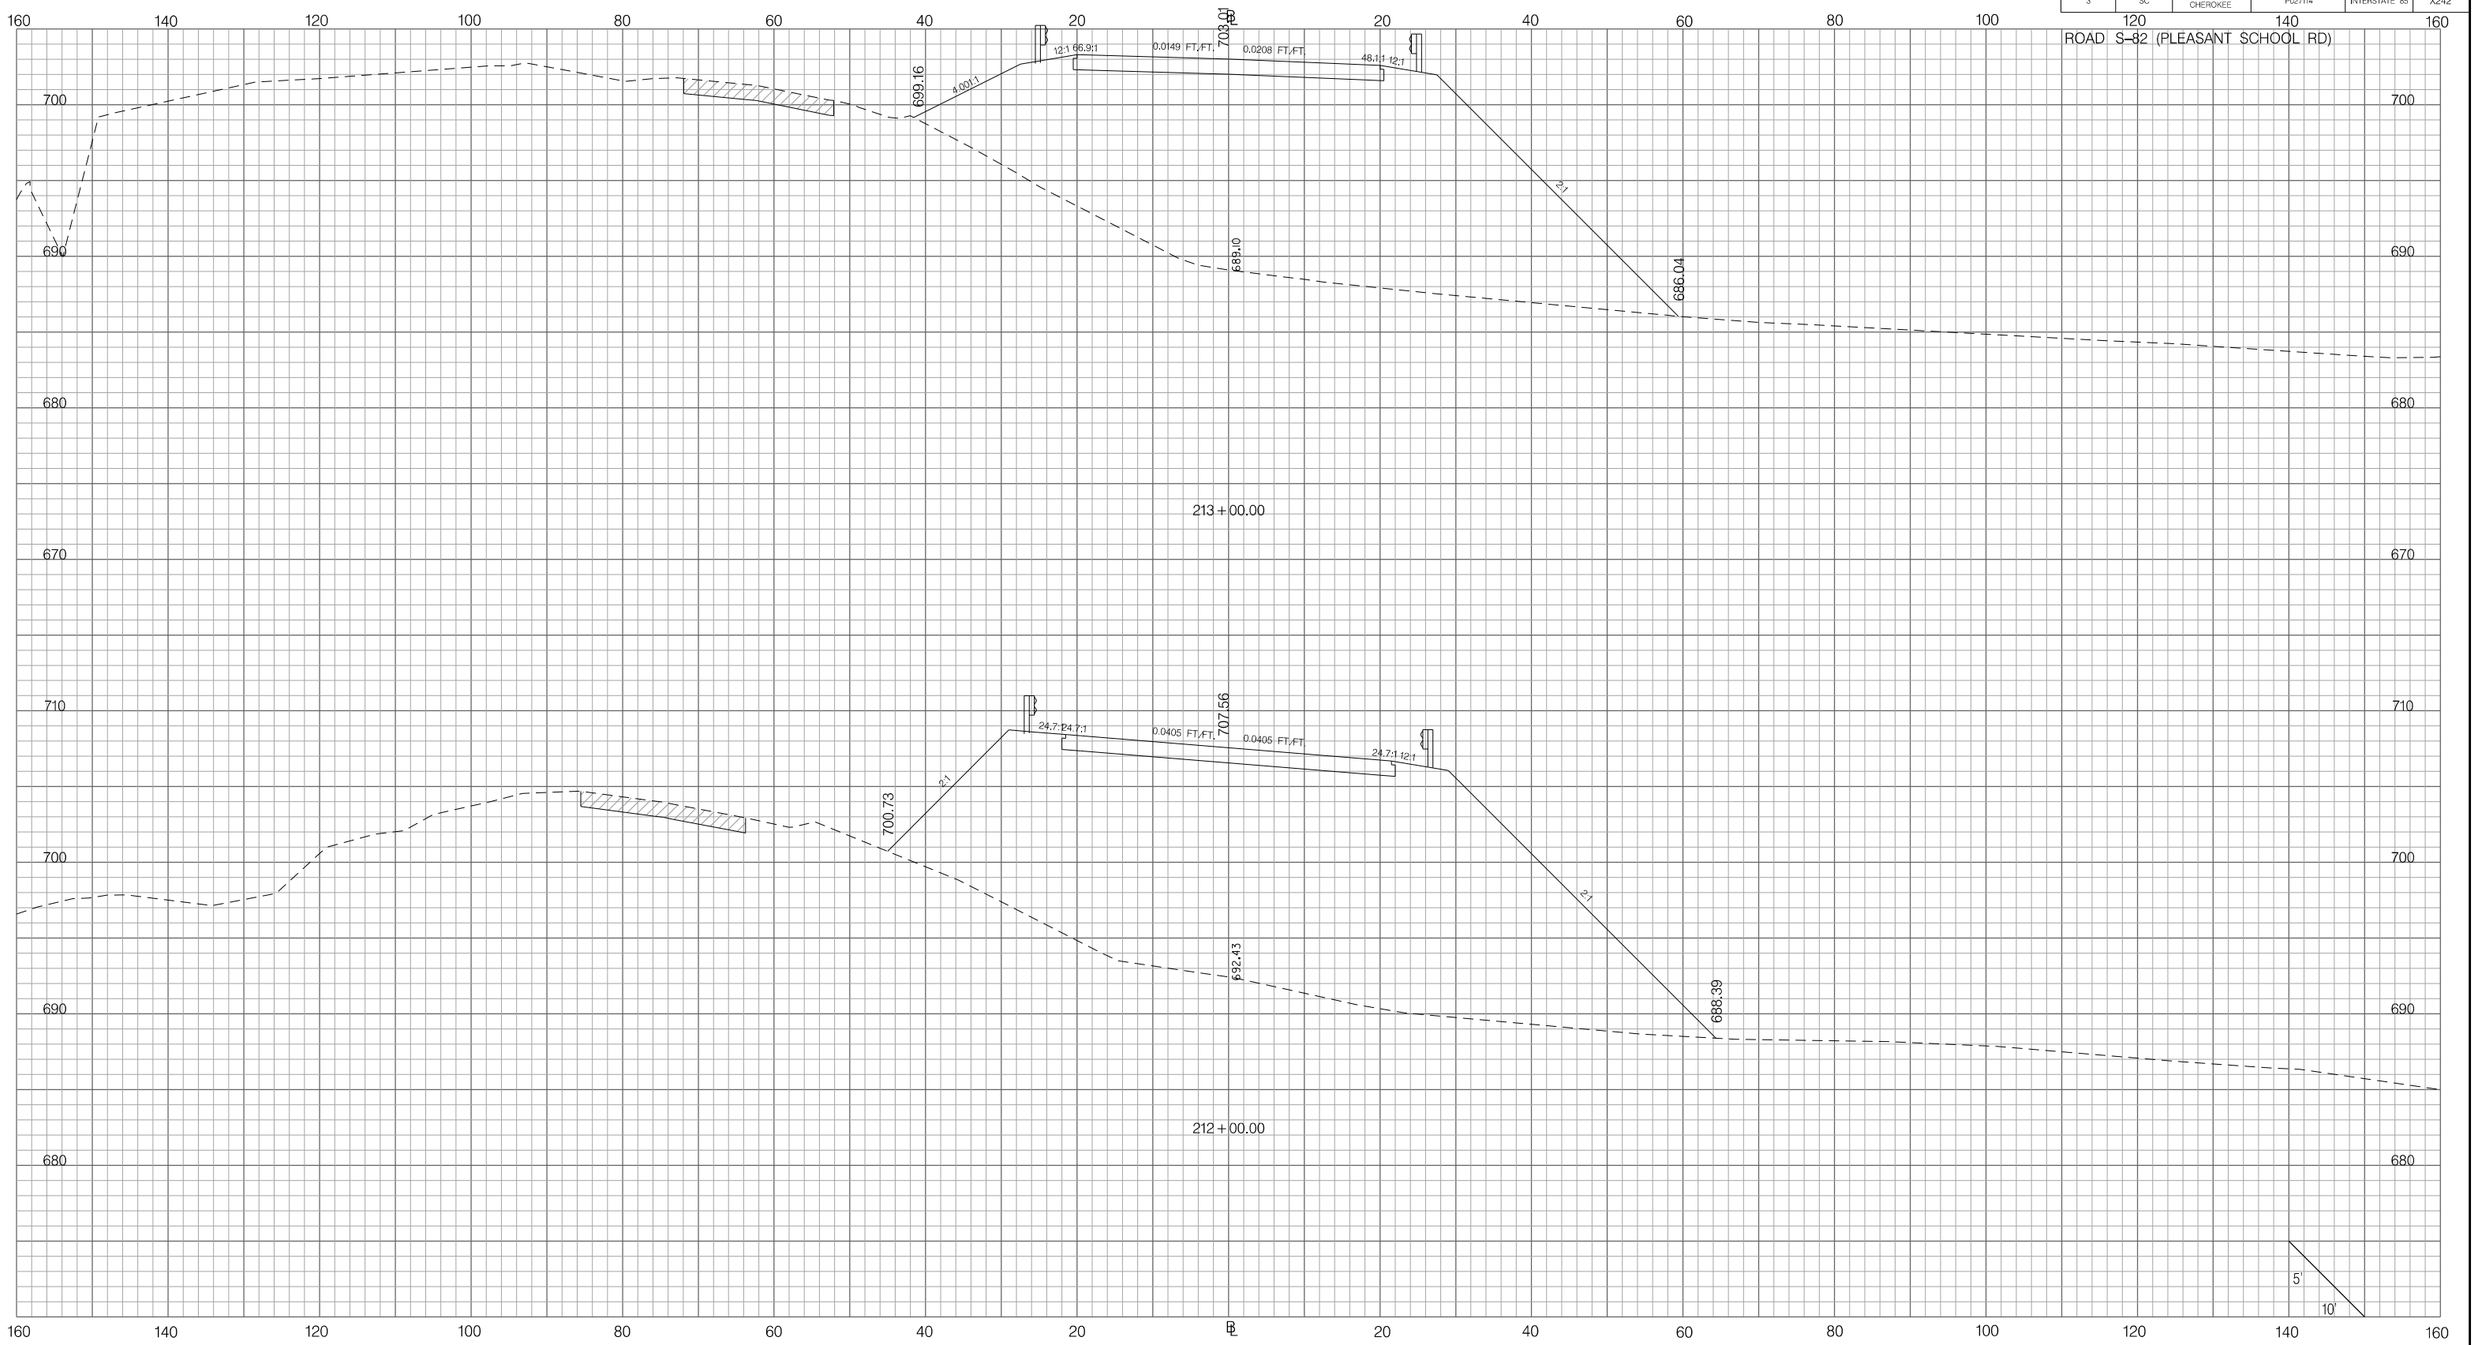

PRELIMINARY
NOT FOR CONSTRUCTION

SCALE: 1" =

REV. NO.	BY	DATE	DESCRIPTION OF REVISION
7			
6			
5			
4			
3			
2			
1			

SOUTH CAROLINA DEPARTMENT OF TRANSPORTATION
INTERSTATE 85

CROSS SECTION SHEET

INTERSTATE 85 MILE MARKER 90-97
SEGMENT C

Z:\Projects\14-60 I85 Widening Cherokee Co MM80-96\Dgn\CrossSections\CROSS SECTION SHEET FILES\PX_95582.dgn
3/9/2016

FED. RD. DIV. NO.	STATE	COUNTY	PROJECT ID	ROAD / ROUTE NO.	SHEET NO.
3	SC	SPARTANBURG CHEROKEE	P027114	INTERSTATE 85	X243

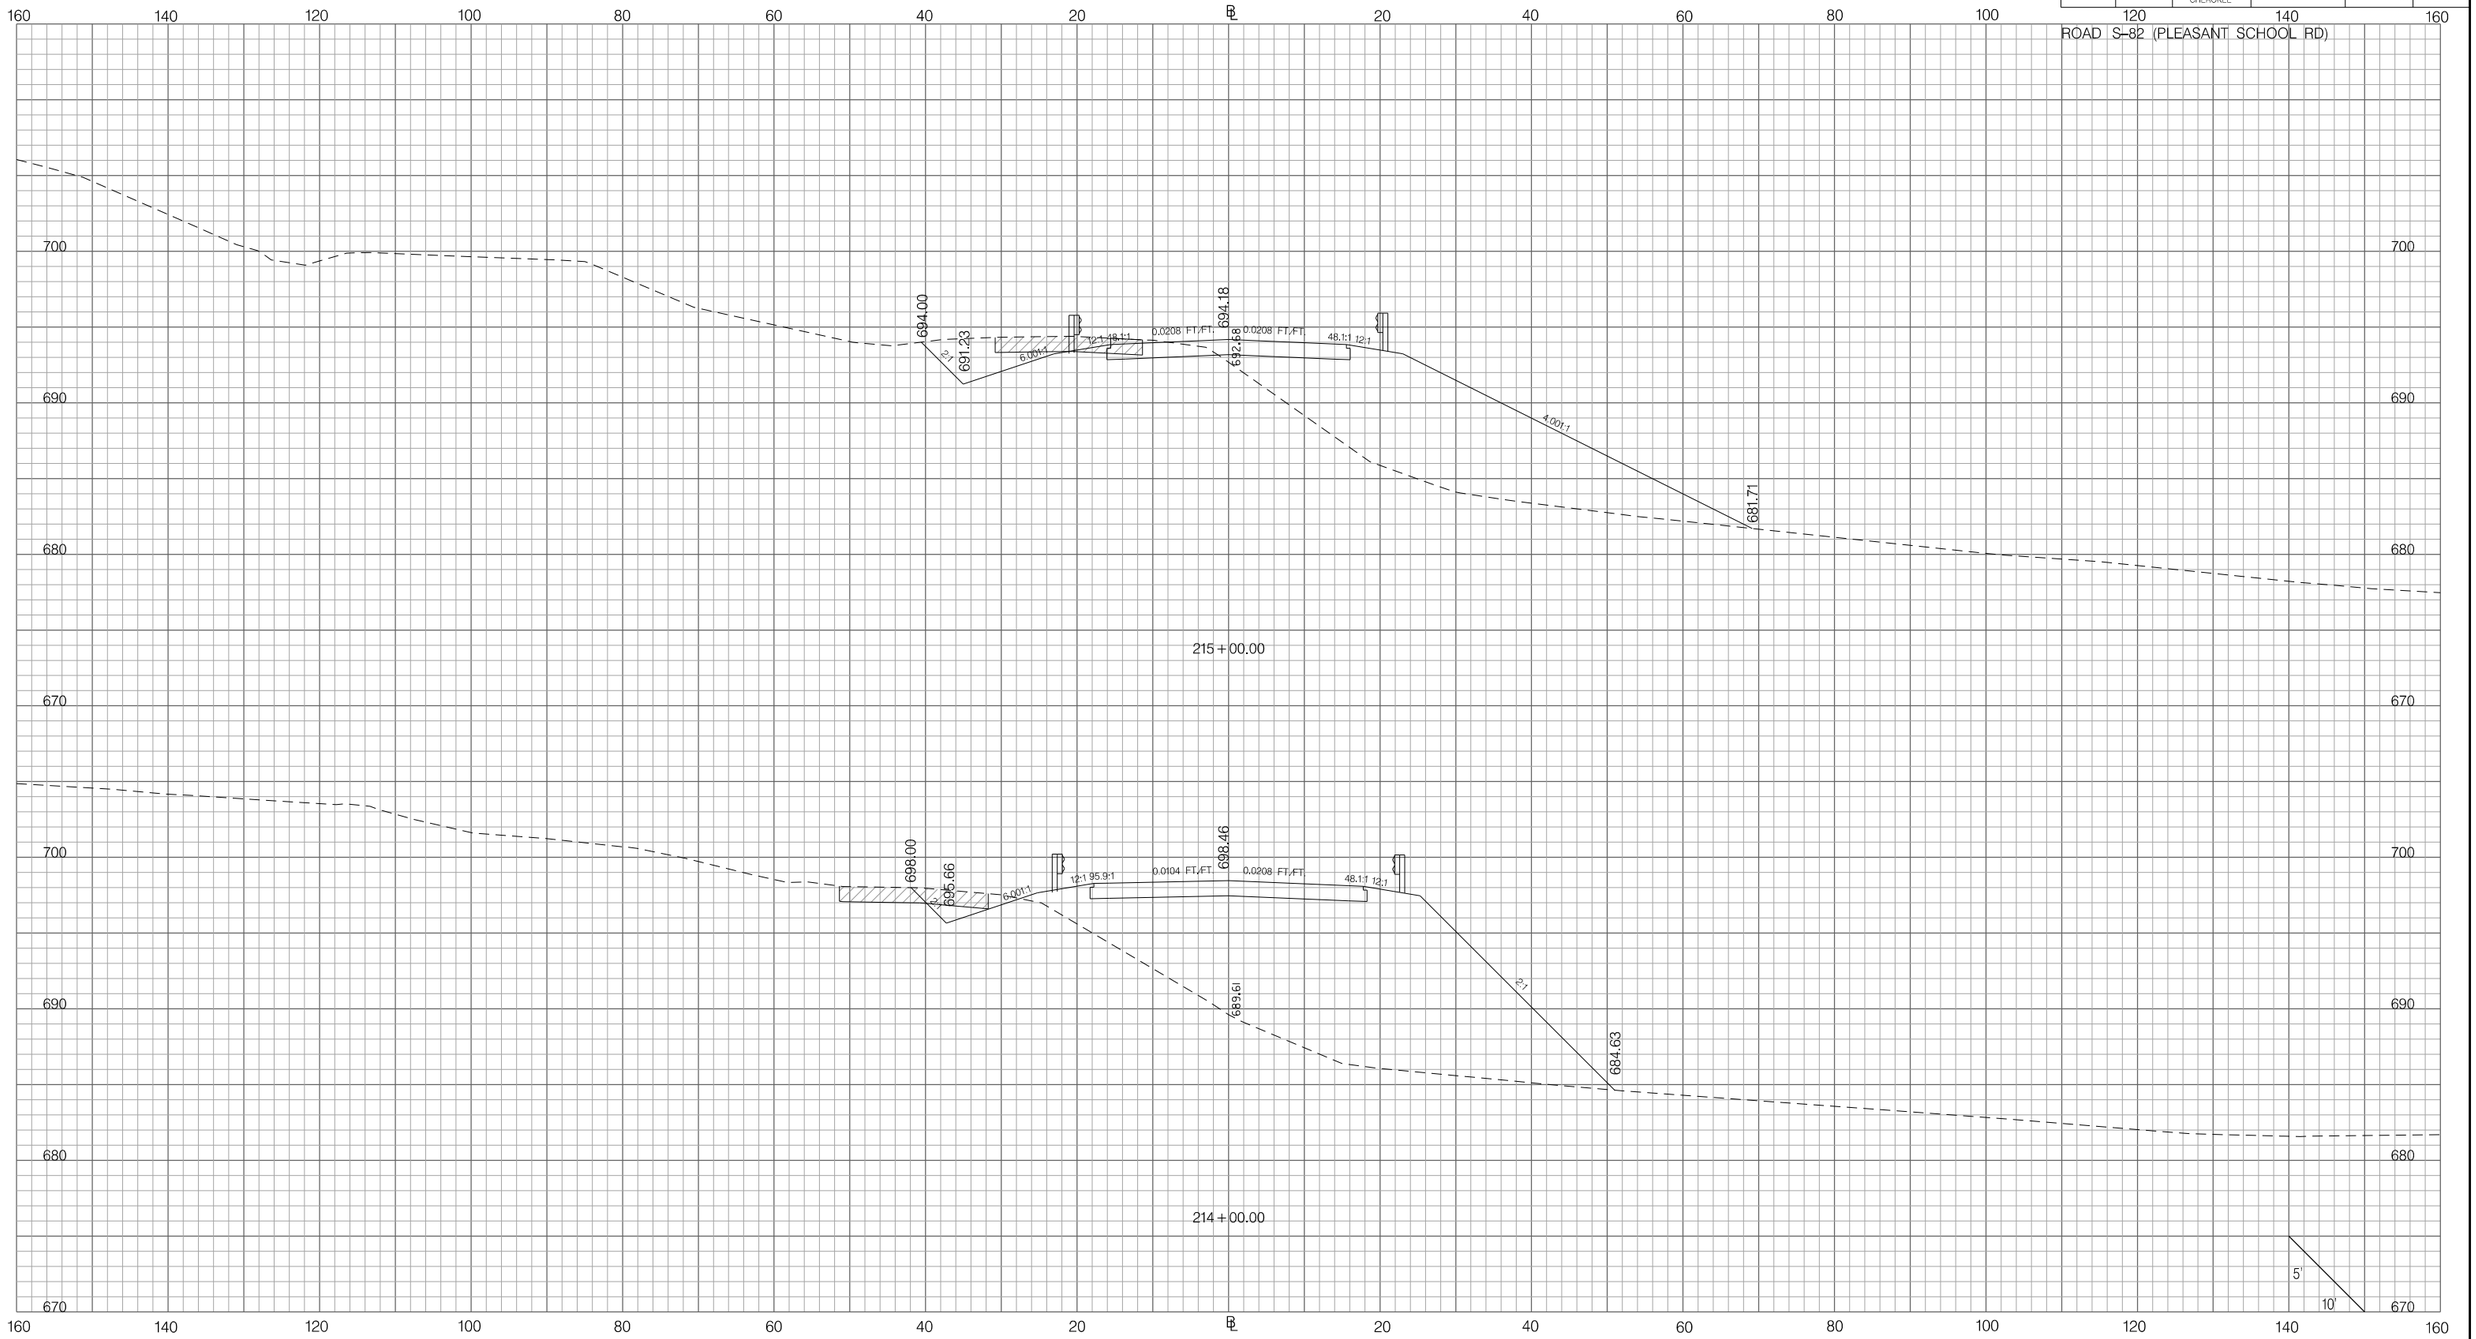

PRELIMINARY
NOT FOR CONSTRUCTION

SCALE: 1" =

REV. NO.	BY	DATE	DESCRIPTION OF REVISION
7			
6			
5			
4			
3			
2			
1			

SOUTH CAROLINA DEPARTMENT OF TRANSPORTATION
INTERSTATE 85

CROSS SECTION SHEET

INTERSTATE 85 MILE MARKER 90–97
SEGMENT C

Z:\Projects\14-60 I85 Widening Cherokee Co MM80-96\Dgn\CrossSections\CROSS SECTION SHEET FILES\PX_95582.dgn
3/9/2016

FED. RD. DIV. NO.	STATE	COUNTY	PROJECT ID	ROAD / ROUTE NO.	SHEET NO.
3	SC	SPARTANBURG CHEROKEE	P027114	INTERSTATE 85	X244

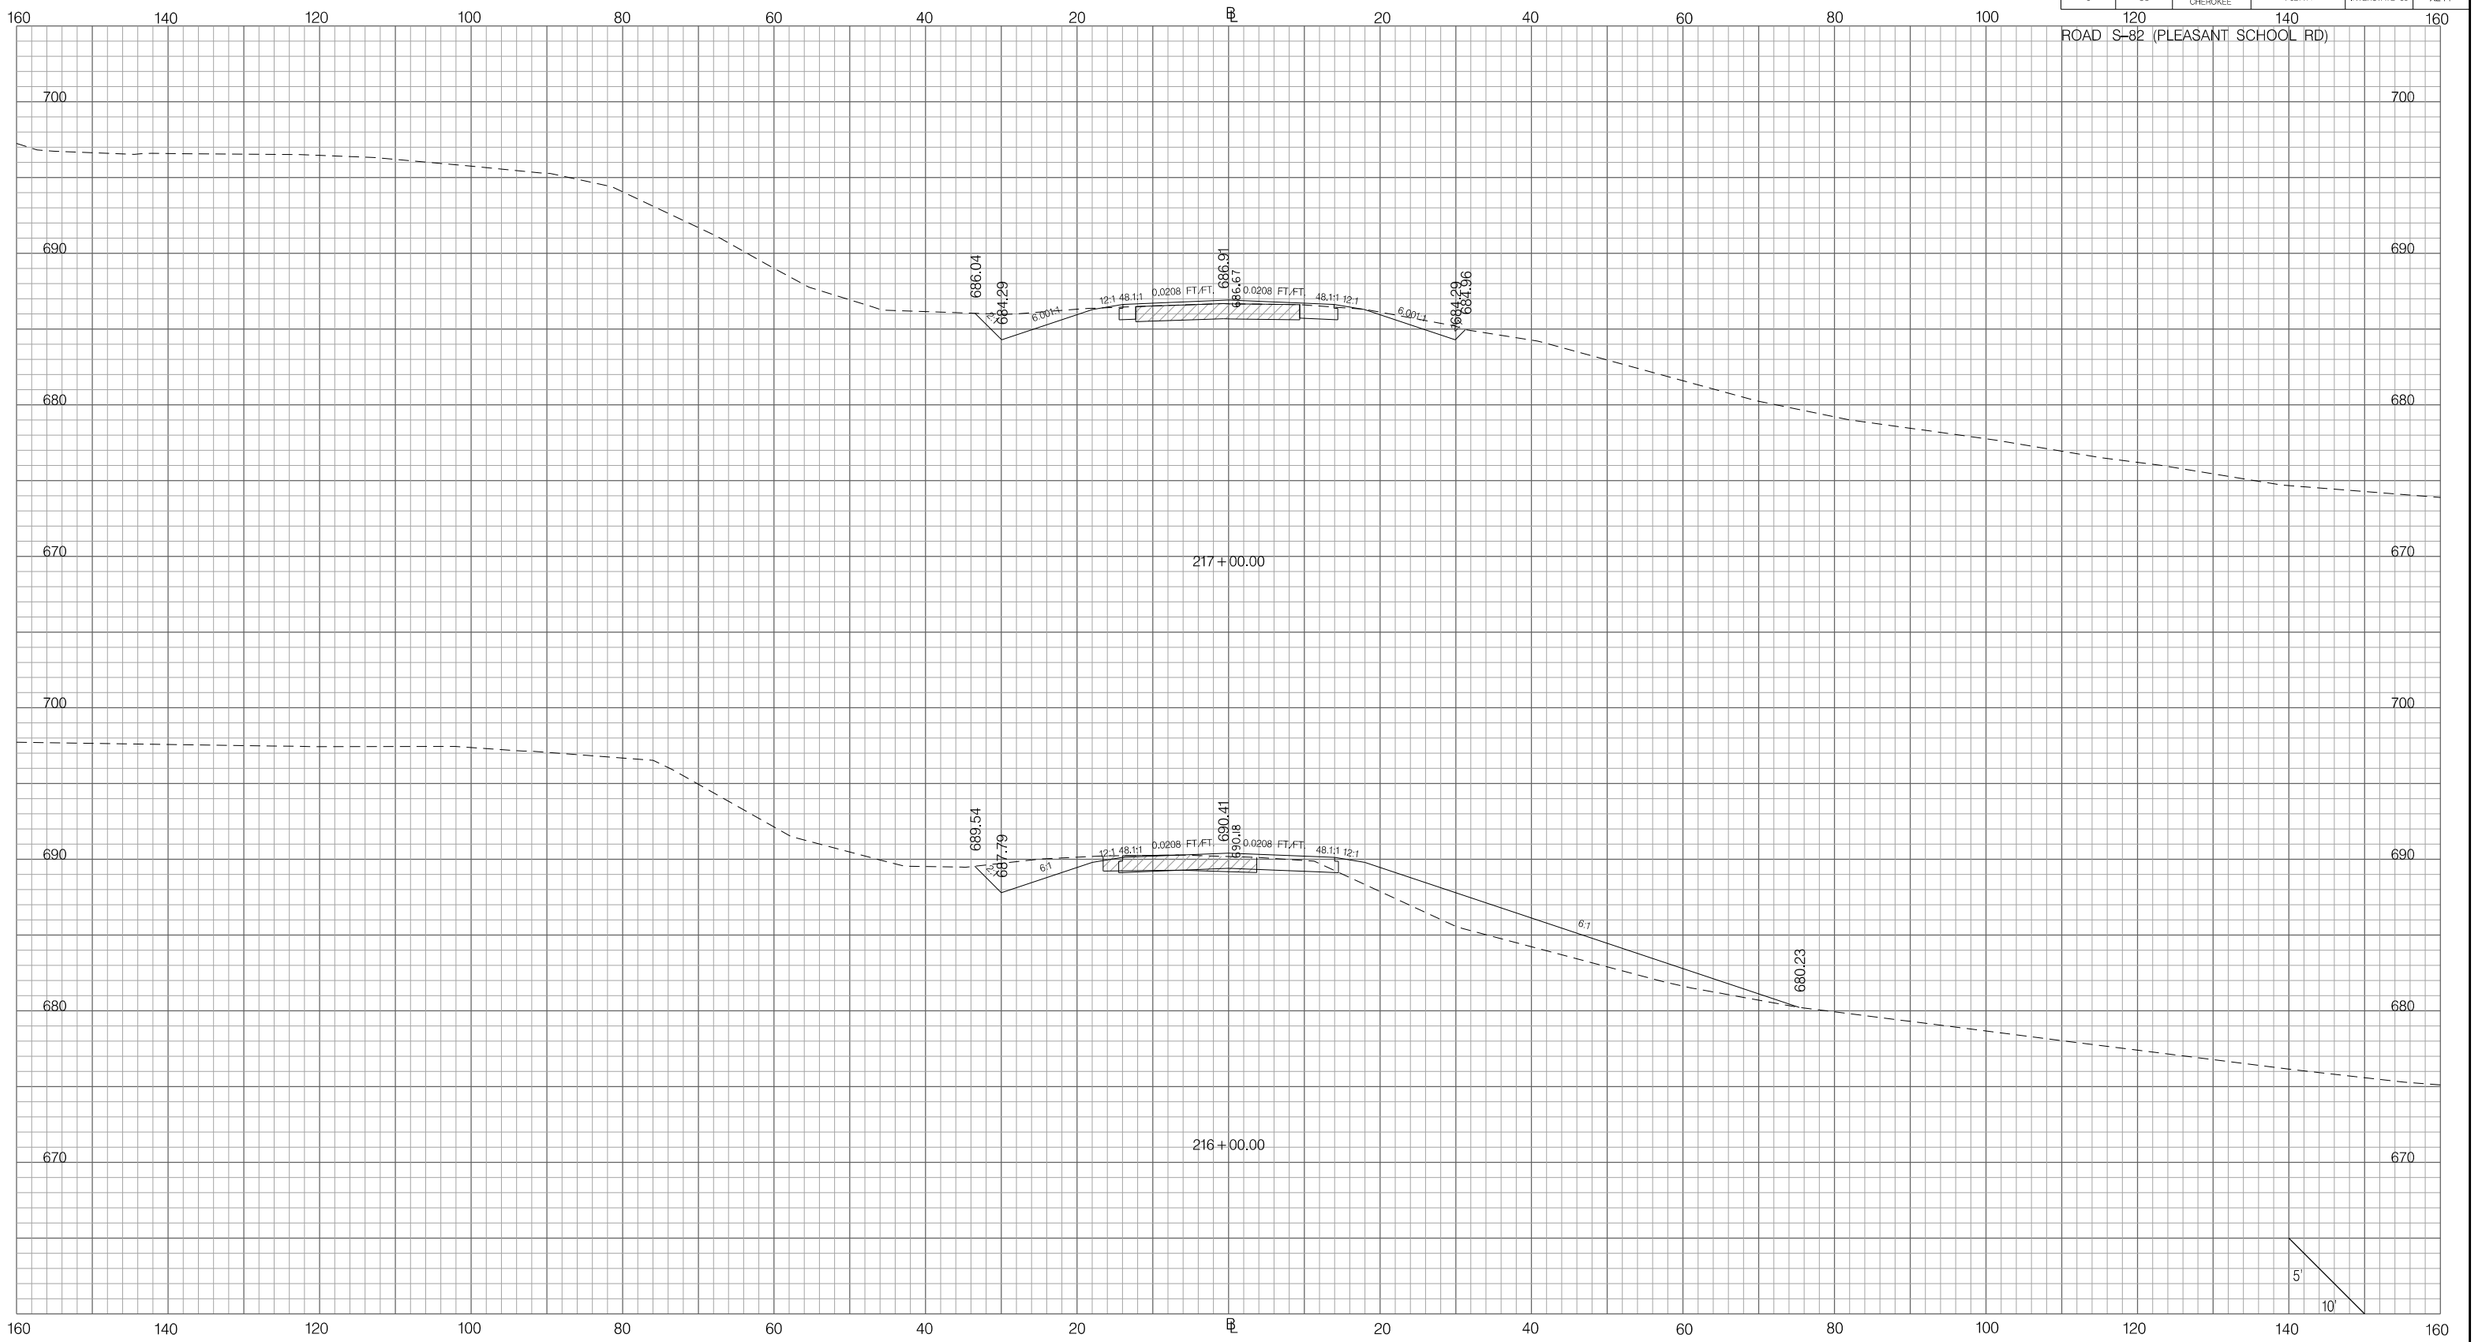

PRELIMINARY
NOT FOR CONSTRUCTION

SCALE: 1" =

REV. NO.	BY	DATE	DESCRIPTION OF REVISION
7			
6			
5			
4			
3			
2			
1			

SOUTH CAROLINA DEPARTMENT OF TRANSPORTATION
INTERSTATE 85

CROSS SECTION SHEET

INTERSTATE 85 MILE MARKER 90–97
SEGMENT C

Z:\Projects\14-60 I85 Widening Cherokee Co MM80-96\Dgn\CrossSections\CROSS SECTION SHEET FILES\PX_95582.dgn
3/9/2016

FED. RD. DIV. NO.	STATE	COUNTY	PROJECT ID	ROAD / ROUTE NO.	SHEET NO.
3	SC	SPARTANBURG CHEROKEE	P027114	INTERSTATE 85	X245

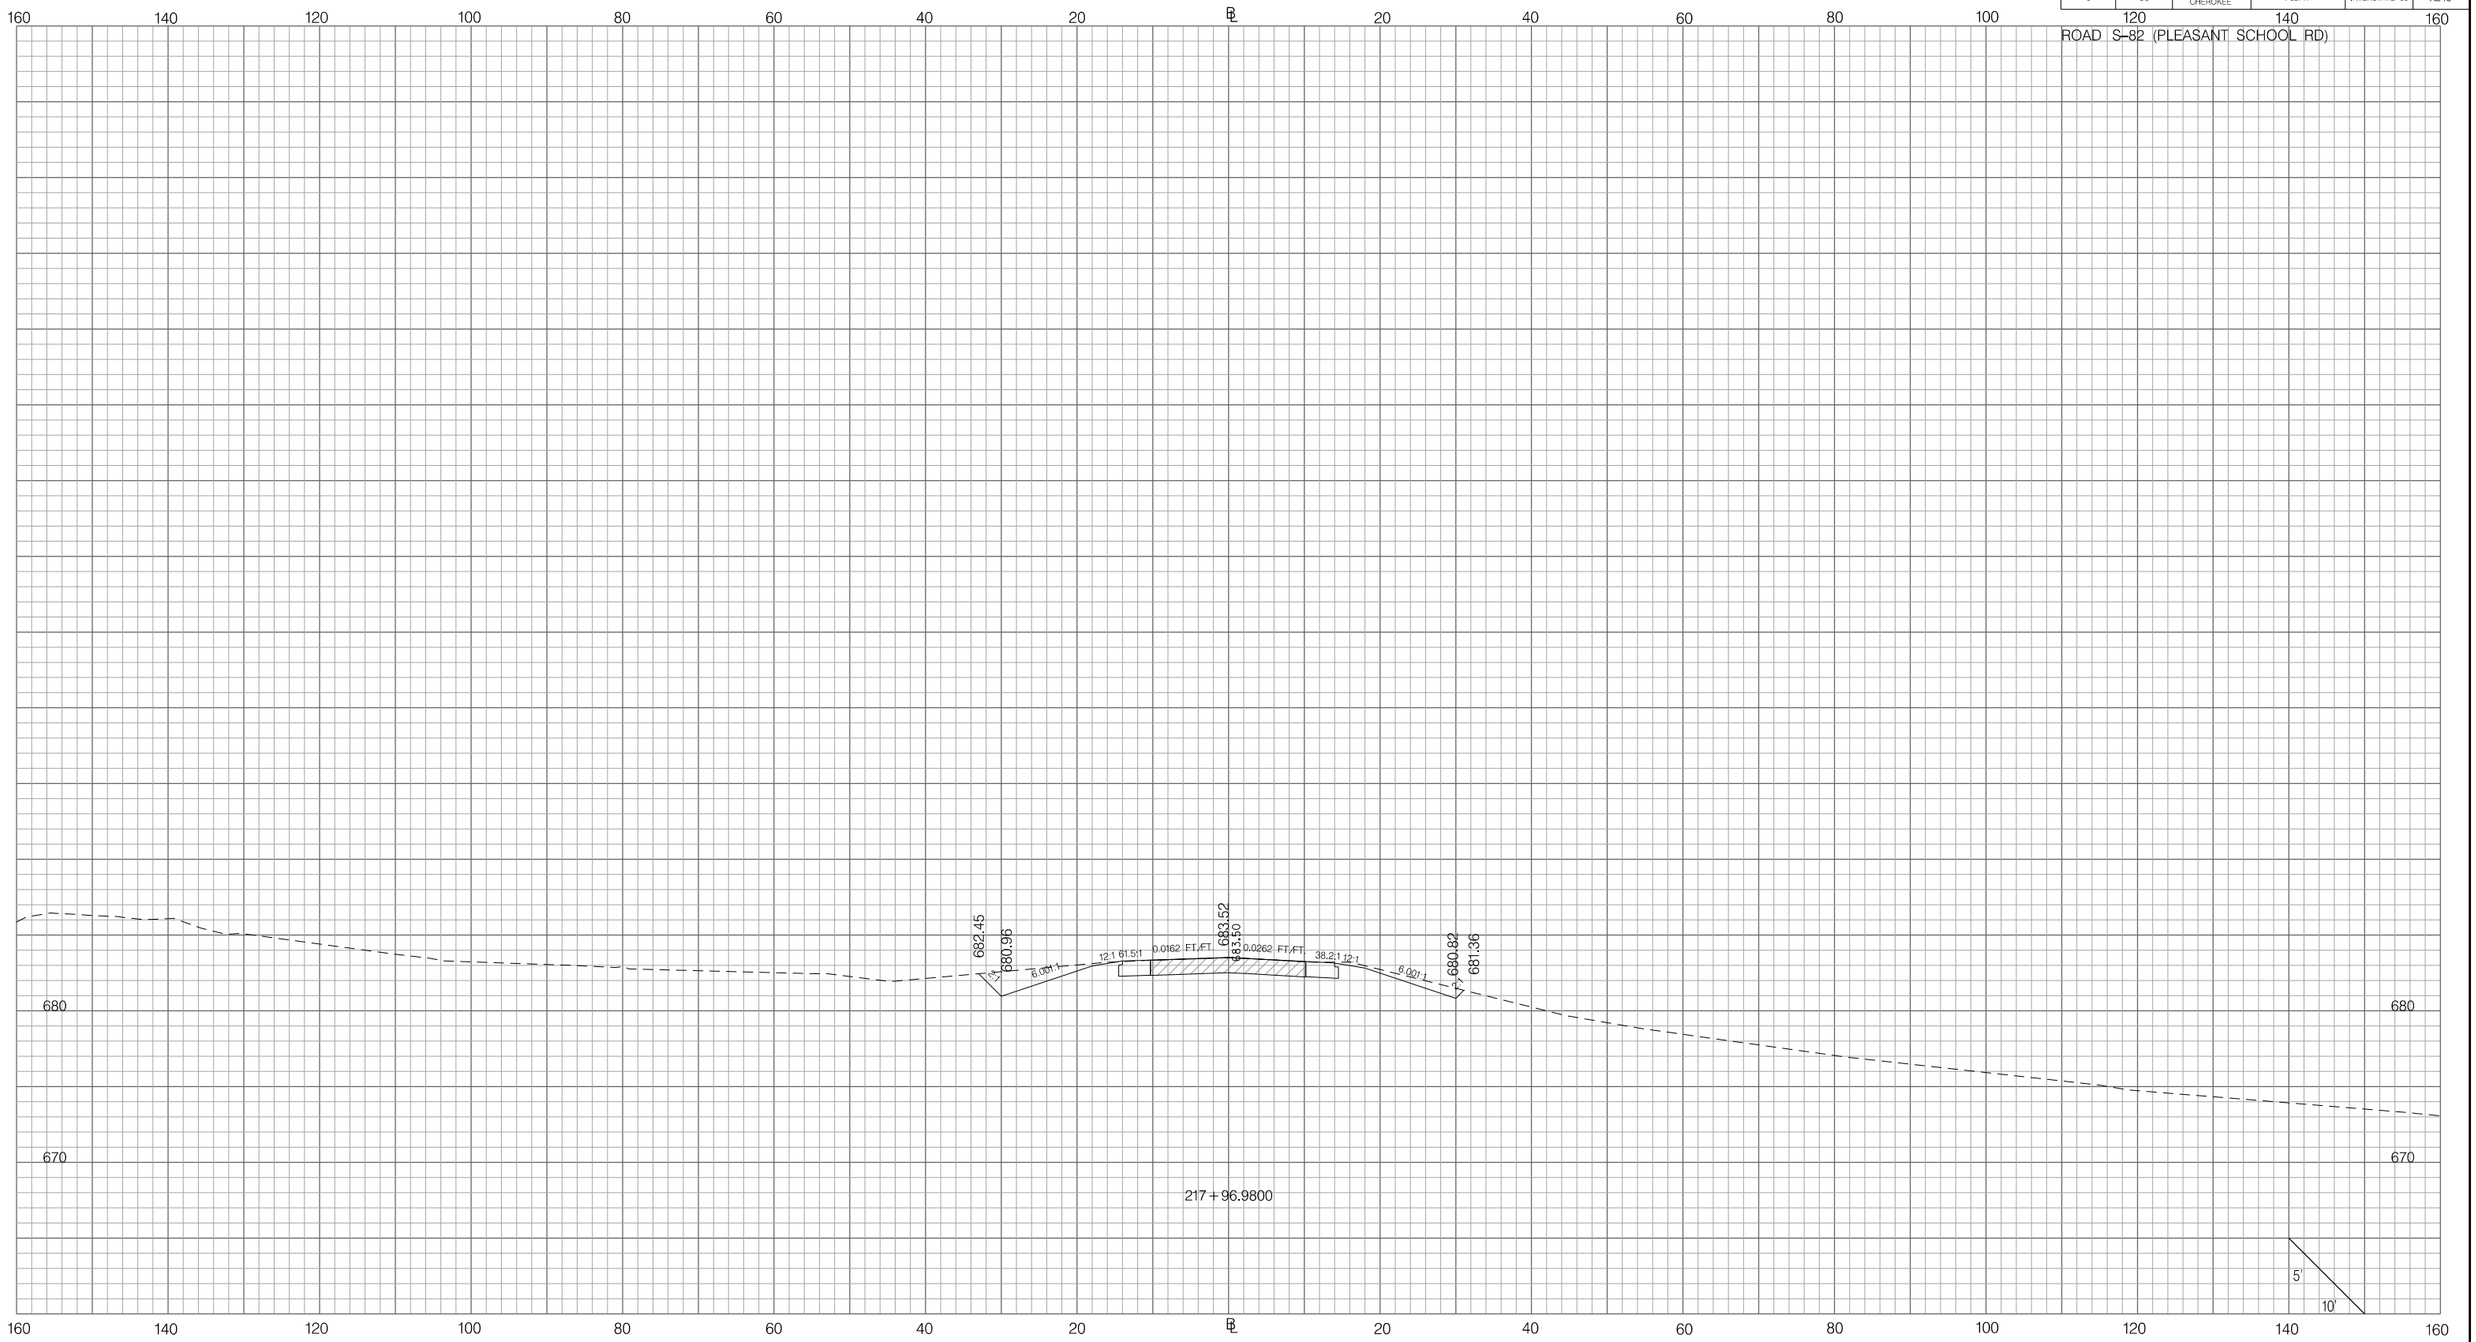

Z:\Projects\14-60 I85 Widening Cherokee Co MM80-96\Dgn\CrossSections\CROSS SECTION SHEET FILES\PX_95582.dgn
3/9/2016

PRELIMINARY
NOT FOR CONSTRUCTION

SCALE: 1" =

REV. NO.	BY	DATE	DESCRIPTION OF REVISION
7			
6			
5			
4			
3			
2			
1			

SOUTH CAROLINA DEPARTMENT OF TRANSPORTATION
INTERSTATE 85

CROSS SECTION SHEET

INTERSTATE 85 MILE MARKER 90-97
SEGMENT C

FED. RD. DIV. NO.	STATE	COUNTY	PROJECT ID	ROAD / ROUTE NO.	SHEET NO.
3	SC	SPARTANBURG CHEROKEE	P027114	INTERSTATE 85	X246

EXIT 96 SC ROUTE 329

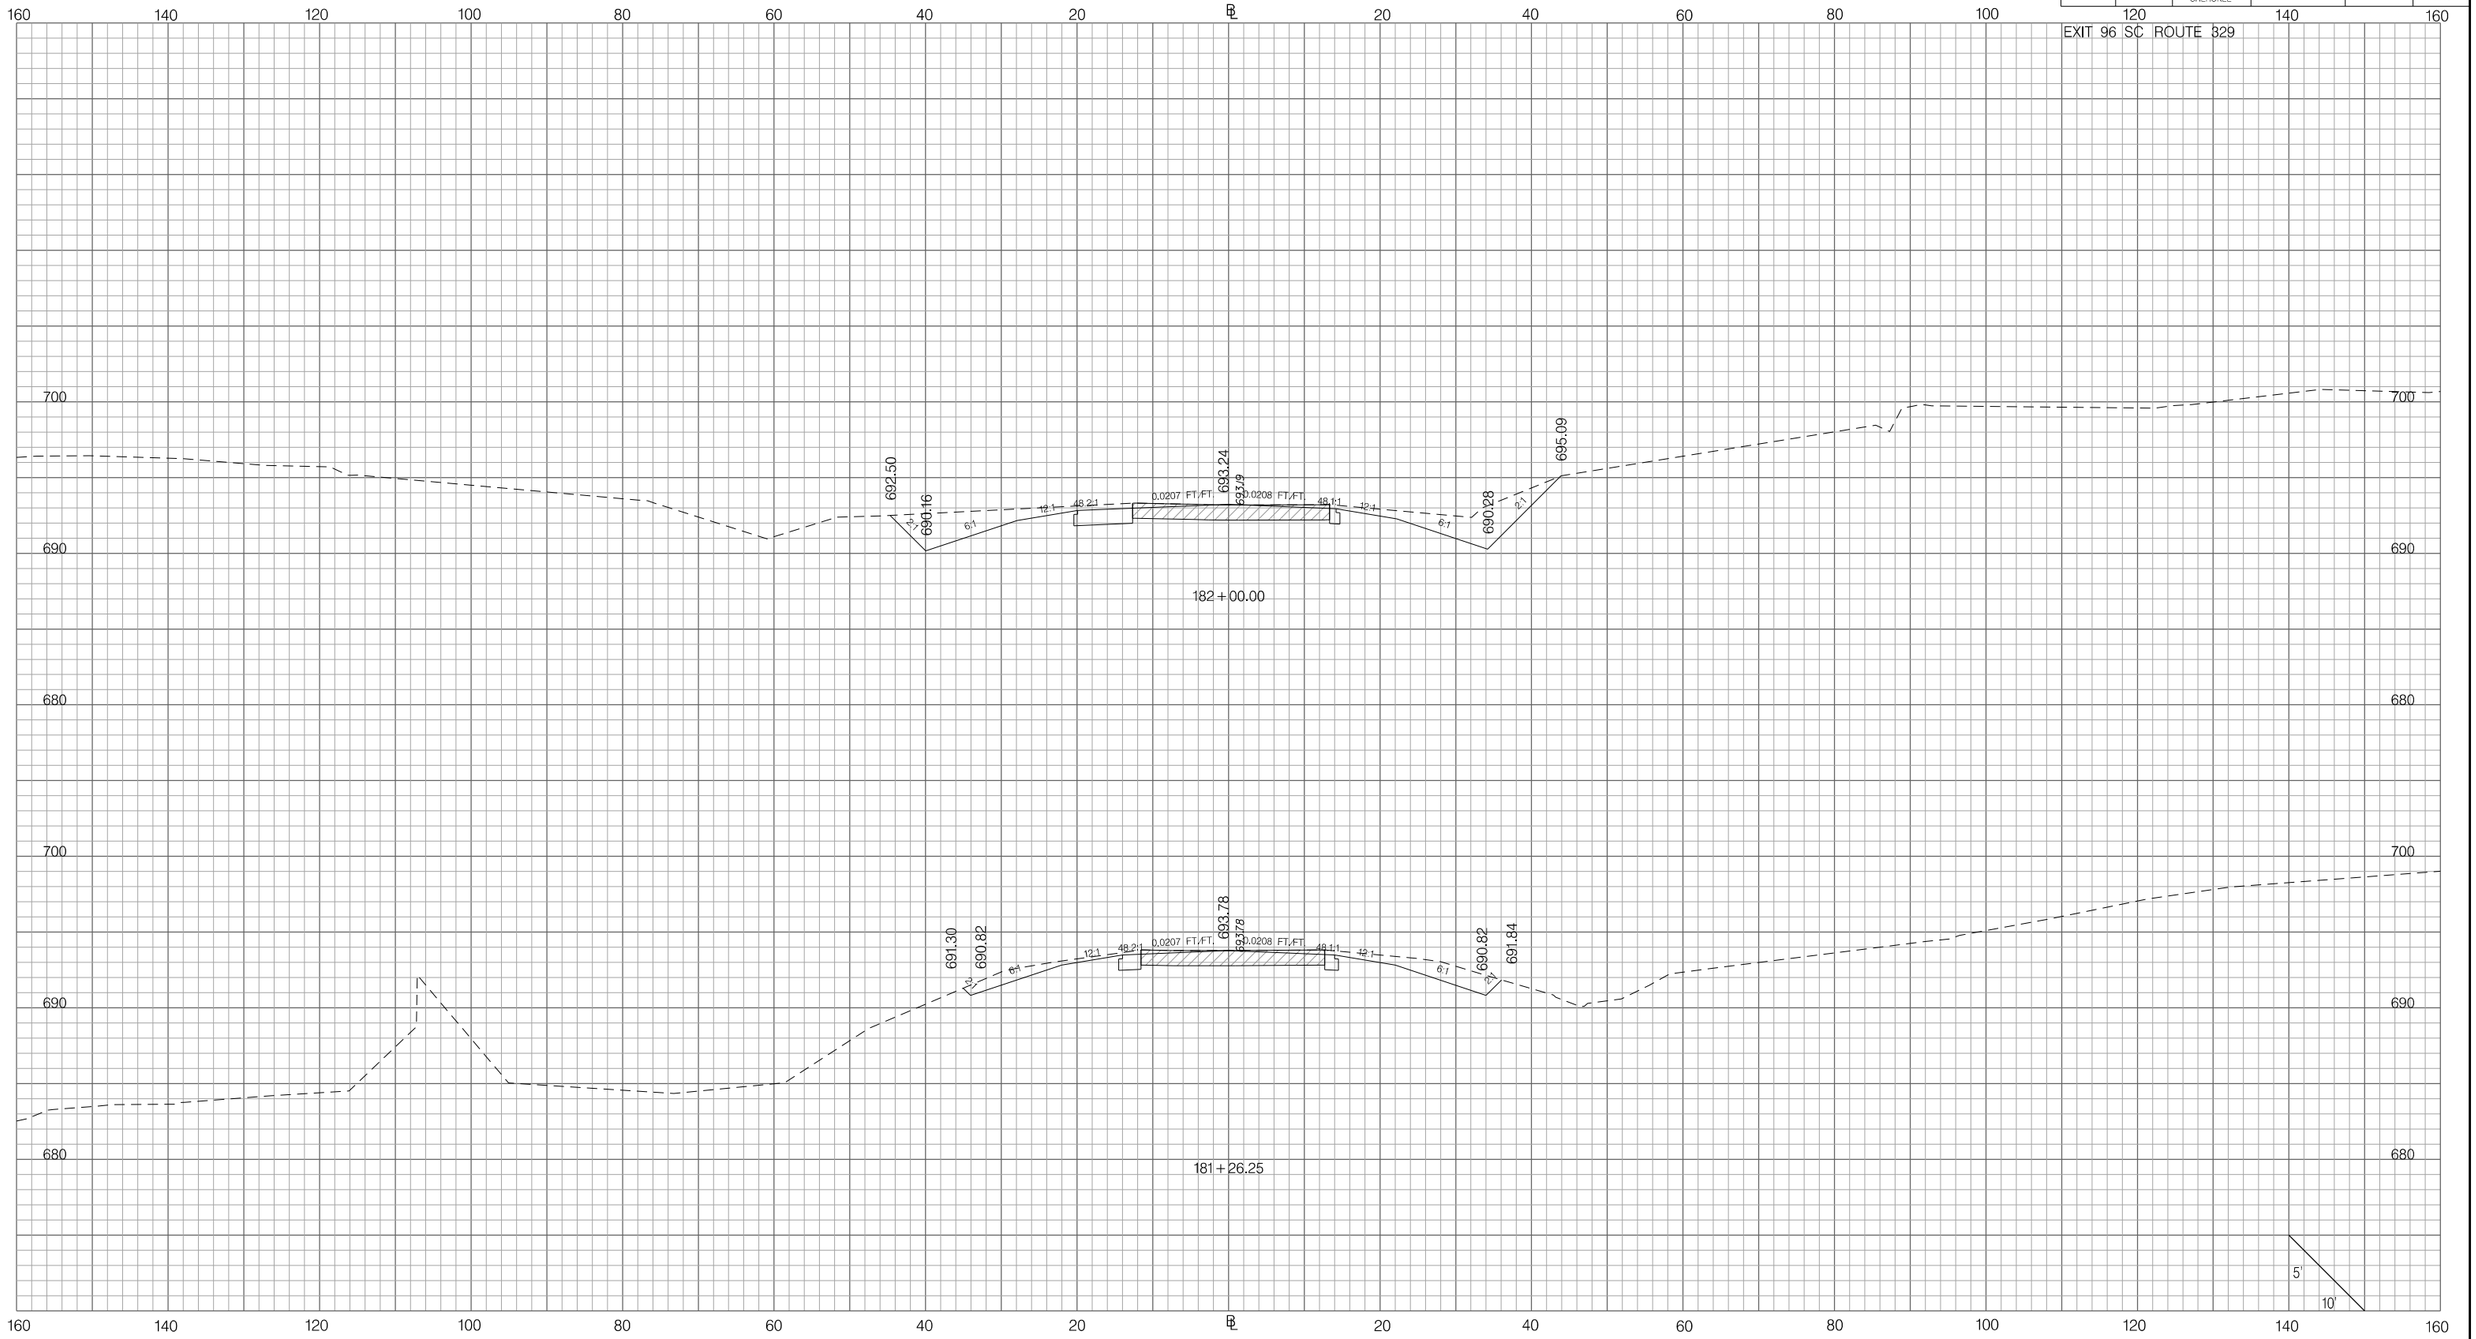

Z:\Projects\14-60 I85 Widening Cherokee Co MM80-96\Dgn\CrossSections\CROSS SECTION SHEET FILES\PX_96SC329.dgn
6/20/2016

PRELIMINARY
NOT FOR CONSTRUCTION

SCALE: 1" =

REV. NO.	BY	DATE	DESCRIPTION OF REVISION
7			
6			
5			
4			
3			
2			
1			

SOUTH CAROLINA DEPARTMENT OF TRANSPORTATION
INTERSTATE 85

CROSS SECTION SHEET

INTERSTATE 85 MILE MARKER 90–97
SEGMENT C

FED. RD. DIV. NO.	STATE	COUNTY	PROJECT ID	ROAD / ROUTE NO.	SHEET NO.
3	SC	SPARTANBURG CHEROKEE	P027114	INTERSTATE 85	X247

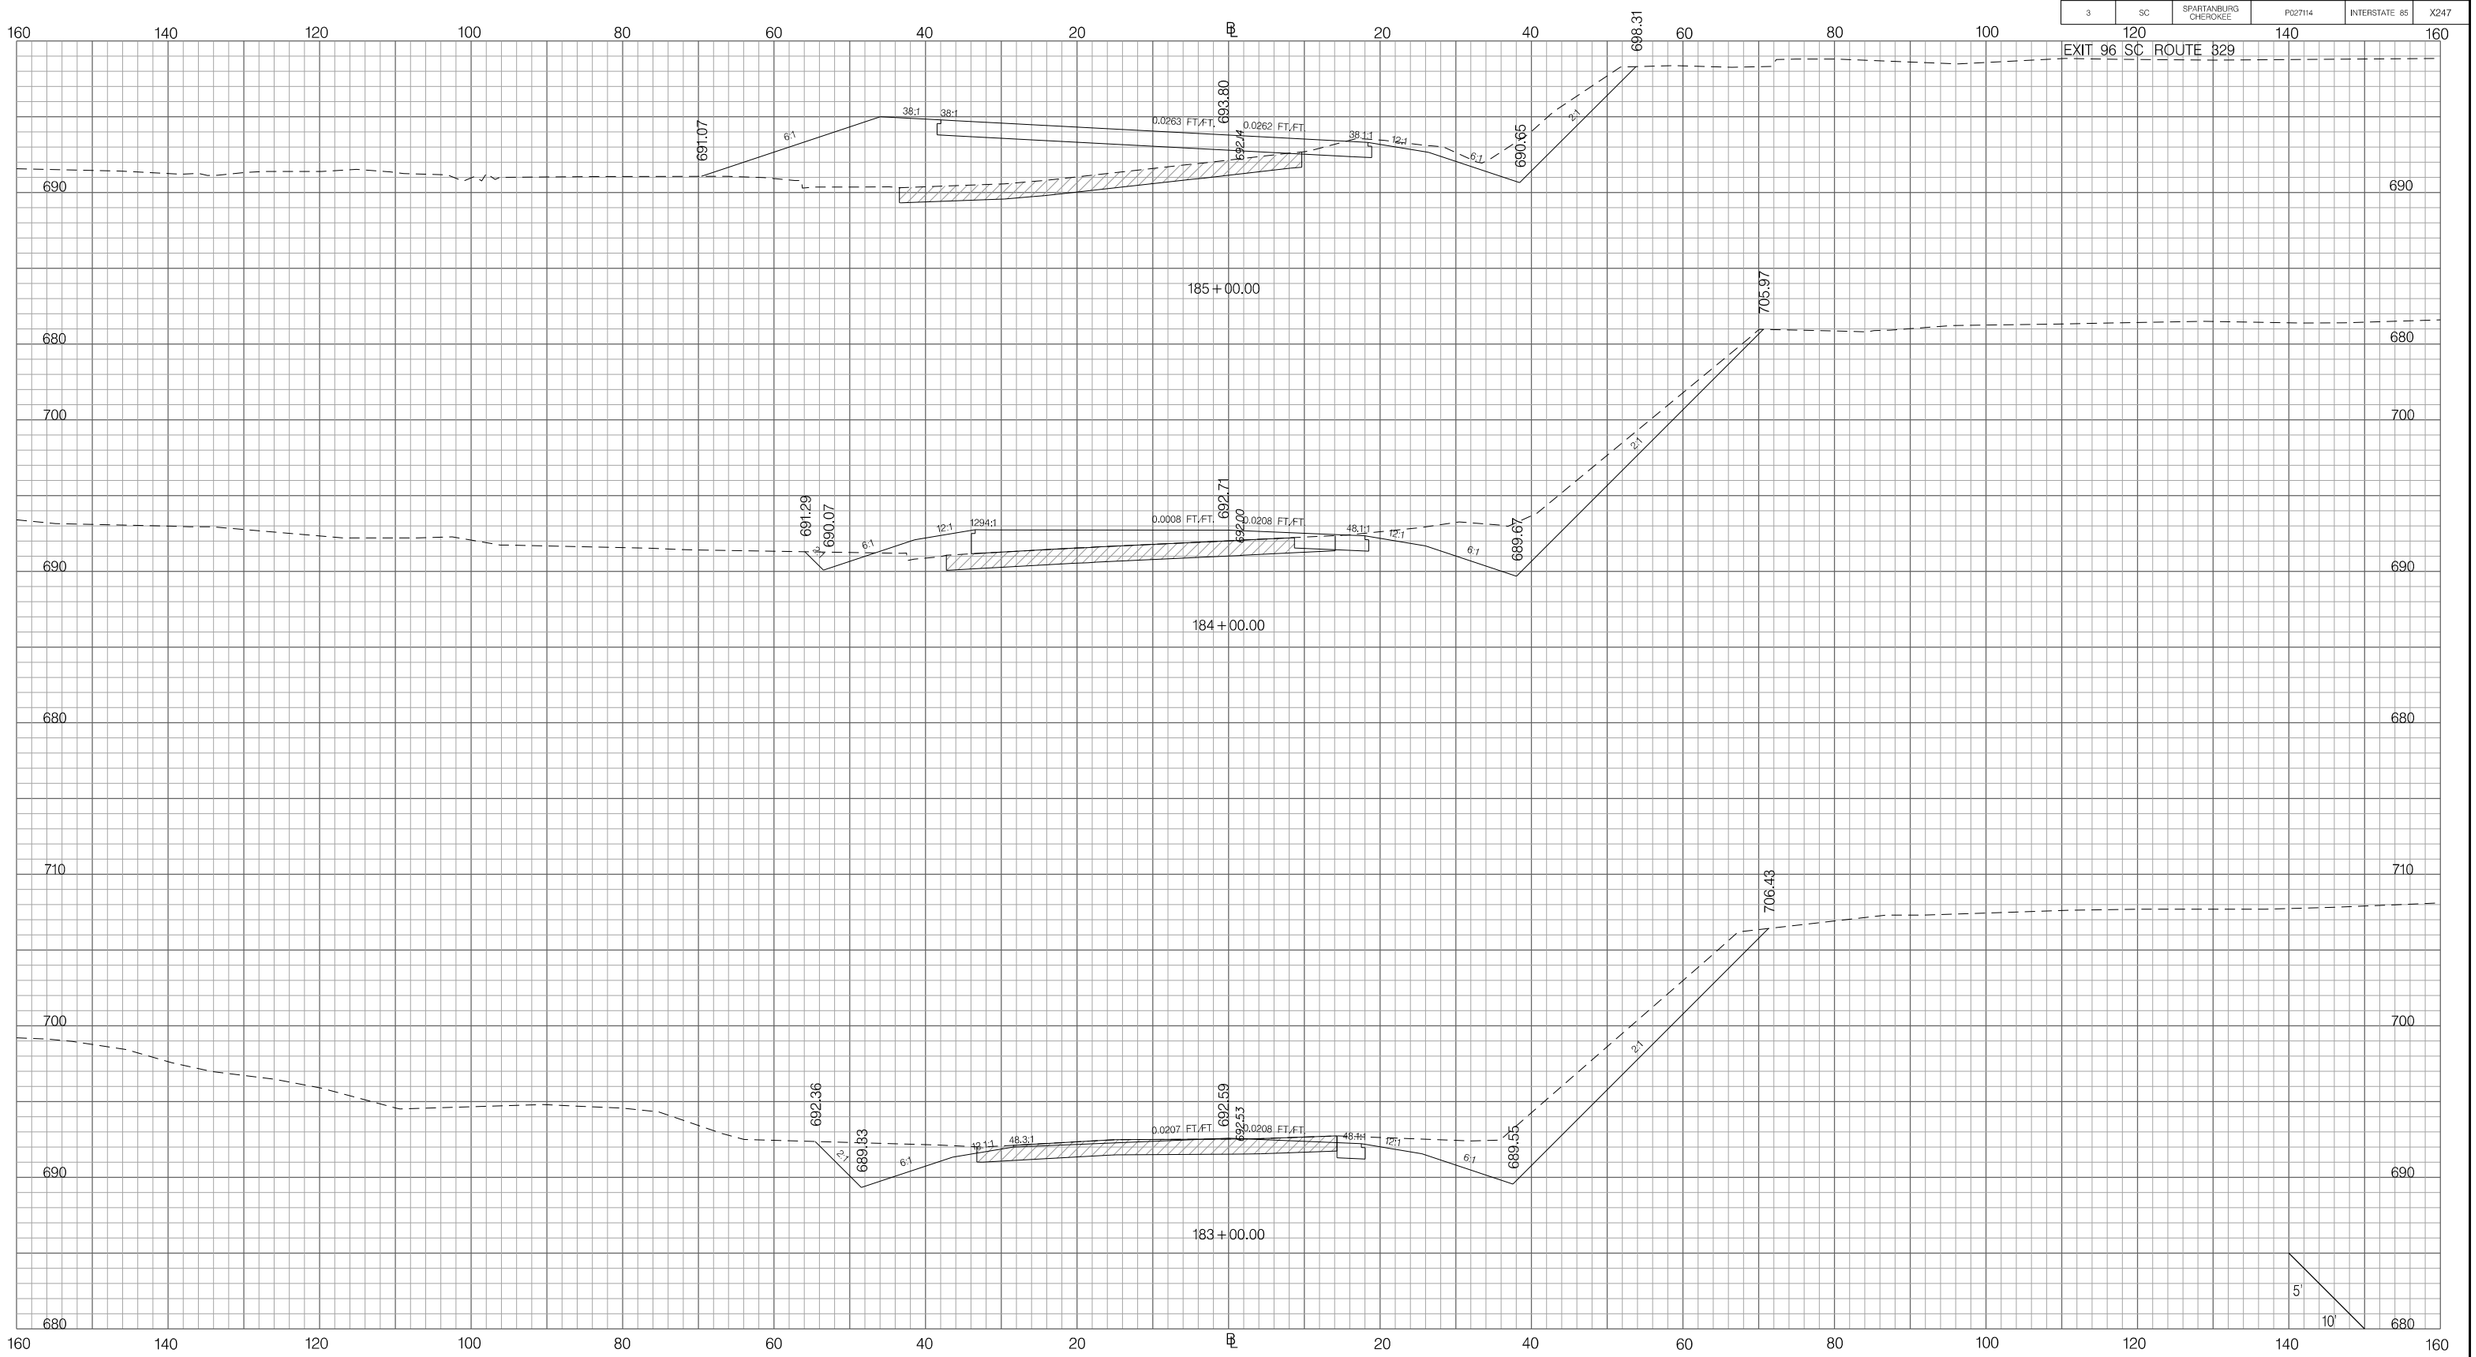

PRELIMINARY
NOT FOR CONSTRUCTION

SCALE: 1" =

REV. NO.	BY	DATE	DESCRIPTION OF REVISION
7			
6			
5			
4			
3			
2			
1			

SOUTH CAROLINA DEPARTMENT OF TRANSPORTATION
INTERSTATE 85

CROSS SECTION SHEET

INTERSTATE 85 MILE MARKER 90–97
SEGMENT C

Z:\Projects\14-60 I85 Widening Cherokee Co MM80-96\Dgn\CrossSections\CROSS SECTION SHEET FILES\PX_96SC329.dgn
6/20/2016

FED. RD. DIV. NO.	STATE	COUNTY	PROJECT ID	ROAD / ROUTE NO.	SHEET NO.
3	SC	SPARTANBURG CHEROKEE	P027114	INTERSTATE 85	X248

EXIT 96 SC ROUTE 329

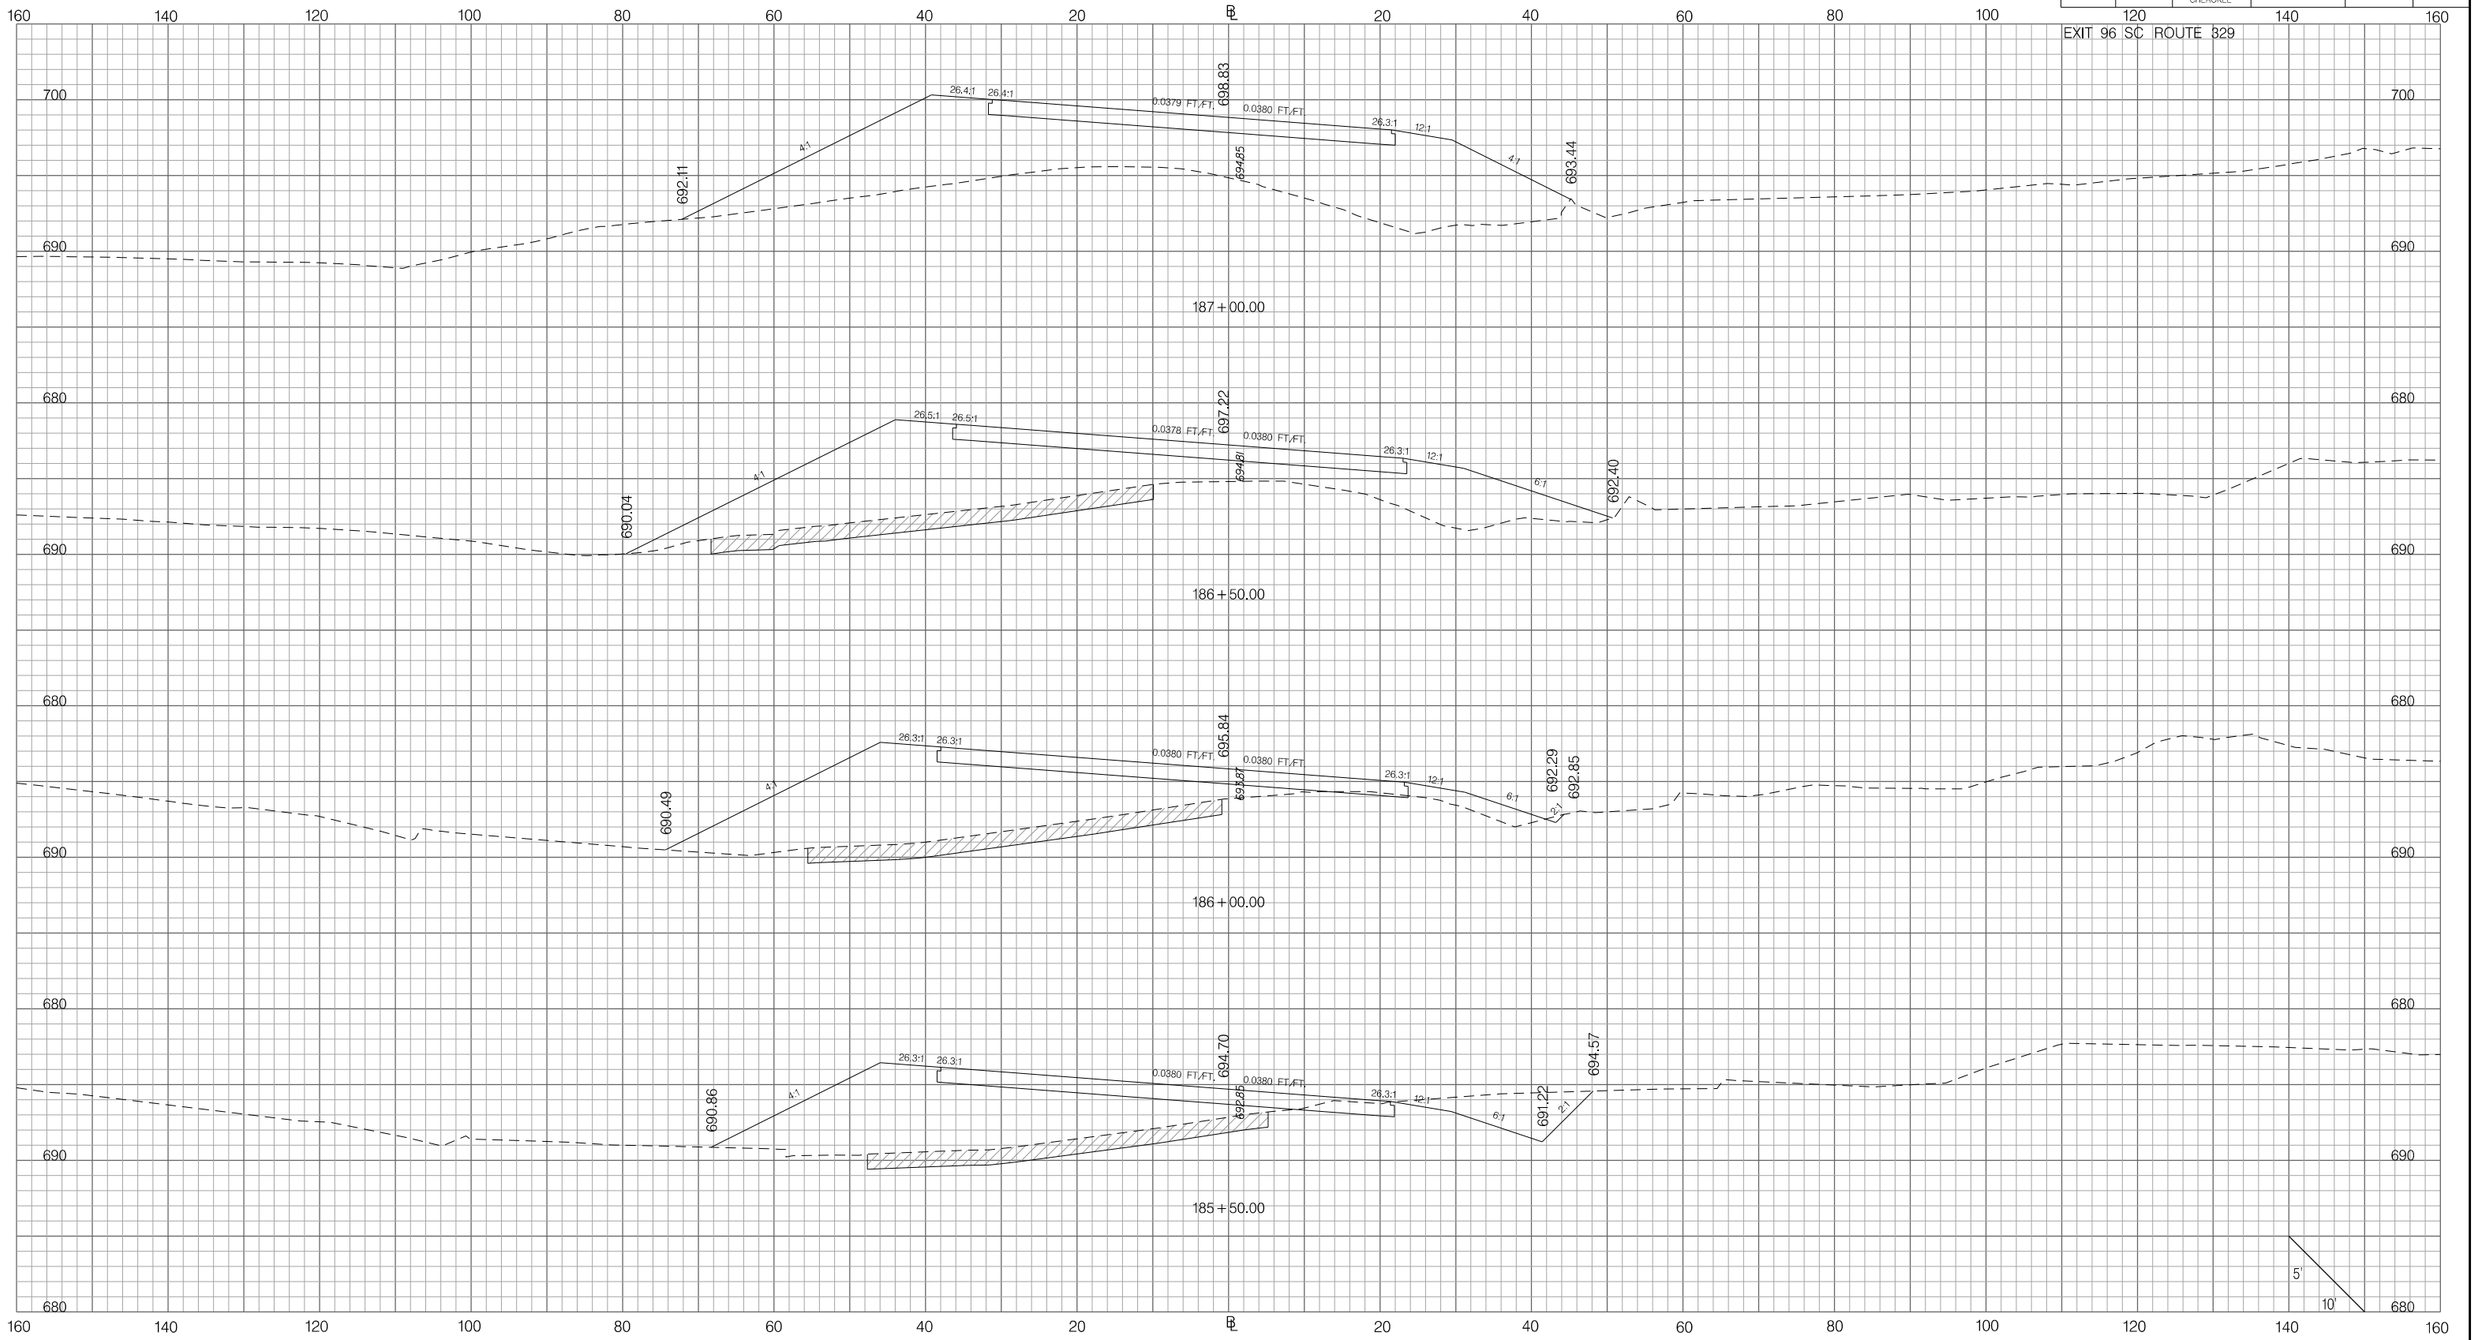

PRELIMINARY
NOT FOR CONSTRUCTION

SCALE: 1" =

REV. NO.	BY	DATE	DESCRIPTION OF REVISION
7			
6			
5			
4			
3			
2			
1			

SOUTH CAROLINA DEPARTMENT OF TRANSPORTATION
INTERSTATE 85

CROSS SECTION SHEET

INTERSTATE 85 MILE MARKER 90–97
SEGMENT C

Z:\Projects\14-60 I85 Widening Cherokee Co MM80-96\Dgn\CrossSections\CROSS SECTION SHEET FILES\PX_96SC329.dgn
6/20/2016

FED. RD. DIV. NO.	STATE	COUNTY	PROJECT ID	ROAD / ROUTE NO.	SHEET NO.
3	SC	SPARTANBURG CHEROKEE	P027114	INTERSTATE 85	X249

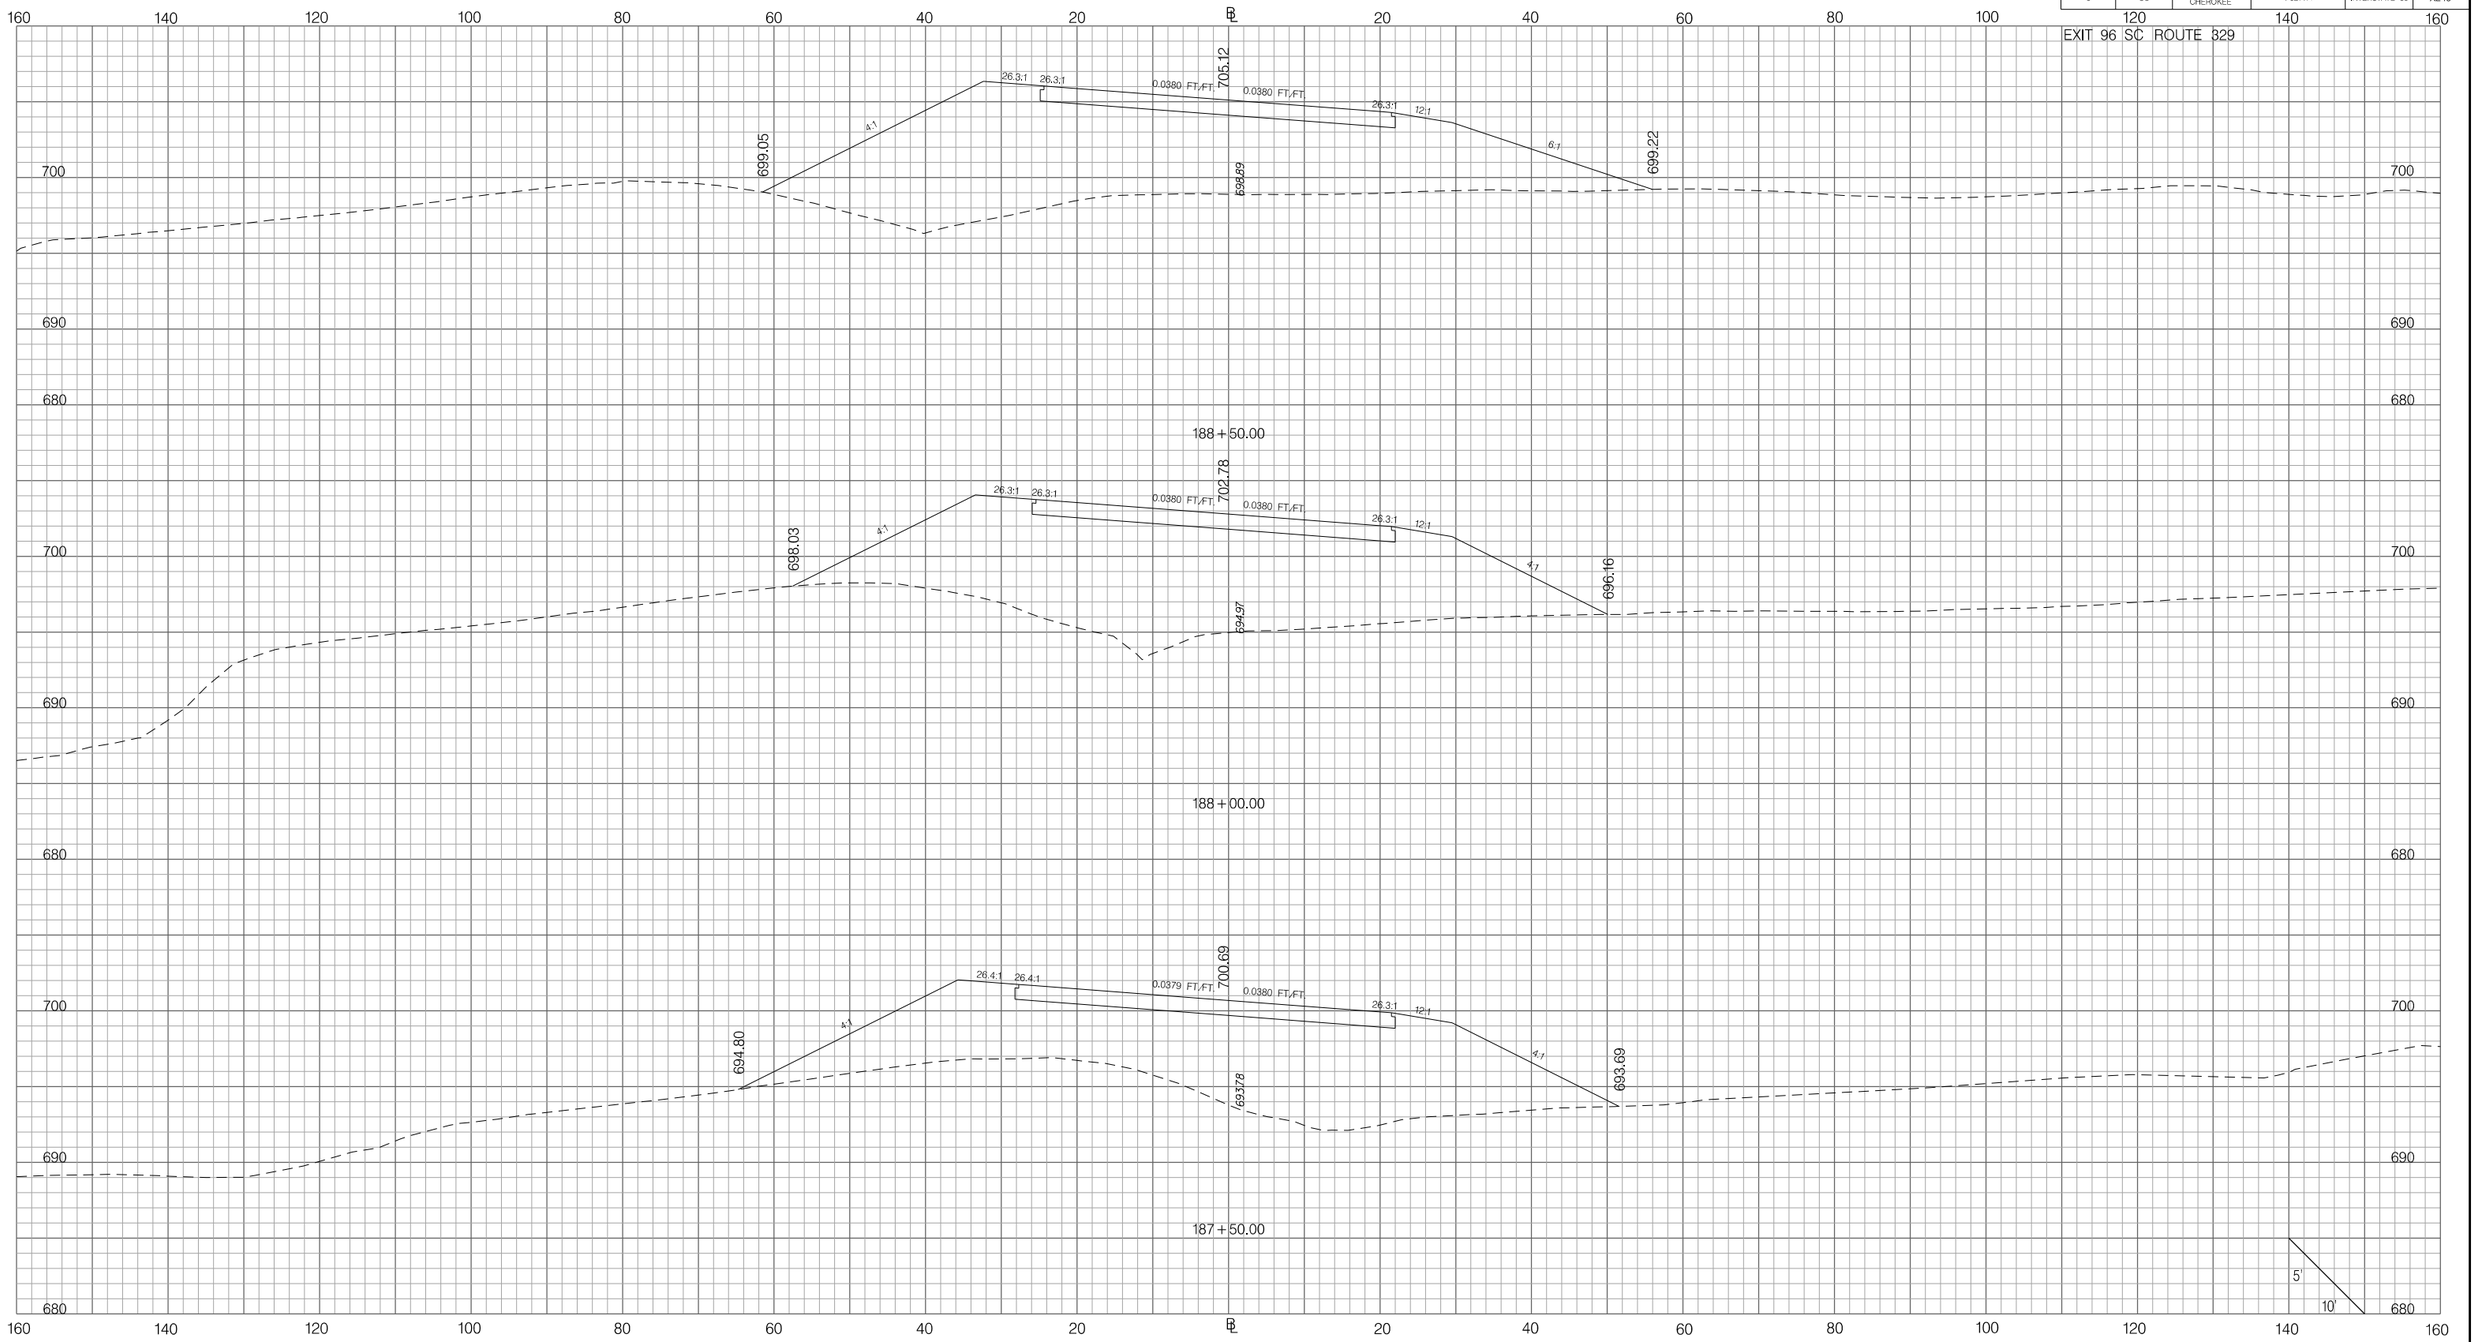

PRELIMINARY
NOT FOR CONSTRUCTION

SCALE: 1" =

REV. NO.	BY	DATE	DESCRIPTION OF REVISION
7			
6			
5			
4			
3			
2			
1			

SOUTH CAROLINA DEPARTMENT OF TRANSPORTATION
INTERSTATE 85

CROSS SECTION SHEET

INTERSTATE 85 MILE MARKER 90–97
SEGMENT C

Z:\Projects\14-60 I85 Widening Cherokee Co MM80-96\Dgn\CrossSections\CROSS SECTION SHEET FILES\PX_96SC329.dgn
6/20/2016

FED. RD. DIV. NO.	STATE	COUNTY	PROJECT ID	ROAD / ROUTE NO.	SHEET NO.
3	SC	SPARTANBURG CHEROKEE	P027114	INTERSTATE 85	X250

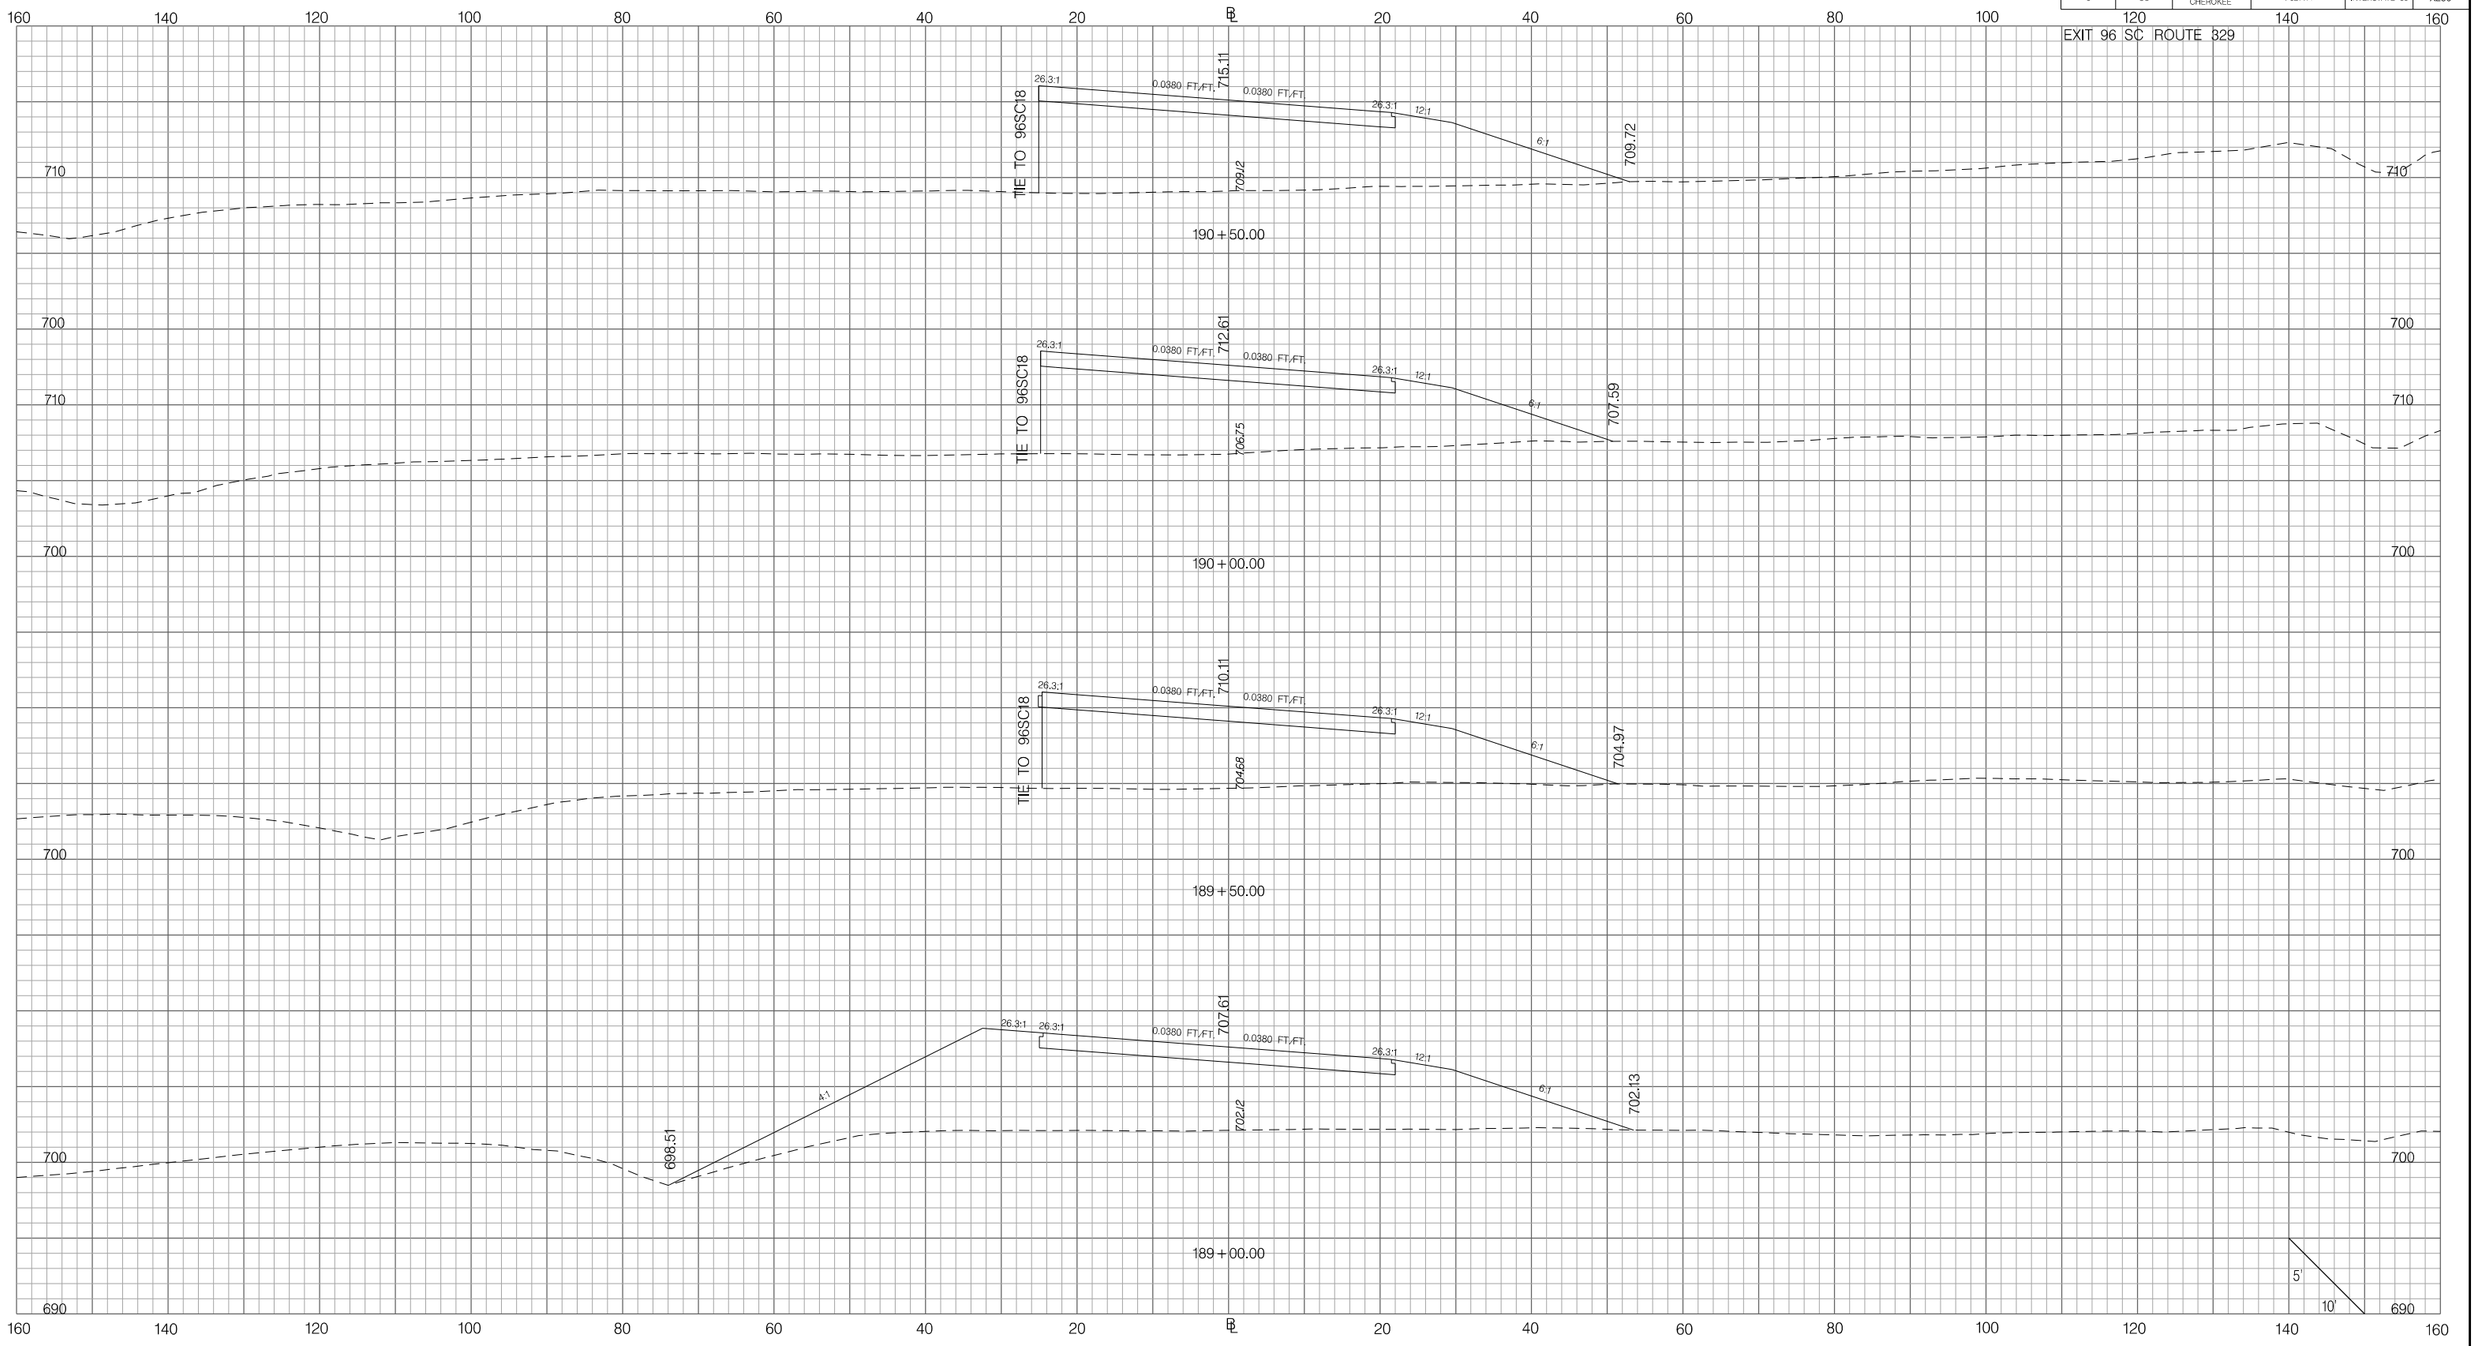

Z:\Projects\14-60 I85 Widening Cherokee Co MM80-96\Dgn\CrossSections\CROSS SECTION SHEET FILES\PX_96SC329.dgn
6/20/2016

PRELIMINARY
NOT FOR CONSTRUCTION

SCALE: 1" =

REV. NO.	BY	DATE	DESCRIPTION OF REVISION
7			
6			
5			
4			
3			
2			
1			

SOUTH CAROLINA DEPARTMENT OF TRANSPORTATION
INTERSTATE 85

CROSS SECTION SHEET

INTERSTATE 85 MILE MARKER 90–97
SEGMENT C

FED. RD. DIV. NO.	STATE	COUNTY	PROJECT ID	ROAD / ROUTE NO.	SHEET NO.
3	SC	SPARTANBURG CHEROKEE	P027114	INTERSTATE 85	X251

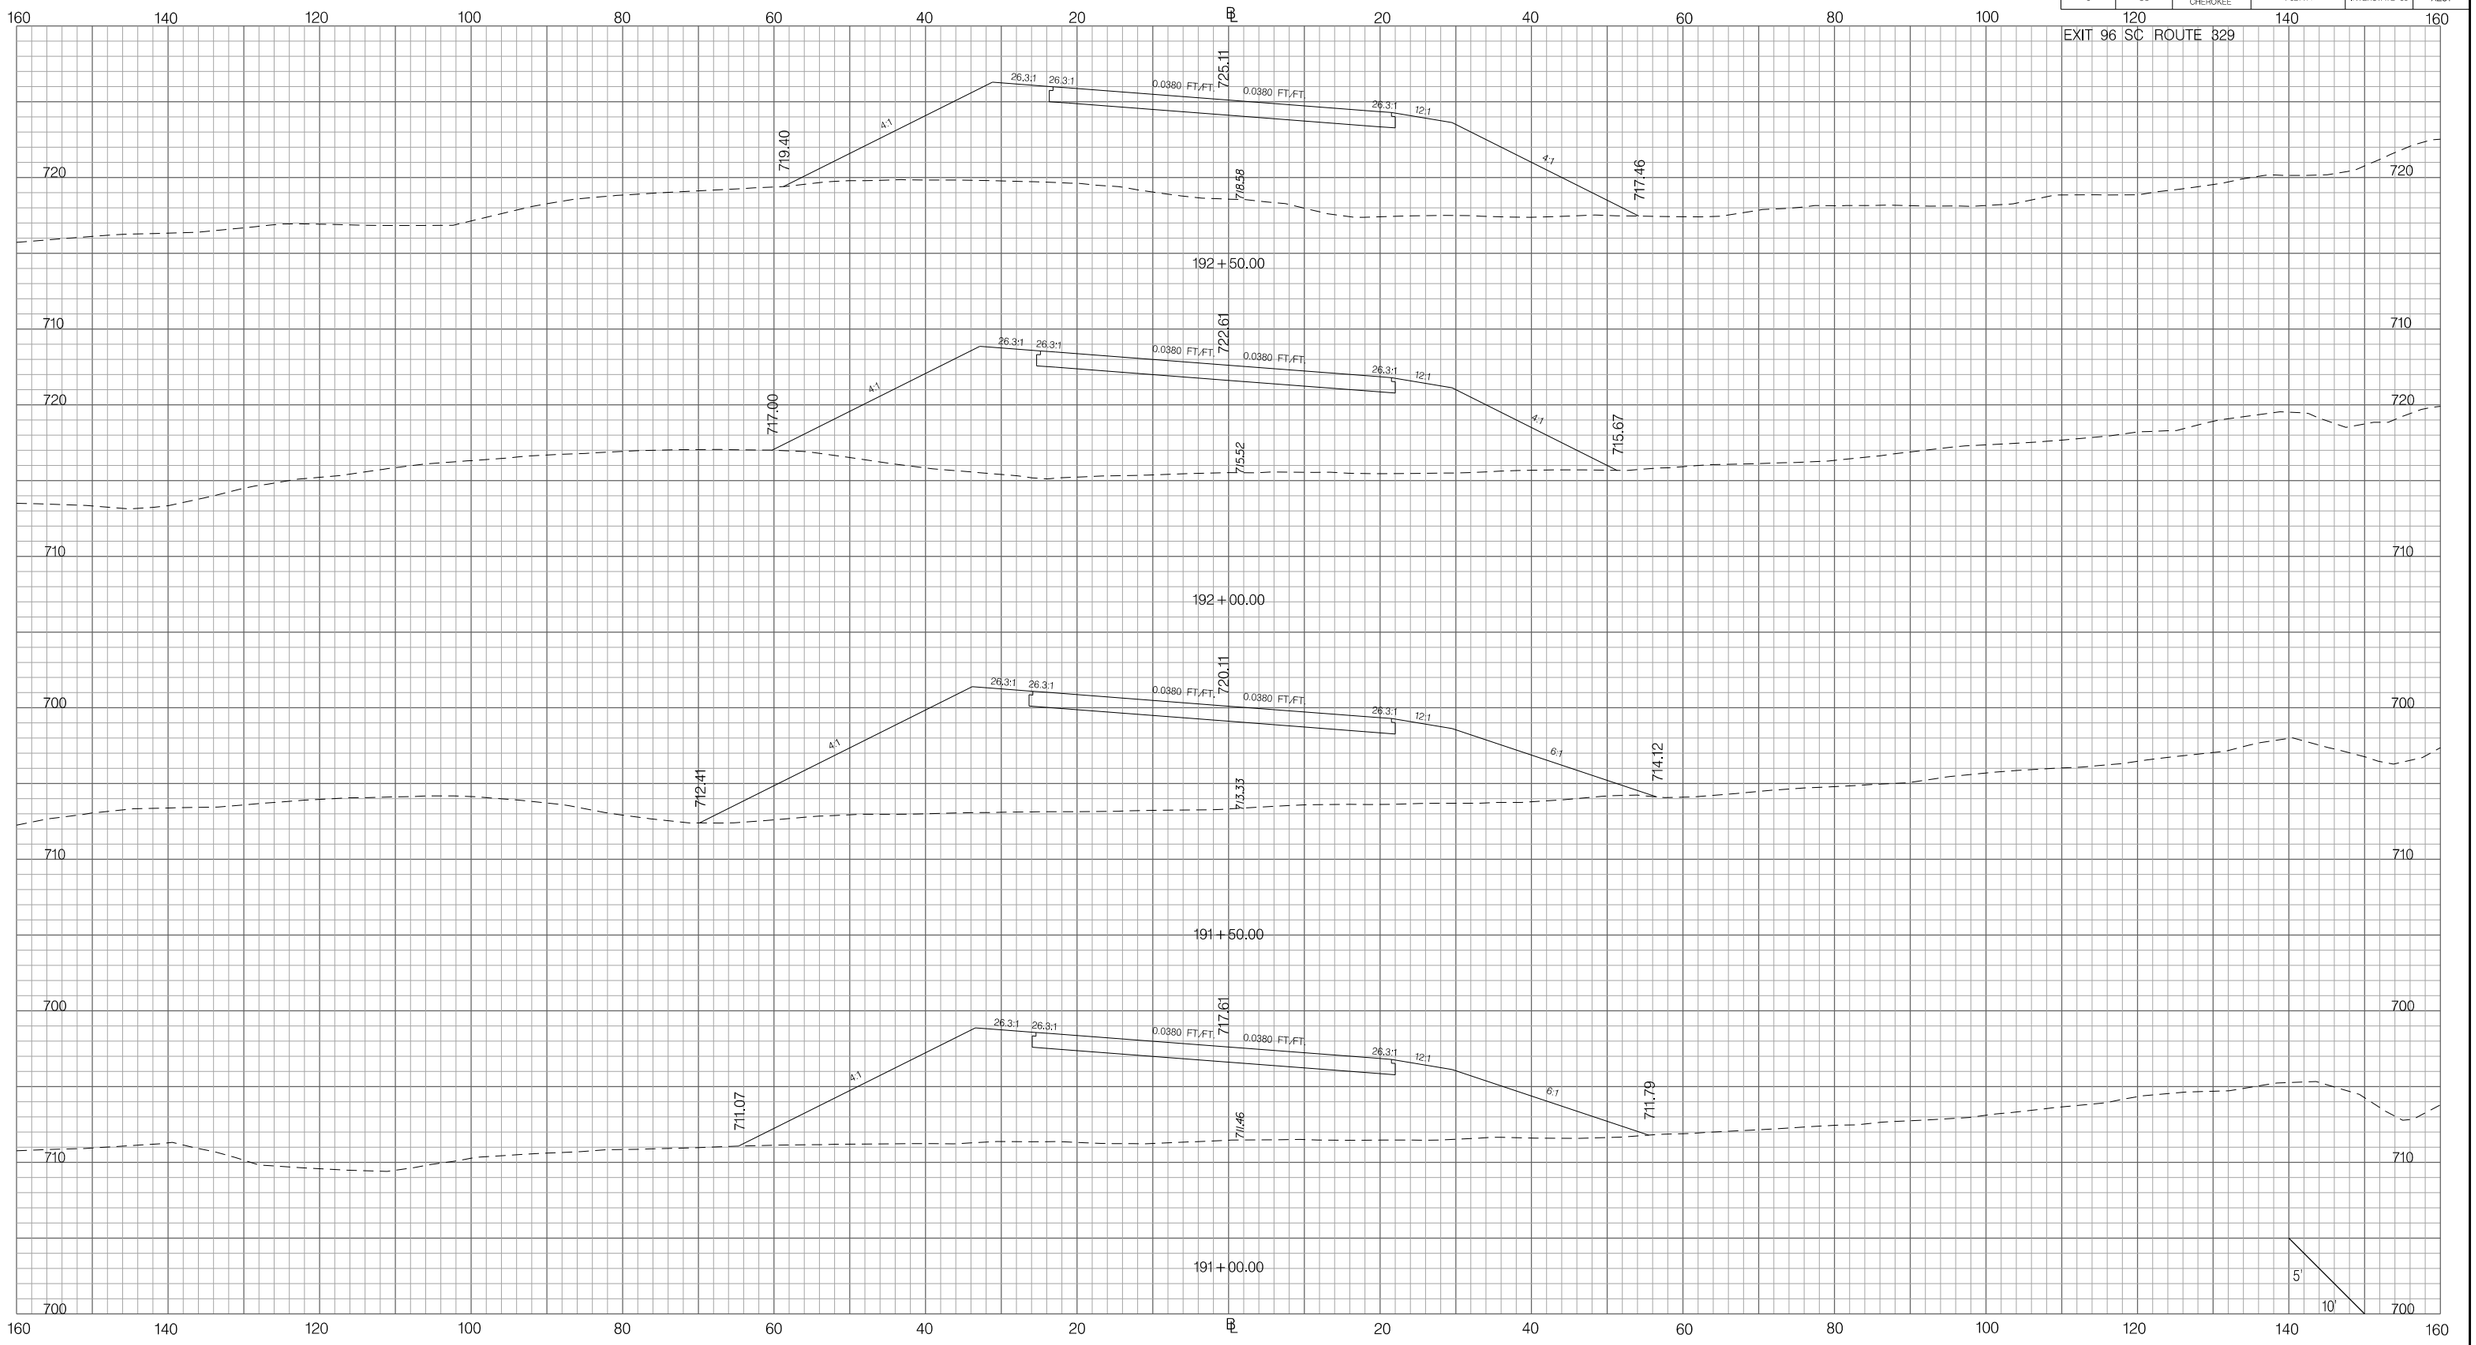

PRELIMINARY
NOT FOR CONSTRUCTION

SCALE: 1" =

REV. NO.	BY	DATE	DESCRIPTION OF REVISION
7			
6			
5			
4			
3			
2			
1			

SOUTH CAROLINA DEPARTMENT OF TRANSPORTATION
INTERSTATE 85

CROSS SECTION SHEET

INTERSTATE 85 MILE MARKER 90–97
SEGMENT C

Z:\Projects\I4-60 I85 Widening Cherokee Co MM80-96\Dgn\CrossSections\CROSS SECTION SHEET FILES\PX_96SC329.dgn
6/20/2016

FED. RD. DIV. NO.	STATE	COUNTY	PROJECT ID	ROAD / ROUTE NO.	SHEET NO.
3	SC	SPARTANBURG CHEROKEE	P027114	INTERSTATE 85	X252

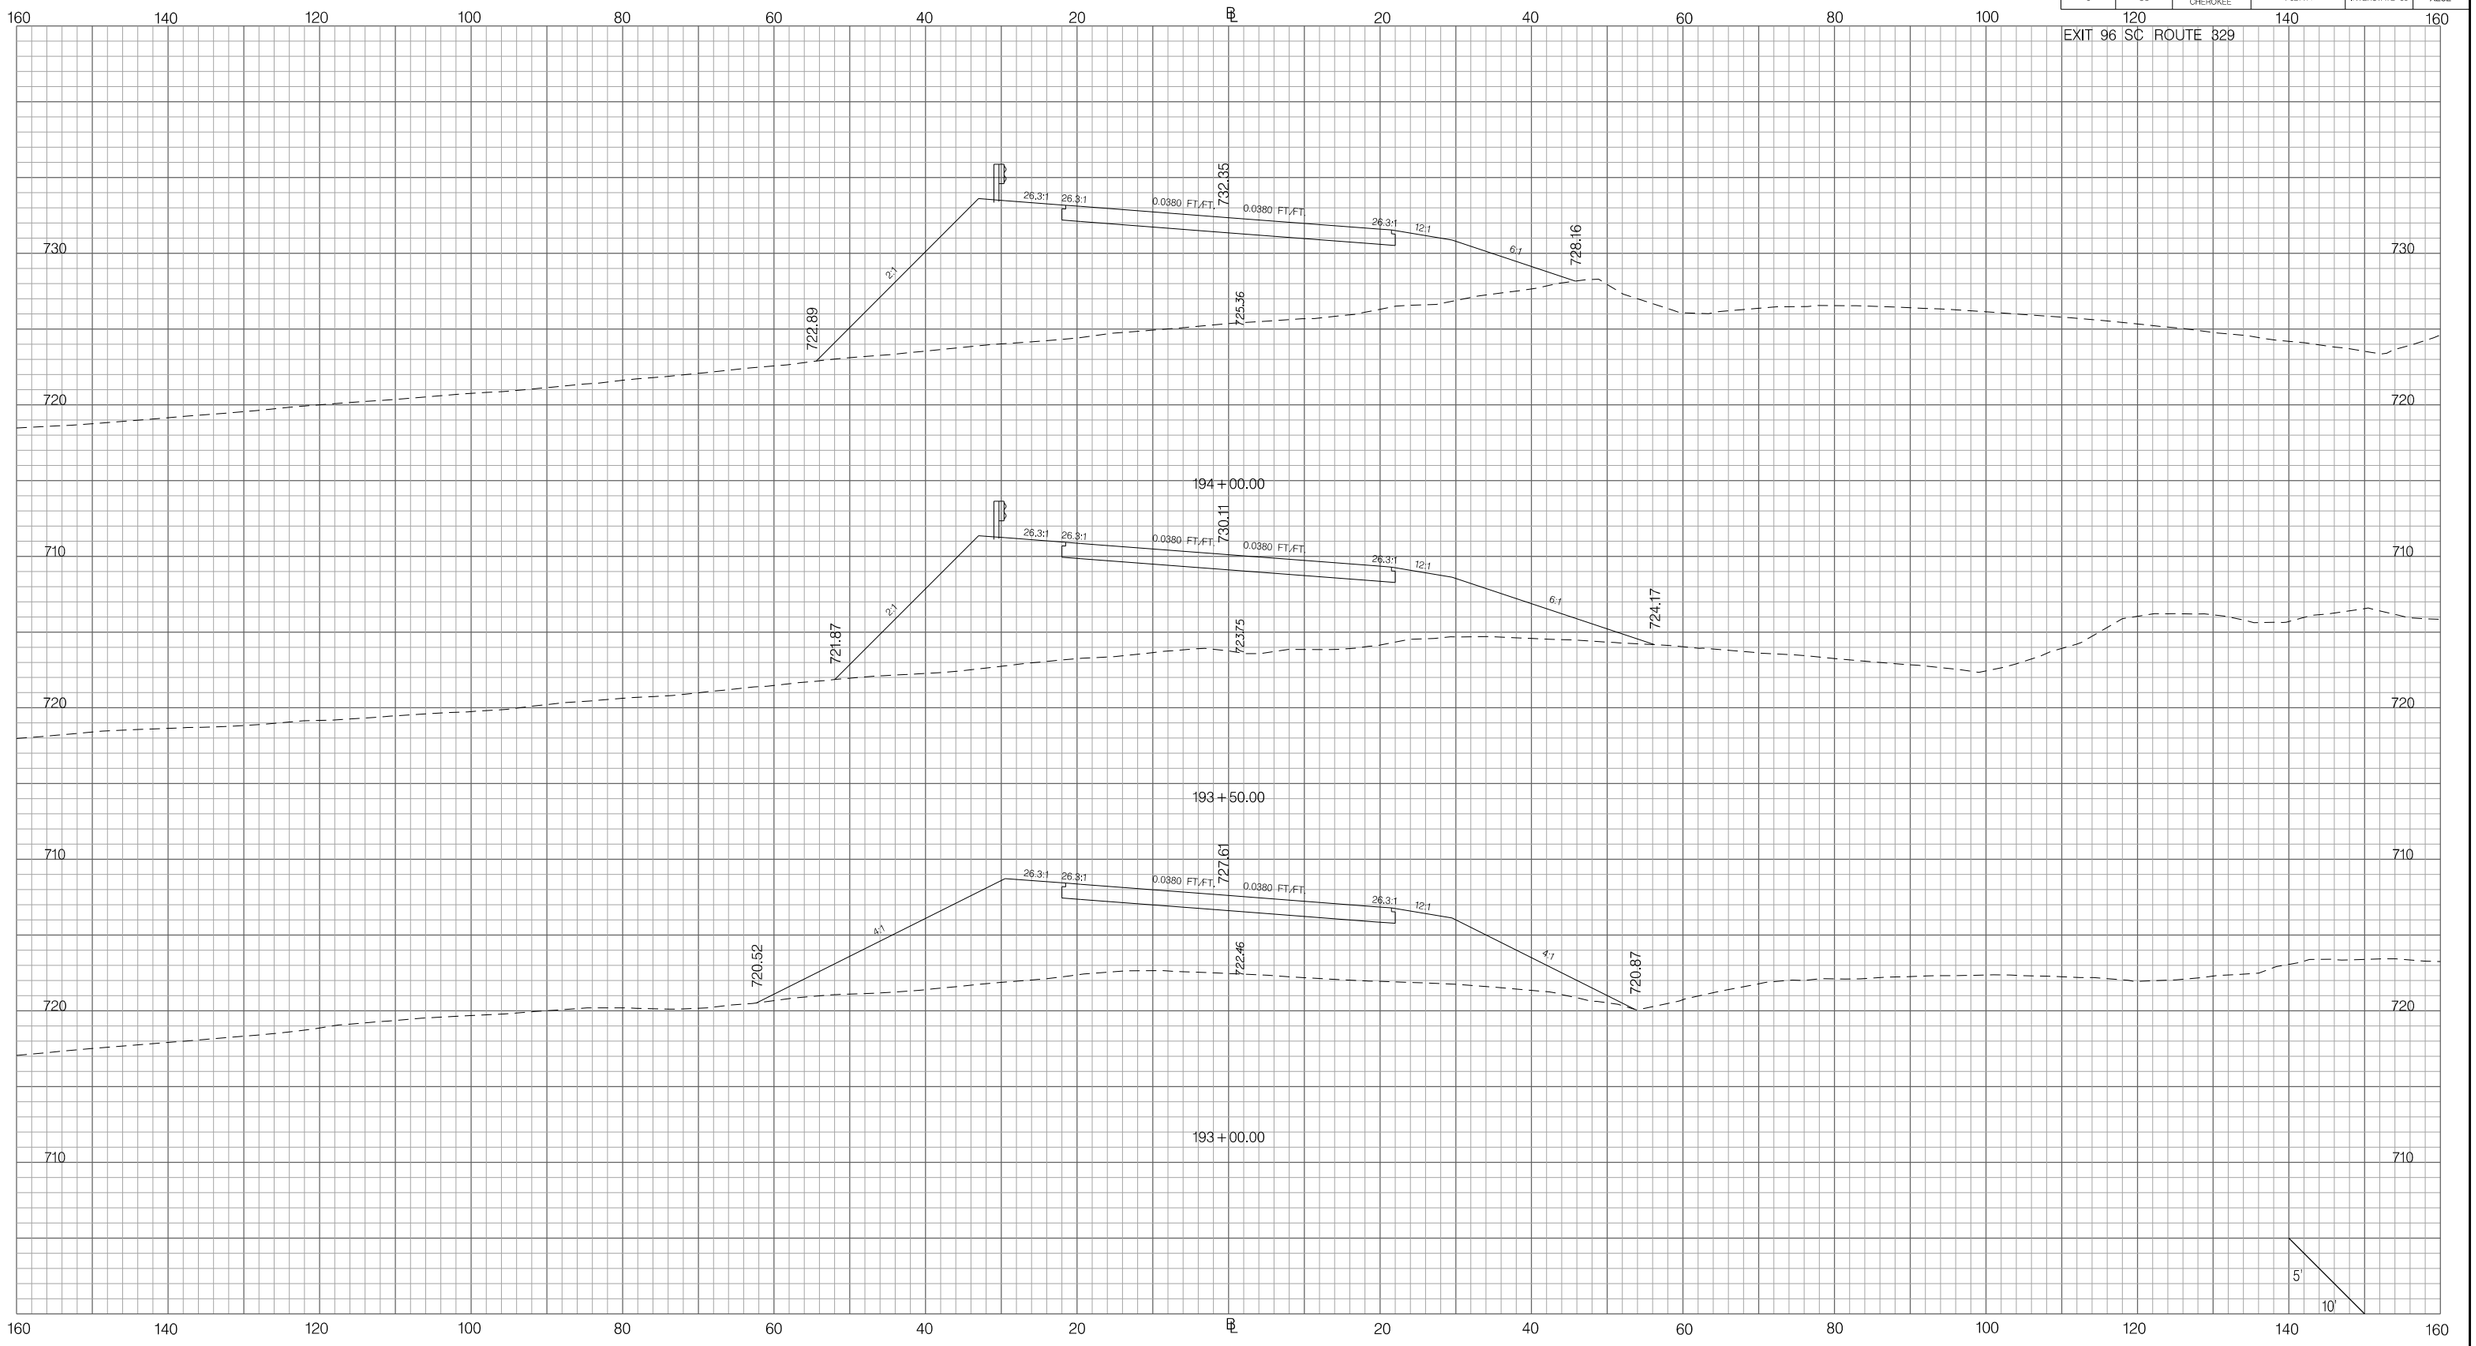

Z:\Projects\14-60 I85 Widening Cherokee Co MM80-96\Dgn\CrossSections\CROSS SECTION SHEET FILES\PX_96SC329.dgn
6/20/2016

PRELIMINARY
NOT FOR CONSTRUCTION

SCALE: 1" =

REV. NO.	BY	DATE	DESCRIPTION OF REVISION
7			
6			
5			
4			
3			
2			
1			

SOUTH CAROLINA DEPARTMENT OF TRANSPORTATION
INTERSTATE 85

CROSS SECTION SHEET

INTERSTATE 85 MILE MARKER 90–97
SEGMENT C

FED. RD. DIV. NO.	STATE	COUNTY	PROJECT ID	ROAD / ROUTE NO.	SHEET NO.
3	SC	SPARTANBURG CHEROKEE	P027114	INTERSTATE 85	X253

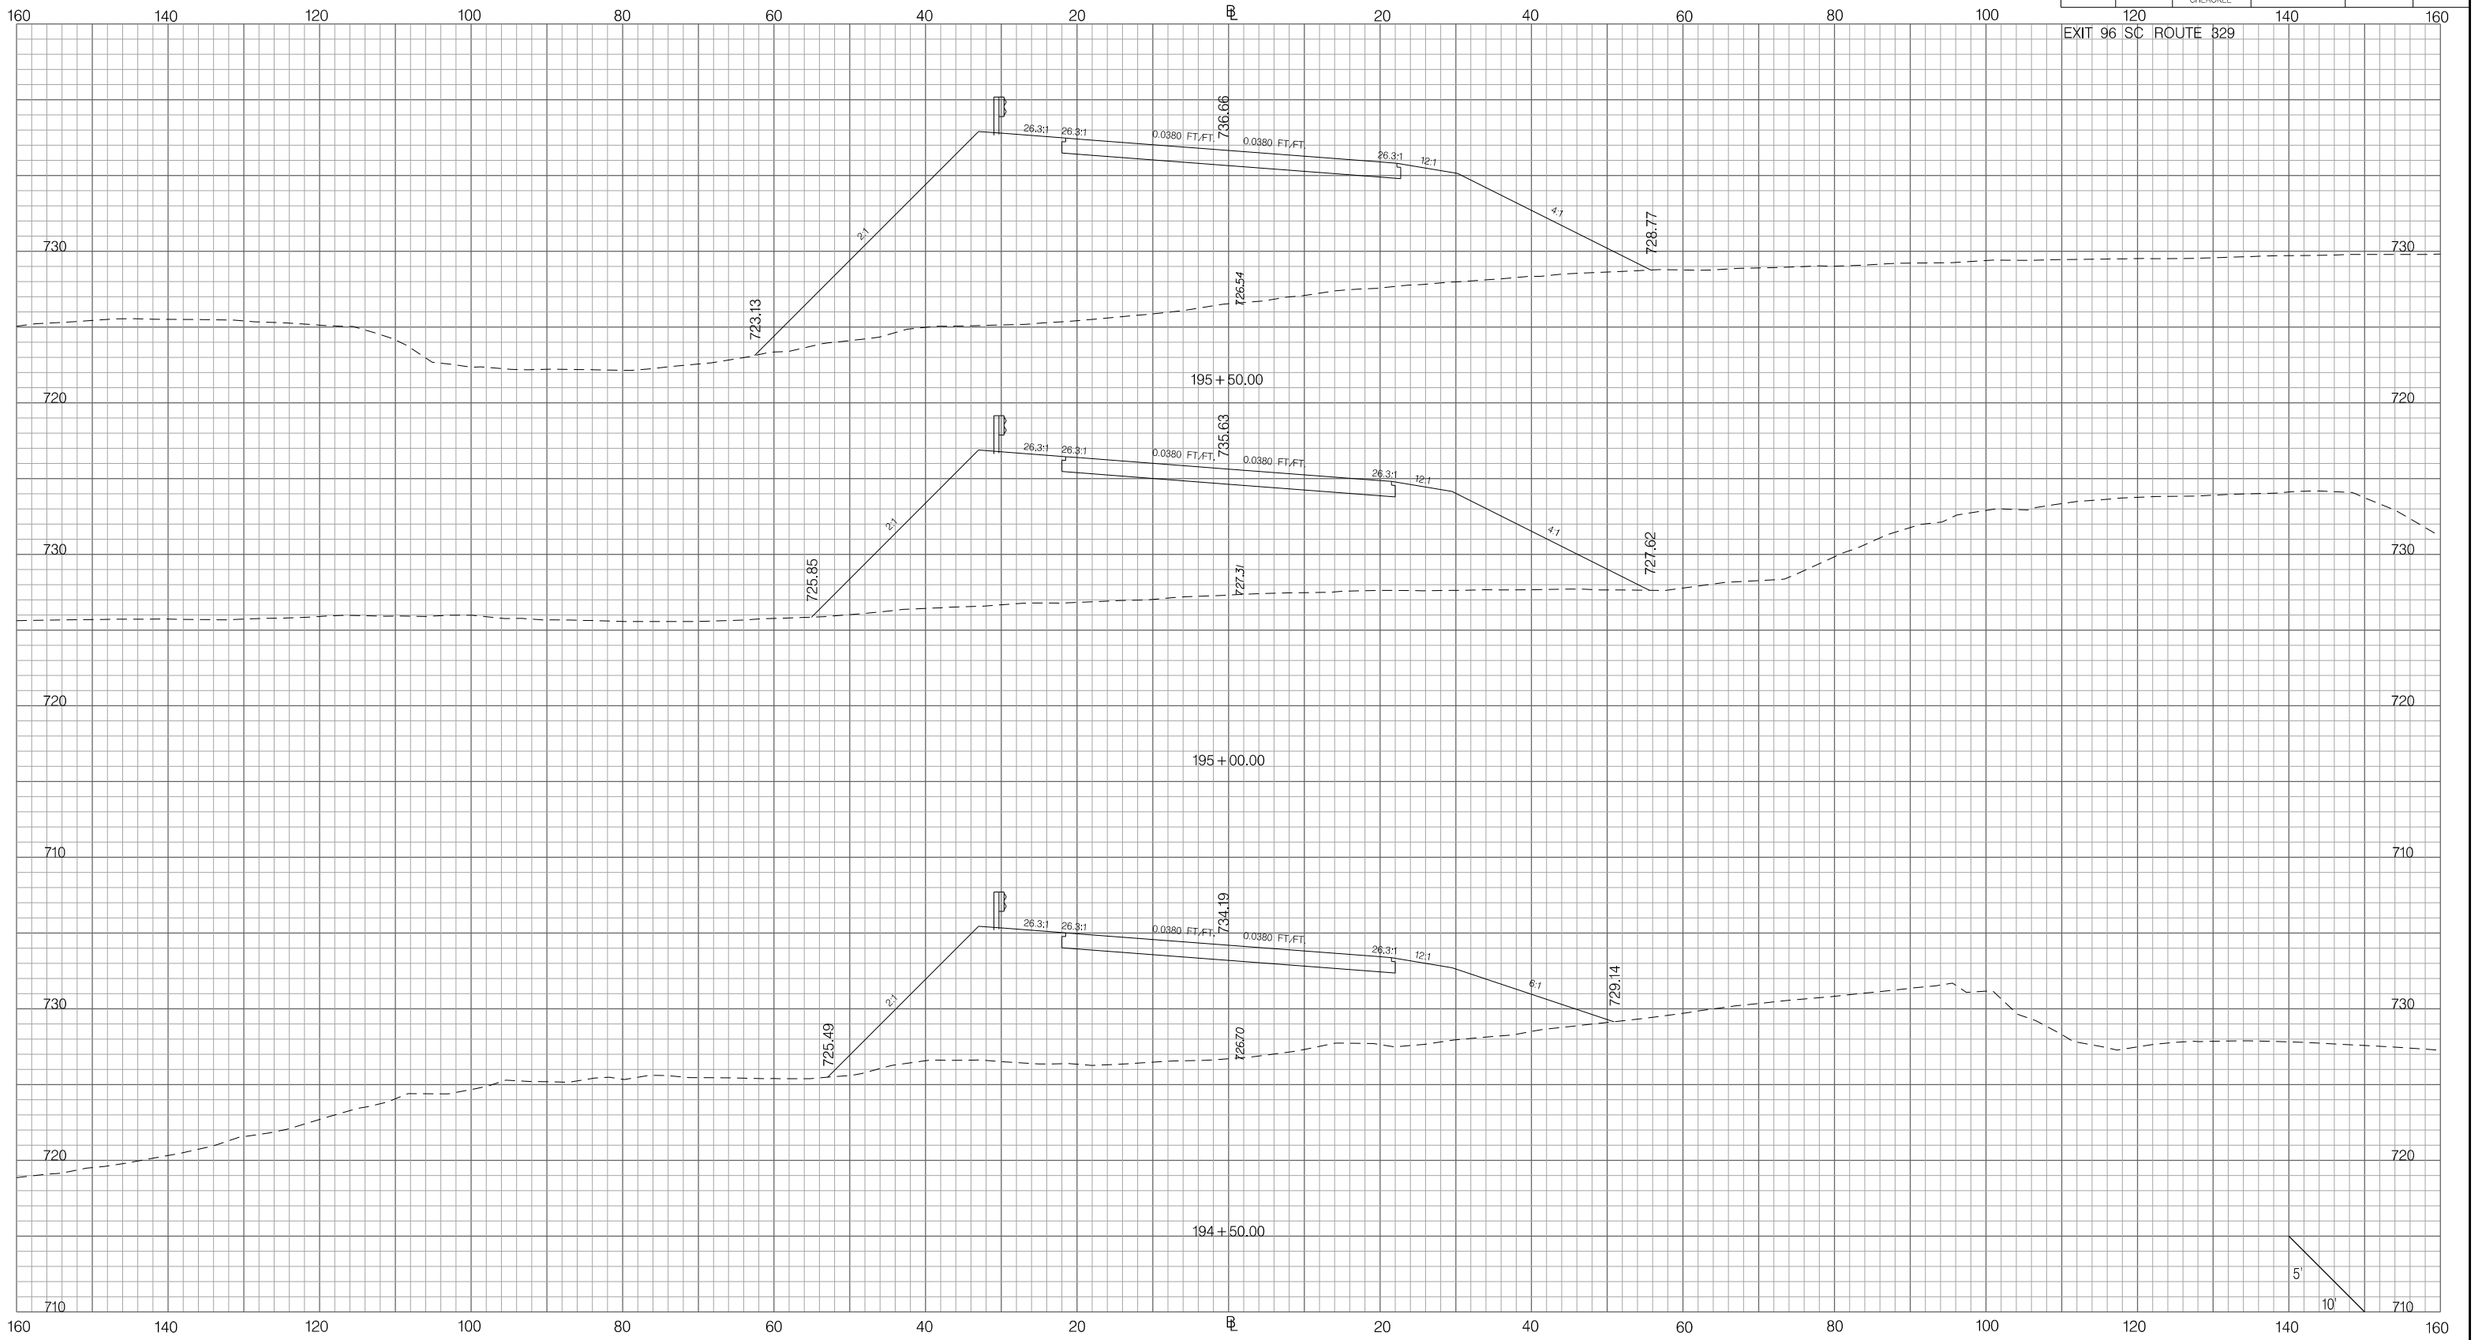

PRELIMINARY
NOT FOR CONSTRUCTION

SCALE: 1" =

REV. NO.	BY	DATE	DESCRIPTION OF REVISION
7			
6			
5			
4			
3			
2			
1			

SOUTH CAROLINA DEPARTMENT OF TRANSPORTATION
INTERSTATE 85

CROSS SECTION SHEET

INTERSTATE 85 MILE MARKER 90–97
SEGMENT C

Z:\Projects\14-60 I85 Widening Cherokee Co MM80-96\Dgn\CrossSections\CROSS SECTION SHEET FILES\PX_96SC329.dgn
6/20/2016

FED. RD. DIV. NO.	STATE	COUNTY	PROJECT ID	ROAD / ROUTE NO.	SHEET NO.
3	SC	SPARTANBURG CHEROKEE	P027114	INTERSTATE 85	X254

EXIT 96 SC ROUTE 329

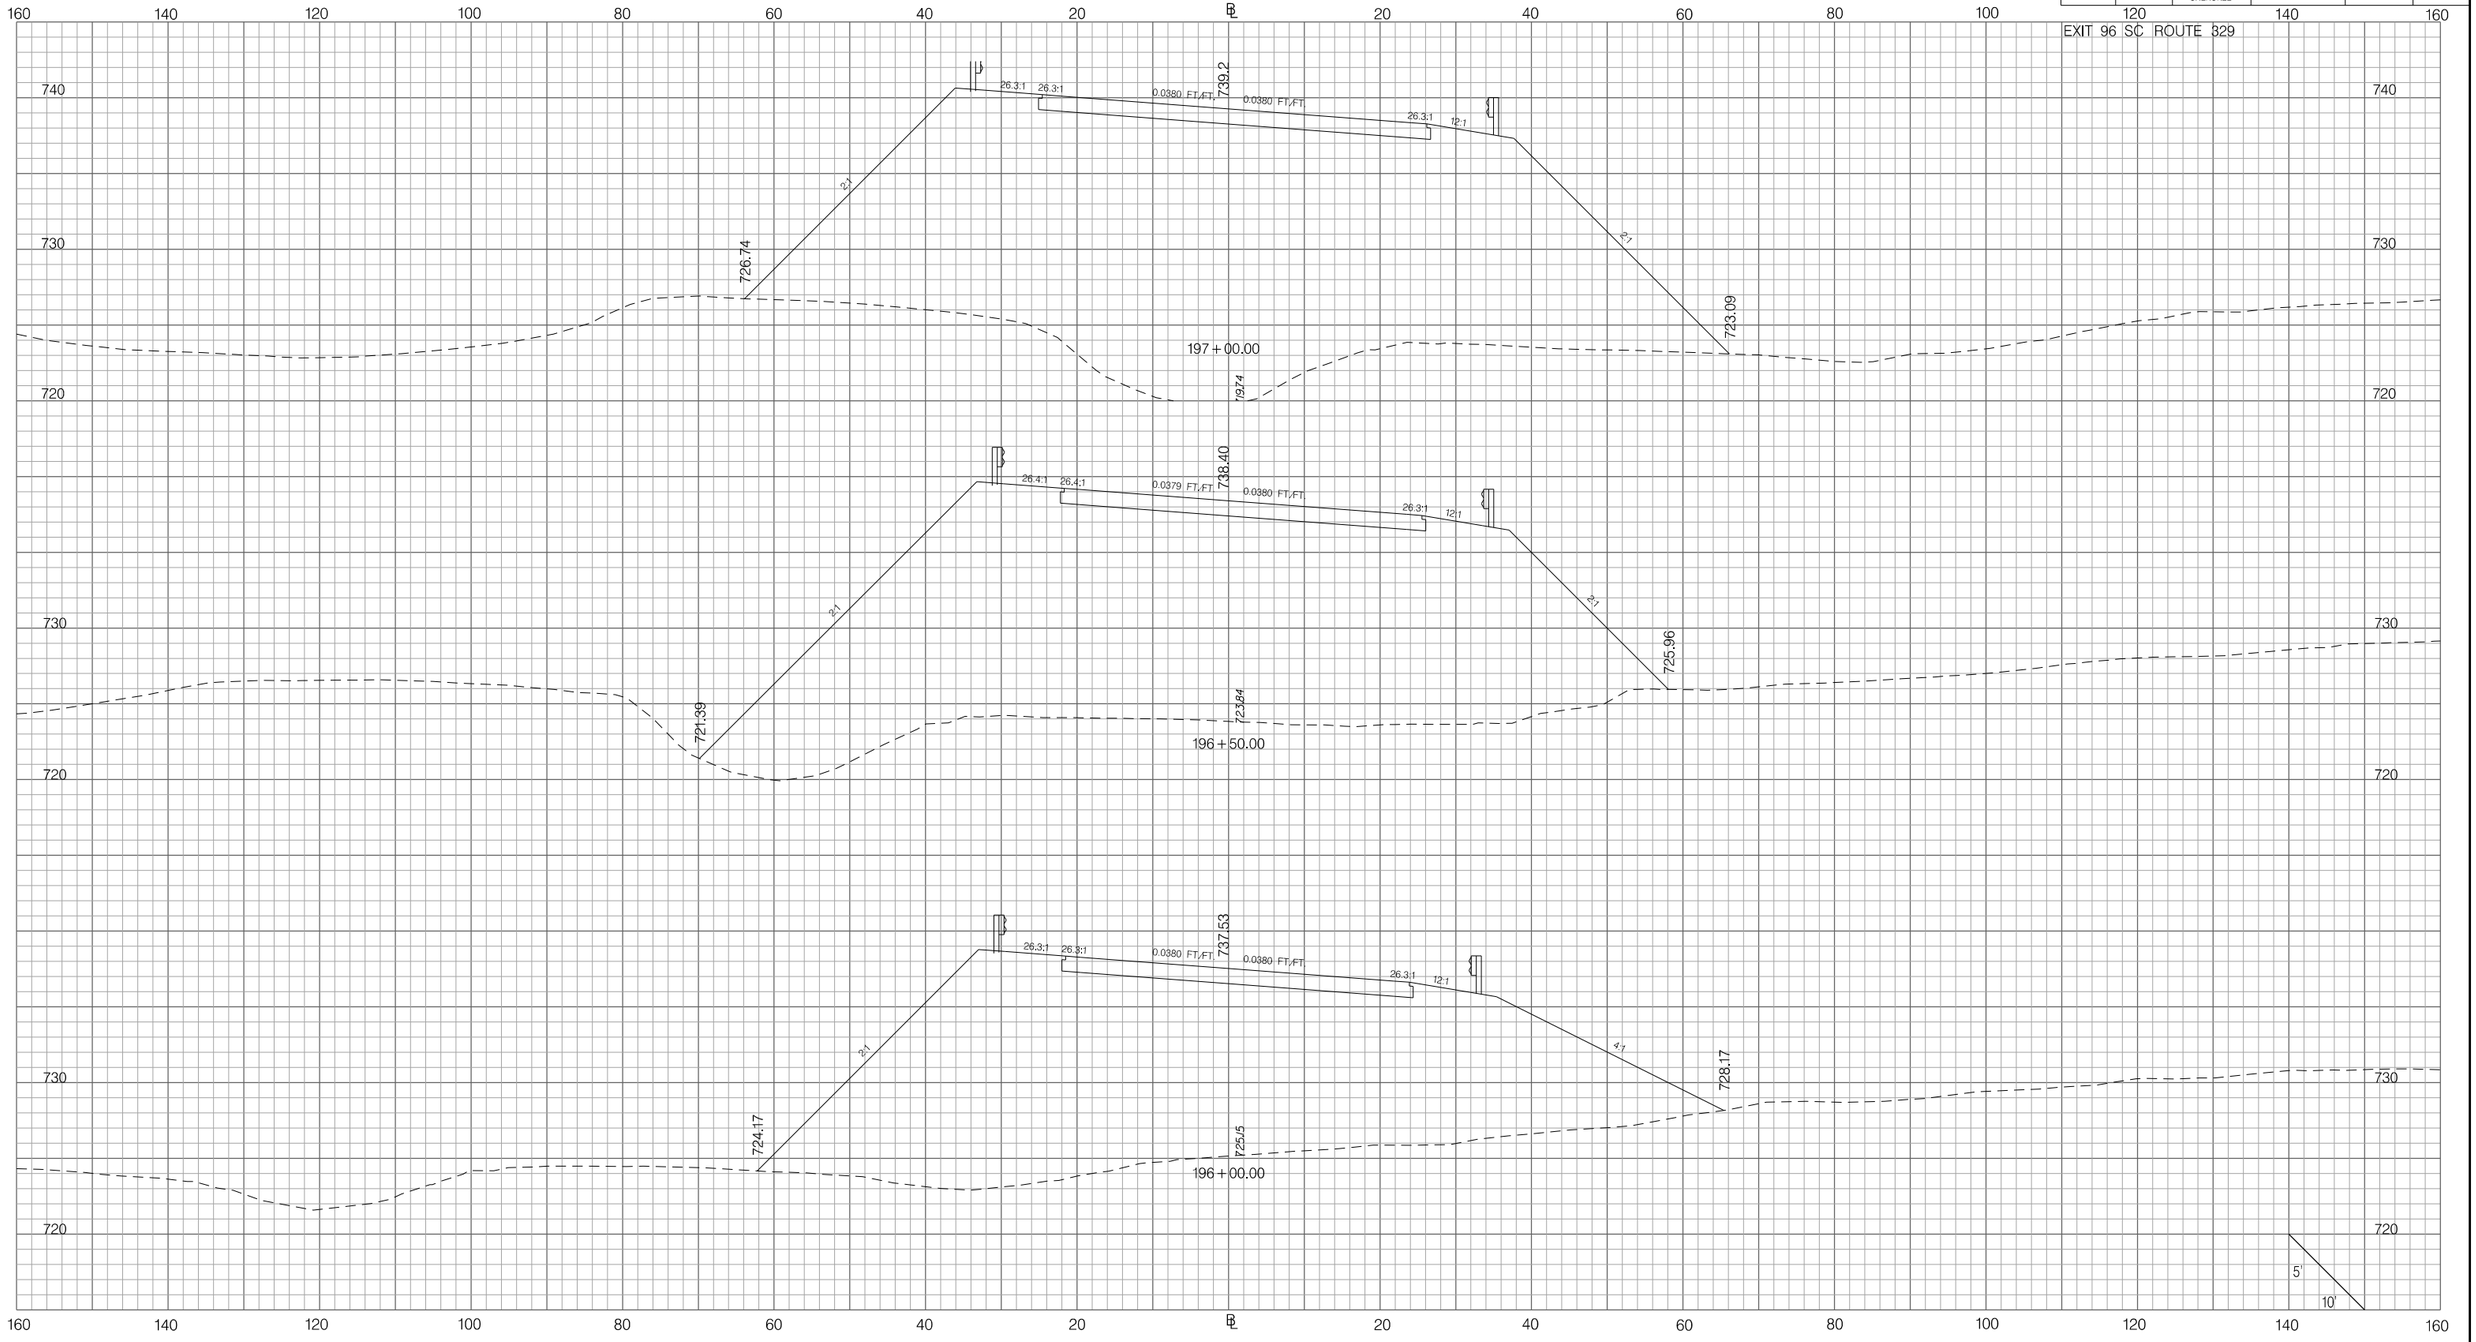

PRELIMINARY
NOT FOR CONSTRUCTION

SCALE: 1" =

REV. NO.	BY	DATE	DESCRIPTION OF REVISION
7			
6			
5			
4			
3			
2			
1			

SOUTH CAROLINA DEPARTMENT OF TRANSPORTATION
INTERSTATE 85

CROSS SECTION SHEET

INTERSTATE 85 MILE MARKER 90–97
SEGMENT C

Z:\Projects\14-60 I85 Widening Cherokee Co MM80-96\Dgn\CrossSections\CROSS SECTION SHEET FILES\PX_96SC329.dgn
6/20/2016

FED. RD. DIV. NO.	STATE	COUNTY	PROJECT ID	ROAD / ROUTE NO.	SHEET NO.
3	SC	SPARTANBURG CHEROKEE	P027114	INTERSTATE 85	X255

EXIT 96 SC ROUTE 329

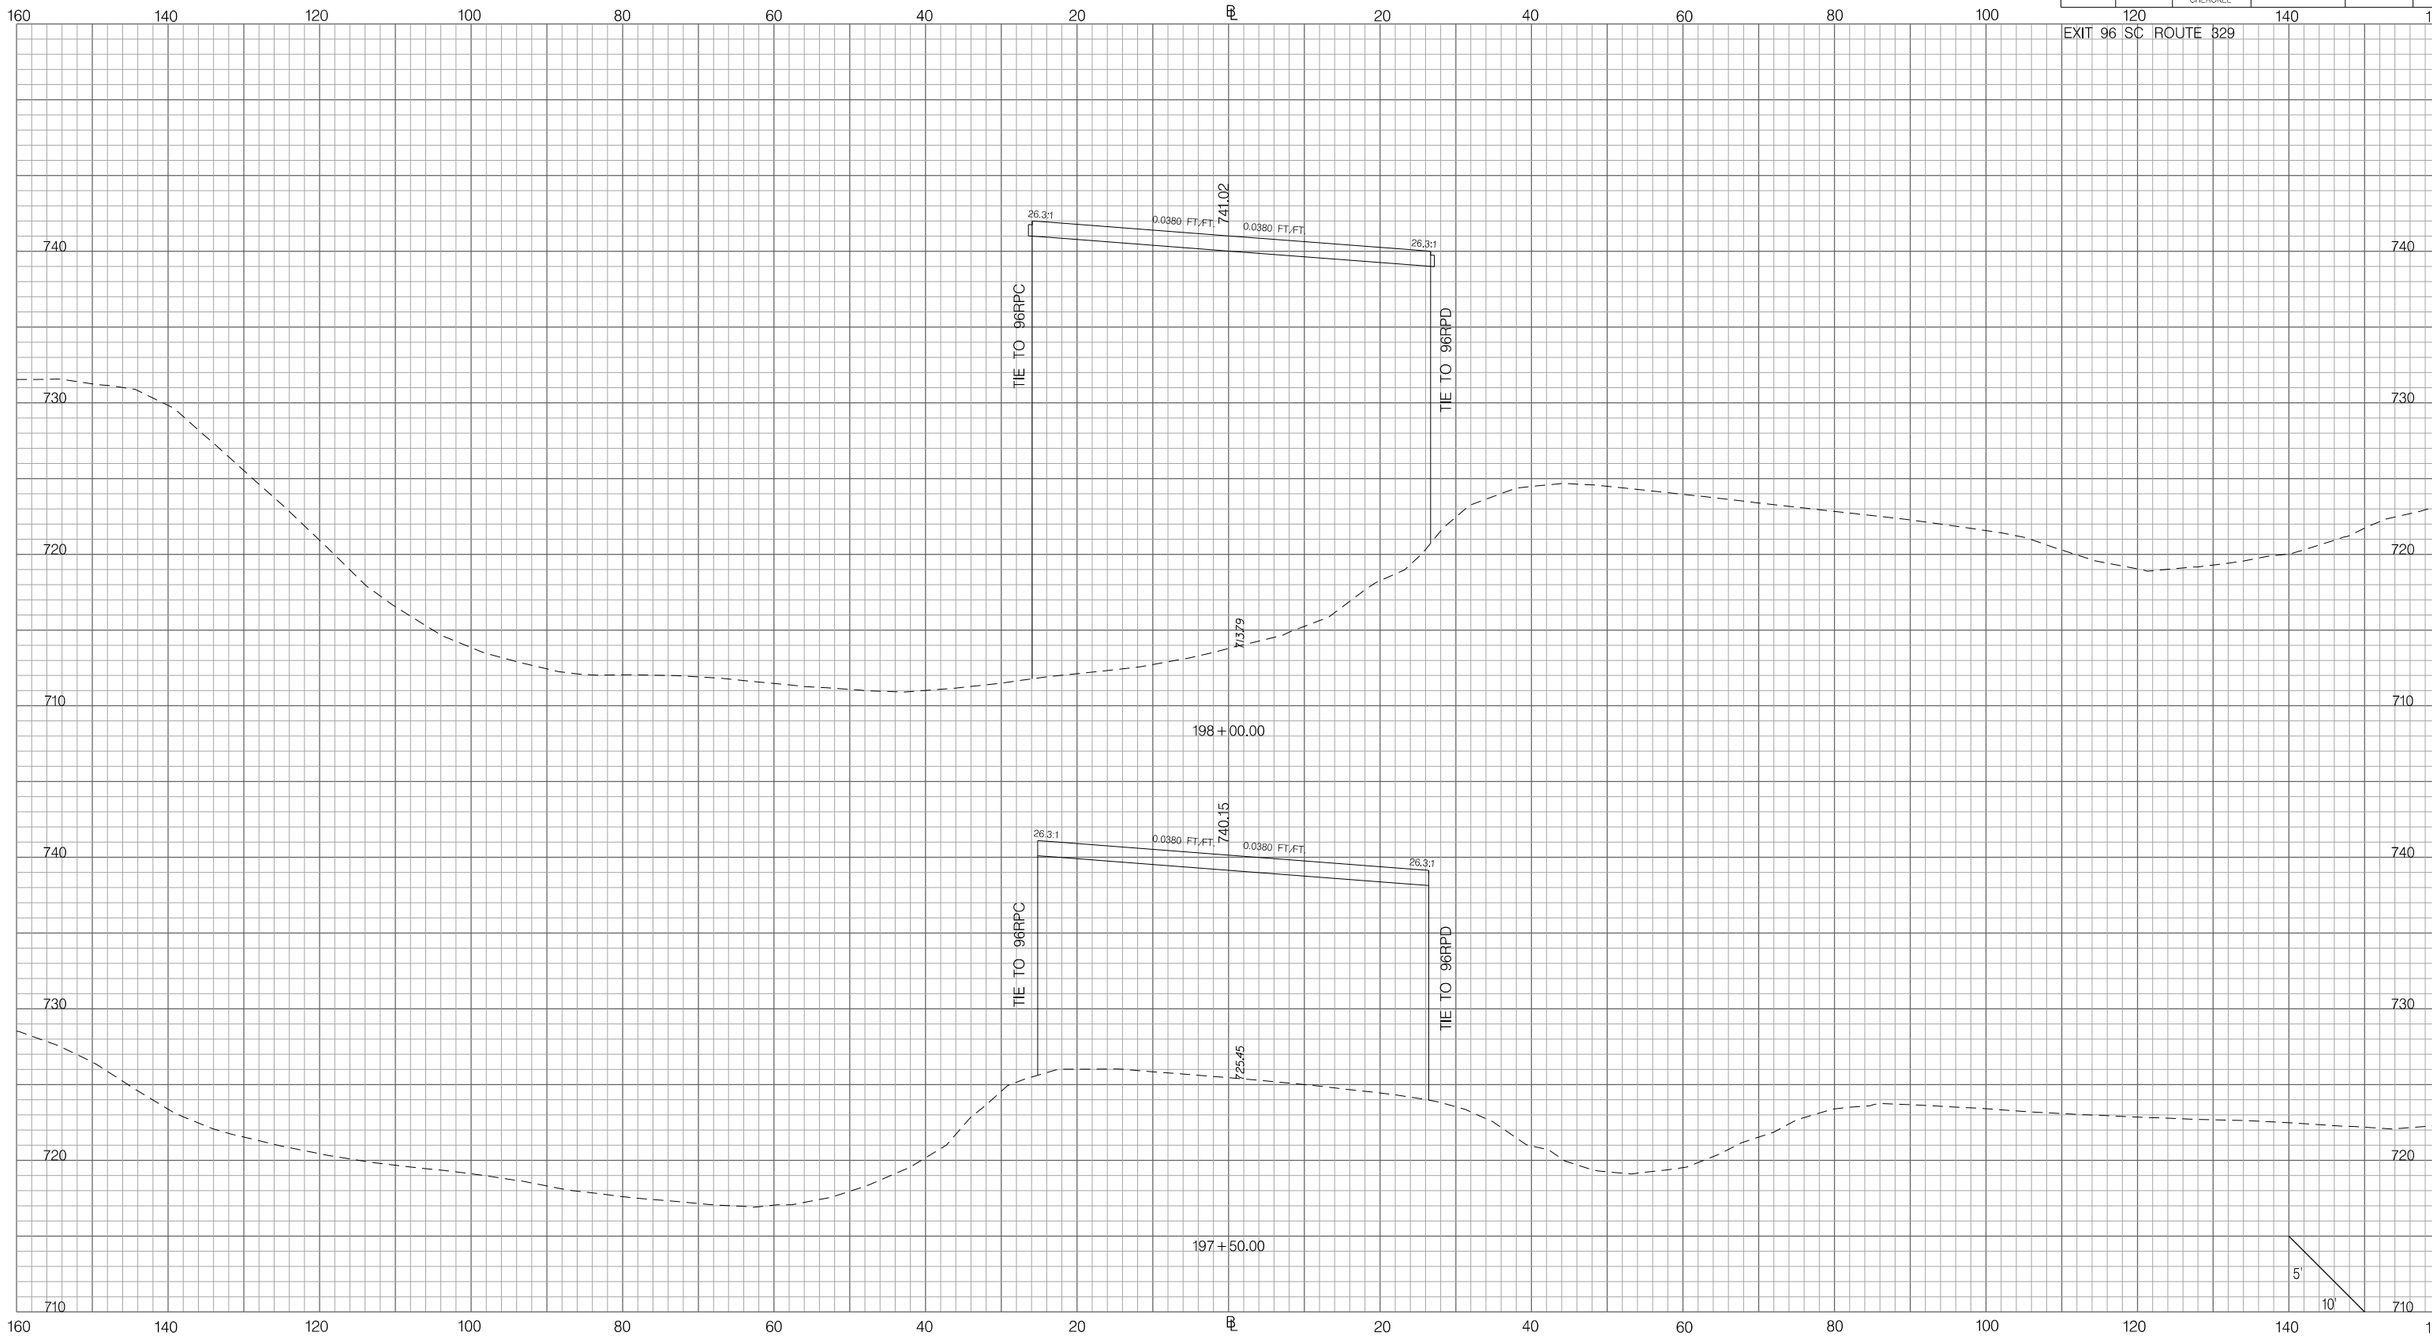

PRELIMINARY
NOT FOR CONSTRUCTION

SCALE: 1" =

REV.NO.	BY	DATE	DESCRIPTION OF REVISION
7			
6			
5			
4			
3			
2			
1			

SOUTH CAROLINA DEPARTMENT OF TRANSPORTATION
INTERSTATE 85

CROSS SECTION SHEET

INTERSTATE 85 MILE MARKER 90–97
SEGMENT C

Z:\Projects\14-60 I85 Widening Cherokee Co MM80-96\Dgn\CrossSections\CROSS SECTION SHEET FILES\PX_96SC329.dgn
6/20/2016

FED. RD. DIV. NO.	STATE	COUNTY	PROJECT ID	ROAD / ROUTE NO.	SHEET NO.
3	SC	SPARTANBURG CHEROKEE	P027114	INTERSTATE 85	X256

EXIT 96 SC ROUTE 329

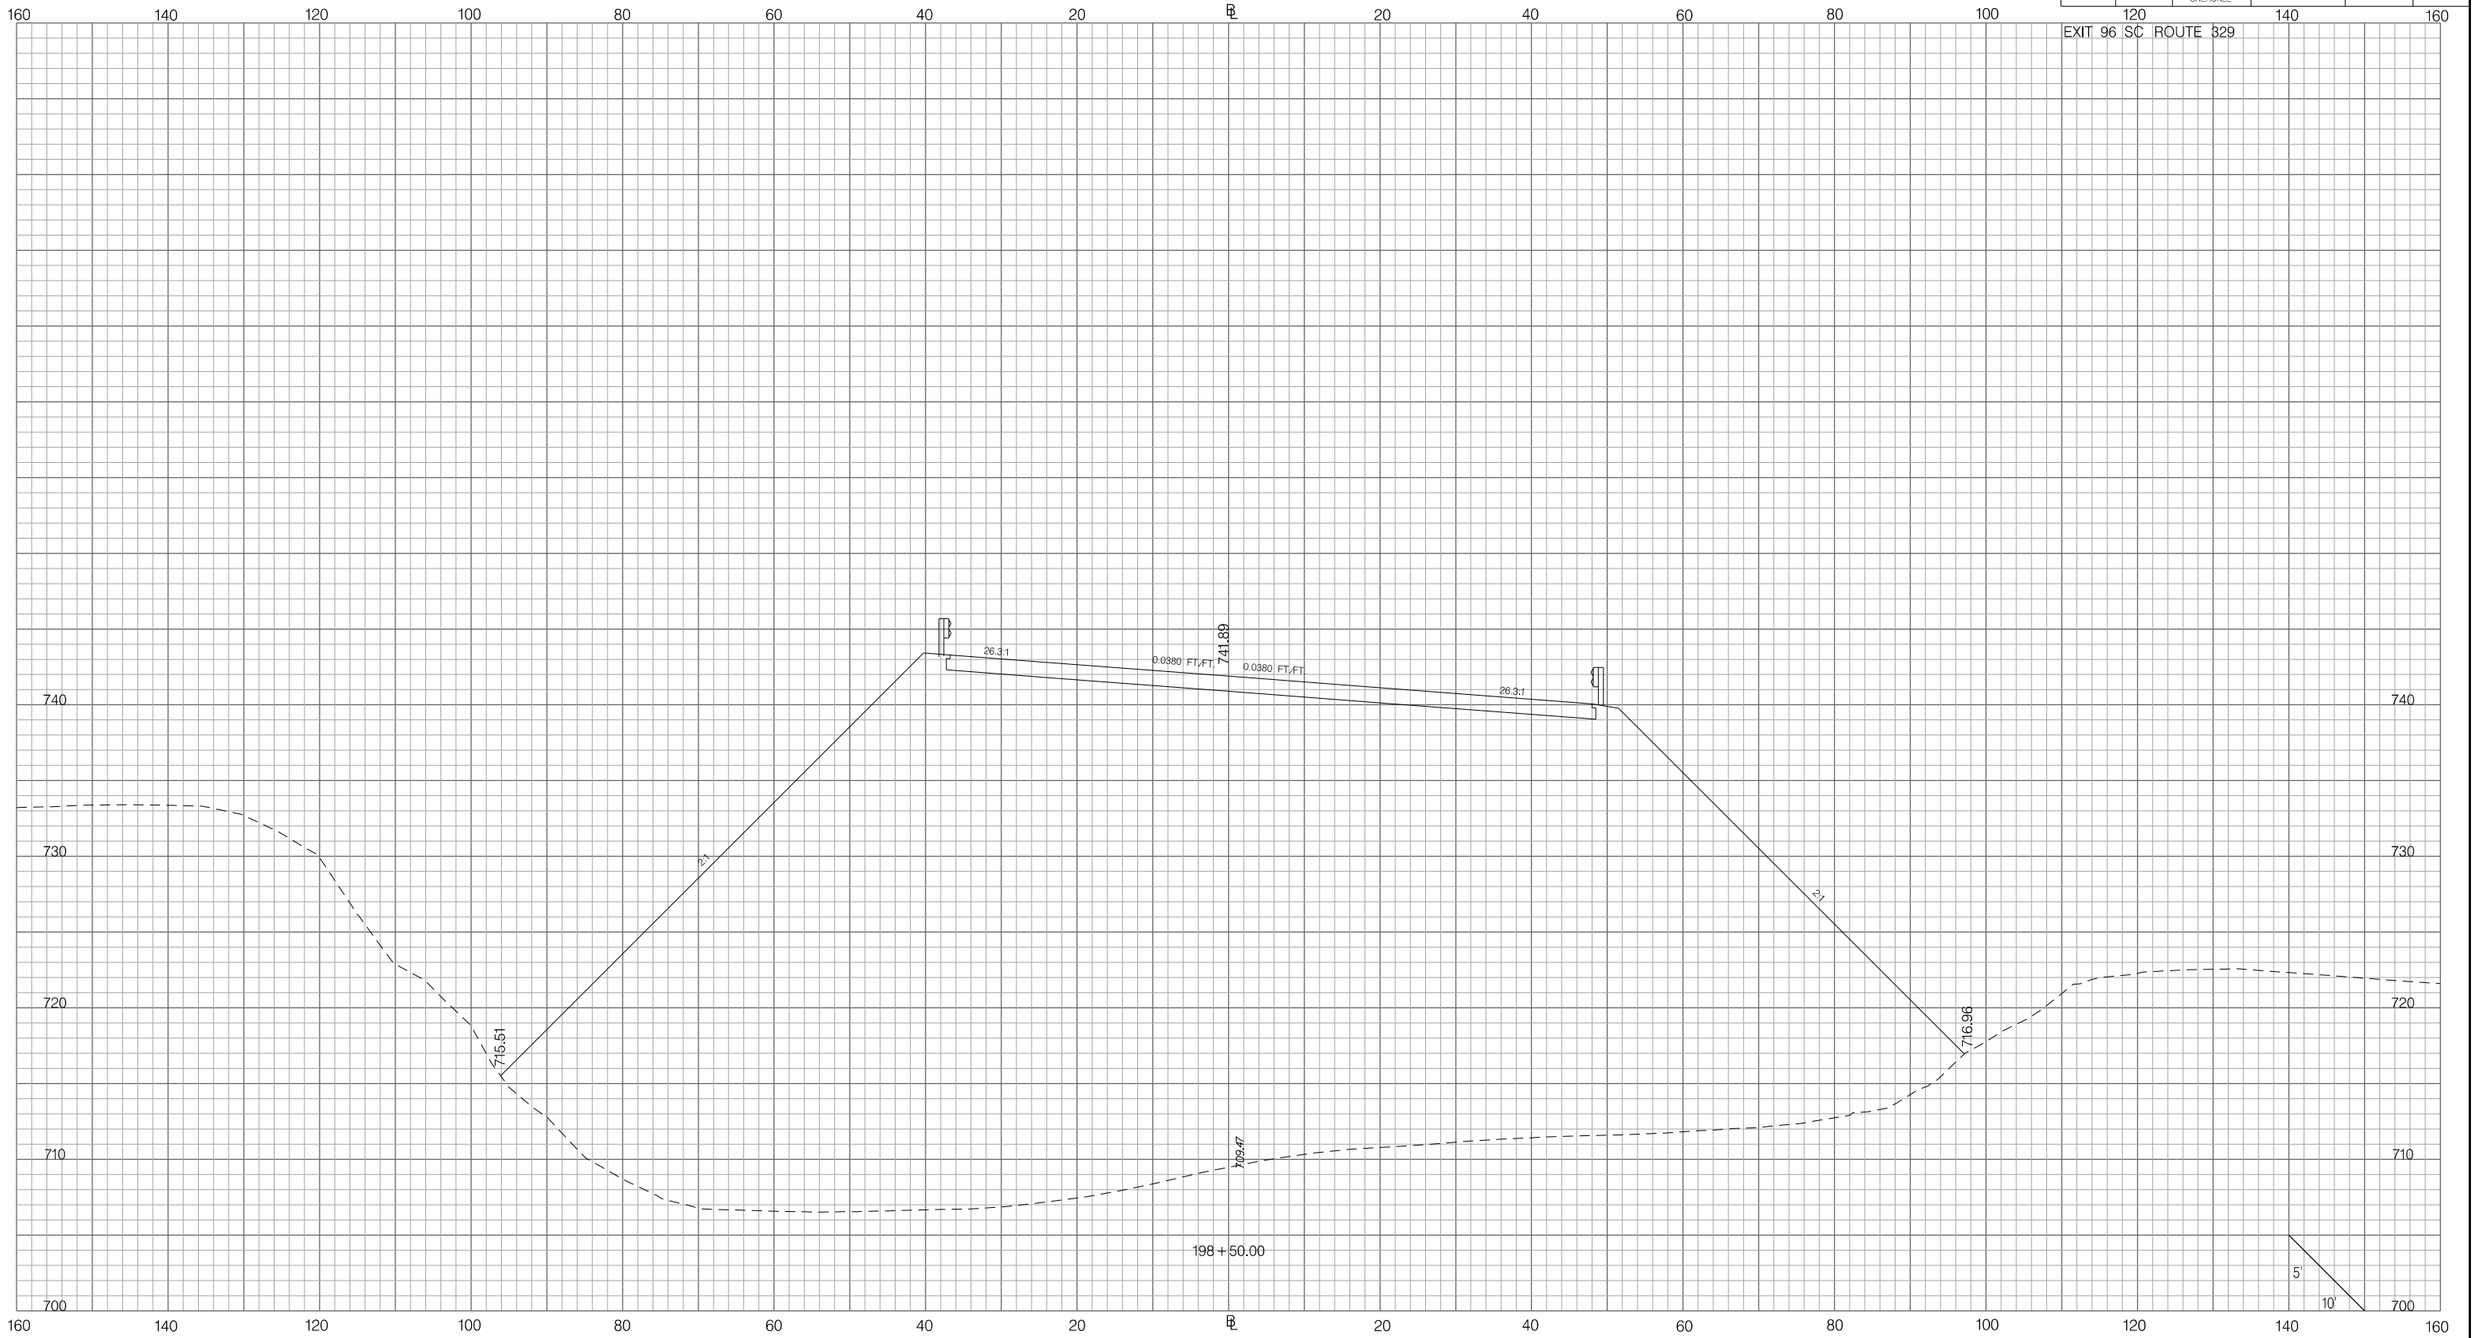

PRELIMINARY
NOT FOR CONSTRUCTION

SCALE: 1" =

REV. NO.	BY	DATE	DESCRIPTION OF REVISION
7			
6			
5			
4			
3			
2			
1			

SOUTH CAROLINA DEPARTMENT OF TRANSPORTATION
INTERSTATE 85

CROSS SECTION SHEET

INTERSTATE 85 MILE MARKER 90–97
SEGMENT C

Z:\Projects\14-60 I85 Widening Cherokee Co MM80-96\Dgn\CrossSections\CROSS SECTION SHEET FILES\PX_96SC329.dgn
6/20/2016

FED. RD. DIV. NO.	STATE	COUNTY	PROJECT ID	ROAD / ROUTE NO.	SHEET NO.
3	SC	SPARTANBURG CHEROKEE	P027114	INTERSTATE 85	X257

EXIT 96 SC ROUTE 329

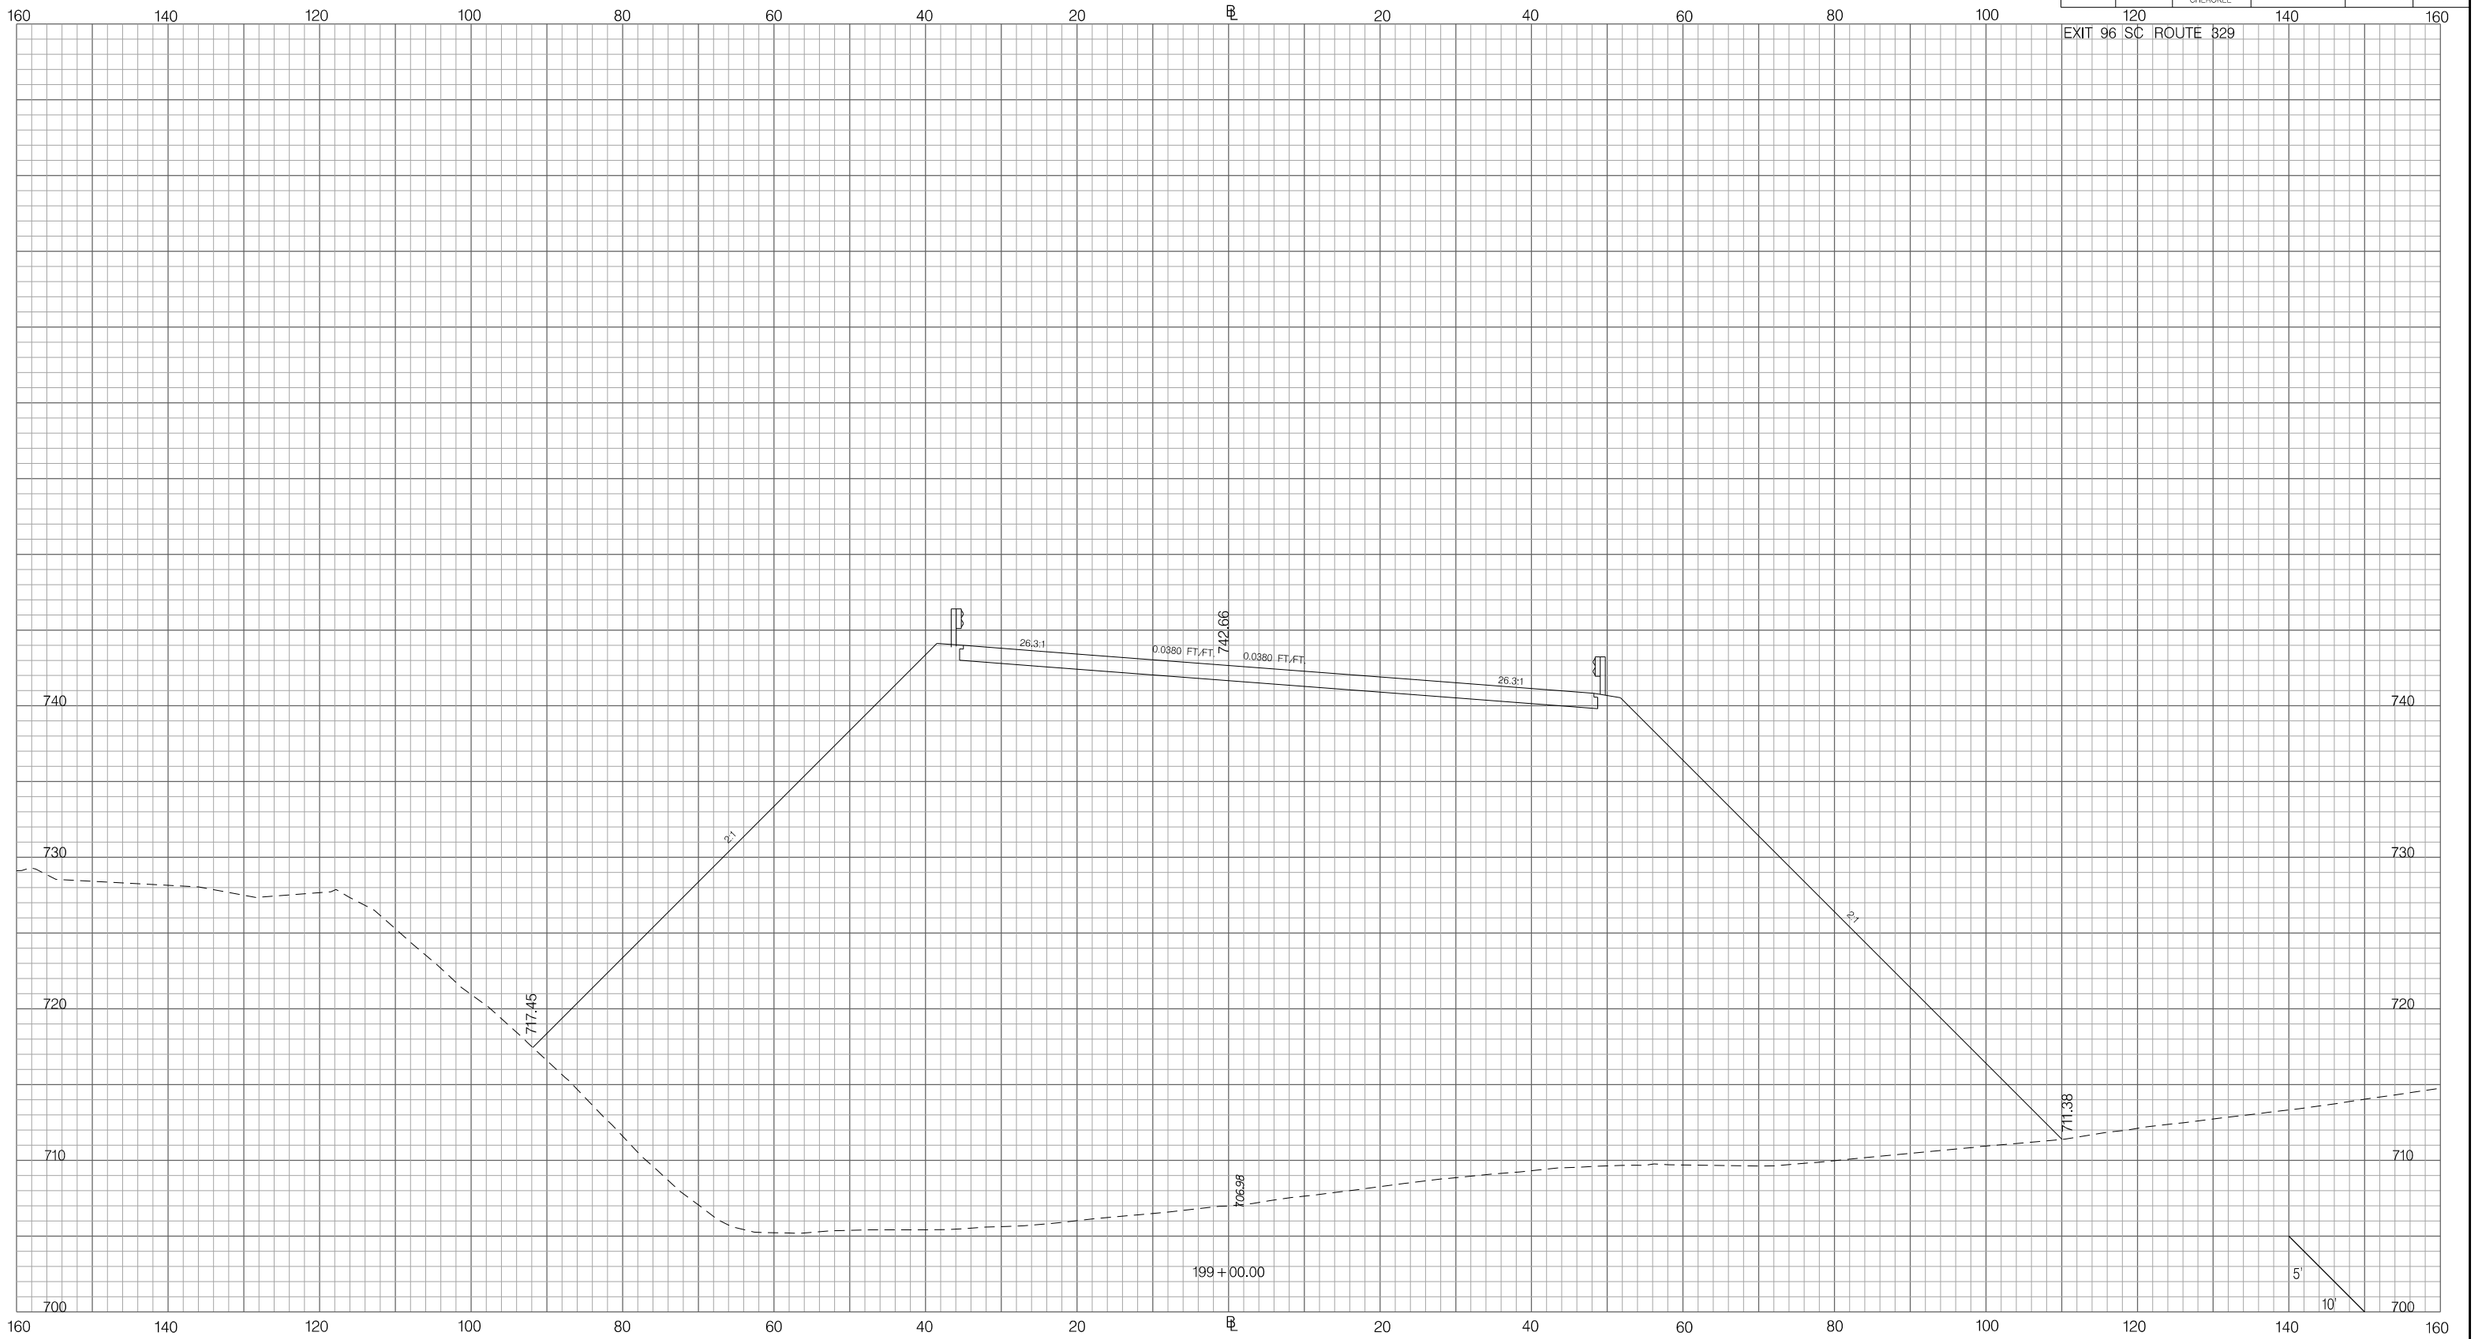

PRELIMINARY
NOT FOR CONSTRUCTION

SCALE: 1" =

REV.NO.	BY	DATE	DESCRIPTION OF REVISION
7			
6			
5			
4			
3			
2			
1			

SOUTH CAROLINA DEPARTMENT OF TRANSPORTATION
INTERSTATE 85

CROSS SECTION SHEET

INTERSTATE 85 MILE MARKER 90–97
SEGMENT C

Z:\Projects\14-60 I85 Widening Cherokee Co MM80-96\Dgn\CrossSections\CROSS SECTION SHEET FILES\PX_96SC329.dgn
6/20/2016

FED. RD. DIV. NO.	STATE	COUNTY	PROJECT ID	ROAD / ROUTE NO.	SHEET NO.
3	SC	SPARTANBURG CHEROKEE	P027114	INTERSTATE 85	X258

EXIT 96 SC ROUTE 329

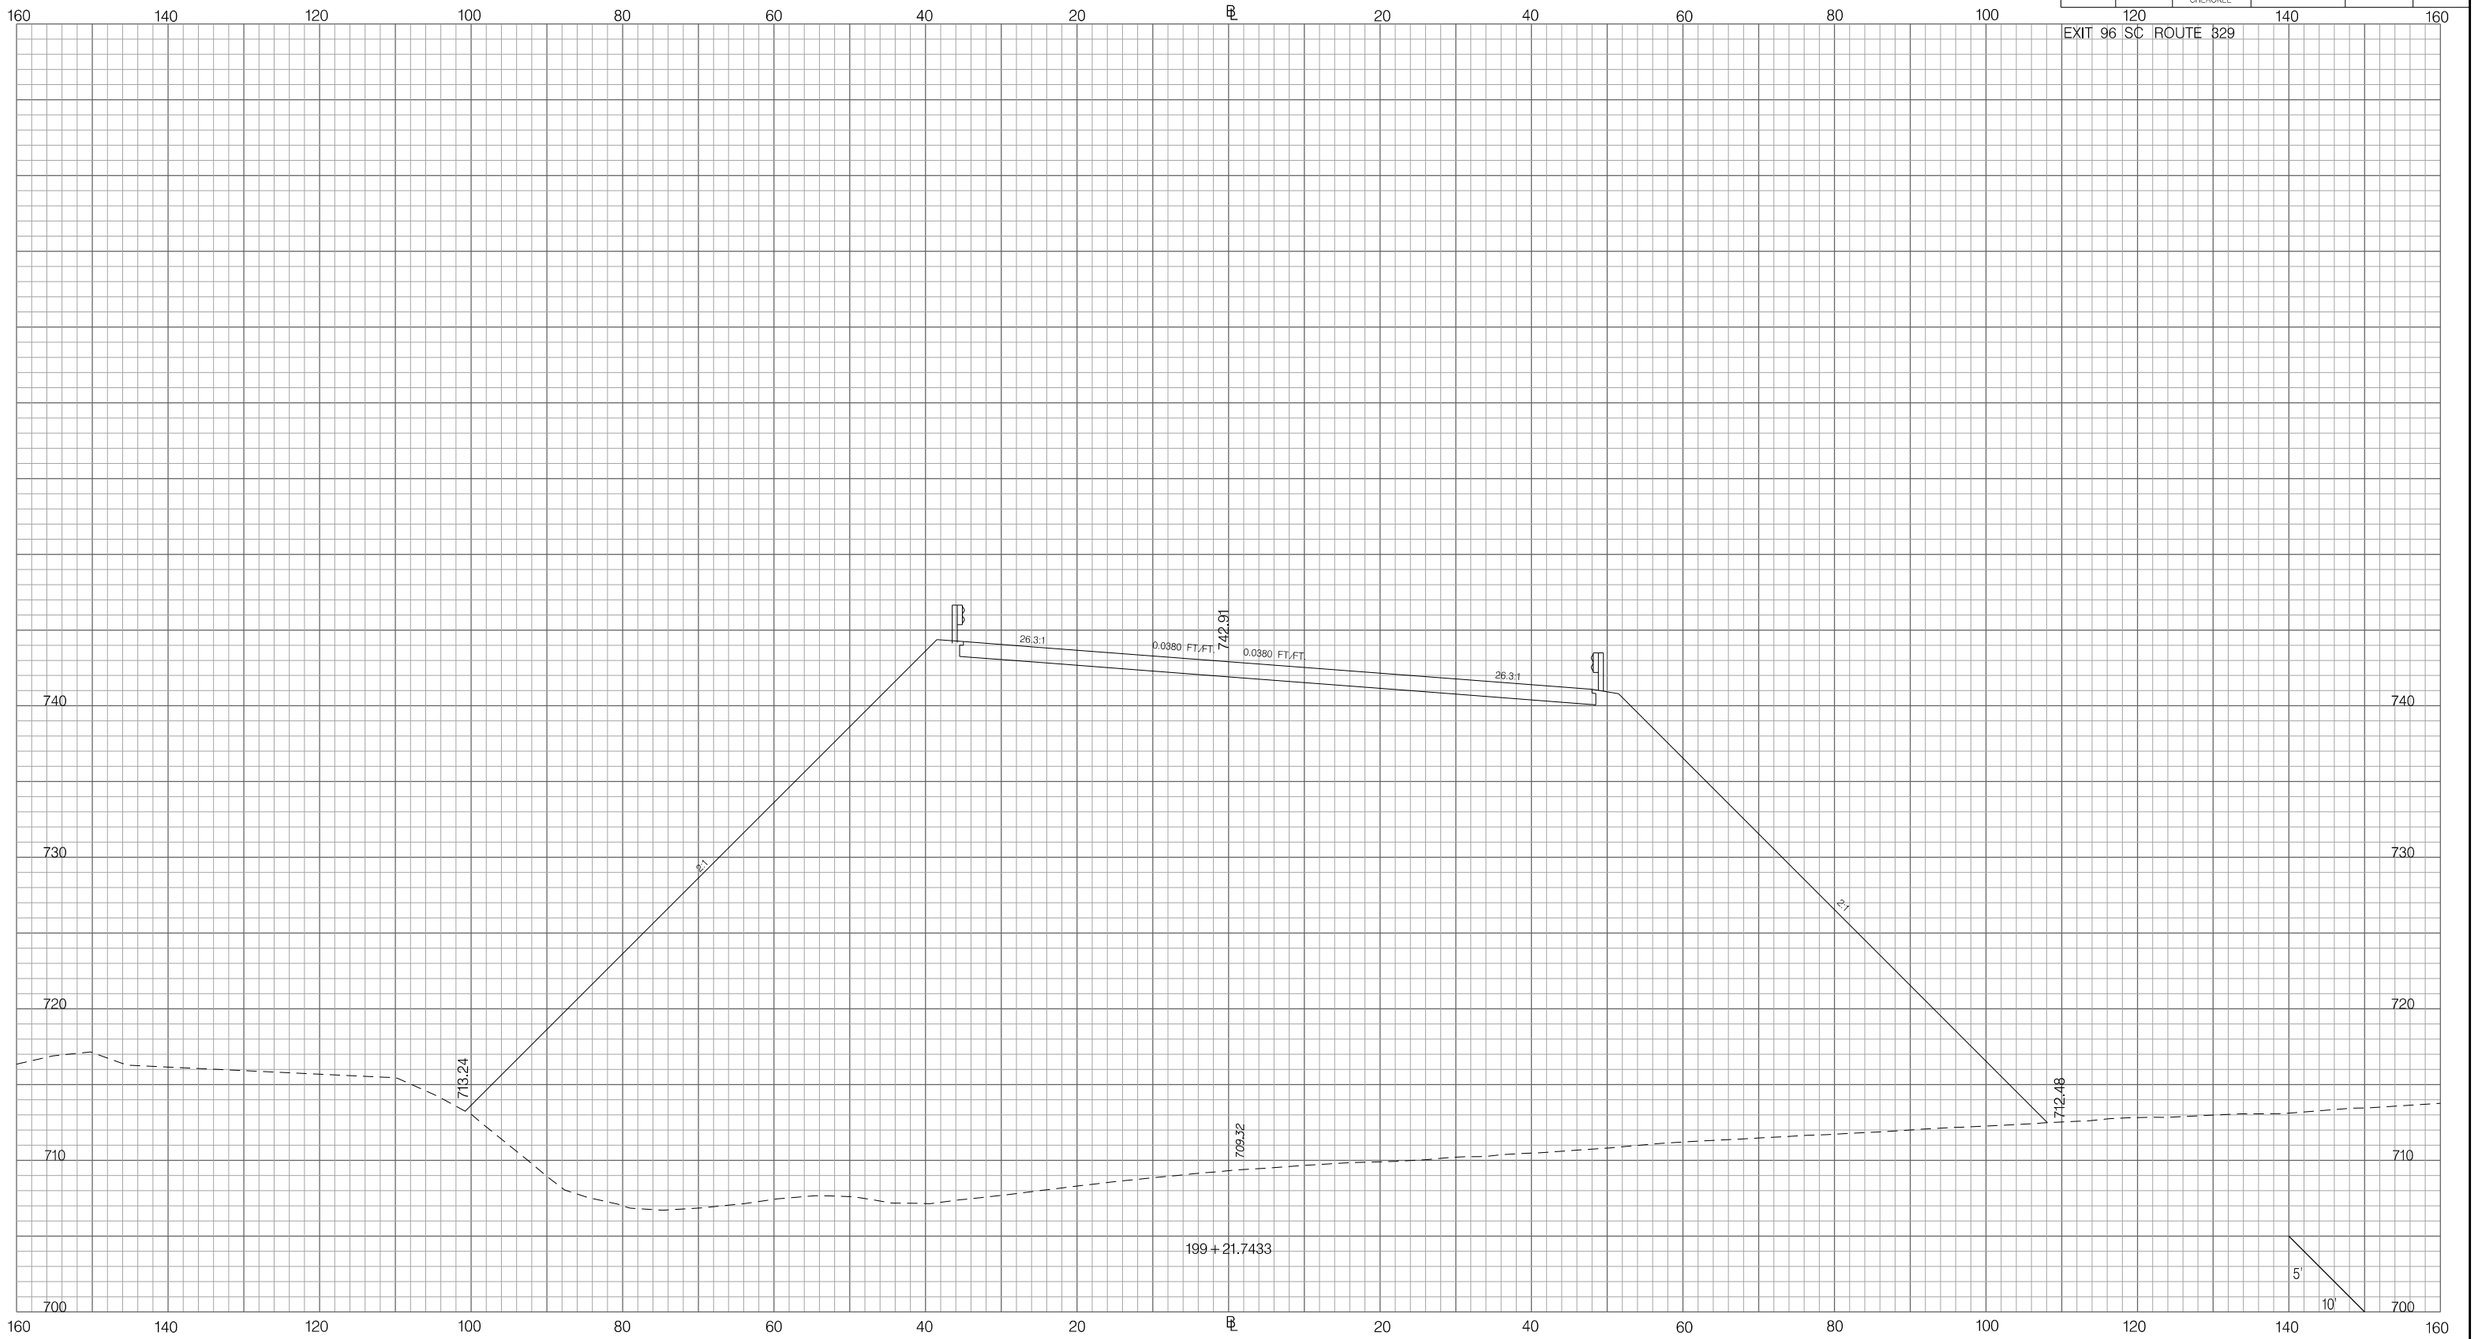

PRELIMINARY
NOT FOR CONSTRUCTION

SCALE: 1" =

REV. NO.	BY	DATE	DESCRIPTION OF REVISION
7			
6			
5			
4			
3			
2			
1			

SOUTH CAROLINA DEPARTMENT OF TRANSPORTATION
INTERSTATE 85

CROSS SECTION SHEET

INTERSTATE 85 MILE MARKER 90–97
SEGMENT C

Z:\Projects\14-60 I85 Widening Cherokee Co MM80-96\Dgn\CrossSections\CROSS SECTION SHEET FILES\PX_96SC329.dgn
6/20/2016

FED. RD. DIV. NO.	STATE	COUNTY	PROJECT ID	ROAD / ROUTE NO.	SHEET NO.
3	SC	SPARTANBURG CHEROKEE	P027114	INTERSTATE 85	X259

EXIT 96 SC ROUTE 329

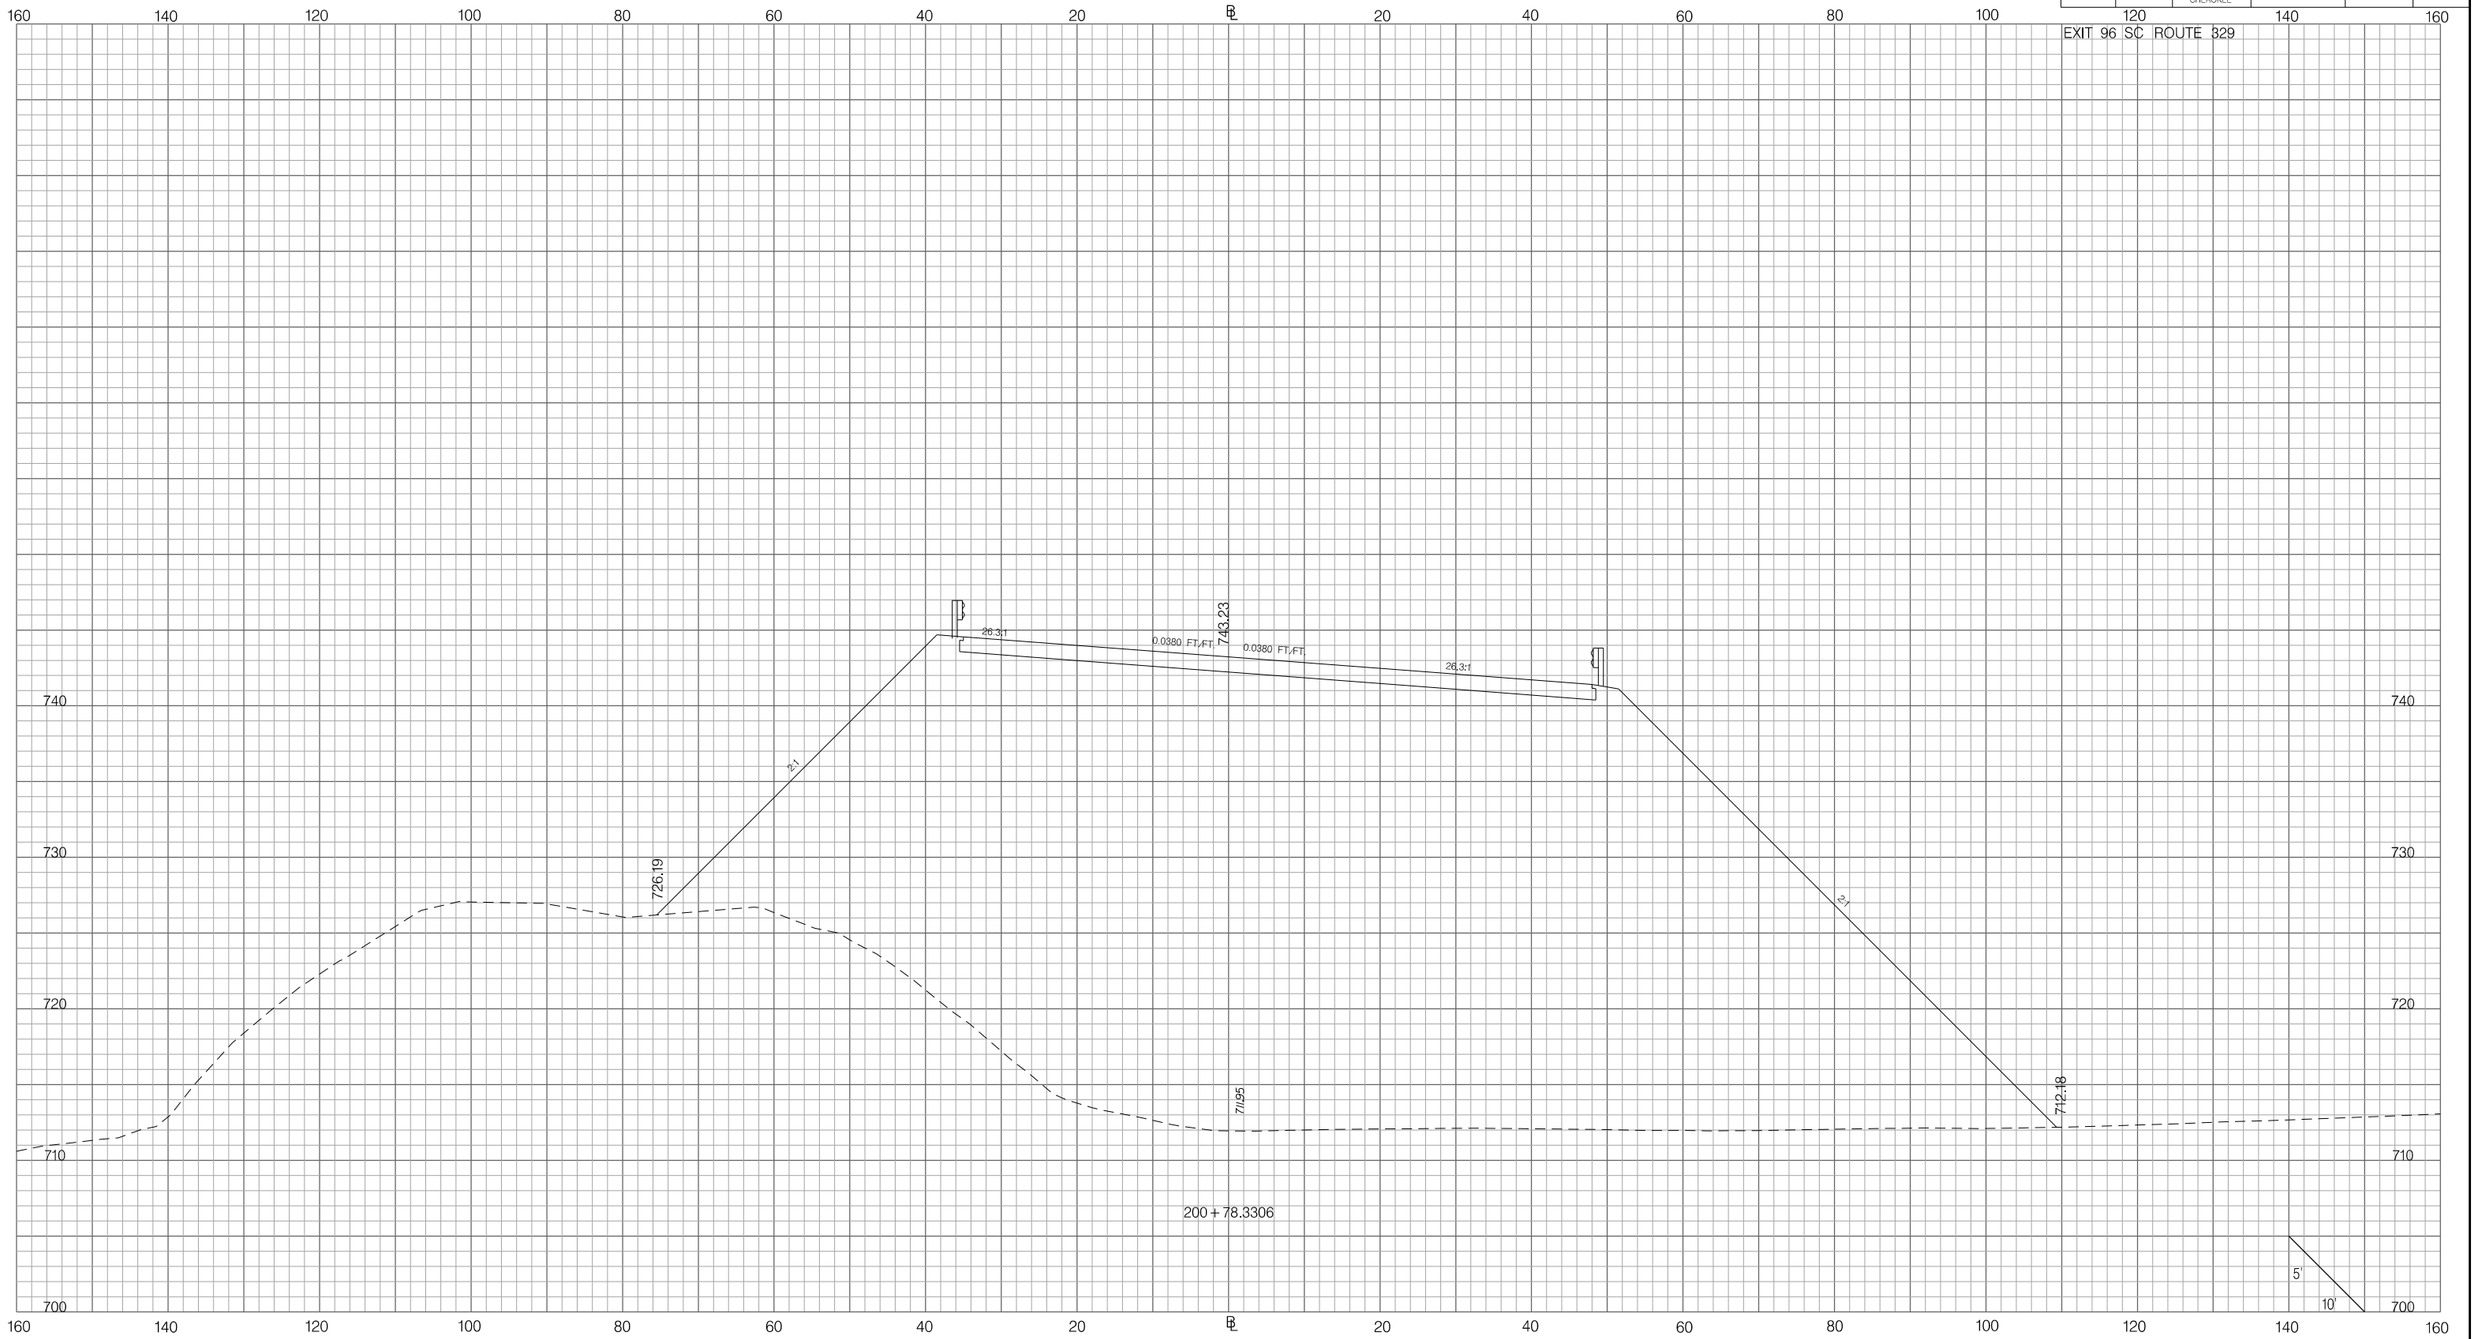

PRELIMINARY
NOT FOR CONSTRUCTION

SCALE: 1" =

REV. NO.	BY	DATE	DESCRIPTION OF REVISION
7			
6			
5			
4			
3			
2			
1			

SOUTH CAROLINA DEPARTMENT OF TRANSPORTATION
INTERSTATE 85

CROSS SECTION SHEET

INTERSTATE 85 MILE MARKER 90–97
SEGMENT C

Z:\Projects\14-60 I85 Widening Cherokee Co MM80-96\Dgn\CrossSections\CROSS SECTION SHEET FILES\PX_96SC329.dgn
6/20/2016

FED. RD. DIV. NO.	STATE	COUNTY	PROJECT ID	ROAD / ROUTE NO.	SHEET NO.
3	SC	SPARTANBURG CHEROKEE	P027114	INTERSTATE 85	X260

EXIT 96 SC ROUTE 329

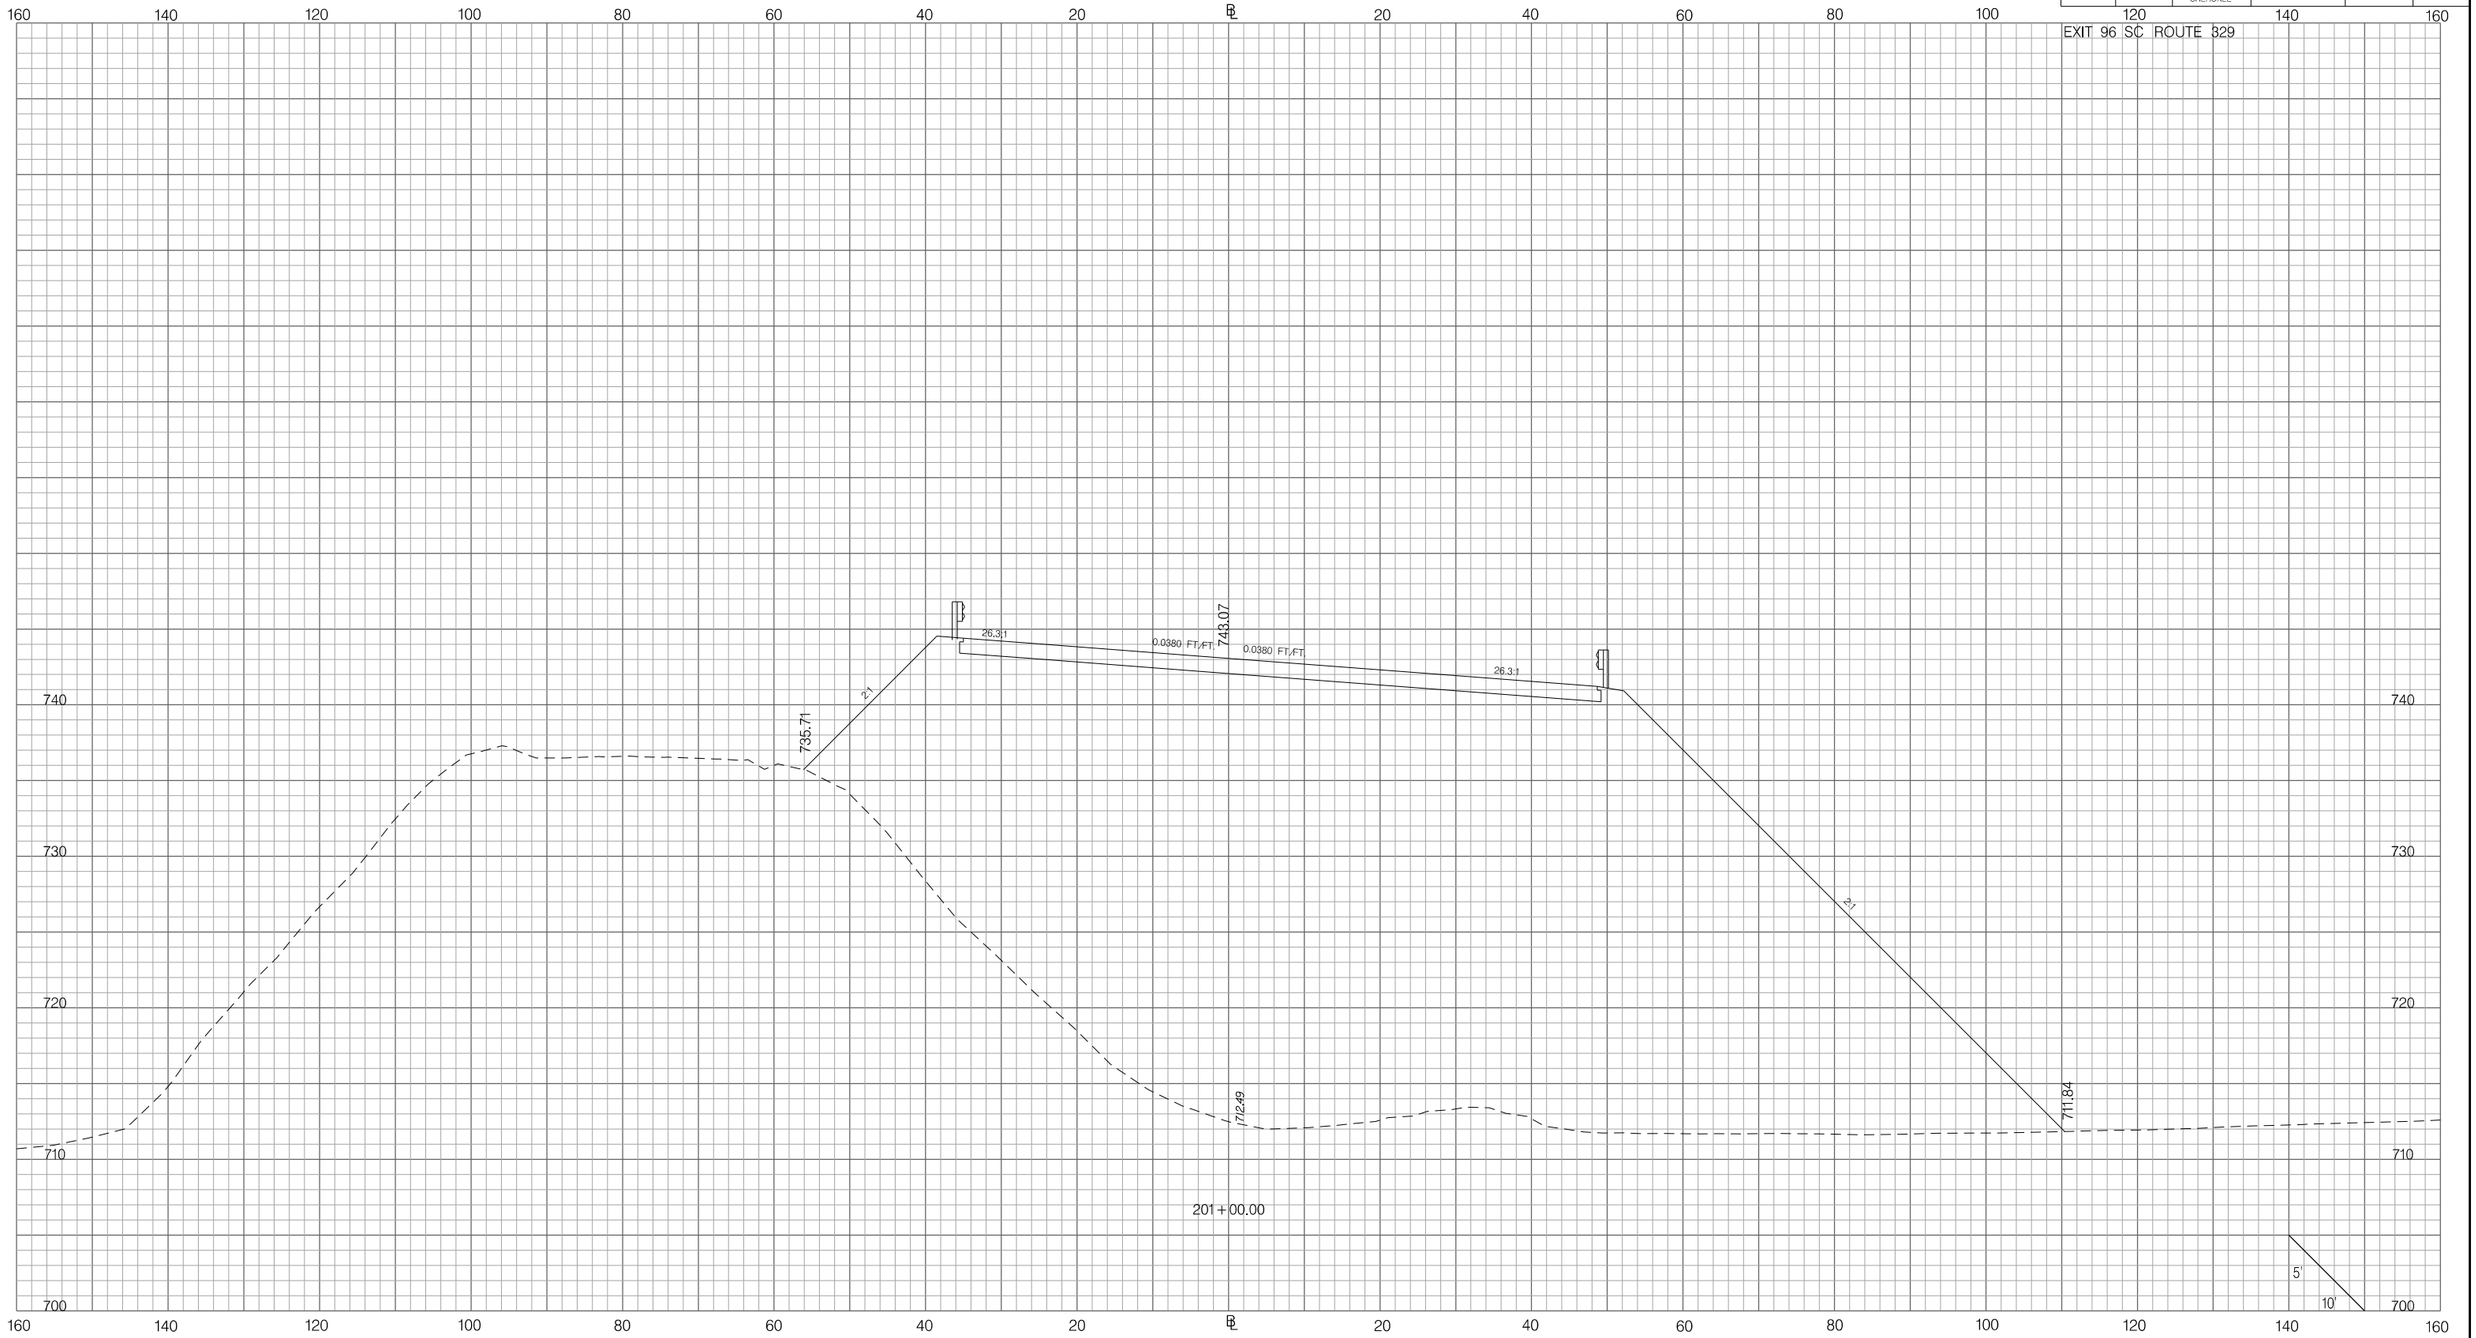

PRELIMINARY
NOT FOR CONSTRUCTION

SCALE: 1" =

REV.NO.	BY	DATE	DESCRIPTION OF REVISION
7			
6			
5			
4			
3			
2			
1			

SOUTH CAROLINA DEPARTMENT OF TRANSPORTATION
INTERSTATE 85

CROSS SECTION SHEET

INTERSTATE 85 MILE MARKER 90–97
SEGMENT C

Z:\Projects\14-60 I85 Widening Cherokee Co MM80-96\Dgn\CrossSections\CROSS SECTION SHEET FILES\PX_96SC329.dgn
6/20/2016

FED. RD. DIV. NO.	STATE	COUNTY	PROJECT ID	ROAD / ROUTE NO.	SHEET NO.
3	SC	SPARTANBURG CHEROKEE	P027114	INTERSTATE 85	X261

EXIT 96 SC ROUTE 329

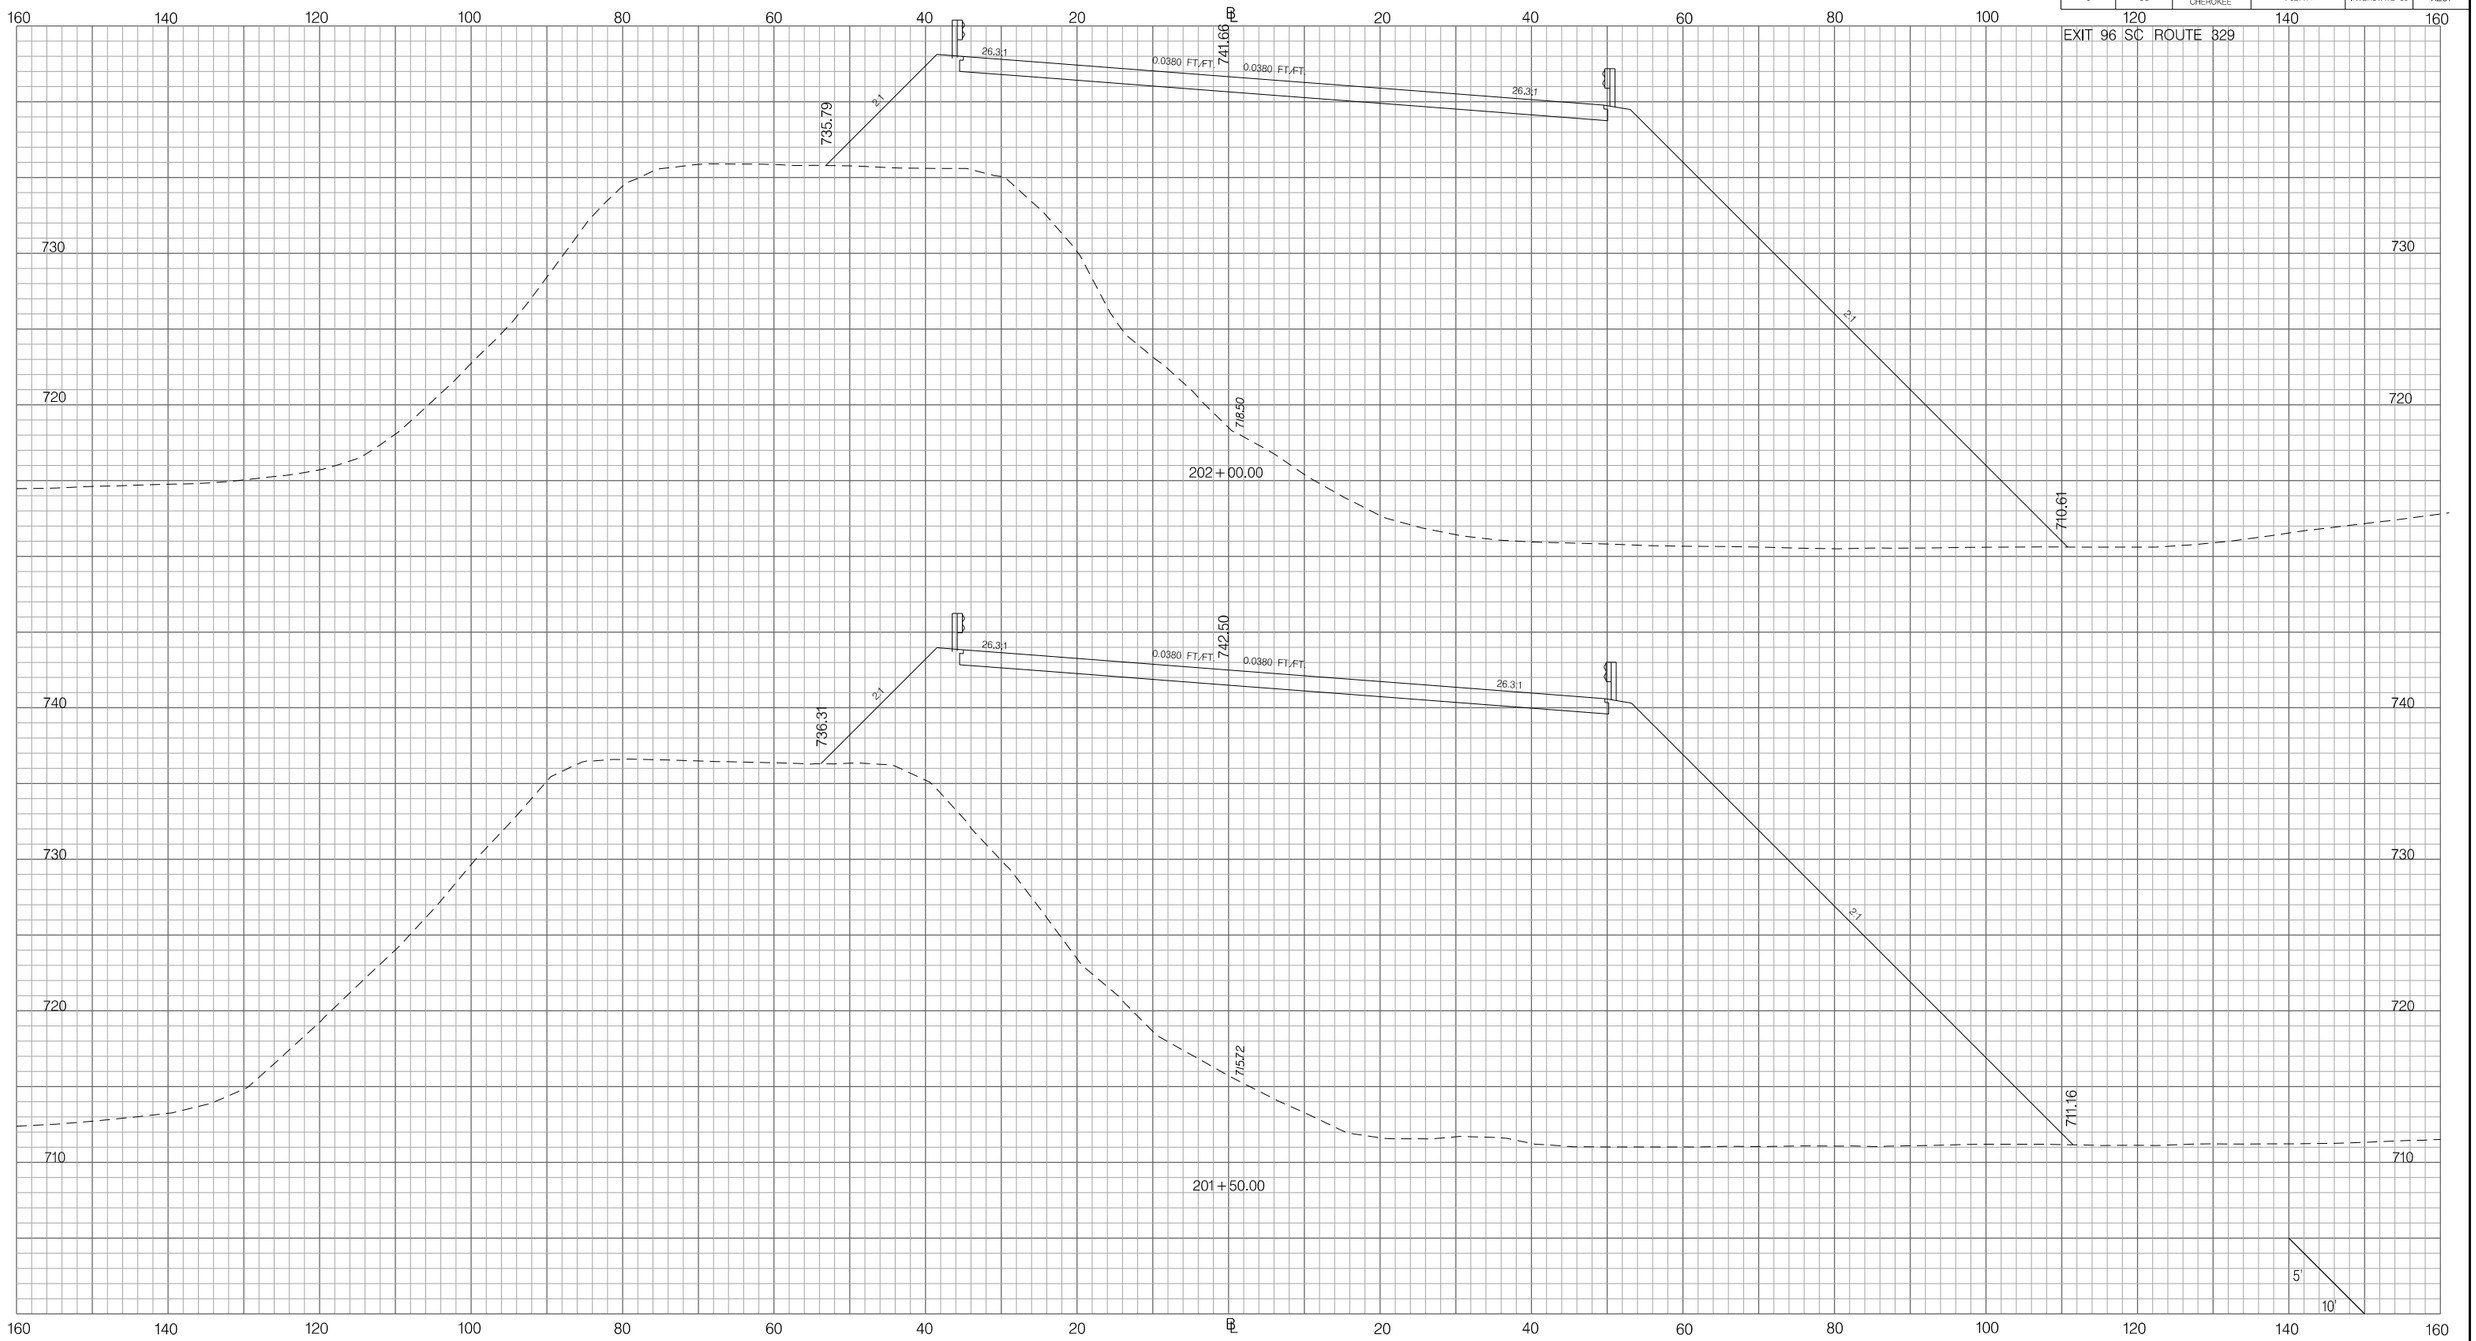

PRELIMINARY
NOT FOR CONSTRUCTION

SCALE: 1" =

REV. NO.	BY	DATE	DESCRIPTION OF REVISION
7			
6			
5			
4			
3			
2			
1			

SOUTH CAROLINA DEPARTMENT OF TRANSPORTATION
INTERSTATE 85

CROSS SECTION SHEET

INTERSTATE 85 MILE MARKER 90–97
SEGMENT C

Z:\Projects\14-60 I85 Widening Cherokee Co MM80-96\Dgn\CrossSections\CROSS SECTION SHEET FILES\PX_96SC329.dgn
6/20/2016

FED. RD. DIV. NO.	STATE	COUNTY	PROJECT ID	ROAD / ROUTE NO.	SHEET NO.
3	SC	SPARTANBURG CHEROKEE	P027114	INTERSTATE 85	X262

EXIT 96 SC ROUTE 329

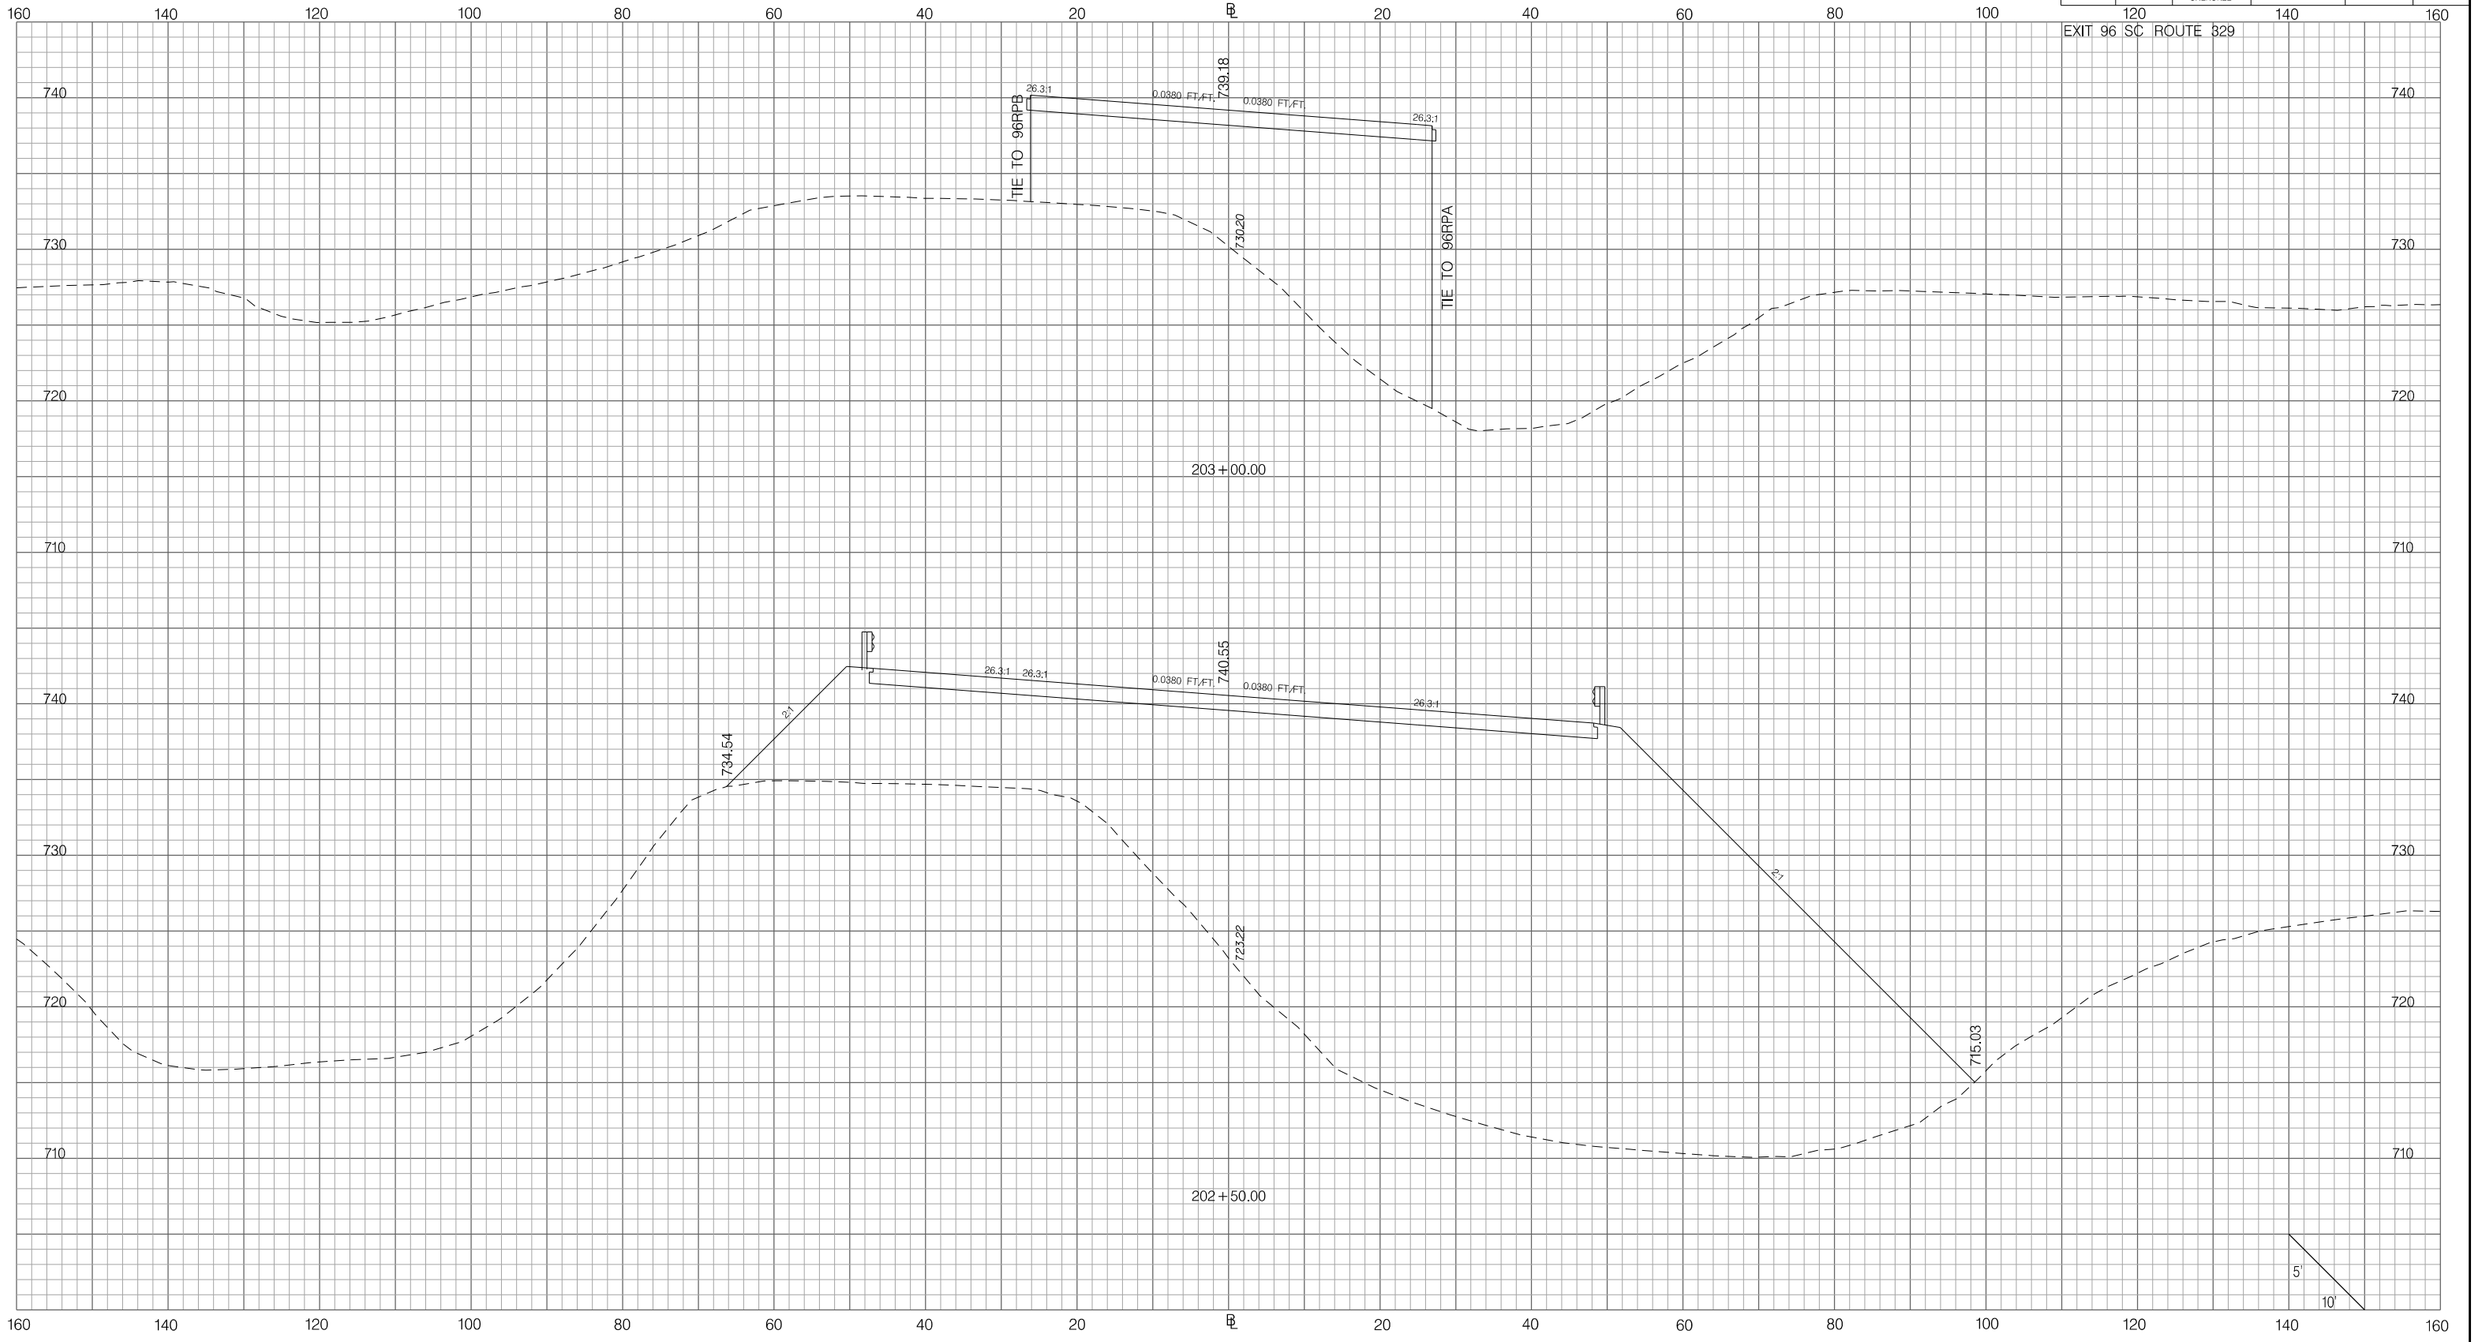

PRELIMINARY
NOT FOR CONSTRUCTION

SCALE: 1" =

REV. NO.	BY	DATE	DESCRIPTION OF REVISION
7			
6			
5			
4			
3			
2			
1			

SOUTH CAROLINA DEPARTMENT OF TRANSPORTATION
INTERSTATE 85

CROSS SECTION SHEET

INTERSTATE 85 MILE MARKER 90–97
SEGMENT C

Z:\Projects\14-60 I85 Widening Cherokee Co MM80-96\Dgn\CrossSections\CROSS SECTION SHEET FILES\PX_96SC329.dgn
6/20/2016

FED. RD. DIV. NO.	STATE	COUNTY	PROJECT ID	ROAD / ROUTE NO.	SHEET NO.
3	SC	SPARTANBURG CHEROKEE	P027114	INTERSTATE 85	X263

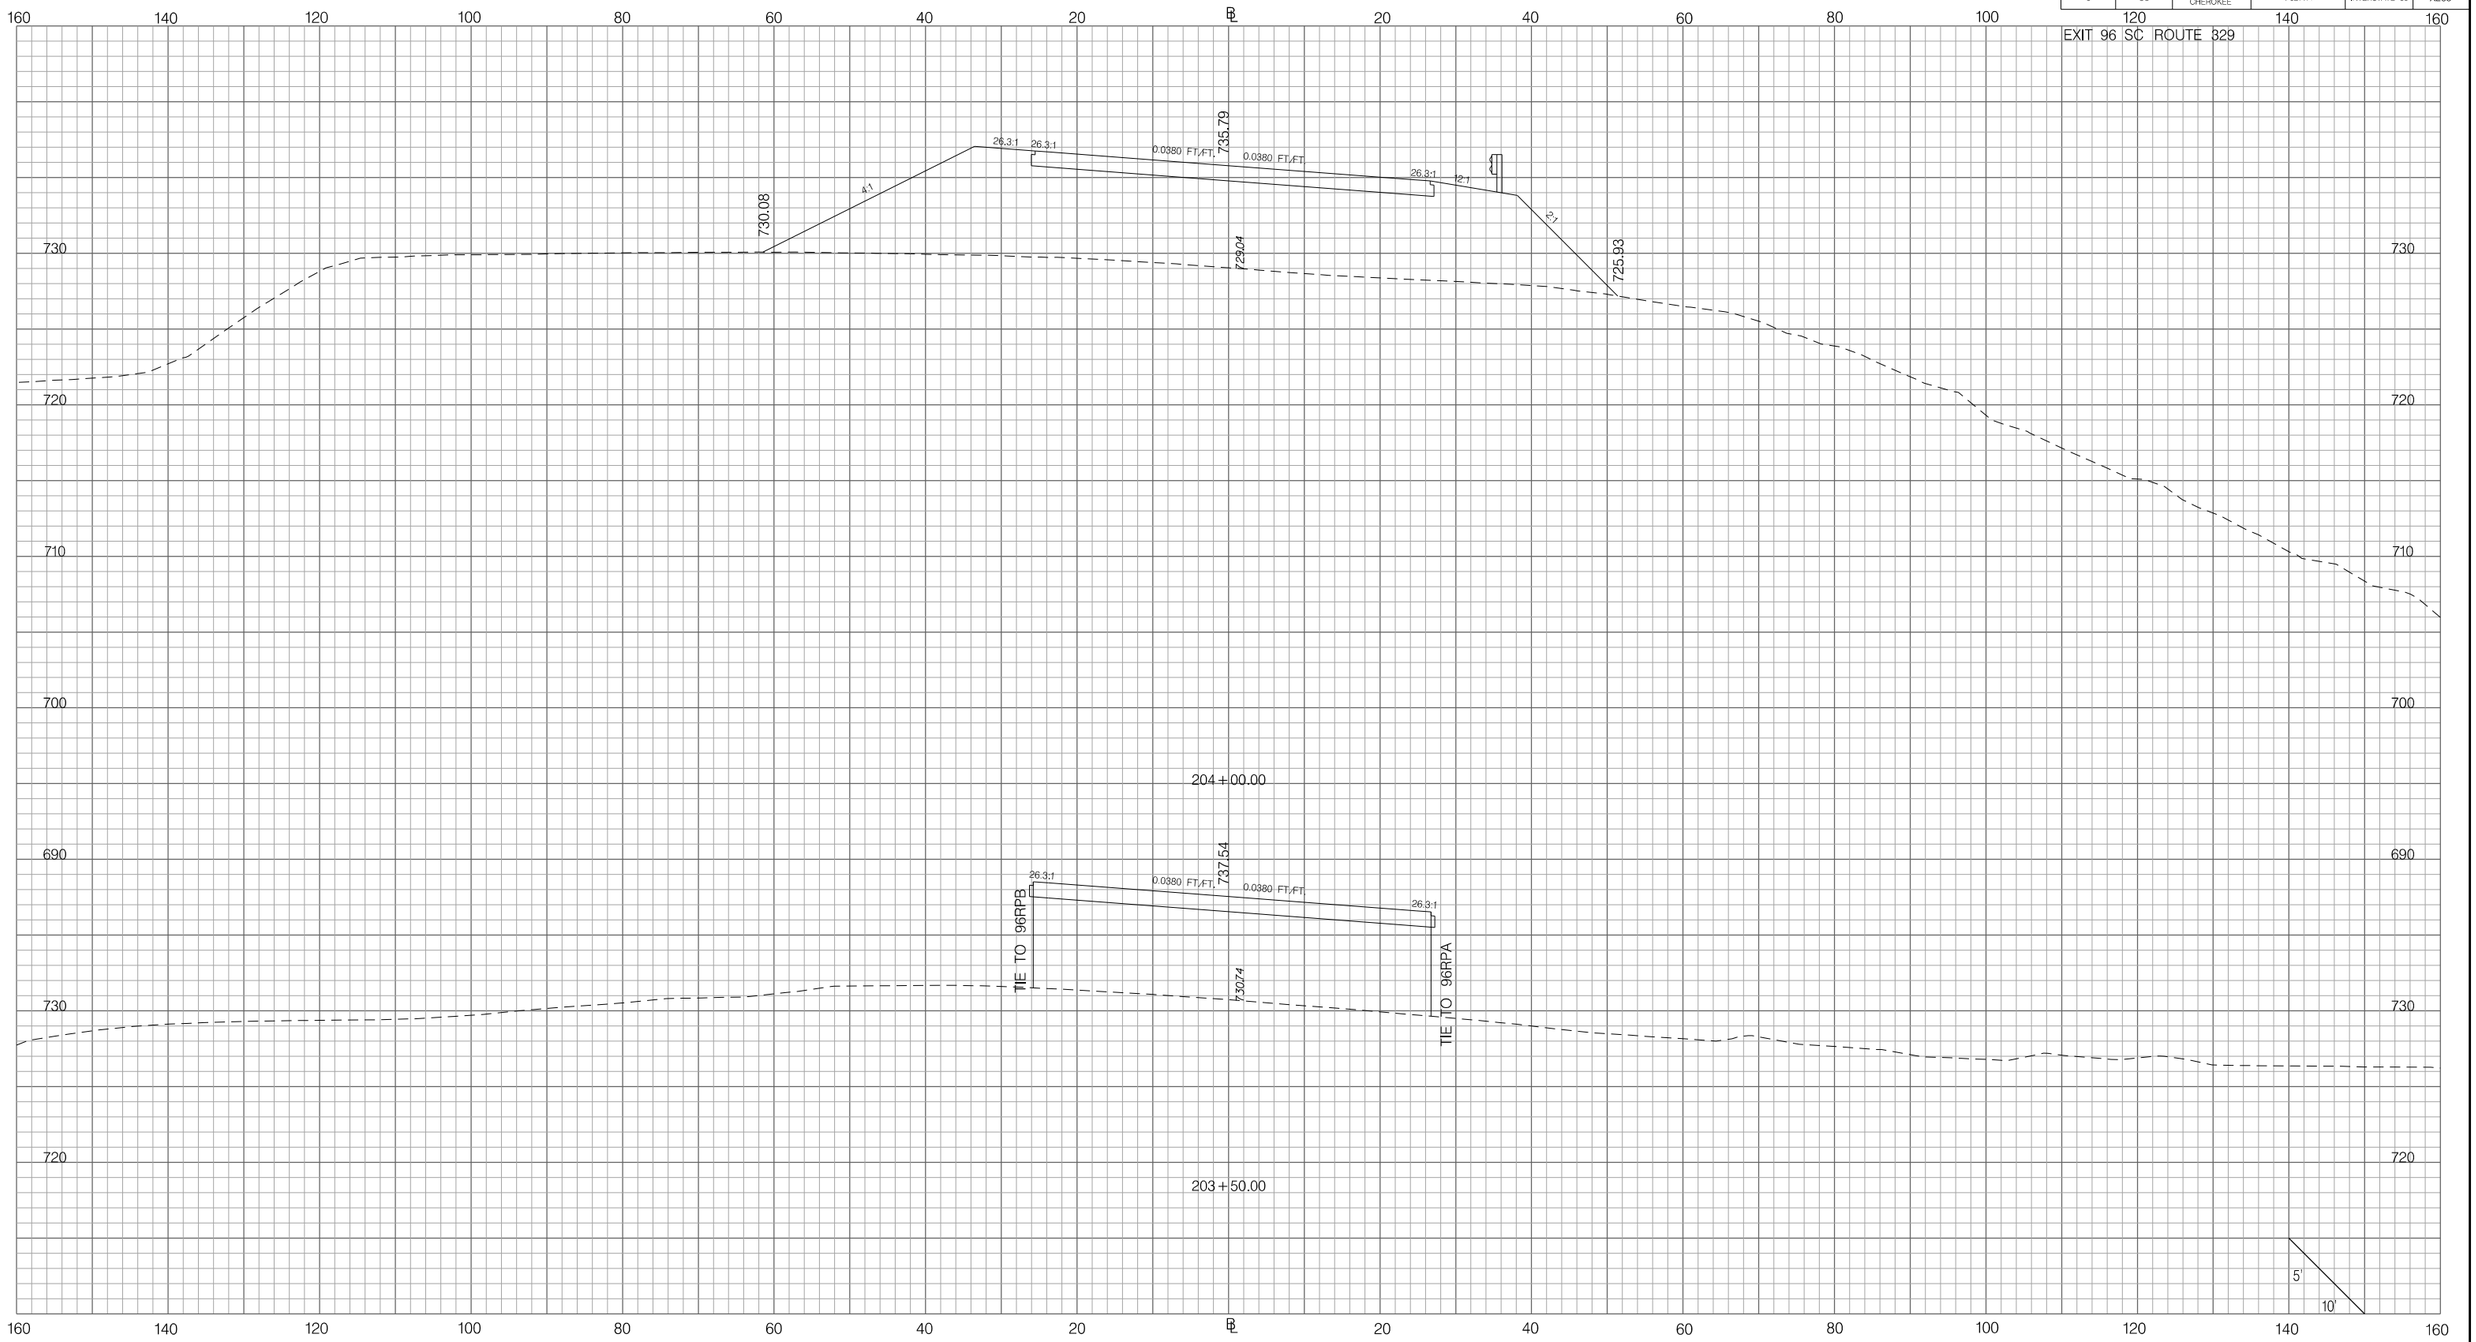

PRELIMINARY
NOT FOR CONSTRUCTION

SCALE: 1" =

REV. NO.	BY	DATE	DESCRIPTION OF REVISION
7			
6			
5			
4			
3			
2			
1			

SOUTH CAROLINA DEPARTMENT OF TRANSPORTATION
INTERSTATE 85

CROSS SECTION SHEET

INTERSTATE 85 MILE MARKER 90–97
SEGMENT C

Z:\Projects\14-60 I85 Widening Cherokee Co MM80-96\Dgn\CrossSections\CROSS SECTION SHEET FILES\PX_96SC329.dgn
6/20/2016

FED. RD. DIV. NO.	STATE	COUNTY	PROJECT ID	ROAD / ROUTE NO.	SHEET NO.
3	SC	SPARTANBURG CHEROKEE	P027114	INTERSTATE 85	X264

EXIT 96 SC ROUTE 329

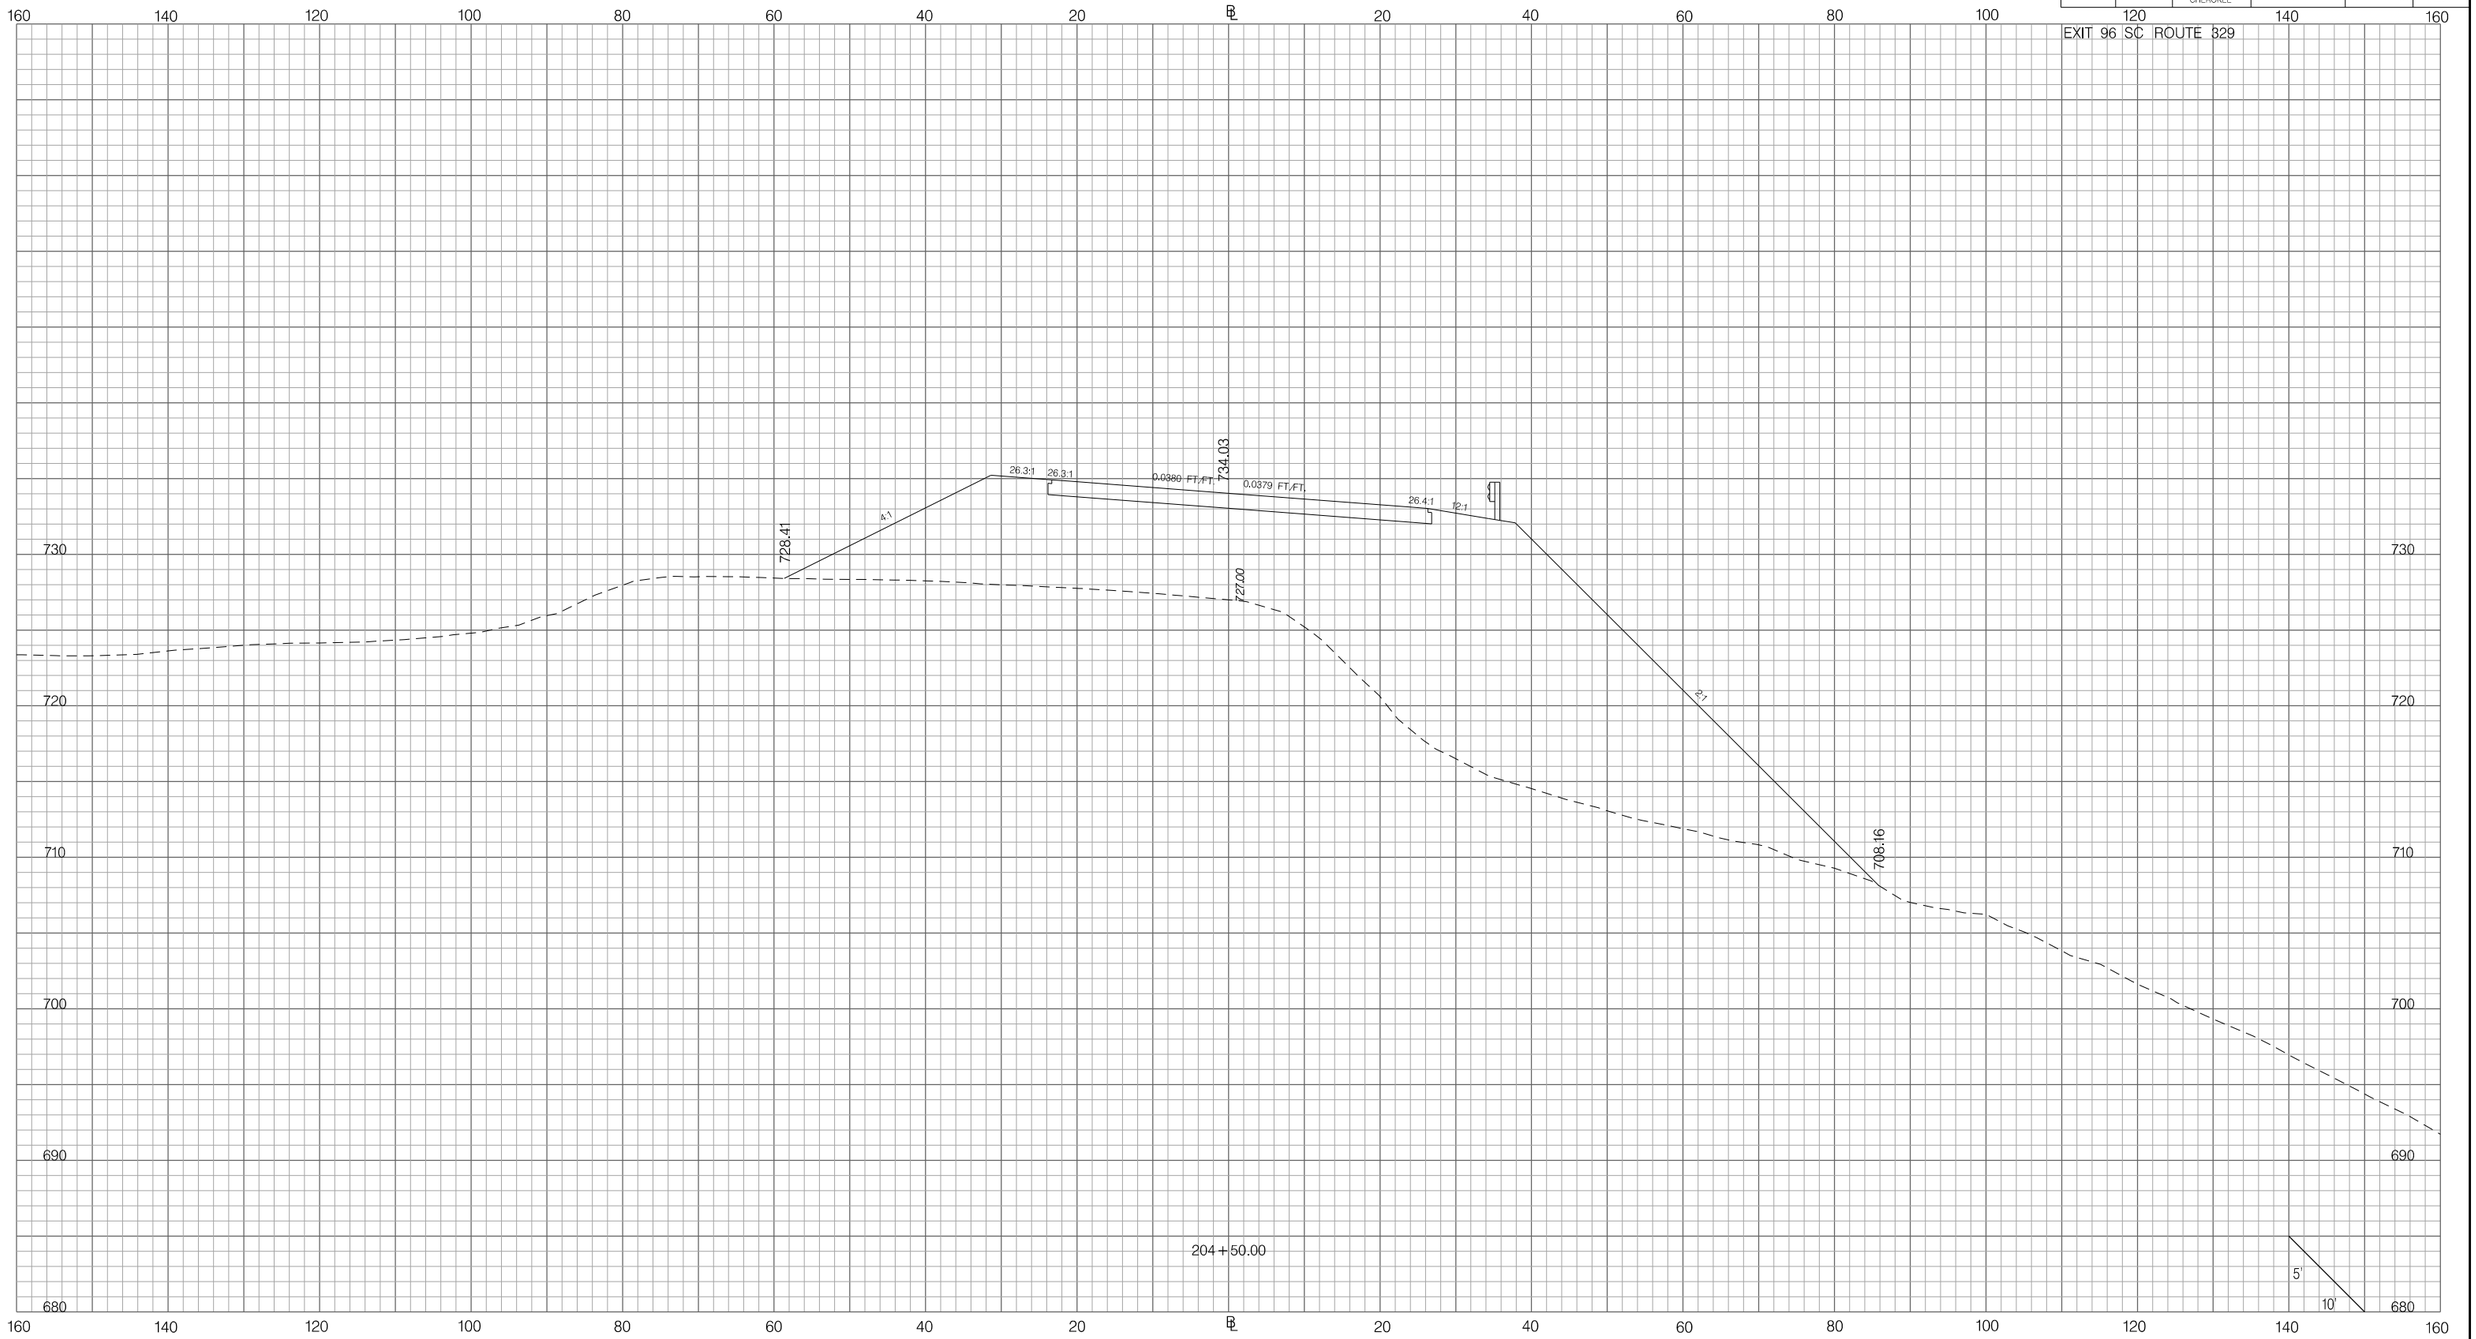

PRELIMINARY
NOT FOR CONSTRUCTION

SCALE: 1" =

REV.NO.	BY	DATE	DESCRIPTION OF REVISION
7			
6			
5			
4			
3			
2			
1			

SOUTH CAROLINA DEPARTMENT OF TRANSPORTATION
INTERSTATE 85

CROSS SECTION SHEET

INTERSTATE 85 MILE MARKER 90–97
SEGMENT C

Z:\Projects\14-60 I85 Widening Cherokee Co MM80-96\Dgn\CrossSections\CROSS SECTION SHEET FILES\PX_96SC329.dgn
6/20/2016

FED. RD. DIV. NO.	STATE	COUNTY	PROJECT ID	ROAD / ROUTE NO.	SHEET NO.
3	SC	SPARTANBURG CHEROKEE	P027114	INTERSTATE 85	X265

EXIT 96 SC ROUTE 329

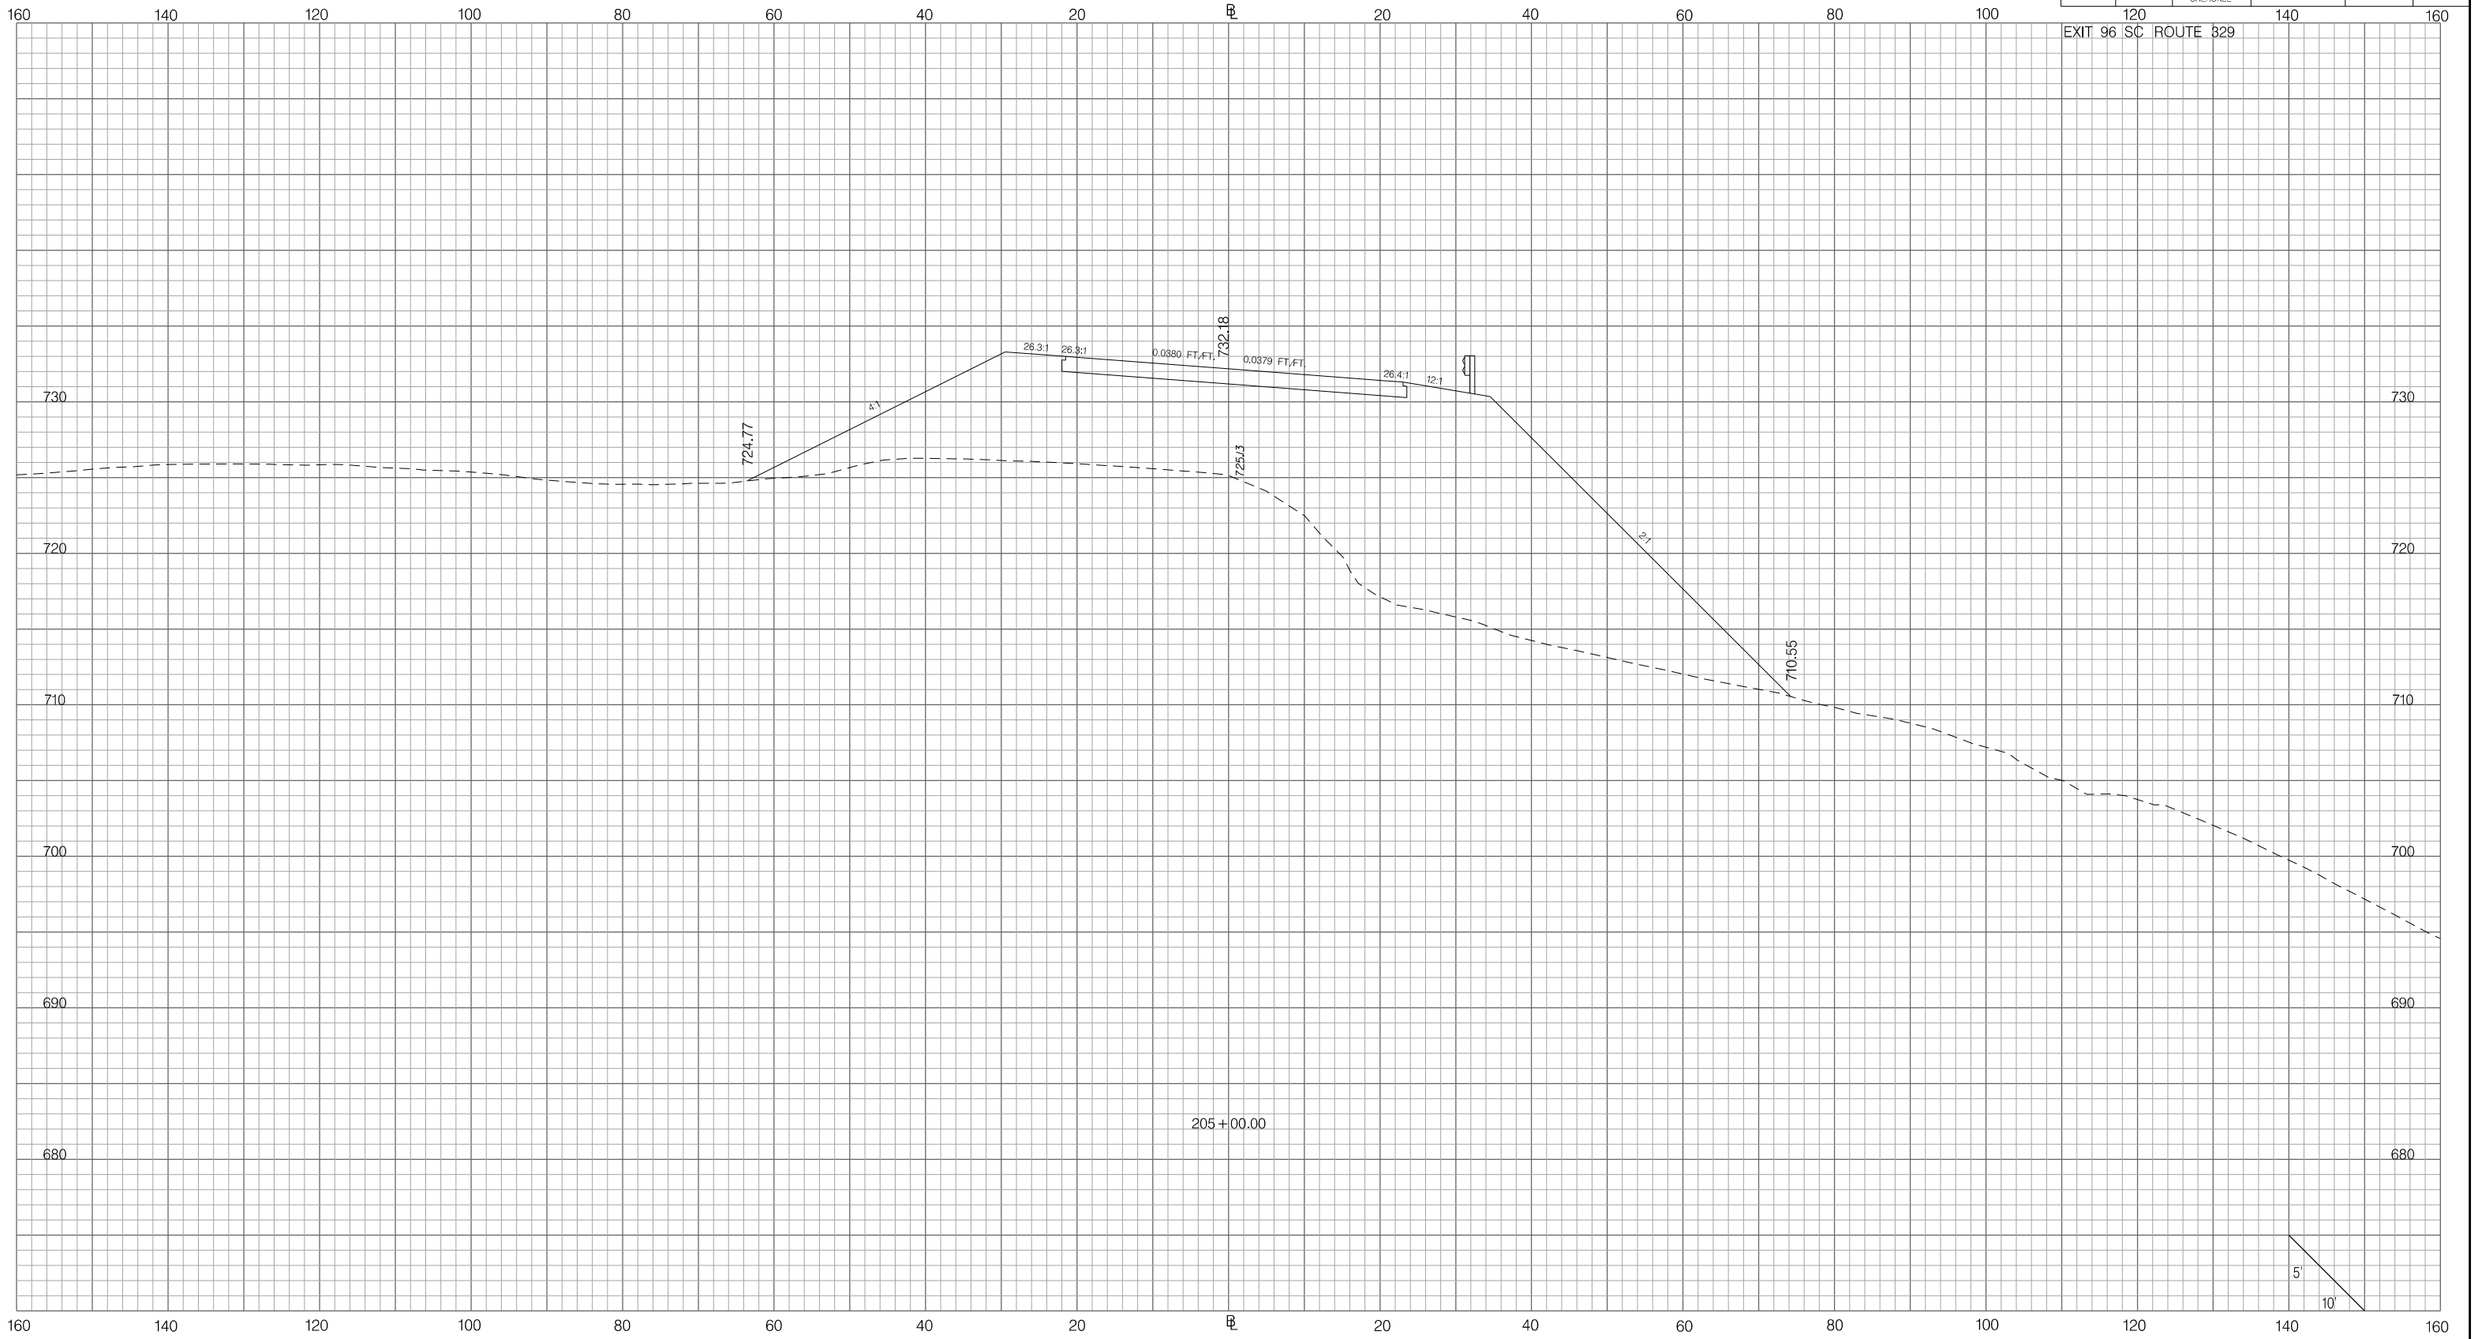

Z:\Projects\14-60 I85 Widening Cherokee Co MM80-96\Dgn\CrossSections\CROSS SECTION SHEET FILES\PX_96SC329.dgn
6/20/2016

PRELIMINARY
NOT FOR CONSTRUCTION

SCALE: 1" =

REV. NO.	BY	DATE	DESCRIPTION OF REVISION
7			
6			
5			
4			
3			
2			
1			

SOUTH CAROLINA DEPARTMENT OF TRANSPORTATION
INTERSTATE 85

CROSS SECTION SHEET

INTERSTATE 85 MILE MARKER 90–97
SEGMENT C

FED. RD. DIV. NO.	STATE	COUNTY	PROJECT ID	ROAD / ROUTE NO.	SHEET NO.
3	SC	SPARTANBURG CHEROKEE	P027114	INTERSTATE 85	X266

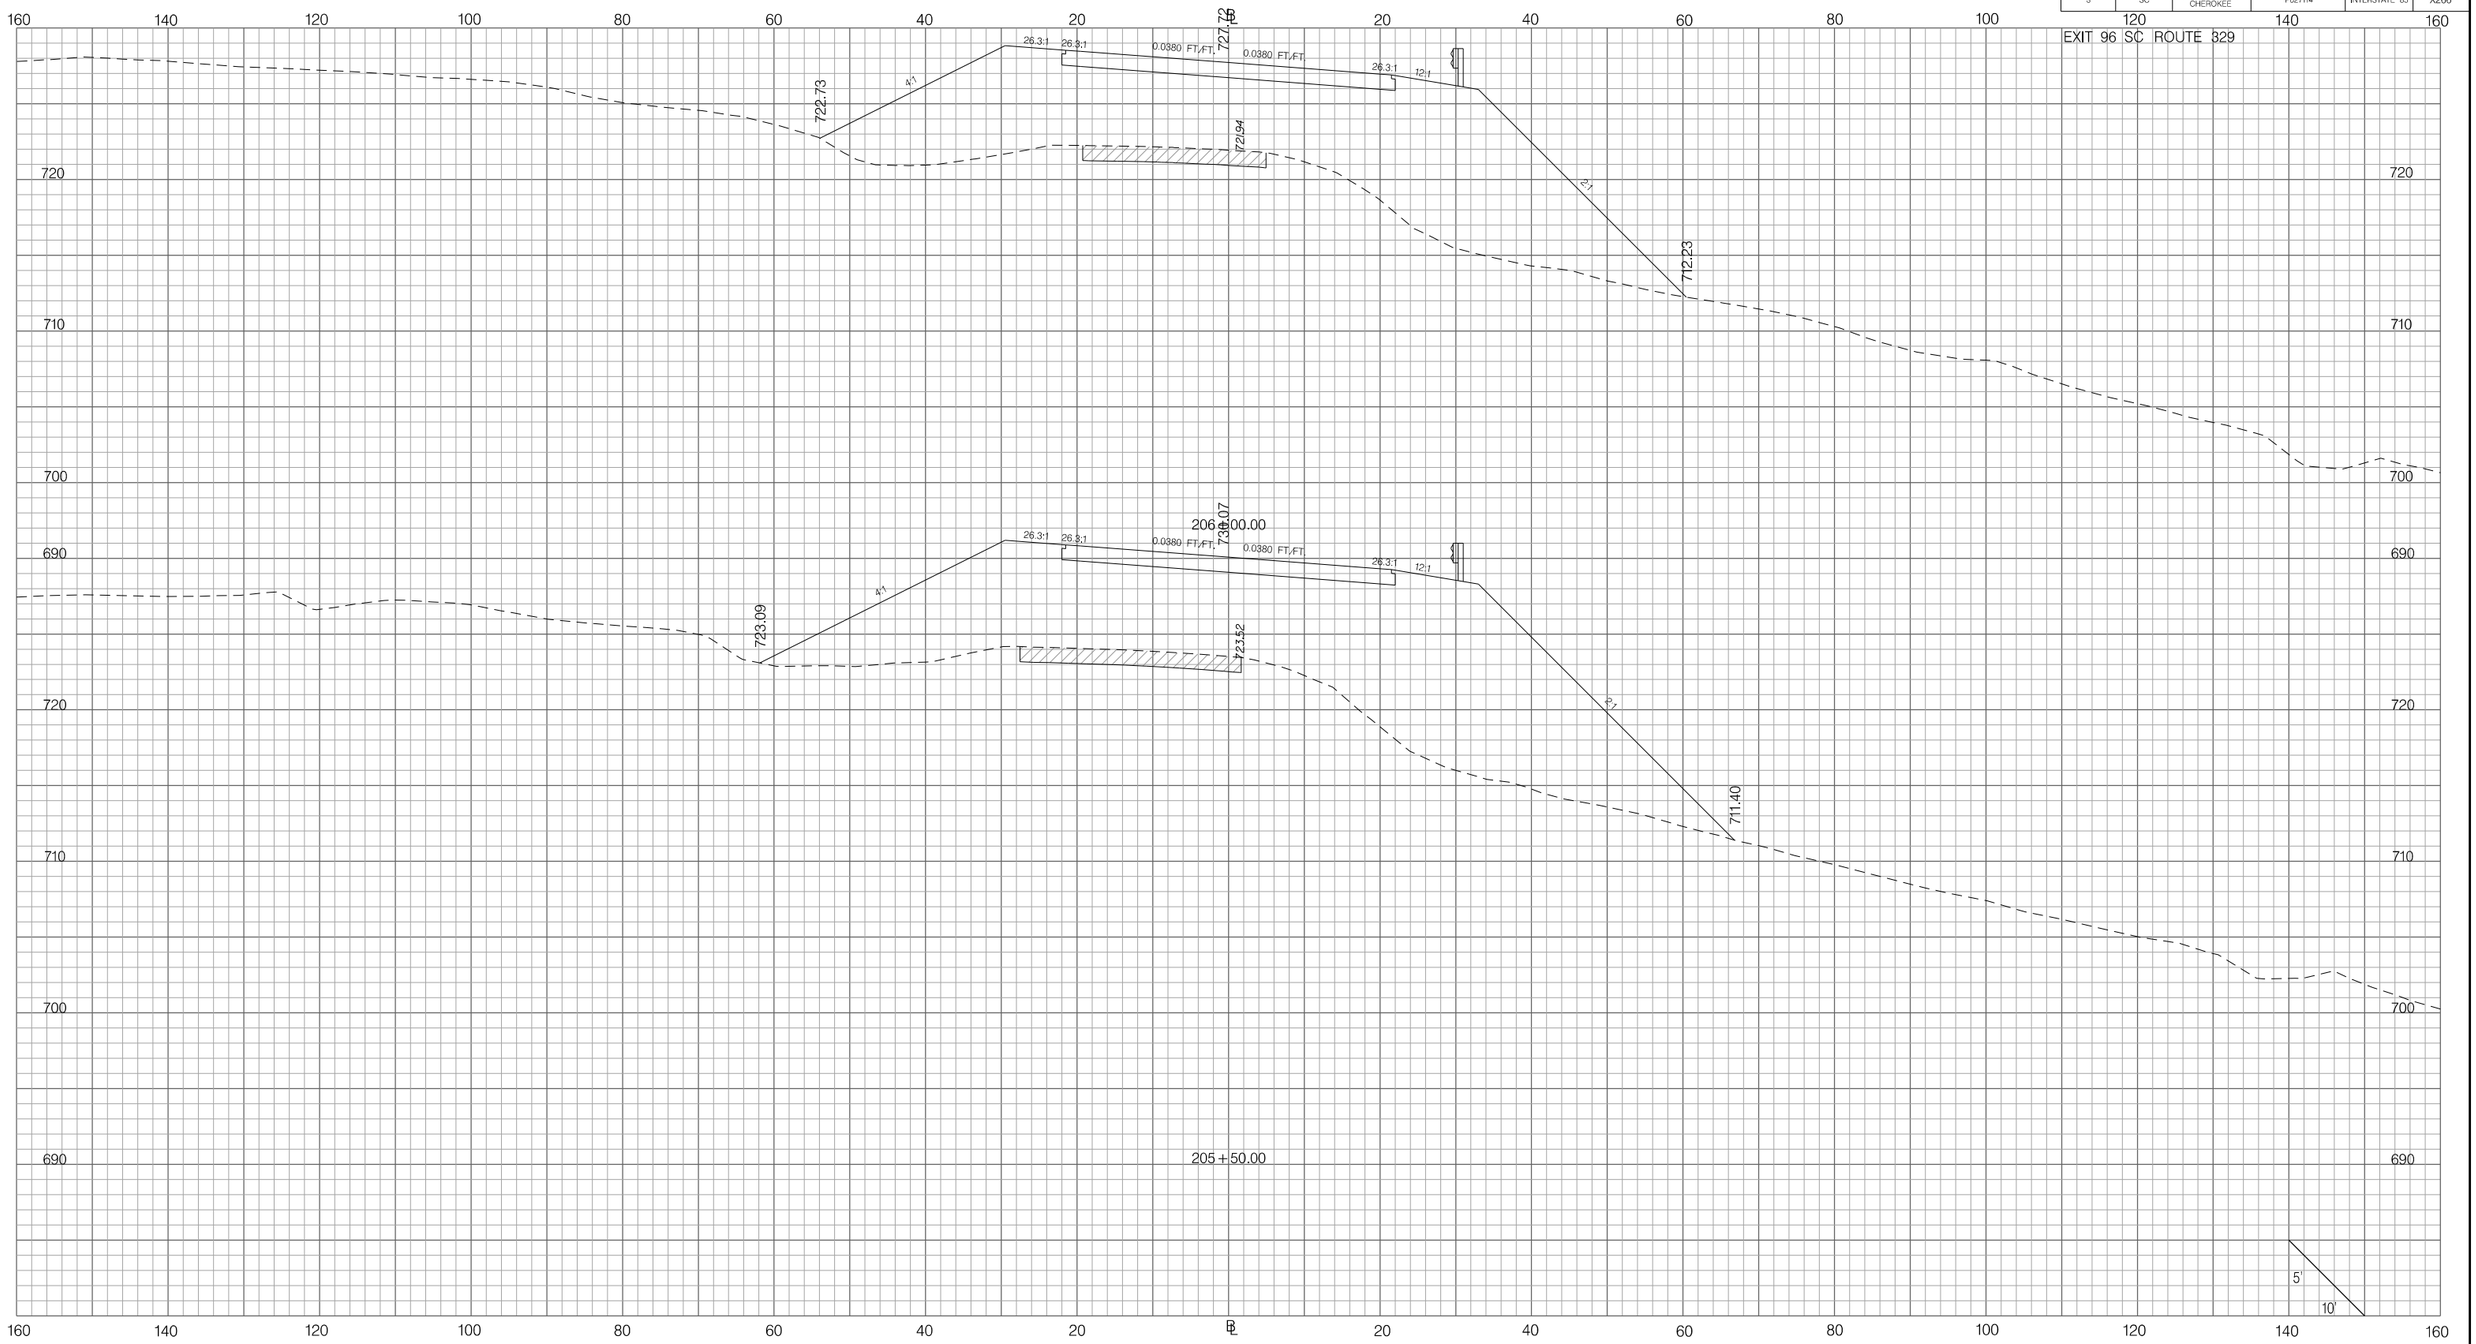

PRELIMINARY
NOT FOR CONSTRUCTION

SCALE: 1" =

REV. NO.	BY	DATE	DESCRIPTION OF REVISION
7			
6			
5			
4			
3			
2			
1			

SOUTH CAROLINA DEPARTMENT OF TRANSPORTATION
INTERSTATE 85

CROSS SECTION SHEET

INTERSTATE 85 MILE MARKER 90–97
SEGMENT C

Z:\Projects\14-60 I85 Widening Cherokee Co MM80-96\Dgn\CrossSections\CROSS SECTION SHEET FILES\PX_96SC329.dgn
6/20/2016

FED. RD. DIV. NO.	STATE	COUNTY	PROJECT ID	ROAD / ROUTE NO.	SHEET NO.
3	SC	SPARTANBURG CHEROKEE	P027114	INTERSTATE 85	X267

EXIT 96 SC ROUTE 329

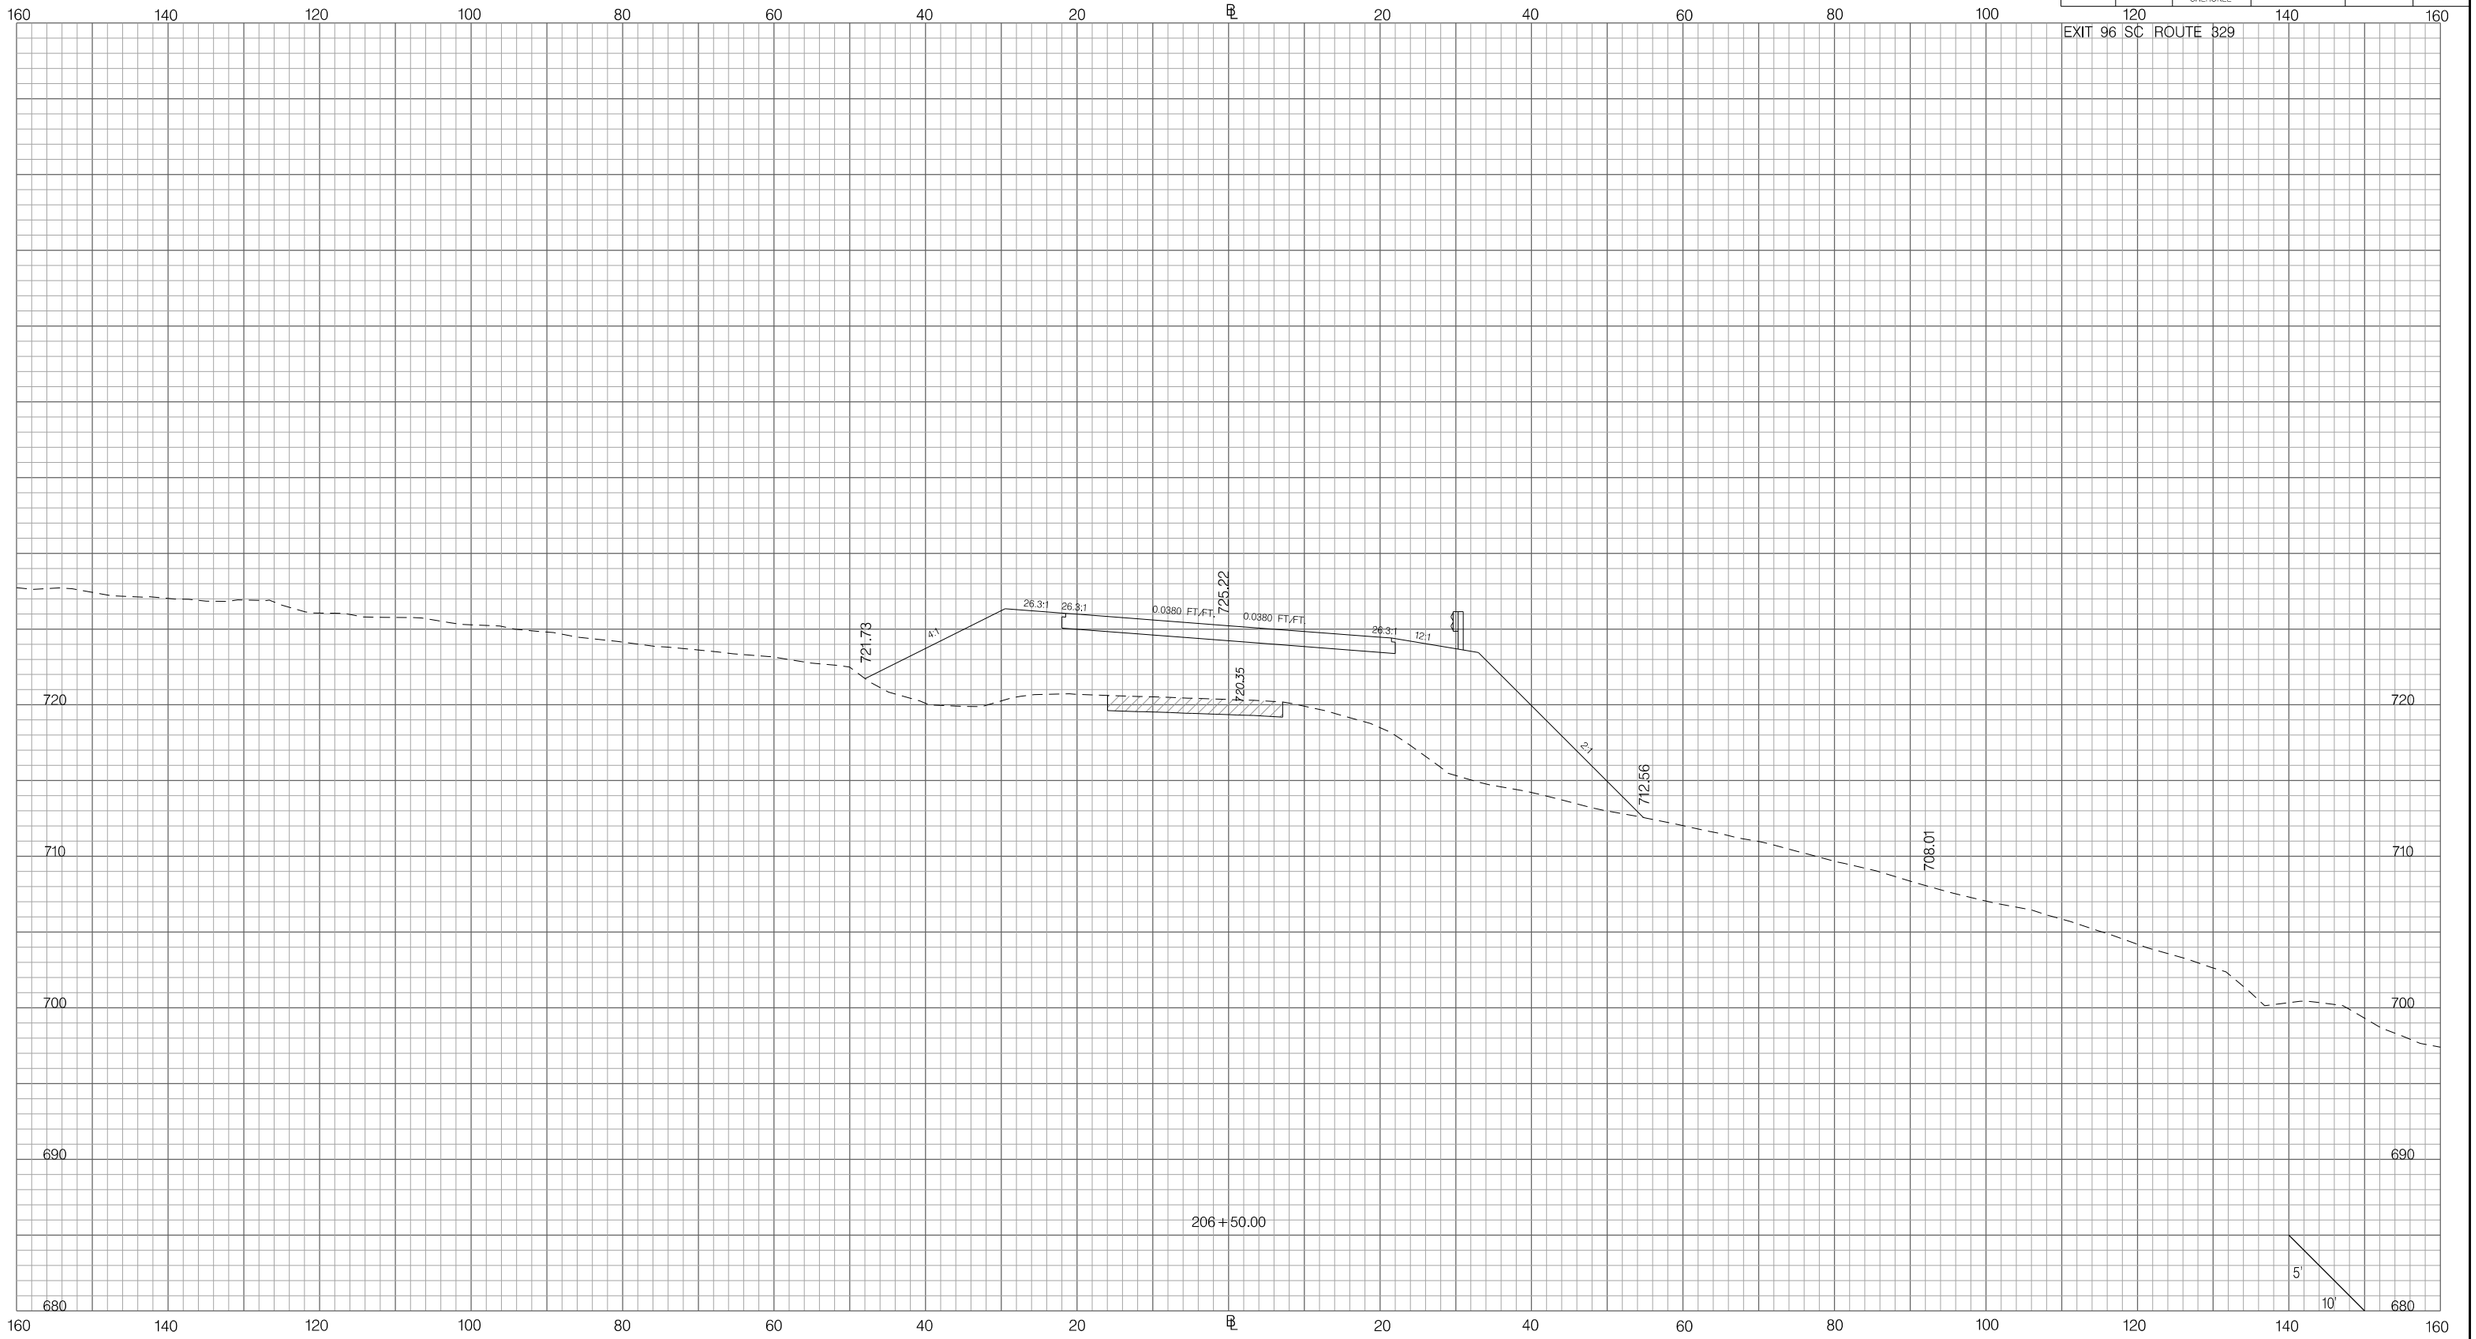

PRELIMINARY
NOT FOR CONSTRUCTION

SCALE: 1" =

REV. NO.	BY	DATE	DESCRIPTION OF REVISION
7			
6			
5			
4			
3			
2			
1			

SOUTH CAROLINA DEPARTMENT OF TRANSPORTATION
INTERSTATE 85

CROSS SECTION SHEET

INTERSTATE 85 MILE MARKER 90–97
SEGMENT C

Z:\Projects\14-60 I85 Widening Cherokee Co MM80-96\Dgn\CrossSections\CROSS SECTION SHEET FILES\PX_96SC329.dgn
6/20/2016

FED. RD. DIV. NO.	STATE	COUNTY	PROJECT ID	ROAD / ROUTE NO.	SHEET NO.
3	SC	SPARTANBURG CHEROKEE	P027114	INTERSTATE 85	X268

EXIT 96 SC ROUTE 329

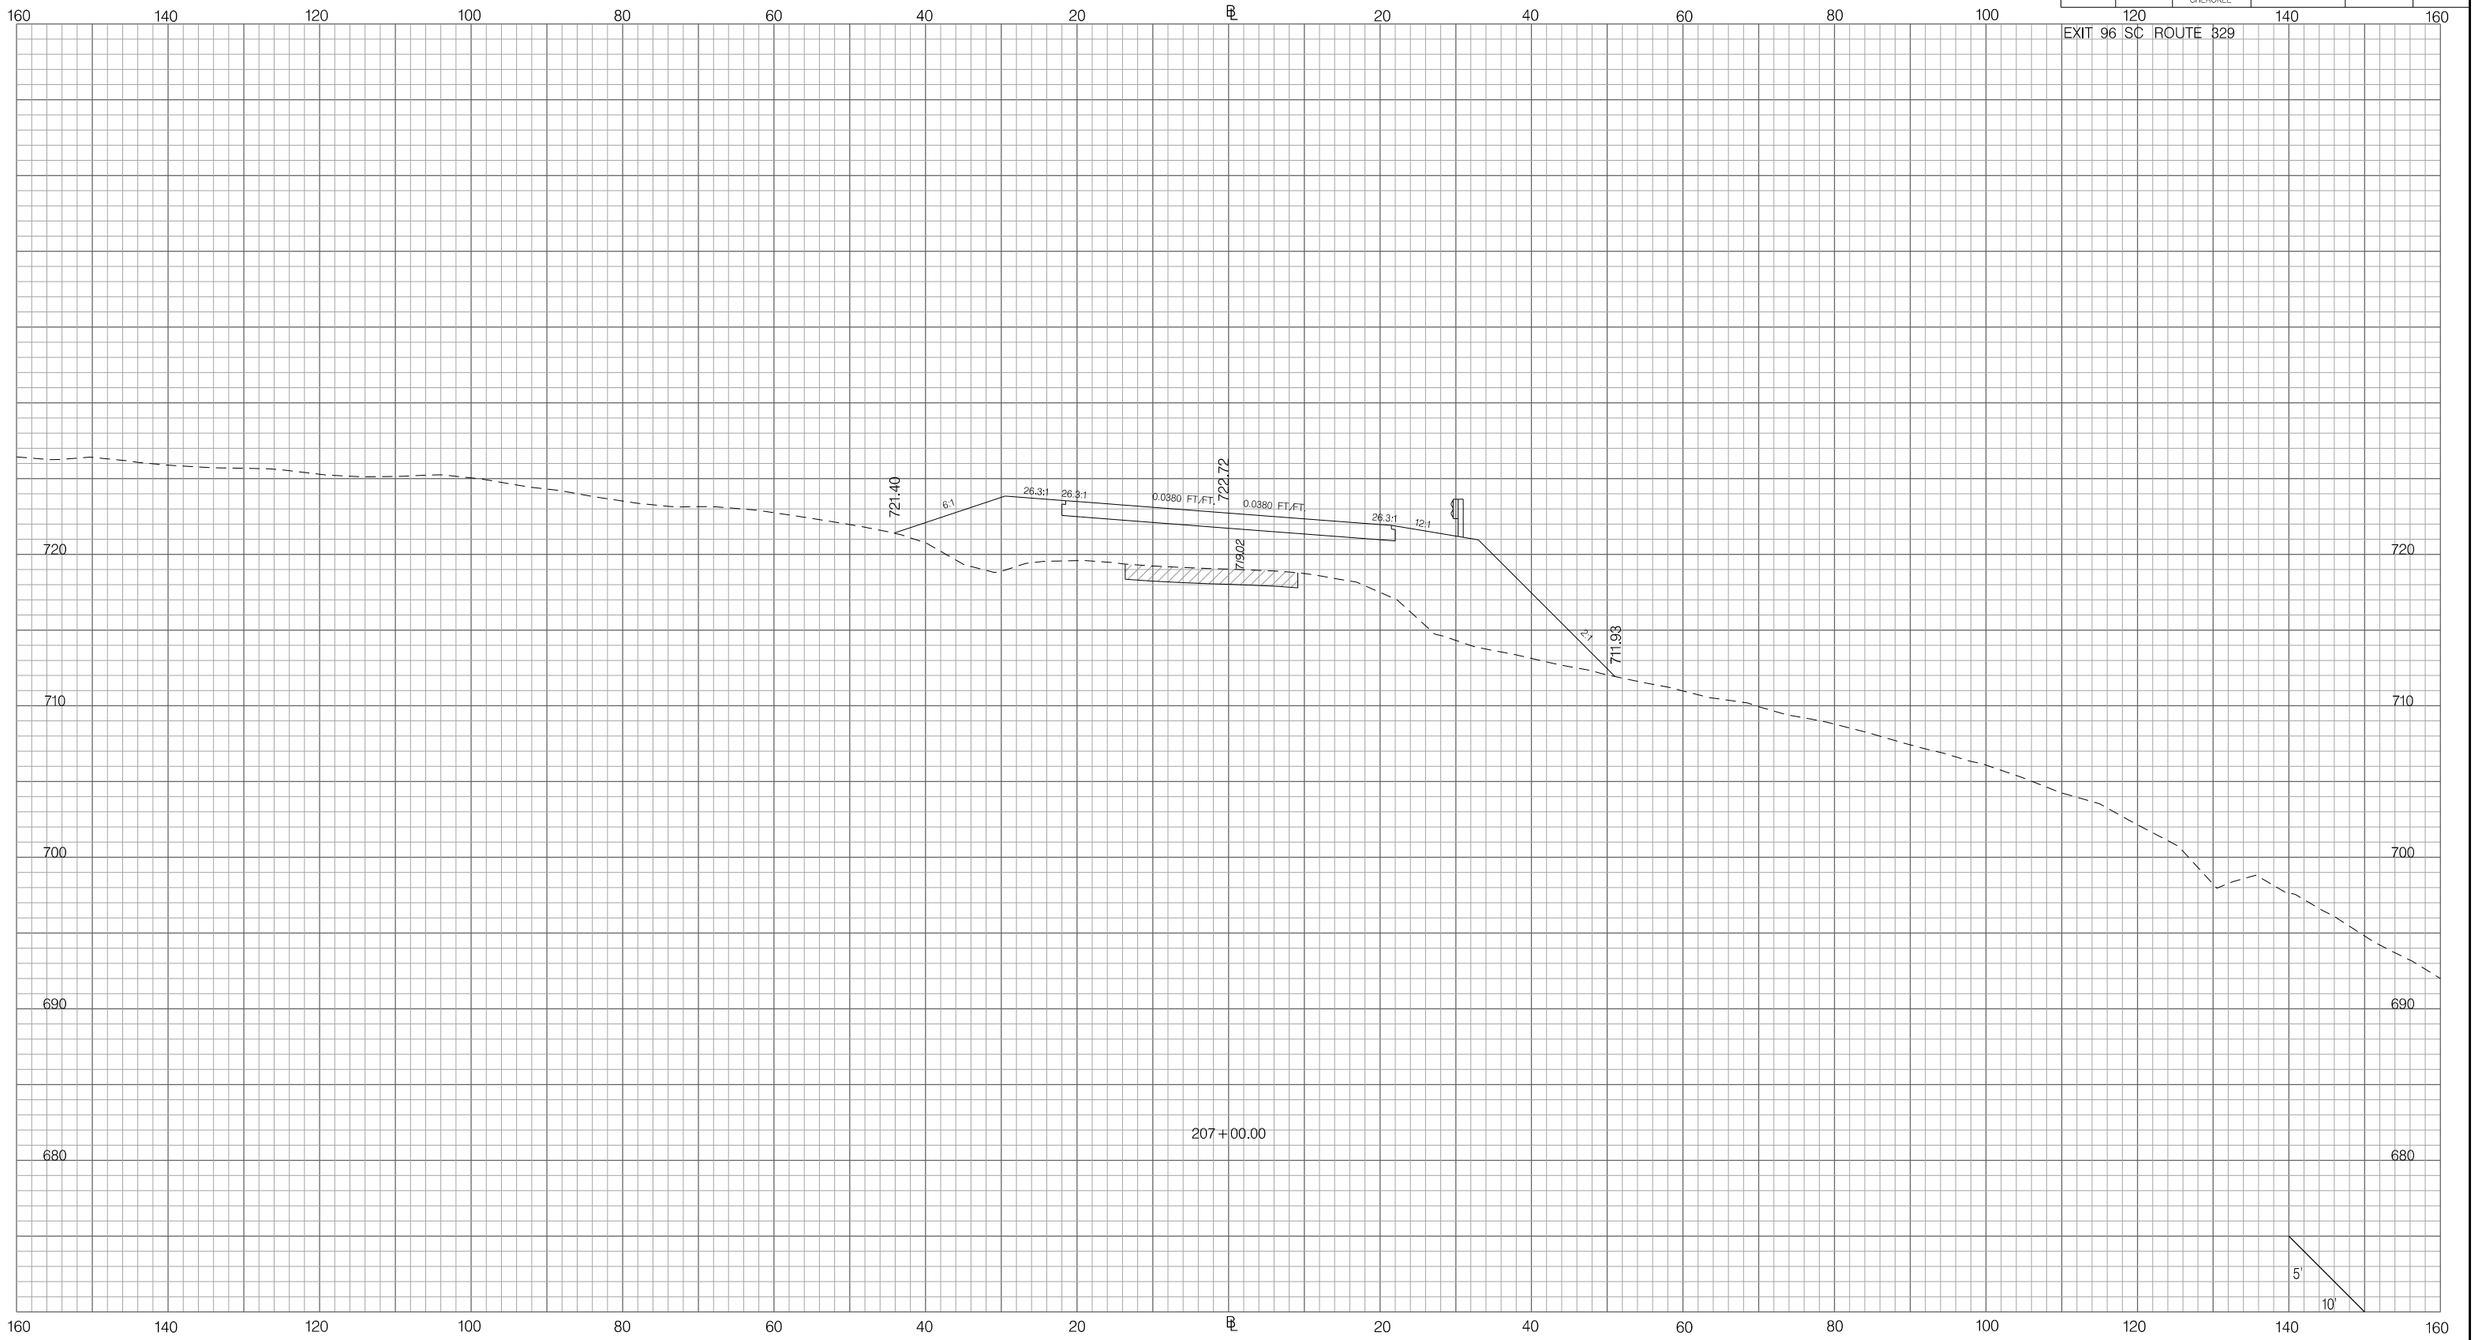

PRELIMINARY
NOT FOR CONSTRUCTION

SCALE: 1" =

REV. NO.	BY	DATE	DESCRIPTION OF REVISION
7			
6			
5			
4			
3			
2			
1			

SOUTH CAROLINA DEPARTMENT OF TRANSPORTATION
INTERSTATE 85

CROSS SECTION SHEET

INTERSTATE 85 MILE MARKER 90–97
SEGMENT C

Z:\Projects\14-60 I85 Widening Cherokee Co MM80-96\Dgn\CrossSections\CROSS SECTION SHEET FILES\PX_96SC329.dgn
6/20/2016

FED. RD. DIV. NO.	STATE	COUNTY	PROJECT ID	ROAD / ROUTE NO.	SHEET NO.
3	SC	SPARTANBURG CHEROKEE	P027114	INTERSTATE 85	X269

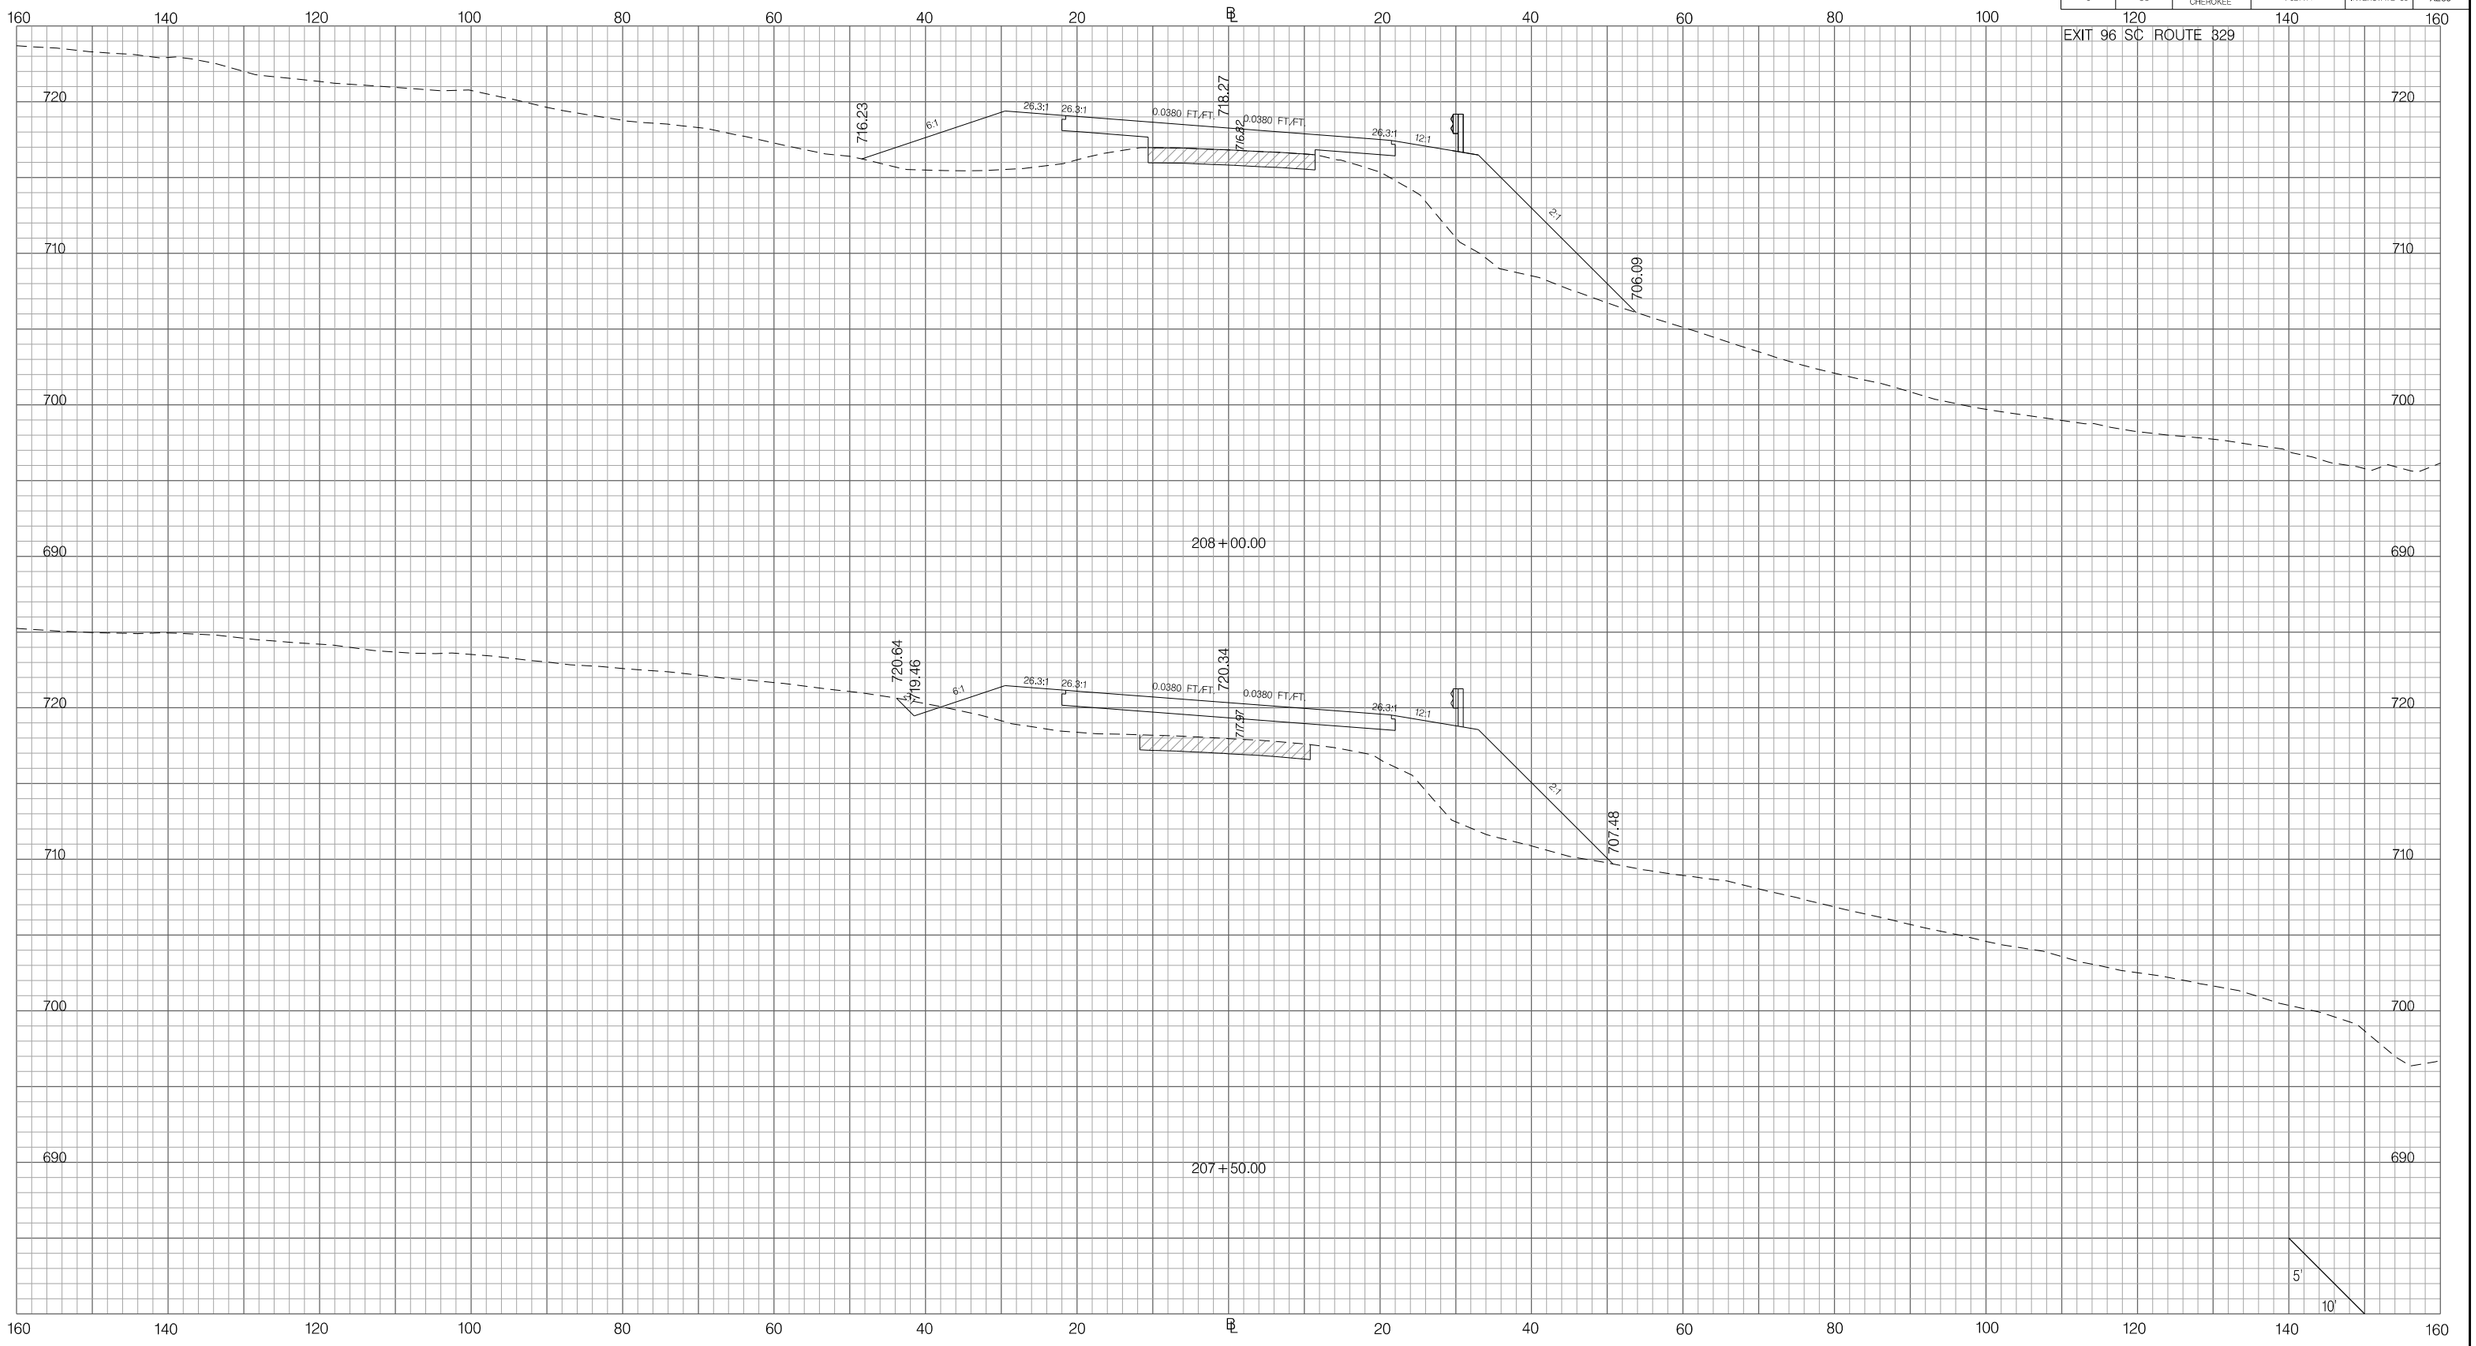

PRELIMINARY
NOT FOR CONSTRUCTION

SCALE: 1" =

REV. NO.	BY	DATE	DESCRIPTION OF REVISION
7			
6			
5			
4			
3			
2			
1			

SOUTH CAROLINA DEPARTMENT OF TRANSPORTATION
INTERSTATE 85

CROSS SECTION SHEET

INTERSTATE 85 MILE MARKER 90–97
SEGMENT C

Z:\Projects\14-60 I85 Widening Cherokee Co MM80-96\Dgn\CrossSections\CROSS SECTION SHEET FILES\PX_96SC329.dgn
6/20/2016

FED. RD. DIV. NO.	STATE	COUNTY	PROJECT ID	ROAD / ROUTE NO.	SHEET NO.
3	SC	SPARTANBURG CHEROKEE	P027114	INTERSTATE 85	X270

EXIT 96 SC ROUTE 329

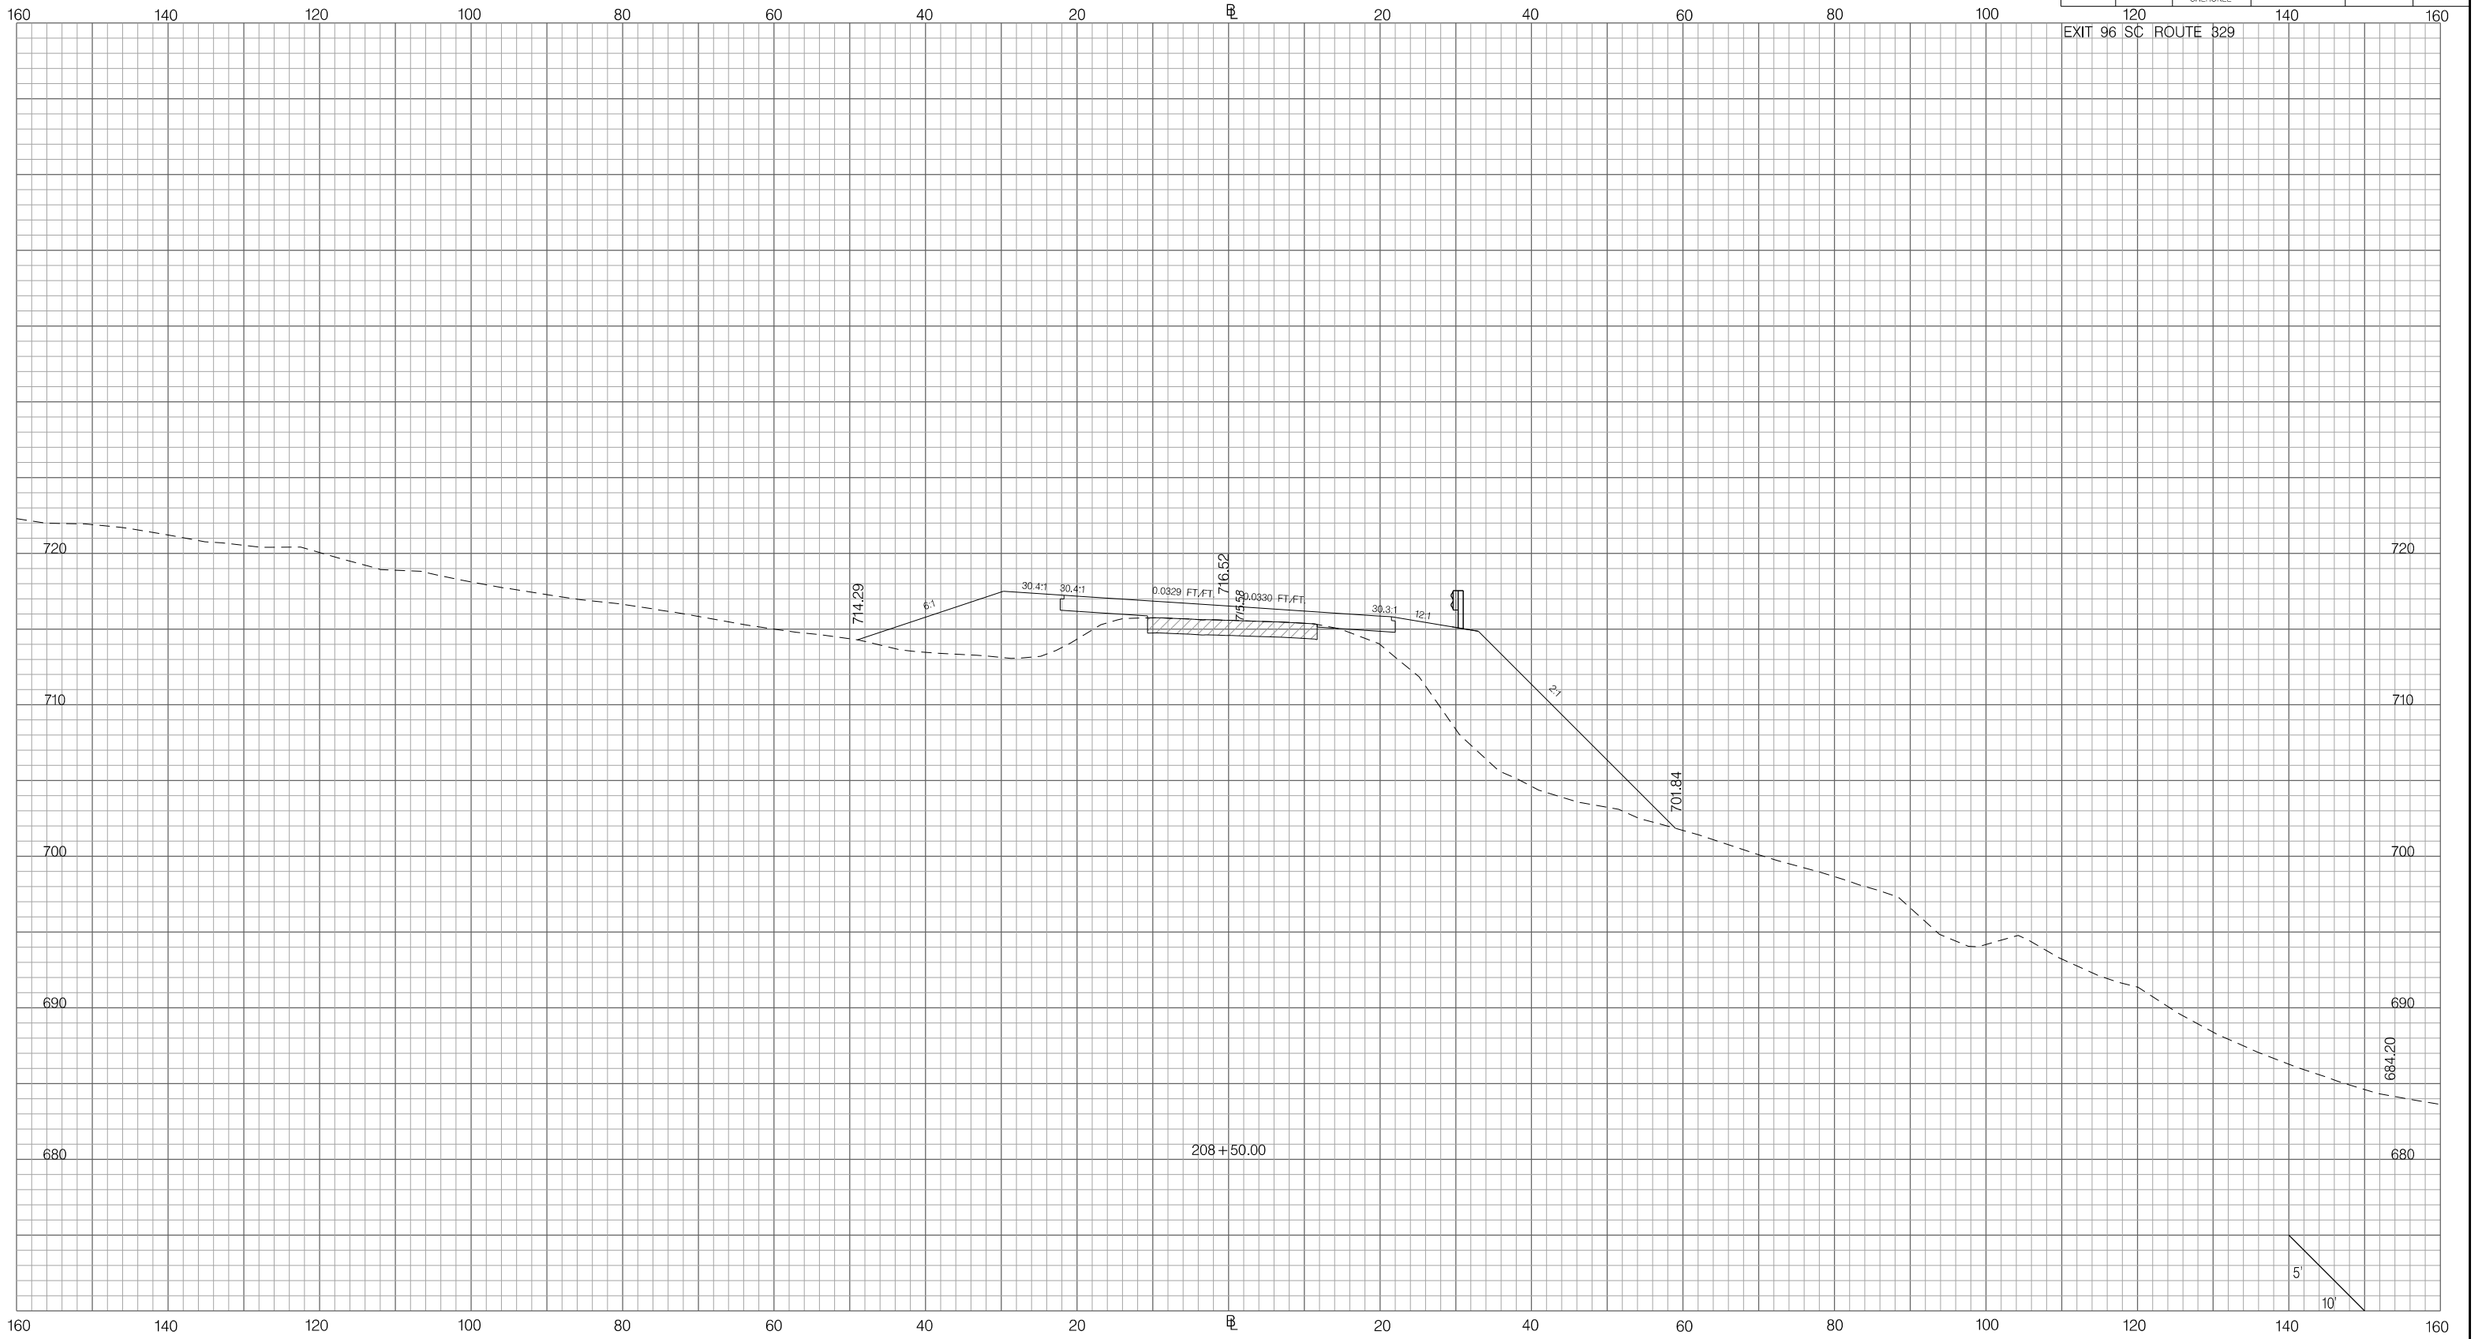

PRELIMINARY
NOT FOR CONSTRUCTION

SCALE: 1" =

REV.NO.	BY	DATE	DESCRIPTION OF REVISION
7			
6			
5			
4			
3			
2			
1			

SOUTH CAROLINA DEPARTMENT OF TRANSPORTATION
INTERSTATE 85

CROSS SECTION SHEET

INTERSTATE 85 MILE MARKER 90–97
SEGMENT C

Z:\Projects\14-60 I85 Widening Cherokee Co MM80-96\Dgn\CrossSections\CROSS SECTION SHEET FILES\PX_96SC329.dgn
6/20/2016

FED. RD. DIV. NO.	STATE	COUNTY	PROJECT ID	ROAD / ROUTE NO.	SHEET NO.
3	SC	SPARTANBURG CHEROKEE	P027114	INTERSTATE 85	X271

EXIT 96 SC ROUTE 329

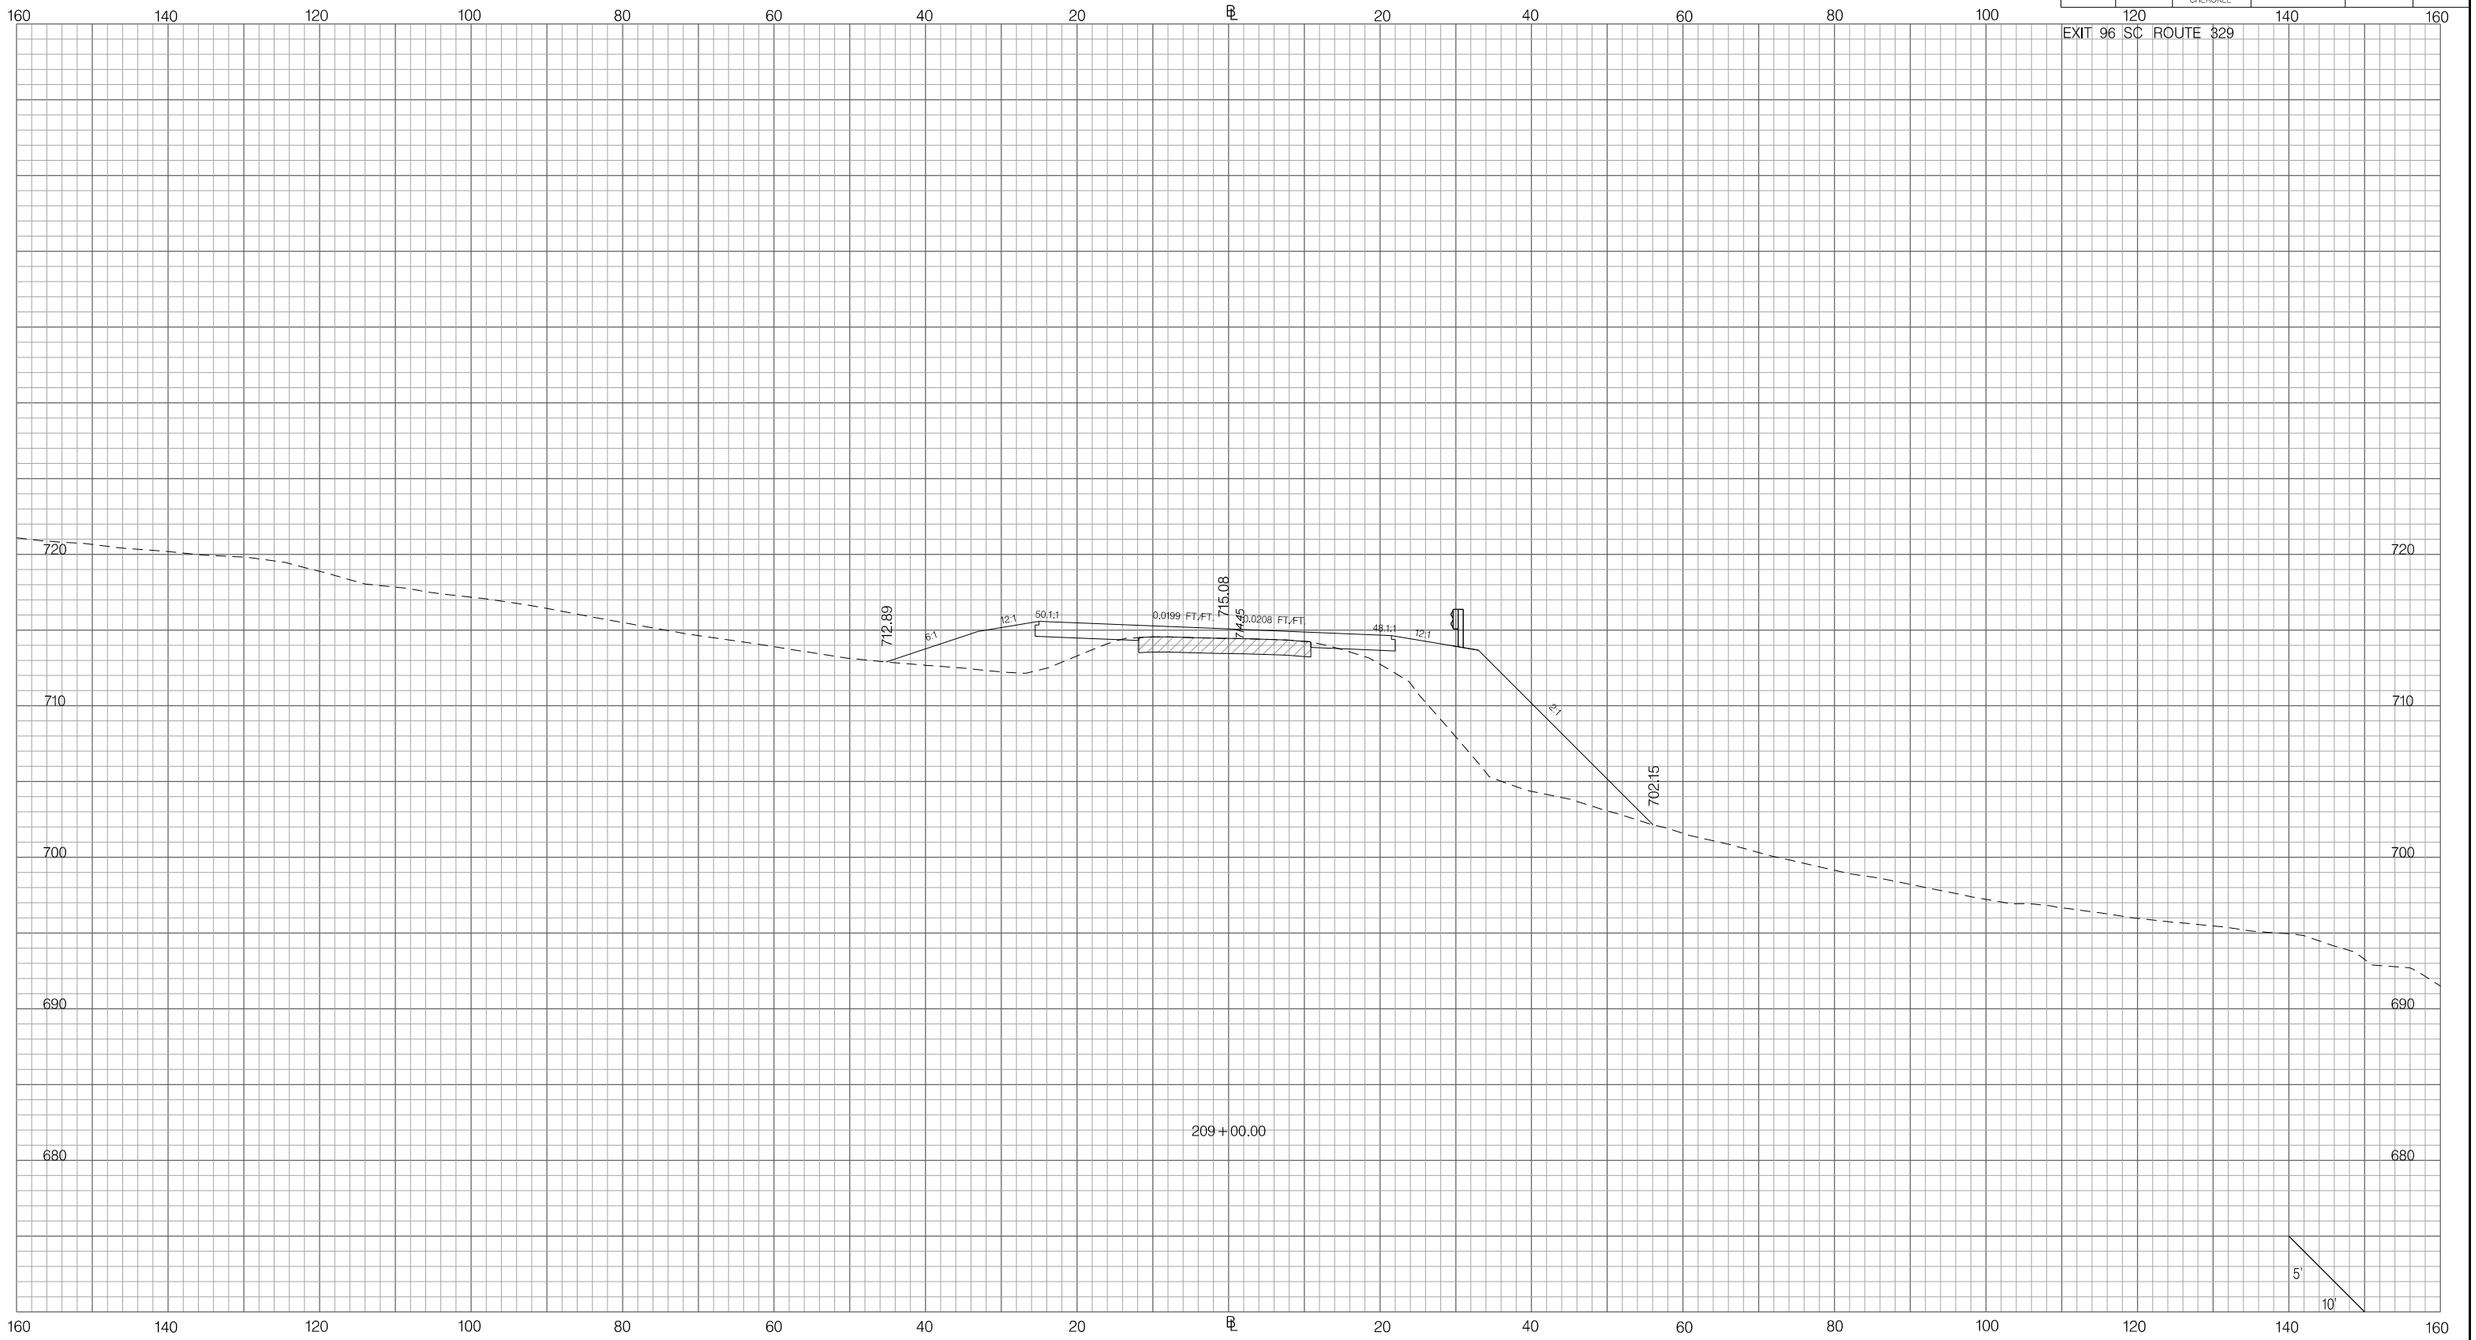

PRELIMINARY
NOT FOR CONSTRUCTION

SCALE: 1" =

REV.NO.	BY	DATE	DESCRIPTION OF REVISION
7			
6			
5			
4			
3			
2			
1			

SOUTH CAROLINA DEPARTMENT OF TRANSPORTATION
INTERSTATE 85

CROSS SECTION SHEET

INTERSTATE 85 MILE MARKER 90–97
SEGMENT C

Z:\Projects\14-60 I85 Widening Cherokee Co MM80-96\Dgn\CrossSections\CROSS SECTION SHEET FILES\PX_96SC329.dgn
6/20/2016

FED. RD. DIV. NO.	STATE	COUNTY	PROJECT ID	ROAD / ROUTE NO.	SHEET NO.
3	SC	SPARTANBURG CHEROKEE	P027114	INTERSTATE 85	X272

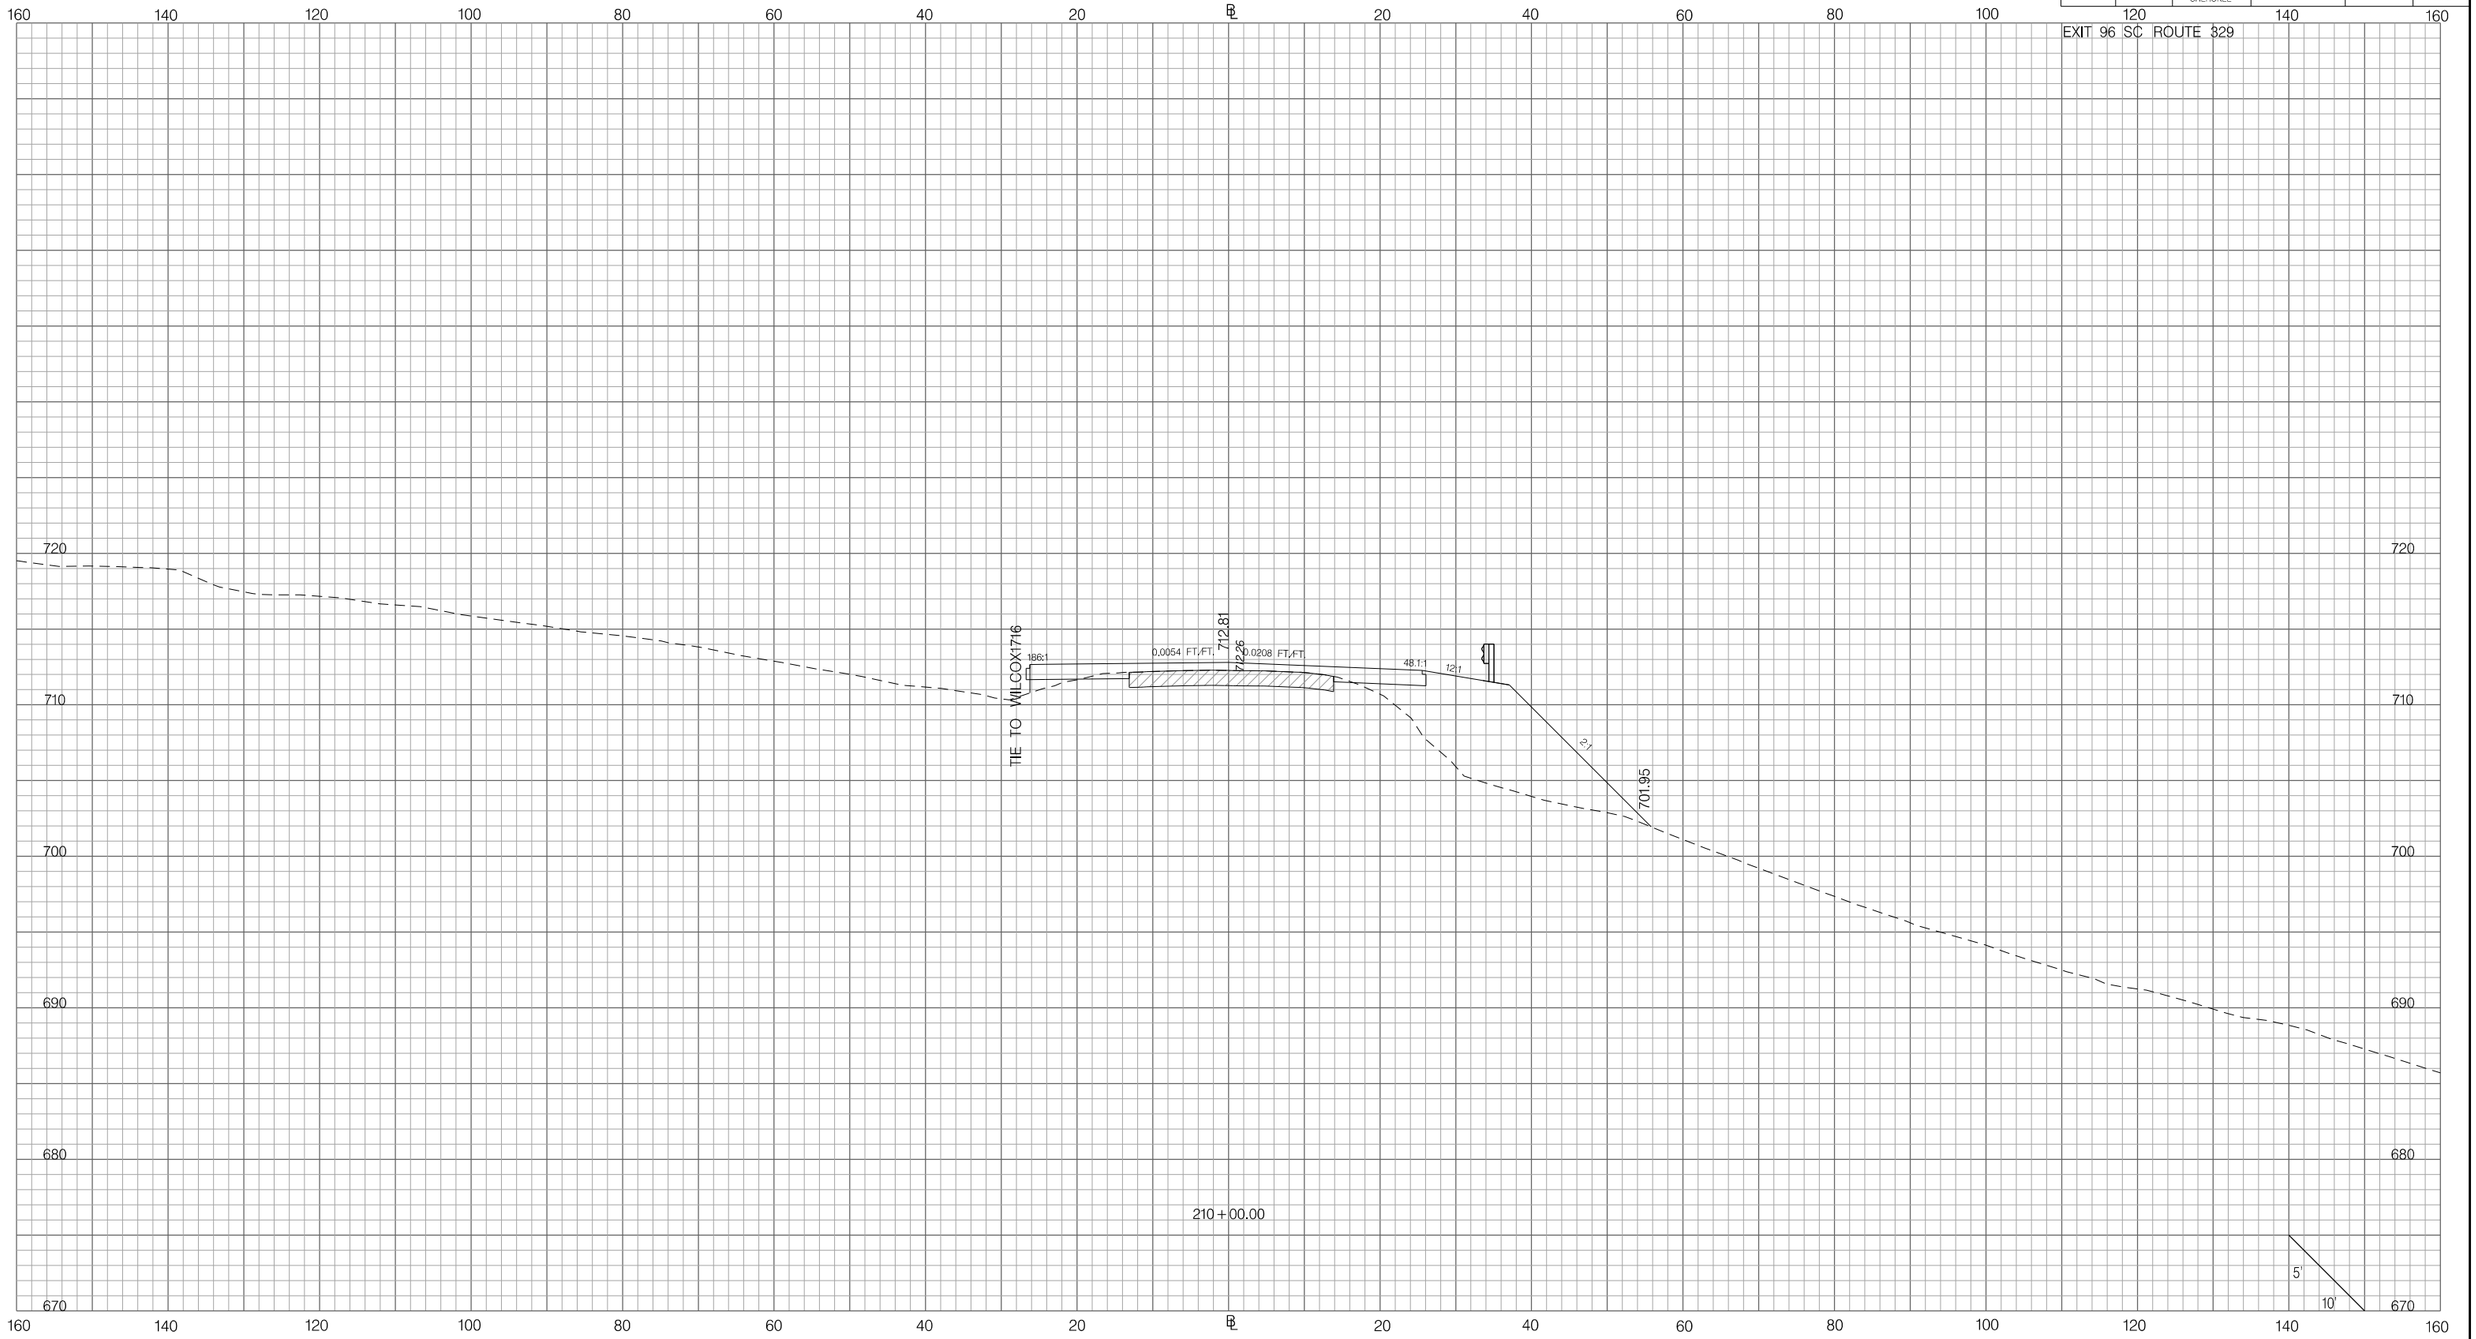

PRELIMINARY
NOT FOR CONSTRUCTION

SCALE: 1" =

REV.NO.	BY	DATE	DESCRIPTION OF REVISION
7			
6			
5			
4			
3			
2			
1			

SOUTH CAROLINA DEPARTMENT OF TRANSPORTATION
INTERSTATE 85

CROSS SECTION SHEET

INTERSTATE 85 MILE MARKER 90–97
SEGMENT C

Z:\Projects\14-60 I85 Widening Cherokee Co MM80-96\Dgn\CrossSections\CROSS SECTION SHEET FILES\PX_96SC329.dgn
6/20/2016

FED. RD. DIV. NO.	STATE	COUNTY	PROJECT ID	ROAD / ROUTE NO.	SHEET NO.
3	SC	SPARTANBURG CHEROKEE	P027114	INTERSTATE 85	X273

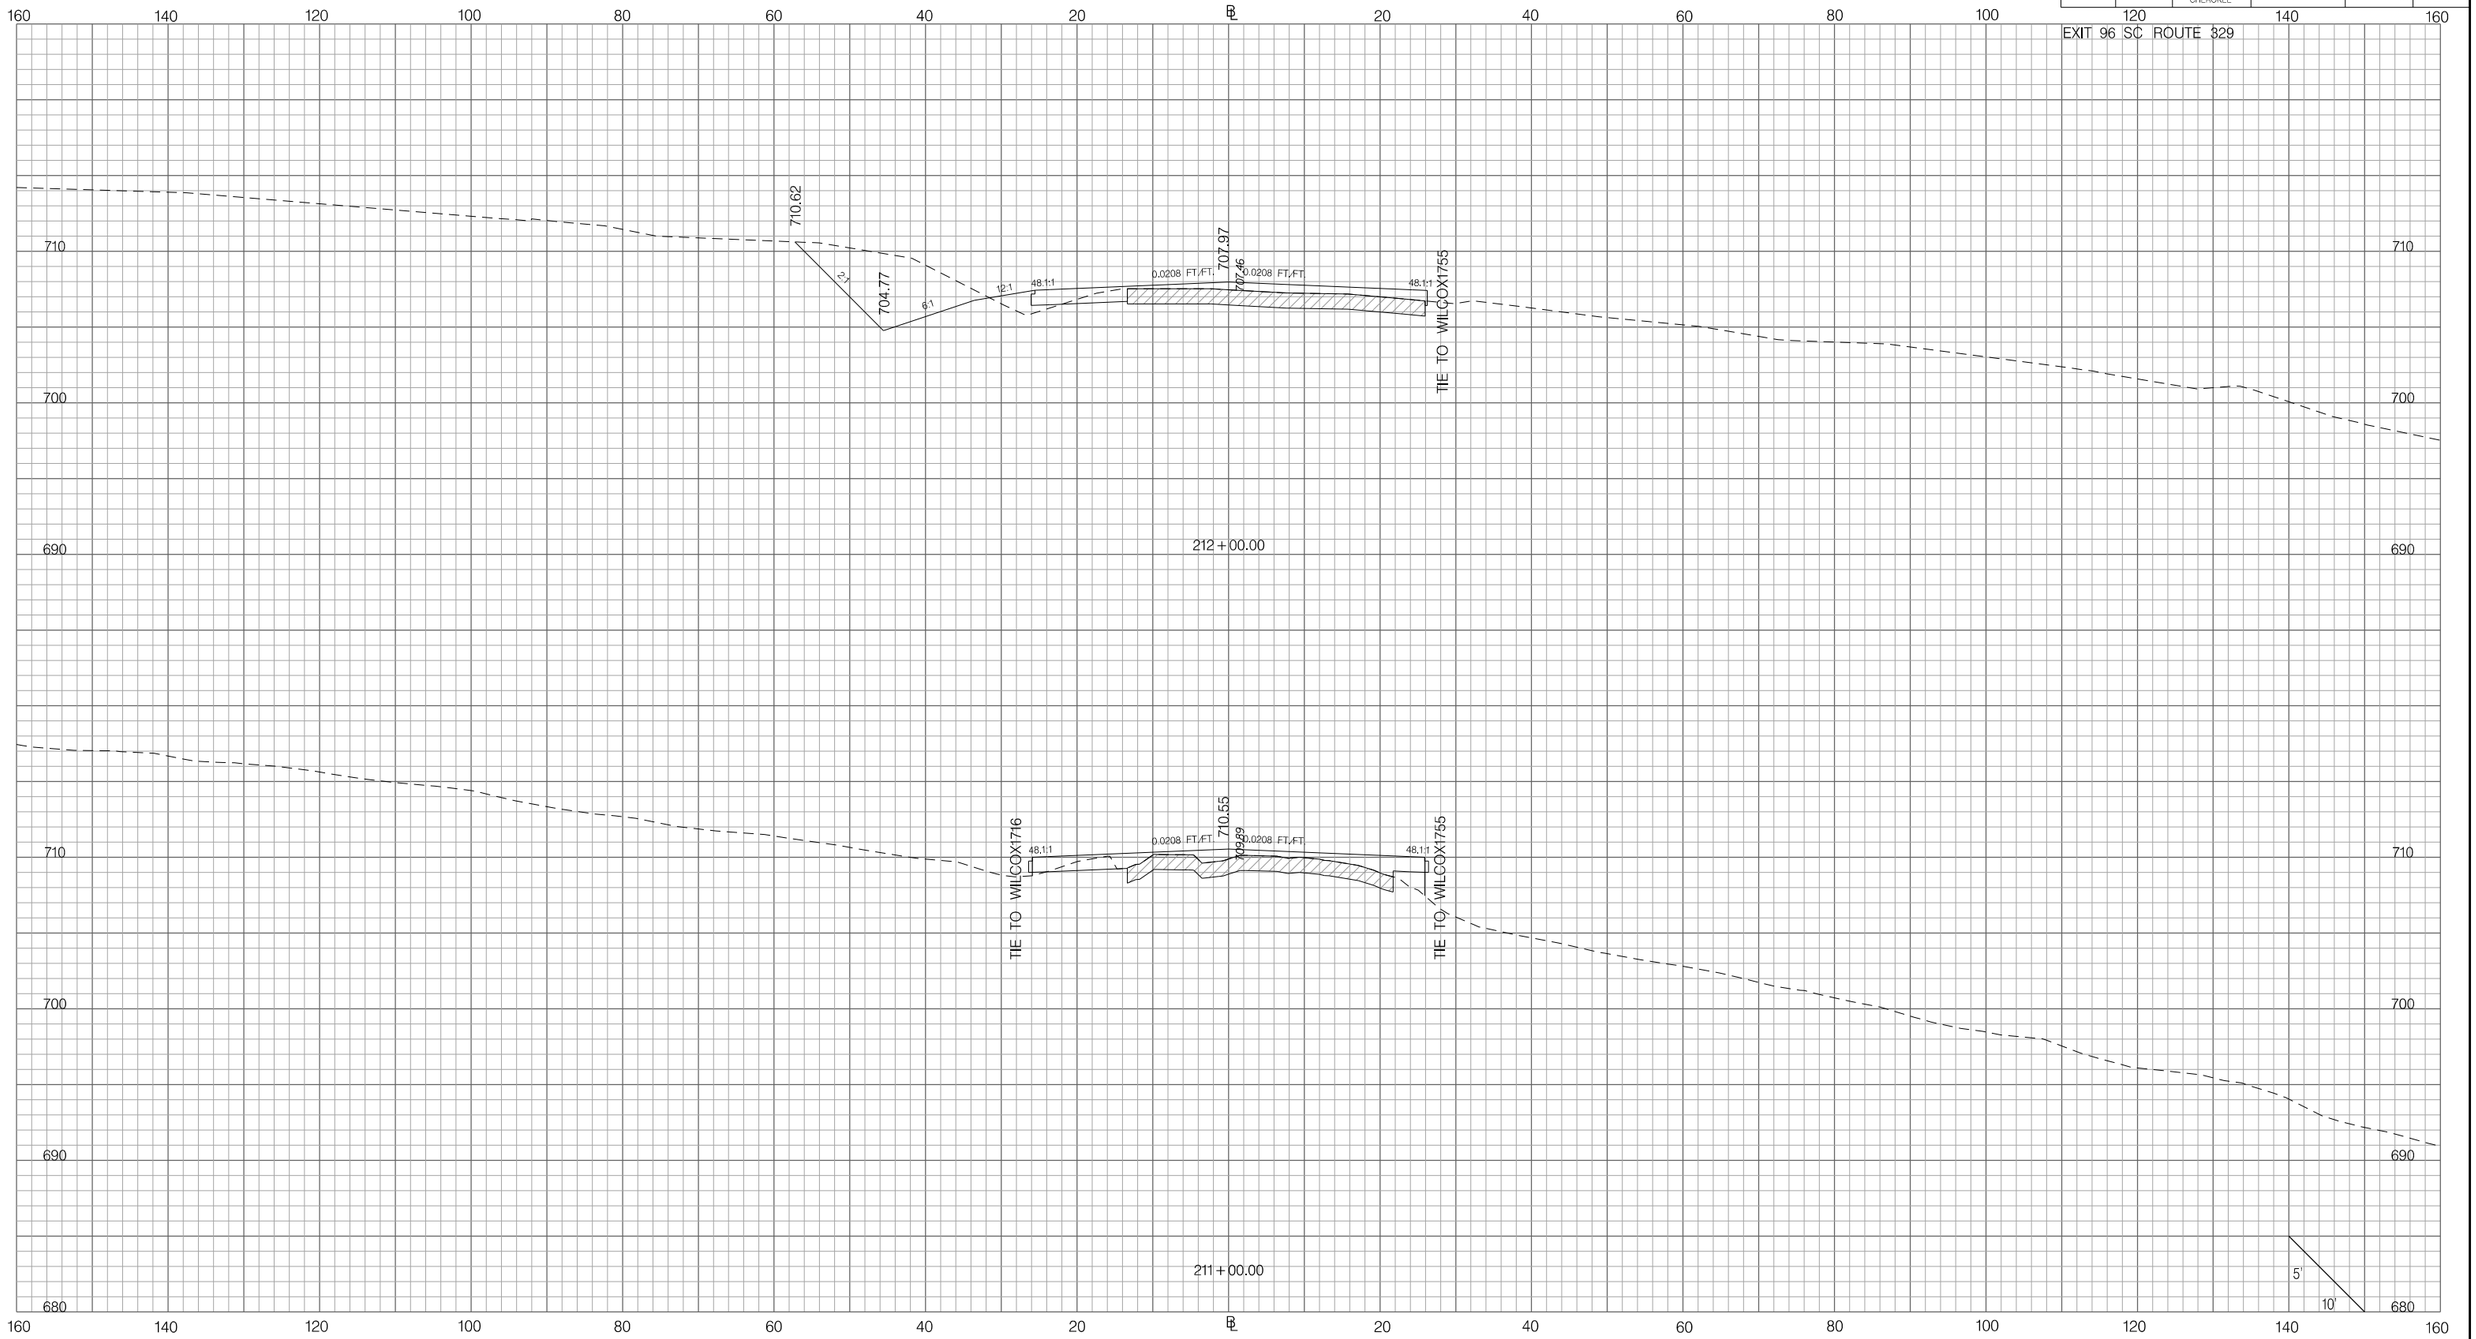

PRELIMINARY
NOT FOR CONSTRUCTION

SCALE: 1" =

REV. NO.	BY	DATE	DESCRIPTION OF REVISION
7			
6			
5			
4			
3			
2			
1			

SOUTH CAROLINA DEPARTMENT OF TRANSPORTATION
INTERSTATE 85

CROSS SECTION SHEET

INTERSTATE 85 MILE MARKER 90–97
SEGMENT C

Z:\Projects\14-60 I85 Widening Cherokee Co MM80-96\Dgn\CrossSections\CROSS SECTION SHEET FILES\PX_96SC329.dgn
6/20/2016

FED. RD. DIV. NO.	STATE	COUNTY	PROJECT ID	ROAD / ROUTE NO.	SHEET NO.
3	SC	SPARTANBURG CHEROKEE	P027114	INTERSTATE 85	X274

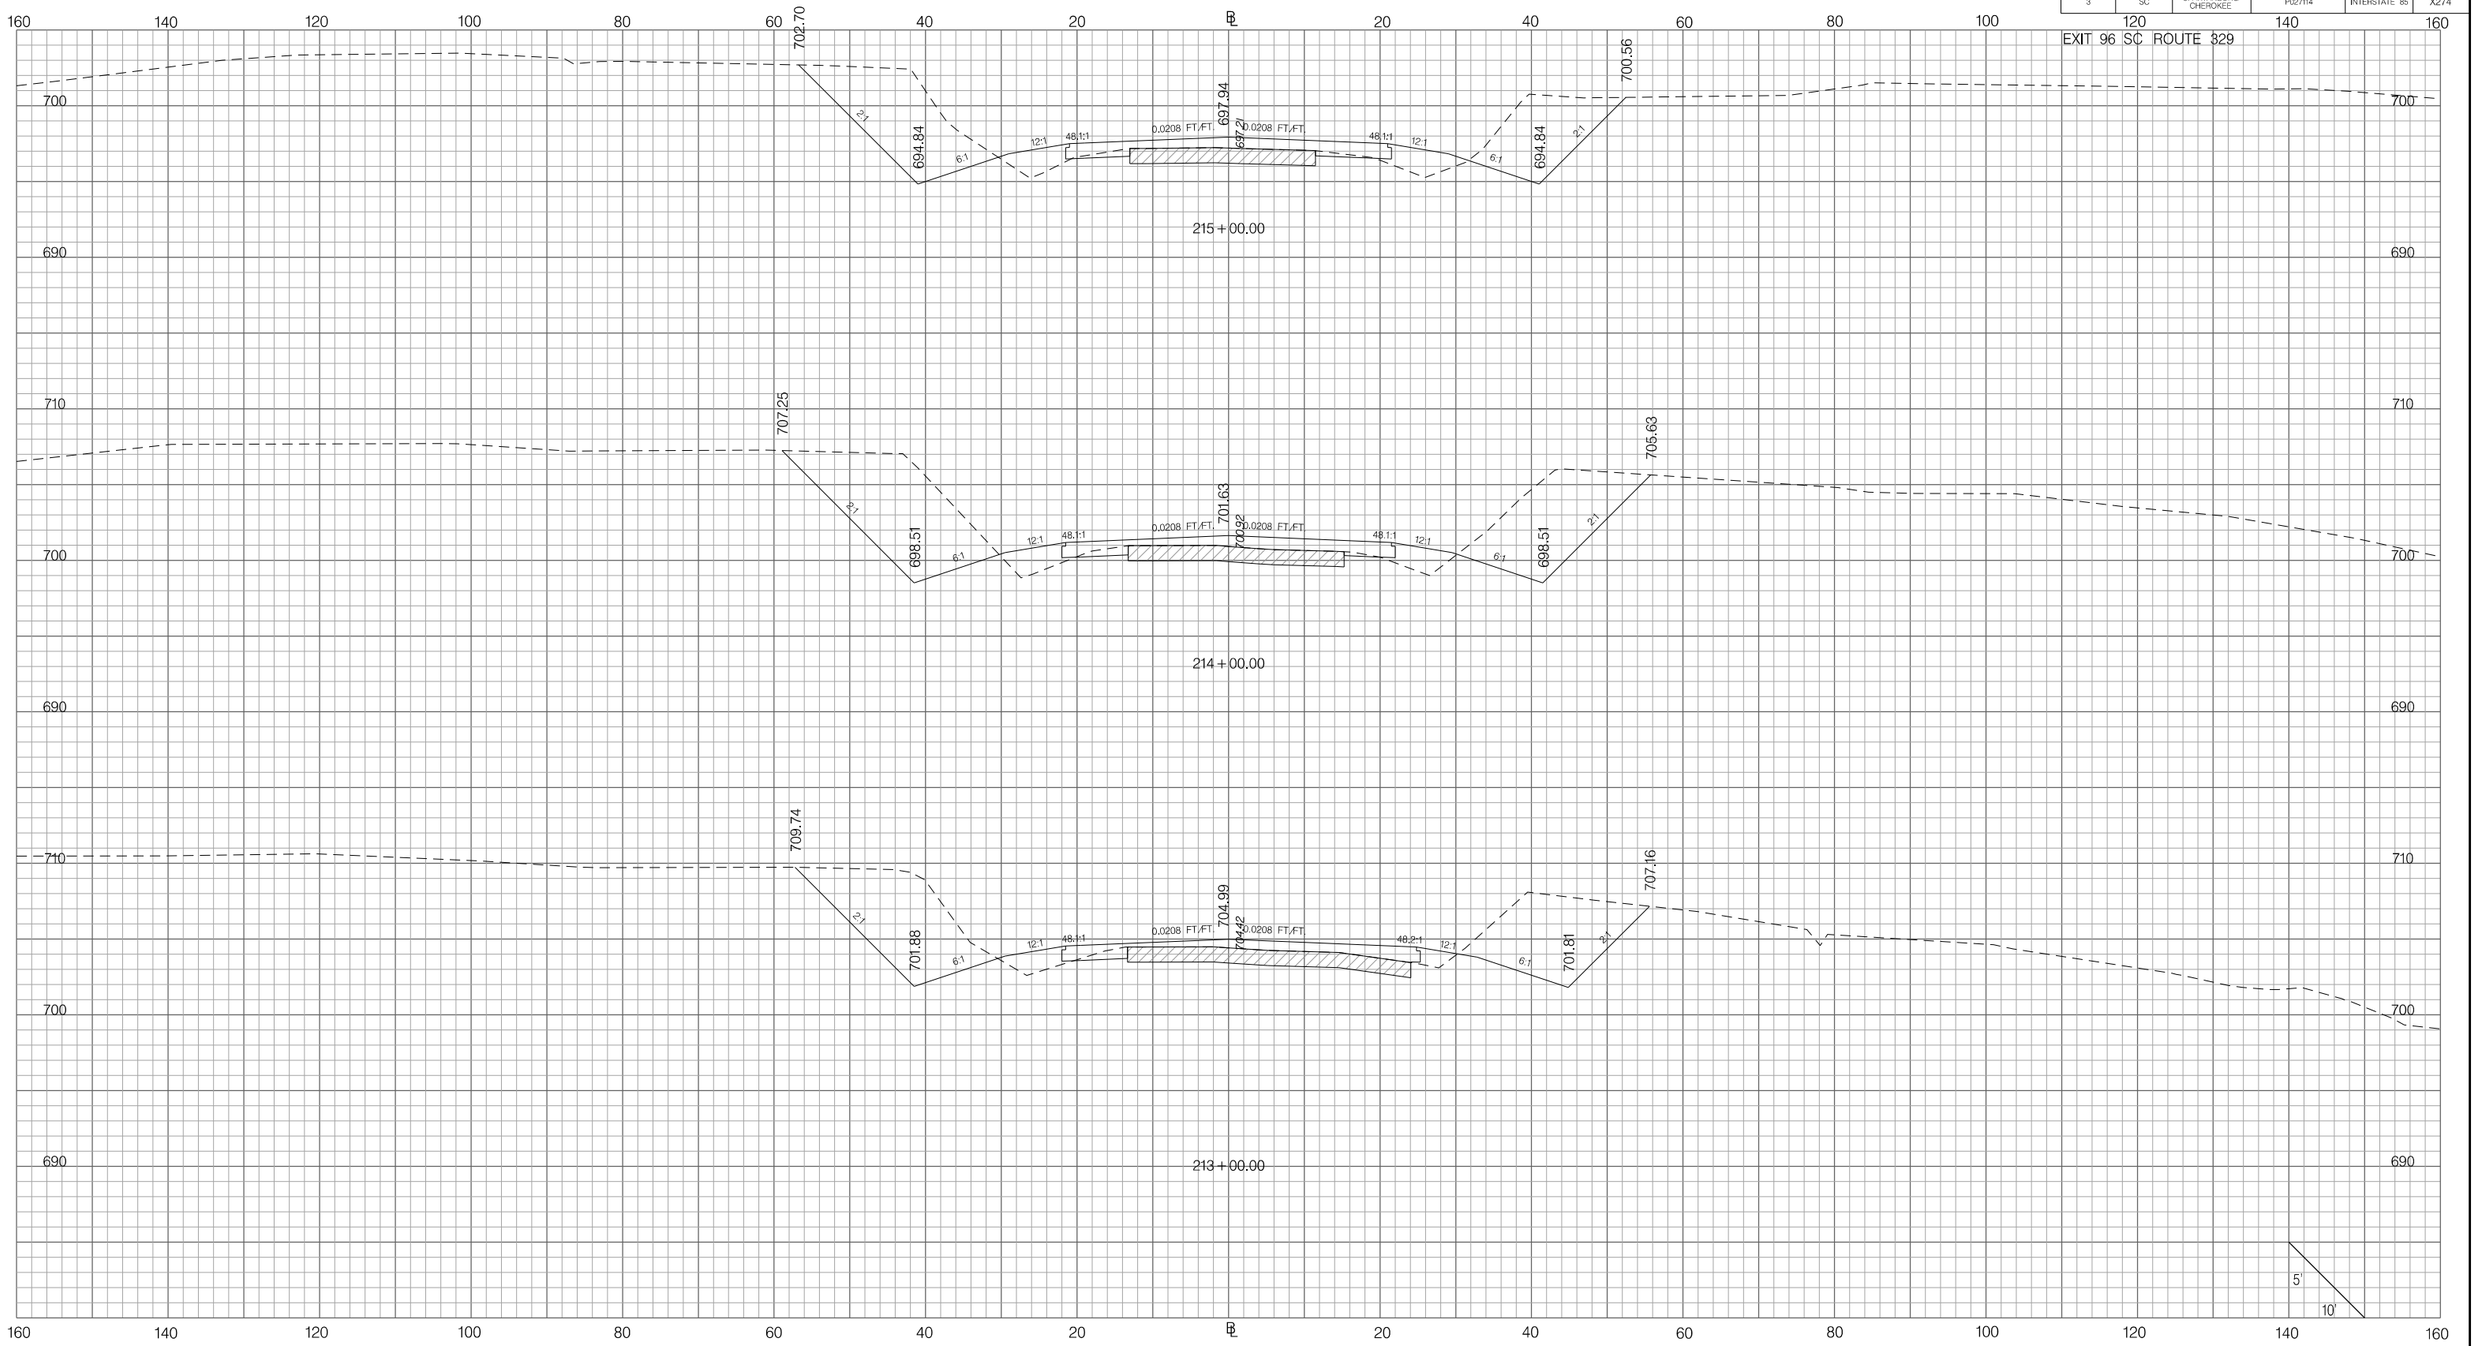

PRELIMINARY
NOT FOR CONSTRUCTION

SCALE: 1" =

REV. NO.	BY	DATE	DESCRIPTION OF REVISION
7			
6			
5			
4			
3			
2			
1			

SOUTH CAROLINA DEPARTMENT OF TRANSPORTATION
INTERSTATE 85

CROSS SECTION SHEET

INTERSTATE 85 MILE MARKER 90–97
SEGMENT C

Z:\Projects\14-60 I85 Widening Cherokee Co MM80-96\Dgn\CrossSections\CROSS SECTION SHEET FILES\PX_96SC329.dgn
6/20/2016

FED. RD. DIV. NO.	STATE	COUNTY	PROJECT ID	ROAD / ROUTE NO.	SHEET NO.
3	SC	SPARTANBURG CHEROKEE	P027114	INTERSTATE 85	X275

EXIT 96 SC ROUTE 329

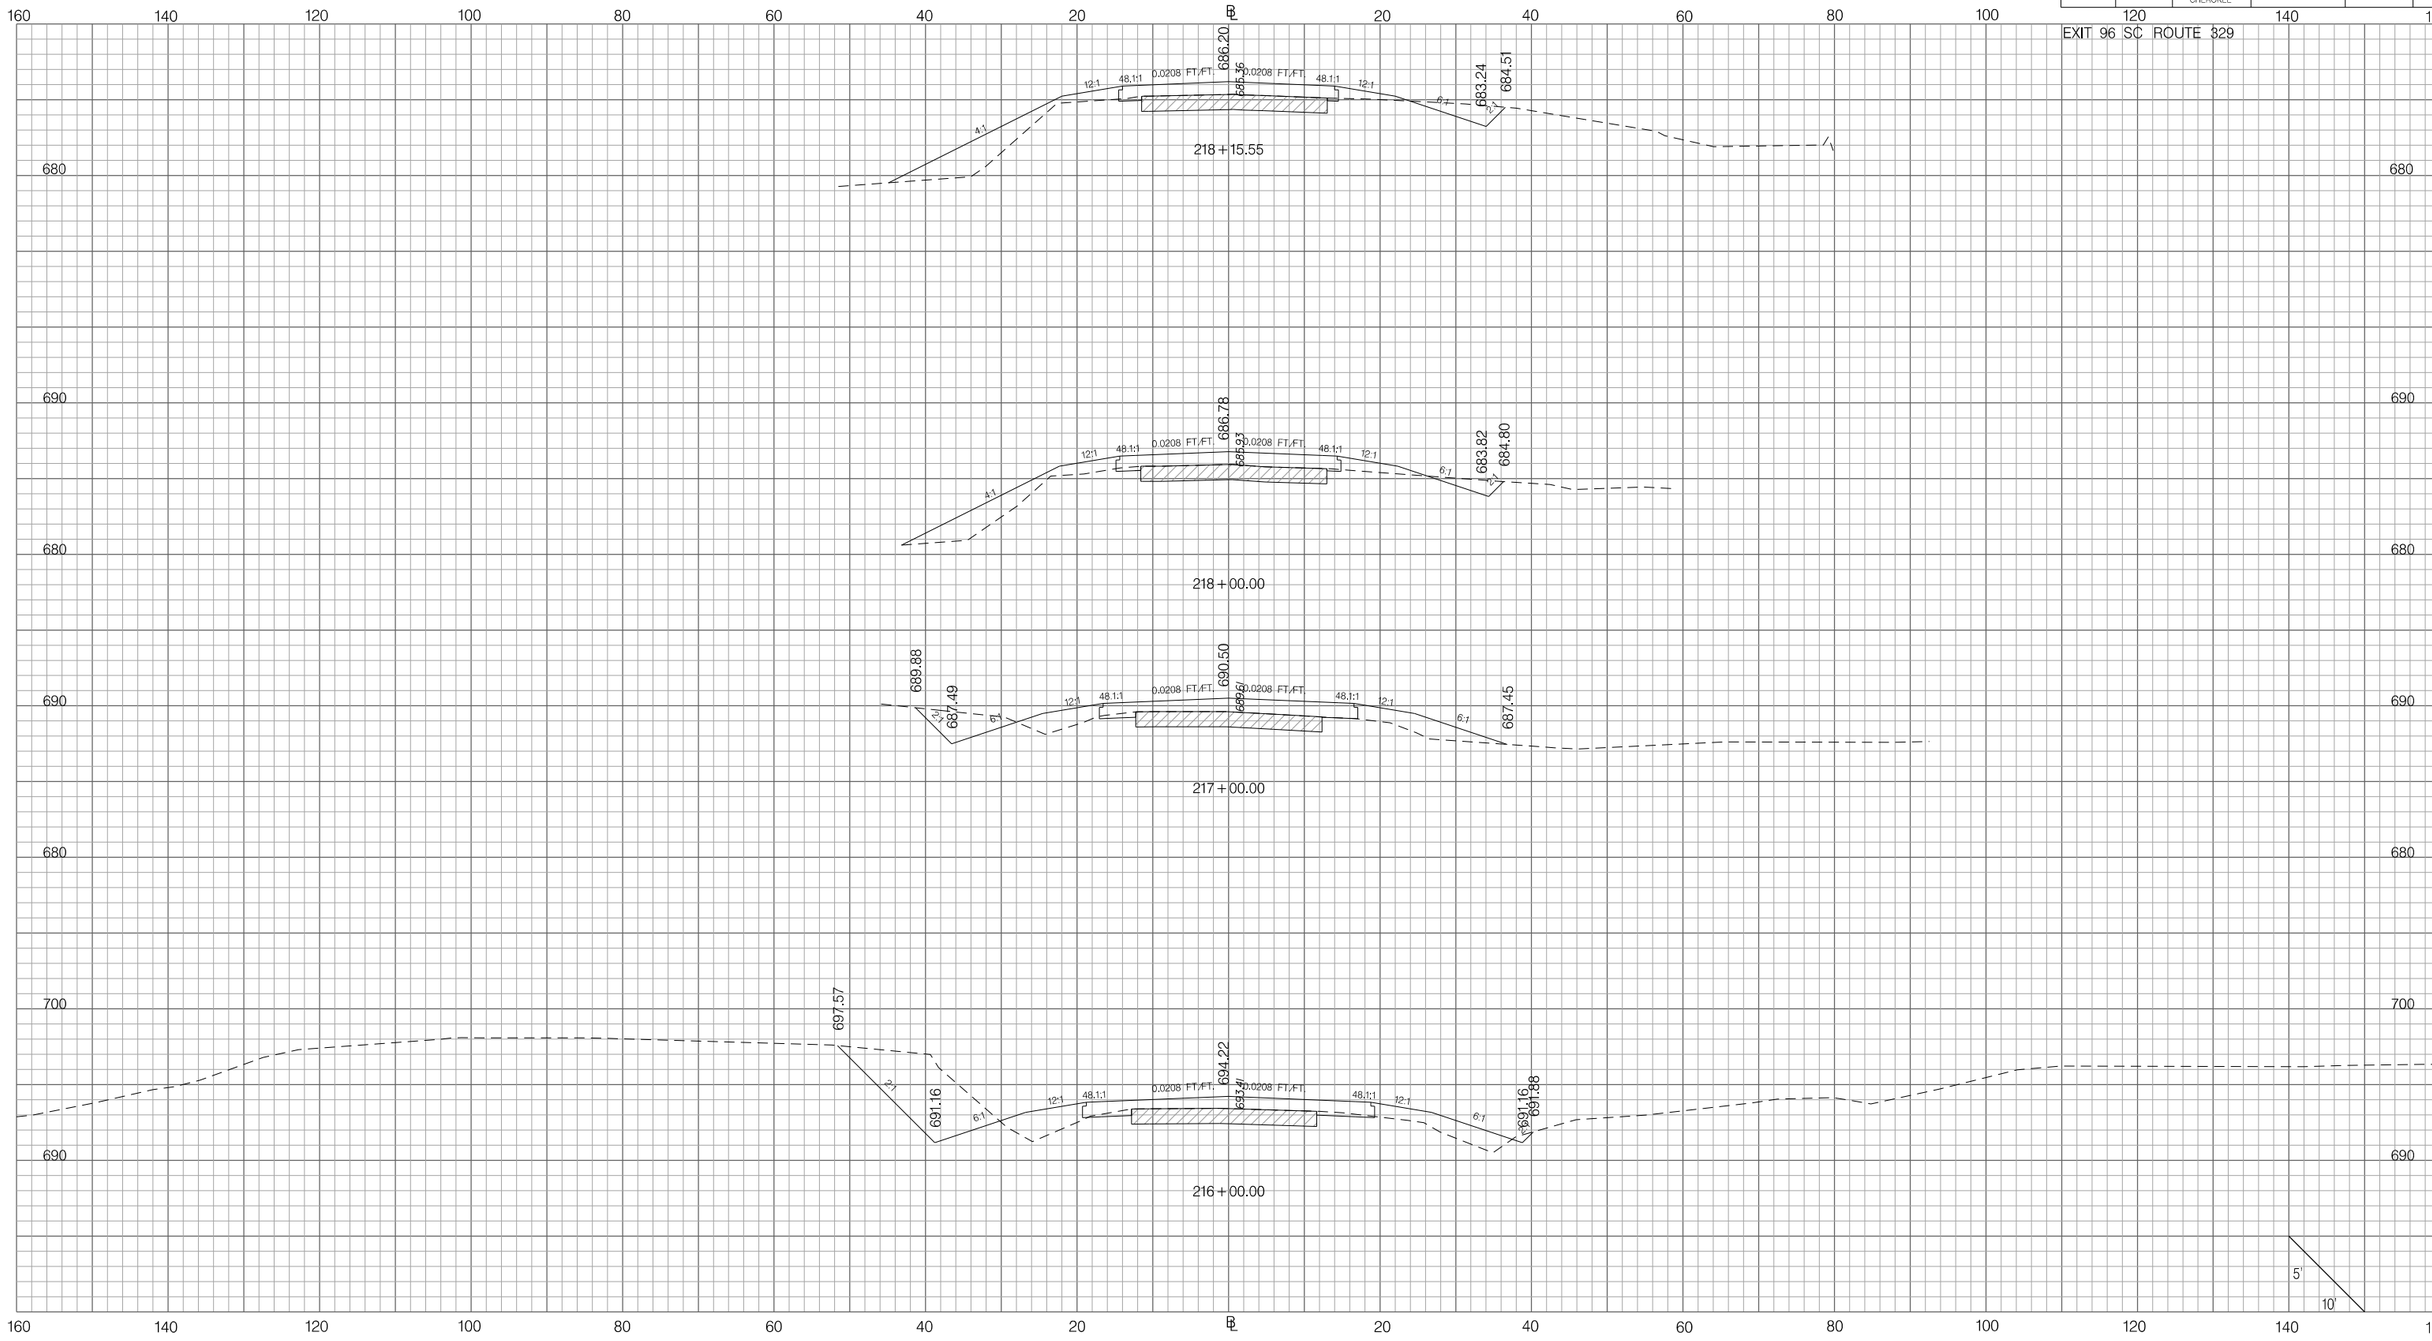

PRELIMINARY
NOT FOR CONSTRUCTION

SCALE: 1" =

REV. NO.	BY	DATE	DESCRIPTION OF REVISION
7			
6			
5			
4			
3			
2			
1			

SOUTH CAROLINA DEPARTMENT OF TRANSPORTATION
INTERSTATE 85

CROSS SECTION SHEET

INTERSTATE 85 MILE MARKER 90–97
SEGMENT C

Z:\Projects\14-60 I85 Widening Cherokee Co MM80-96\Dgn\CrossSections\CROSS SECTION SHEET FILES\PX_96SC329.dgn
6/20/2016

FED. RD. DIV. NO.	STATE	COUNTY	PROJECT ID	ROAD / ROUTE NO.	SHEET NO.
3	SC	SPARTANBURG CHEROKEE	P027114	INTERSTATE 85	X276

EXIT 92 RAMP A

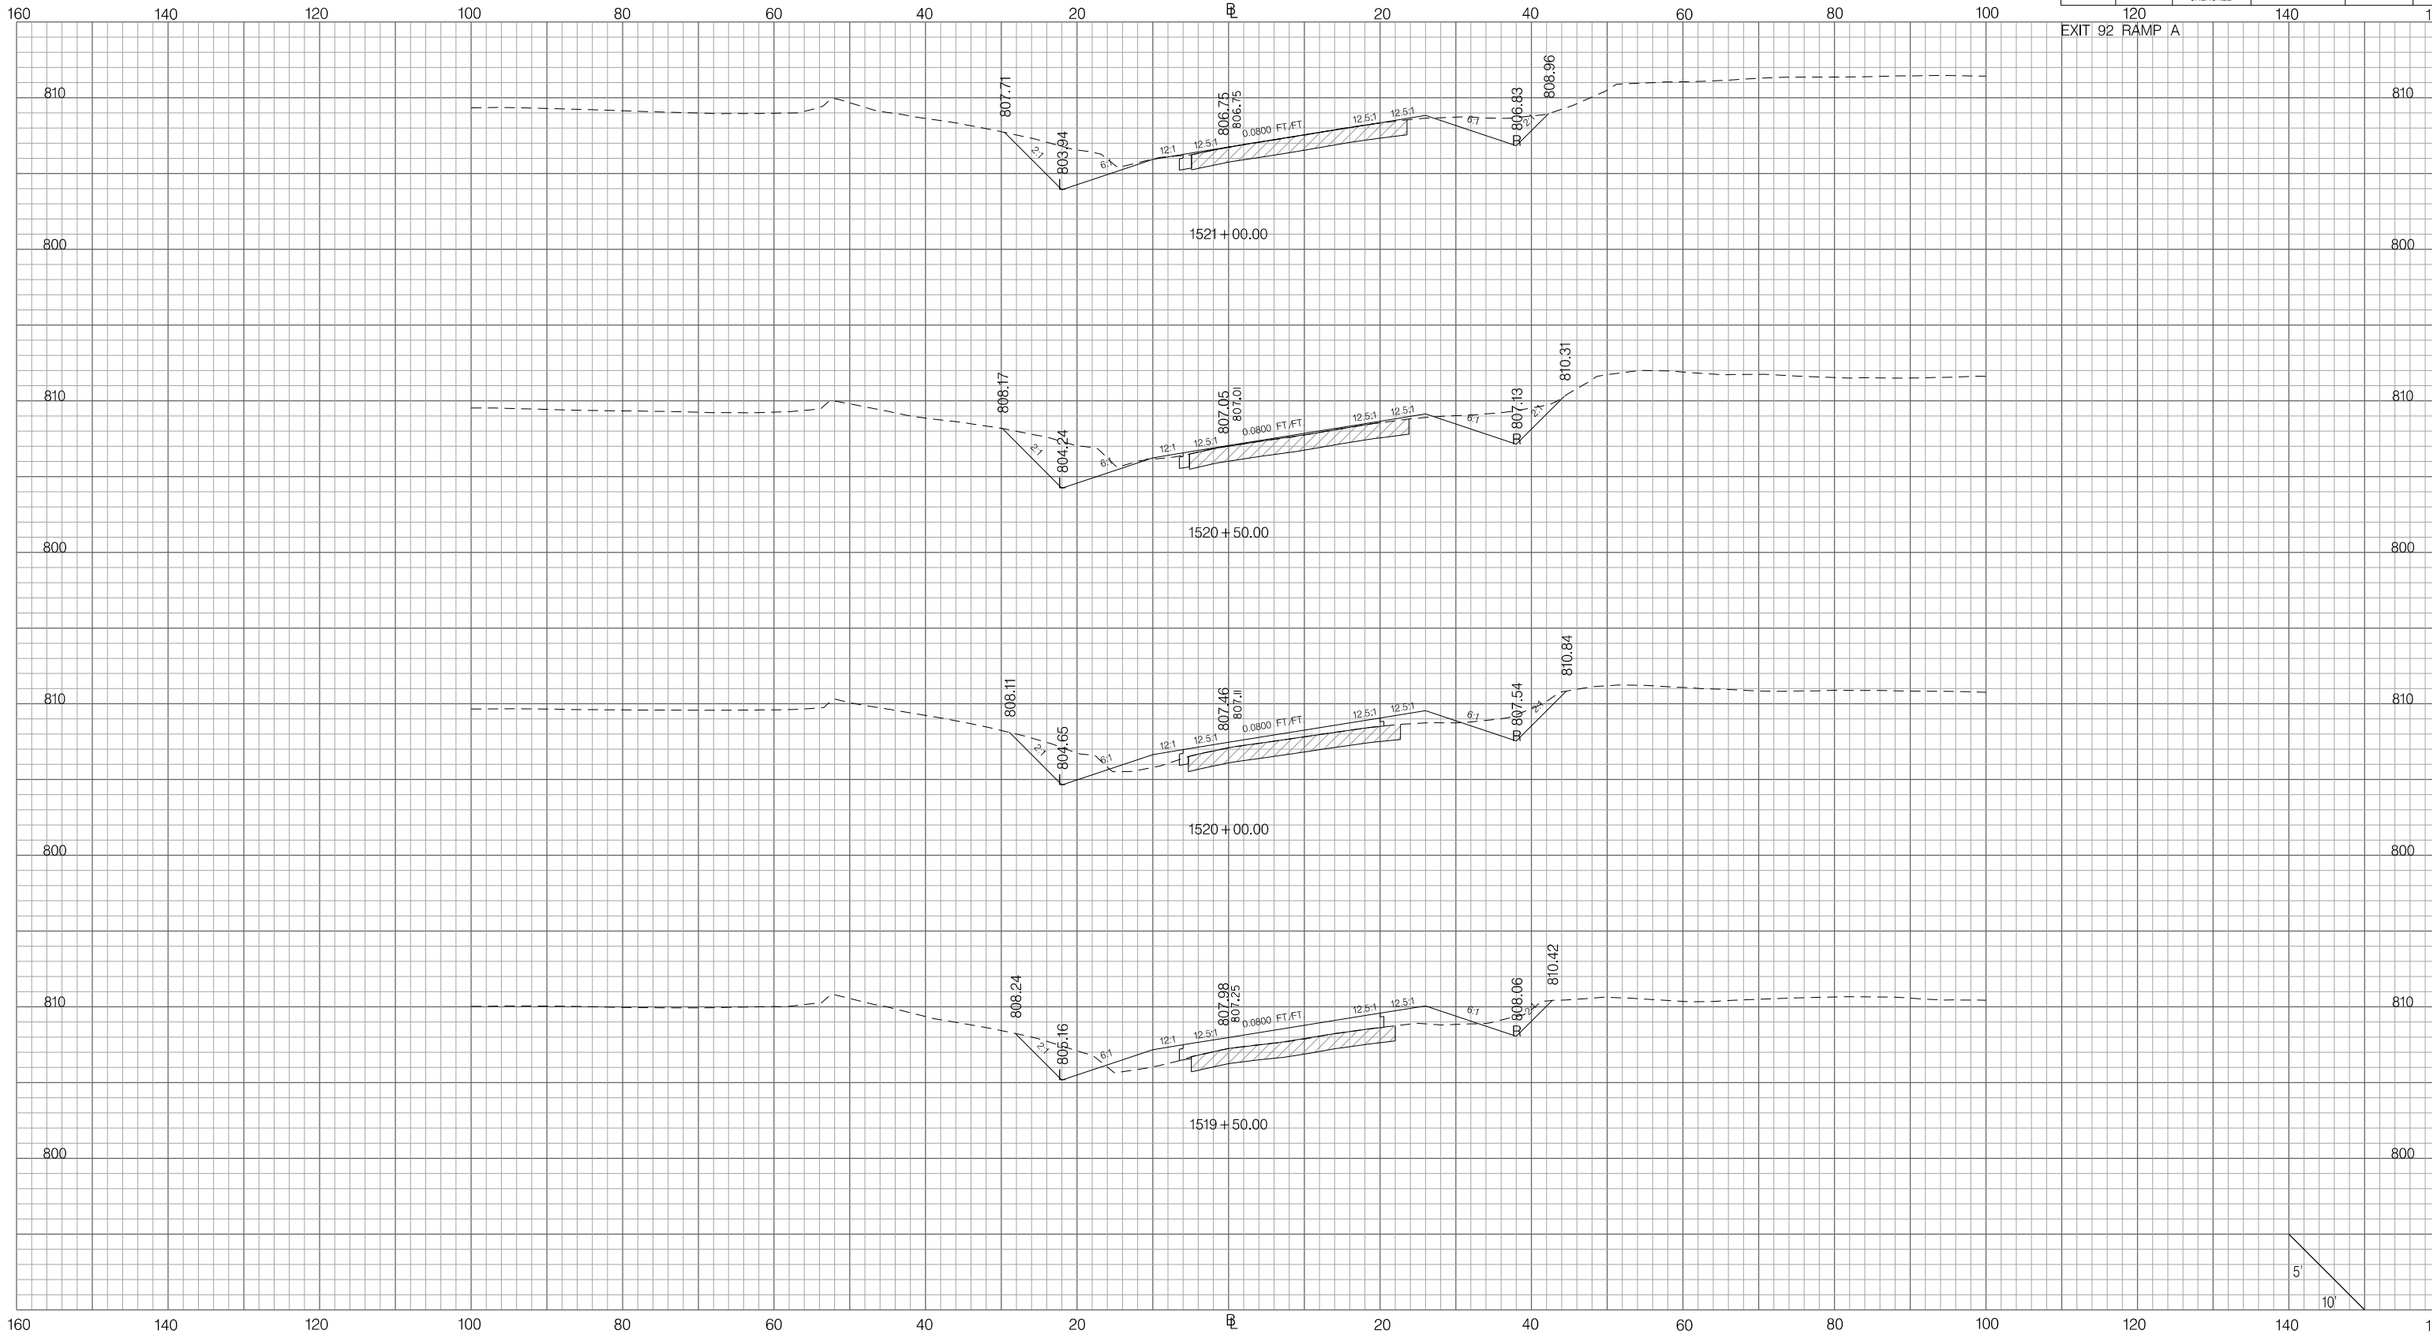

PRELIMINARY
NOT FOR CONSTRUCTION

SCALE: 1" =

REV. NO.	BY	DATE	DESCRIPTION OF REVISION
7			
6			
5			
4			
3			
2			
1			

SOUTH CAROLINA DEPARTMENT OF TRANSPORTATION
INTERSTATE 85

CROSS SECTION SHEET

INTERSTATE 85 MILE MARKER 90–97
SEGMENT C

Z:\Projects\14-60 I85 Widening Cherokee Co MM80-96\Dgn\CrossSections\CROSS SECTION SHEET FILES\PX_92RPA.dgn
3/9/2016

FED. RD. DIV. NO.	STATE	COUNTY	PROJECT ID	ROAD / ROUTE NO.	SHEET NO.
3	SC	SPARTANBURG CHEROKEE	P027114	INTERSTATE 85	X277

EXIT 95 RAMP A

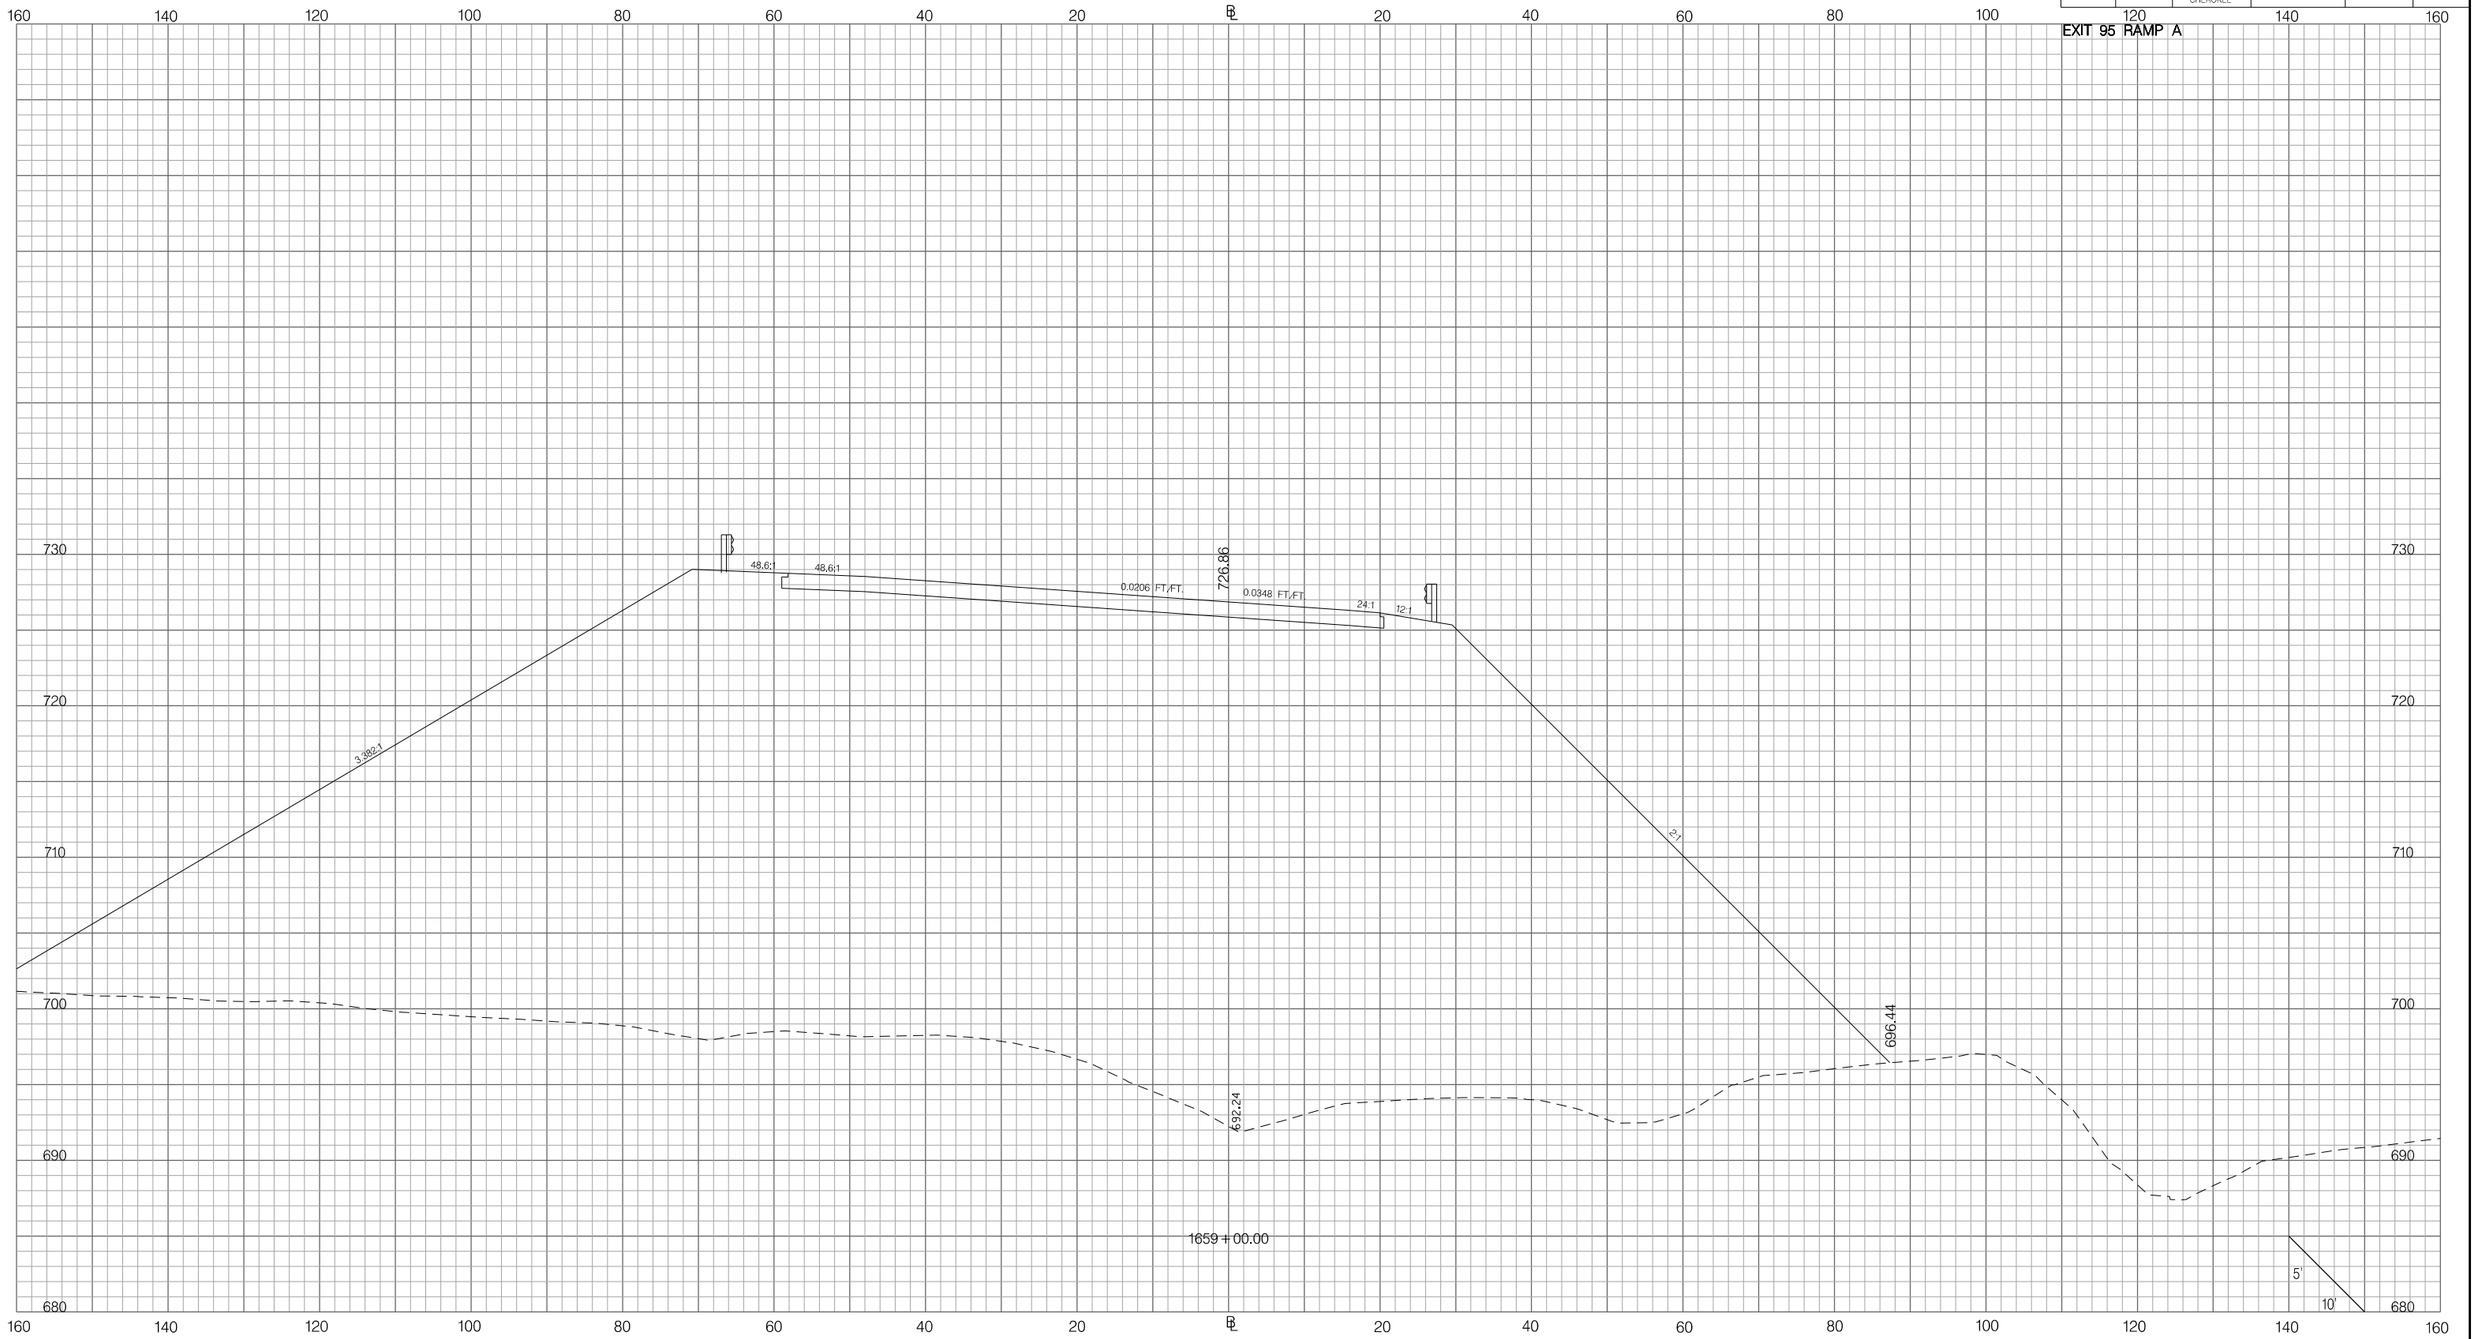

Z:\Projects\14-60 I85 Widening Cherokee Co MM80-96\Dgn\CrossSections\CROSS SECTION SHEET FILES\PX_95RPA.dgn
3/9/2016

PRELIMINARY
NOT FOR CONSTRUCTION

SCALE: 1" =

REV. NO.	BY	DATE	DESCRIPTION OF REVISION
7			
6			
5			
4			
3			
2			
1			

SOUTH CAROLINA DEPARTMENT OF TRANSPORTATION
INTERSTATE 85

CROSS SECTION SHEET

INTERSTATE 85 MILE MARKER 90–97
SEGMENT C

FED. RD. DIV. NO.	STATE	COUNTY	PROJECT ID	ROAD / ROUTE NO.	SHEET NO.
3	SC	SPARTANBURG CHEROKEE	P027114	INTERSTATE 85	X278

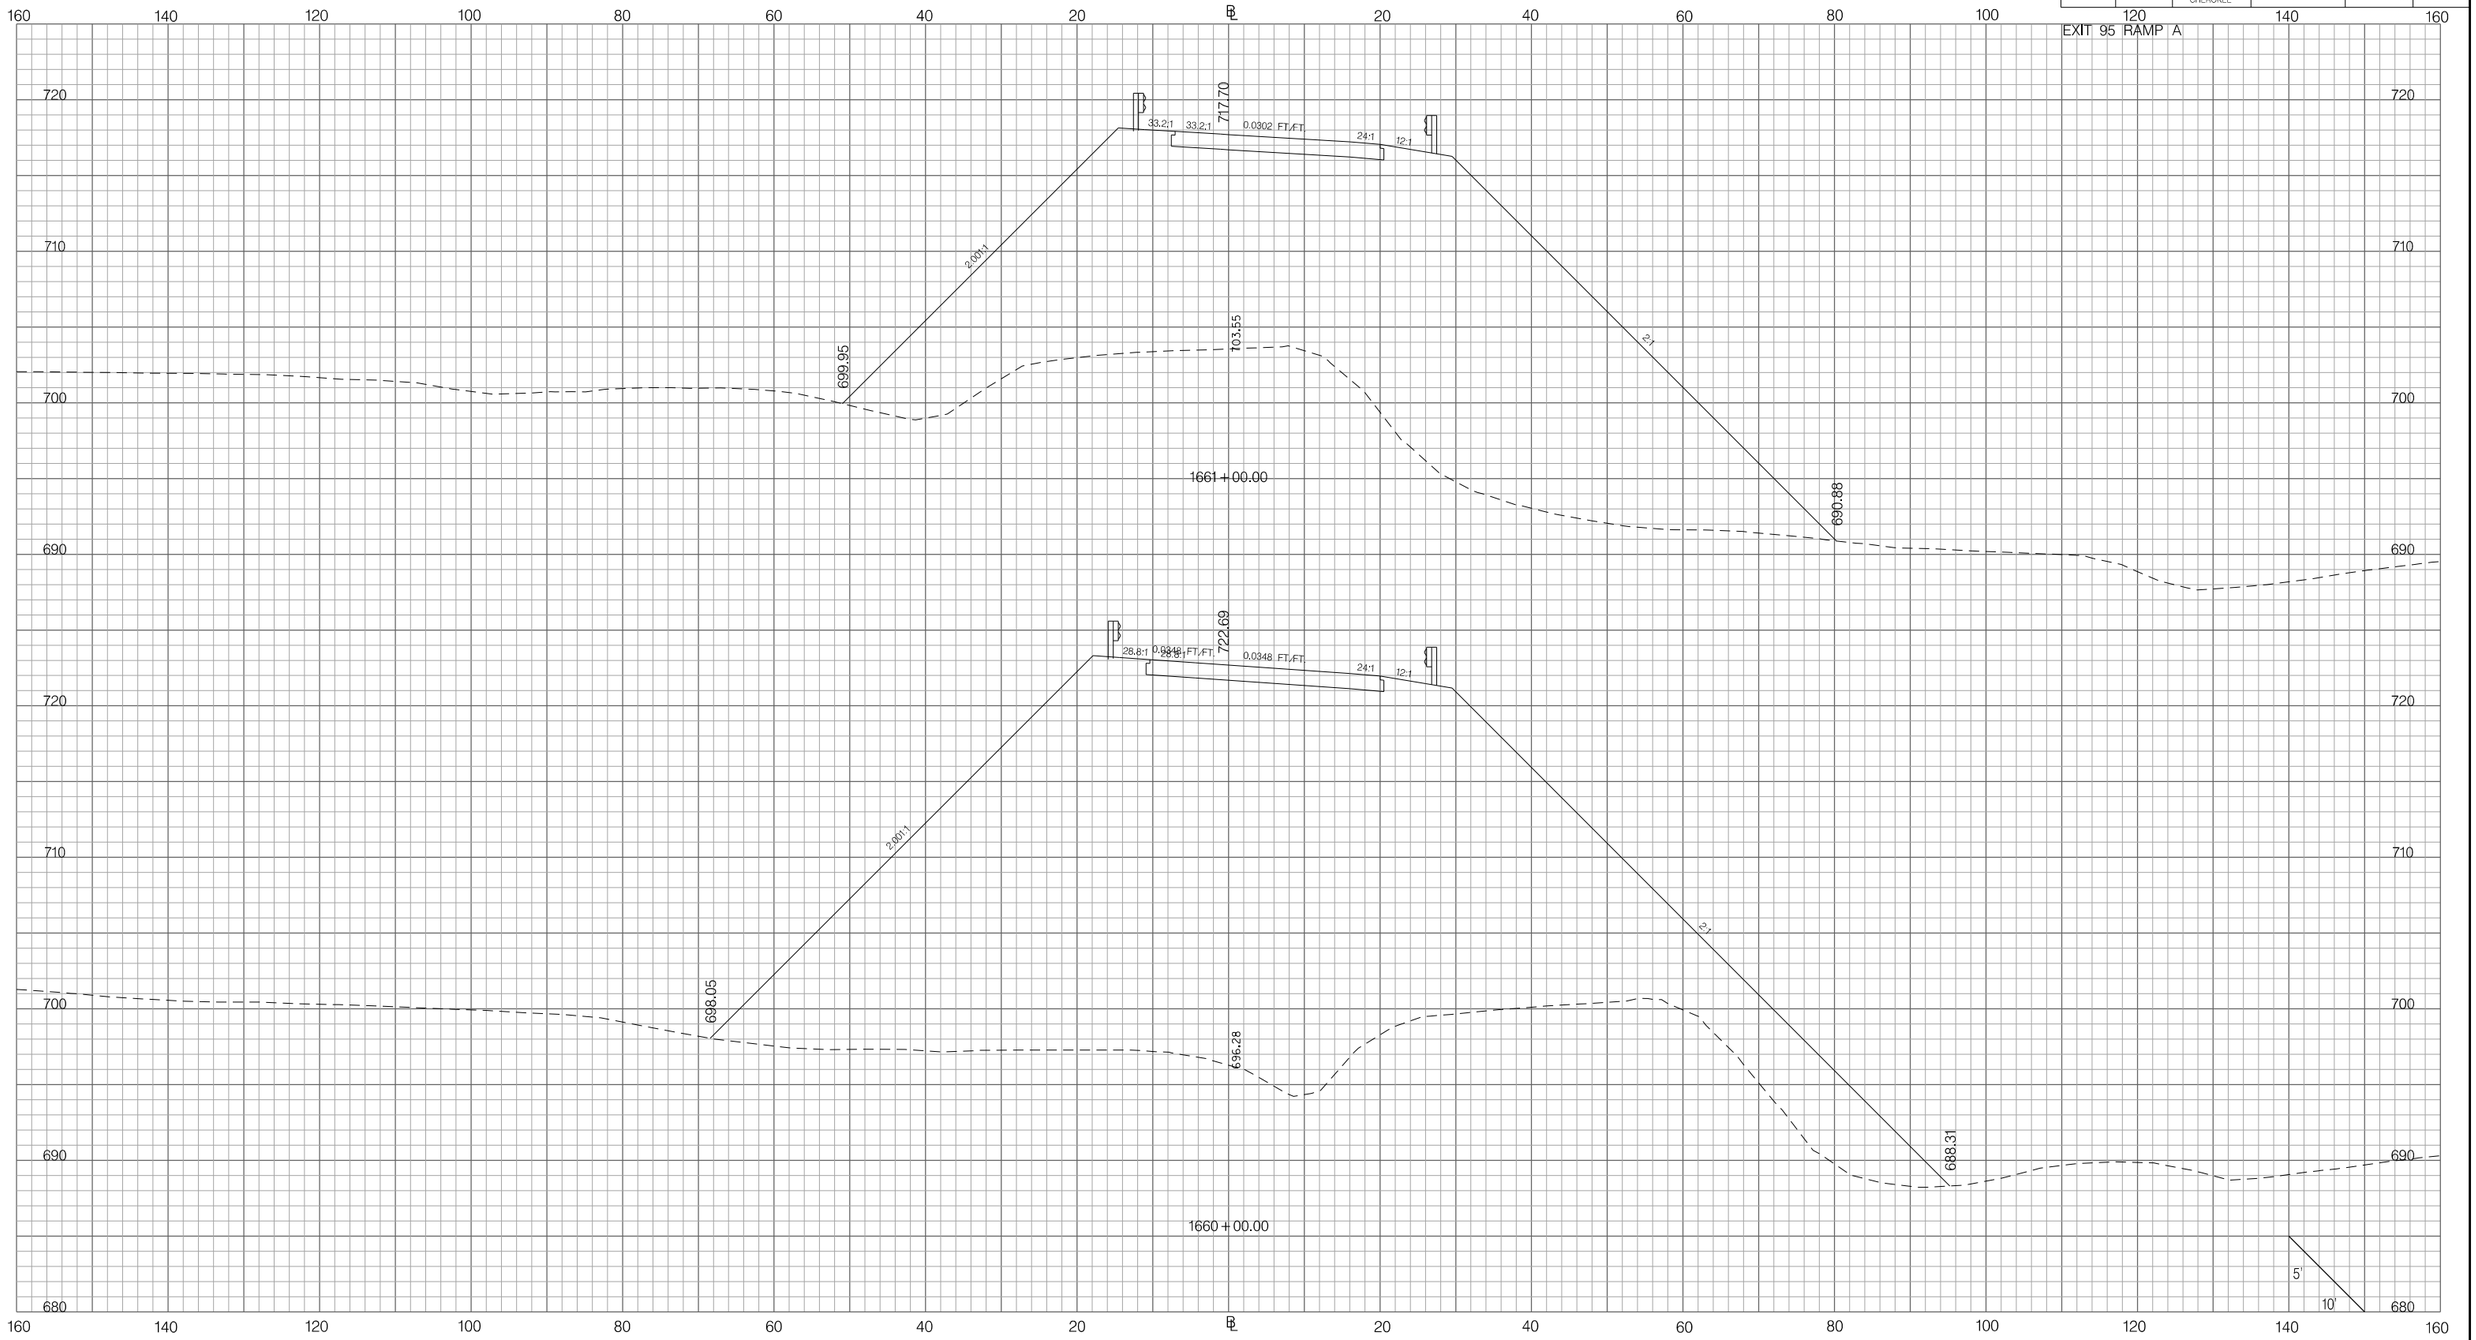

PRELIMINARY
NOT FOR CONSTRUCTION

SCALE: 1" =

REV. NO.	BY	DATE	DESCRIPTION OF REVISION
7			
6			
5			
4			
3			
2			
1			

SOUTH CAROLINA DEPARTMENT OF TRANSPORTATION
INTERSTATE 85

CROSS SECTION SHEET

INTERSTATE 85 MILE MARKER 90–97
SEGMENT C

Z:\Projects\14-60 I85 Widening Cherokee Co MM80-96\Dgn\Crosssections\CROSS SECTION SHEET FILES\PX_95RPA.dgn
3/9/2016

FED. RD. DIV. NO.	STATE	COUNTY	PROJECT ID	ROAD / ROUTE NO.	SHEET NO.
3	SC	SPARTANBURG CHEROKEE	P027114	INTERSTATE 85	X279

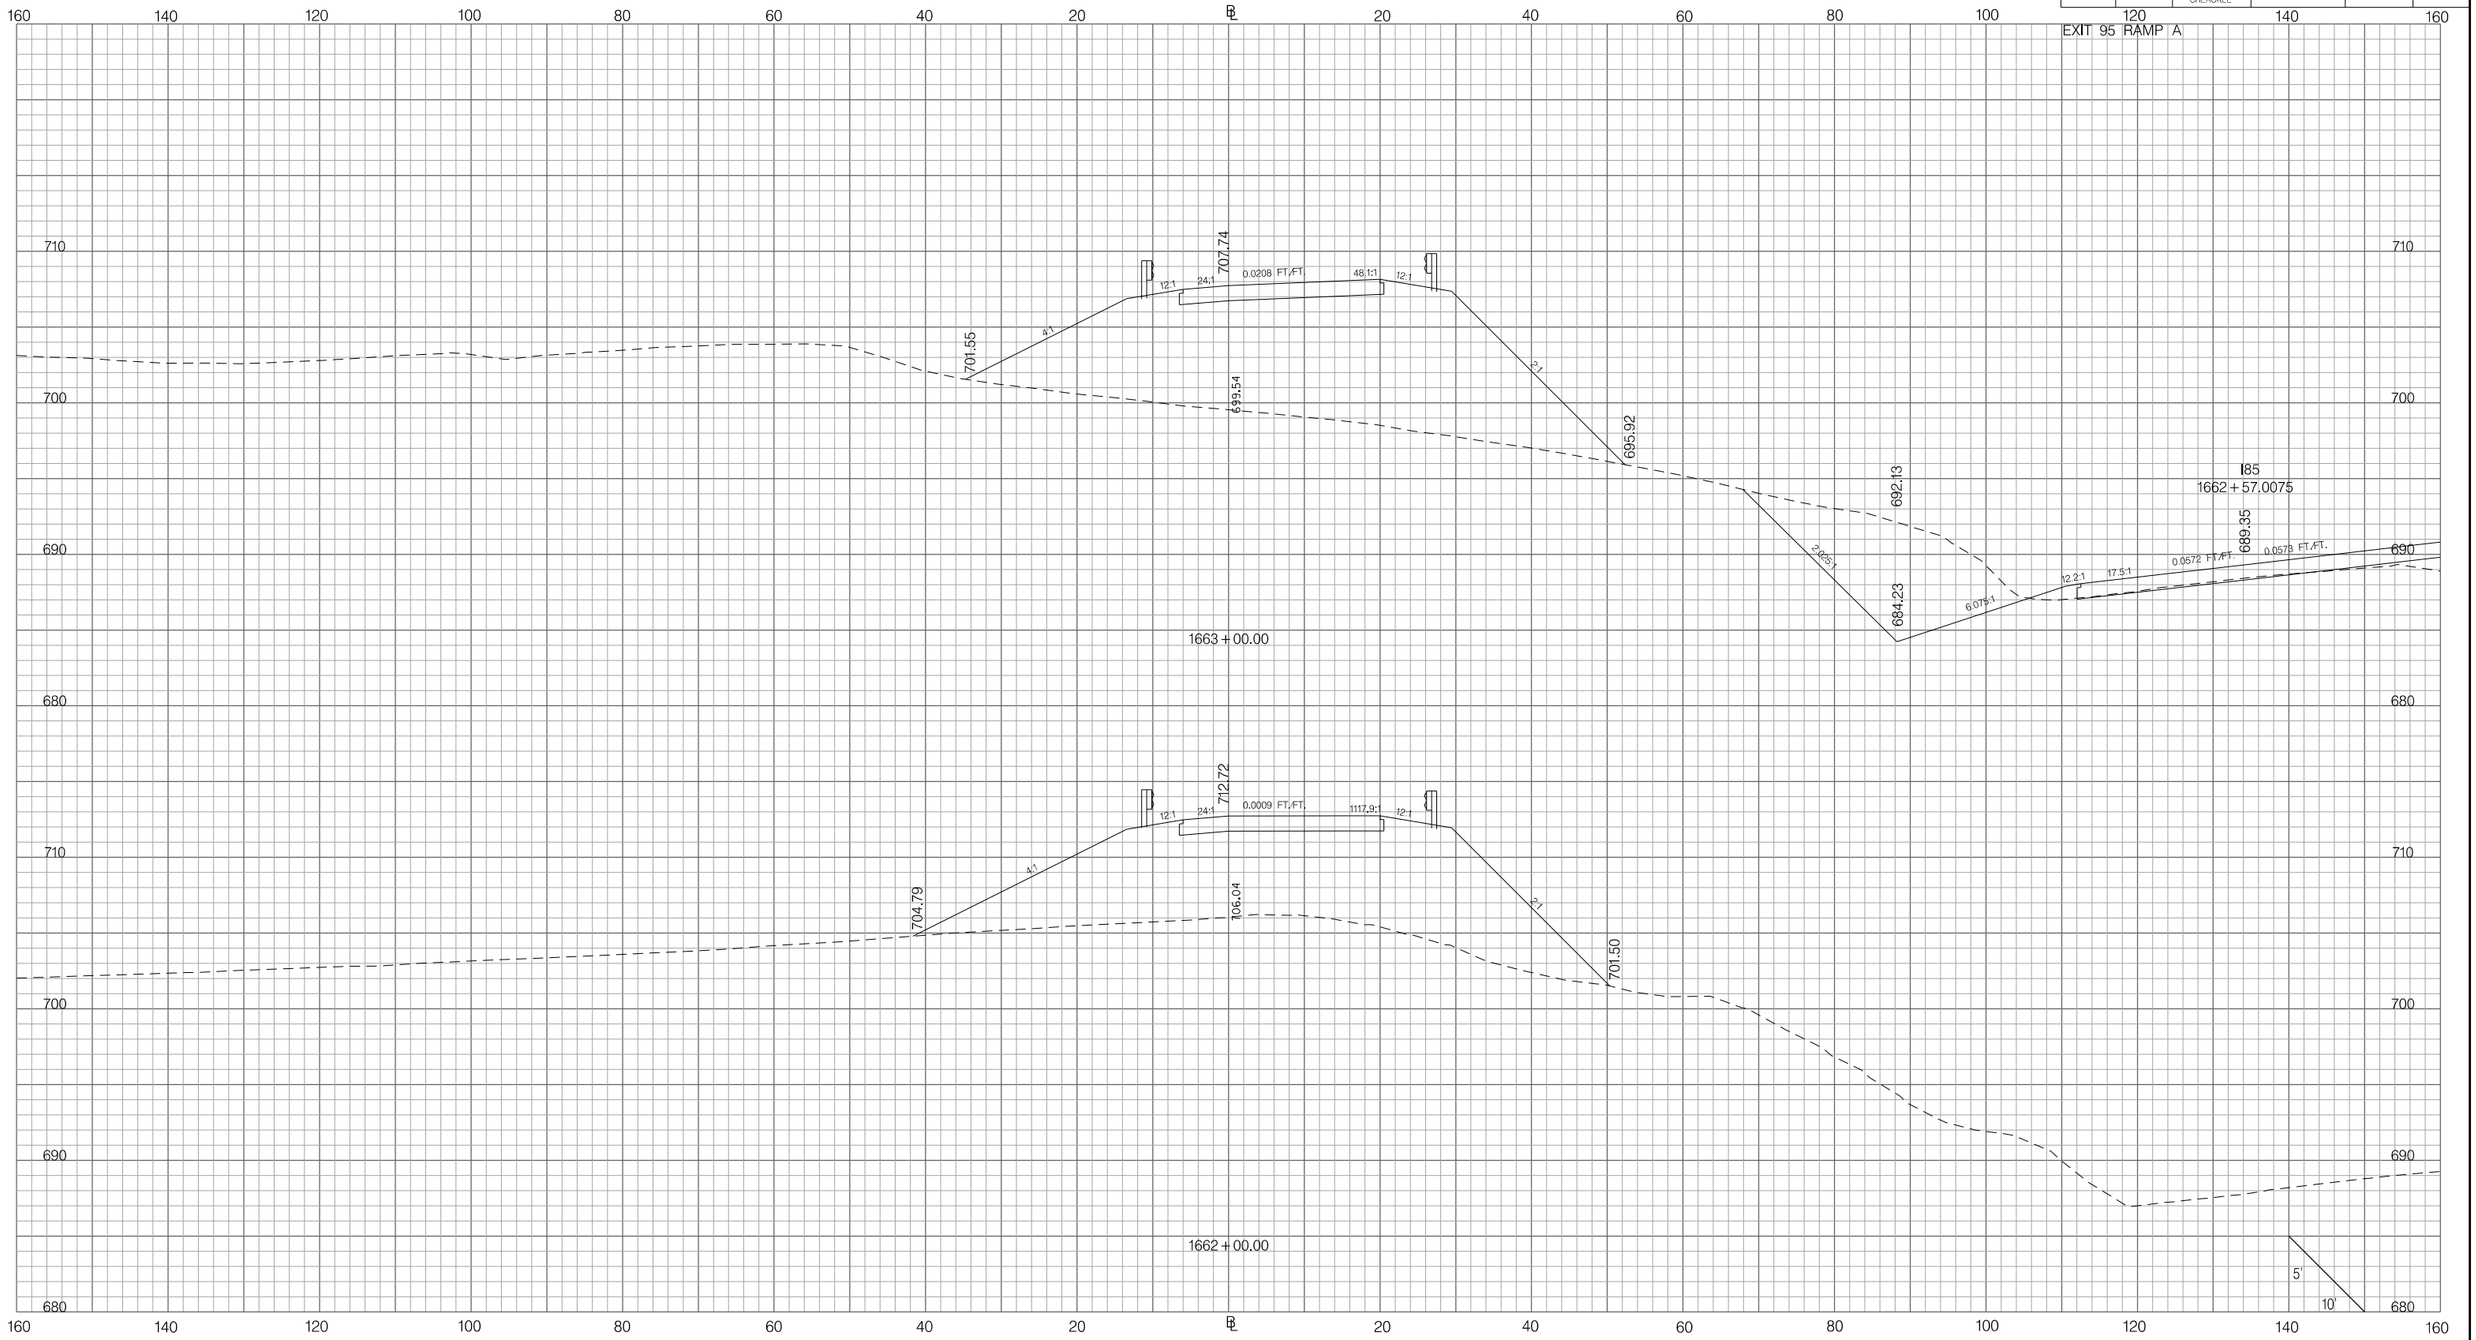

PRELIMINARY
NOT FOR CONSTRUCTION

SCALE: 1" =

REV. NO.	BY	DATE	DESCRIPTION OF REVISION
7			
6			
5			
4			
3			
2			
1			

SOUTH CAROLINA DEPARTMENT OF TRANSPORTATION
INTERSTATE 85

CROSS SECTION SHEET

INTERSTATE 85 MILE MARKER 90–97
SEGMENT C

Z:\Projects\14-60 I85 Widening Cherokee Co MM80-96\Dgn\CrossSections\CROSS SECTION SHEET FILES\PX_95RPA.dgn
3/9/2016

FED. RD. DIV. NO.	STATE	COUNTY	PROJECT ID	ROAD / ROUTE NO.	SHEET NO.
3	SC	SPARTANBURG CHEROKEE	P027114	INTERSTATE 85	X280

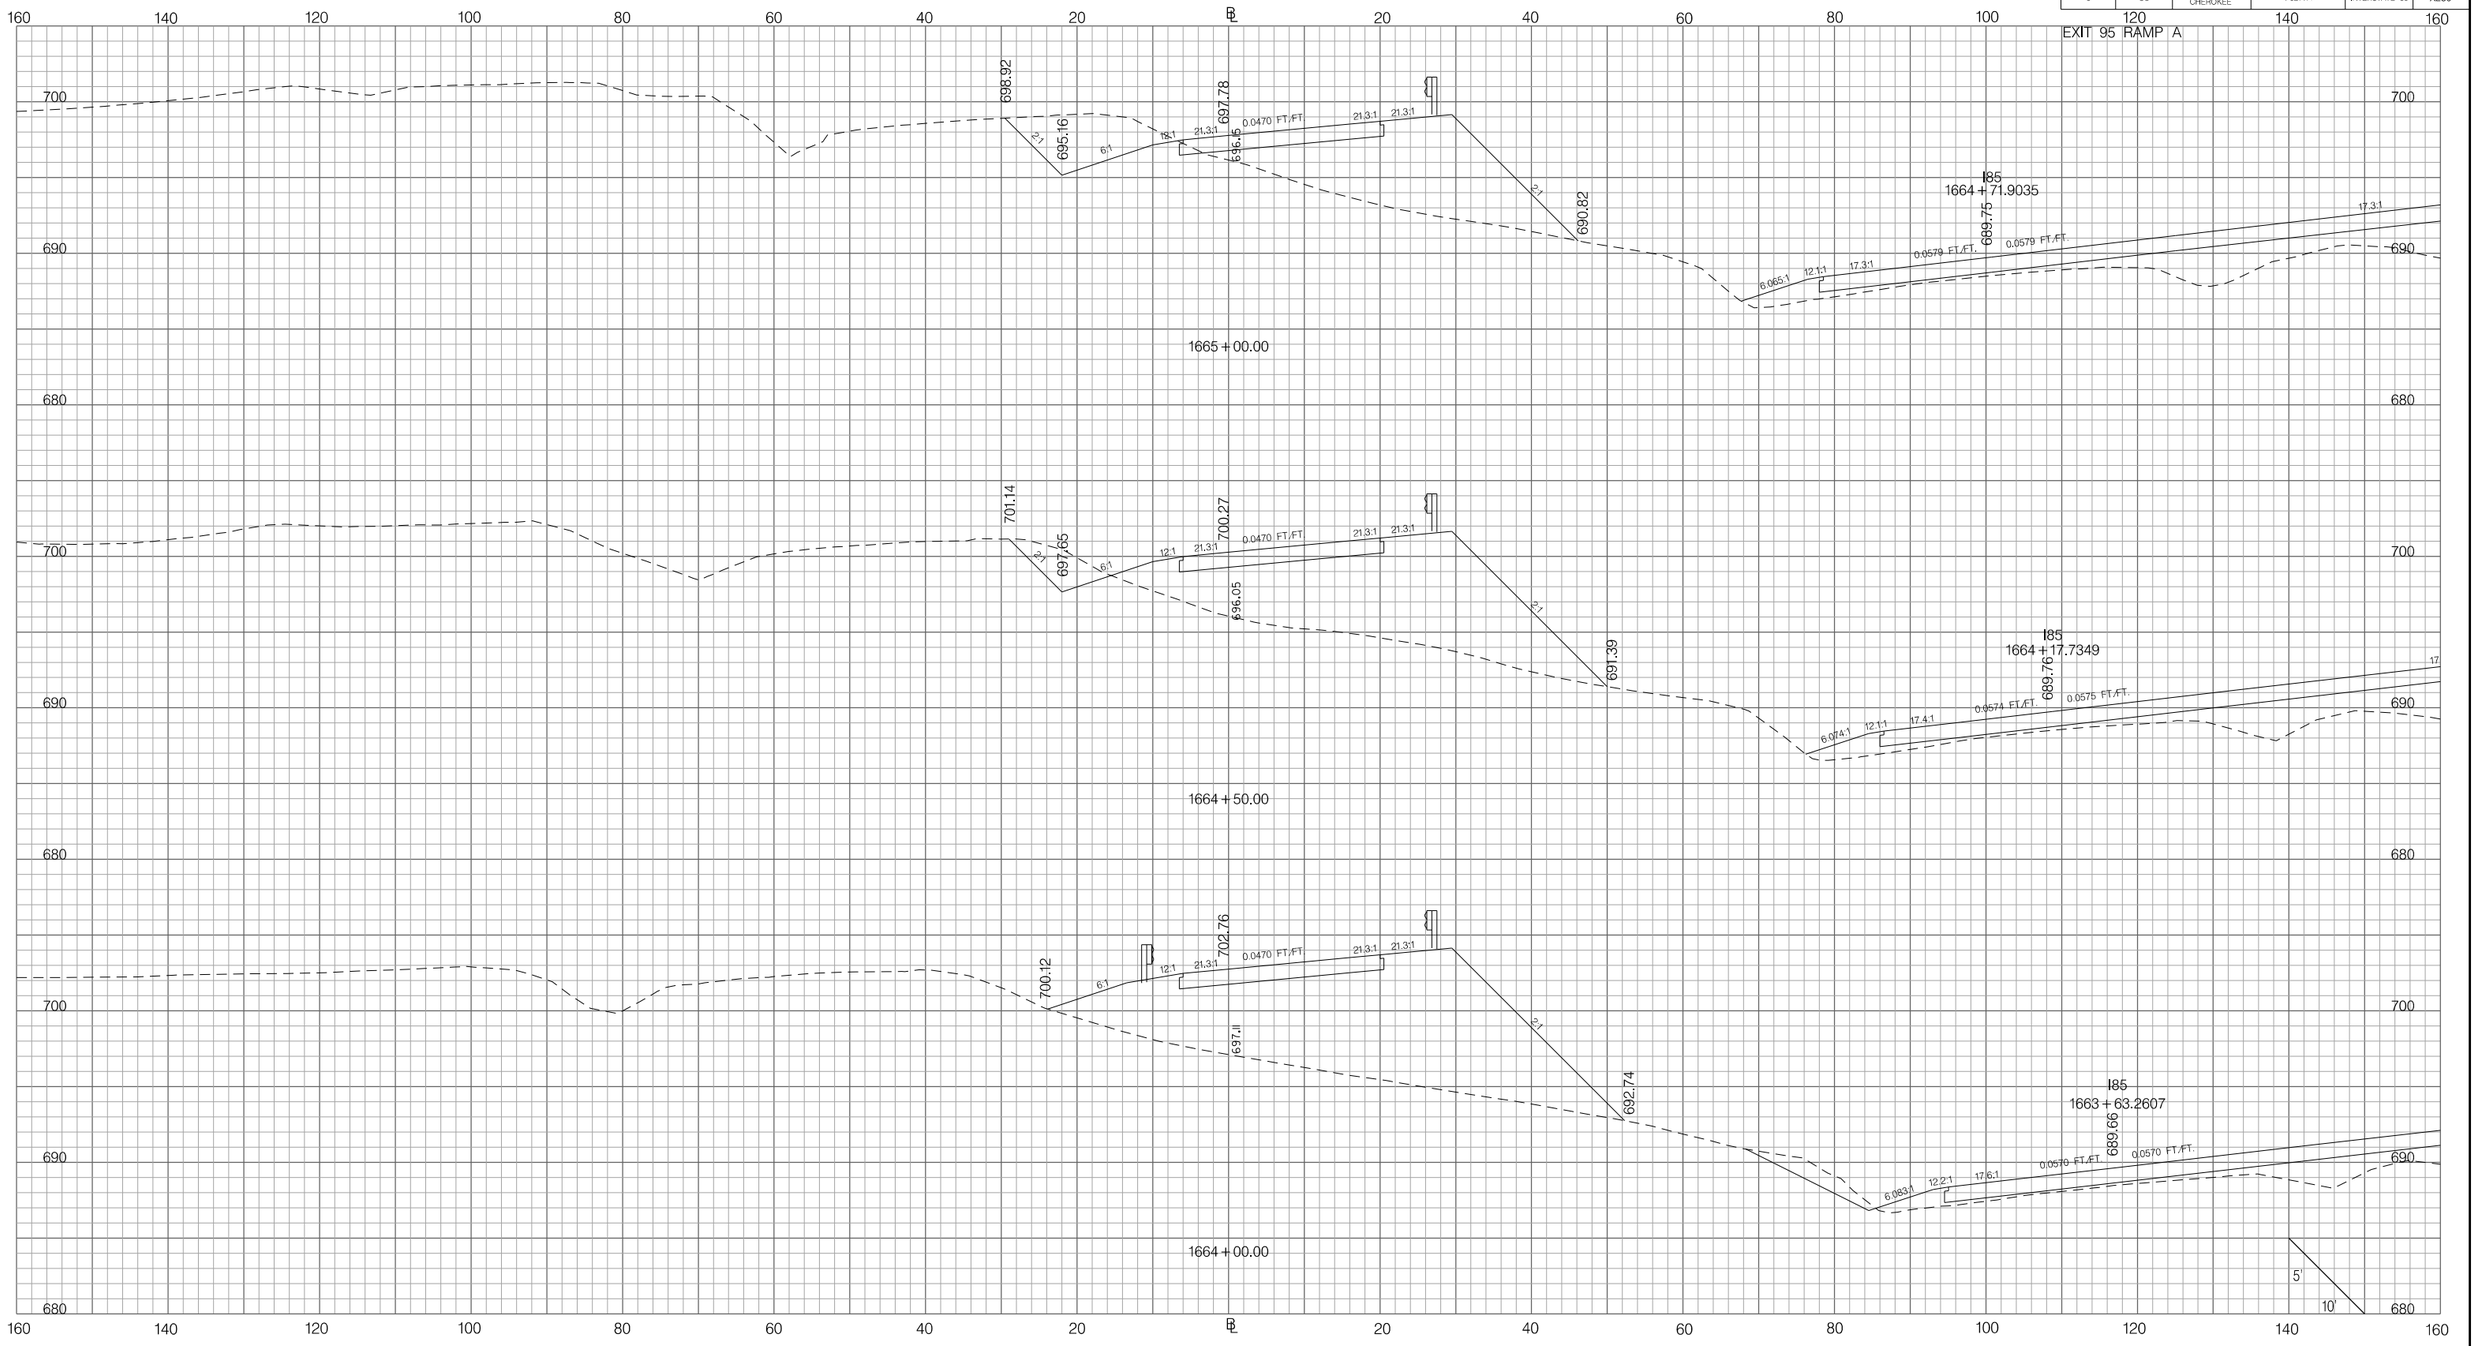

PRELIMINARY
NOT FOR CONSTRUCTION

SCALE: 1" =

REV. NO.	BY	DATE	DESCRIPTION OF REVISION
7			
6			
5			
4			
3			
2			
1			

SOUTH CAROLINA DEPARTMENT OF TRANSPORTATION
INTERSTATE 85

CROSS SECTION SHEET

INTERSTATE 85 MILE MARKER 90–97
SEGMENT C

Z:\Projects\14-60 I85 Widening Cherokee Co MM80-96\Dgn\CrossSections\CROSS SECTION SHEET FILES\PX_95RPA.dgn
3/9/2016

FED. RD. DIV. NO.	STATE	COUNTY	PROJECT ID	ROAD / ROUTE NO.	SHEET NO.
3	SC	SPARTANBURG CHEROKEE	P027114	INTERSTATE 85	X281

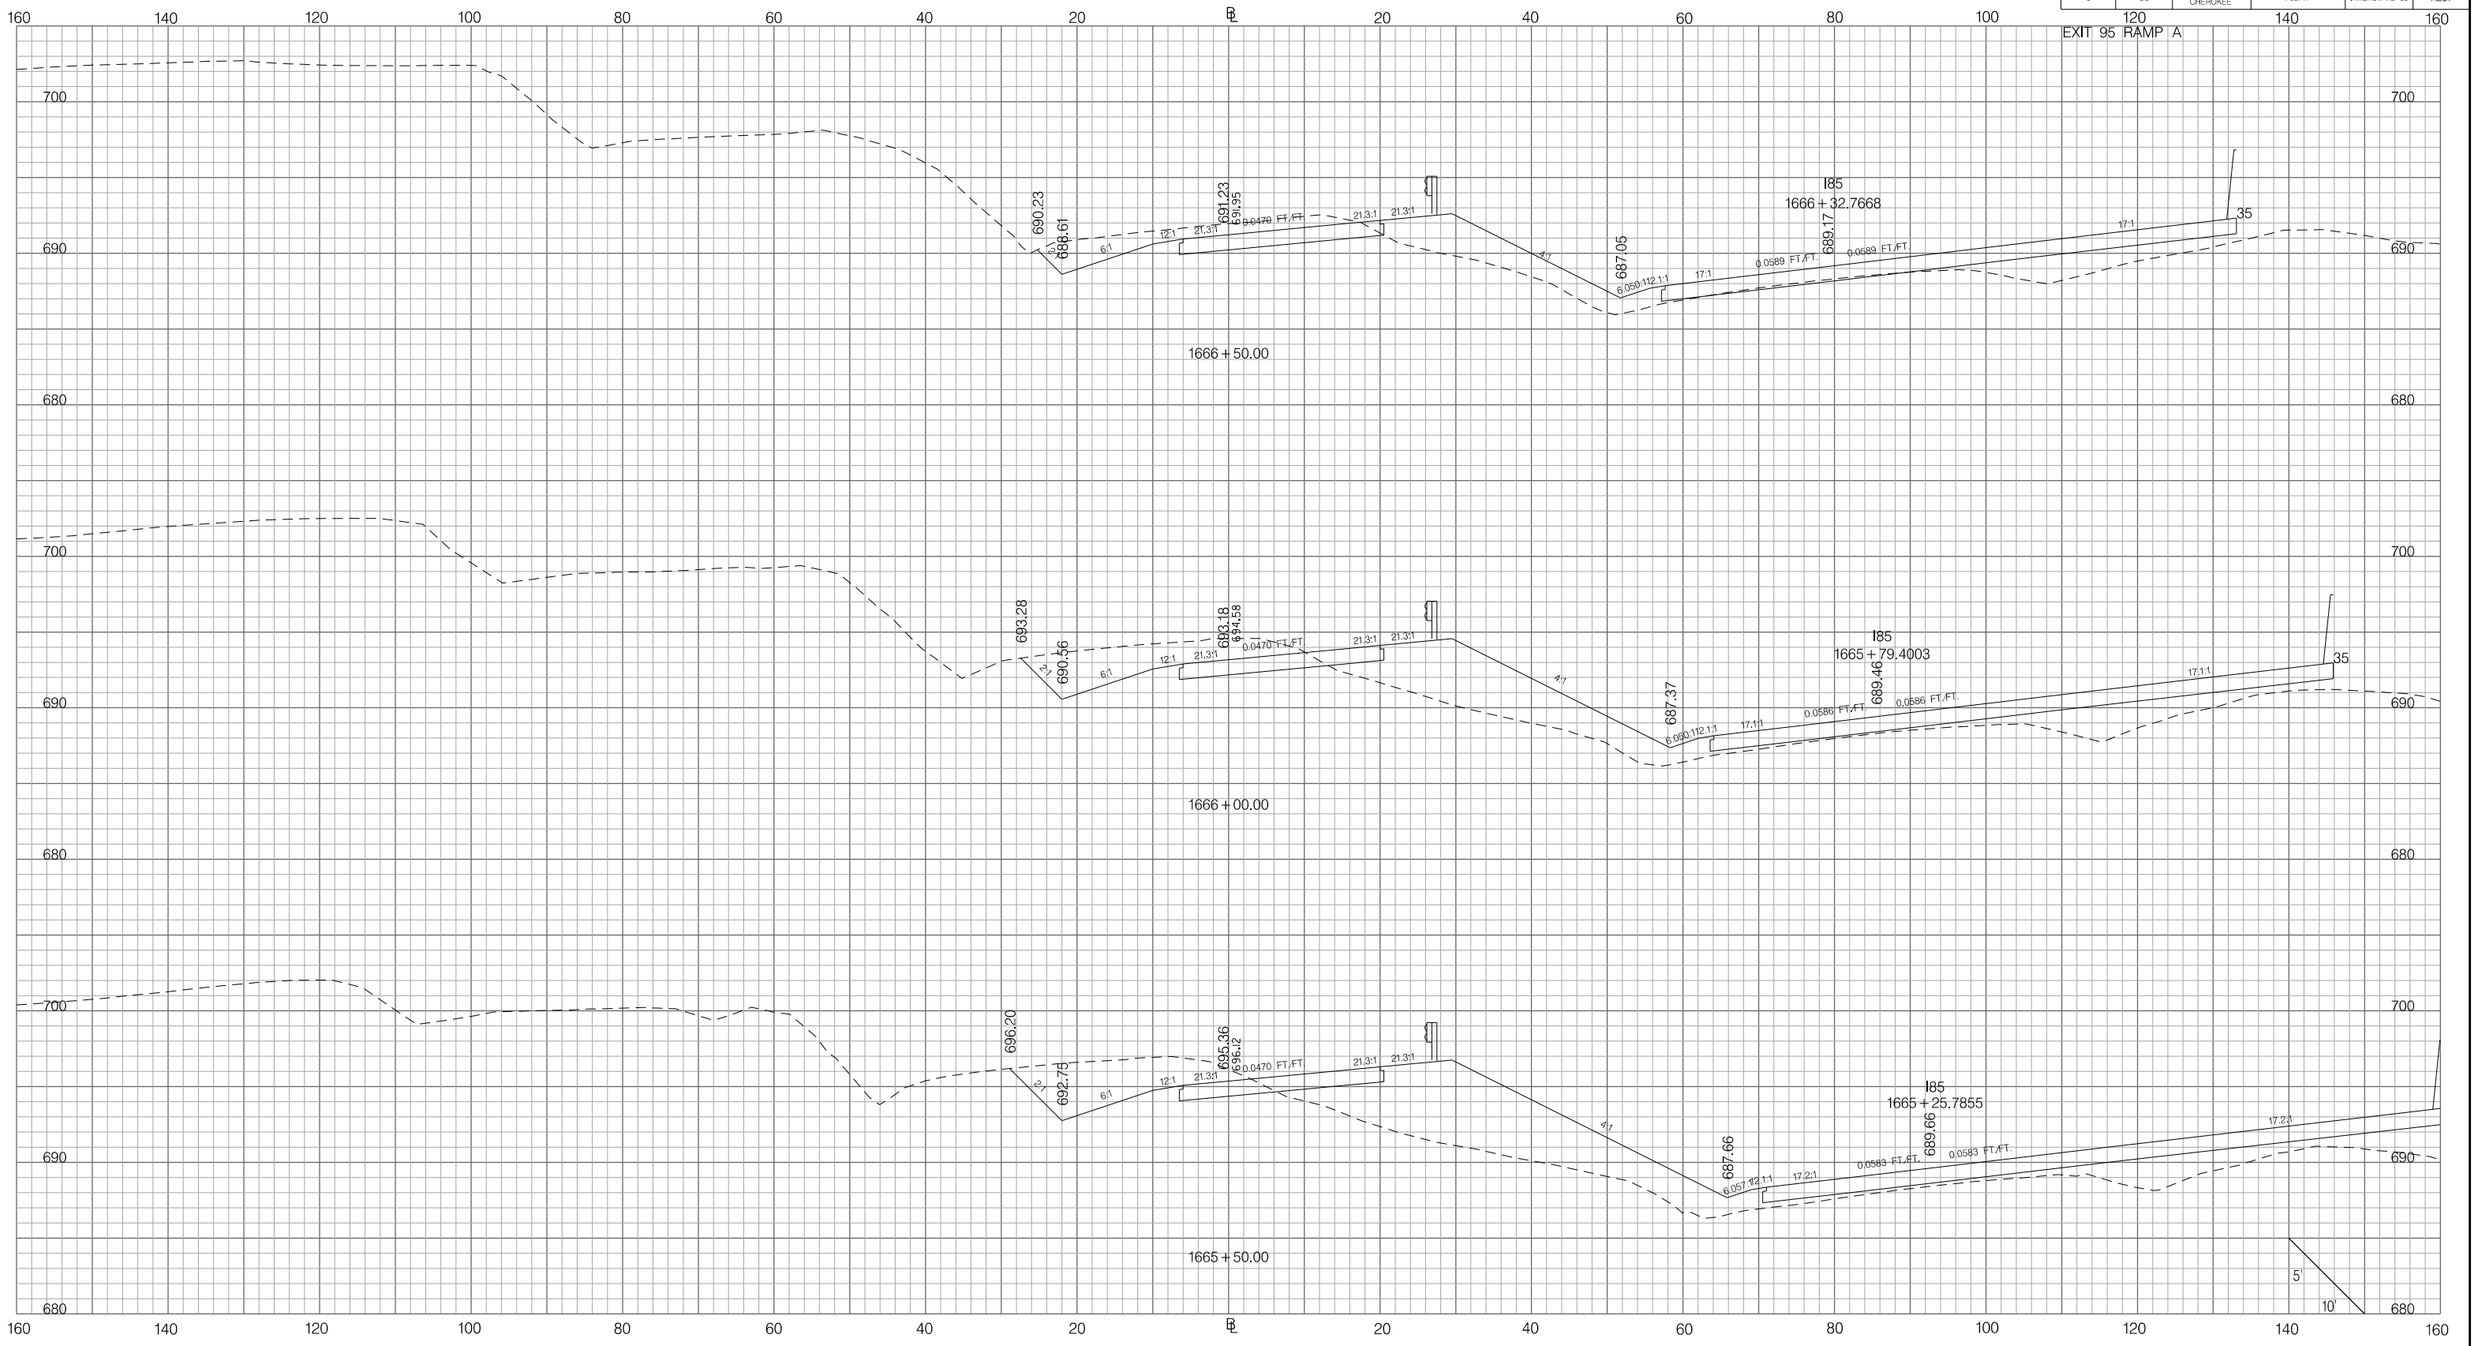

PRELIMINARY
NOT FOR CONSTRUCTION

SCALE: 1" =

REV. NO.	BY	DATE	DESCRIPTION OF REVISION
7			
6			
5			
4			
3			
2			
1			

SOUTH CAROLINA DEPARTMENT OF TRANSPORTATION
INTERSTATE 85

CROSS SECTION SHEET

INTERSTATE 85 MILE MARKER 90–97
SEGMENT C

Z:\Projects\14-60 I85 Widening Cherokee Co MM80-96\Dgn\CrossSections\CROSS SECTION SHEET FILES\PX_95RPA.dgn
3/9/2016

FED. RD. DIV. NO.	STATE	COUNTY	PROJECT ID	ROAD / ROUTE NO.	SHEET NO.
3	SC	SPARTANBURG CHEROKEE	P027114	INTERSTATE 85	X282

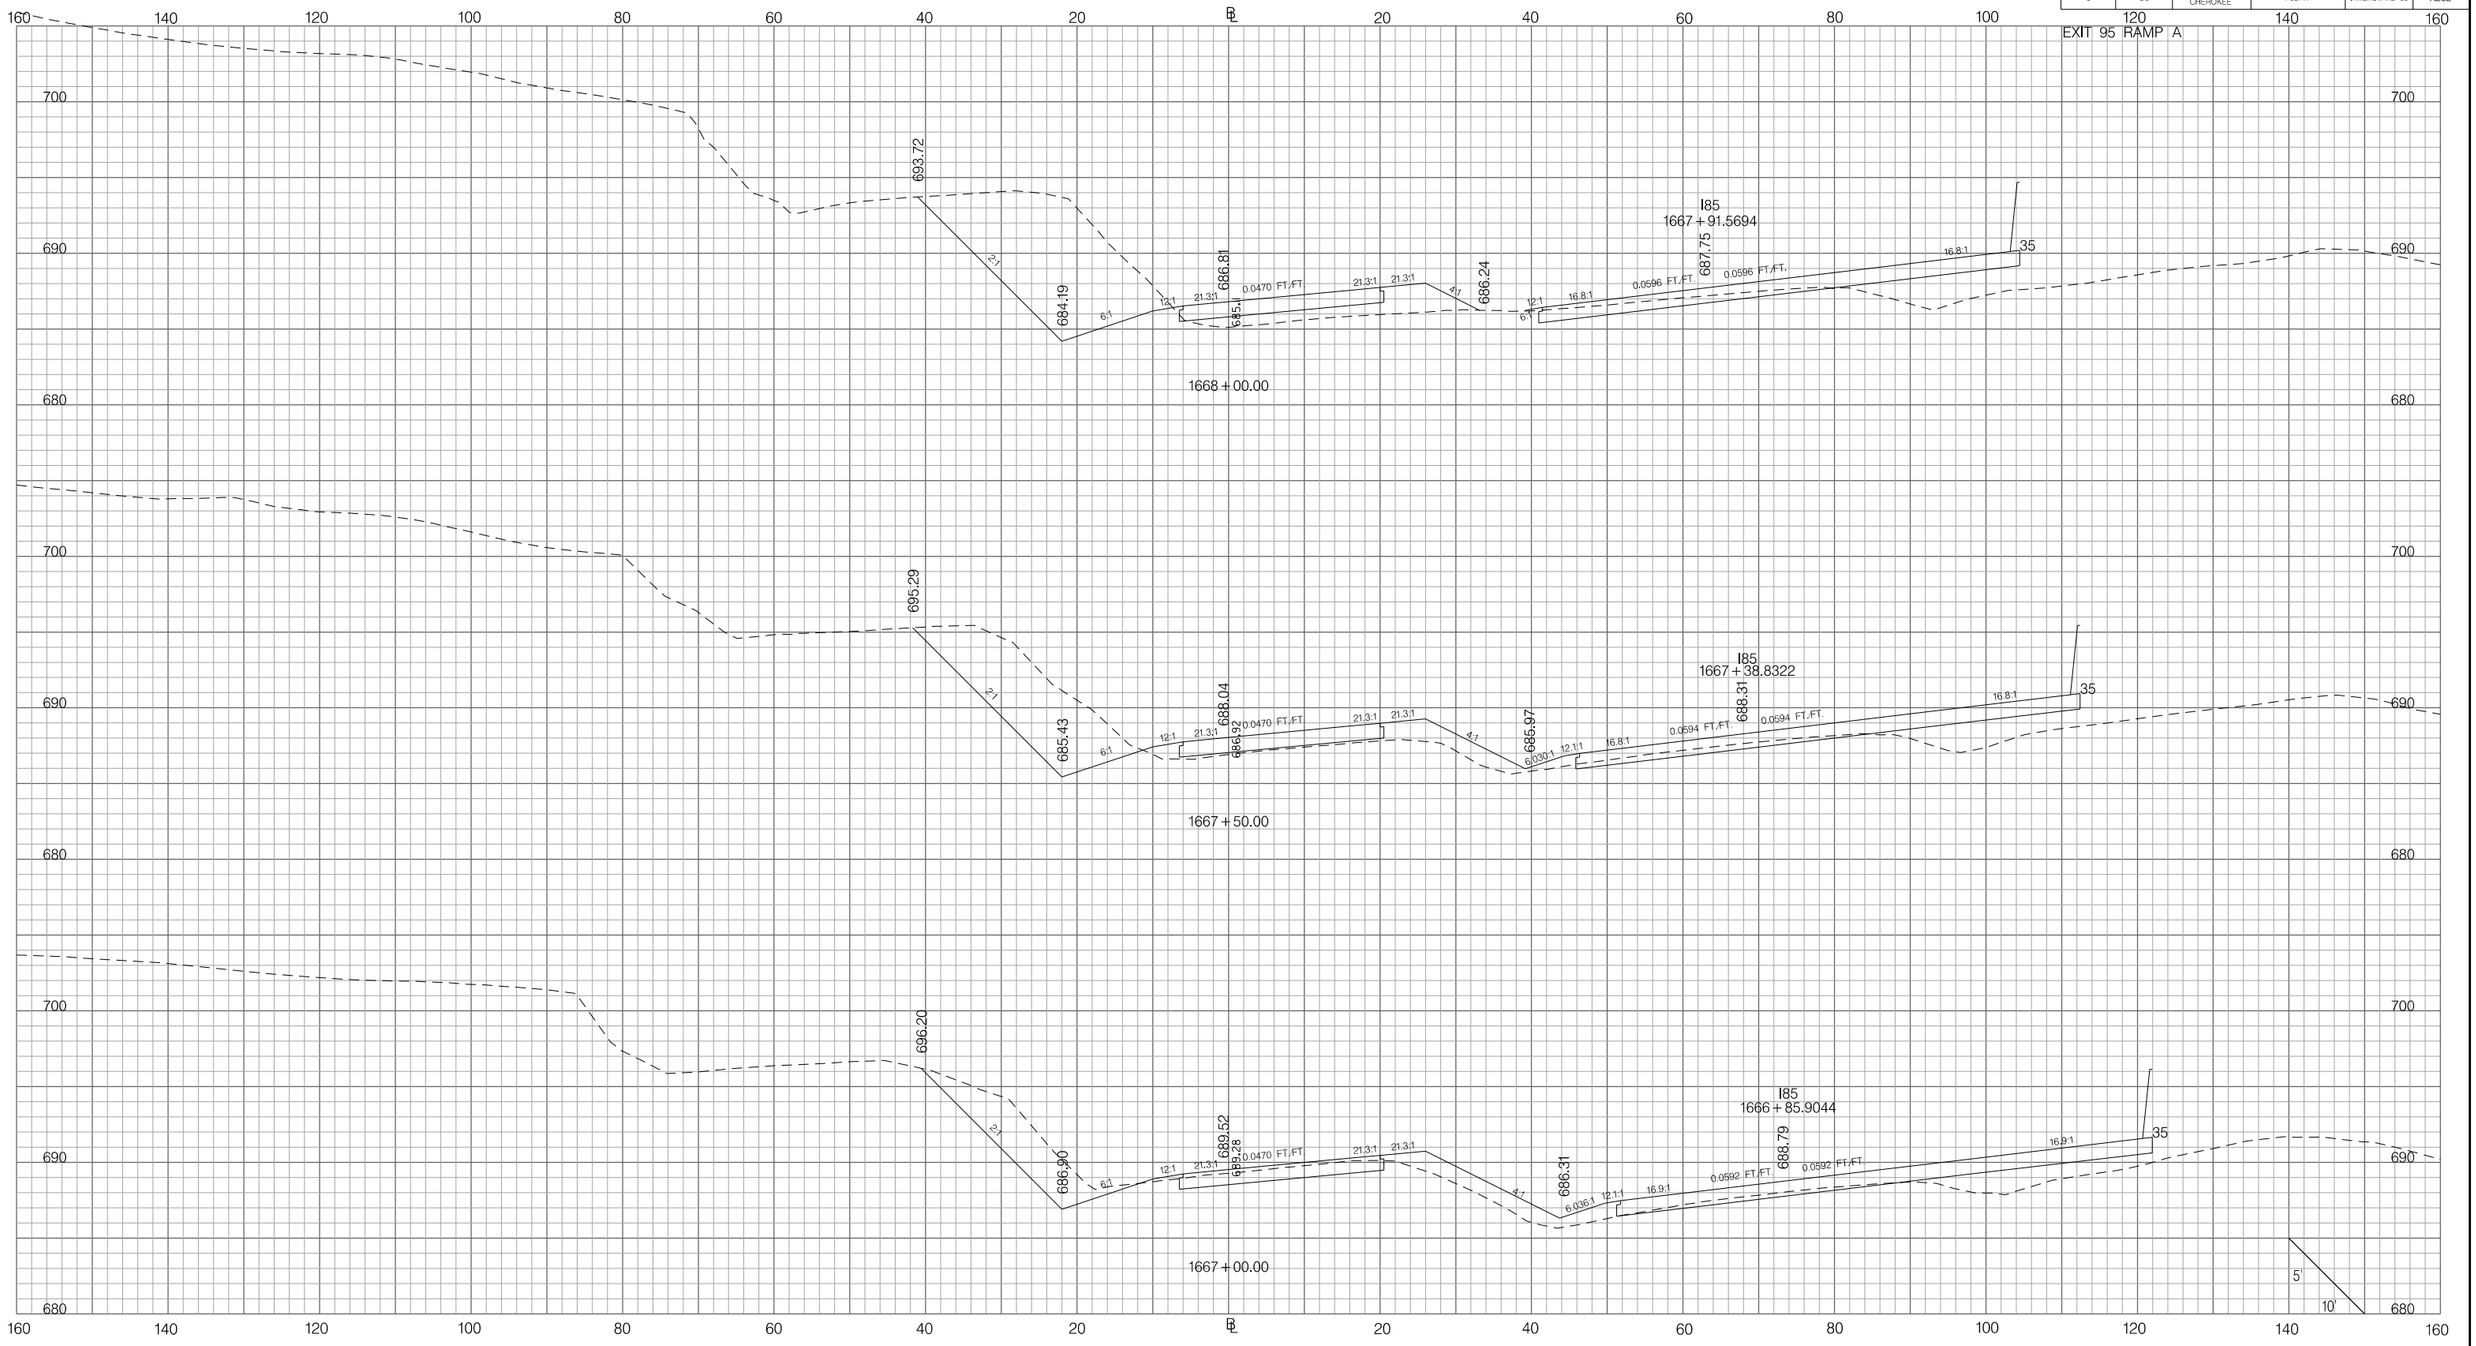

PRELIMINARY
NOT FOR CONSTRUCTION

SCALE: 1" =

REV. NO.	BY	DATE	DESCRIPTION OF REVISION
7			
6			
5			
4			
3			
2			
1			

SOUTH CAROLINA DEPARTMENT OF TRANSPORTATION
INTERSTATE 85

CROSS SECTION SHEET

INTERSTATE 85 MILE MARKER 90–97
SEGMENT C

Z:\Projects\14-60 I85 Widening Cherokee Co MM80-96\Dgn\CrossSections\CROSS SECTION SHEET FILES\PX_95RPA.dgn
3/9/2016

FED. RD. DIV. NO.	STATE	COUNTY	PROJECT ID	ROAD / ROUTE NO.	SHEET NO.
3	SC	SPARTANBURG CHEROKEE	P027114	INTERSTATE 85	X283

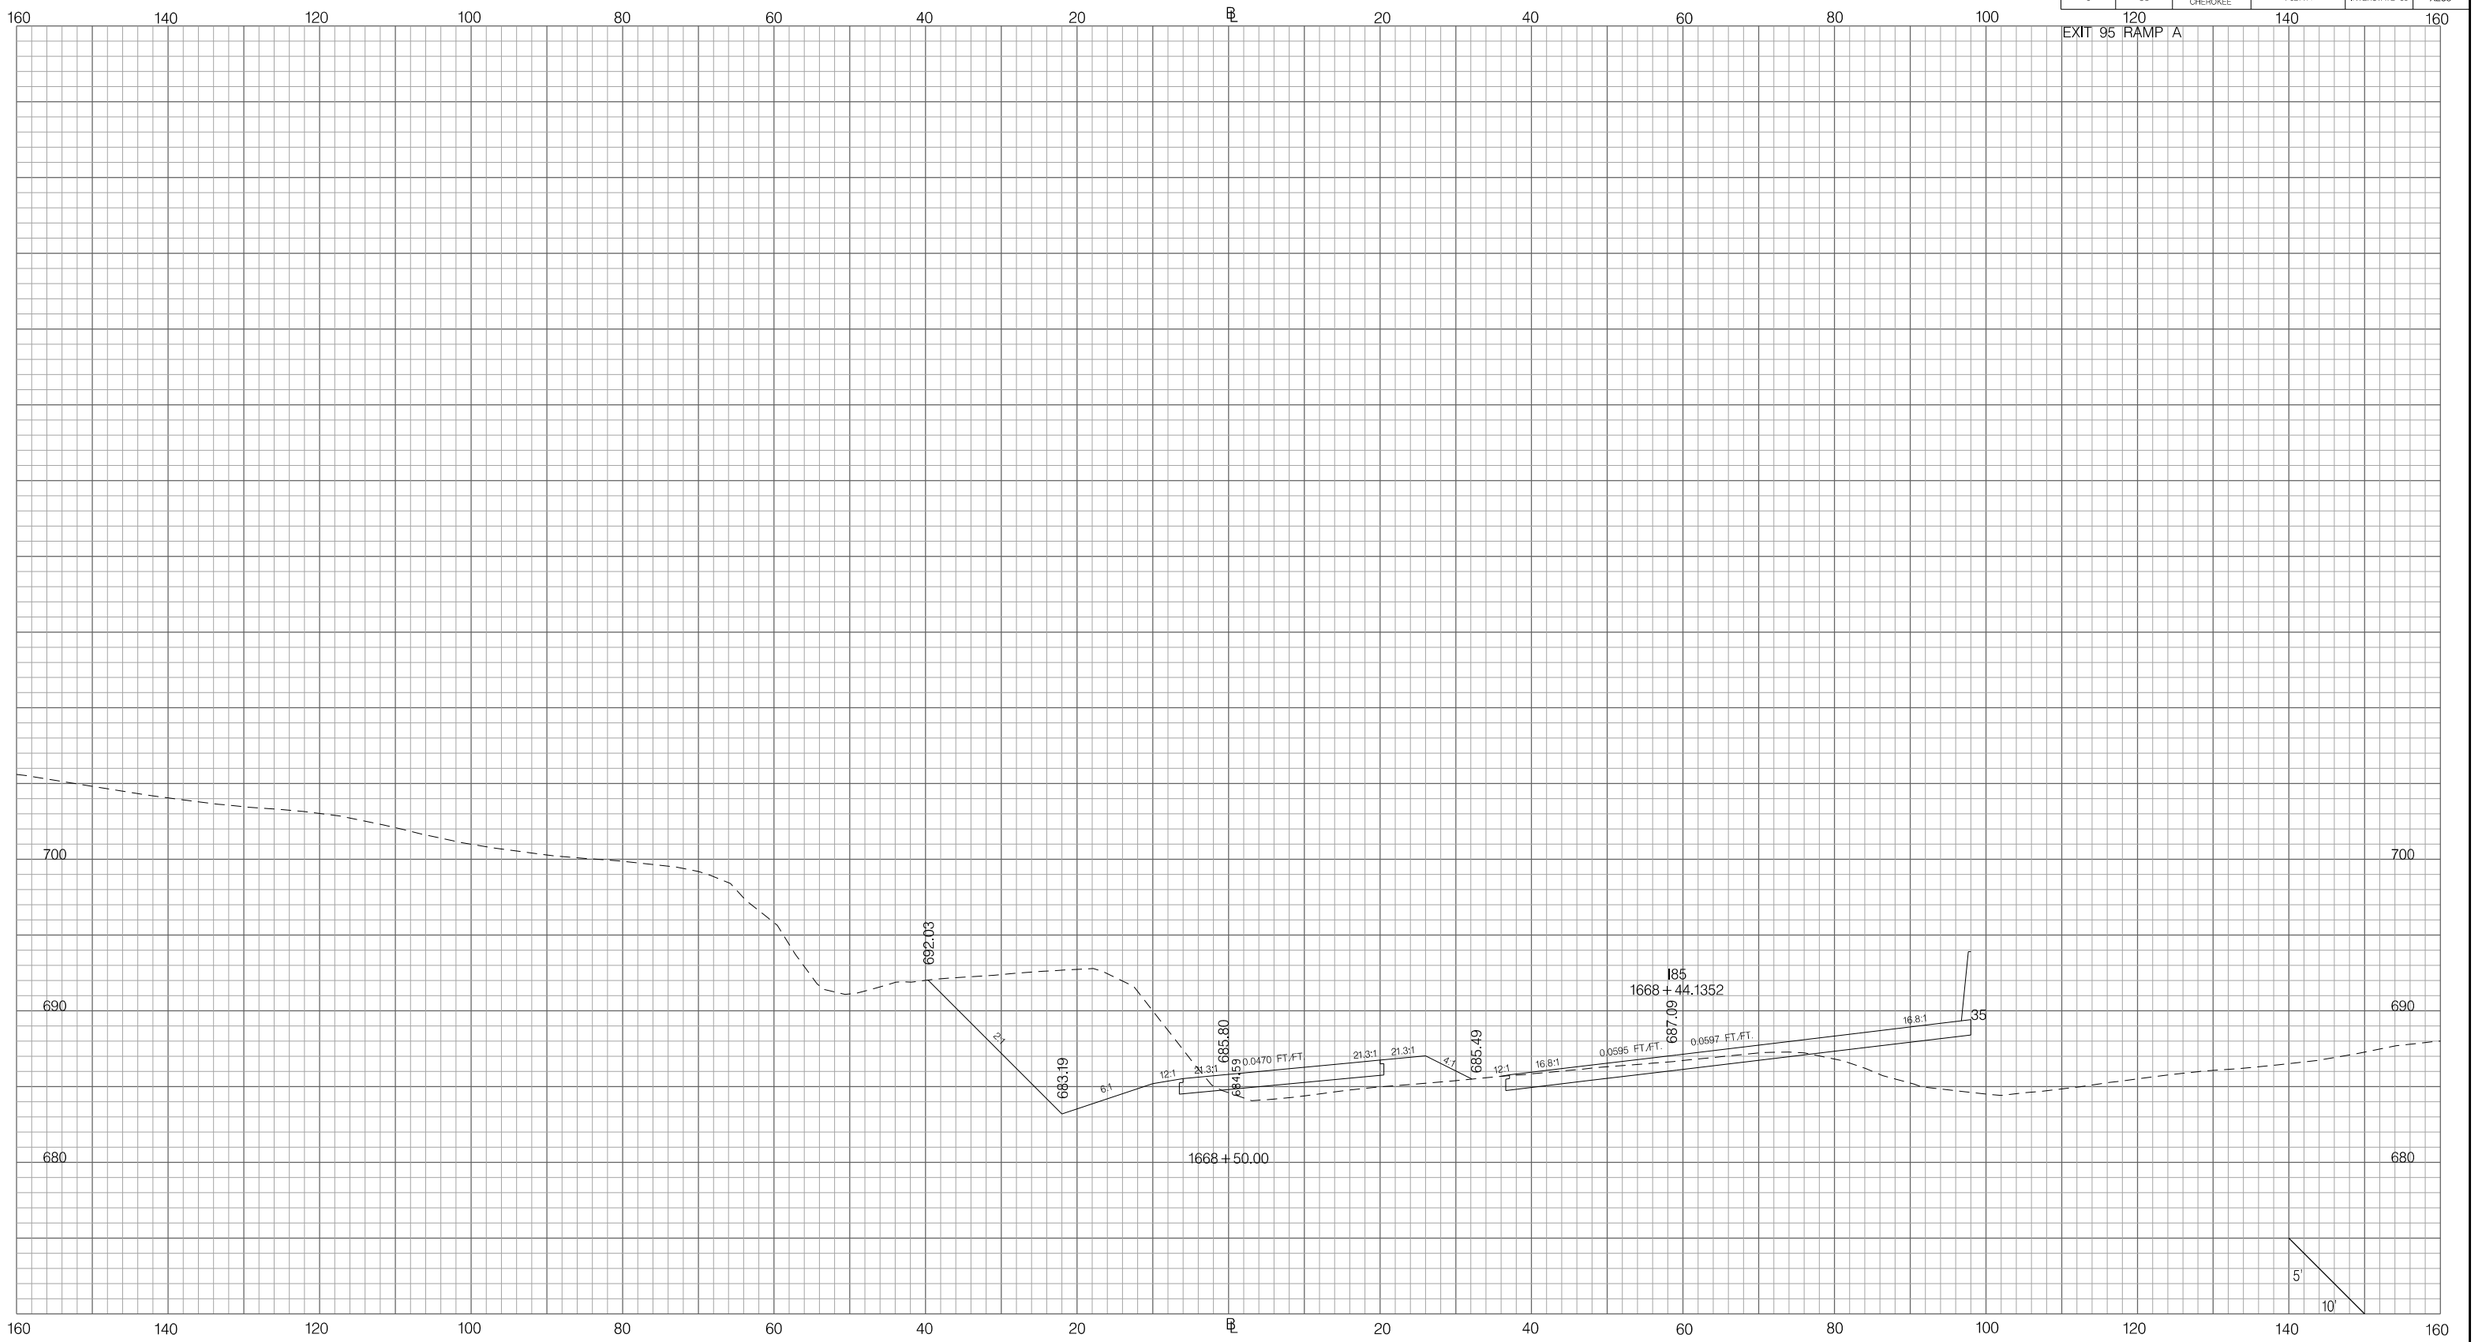

PRELIMINARY
NOT FOR CONSTRUCTION

SCALE: 1" =

REV. NO.	BY	DATE	DESCRIPTION OF REVISION
7			
6			
5			
4			
3			
2			
1			

SOUTH CAROLINA DEPARTMENT OF TRANSPORTATION
INTERSTATE 85

CROSS SECTION SHEET

INTERSTATE 85 MILE MARKER 90–97
SEGMENT C

Z:\Projects\14-60 I85 Widening Cherokee Co MM80-96\Dgn\CrossSections\CROSS SECTION SHEET FILES\PX_95RPA.dgn
3/9/2016

FED. RD. DIV. NO.	STATE	COUNTY	PROJECT ID	ROAD / ROUTE NO.	SHEET NO.
3	SC	SPARTANBURG CHEROKEE	P027114	INTERSTATE 85	X284

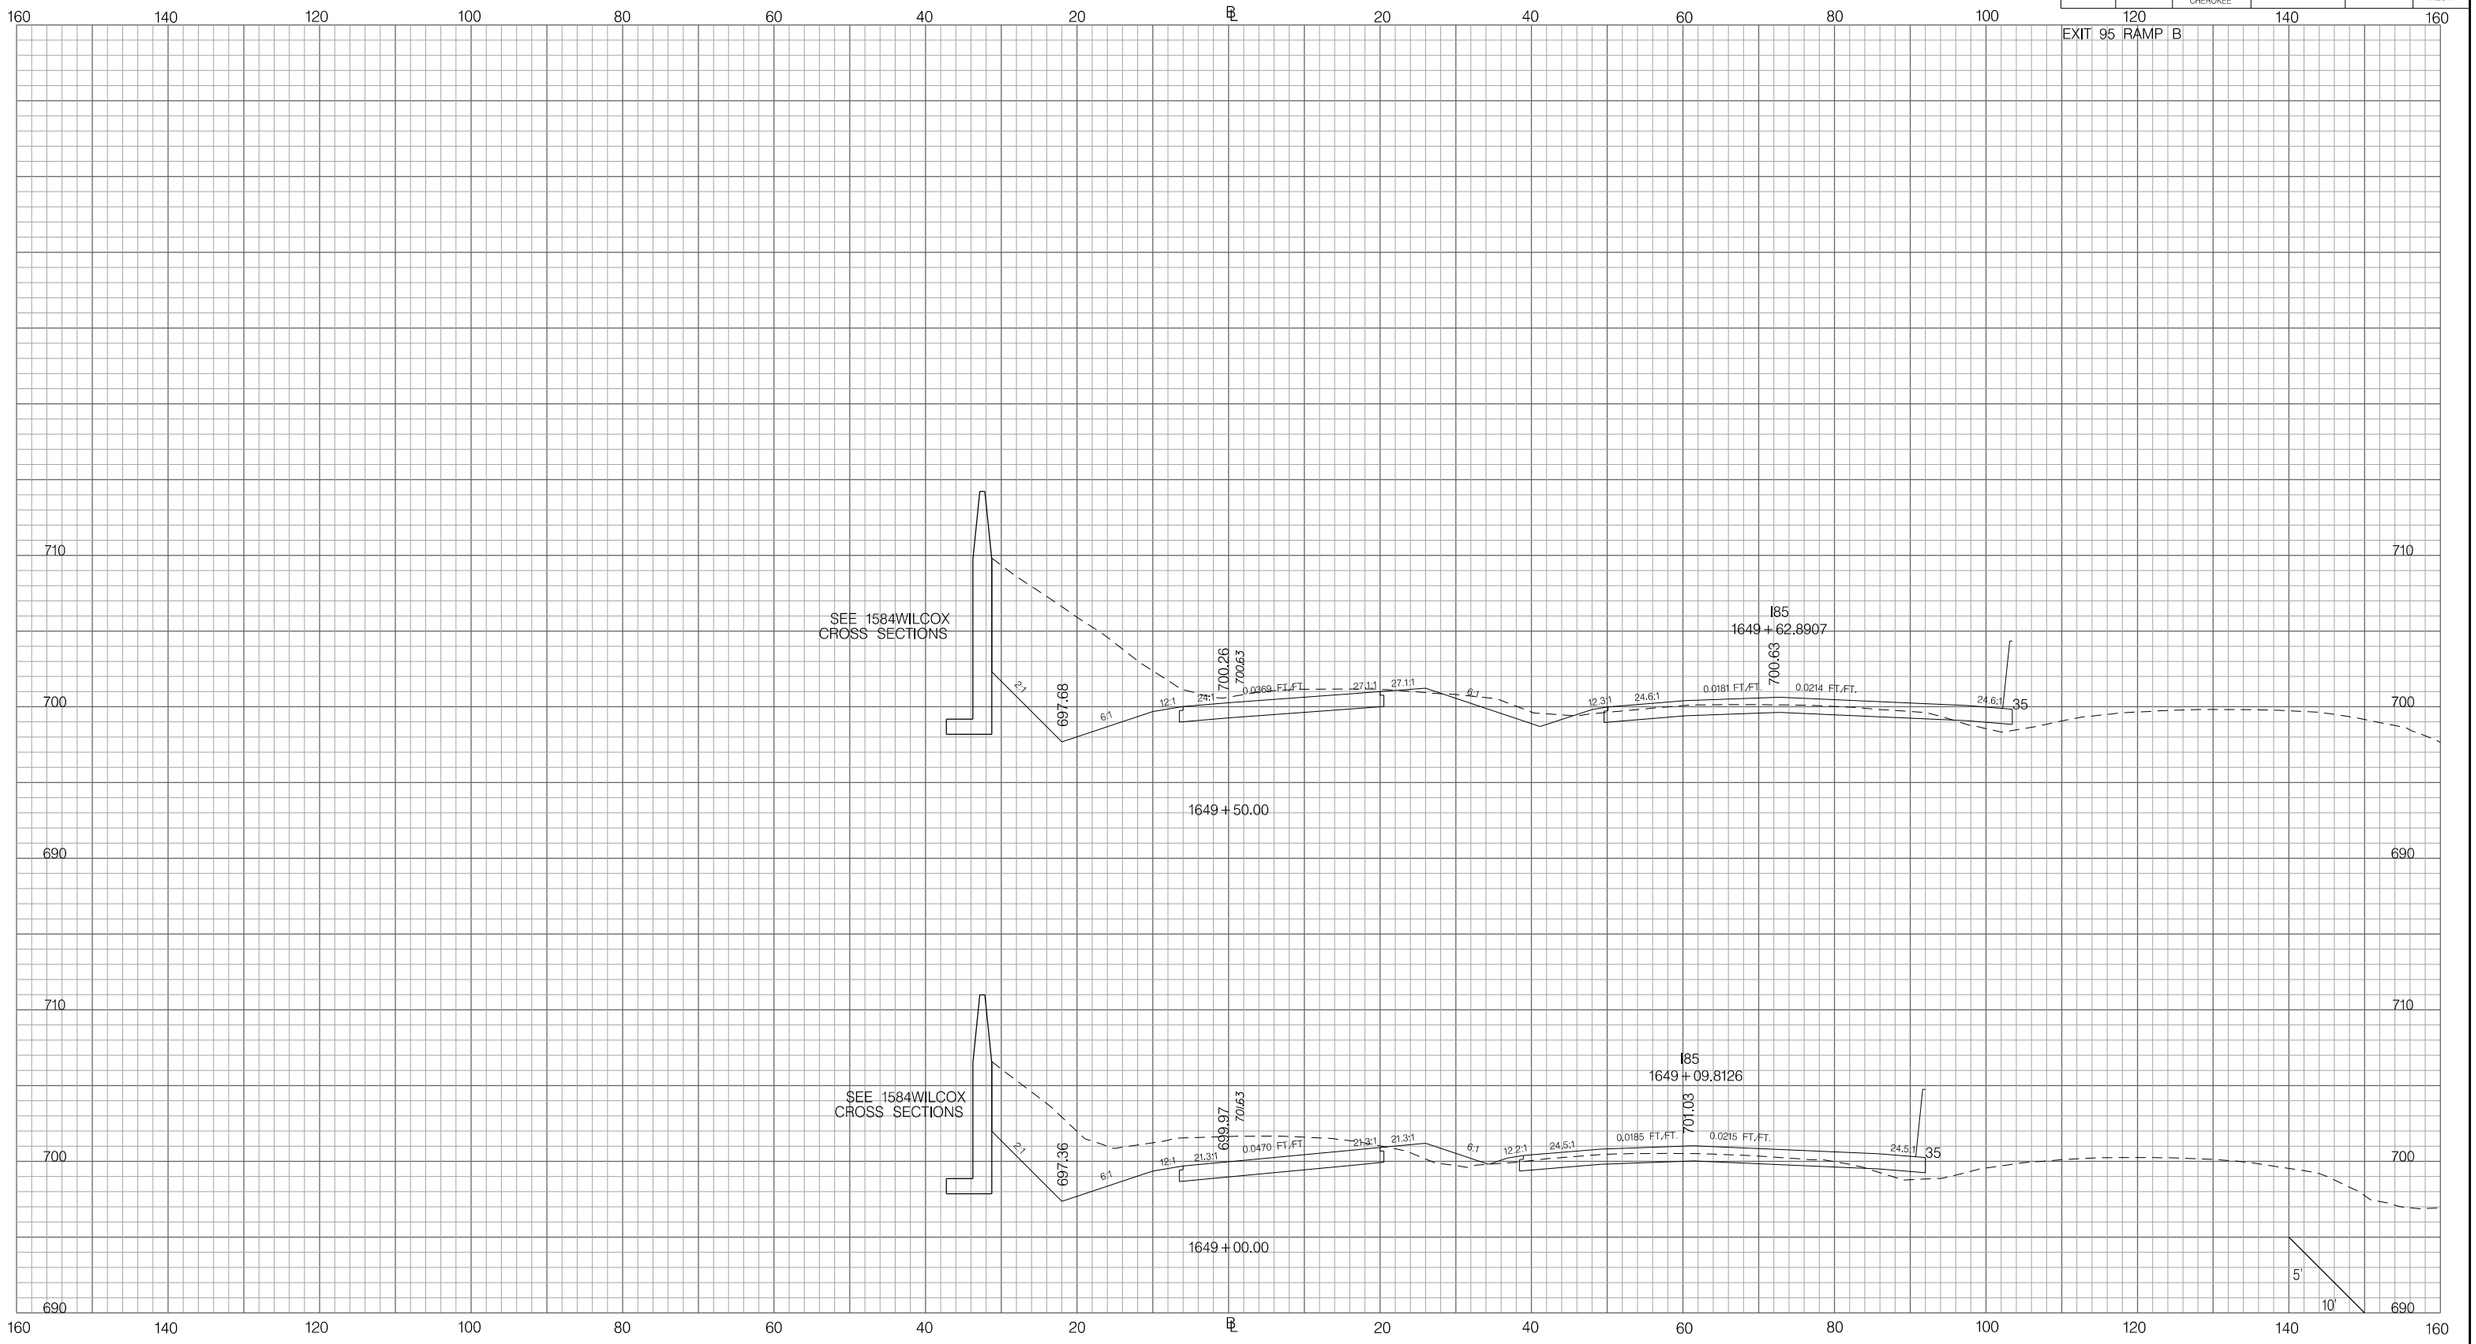

PRELIMINARY
NOT FOR CONSTRUCTION

SCALE: 1" =

REV. NO.	BY	DATE	DESCRIPTION OF REVISION
7			
6			
5			
4			
3			
2			
1			

SOUTH CAROLINA DEPARTMENT OF TRANSPORTATION
INTERSTATE 85

CROSS SECTION SHEET

INTERSTATE 85 MILE MARKER 90–97
SEGMENT C

Z:\Projects\14-60 I85 Widening Cherokee Co MM80-96\Dgn\CrossSections\CROSS SECTION SHEET FILES\PX_95RPB.dgn
3/9/2016

FED. RD. DIV. NO.	STATE	COUNTY	PROJECT ID	ROAD / ROUTE NO.	SHEET NO.
3	SC	SPARTANBURG CHEROKEE	P027114	INTERSTATE 85	X285

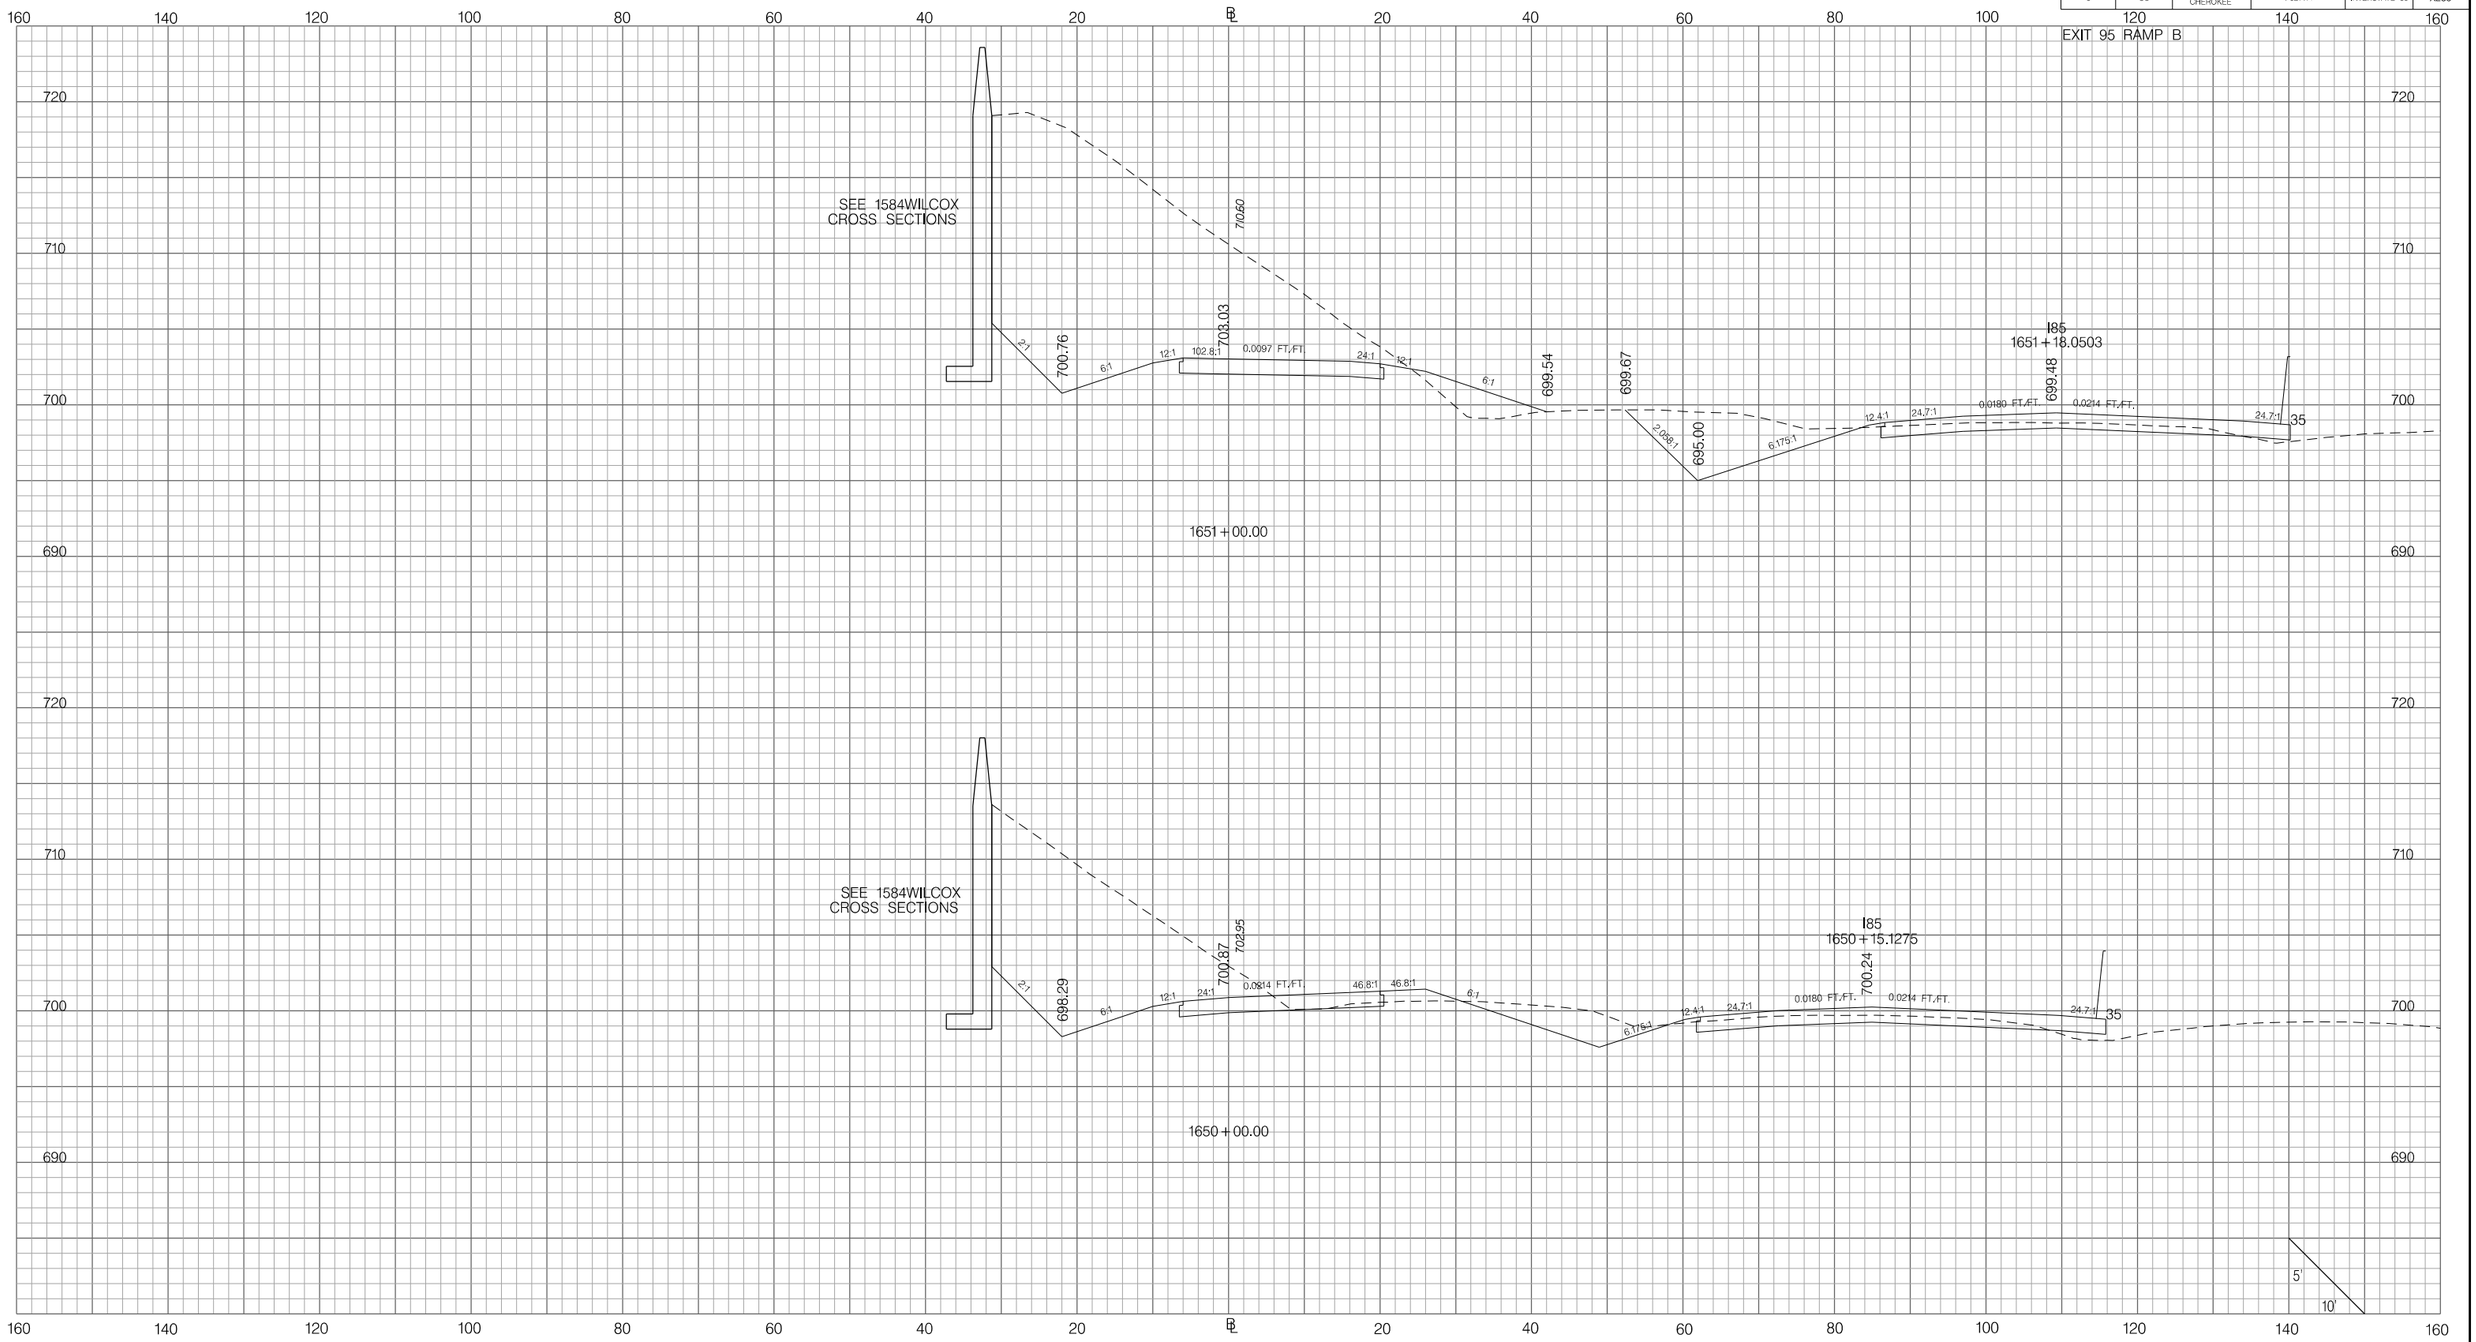

PRELIMINARY
NOT FOR CONSTRUCTION

SCALE: 1" =

REV. NO.	BY	DATE	DESCRIPTION OF REVISION
7			
6			
5			
4			
3			
2			
1			

SOUTH CAROLINA DEPARTMENT OF TRANSPORTATION
INTERSTATE 85

CROSS SECTION SHEET

INTERSTATE 85 MILE MARKER 90–97
SEGMENT C

Z:\Projects\14-60 I85 Widening Cherokee Co MM80-96\Dgn\Crosssections\CROSS SECTION SHEET FILES\PX_95RPB.dgn
3/9/2016

FED. RD. DIV. NO.	STATE	COUNTY	PROJECT ID	ROAD / ROUTE NO.	SHEET NO.
3	SC	SPARTANBURG CHEROKEE	P027114	INTERSTATE 85	X286

EXIT 95 RAMP B

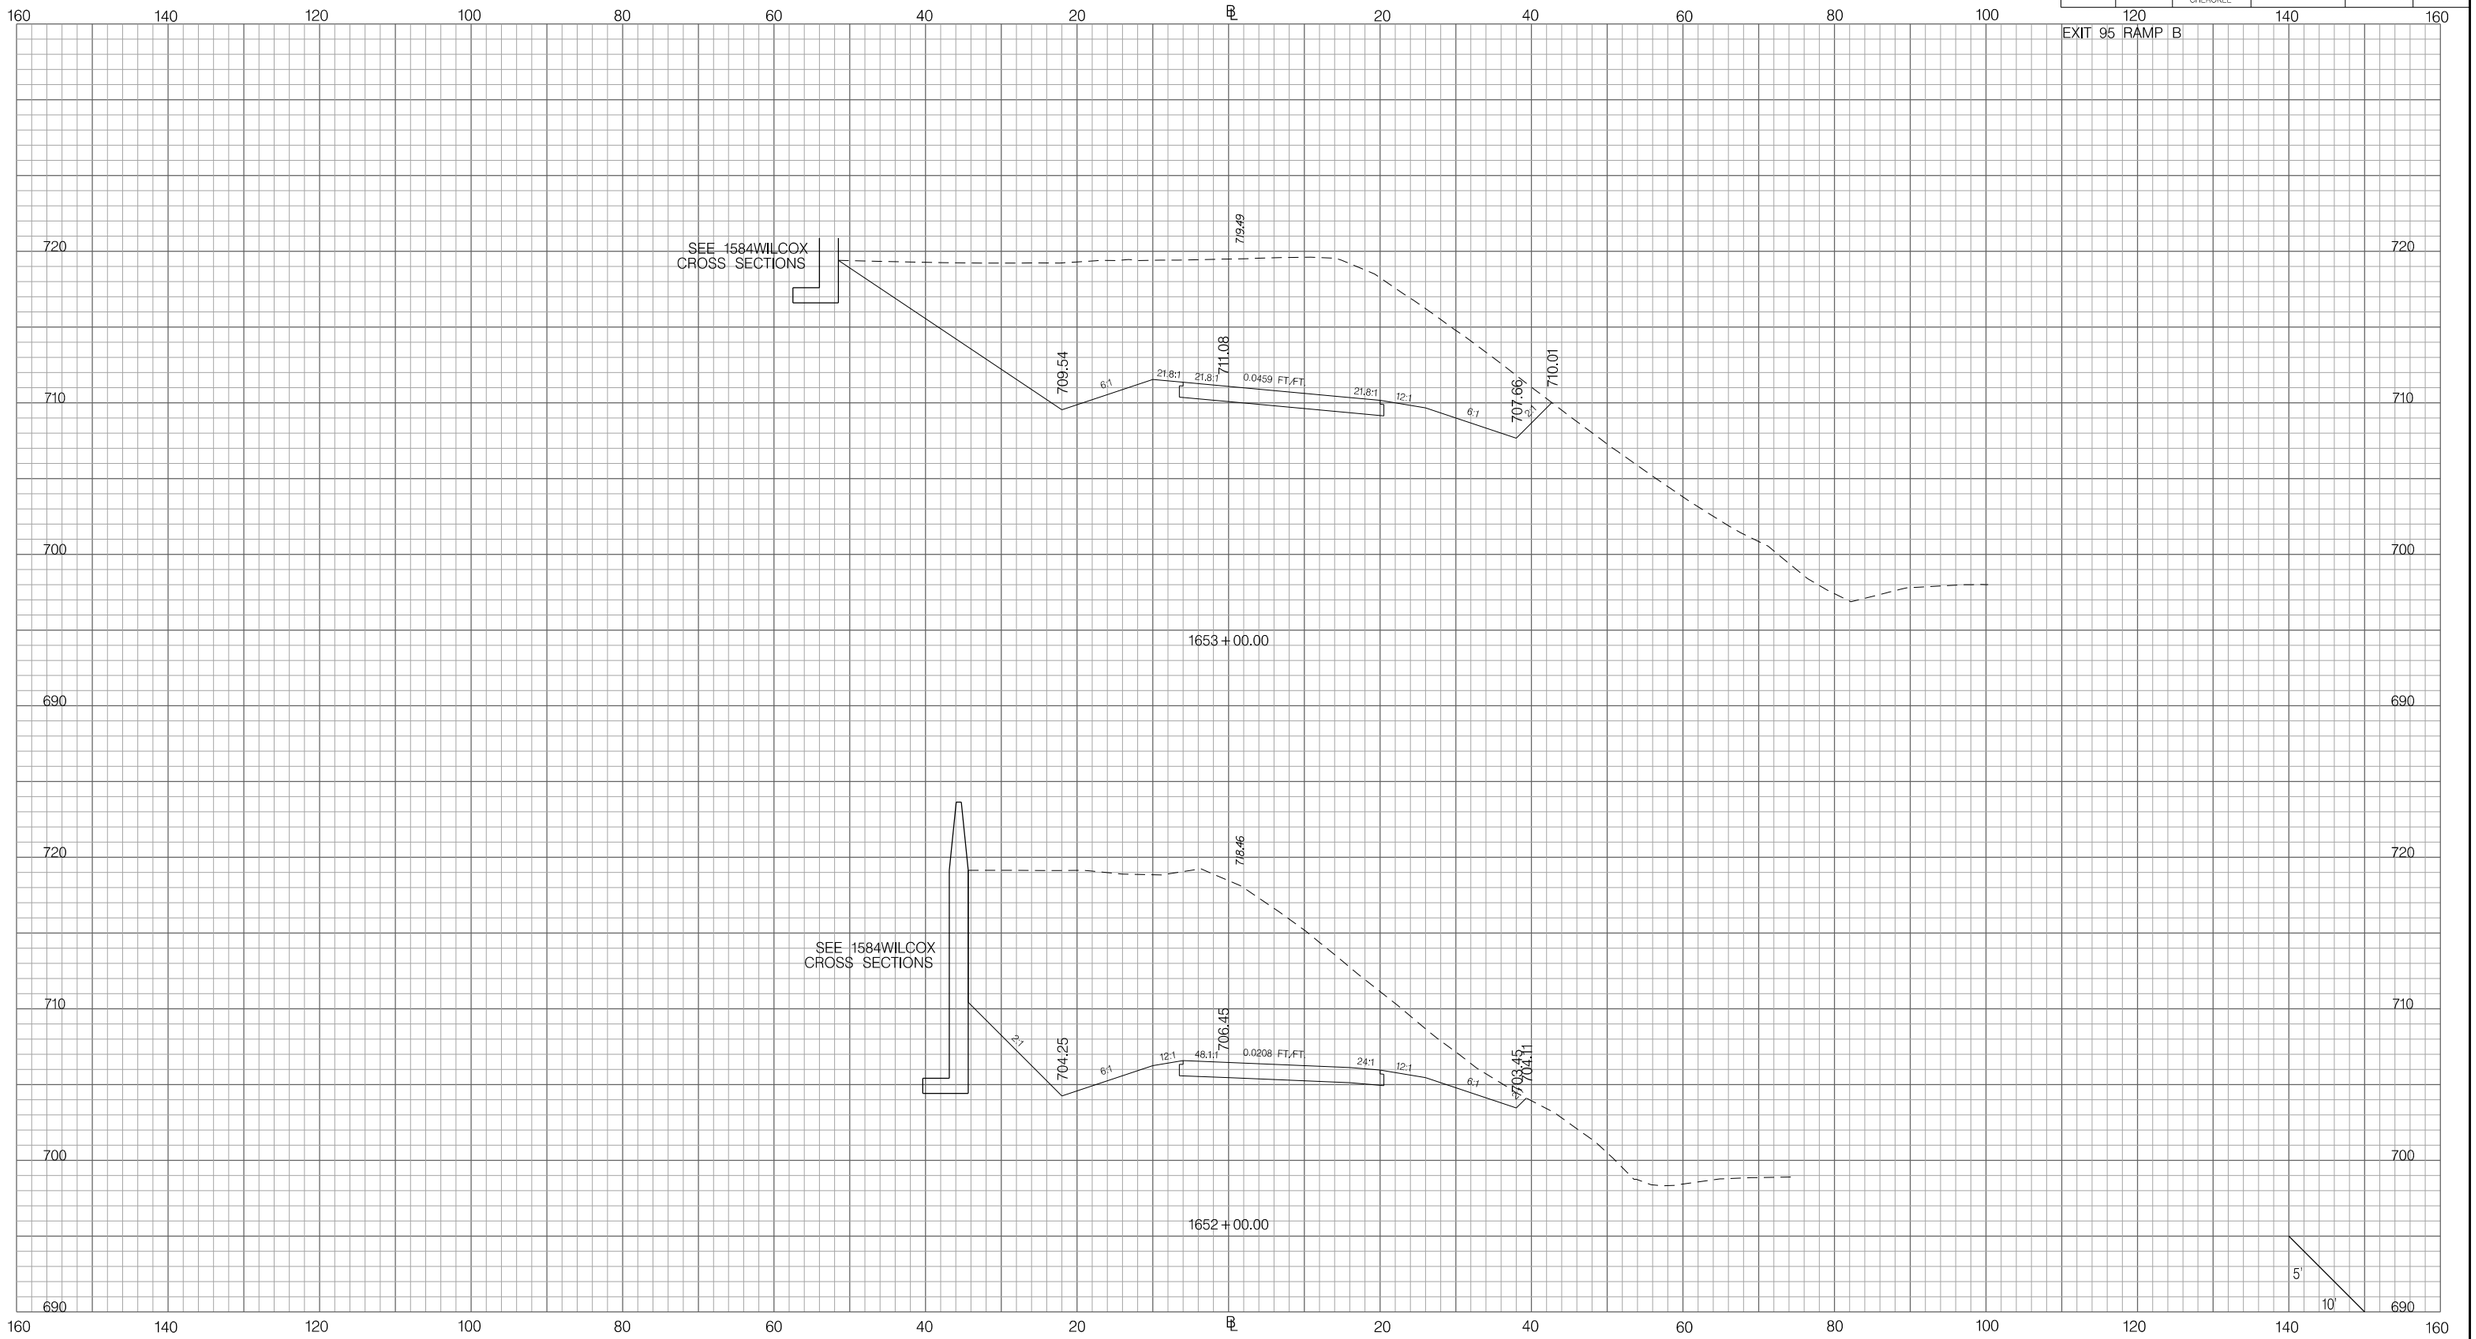

PRELIMINARY
NOT FOR CONSTRUCTION

SCALE: 1" =

REV. NO.	BY	DATE	DESCRIPTION OF REVISION
7			
6			
5			
4			
3			
2			
1			

SOUTH CAROLINA DEPARTMENT OF TRANSPORTATION
INTERSTATE 85

CROSS SECTION SHEET

INTERSTATE 85 MILE MARKER 90–97
SEGMENT C

Z:\Projects\14-60 I85 Widening Cherokee Co MM80-96\Dgn\CrossSections\CROSS SECTION SHEET FILES\PX_95RPB.dgn
3/9/2016

FED. RD. DIV. NO.	STATE	COUNTY	PROJECT ID	ROAD / ROUTE NO.	SHEET NO.
3	SC	SPARTANBURG CHEROKEE	P027114	INTERSTATE 85	X287

EXIT 95 RAMP B

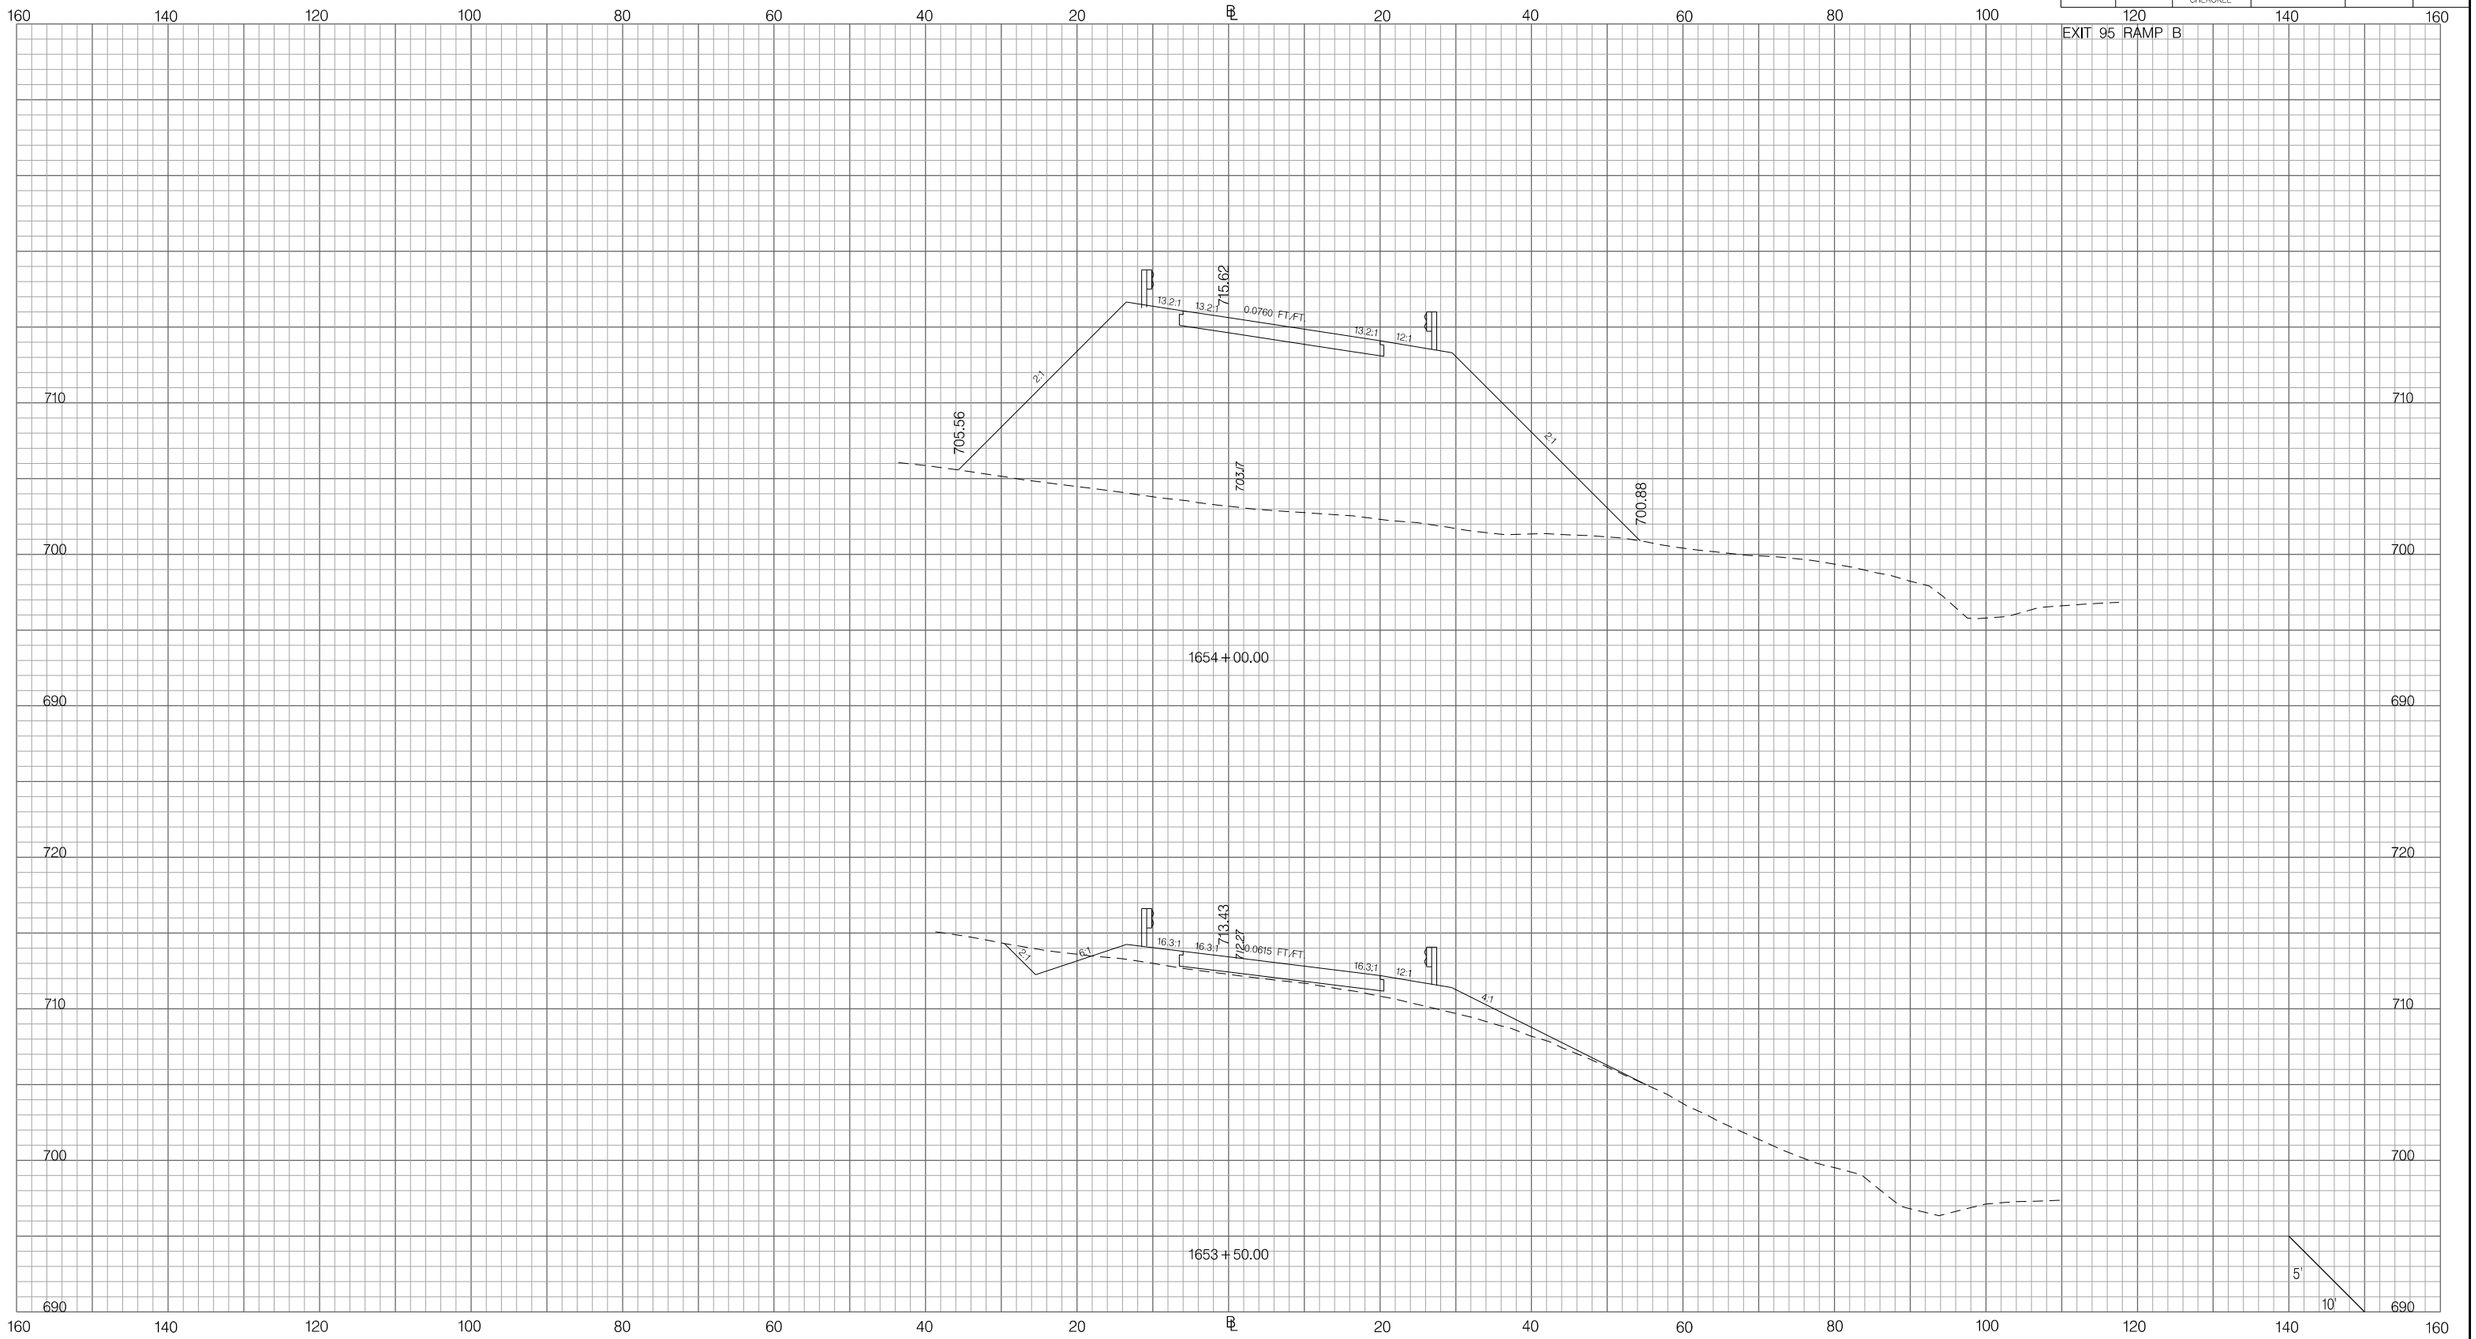

Z:\Projects\14-60 I85 Widening Cherokee Co MM80-96\Dgn\CrossSections\CROSS SECTION SHEET FILES\PX_95RPB.dgn
3/9/2016

PRELIMINARY
NOT FOR CONSTRUCTION

SCALE: 1" =

REV. NO.	BY	DATE	DESCRIPTION OF REVISION
7			
6			
5			
4			
3			
2			
1			

SOUTH CAROLINA DEPARTMENT OF TRANSPORTATION
INTERSTATE 85

CROSS SECTION SHEET

INTERSTATE 85 MILE MARKER 90–97
SEGMENT C

FED. RD. DIV. NO.	STATE	COUNTY	PROJECT ID	ROAD / ROUTE NO.	SHEET NO.
3	SC	SPARTANBURG CHEROKEE	P027114	INTERSTATE 85	X288

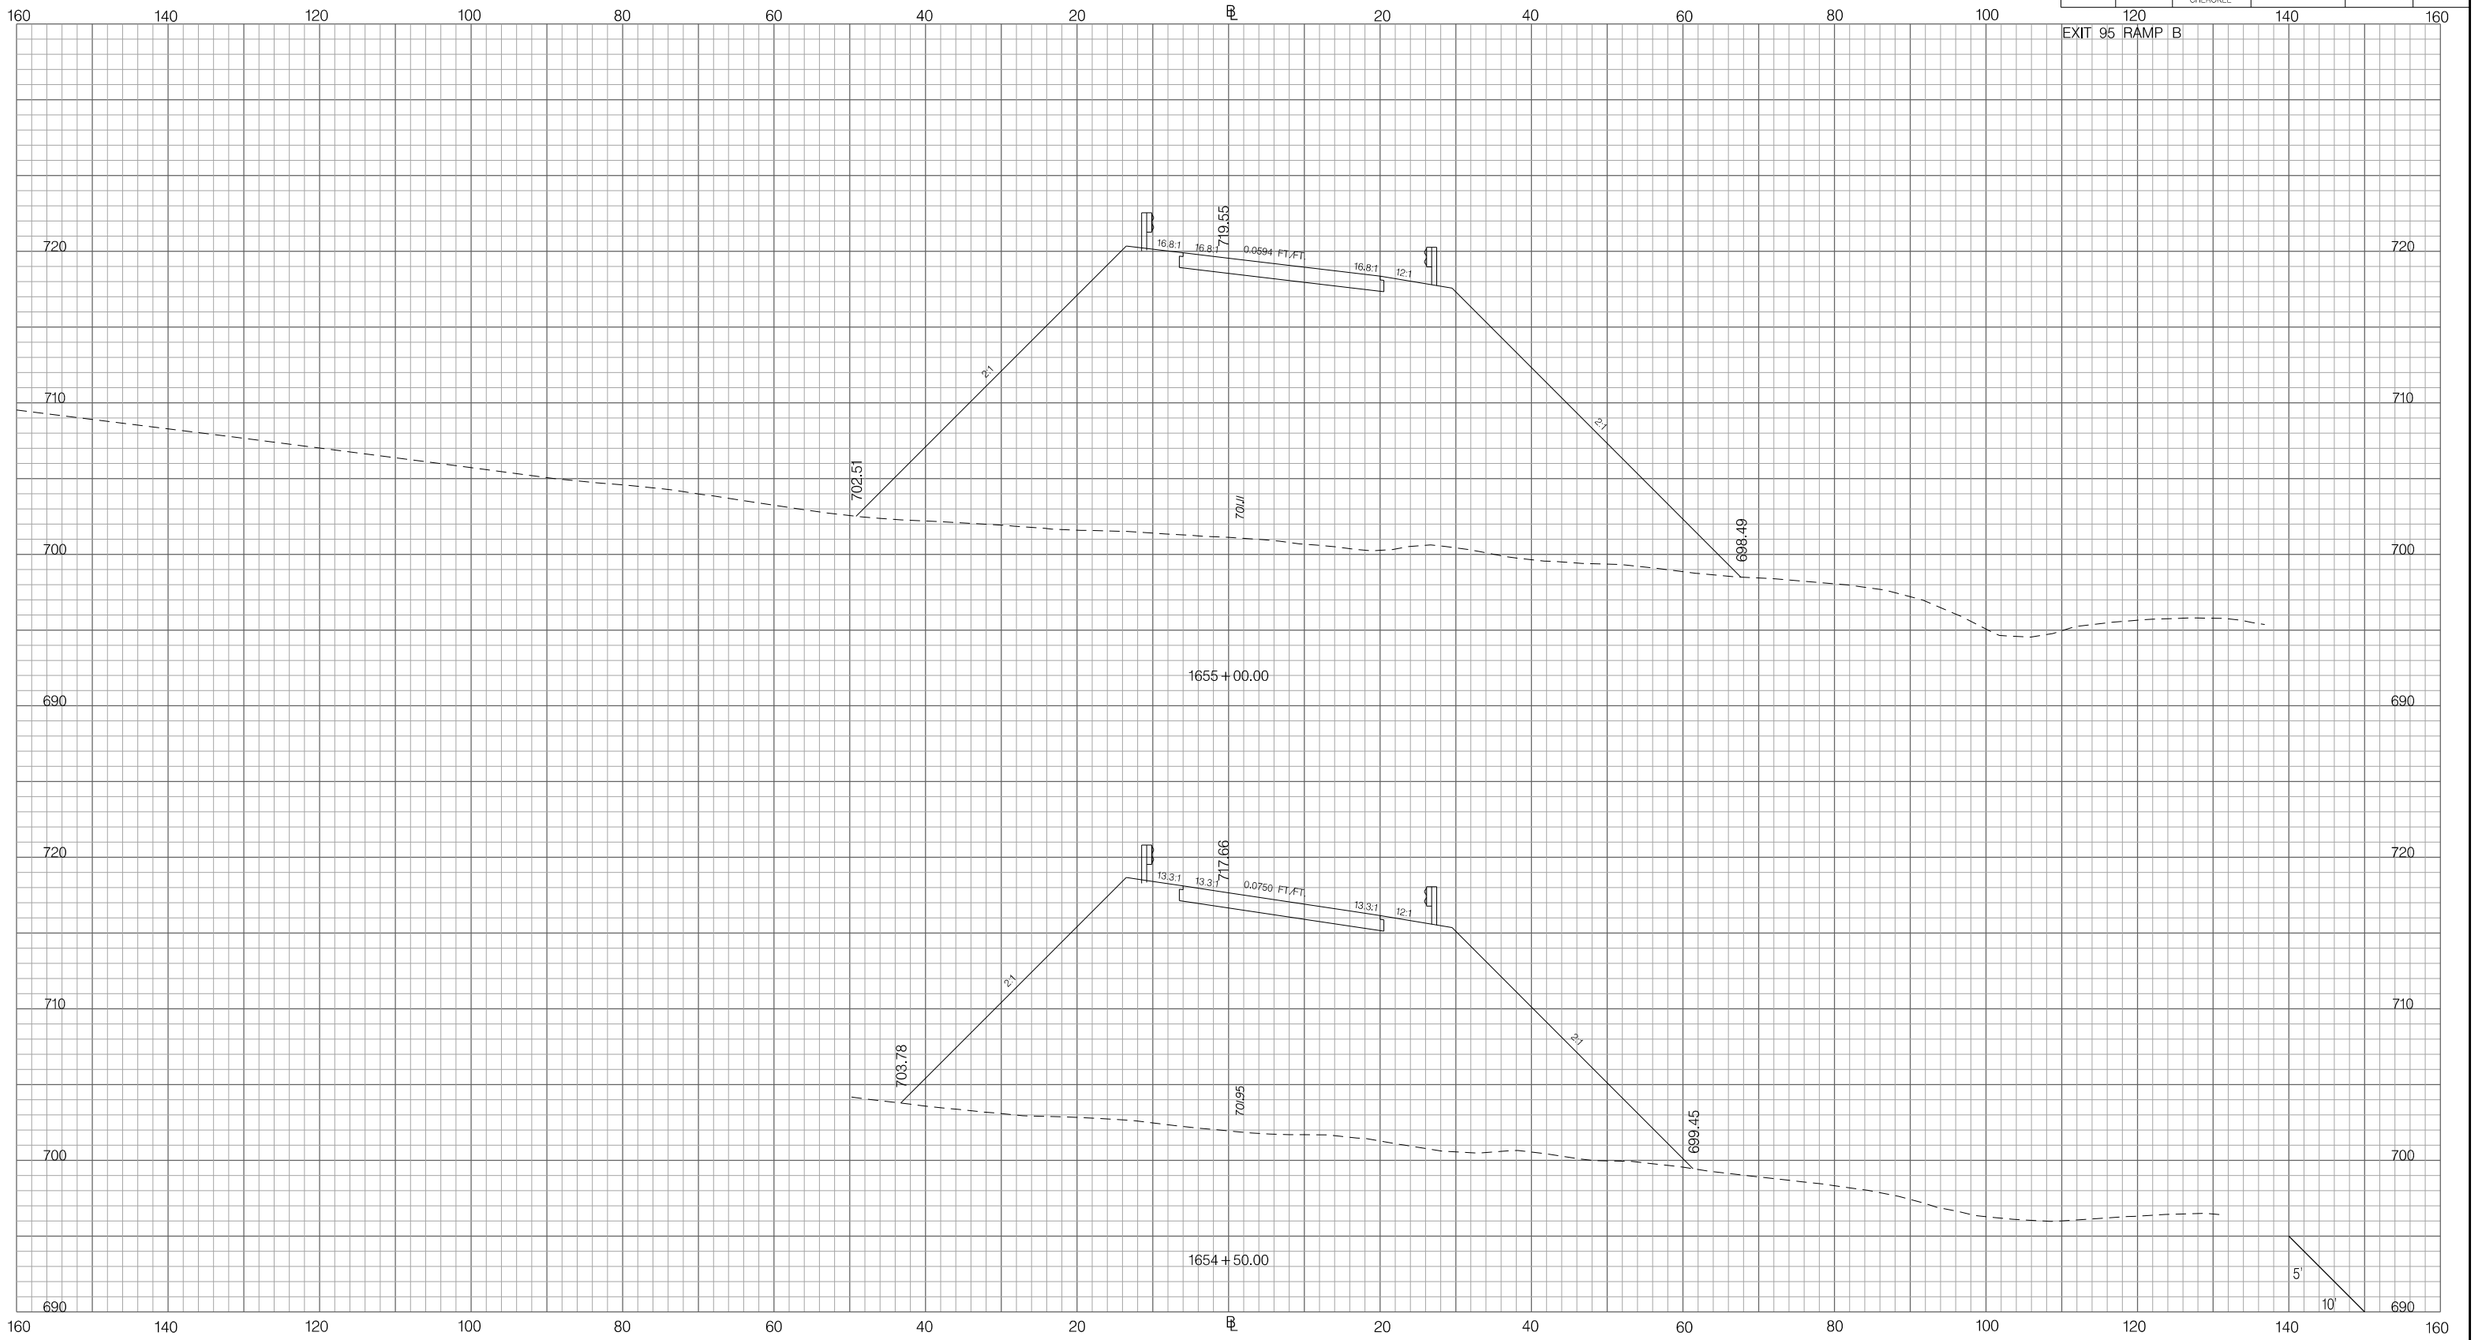

PRELIMINARY
NOT FOR CONSTRUCTION

SCALE: 1" =

REV. NO.	BY	DATE	DESCRIPTION OF REVISION
7			
6			
5			
4			
3			
2			
1			

SOUTH CAROLINA DEPARTMENT OF TRANSPORTATION
INTERSTATE 85

CROSS SECTION SHEET

INTERSTATE 85 MILE MARKER 90–97
SEGMENT C

Z:\Projects\14-60 I85 Widening Cherokee Co MM80-96\Dgn\CrossSections\CROSS SECTION SHEET FILES\PX_95RPB.dgn
3/9/2016

FED. RD. DIV. NO.	STATE	COUNTY	PROJECT ID	ROAD / ROUTE NO.	SHEET NO.
3	SC	SPARTANBURG CHEROKEE	P027114	INTERSTATE 85	X289

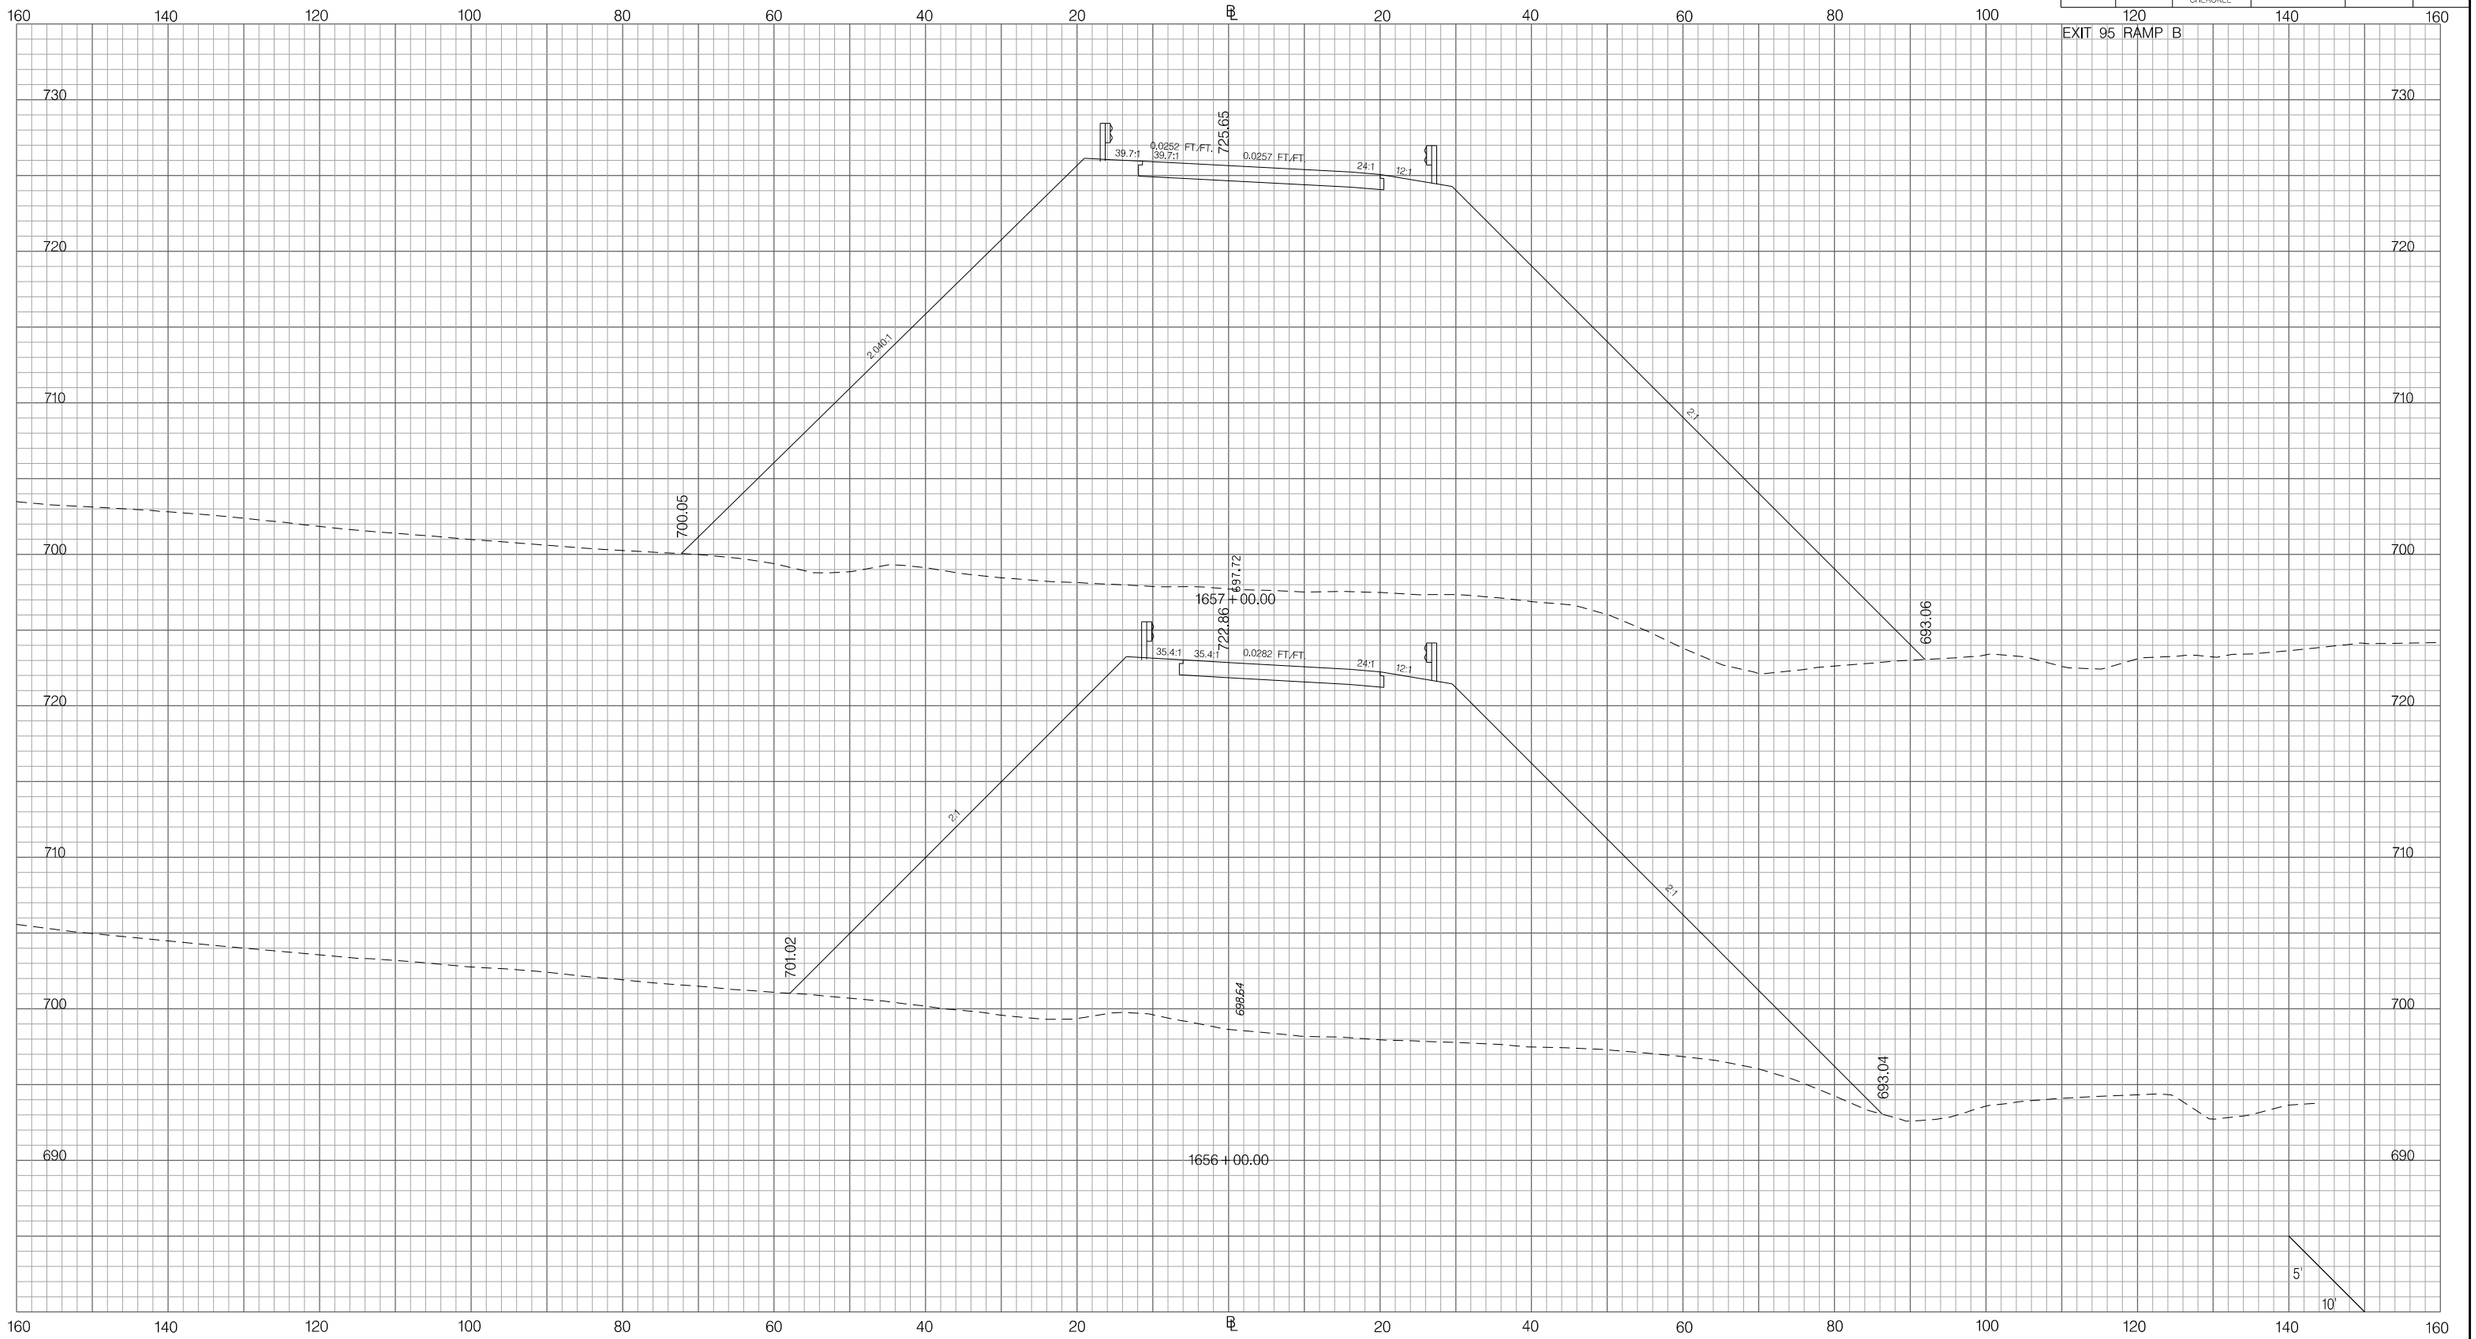

PRELIMINARY
NOT FOR CONSTRUCTION

SCALE: 1" =

REV. NO.	BY	DATE	DESCRIPTION OF REVISION
7			
6			
5			
4			
3			
2			
1			

SOUTH CAROLINA DEPARTMENT OF TRANSPORTATION
INTERSTATE 85

CROSS SECTION SHEET

INTERSTATE 85 MILE MARKER 90–97
SEGMENT C

Z:\Projects\14-60 I85 Widening Cherokee Co MM80-96\Dgn\CrossSections\CROSS SECTION SHEET FILES\PX_95RPB.dgn
3/9/2016

FED. RD. DIV. NO.	STATE	COUNTY	PROJECT ID	ROAD / ROUTE NO.	SHEET NO.
3	SC	SPARTANBURG CHEROKEE	P027114	INTERSTATE 85	X290

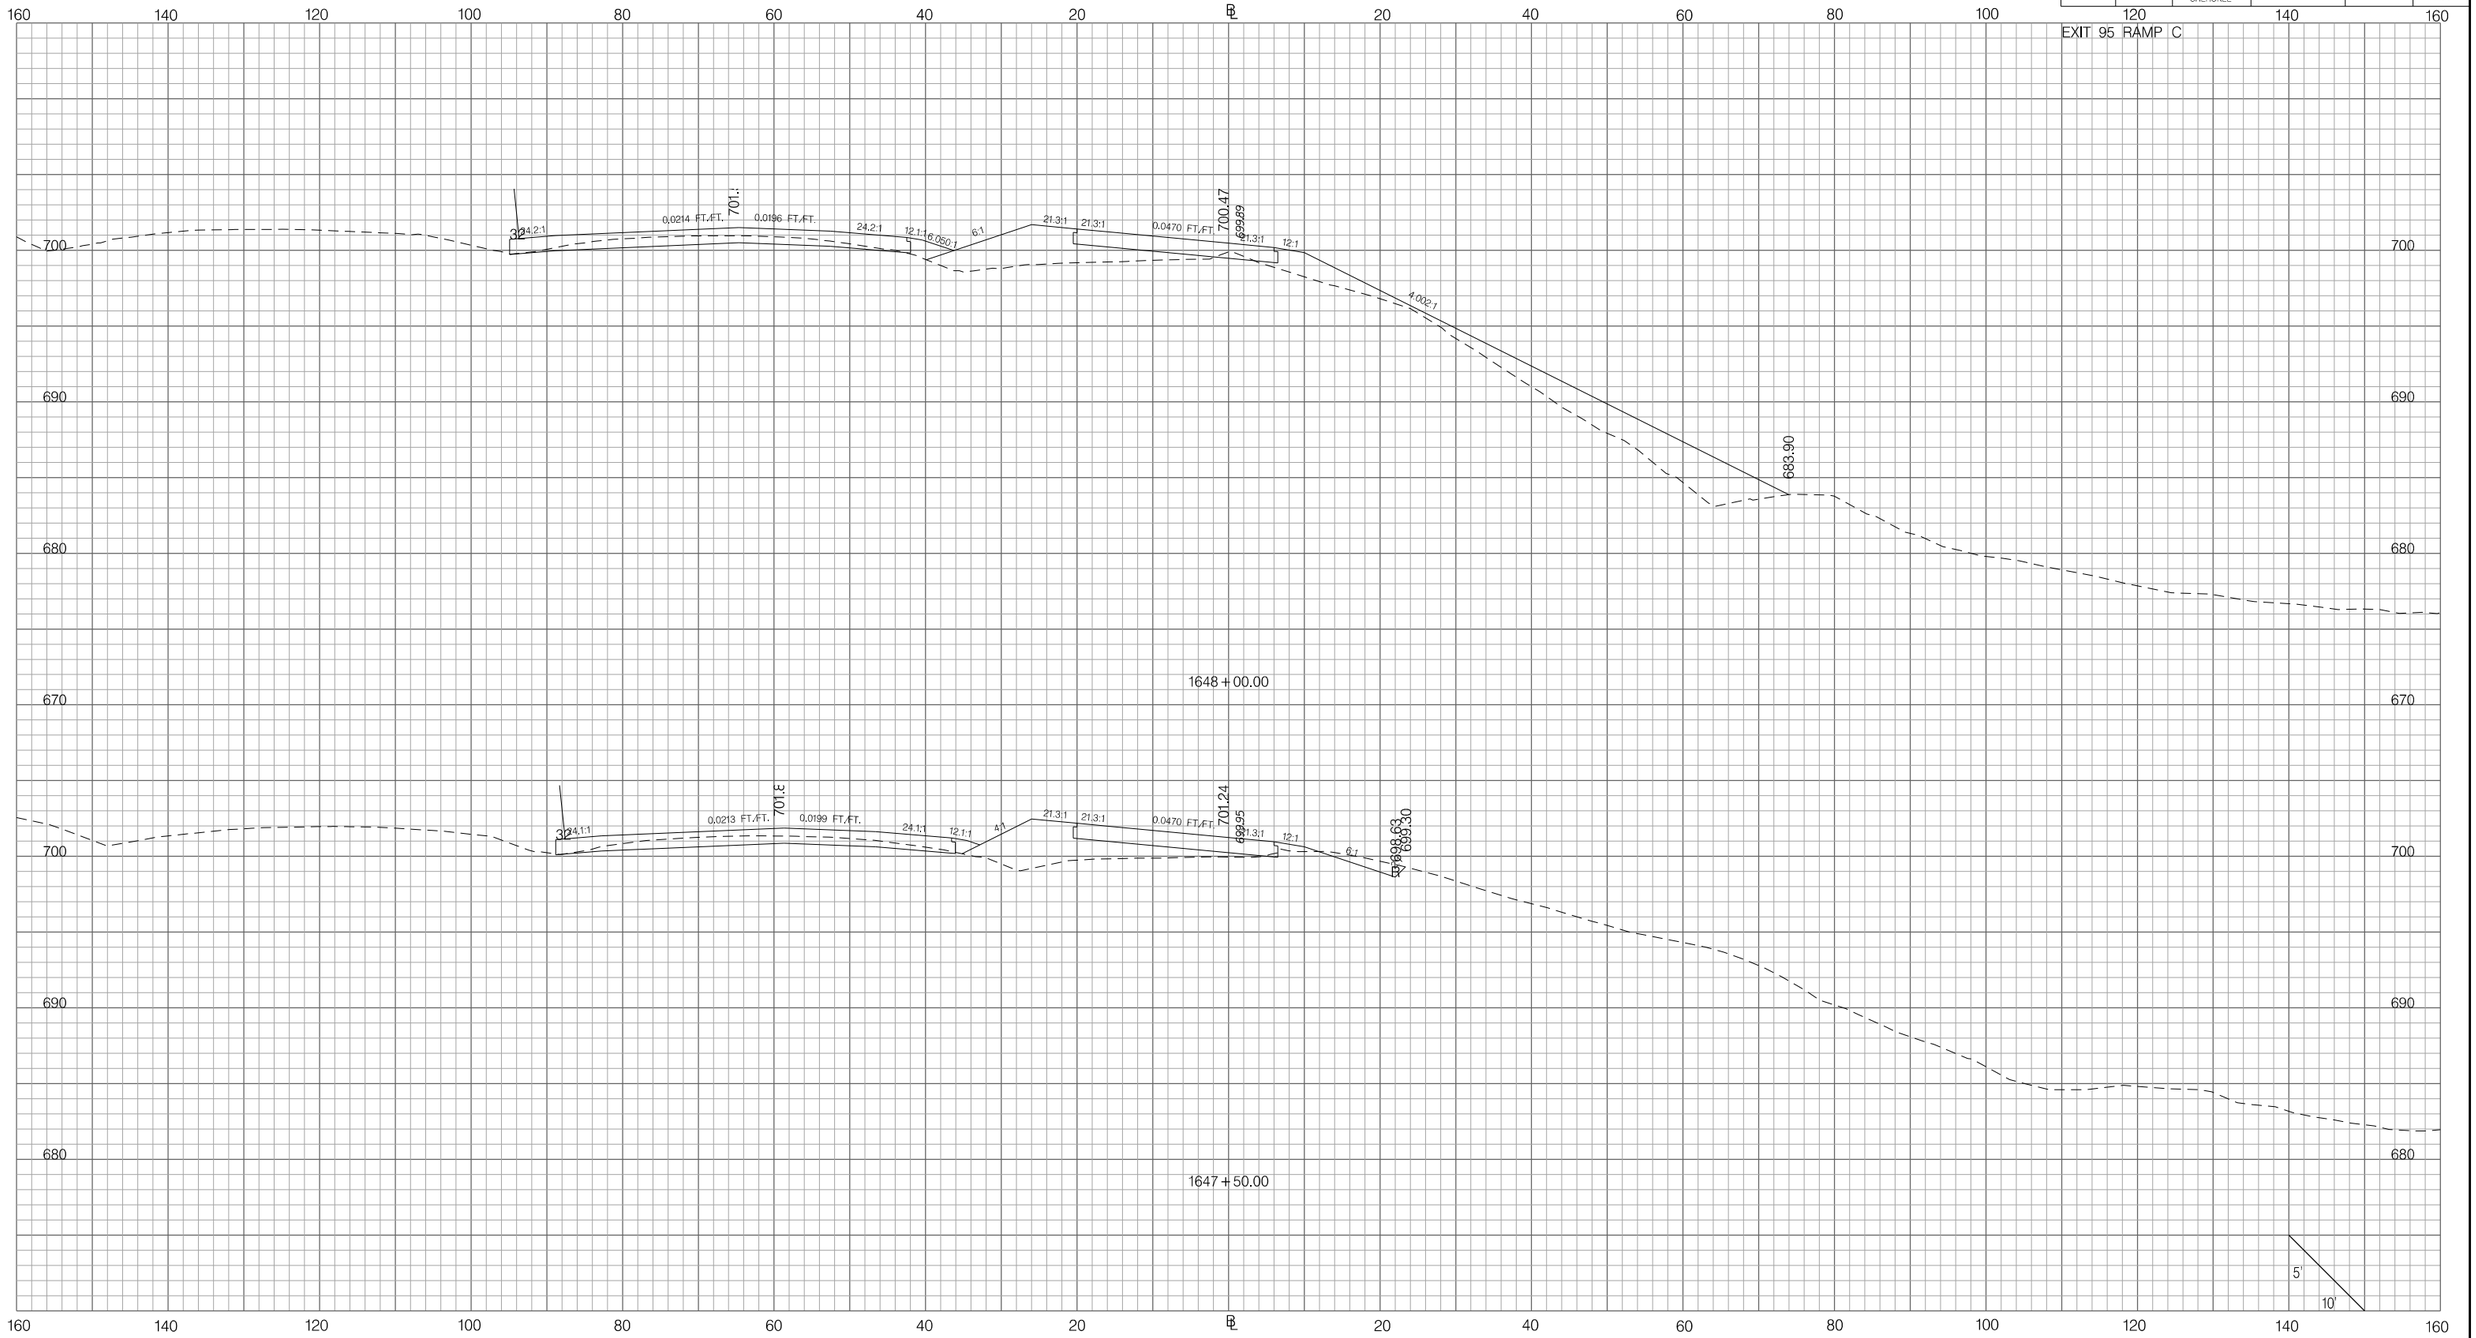

Z:\Projects\14-60 I85 Widening Cherokee Co MM80-96\Dgn\CrossSections\CROSS SECTION SHEET FILES\PX_95RPC.dgn
3/9/2016

PRELIMINARY
NOT FOR CONSTRUCTION

SCALE: 1" =

REV. NO.	BY	DATE	DESCRIPTION OF REVISION
7			
6			
5			
4			
3			
2			
1			

SOUTH CAROLINA DEPARTMENT OF TRANSPORTATION
INTERSTATE 85

CROSS SECTION SHEET

INTERSTATE 85 MILE MARKER 90–97
SEGMENT C

FED. RD. DIV. NO.	STATE	COUNTY	PROJECT ID	ROAD / ROUTE NO.	SHEET NO.
3	SC	SPARTANBURG CHEROKEE	P027114	INTERSTATE 85	X291

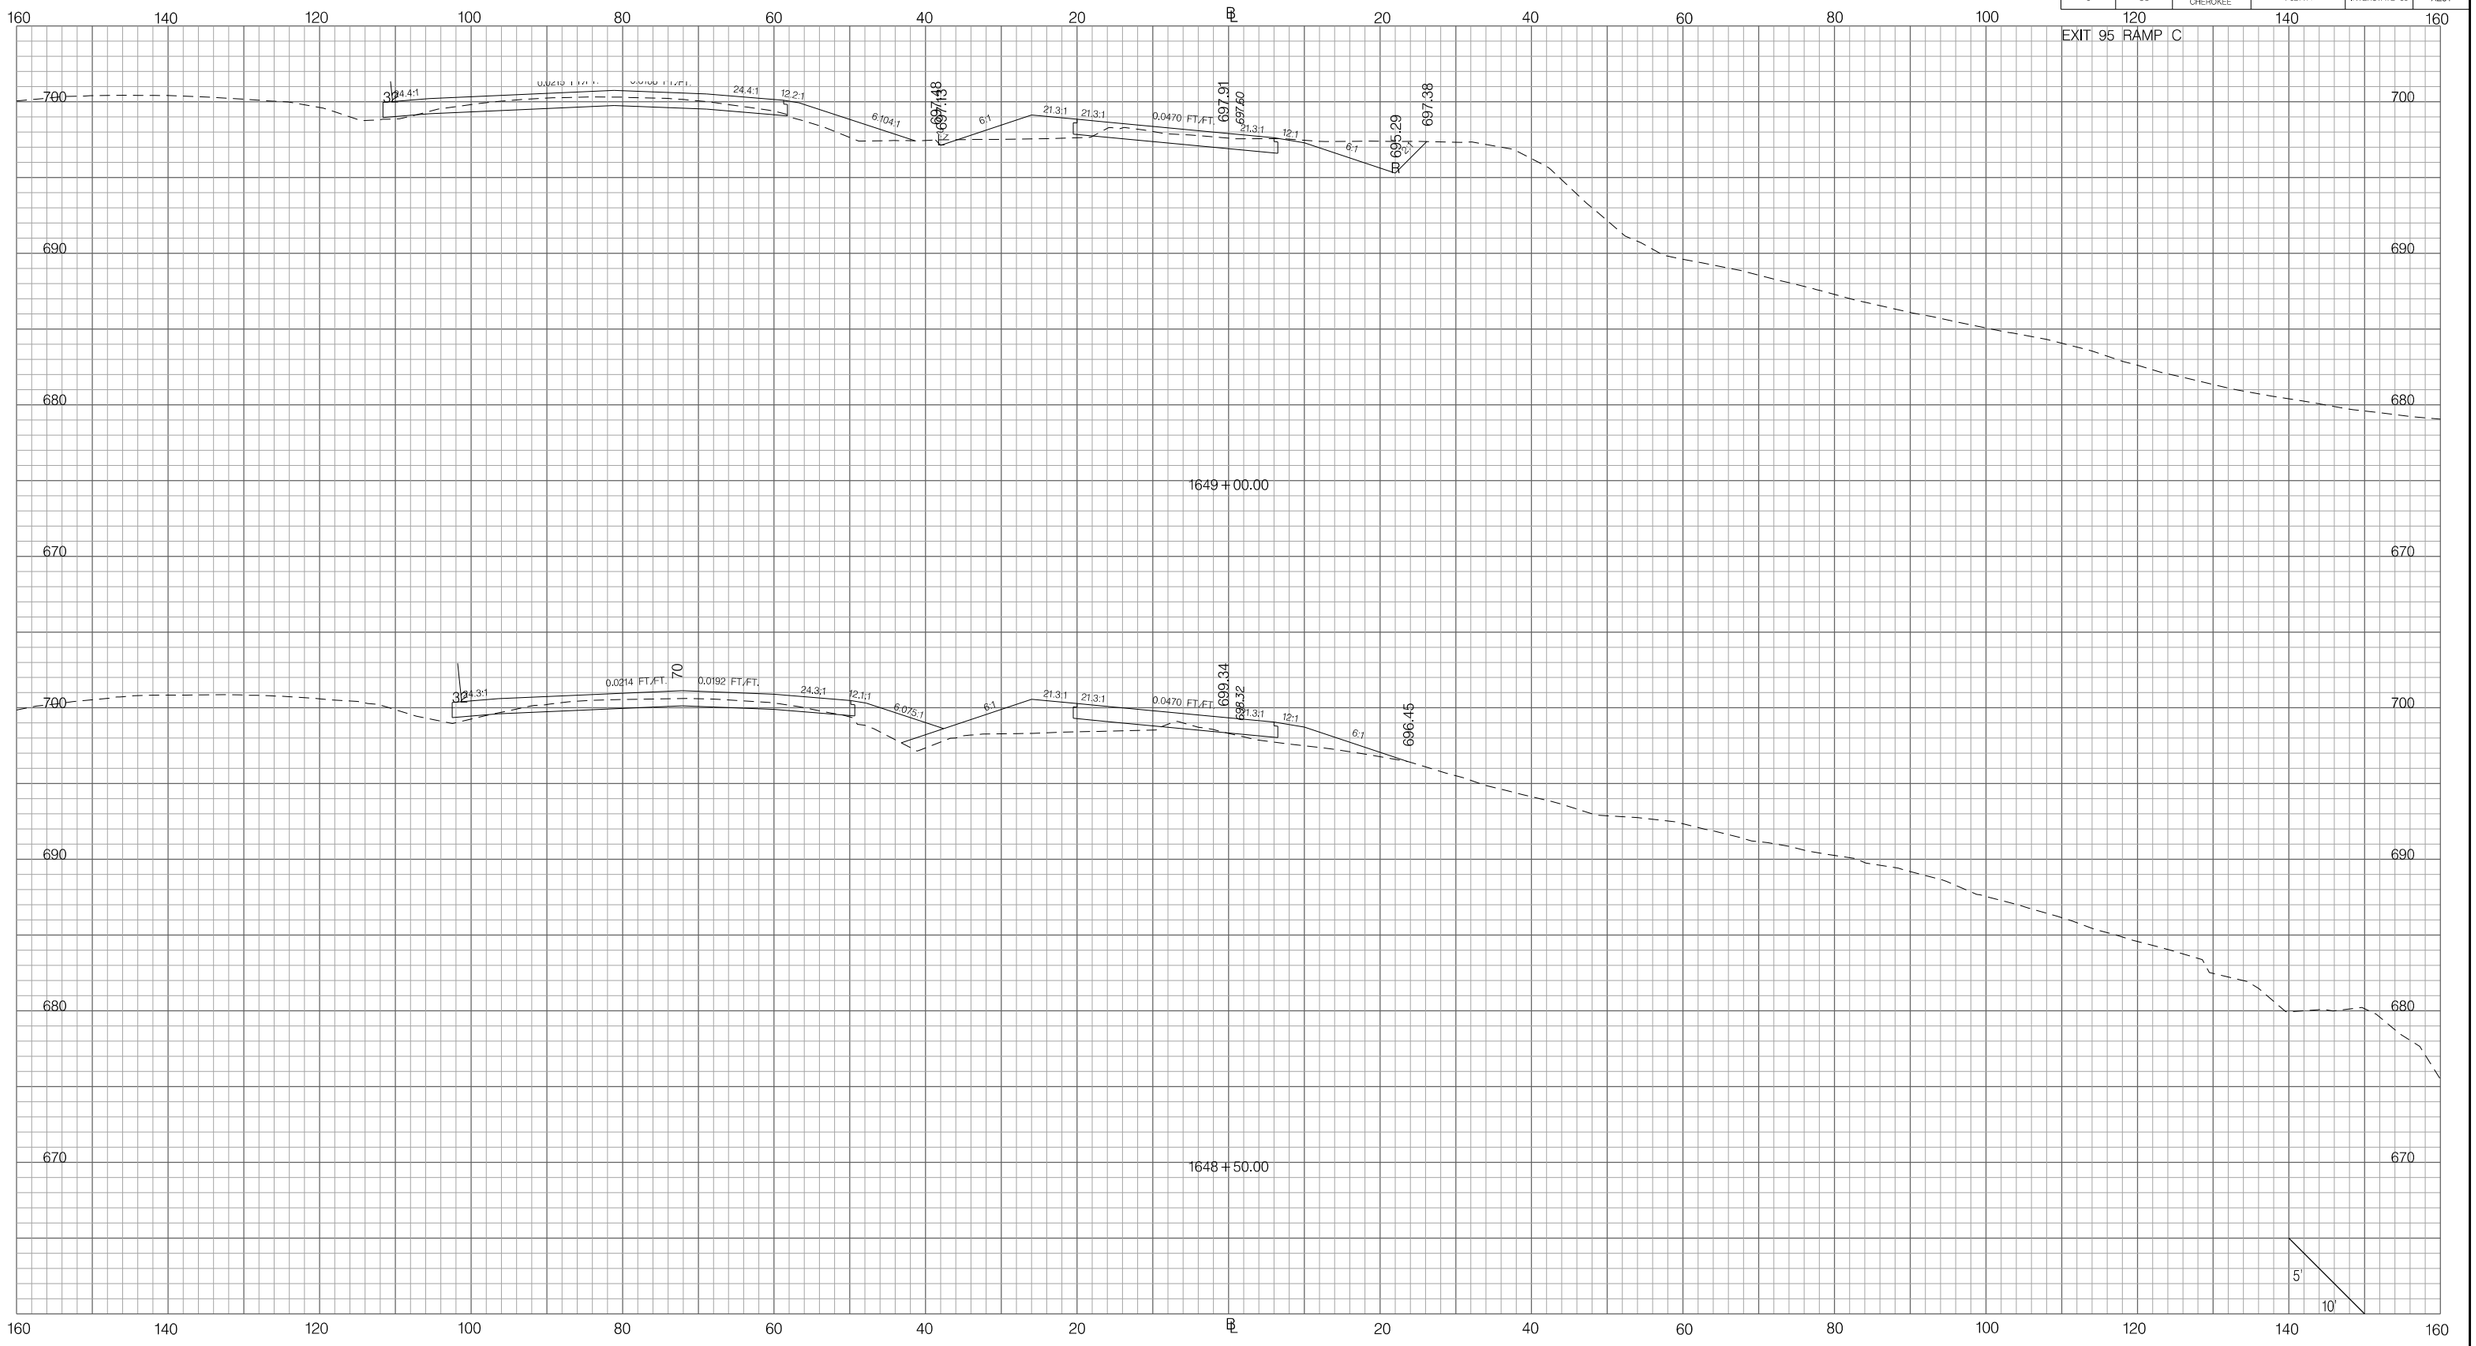

PRELIMINARY
NOT FOR CONSTRUCTION

SCALE: 1" =

REV. NO.	BY	DATE	DESCRIPTION OF REVISION
7			
6			
5			
4			
3			
2			
1			

SOUTH CAROLINA DEPARTMENT OF TRANSPORTATION
INTERSTATE 85

CROSS SECTION SHEET

INTERSTATE 85 MILE MARKER 90–97
SEGMENT C

Z:\Projects\14-60 I85 Widening Cherokee Co MM80-96\Dgn\CrossSections\CROSS SECTION SHEET FILES\PX_95RPC.dgn
3/9/2016

FED. RD. DIV. NO.	STATE	COUNTY	PROJECT ID	ROAD / ROUTE NO.	SHEET NO.
3	SC	SPARTANBURG CHEROKEE	P027114	INTERSTATE 85	X292

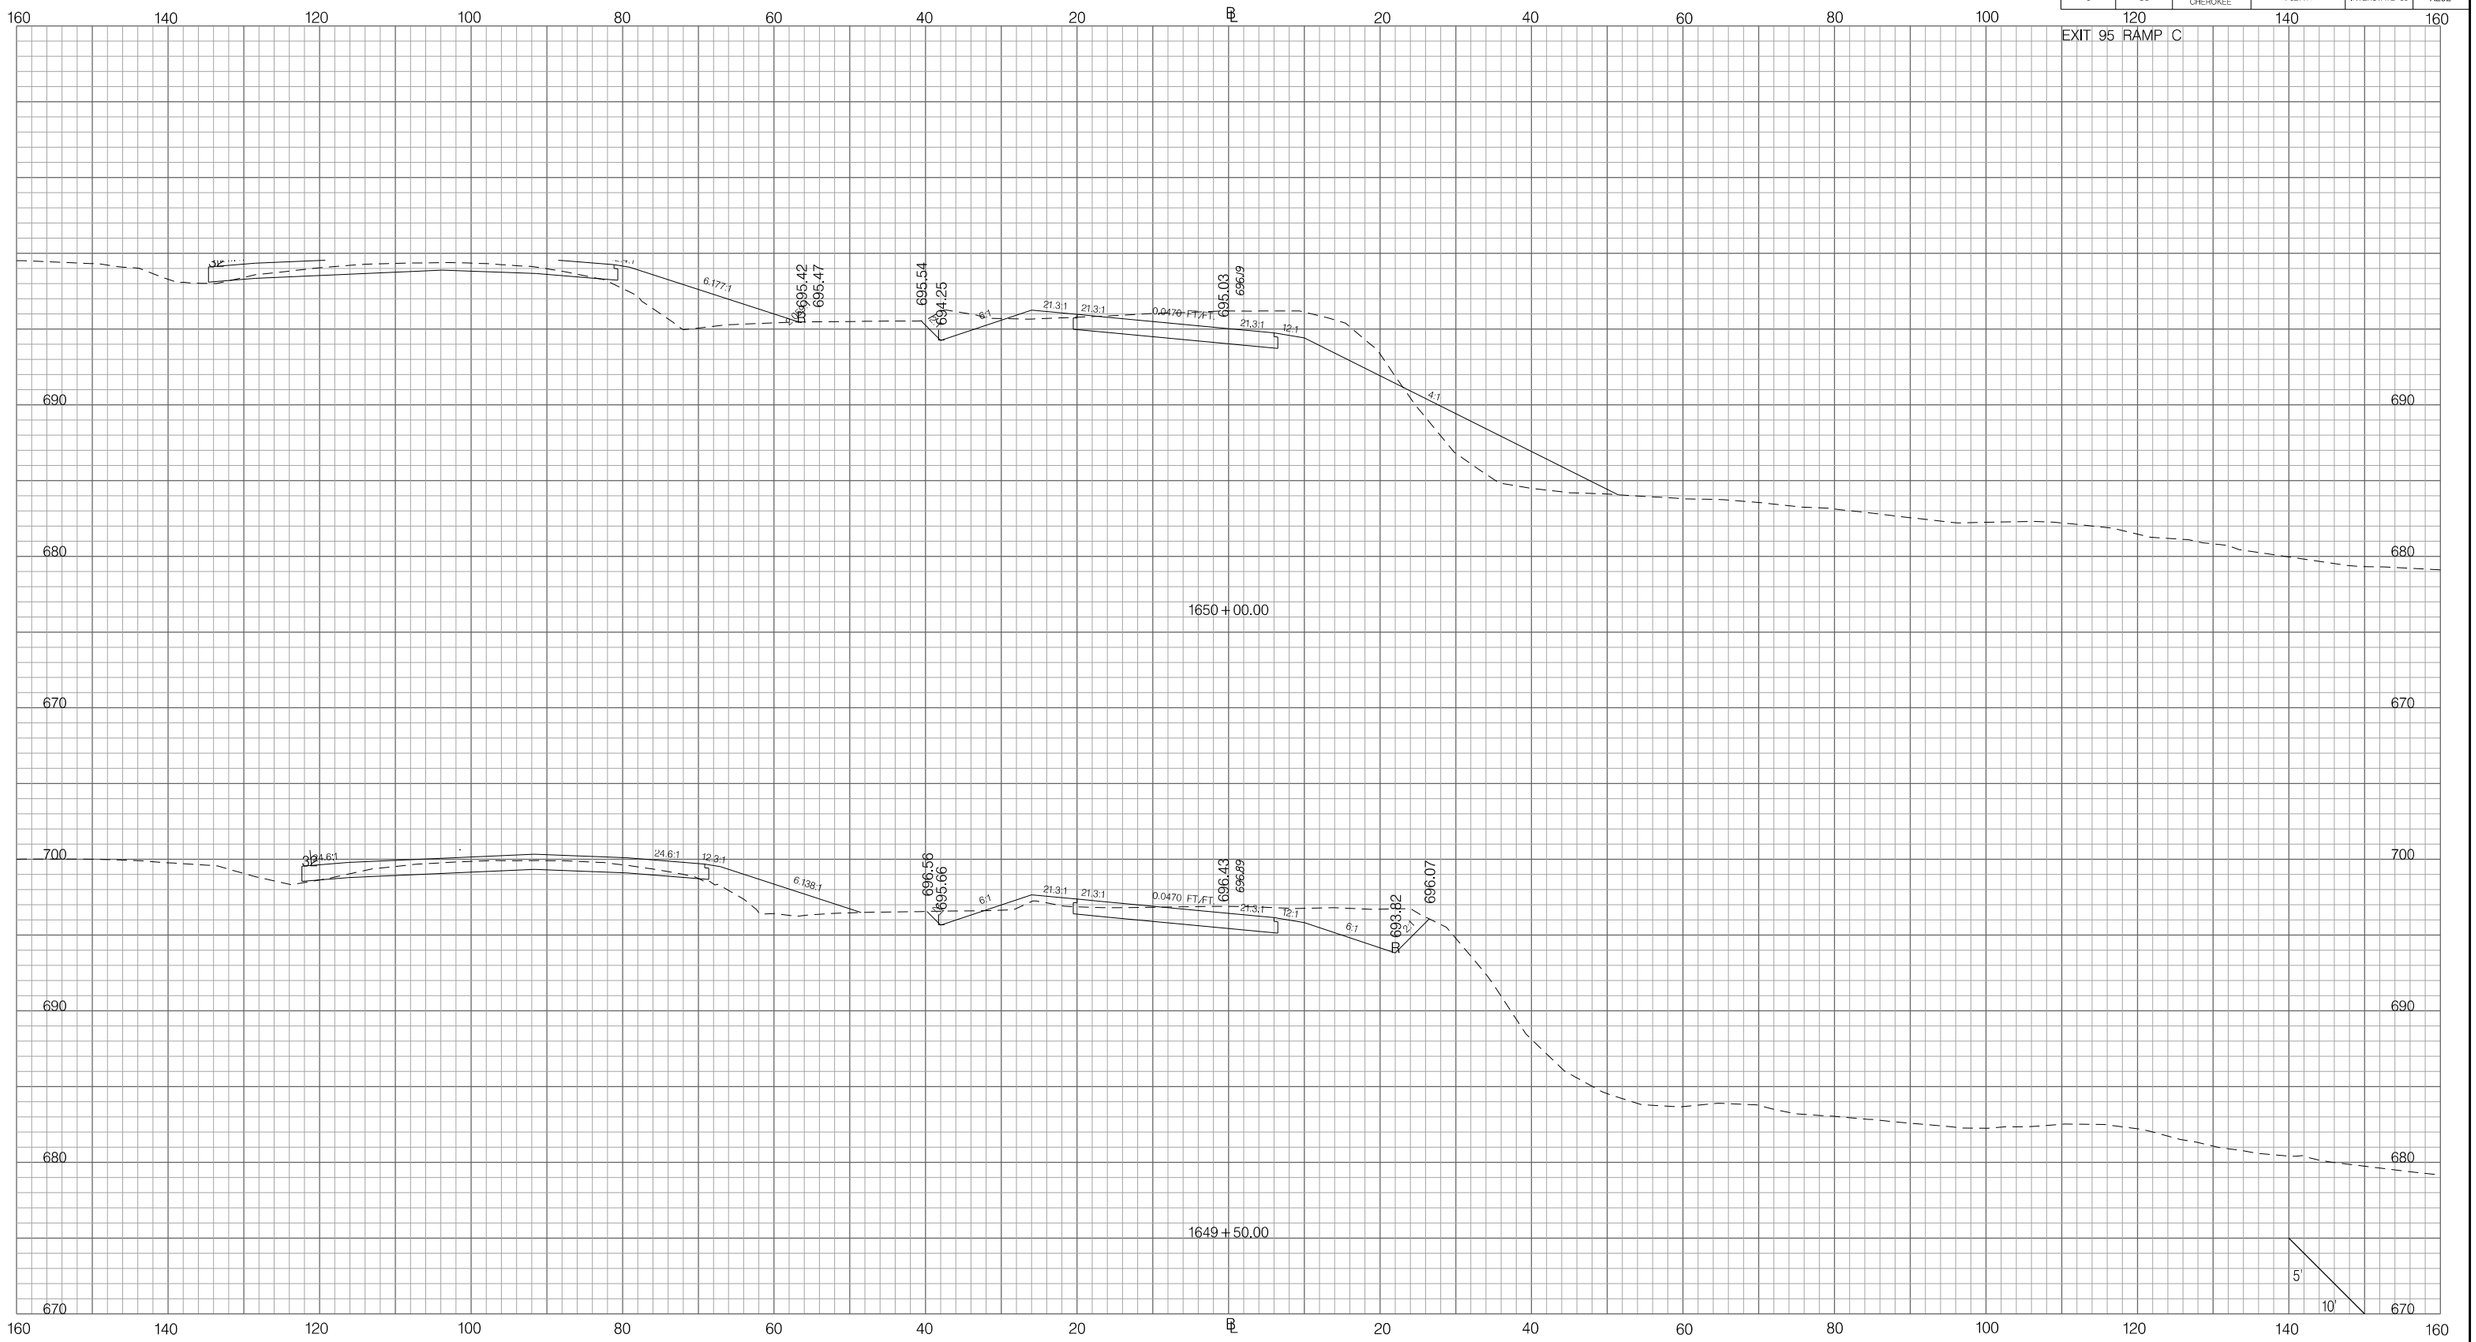

Z:\Projects\14-60 I85 Widening Cherokee Co MM80-96\Dgn\CrossSections\CROSS SECTION SHEET FILES\PX_95RPC.dgn
3/9/2016

PRELIMINARY
NOT FOR CONSTRUCTION

SCALE: 1" =

REV. NO.	BY	DATE	DESCRIPTION OF REVISION
7			
6			
5			
4			
3			
2			
1			

SOUTH CAROLINA DEPARTMENT OF TRANSPORTATION
INTERSTATE 85

CROSS SECTION SHEET

INTERSTATE 85 MILE MARKER 90–97
SEGMENT C

FED. RD. DIV. NO.	STATE	COUNTY	PROJECT ID	ROAD / ROUTE NO.	SHEET NO.
3	SC	SPARTANBURG CHEROKEE	P027114	INTERSTATE 85	X293

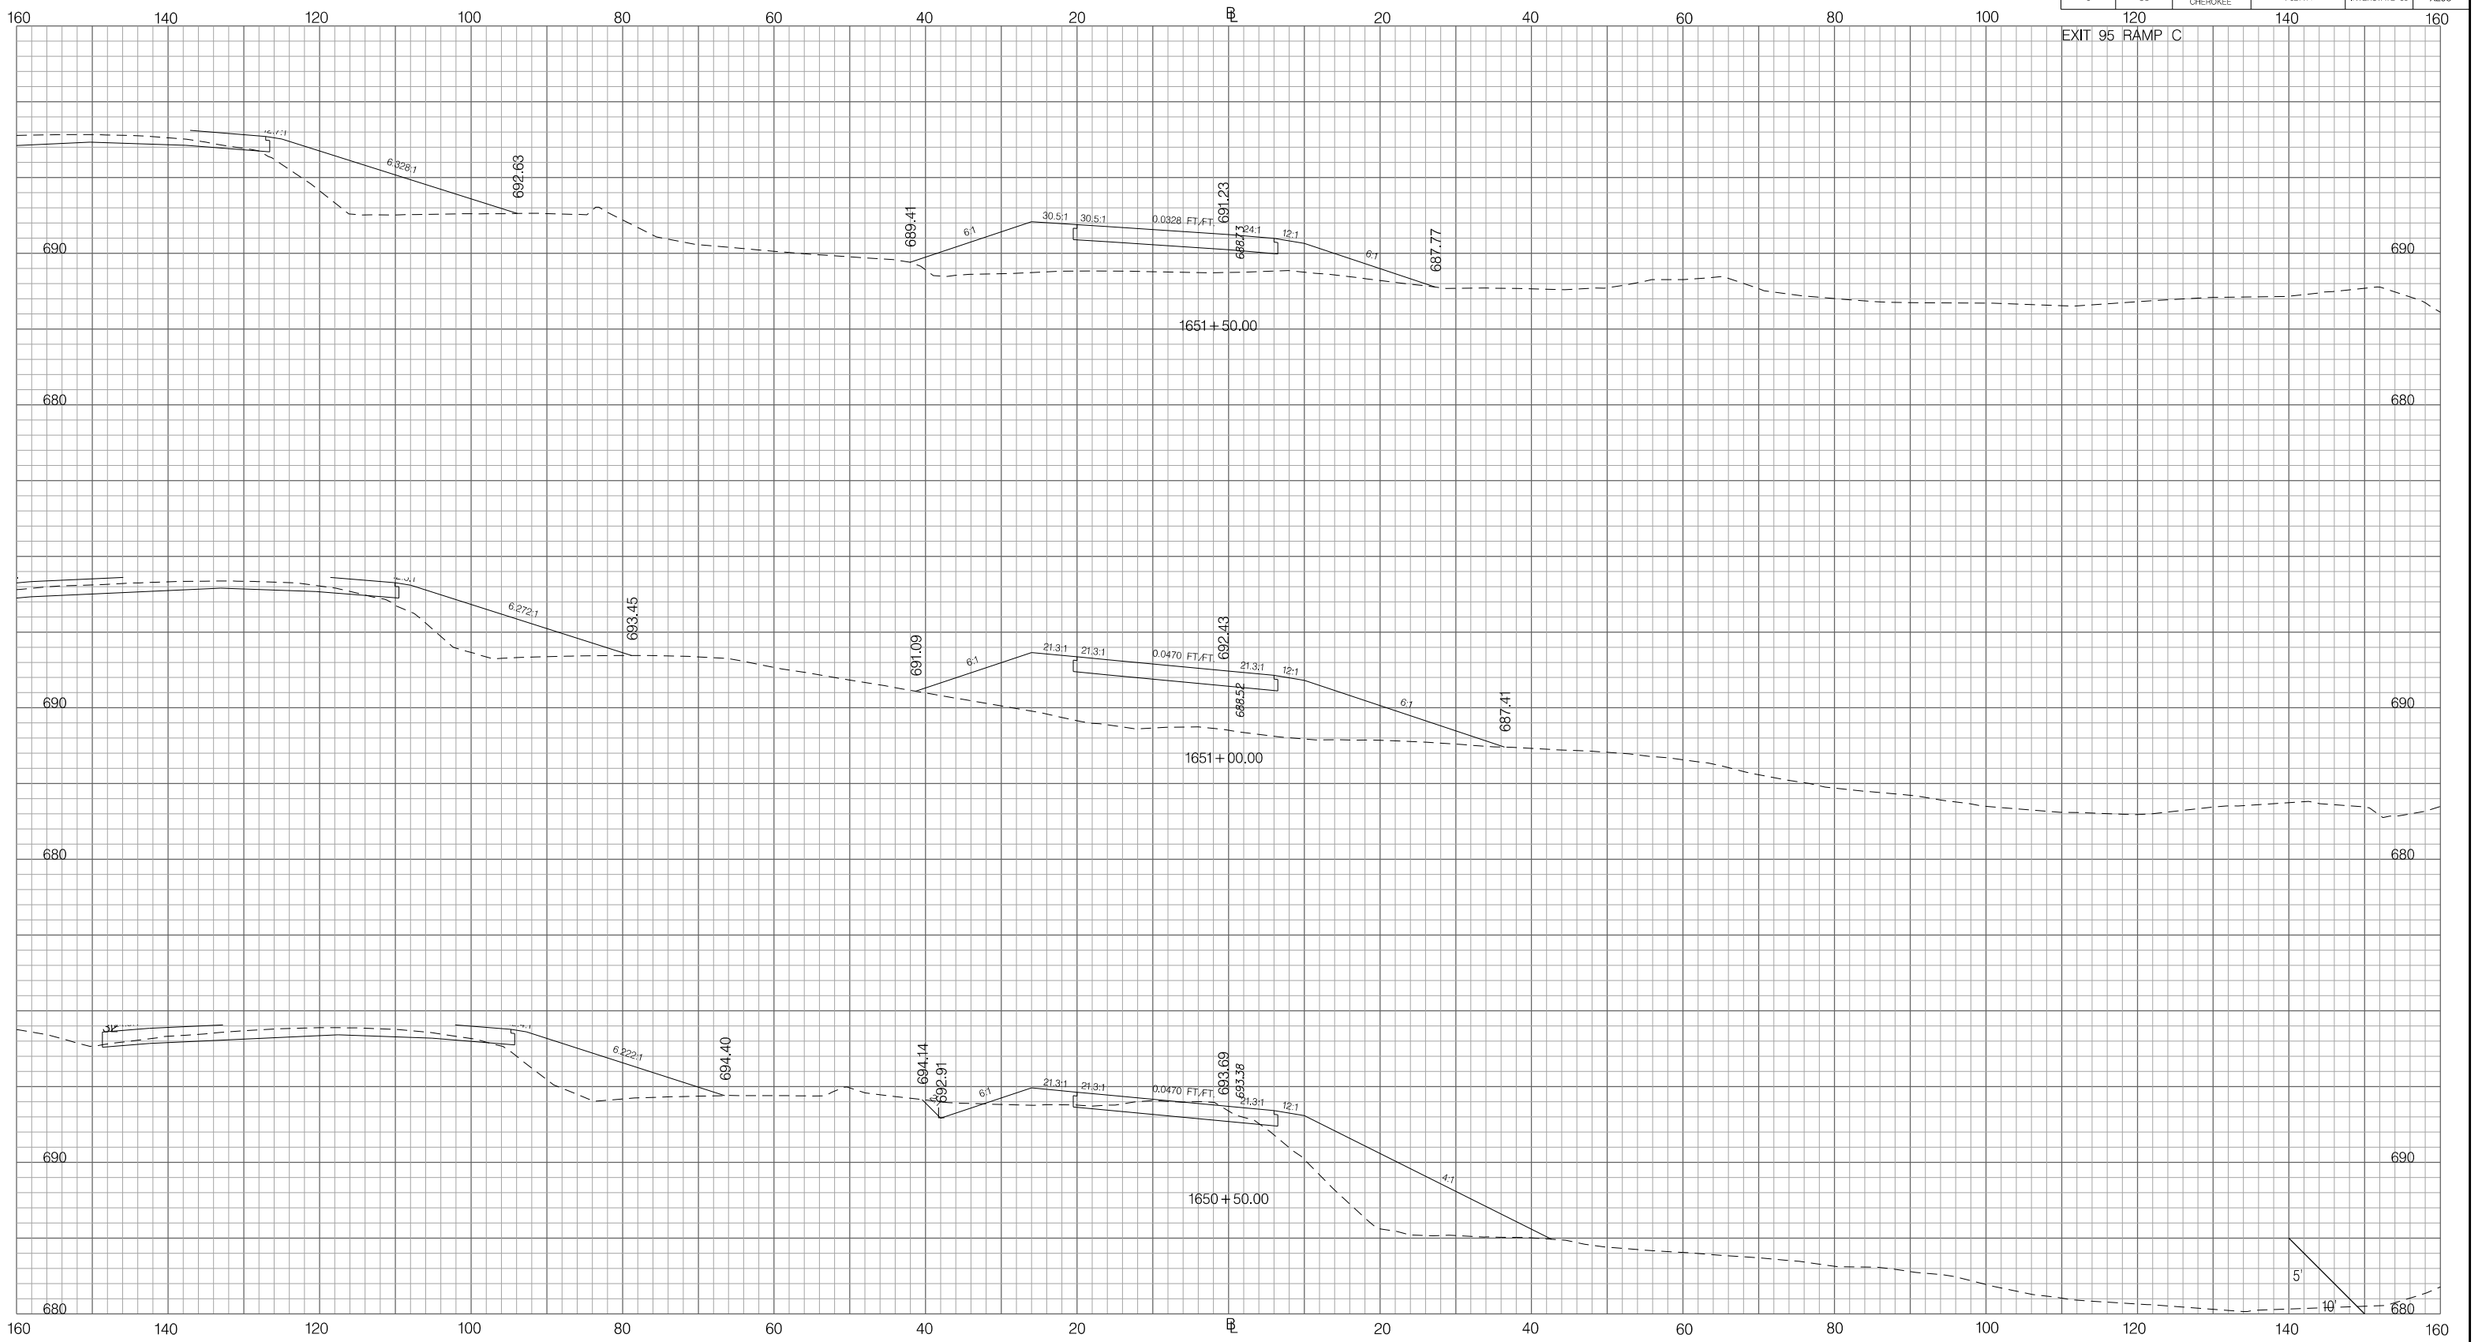

PRELIMINARY
NOT FOR CONSTRUCTION

SCALE: 1" =

REV. NO.	BY	DATE	DESCRIPTION OF REVISION
7			
6			
5			
4			
3			
2			
1			

SOUTH CAROLINA DEPARTMENT OF TRANSPORTATION
INTERSTATE 85

CROSS SECTION SHEET

INTERSTATE 85 MILE MARKER 90–97
SEGMENT C

Z:\Projects\14-60 I85 Widening Cherokee Co MM80-96\Dgn\CrossSections\CROSS SECTION SHEET FILES\PX_95RPC.dgn
3/9/2016

FED. RD. DIV. NO.	STATE	COUNTY	PROJECT ID	ROAD / ROUTE NO.	SHEET NO.
3	SC	SPARTANBURG CHEROKEE	P027114	INTERSTATE 85	X294

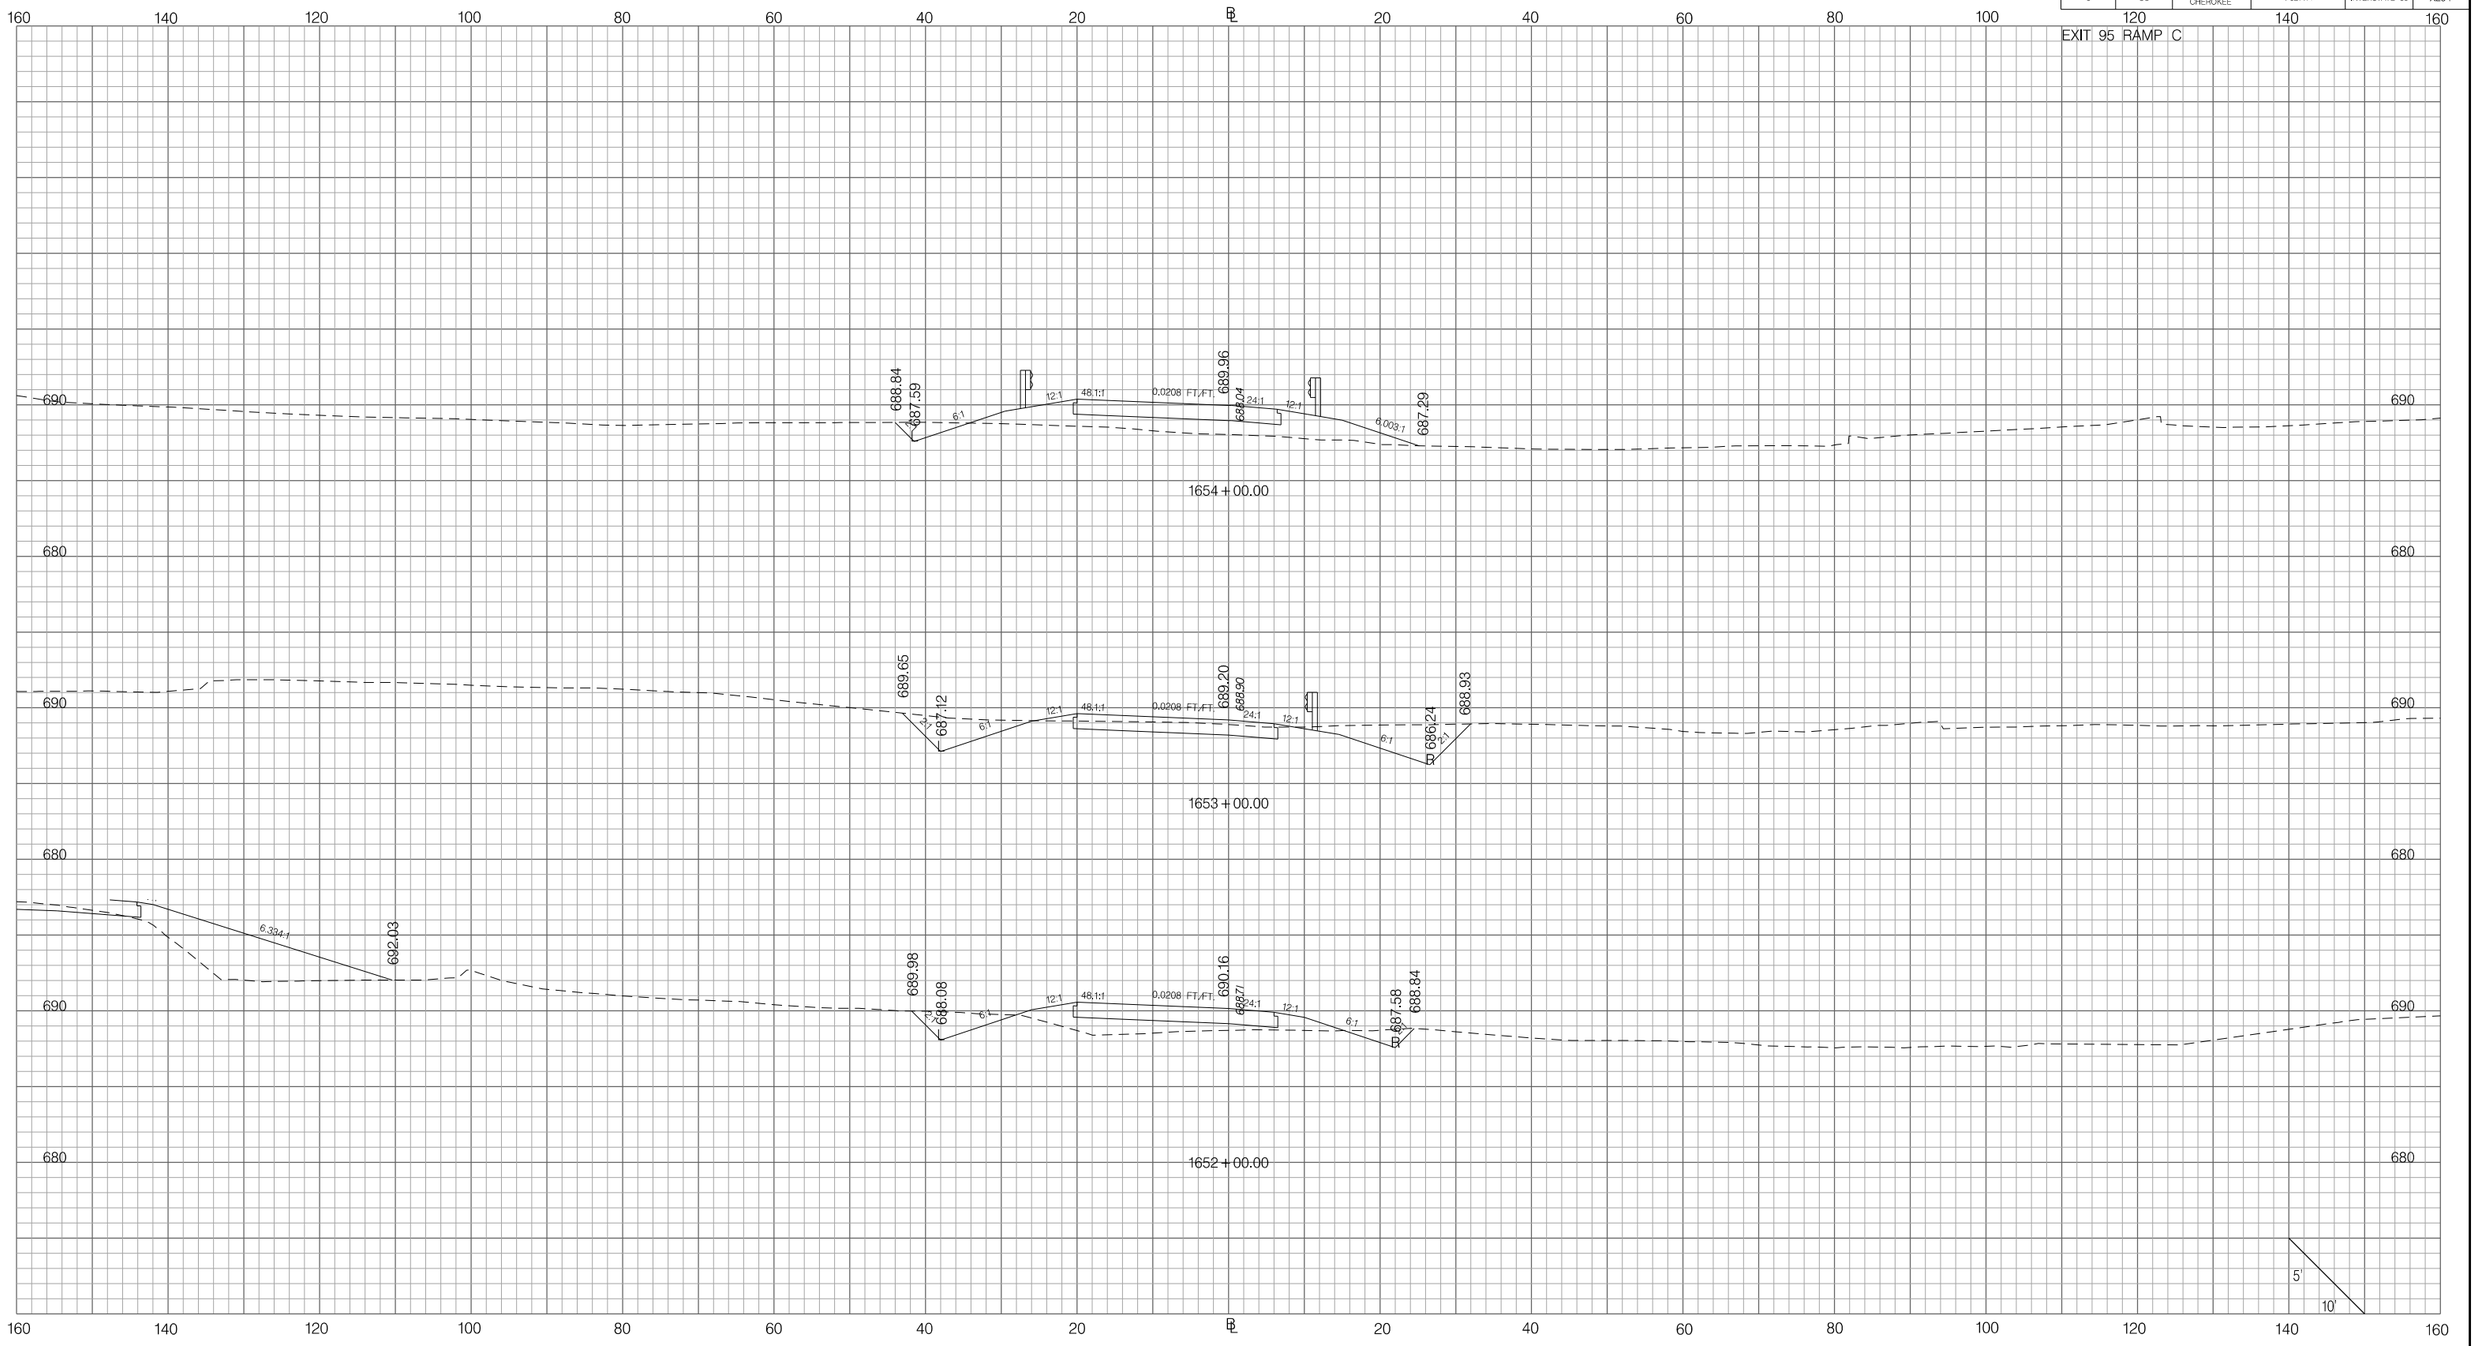

PRELIMINARY
NOT FOR CONSTRUCTION

SCALE: 1" =

REV. NO.	BY	DATE	DESCRIPTION OF REVISION
7			
6			
5			
4			
3			
2			
1			

SOUTH CAROLINA DEPARTMENT OF TRANSPORTATION
INTERSTATE 85

CROSS SECTION SHEET

INTERSTATE 85 MILE MARKER 90–97
SEGMENT C

Z:\Projects\14-60 I85 Widening Cherokee Co MM80-96\Dgn\CrossSections\CROSS SECTION SHEET FILES\PX_95RPC.dgn
3/9/2016

FED. RD. DIV. NO.	STATE	COUNTY	PROJECT ID	ROAD / ROUTE NO.	SHEET NO.
3	SC	SPARTANBURG CHEROKEE	P027114	INTERSTATE 85	X295

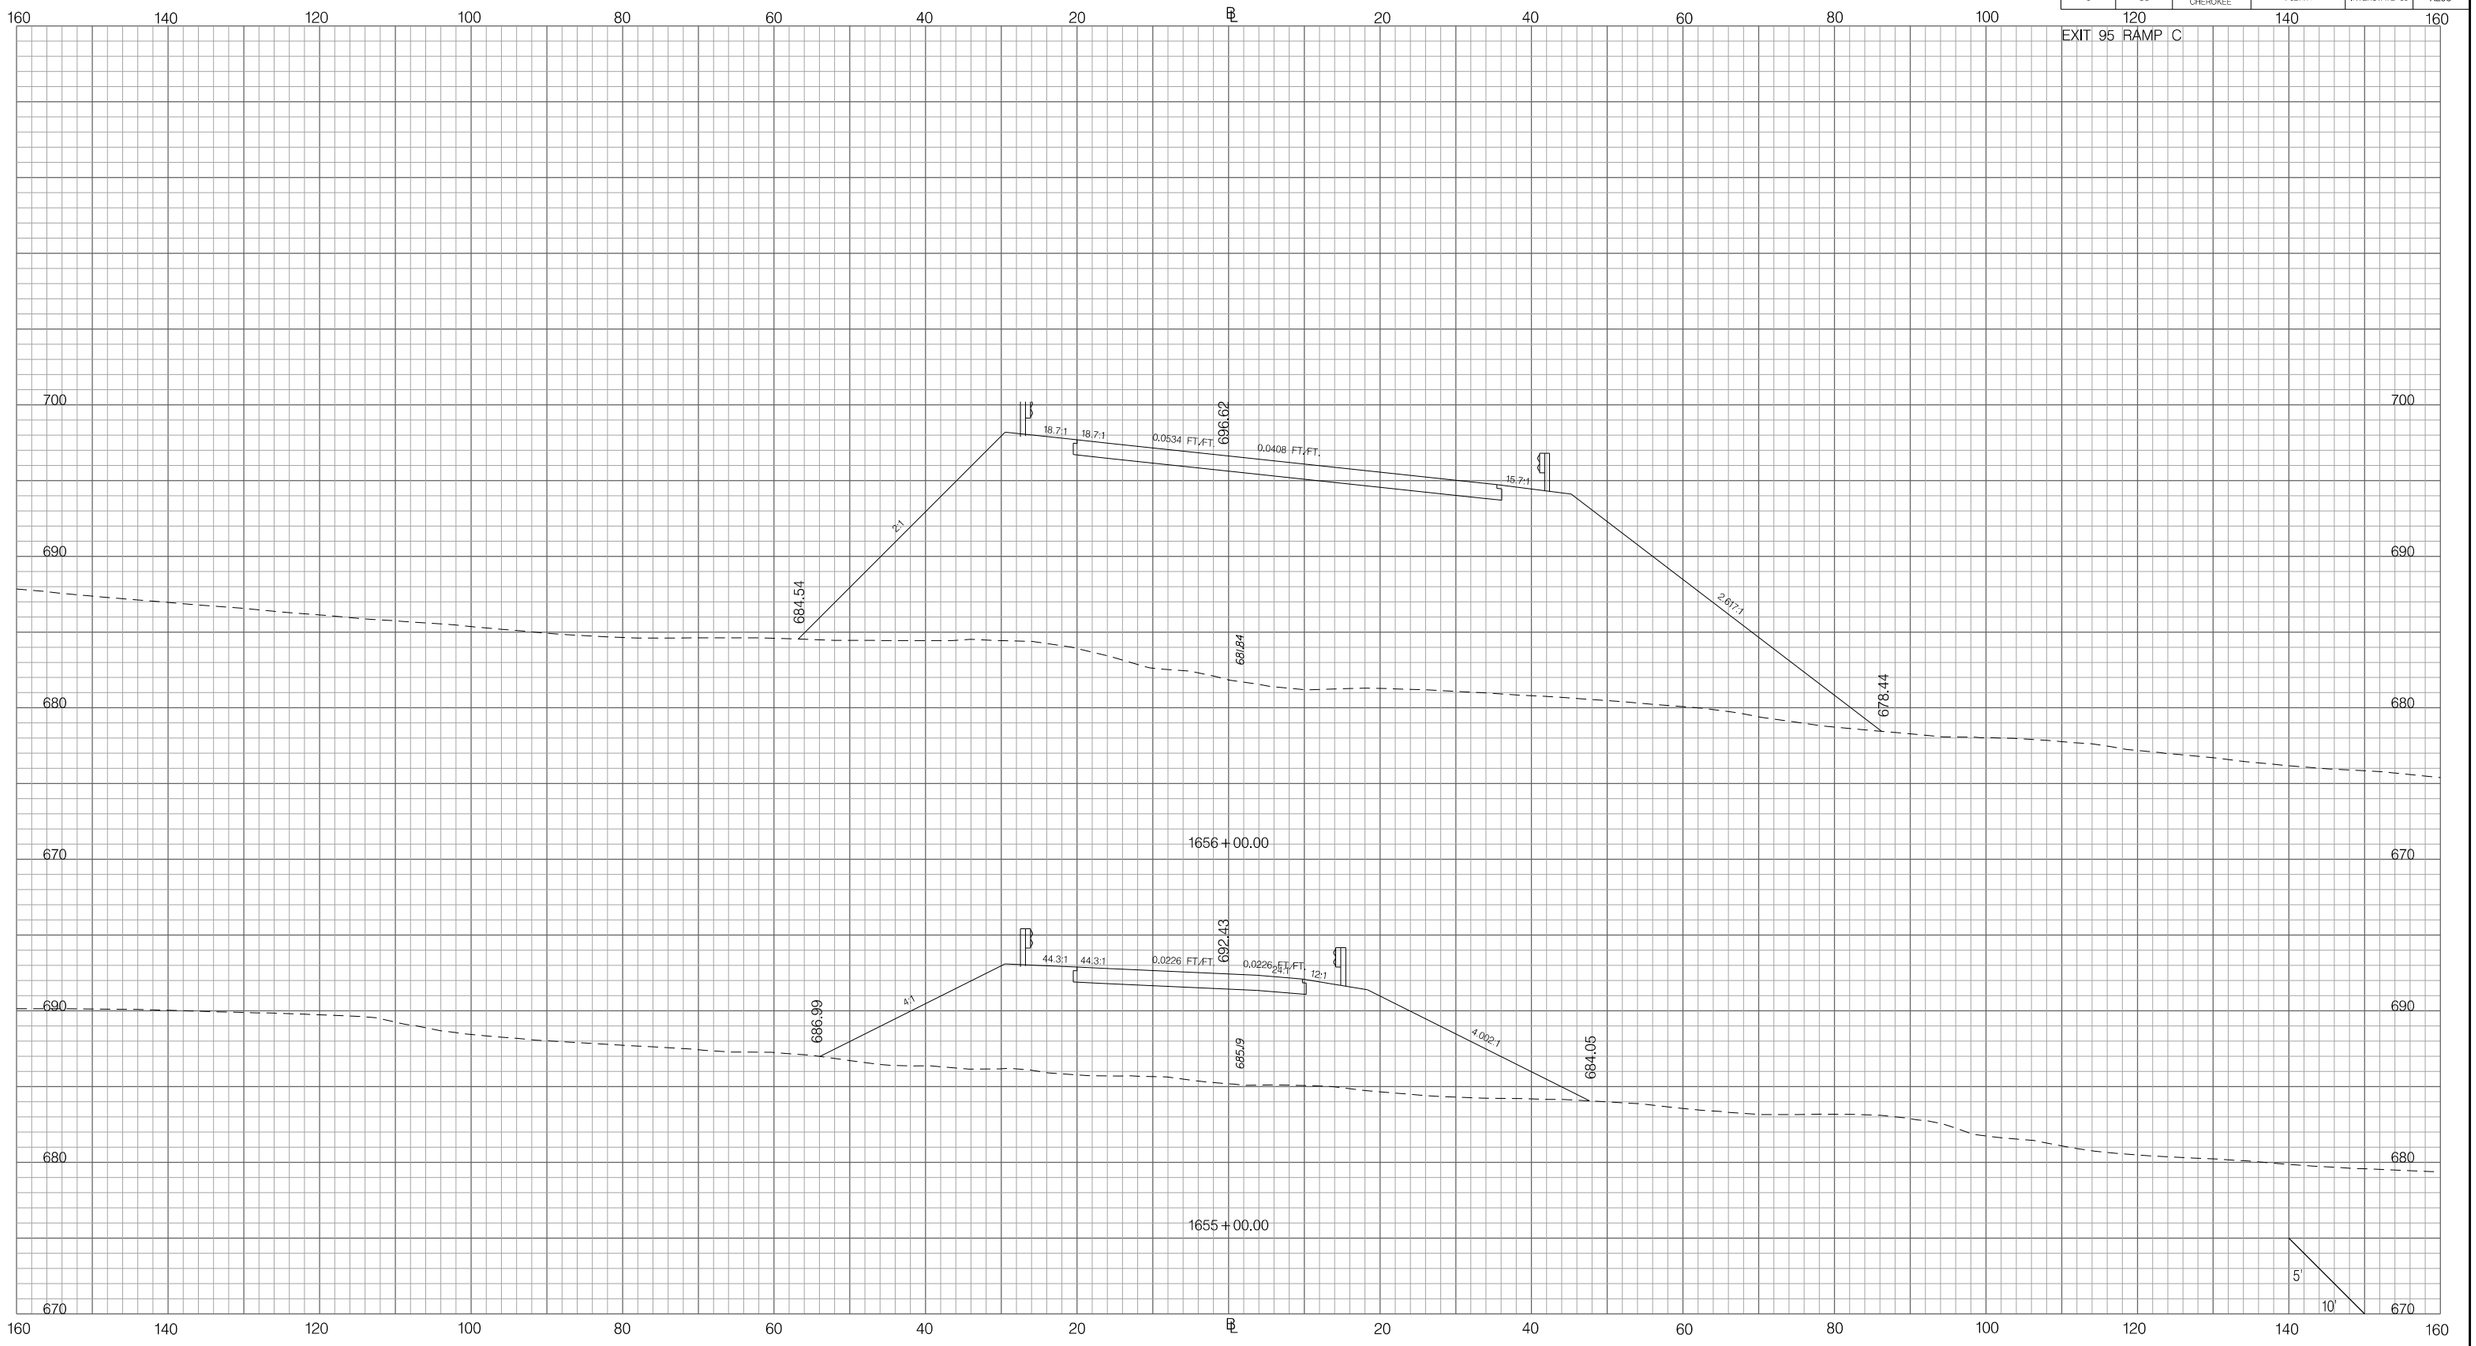

PRELIMINARY
NOT FOR CONSTRUCTION

SCALE: 1" =

REV. NO.	BY	DATE	DESCRIPTION OF REVISION
7			
6			
5			
4			
3			
2			
1			

SOUTH CAROLINA DEPARTMENT OF TRANSPORTATION
INTERSTATE 85

CROSS SECTION SHEET

INTERSTATE 85 MILE MARKER 90–97
SEGMENT C

Z:\Projects\14-60 I85 Widening Cherokee Co MM80-96\Dgn\CrossSections\CROSS SECTION SHEET FILES\PX_95RPC.dgn
3/9/2016

FED. RD. DIV. NO.	STATE	COUNTY	PROJECT ID	ROAD / ROUTE NO.	SHEET NO.
3	SC	SPARTANBURG CHEROKEE	P027114	INTERSTATE 85	X296

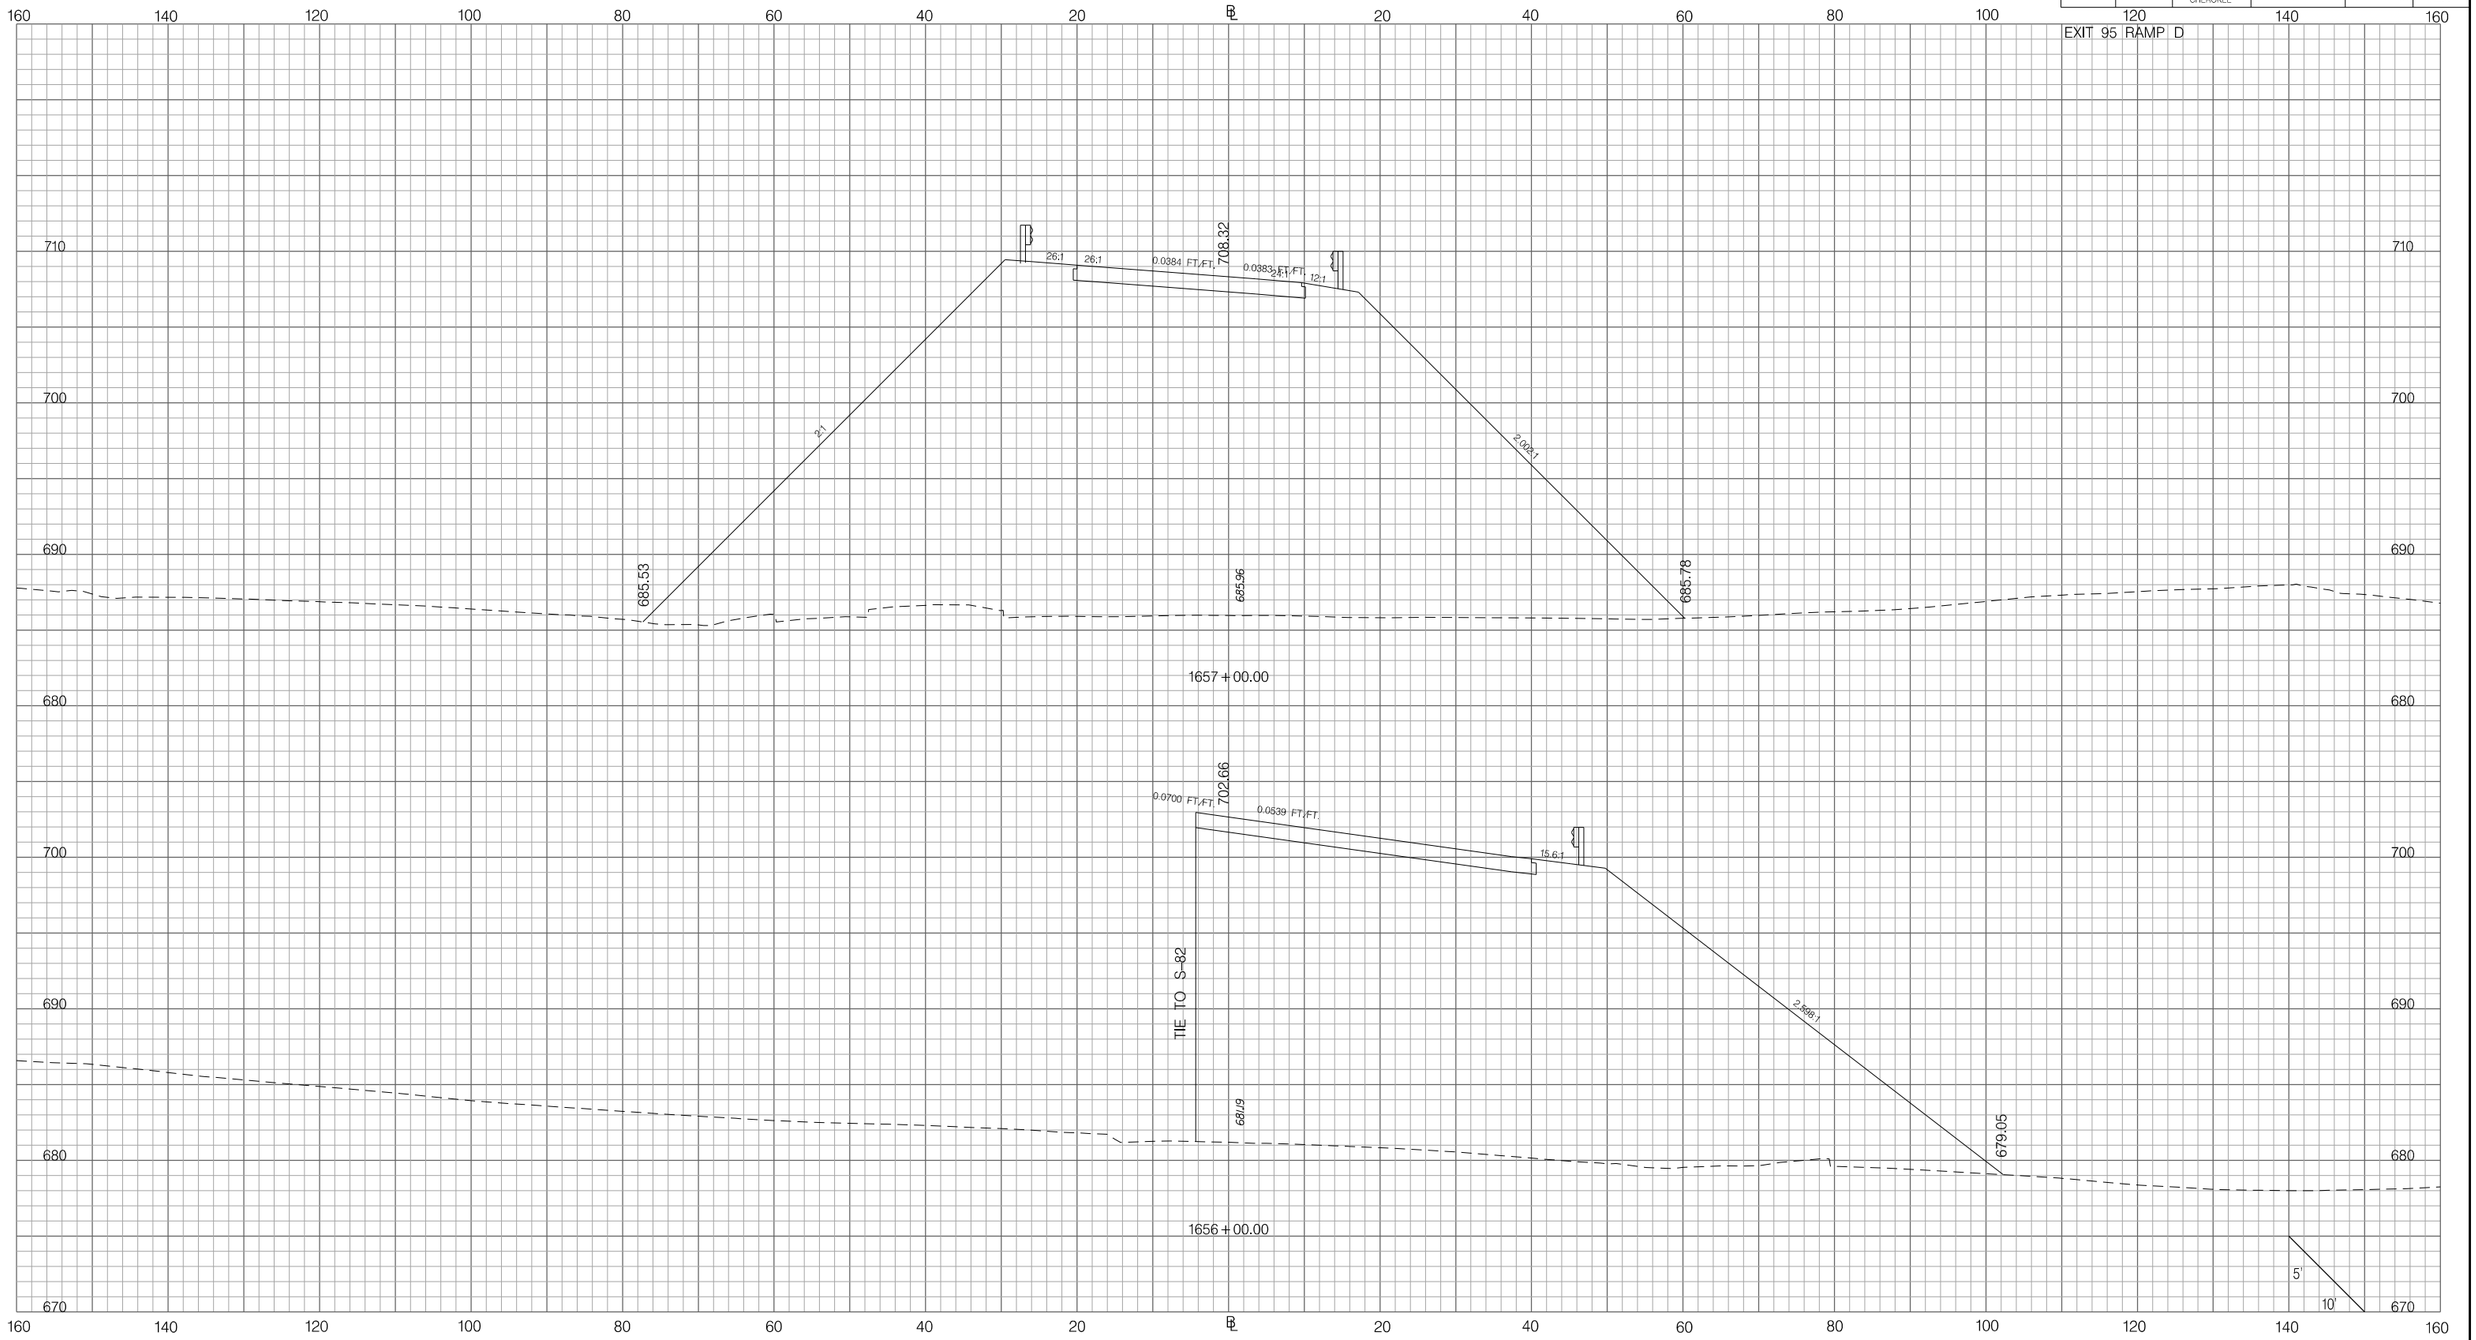

Z:\Projects\14-60 I85 Widening Cherokee Co MM80-96\Dgn\CrossSections\CROSS SECTION SHEET FILES\PX_95RPD.dgn
3/9/2016

PRELIMINARY
NOT FOR CONSTRUCTION

SCALE: 1" =

REV. NO.	BY	DATE	DESCRIPTION OF REVISION
7			
6			
5			
4			
3			
2			
1			

SOUTH CAROLINA DEPARTMENT OF TRANSPORTATION
INTERSTATE 85

CROSS SECTION SHEET

INTERSTATE 85 MILE MARKER 90–97
SEGMENT C

FED. RD. DIV. NO.	STATE	COUNTY	PROJECT ID	ROAD / ROUTE NO.	SHEET NO.
3	SC	SPARTANBURG CHEROKEE	P027114	INTERSTATE 85	X297

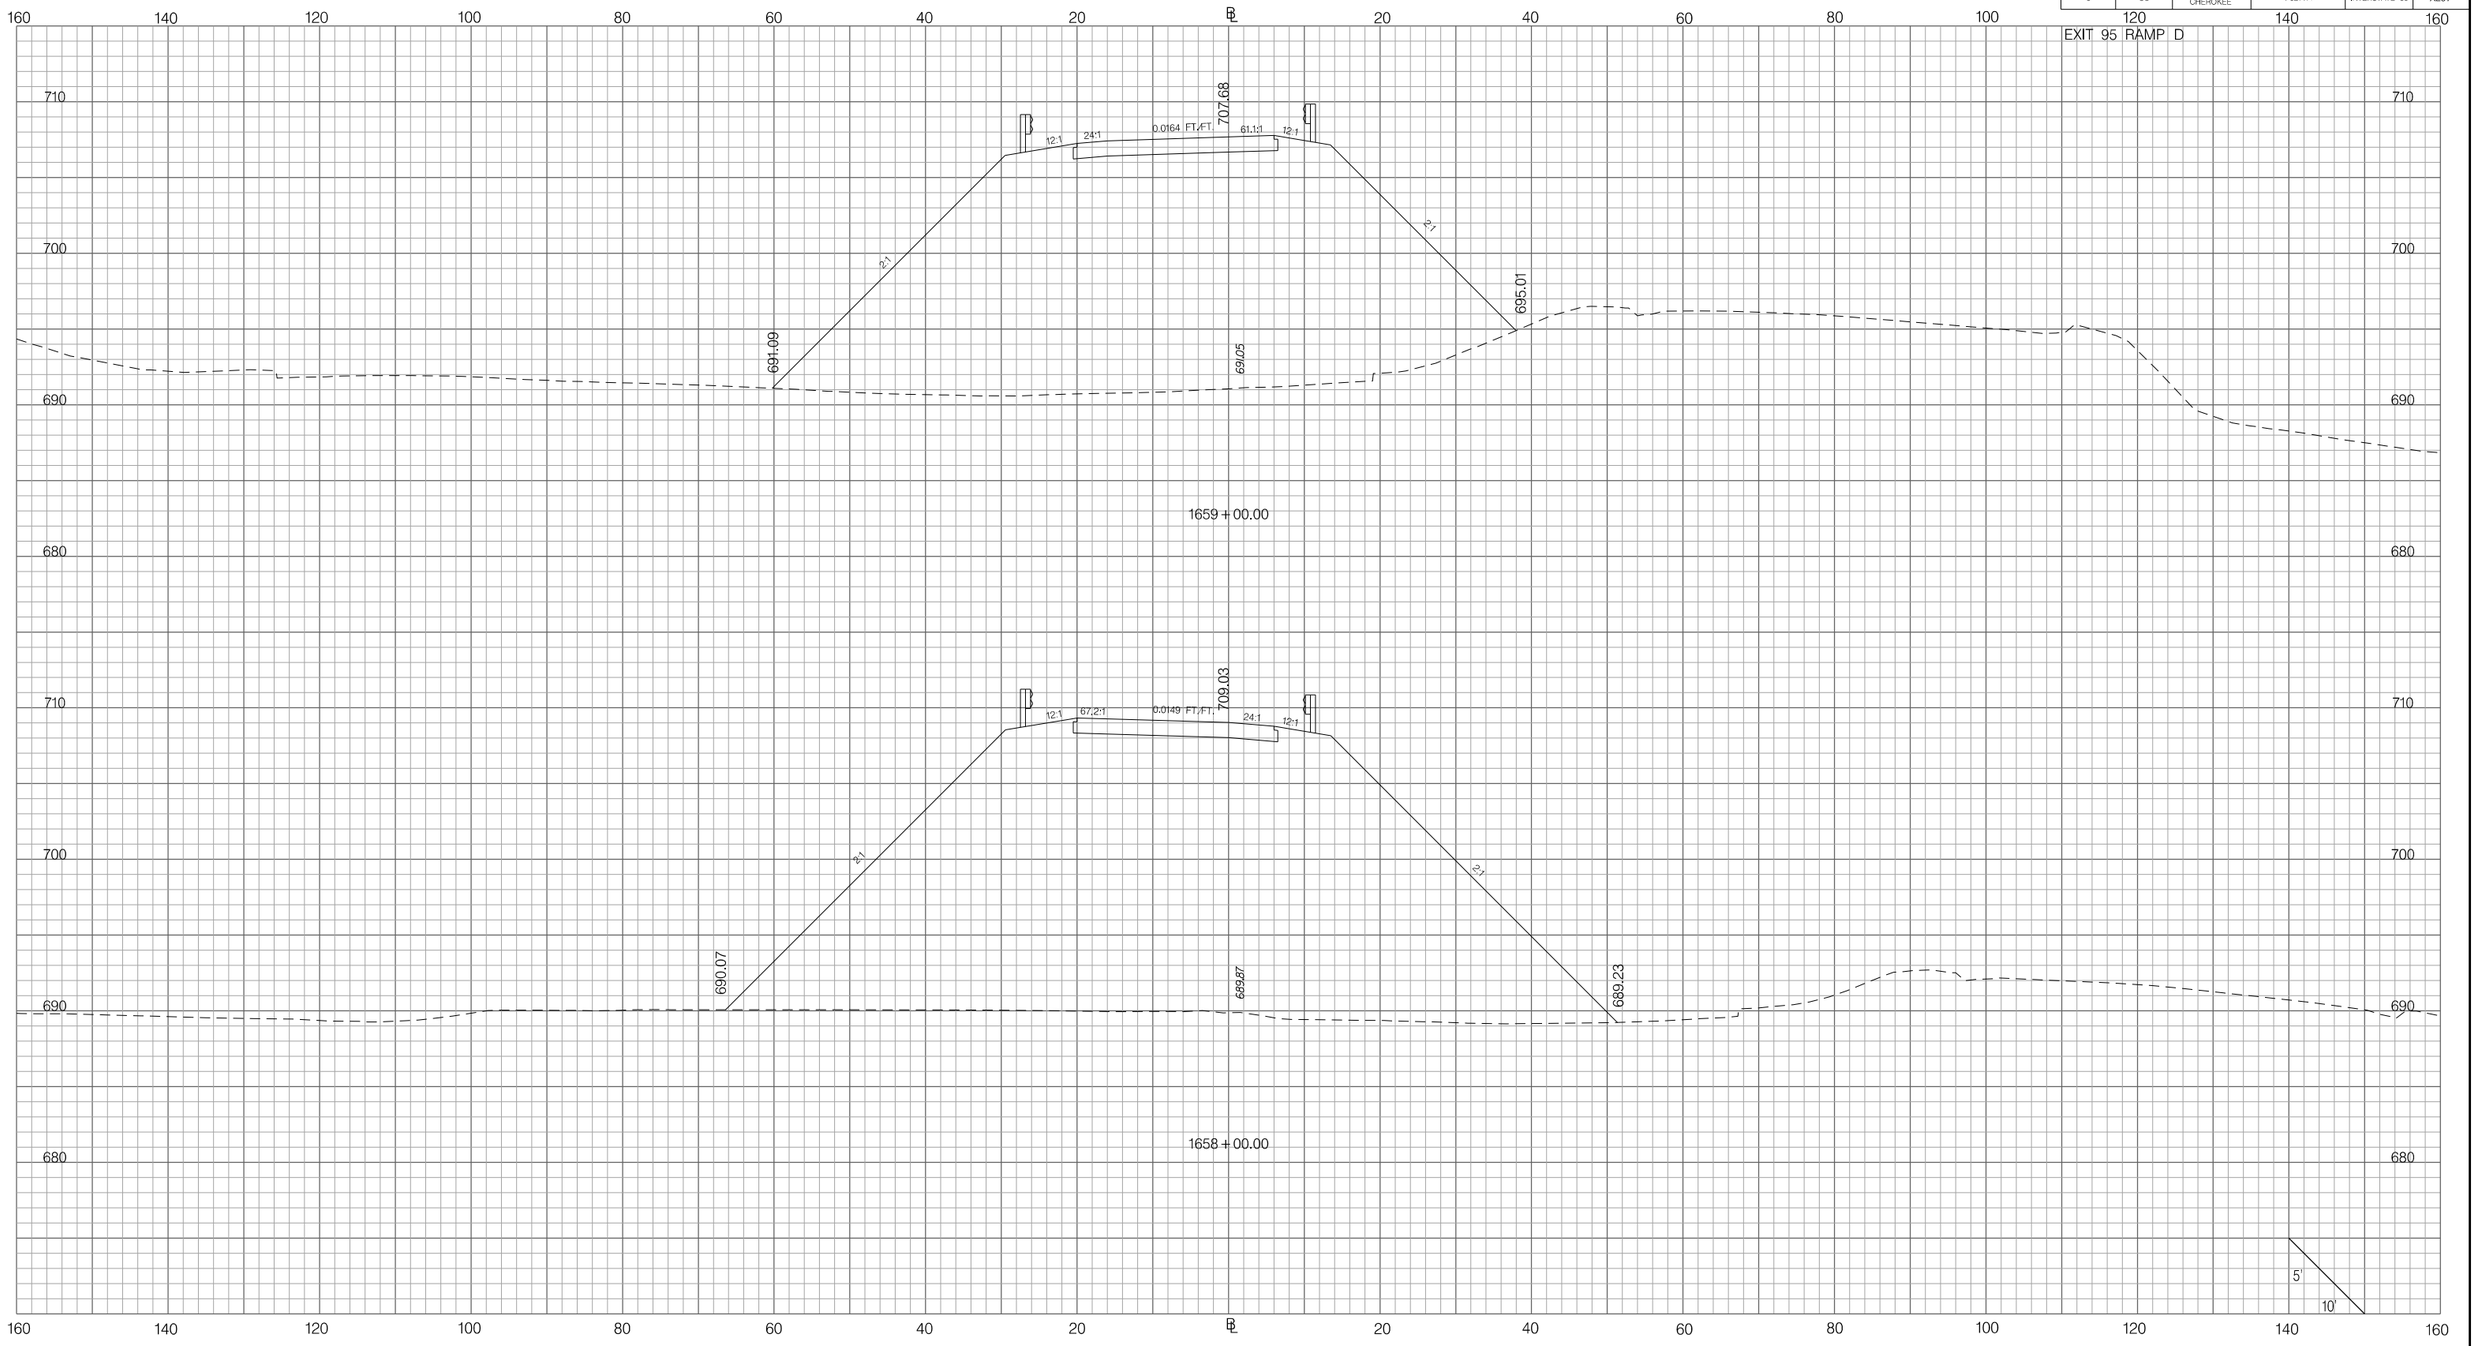

PRELIMINARY
NOT FOR CONSTRUCTION

SCALE: 1" =

REV. NO.	BY	DATE	DESCRIPTION OF REVISION
7			
6			
5			
4			
3			
2			
1			

SOUTH CAROLINA DEPARTMENT OF TRANSPORTATION
INTERSTATE 85

CROSS SECTION SHEET

INTERSTATE 85 MILE MARKER 90–97
SEGMENT C

Z:\Projects\14-60 I85 Widening Cherokee Co MM80-96\Dgn\CrossSections\CROSS SECTION SHEET FILES\PX_95RPD.dgn
3/9/2016

FED. RD. DIV. NO.	STATE	COUNTY	PROJECT ID	ROAD / ROUTE NO.	SHEET NO.
3	SC	SPARTANBURG CHEROKEE	P027114	INTERSTATE 85	X298

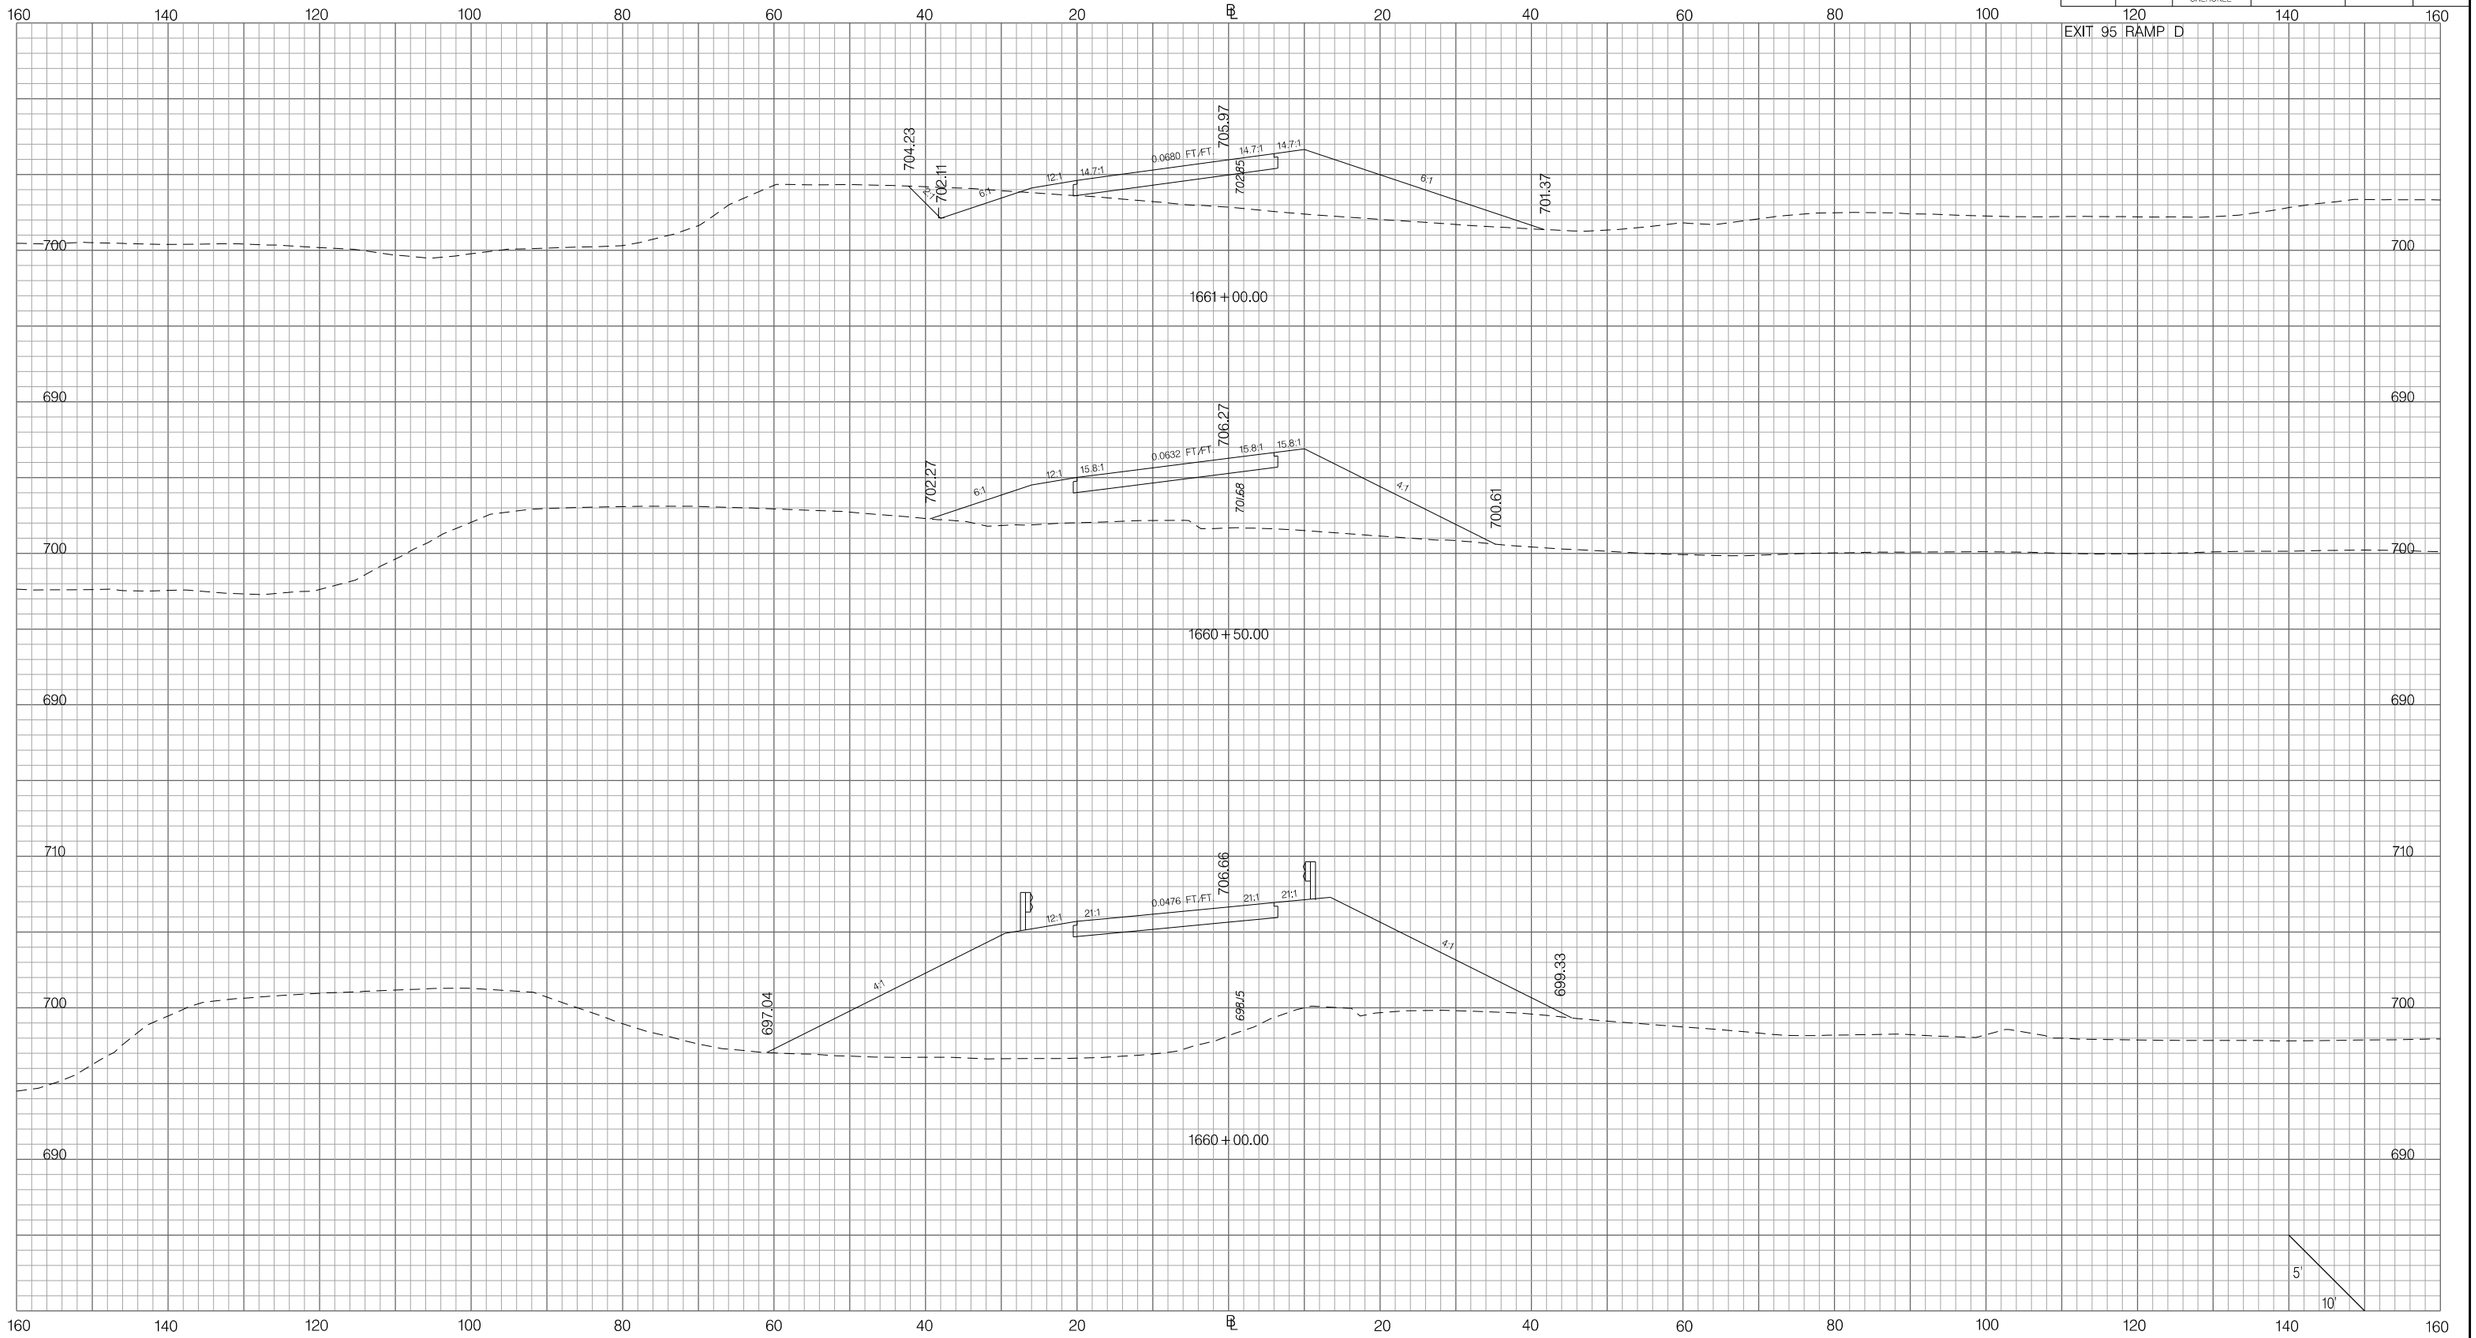

PRELIMINARY
NOT FOR CONSTRUCTION

SCALE: 1" =

REV. NO.	BY	DATE	DESCRIPTION OF REVISION
7			
6			
5			
4			
3			
2			
1			

SOUTH CAROLINA DEPARTMENT OF TRANSPORTATION
INTERSTATE 85

CROSS SECTION SHEET

INTERSTATE 85 MILE MARKER 90–97
SEGMENT C

Z:\Projects\14-60 I85 Widening Cherokee Co MM80-96\Dgn\CrossSections\CROSS SECTION SHEET FILES\PX_95RPD.dgn
3/9/2016

FED. RD. DIV. NO.	STATE	COUNTY	PROJECT ID	ROAD / ROUTE NO.	SHEET NO.
3	SC	SPARTANBURG CHEROKEE	P027114	INTERSTATE 85	X299

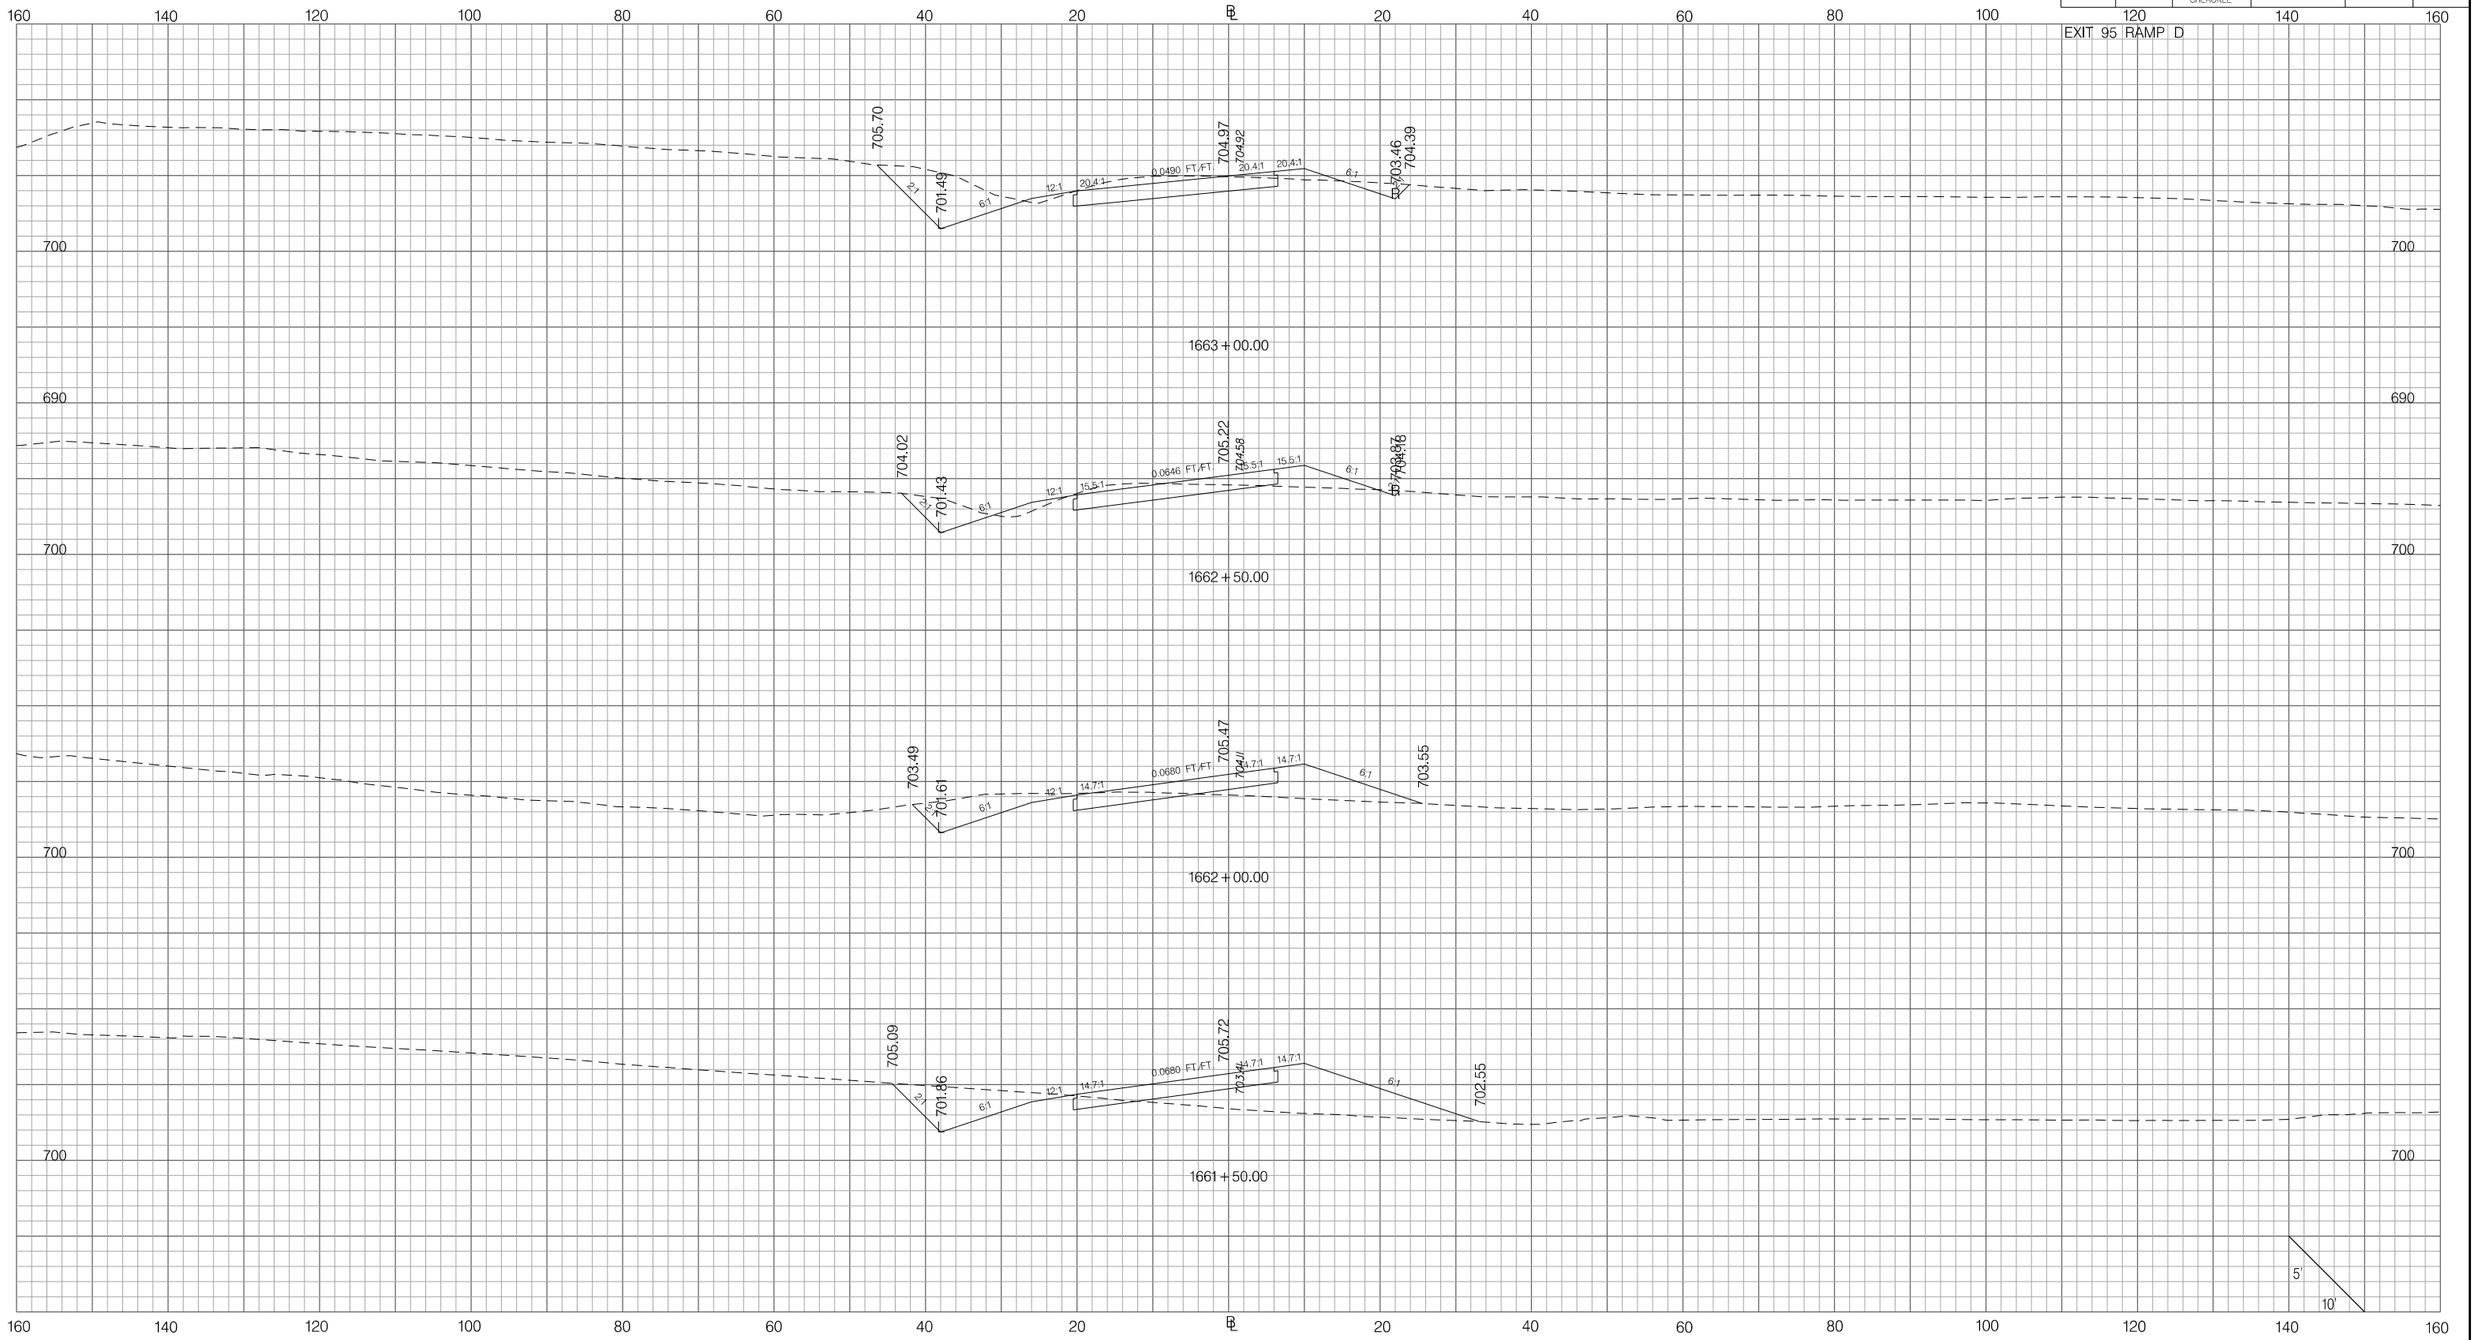

PRELIMINARY
NOT FOR CONSTRUCTION

SCALE: 1" =

REV.NO.	BY	DATE	DESCRIPTION OF REVISION
7			
6			
5			
4			
3			
2			
1			

SOUTH CAROLINA DEPARTMENT OF TRANSPORTATION
INTERSTATE 85

CROSS SECTION SHEET

INTERSTATE 85 MILE MARKER 90–97
SEGMENT C

Z:\Projects\14-60 I85 Widening Cherokee Co MM80-96\Dgn\CrossSections\CROSS SECTION SHEET FILES\PX_95RPD.dgn
3/9/2016

FED. RD. DIV. NO.	STATE	COUNTY	PROJECT ID	ROAD / ROUTE NO.	SHEET NO.
3	SC	SPARTANBURG CHEROKEE	P027114	INTERSTATE 85	X300

EXIT 95 RAMP D

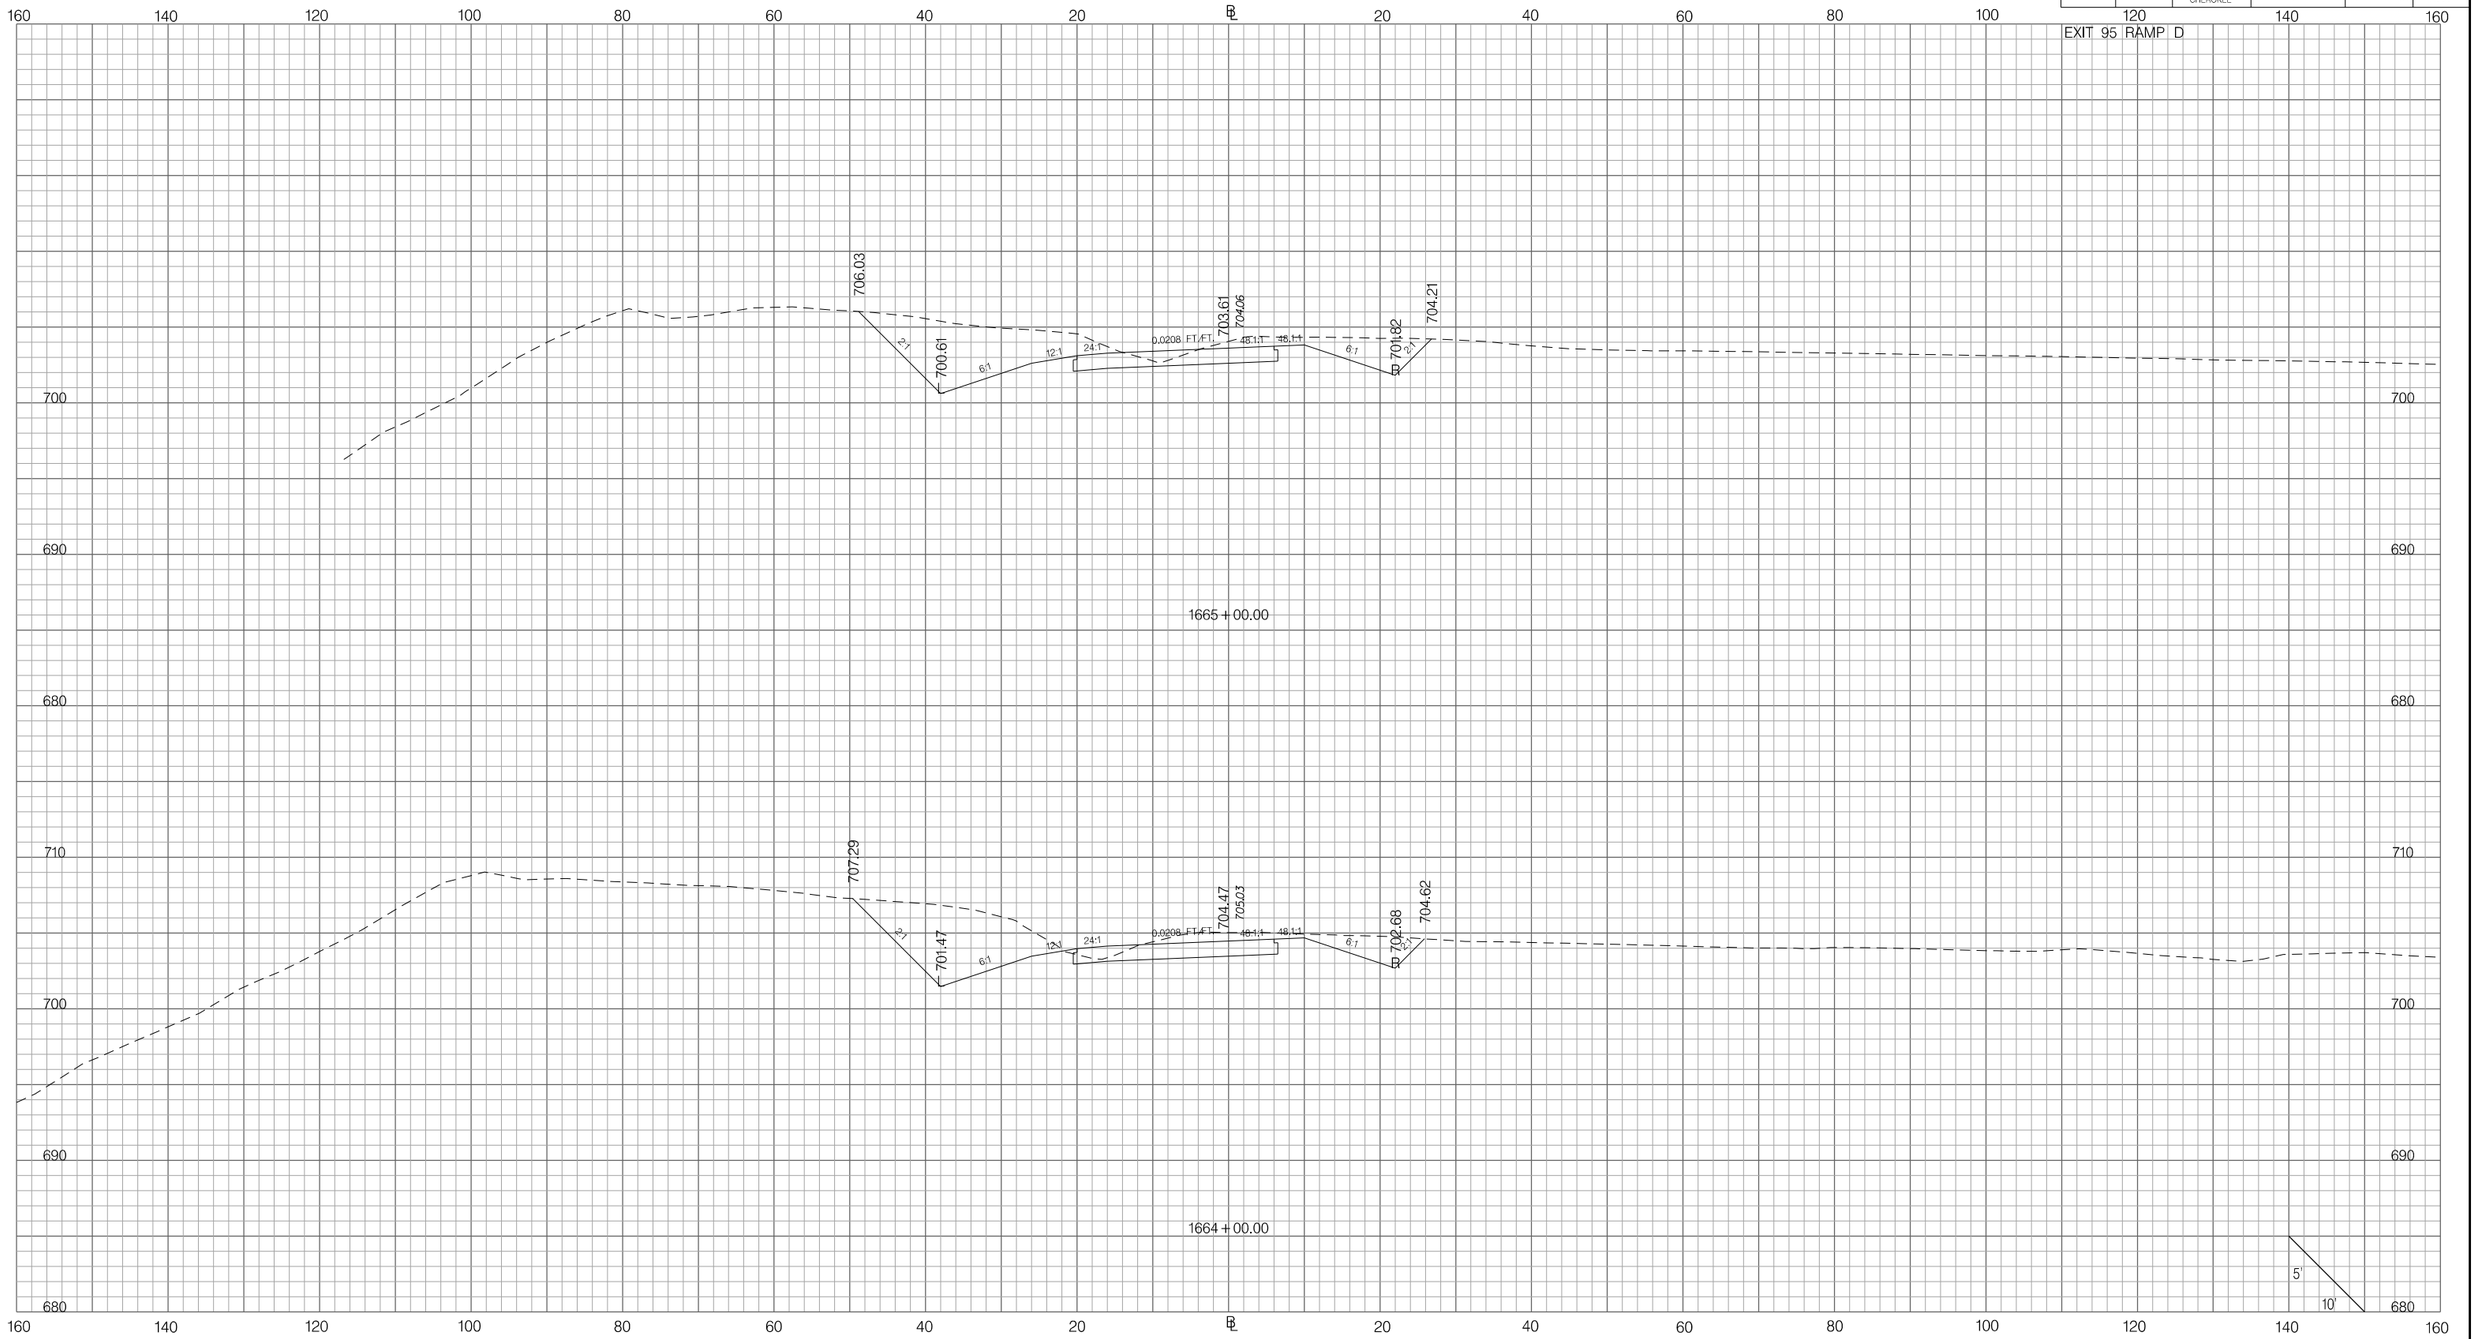

PRELIMINARY
NOT FOR CONSTRUCTION

SCALE: 1" =

REV. NO.	BY	DATE	DESCRIPTION OF REVISION
7			
6			
5			
4			
3			
2			
1			

SOUTH CAROLINA DEPARTMENT OF TRANSPORTATION
INTERSTATE 85

CROSS SECTION SHEET

INTERSTATE 85 MILE MARKER 90–97
SEGMENT C

Z:\Projects\14-60 I85 Widening Cherokee Co MM80-96\Dgn\CrossSections\CROSS SECTION SHEET FILES\PX_95RPD.dgn
3/9/2016

FED. RD. DIV. NO.	STATE	COUNTY	PROJECT ID	ROAD / ROUTE NO.	SHEET NO.
3	SC	SPARTANBURG CHEROKEE	P027114	INTERSTATE 85	X301

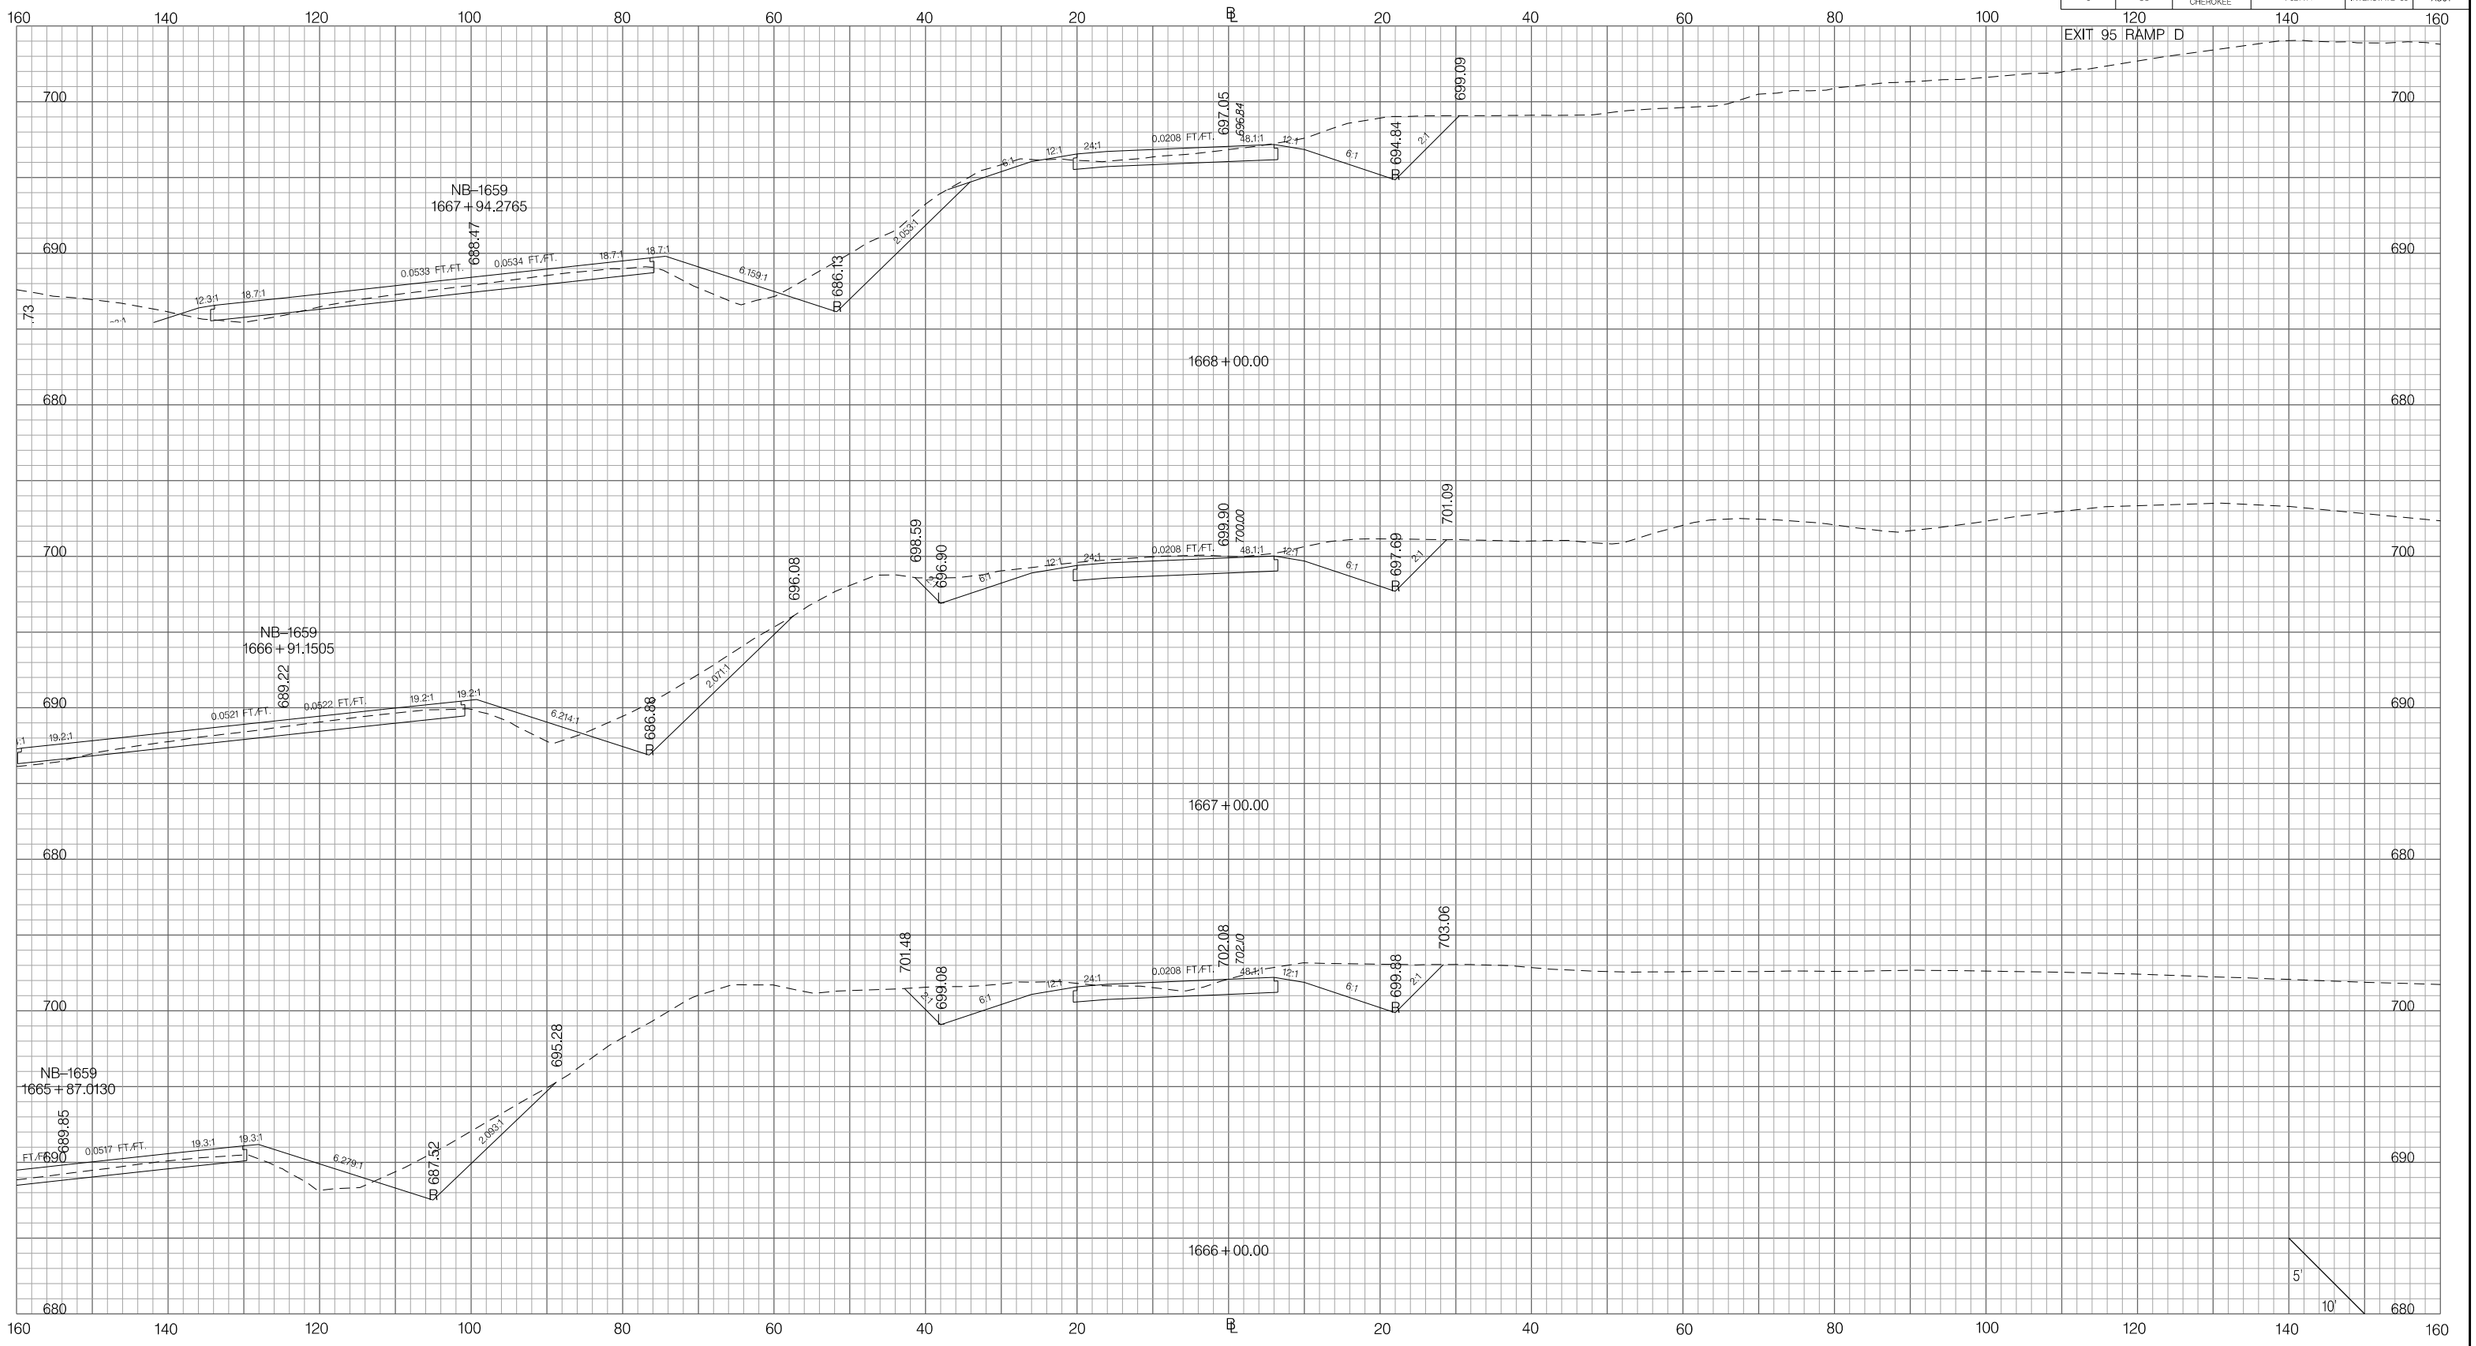

PRELIMINARY
NOT FOR CONSTRUCTION

SCALE: 1" =

REV. NO.	BY	DATE	DESCRIPTION OF REVISION
7			
6			
5			
4			
3			
2			
1			

SOUTH CAROLINA DEPARTMENT OF TRANSPORTATION
INTERSTATE 85

CROSS SECTION SHEET

INTERSTATE 85 MILE MARKER 90-97
SEGMENT C

Z:\Projects\14-60 I85 Widening Cherokee Co MM80-96\Dgn\CrossSections\CROSS SECTION SHEET FILES\PX_95RPD.dgn
3/9/2016

FED. RD. DIV. NO.	STATE	COUNTY	PROJECT ID	ROAD / ROUTE NO.	SHEET NO.
3	SC	SPARTANBURG CHEROKEE	P027114	INTERSTATE 85	X302

EXIT 95 RAMP D

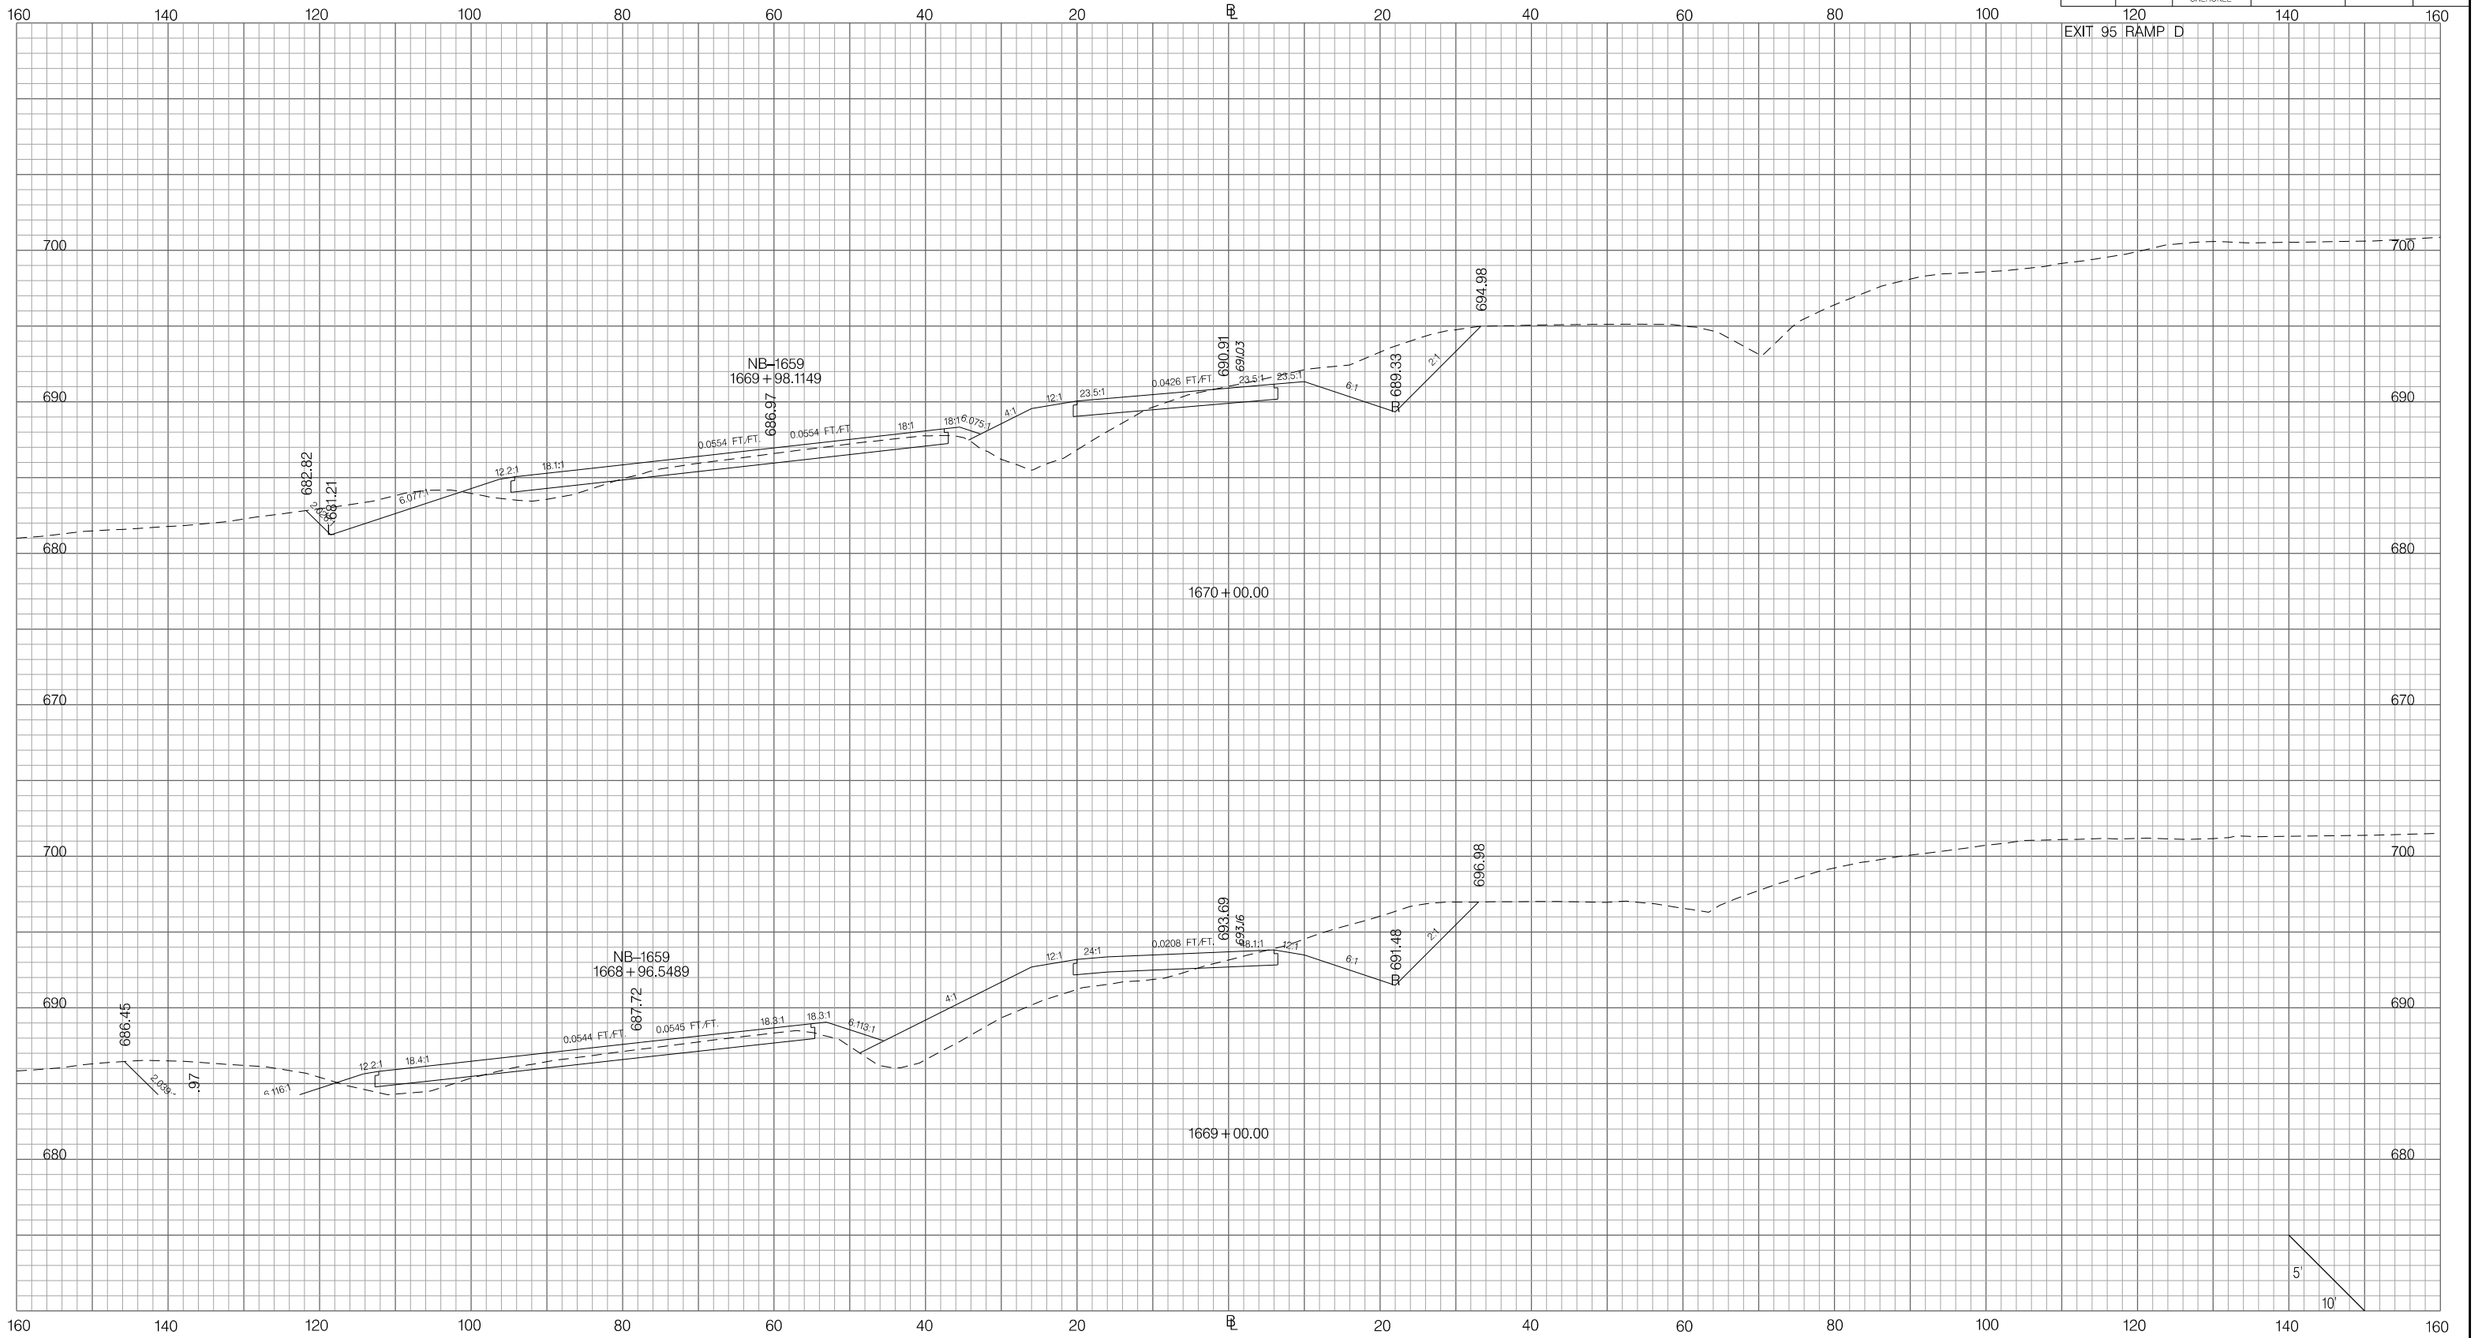

PRELIMINARY
NOT FOR CONSTRUCTION

SCALE: 1" =

REV. NO.	BY	DATE	DESCRIPTION OF REVISION
7			
6			
5			
4			
3			
2			
1			

SOUTH CAROLINA DEPARTMENT OF TRANSPORTATION
INTERSTATE 85

CROSS SECTION SHEET

INTERSTATE 85 MILE MARKER 90–97
SEGMENT C

Z:\Projects\14-60 I85 Widening Cherokee Co MM80-96\Dgn\CrossSections\CROSS SECTION SHEET FILES\PX_95RPD.dgn
3/9/2016

FED. RD. DIV. NO.	STATE	COUNTY	PROJECT ID	ROAD / ROUTE NO.	SHEET NO.
3	SC	SPARTANBURG CHEROKEE	P027114	INTERSTATE 85	X303

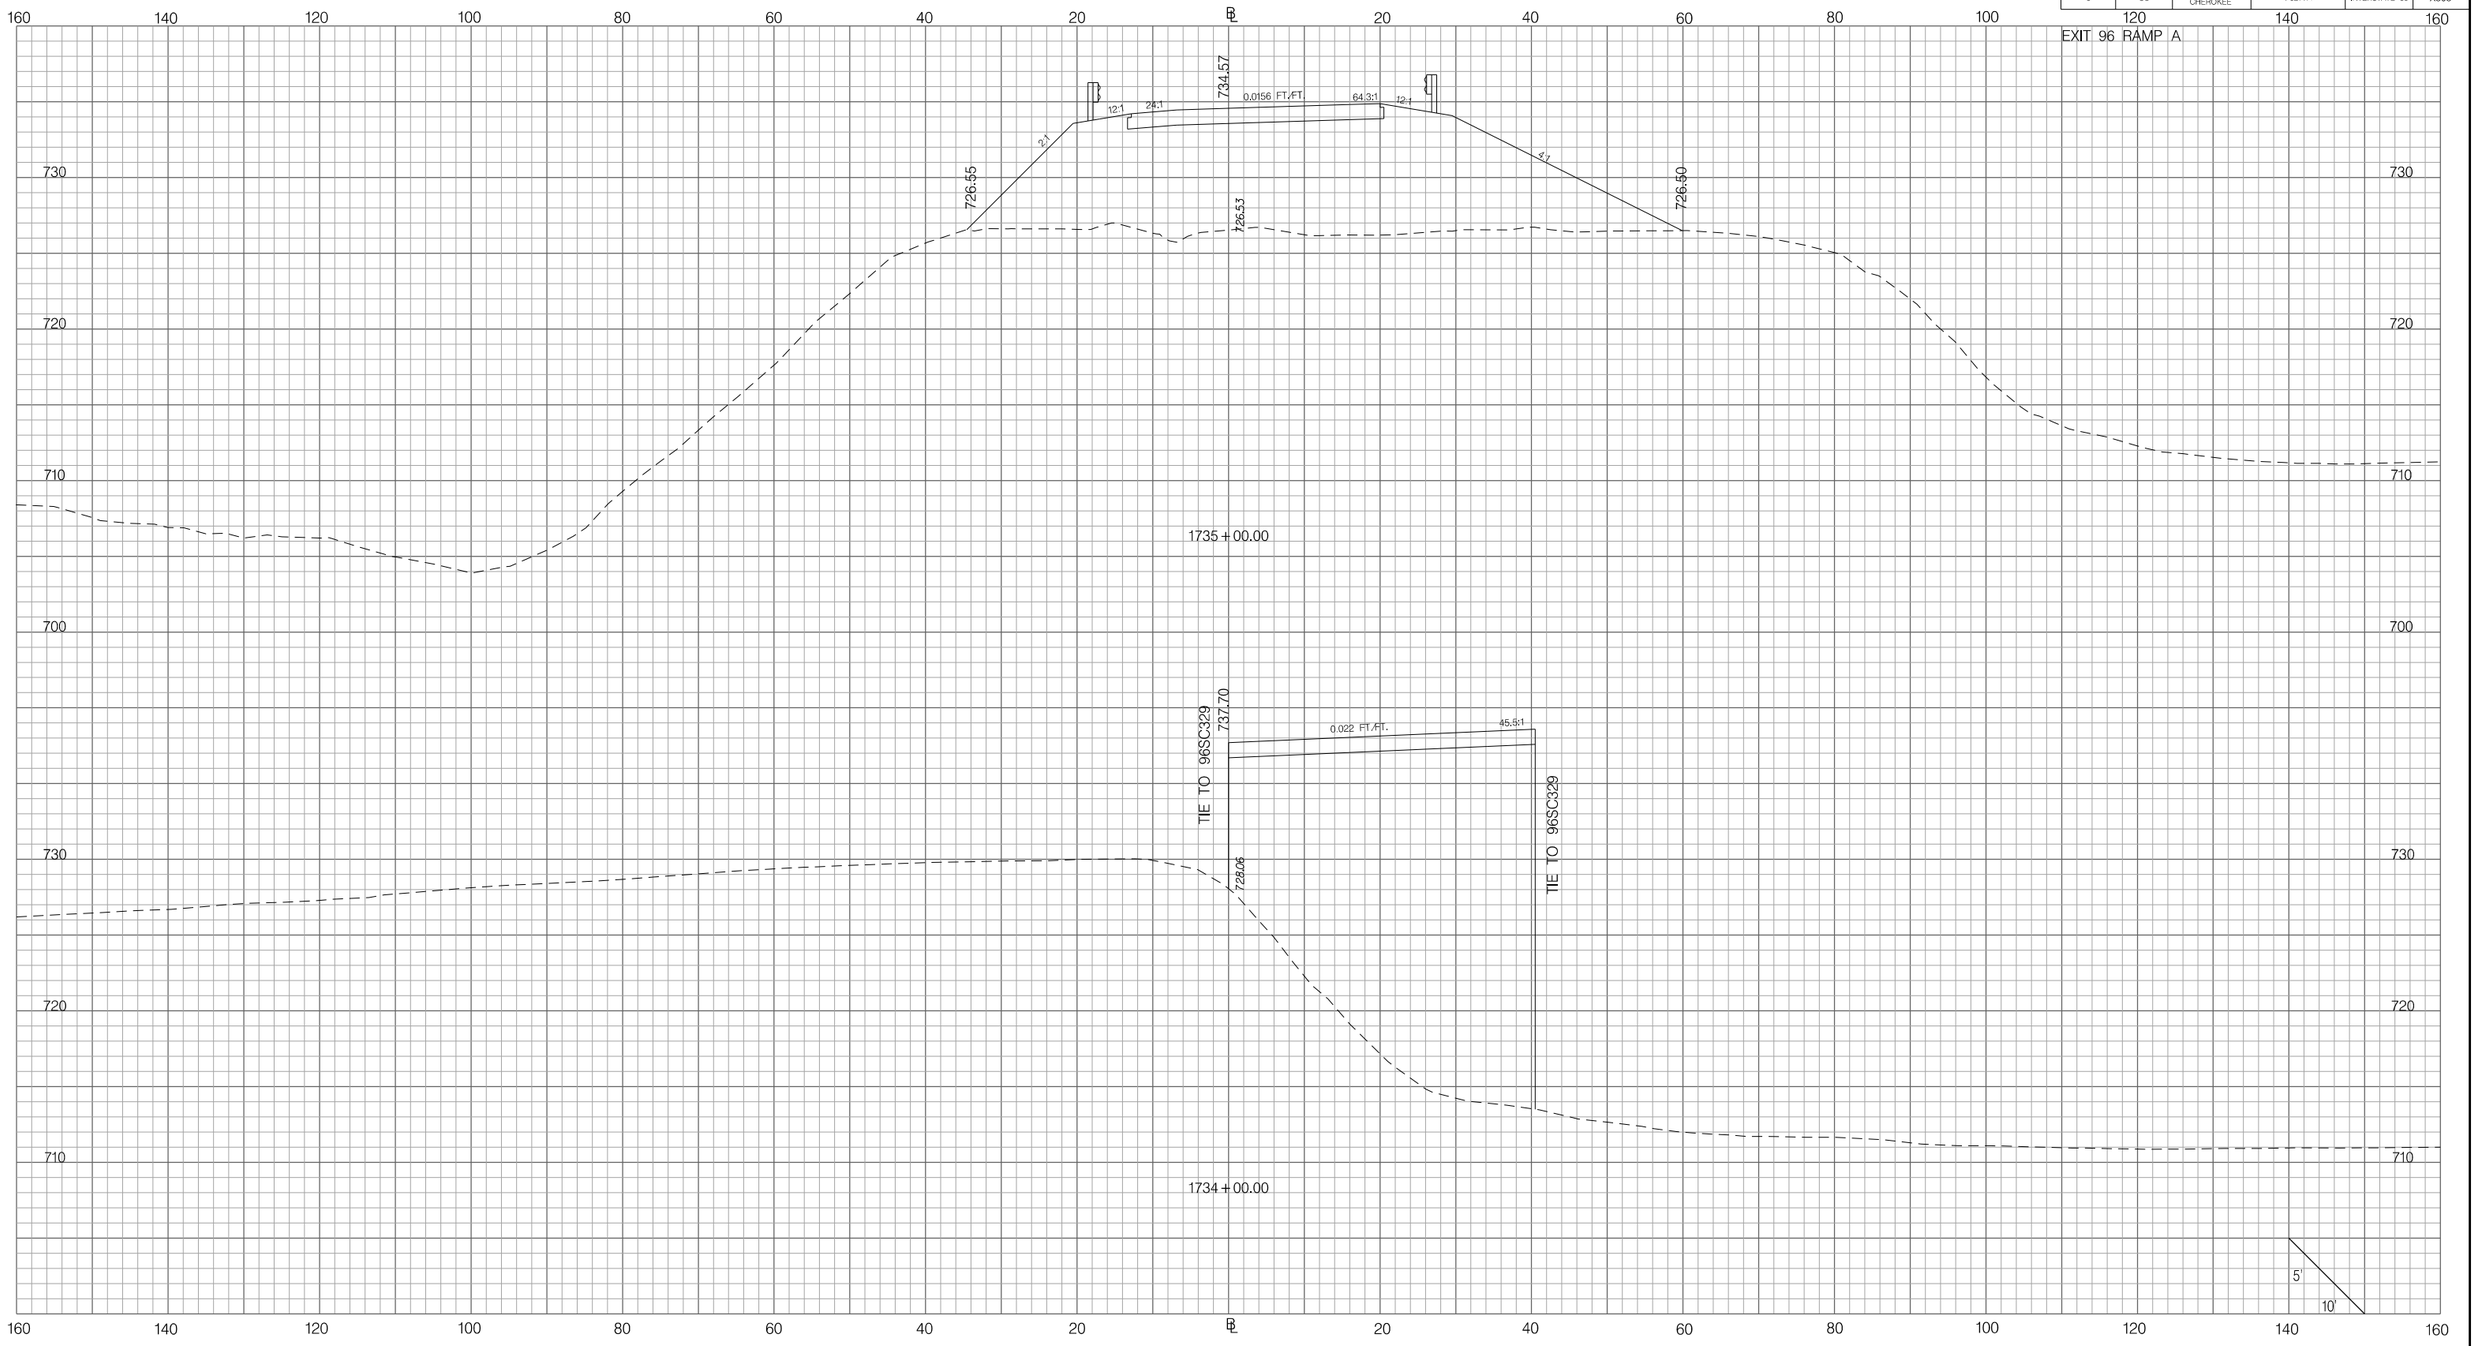

PRELIMINARY
NOT FOR CONSTRUCTION

SCALE: 1" =

REV. NO.	BY	DATE	DESCRIPTION OF REVISION
7			
6			
5			
4			
3			
2			
1			

SOUTH CAROLINA DEPARTMENT OF TRANSPORTATION
INTERSTATE 85

CROSS SECTION SHEET

INTERSTATE 85 MILE MARKER 90–97
SEGMENT C

Z:\Projects\14-60 I85 Widening Cherokee Co MM80-96\Dgn\CrossSections\CROSS SECTION SHEET FILES\PX_96RPA.dgn
6/23/2016

FED. RD. DIV. NO.	STATE	COUNTY	PROJECT ID	ROAD / ROUTE NO.	SHEET NO.
3	SC	SPARTANBURG CHEROKEE	P027114	INTERSTATE 85	X304

EXIT 96 RAMP A

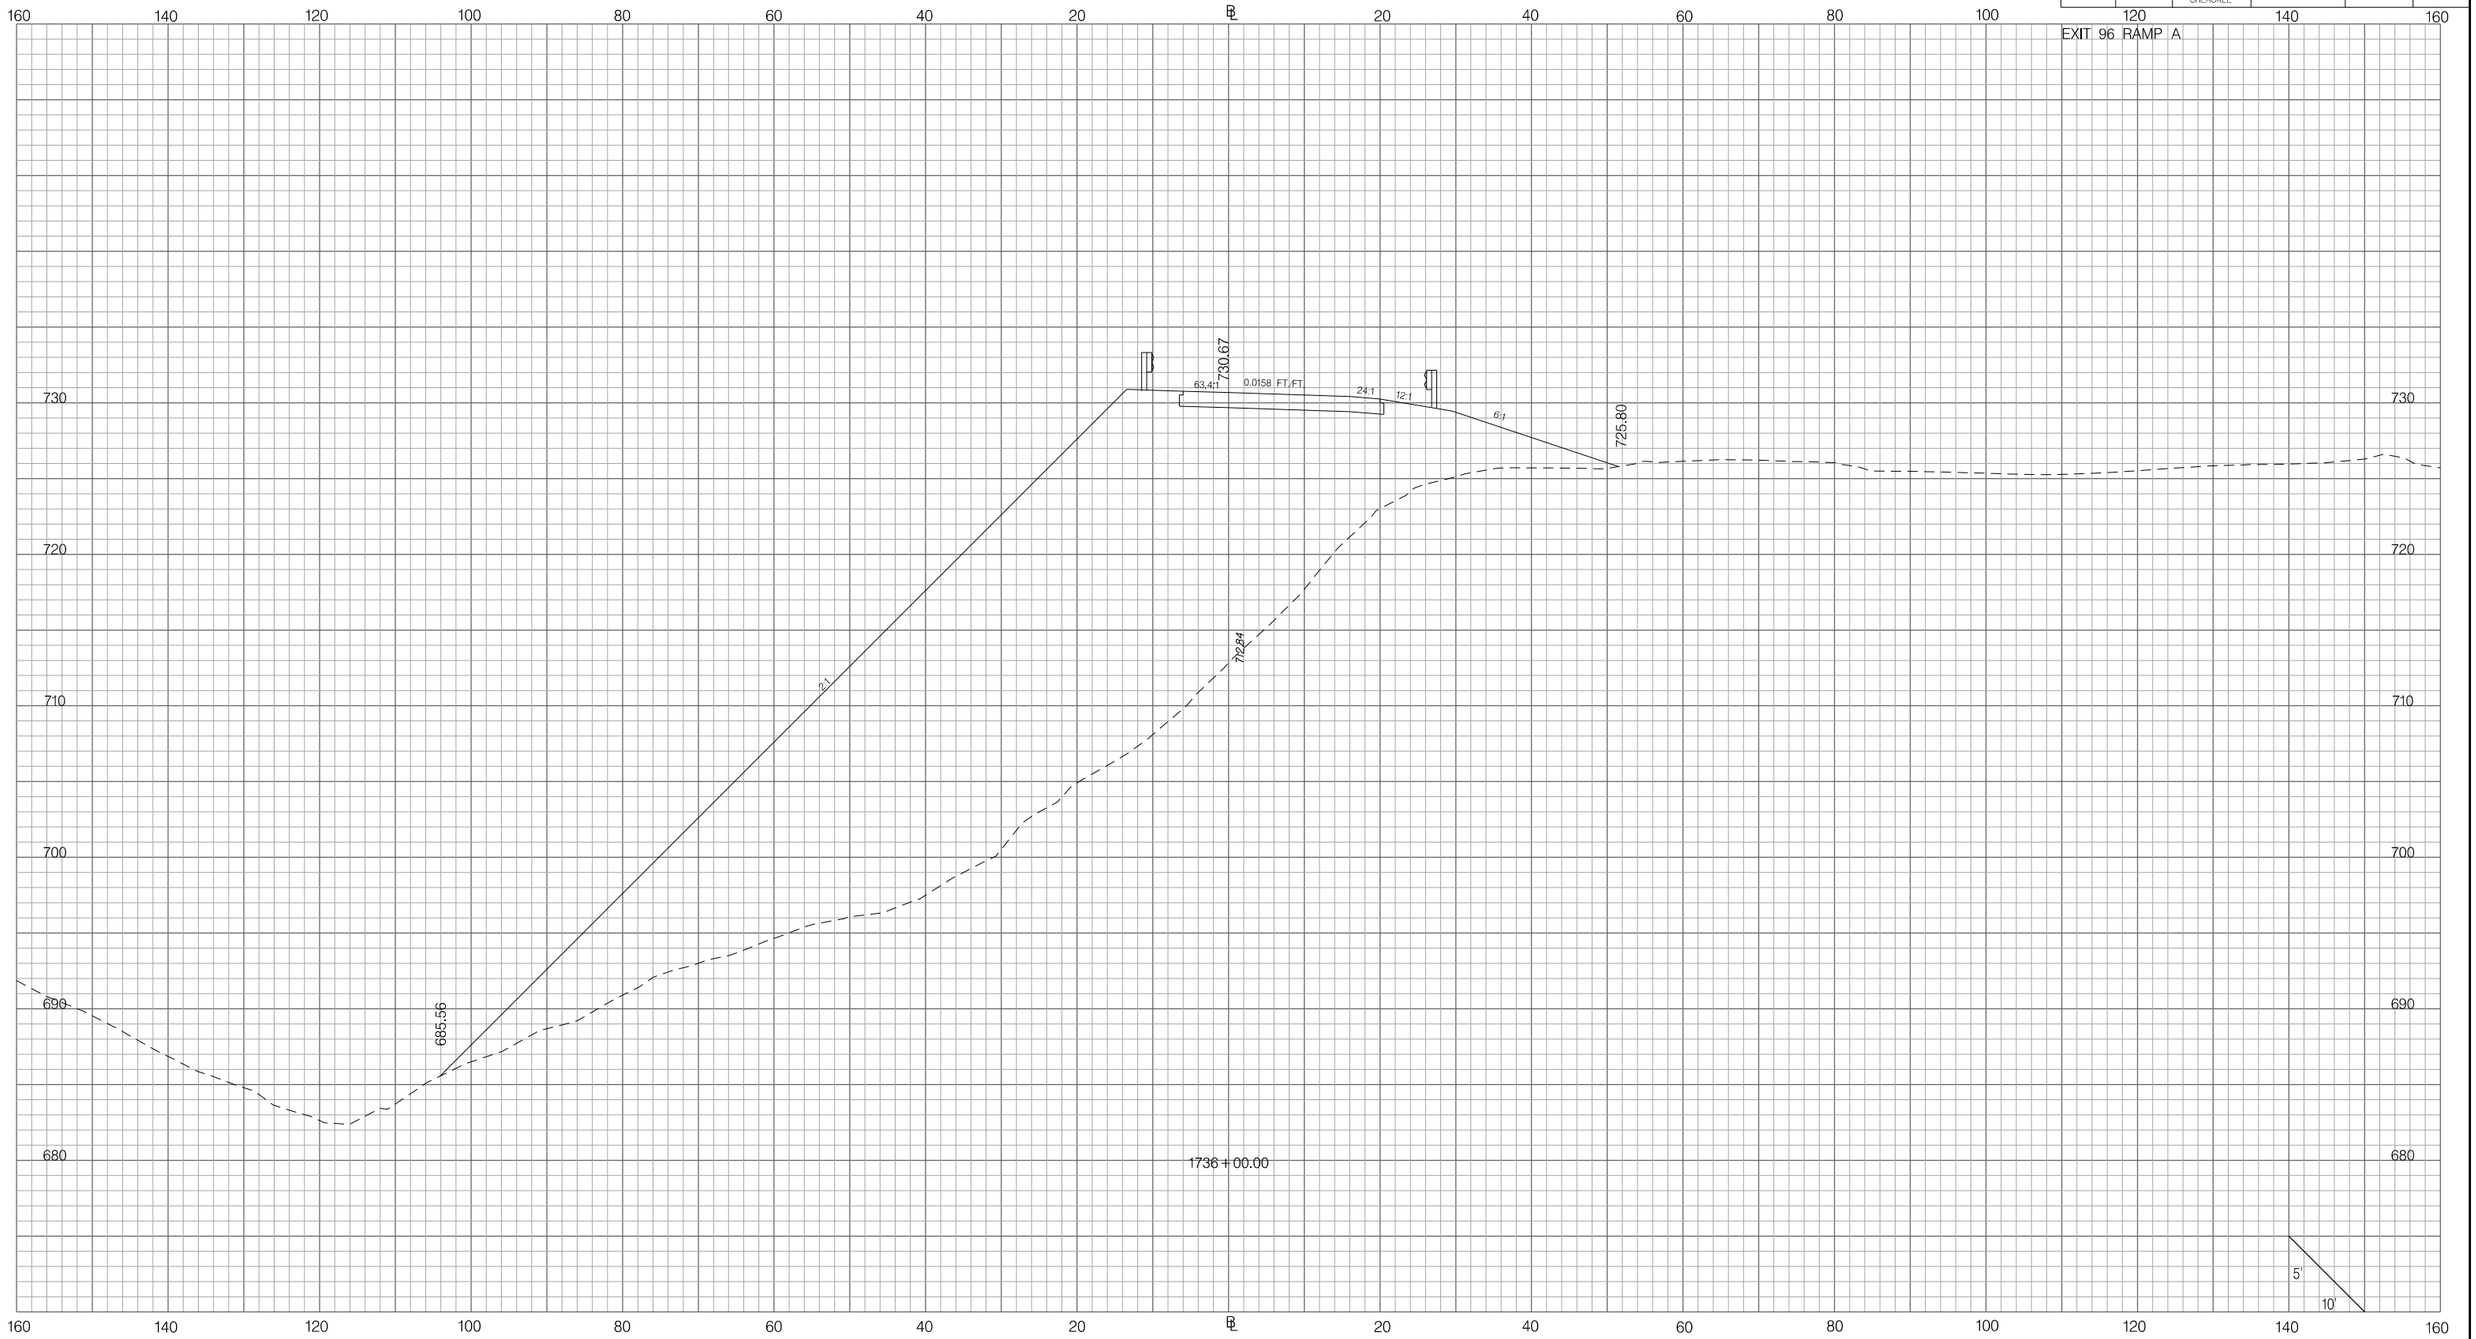

PRELIMINARY
NOT FOR CONSTRUCTION

SCALE: 1" =

REV.NO.	BY	DATE	DESCRIPTION OF REVISION
7			
6			
5			
4			
3			
2			
1			

SOUTH CAROLINA DEPARTMENT OF TRANSPORTATION
INTERSTATE 85

CROSS SECTION SHEET

INTERSTATE 85 MILE MARKER 90–97
SEGMENT C

Z:\Projects\14-60 I85 Widening Cherokee Co MM80-96\Dgn\CrossSections\CROSS SECTION SHEET FILES\PX_96RPA.dgn
6/23/2016

FED. RD. DIV. NO.	STATE	COUNTY	PROJECT ID	ROAD / ROUTE NO.	SHEET NO.
3	SC	SPARTANBURG CHEROKEE	P027114	INTERSTATE 85	X305

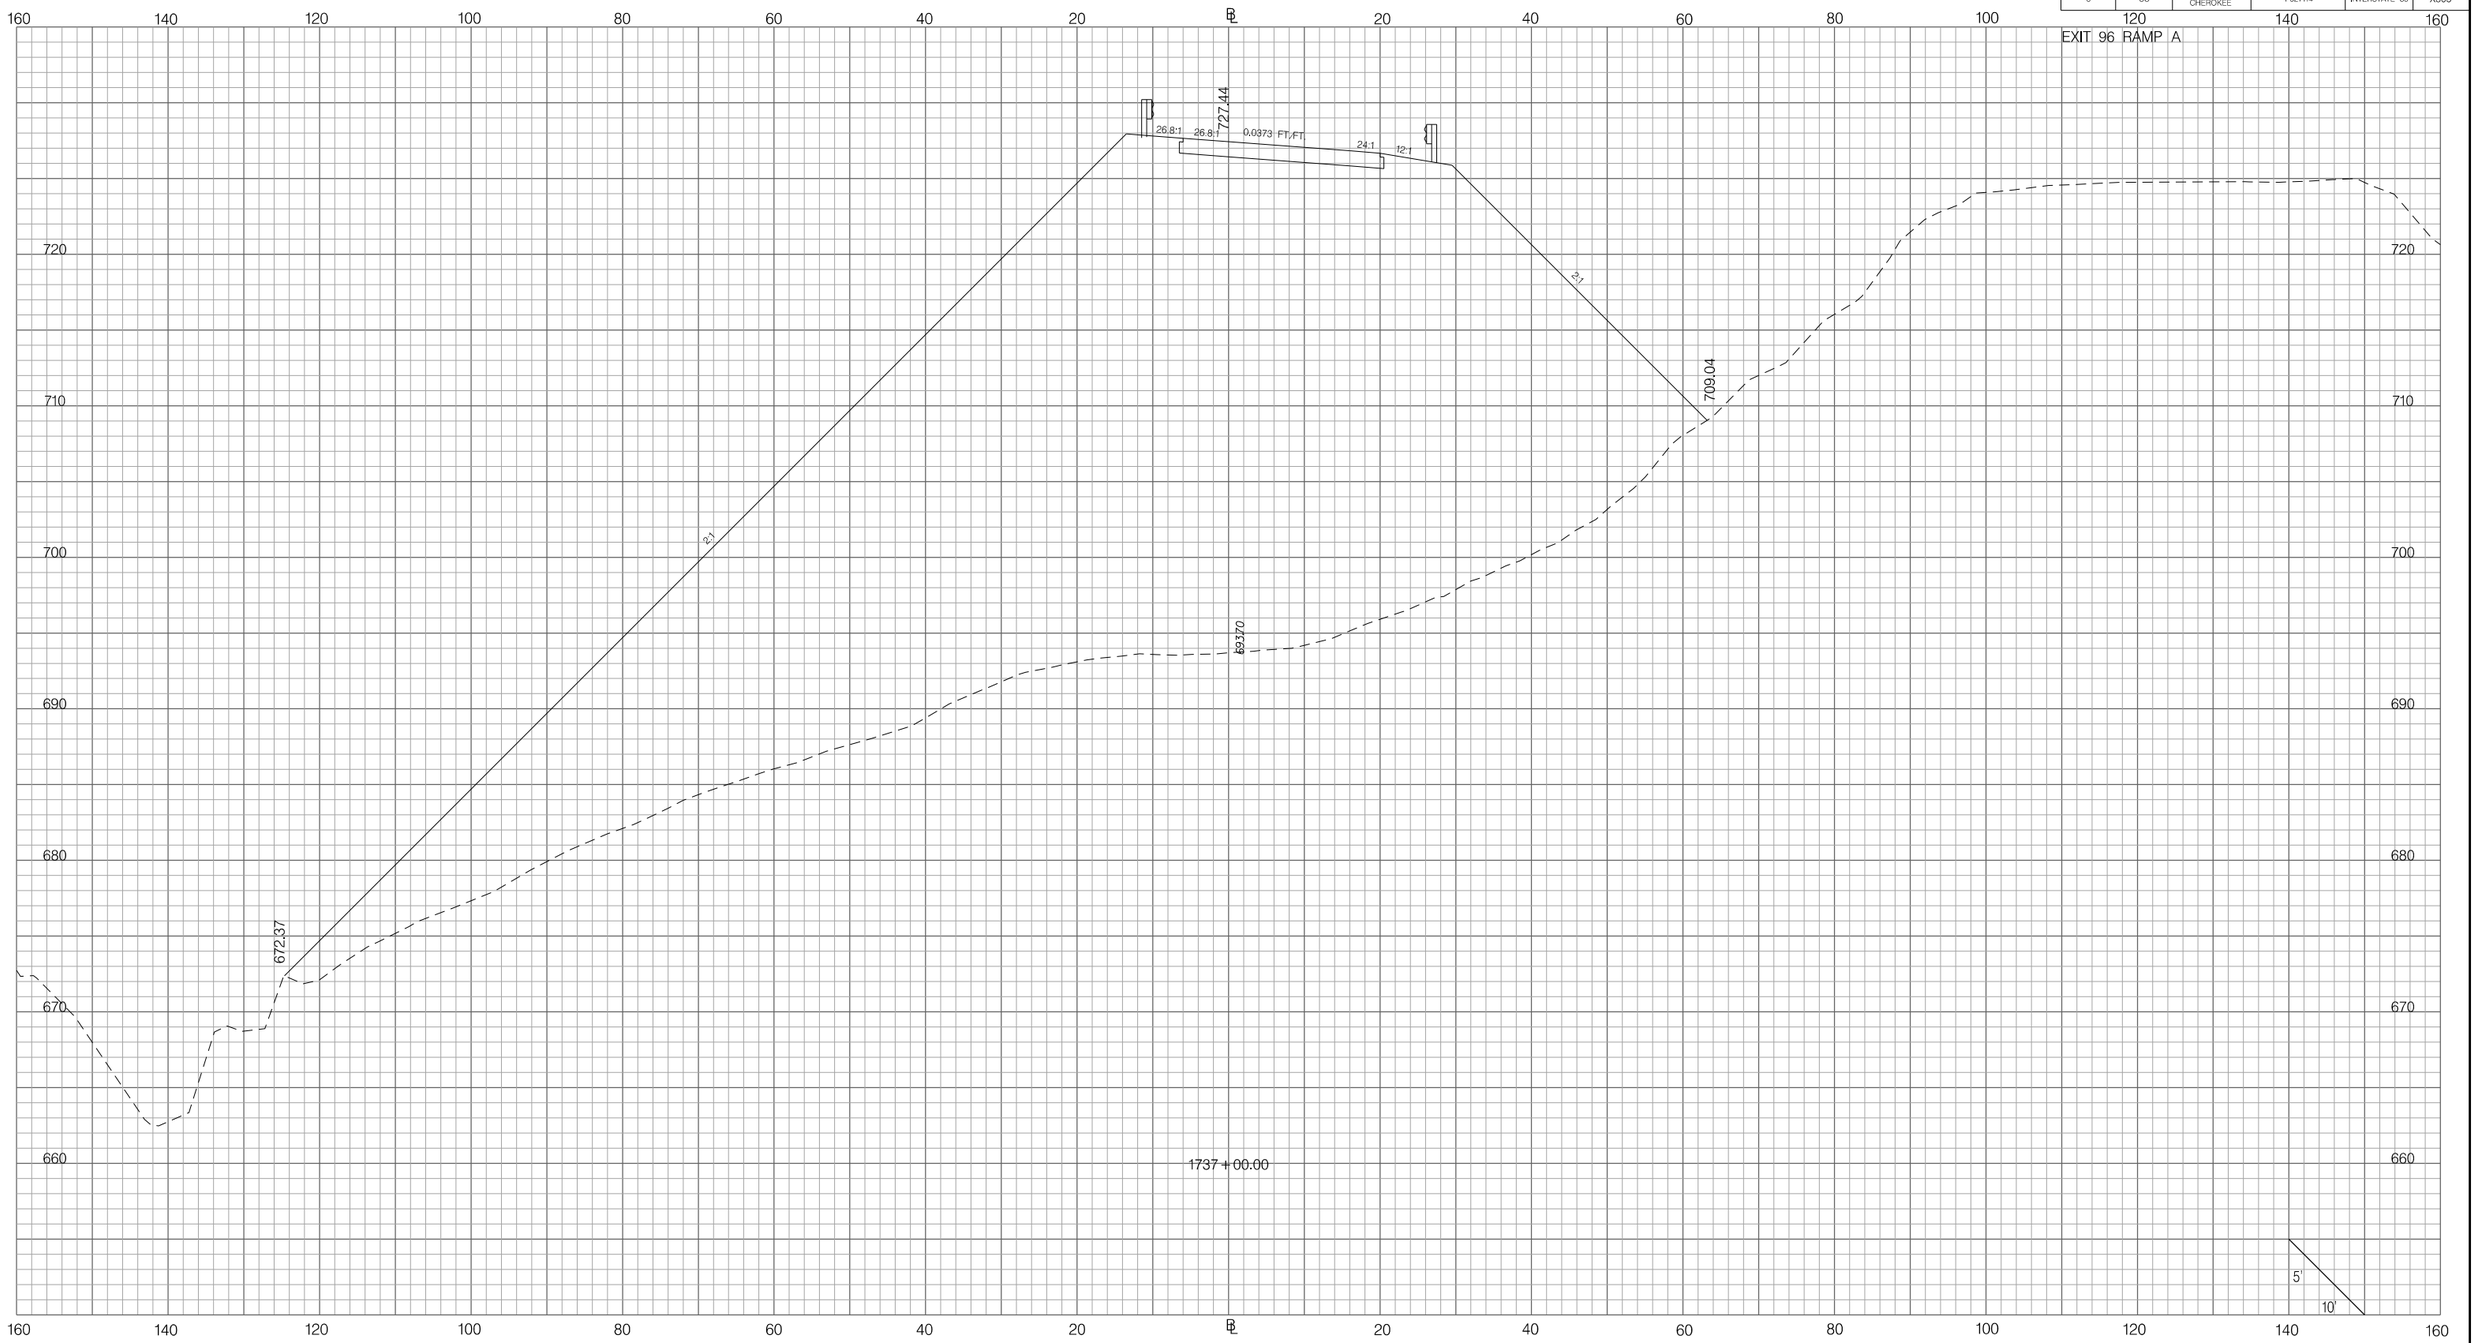

PRELIMINARY
NOT FOR CONSTRUCTION

SCALE: 1" =

REV.NO.	BY	DATE	DESCRIPTION OF REVISION
7			
6			
5			
4			
3			
2			
1			

SOUTH CAROLINA DEPARTMENT OF TRANSPORTATION
INTERSTATE 85

CROSS SECTION SHEET

INTERSTATE 85 MILE MARKER 90–97
SEGMENT C

Z:\Projects\14-60 I85 Widening Cherokee Co MM80-96\Dgn\CrossSections\CROSS SECTION SHEET FILES\PX_96RPA.dgn
6/23/2016

FED. RD. DIV. NO.	STATE	COUNTY	PROJECT ID	ROAD / ROUTE NO.	SHEET NO.
3	SC	SPARTANBURG CHEROKEE	P027114	INTERSTATE 85	X306

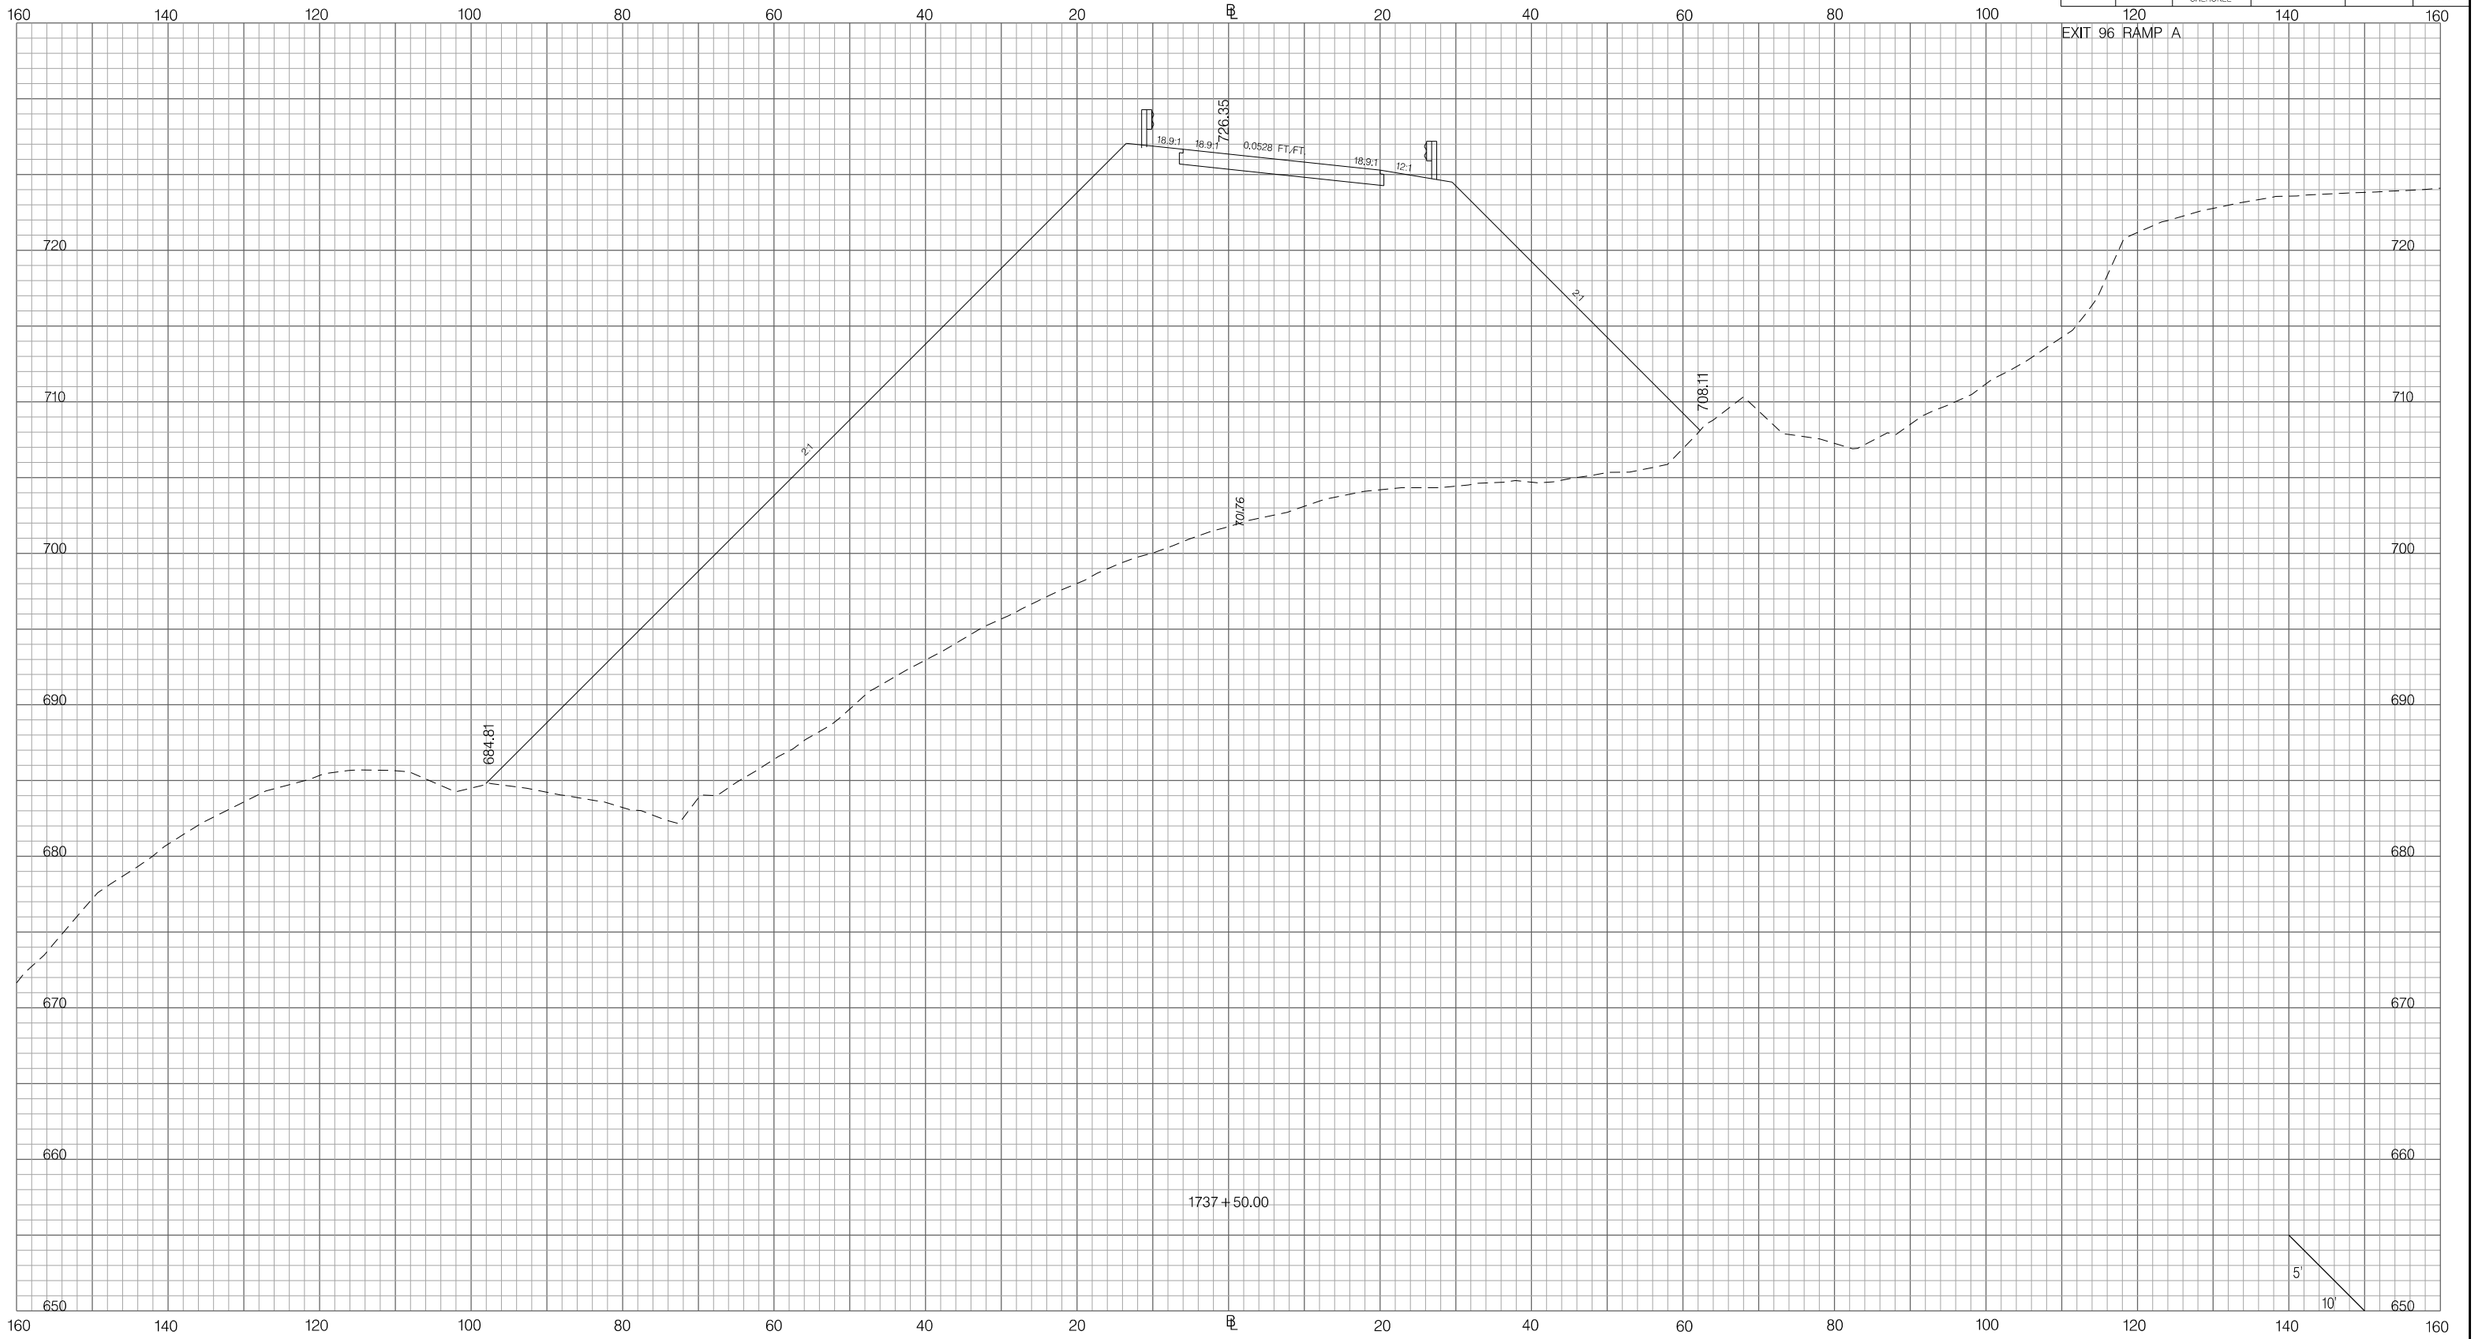

Z:\Projects\14-60 I85 Widening Cherokee Co MM80-96\Dgn\CrossSections\CROSS SECTION SHEET FILES\PX_96RPA.dgn
6/23/2016

PRELIMINARY
NOT FOR CONSTRUCTION

SCALE: 1" =

REV.NO.	BY	DATE	DESCRIPTION OF REVISION
7			
6			
5			
4			
3			
2			
1			

SOUTH CAROLINA DEPARTMENT OF TRANSPORTATION
INTERSTATE 85

CROSS SECTION SHEET

INTERSTATE 85 MILE MARKER 90–97
SEGMENT C

FED. RD. DIV. NO.	STATE	COUNTY	PROJECT ID	ROAD / ROUTE NO.	SHEET NO.
3	SC	SPARTANBURG CHEROKEE	P027114	INTERSTATE 85	X307

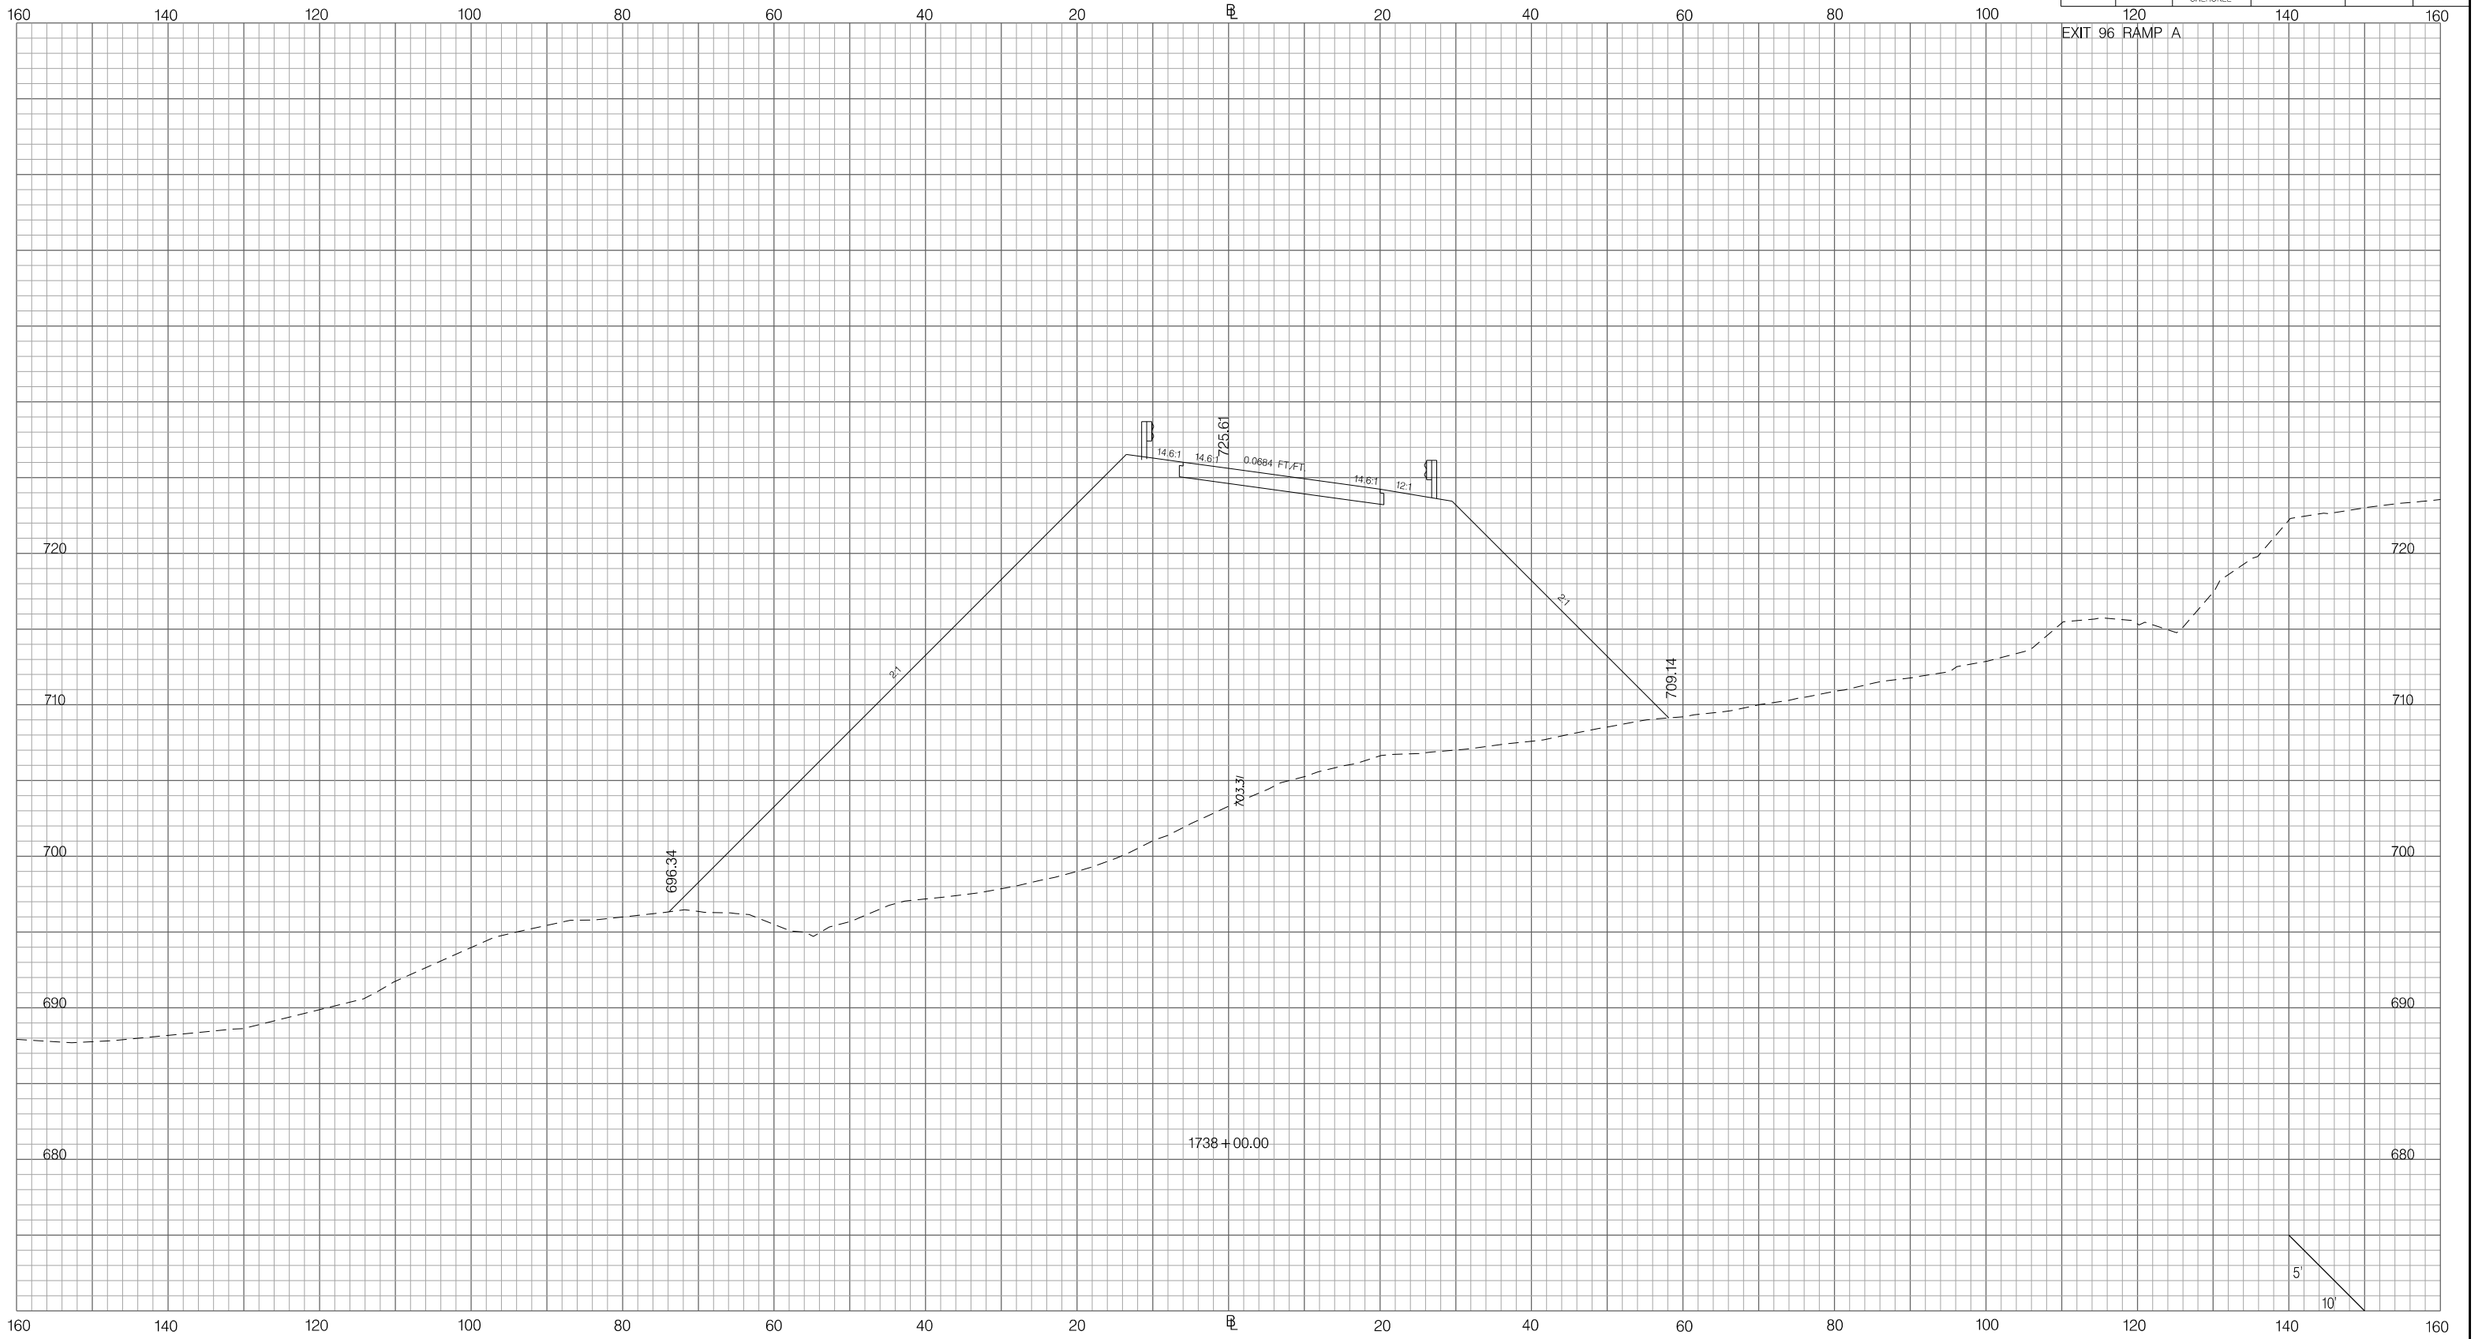

PRELIMINARY
NOT FOR CONSTRUCTION

SCALE: 1" =

REV. NO.	BY	DATE	DESCRIPTION OF REVISION
7			
6			
5			
4			
3			
2			
1			

SOUTH CAROLINA DEPARTMENT OF TRANSPORTATION
INTERSTATE 85

CROSS SECTION SHEET

INTERSTATE 85 MILE MARKER 90–97
SEGMENT C

Z:\Projects\14-60 I85 Widening Cherokee Co MM80-96\Dgn\CrossSections\CROSS SECTION SHEET FILES\PX_96RPA.dgn
6/23/2016

FED. RD. DIV. NO.	STATE	COUNTY	PROJECT ID	ROAD / ROUTE NO.	SHEET NO.
3	SC	SPARTANBURG CHEROKEE	P027114	INTERSTATE 85	X308

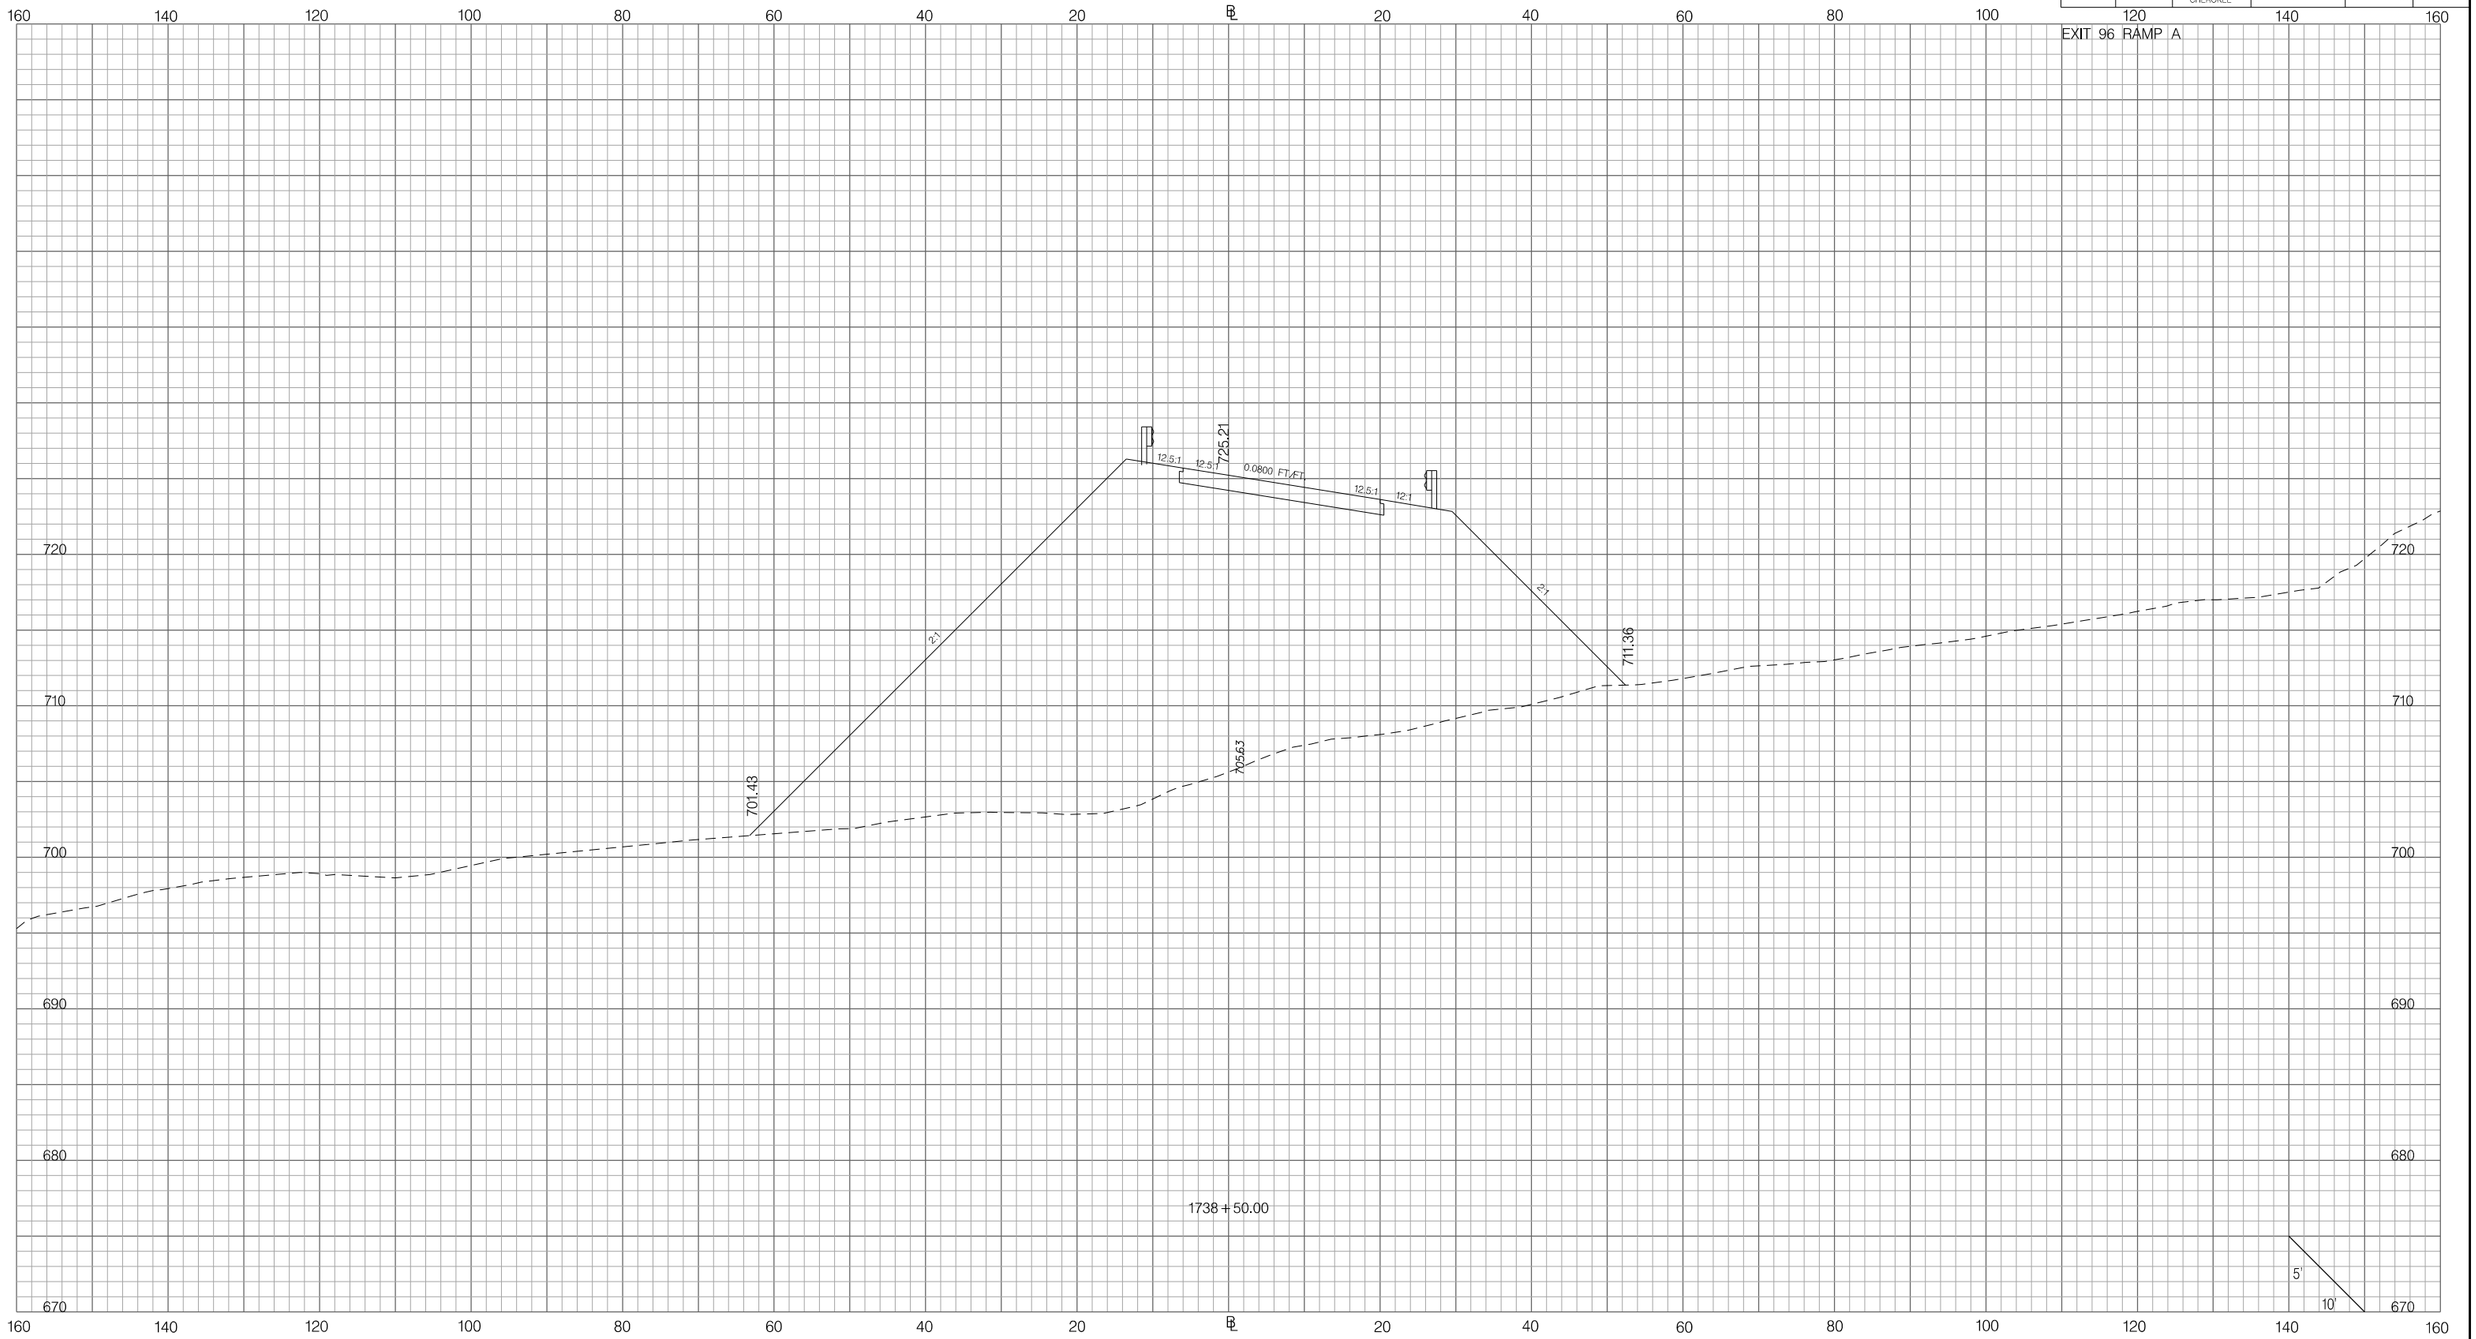

Z:\Projects\14-60 I85 Widening Cherokee Co MM80-96\Dgn\CrossSections\CROSS SECTION SHEET FILES\PX_96RPA.dgn
6/23/2016

PRELIMINARY
NOT FOR CONSTRUCTION

SCALE: 1" =

REV. NO.	BY	DATE	DESCRIPTION OF REVISION
7			
6			
5			
4			
3			
2			
1			

SOUTH CAROLINA DEPARTMENT OF TRANSPORTATION
INTERSTATE 85

CROSS SECTION SHEET

INTERSTATE 85 MILE MARKER 90–97
SEGMENT C

FED. RD. DIV. NO.	STATE	COUNTY	PROJECT ID	ROAD / ROUTE NO.	SHEET NO.
3	SC	SPARTANBURG CHEROKEE	P027114	INTERSTATE 85	X309

EXIT 96 RAMP A

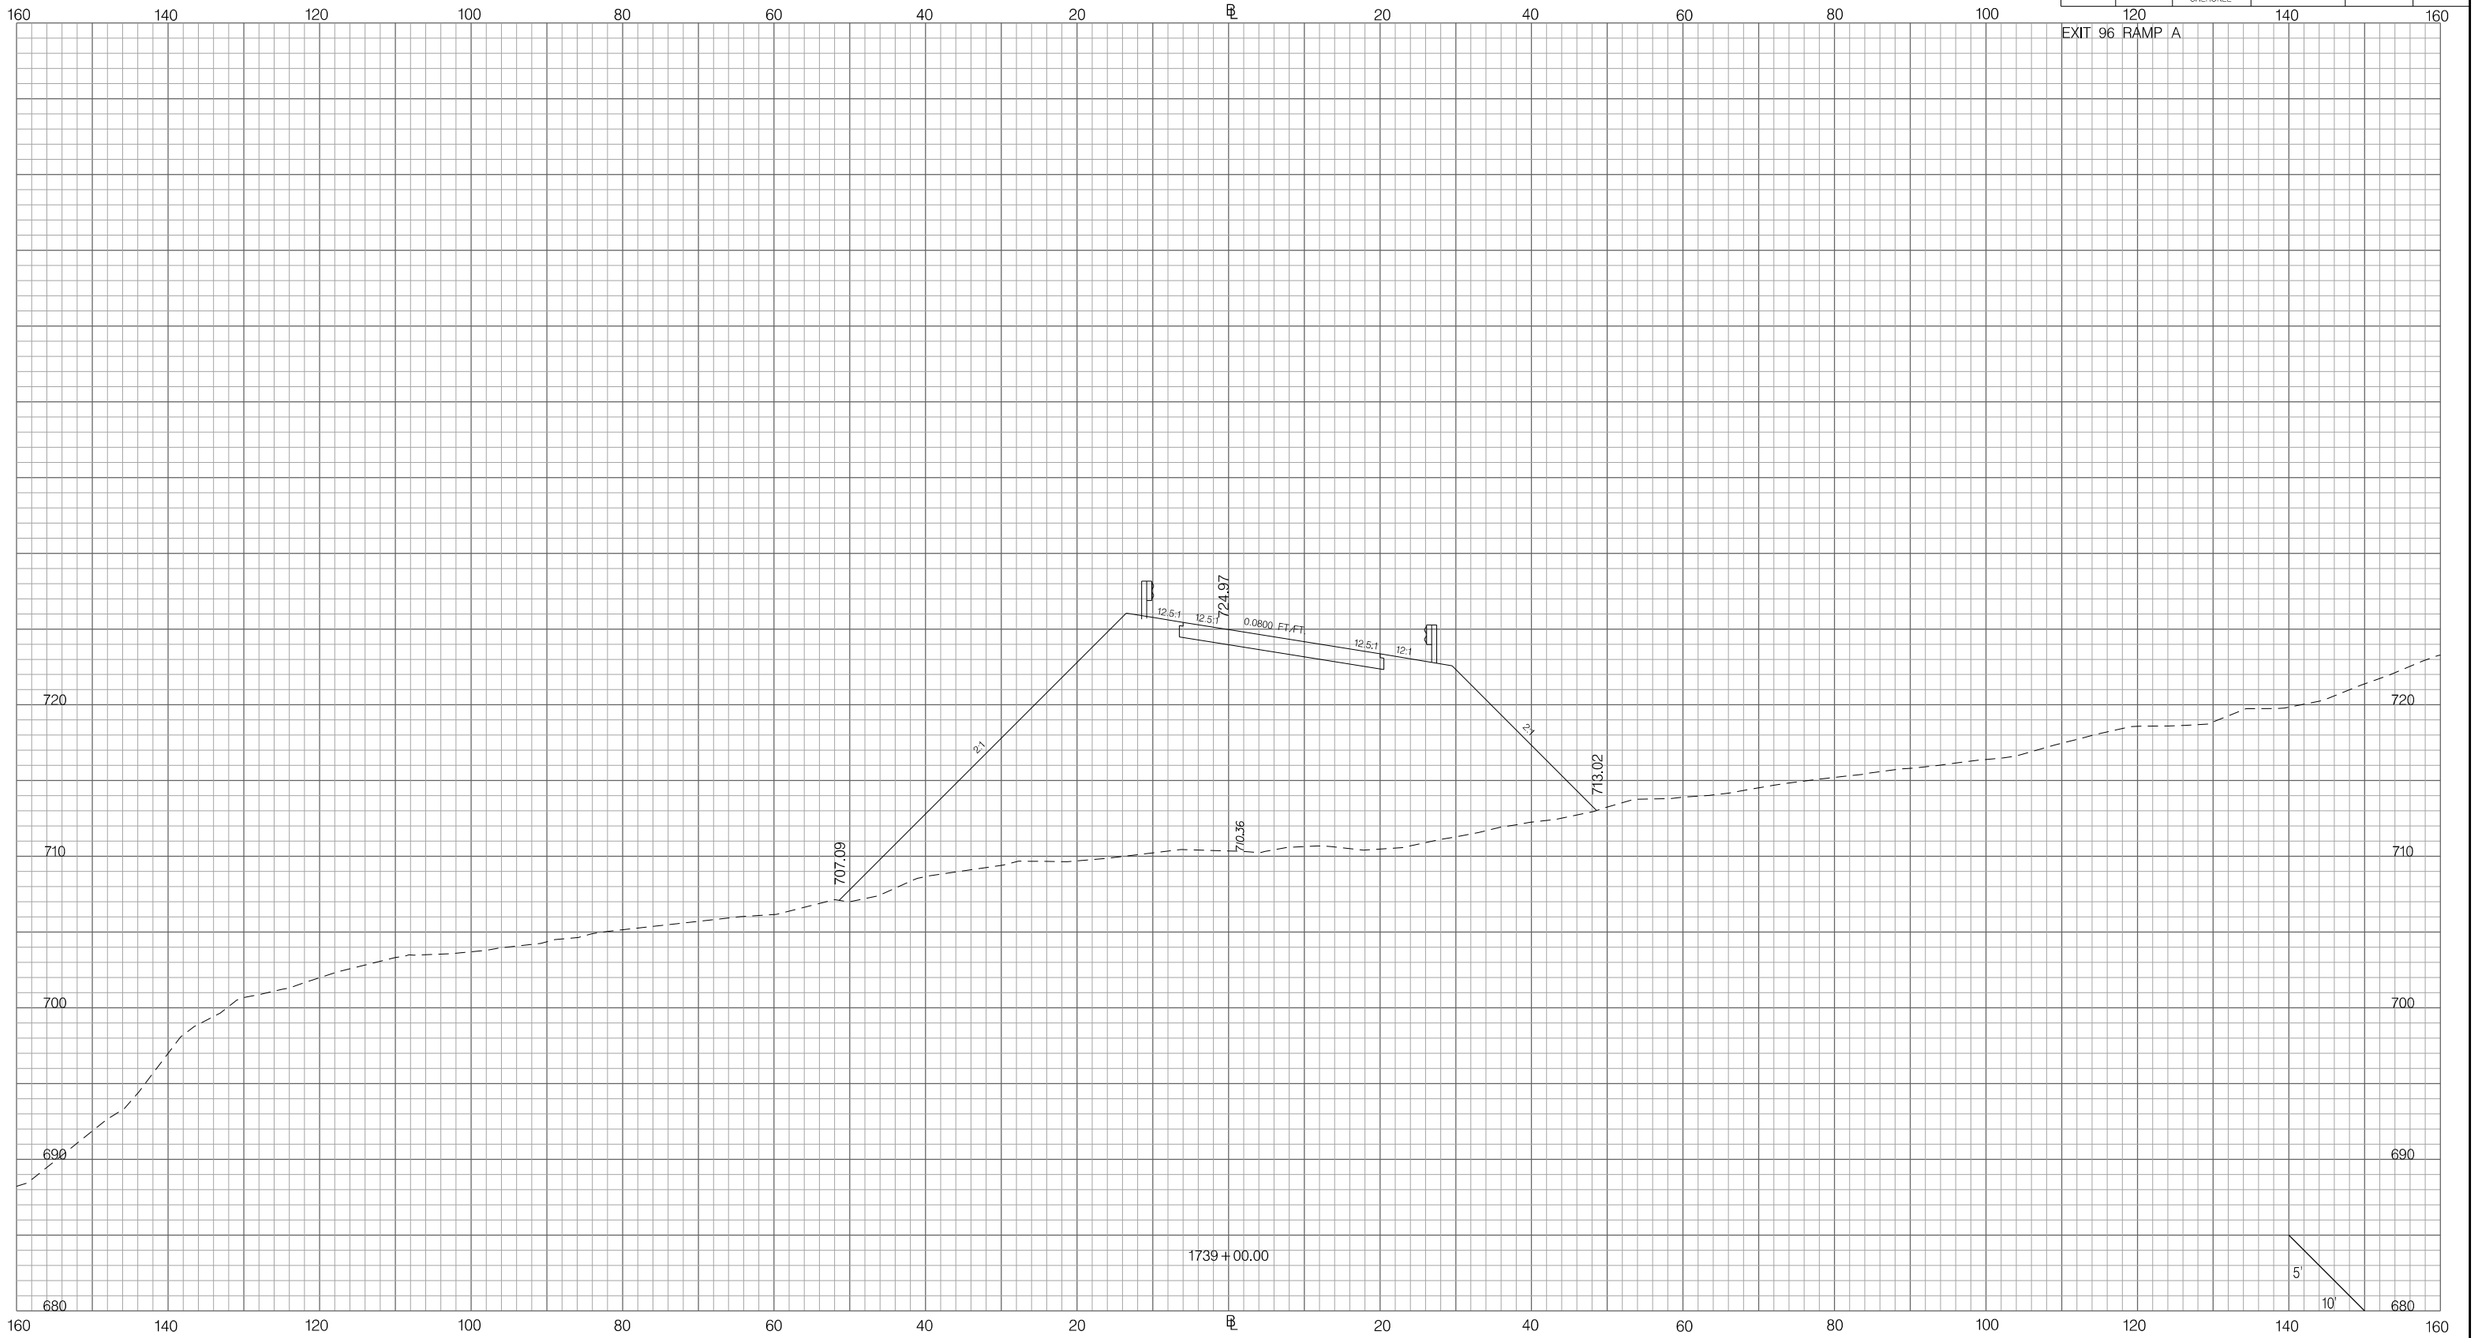

PRELIMINARY
NOT FOR CONSTRUCTION

SCALE: 1" =

REV. NO.	BY	DATE	DESCRIPTION OF REVISION
7			
6			
5			
4			
3			
2			
1			

SOUTH CAROLINA DEPARTMENT OF TRANSPORTATION
INTERSTATE 85

CROSS SECTION SHEET

INTERSTATE 85 MILE MARKER 90–97
SEGMENT C

Z:\Projects\14-60 I85 Widening Cherokee Co MM80-96\Dgn\CrossSections\CROSS SECTION SHEET FILES\PX_96RPA.dgn
6/23/2016

FED. RD. DIV. NO.	STATE	COUNTY	PROJECT ID	ROAD / ROUTE NO.	SHEET NO.
3	SC	SPARTANBURG CHEROKEE	P027114	INTERSTATE 85	X310

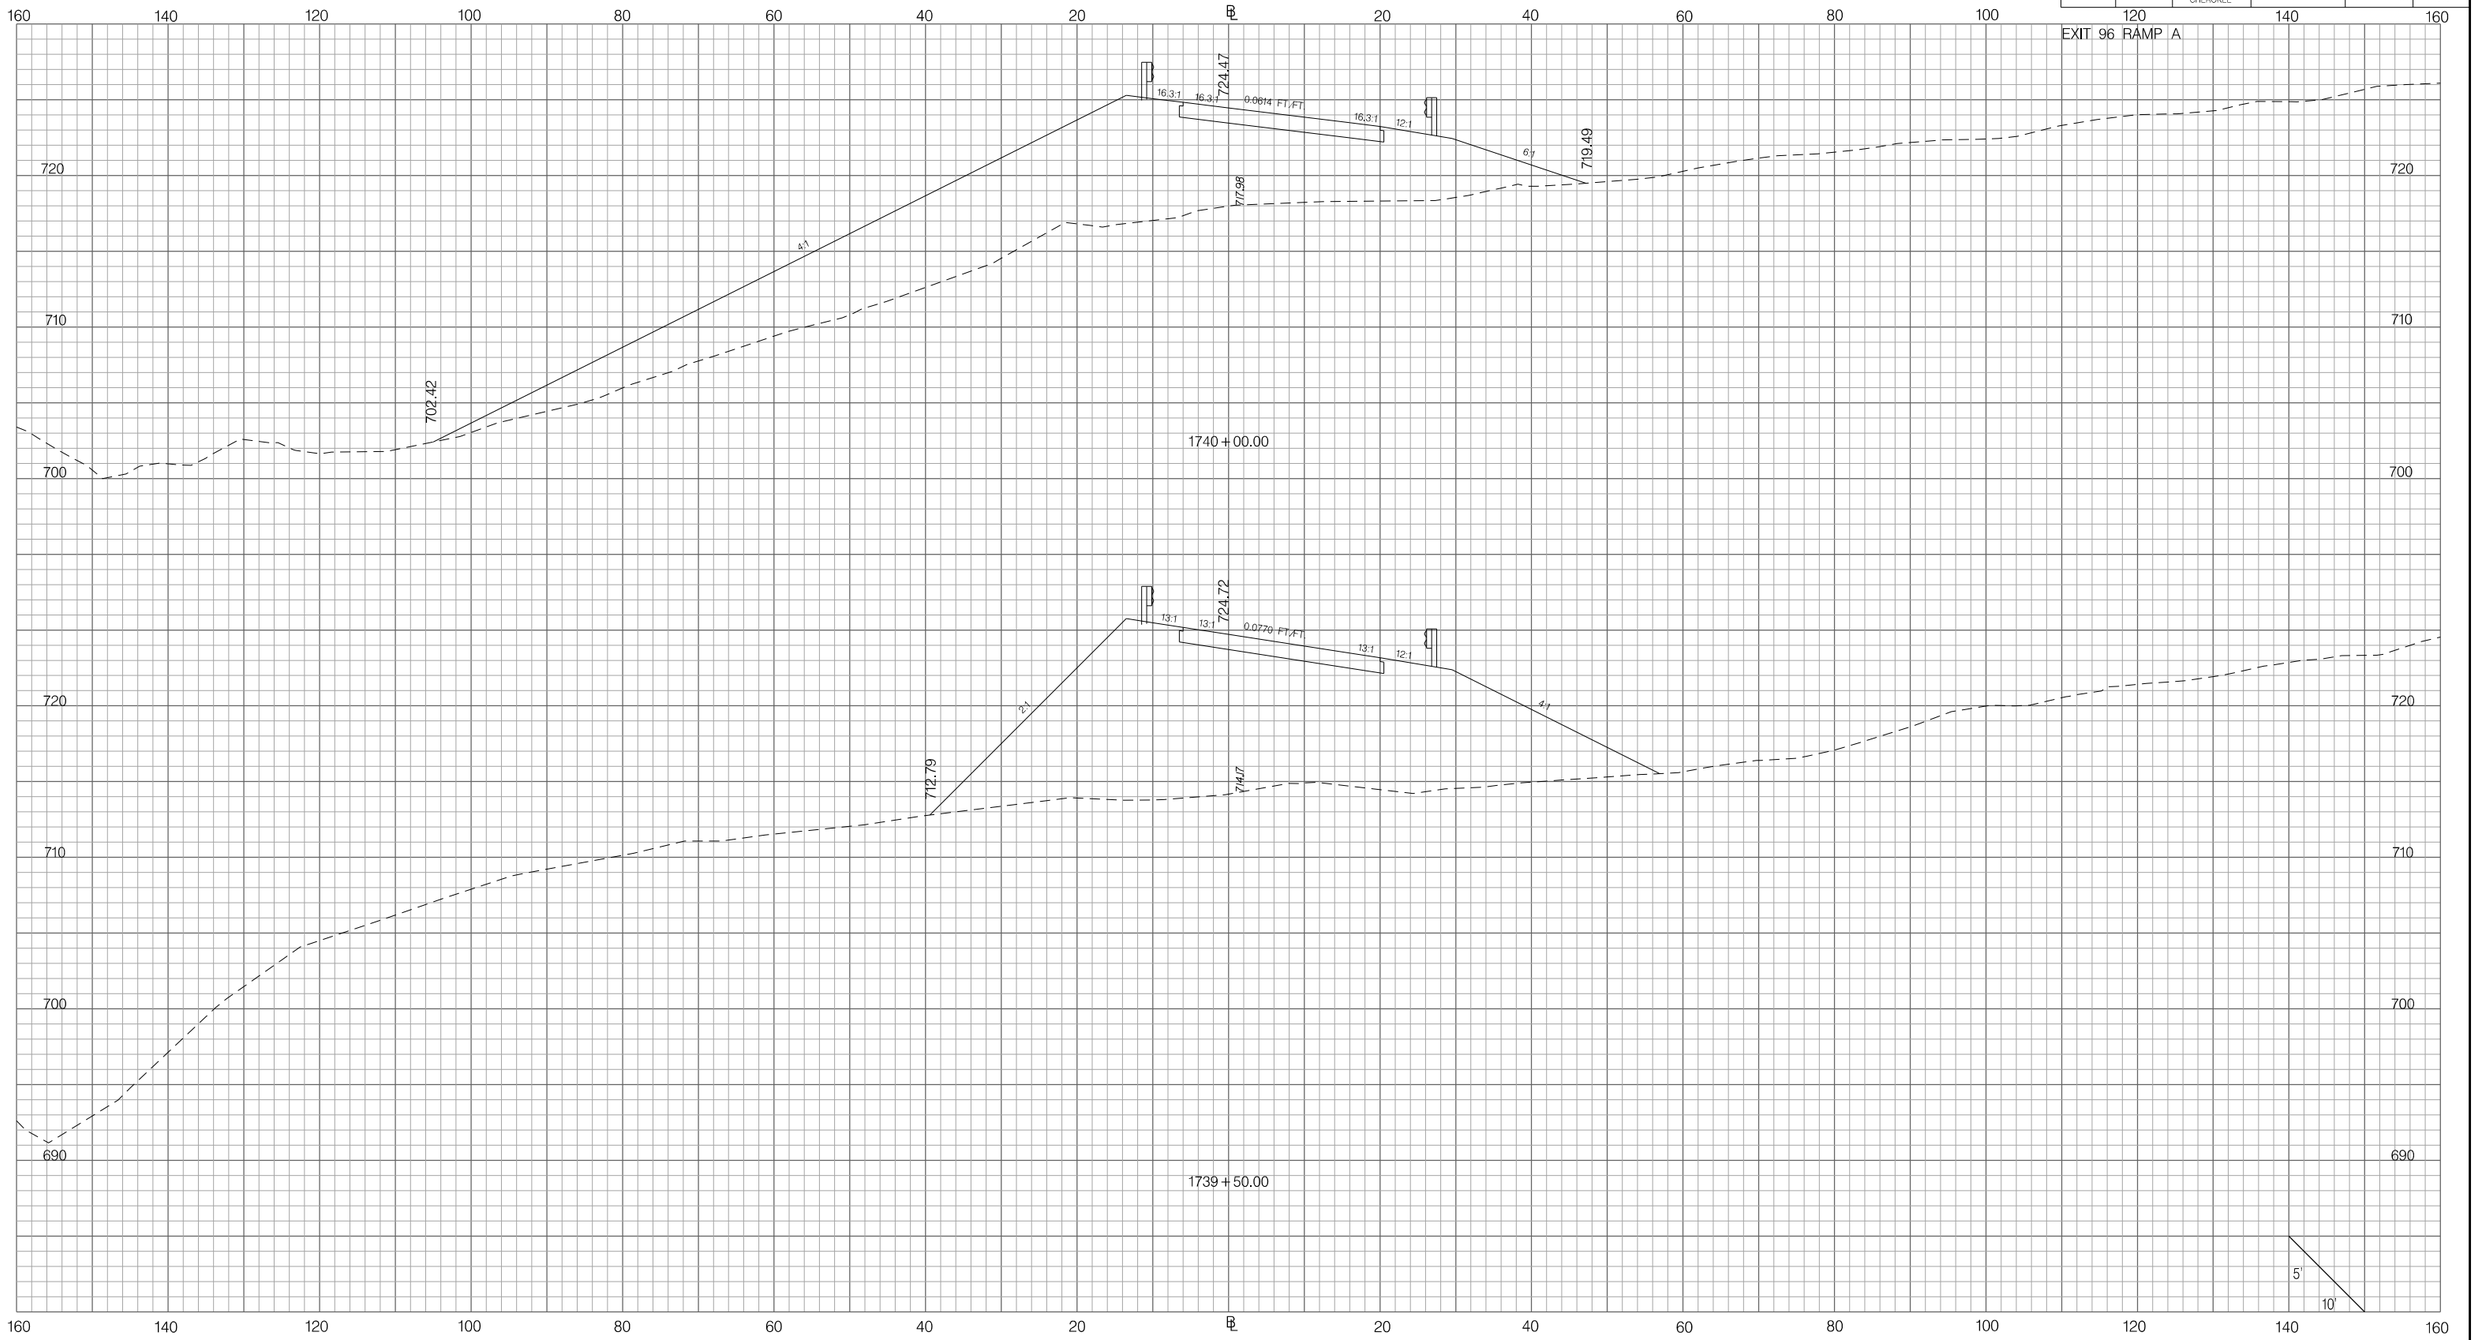

PRELIMINARY
NOT FOR CONSTRUCTION

SCALE: 1" =

REV. NO.	BY	DATE	DESCRIPTION OF REVISION
7			
6			
5			
4			
3			
2			
1			

SOUTH CAROLINA DEPARTMENT OF TRANSPORTATION
INTERSTATE 85

CROSS SECTION SHEET

INTERSTATE 85 MILE MARKER 90–97
SEGMENT C

Z:\Projects\14-60 I85 Widening Cherokee Co MM80-96\Dgn\CrossSections\CROSS SECTION SHEET FILES\PX_96RPA.dgn
6/23/2016

FED. RD. DIV. NO.	STATE	COUNTY	PROJECT ID	ROAD / ROUTE NO.	SHEET NO.
3	SC	SPARTANBURG CHEROKEE	P027114	INTERSTATE 85	X311

EXIT 96 RAMP A

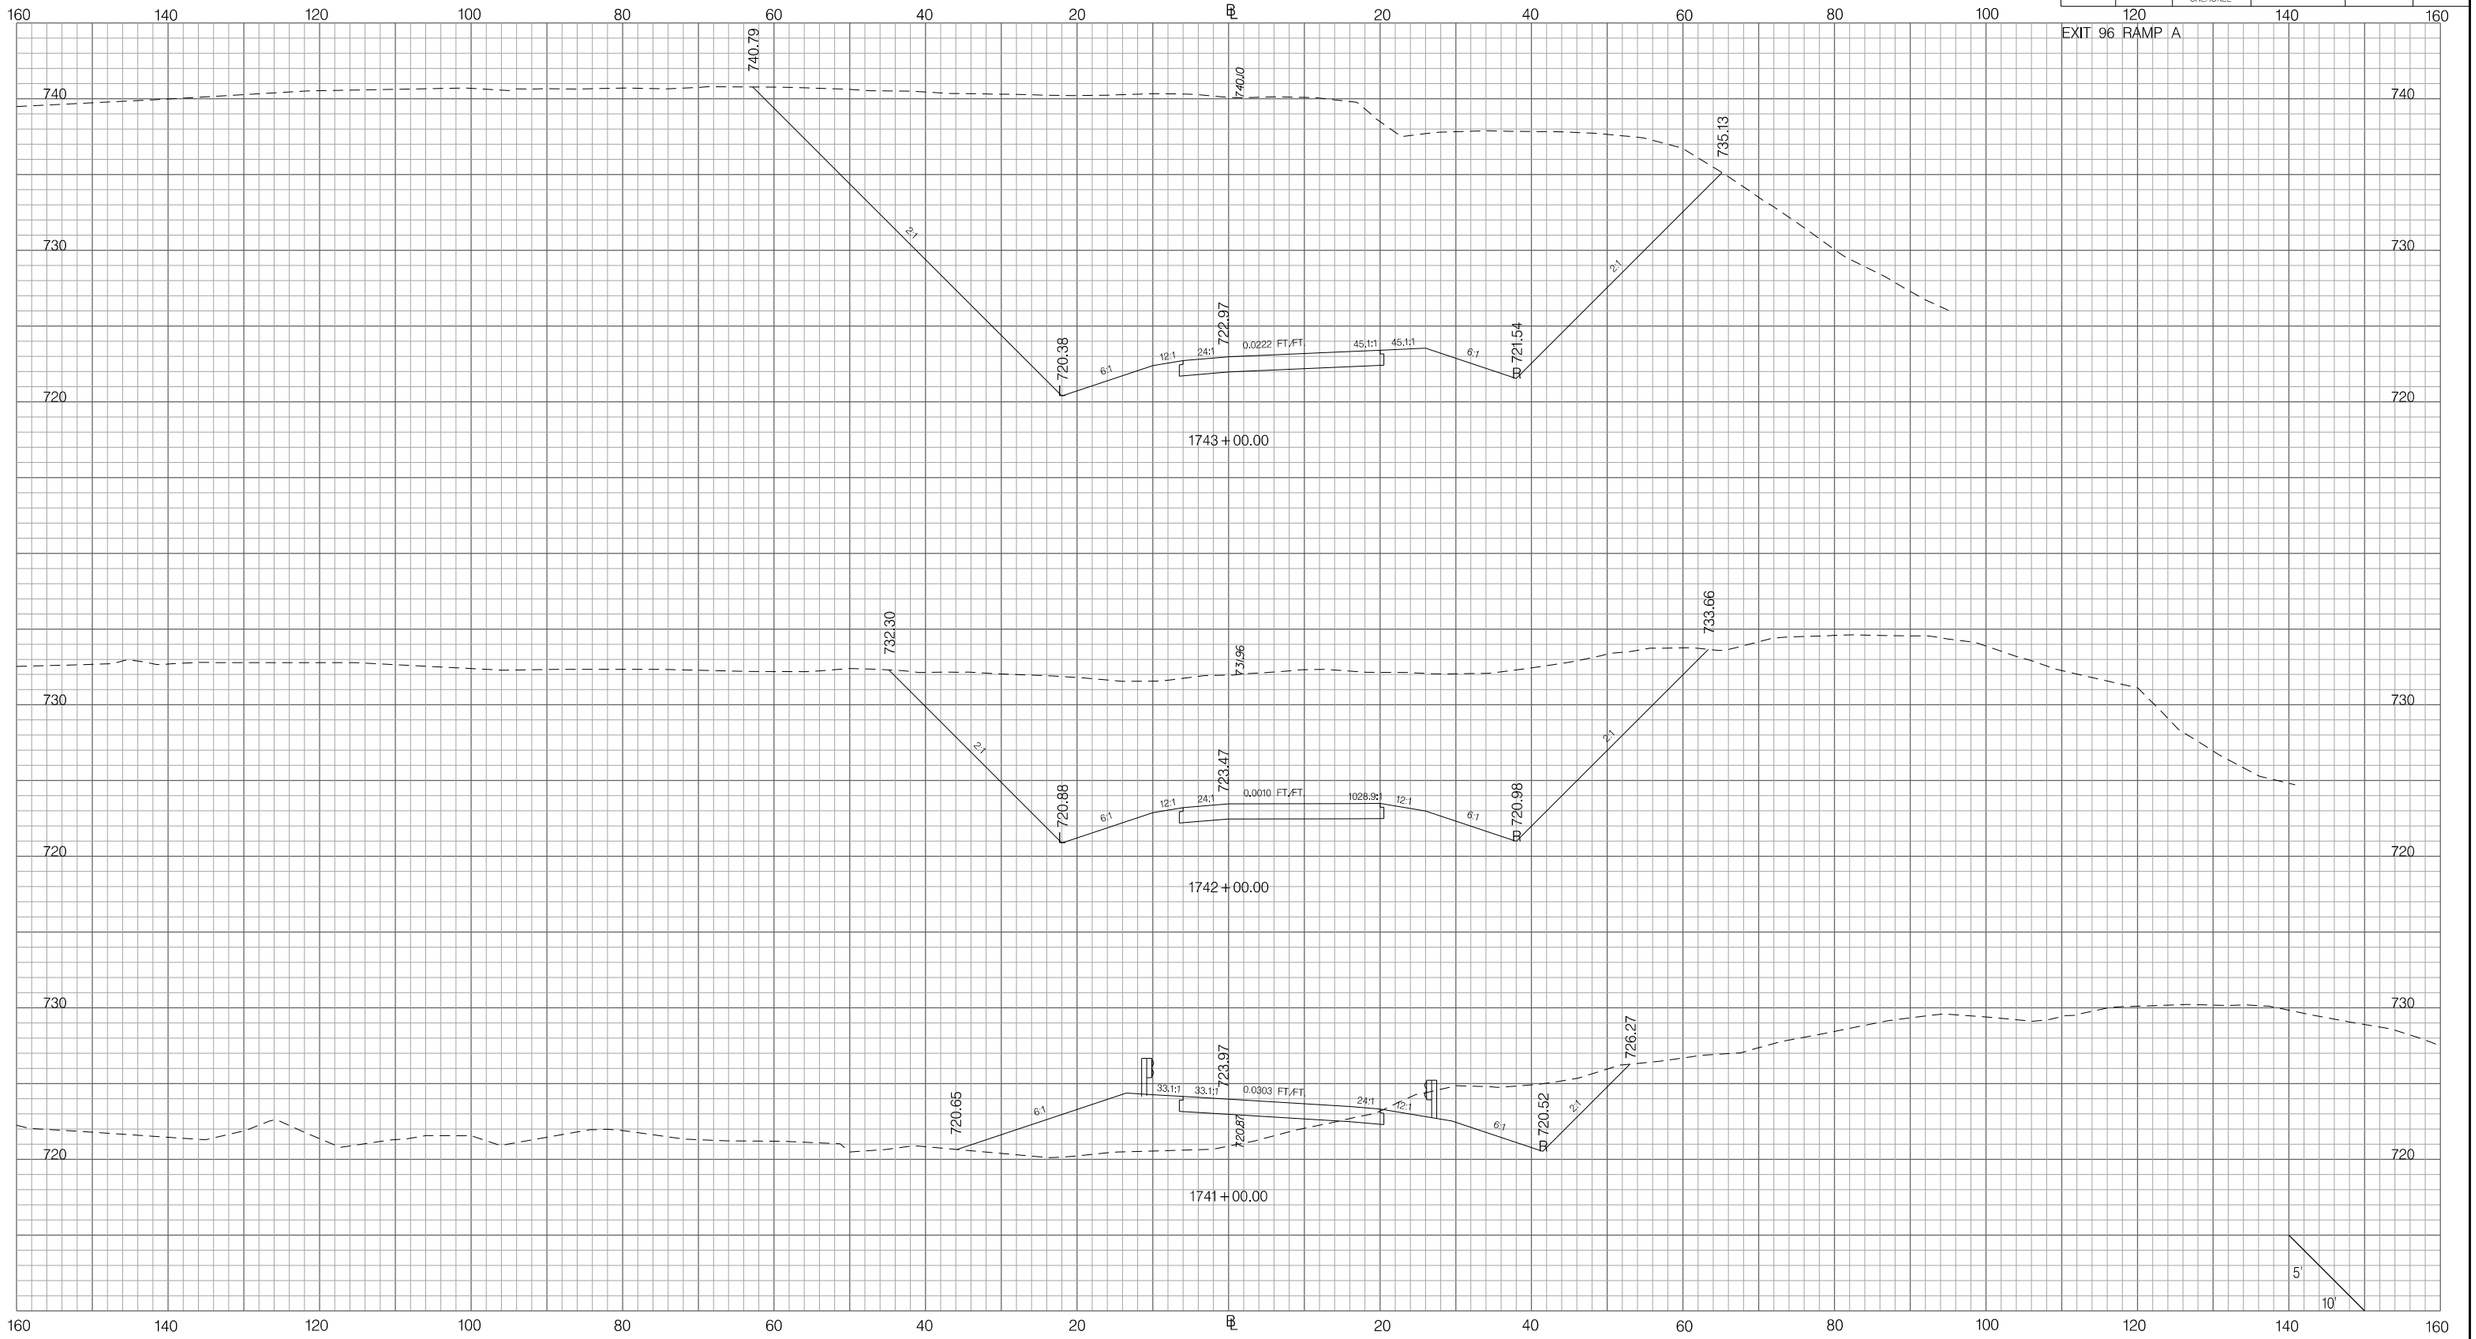

PRELIMINARY
NOT FOR CONSTRUCTION

SCALE: 1" =

REV. NO.	BY	DATE	DESCRIPTION OF REVISION
7			
6			
5			
4			
3			
2			
1			

SOUTH CAROLINA DEPARTMENT OF TRANSPORTATION
INTERSTATE 85

CROSS SECTION SHEET

INTERSTATE 85 MILE MARKER 90–97
SEGMENT C

Z:\Projects\14-60 I85 Widening Cherokee Co MM80-96\Dgn\CrossSections\CROSS SECTION SHEET FILES\PX_96RPA.dgn
6/23/2016

FED. RD. DIV. NO.	STATE	COUNTY	PROJECT ID	ROAD / ROUTE NO.	SHEET NO.
3	SC	SPARTANBURG CHEROKEE	P027114	INTERSTATE 85	X312

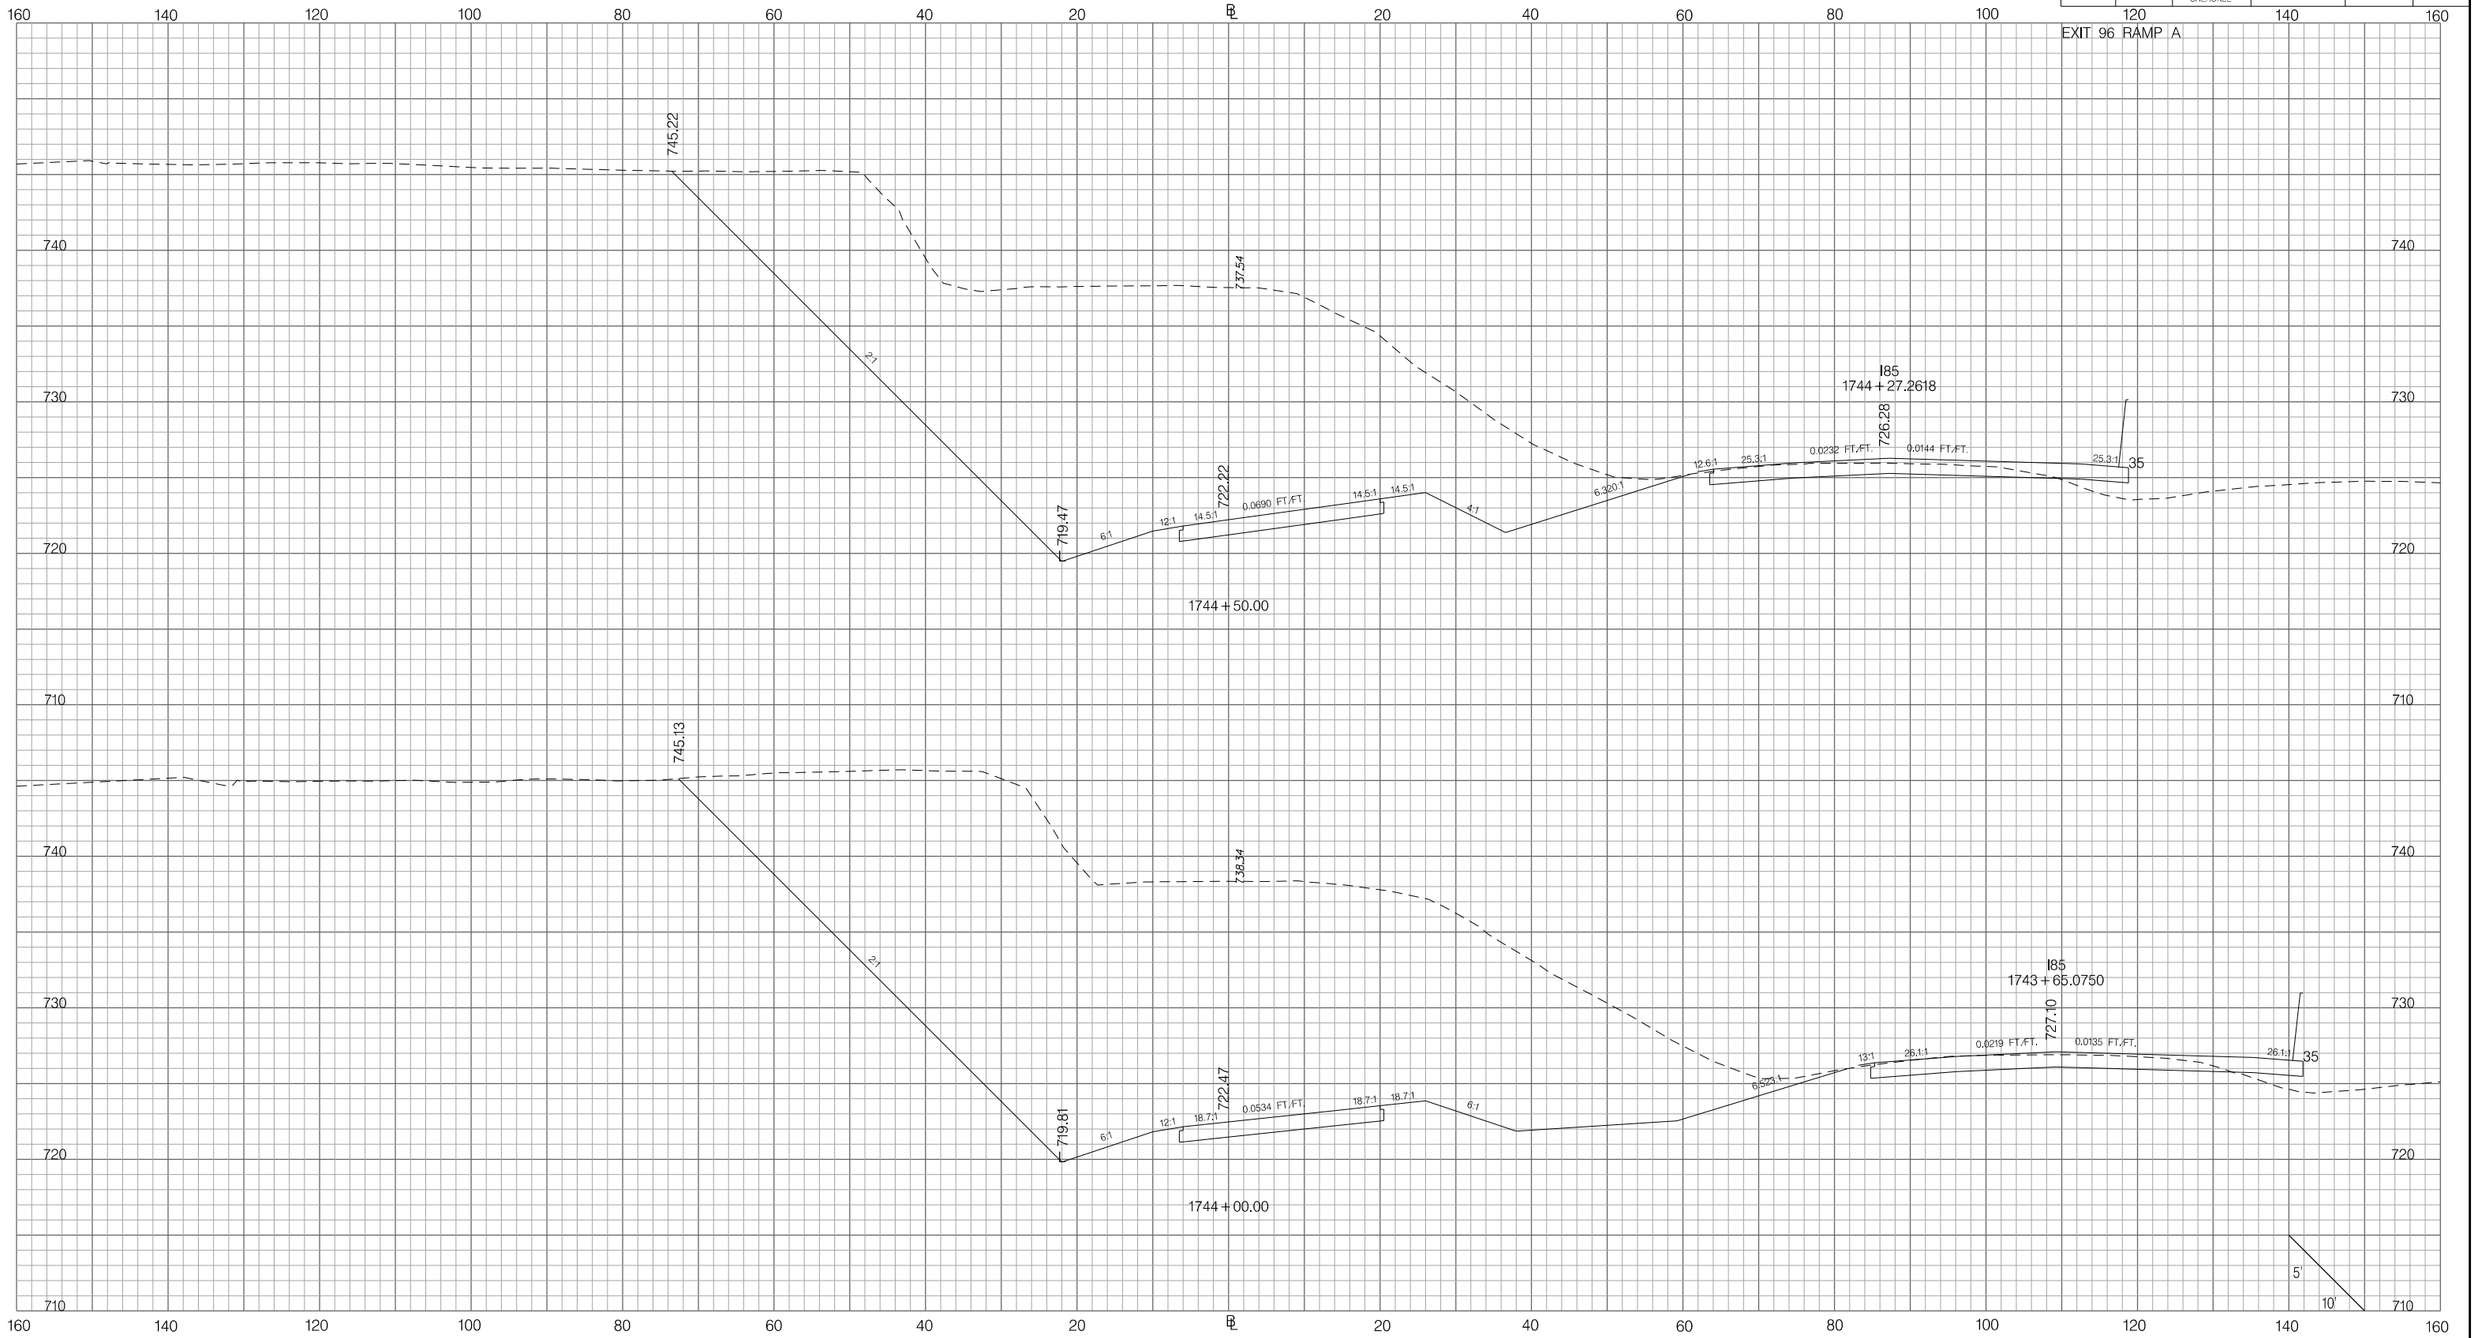

PRELIMINARY
NOT FOR CONSTRUCTION

SCALE: 1" =

REV. NO.	BY	DATE	DESCRIPTION OF REVISION
7			
6			
5			
4			
3			
2			
1			

SOUTH CAROLINA DEPARTMENT OF TRANSPORTATION
INTERSTATE 85

CROSS SECTION SHEET

INTERSTATE 85 MILE MARKER 90–97
SEGMENT C

Z:\Projects\14-60 I85 Widening Cherokee Co MM80-96\Dgn\Crosssections\CROSS SECTION SHEET FILES\PX_96RPA.dgn
6/23/2016

FED. RD. DIV. NO.	STATE	COUNTY	PROJECT ID	ROAD / ROUTE NO.	SHEET NO.
3	SC	SPARTANBURG CHEROKEE	P027114	INTERSTATE 85	X313

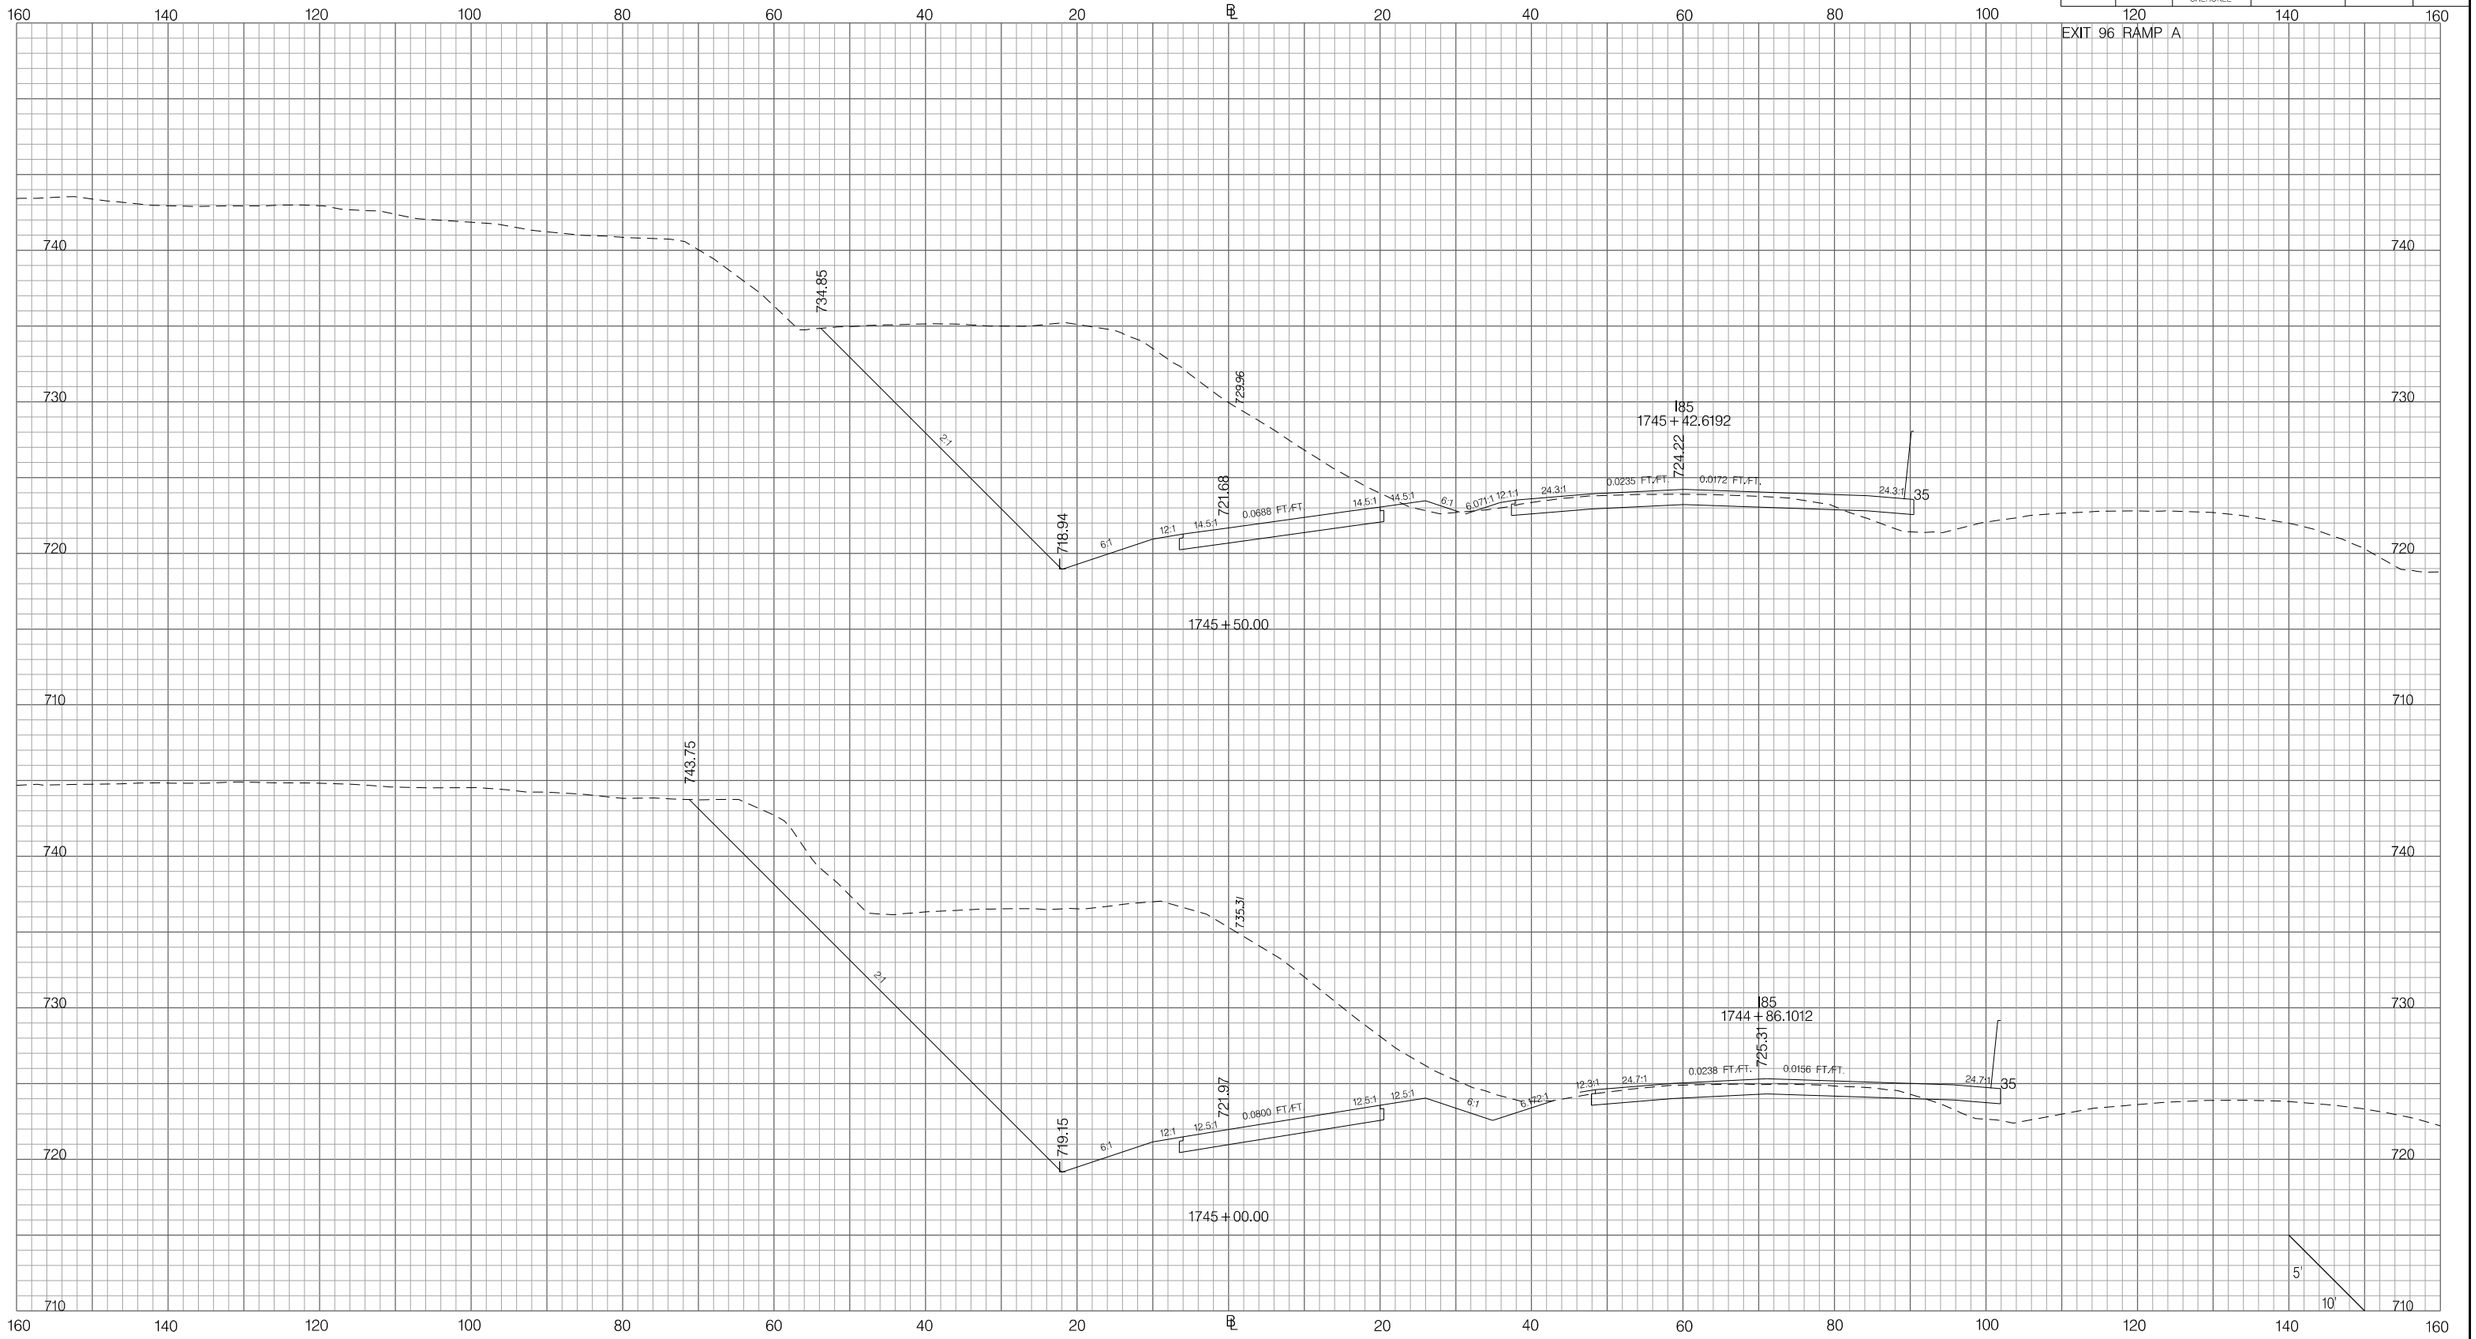

PRELIMINARY
NOT FOR CONSTRUCTION

SCALE: 1" =

REV. NO.	BY	DATE	DESCRIPTION OF REVISION
7			
6			
5			
4			
3			
2			
1			

SOUTH CAROLINA DEPARTMENT OF TRANSPORTATION
INTERSTATE 85

CROSS SECTION SHEET

INTERSTATE 85 MILE MARKER 90–97
SEGMENT C

Z:\Projects\14-60 I85 Widening Cherokee Co MM80-96\Dgn\CrossSections\CROSS SECTION SHEET FILES\PX_96RPA.dgn
6/23/2016

FED. RD. DIV. NO.	STATE	COUNTY	PROJECT ID	ROAD / ROUTE NO.	SHEET NO.
3	SC	SPARTANBURG CHEROKEE	P027114	INTERSTATE 85	X314

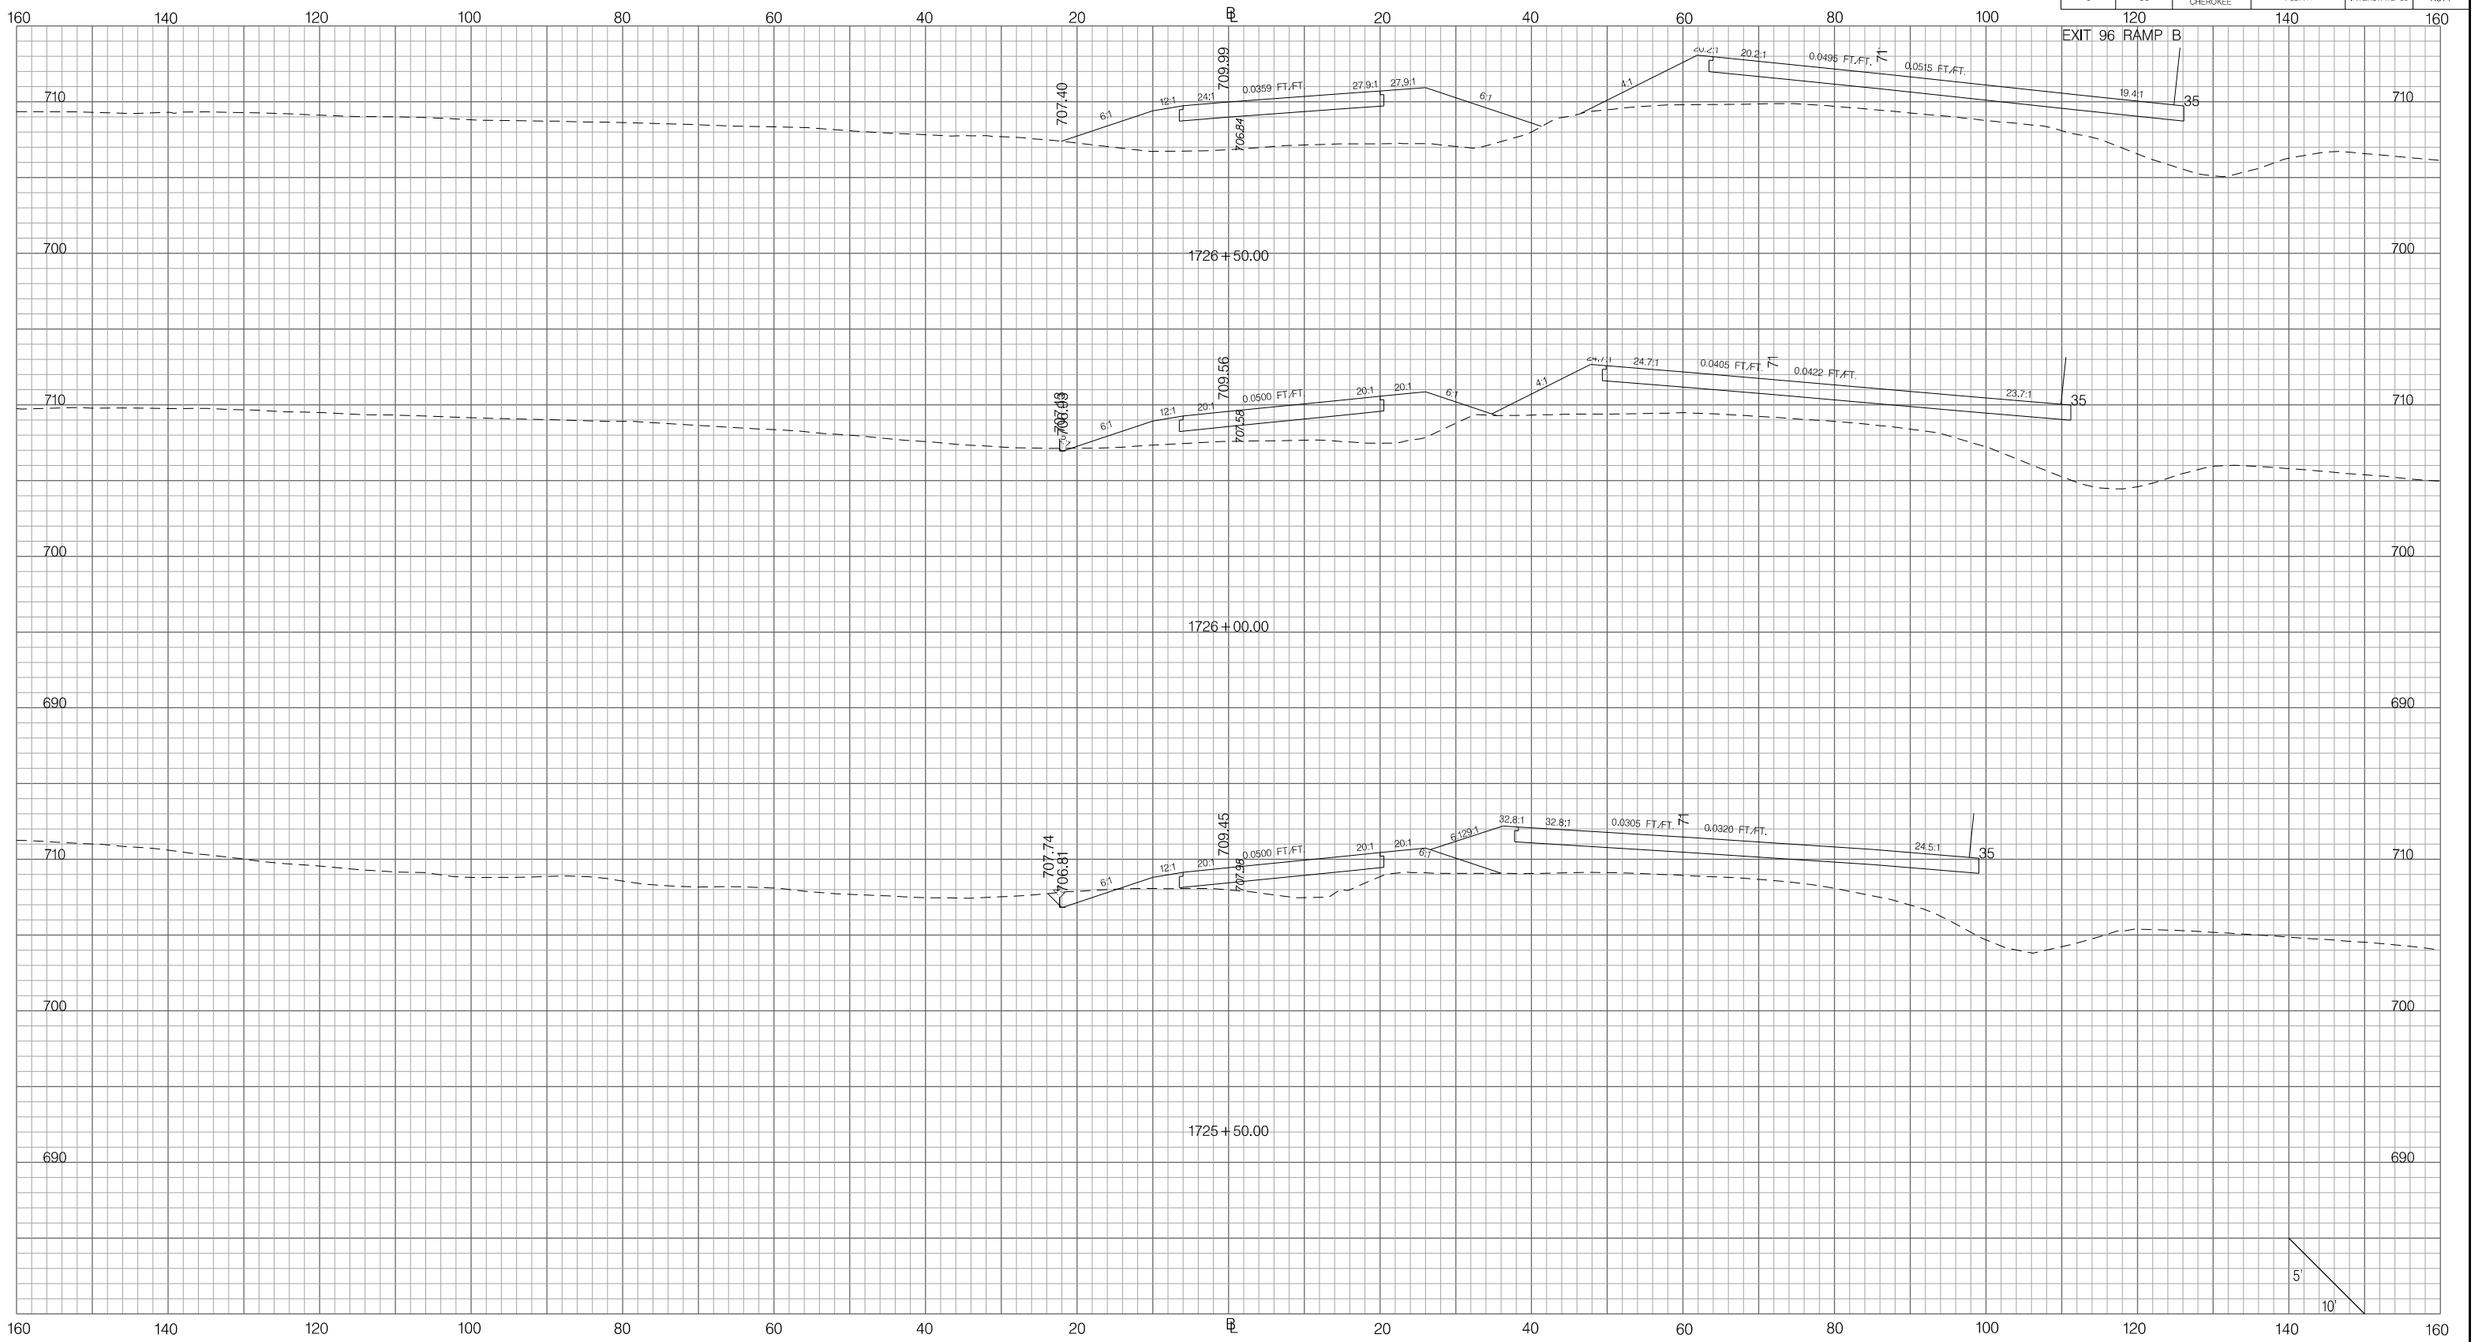

PRELIMINARY
NOT FOR CONSTRUCTION

SCALE: 1" =

REV. NO.	BY	DATE	DESCRIPTION OF REVISION
7			
6			
5			
4			
3			
2			
1			

SOUTH CAROLINA DEPARTMENT OF TRANSPORTATION
INTERSTATE 85

CROSS SECTION SHEET

INTERSTATE 85 MILE MARKER 90–97
SEGMENT C

Z:\Projects\14-60 I85 Widening Cherokee Co MM80-96\Dgn\CrossSections\CROSS SECTION SHEET FILES\PX_96RPB.dgn
6/20/2016

FED. RD. DIV. NO.	STATE	COUNTY	PROJECT ID	ROAD / ROUTE NO.	SHEET NO.
3	SC	SPARTANBURG CHEROKEE	P027114	INTERSTATE 85	X315

EXIT 96 RAMP B

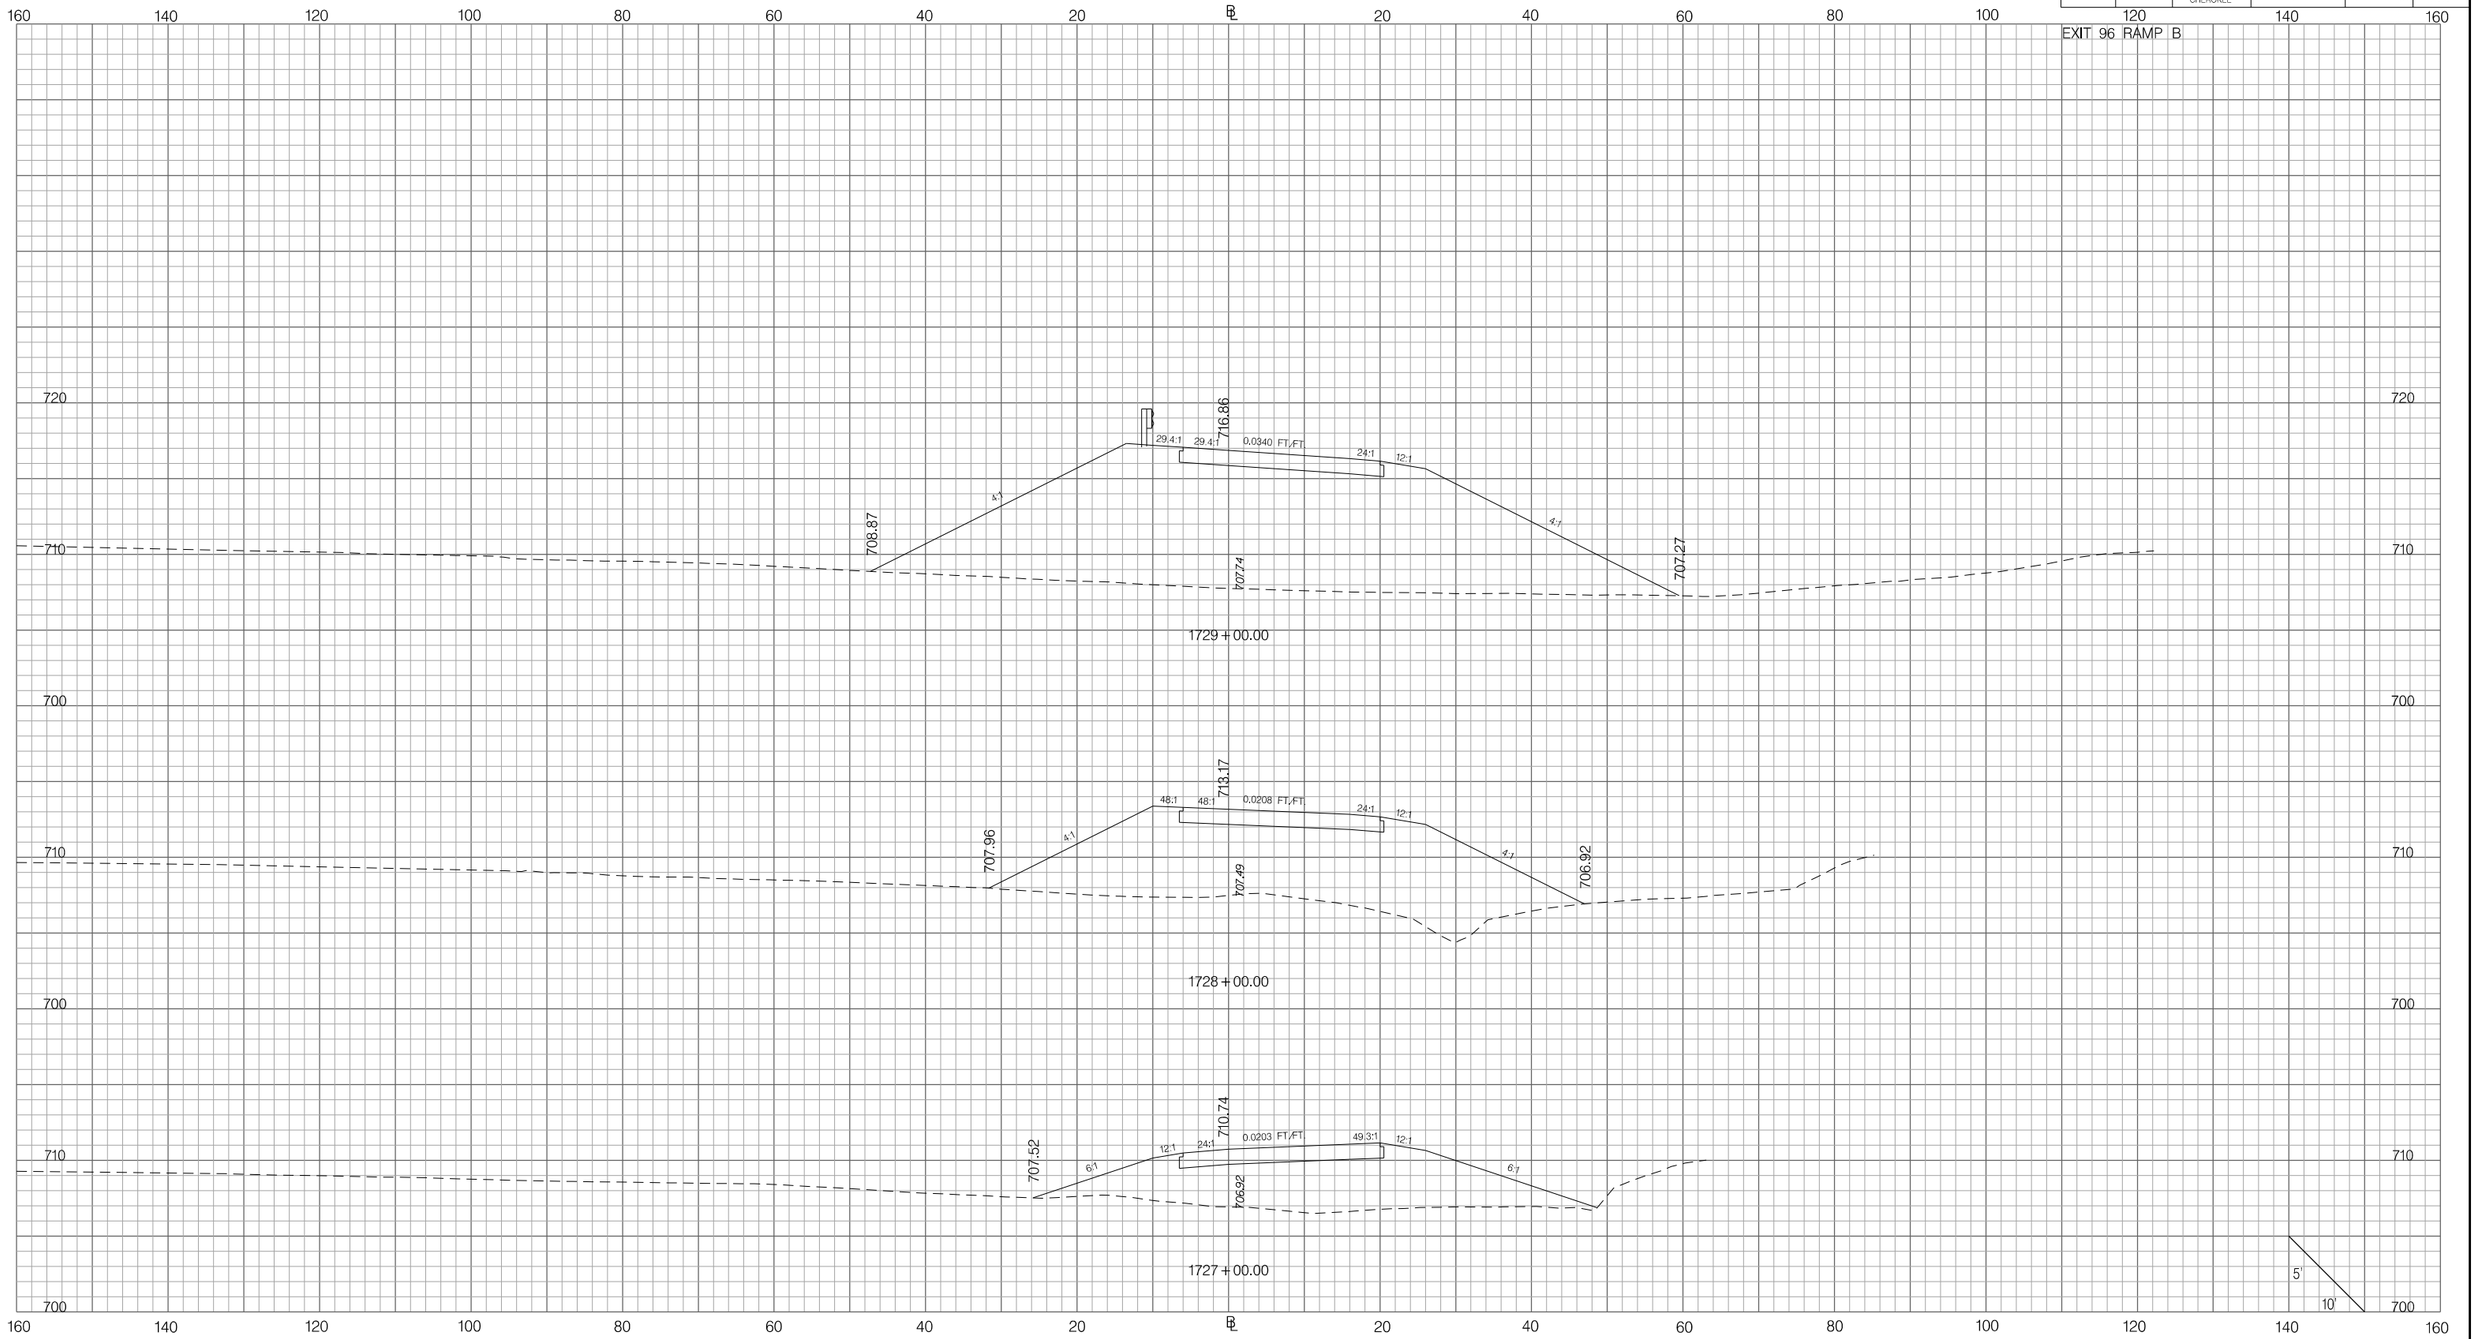

PRELIMINARY
NOT FOR CONSTRUCTION

SCALE: 1" =

REV. NO.	BY	DATE	DESCRIPTION OF REVISION
7			
6			
5			
4			
3			
2			
1			

SOUTH CAROLINA DEPARTMENT OF TRANSPORTATION
INTERSTATE 85

CROSS SECTION SHEET

INTERSTATE 85 MILE MARKER 90–97
SEGMENT C

Z:\Projects\14-60 I85 Widening Cherokee Co MM80-96\Dgn\CrossSections\CROSS SECTION SHEET FILES\PX_96RPB.dgn
6/20/2016

FED. RD. DIV. NO.	STATE	COUNTY	PROJECT ID	ROAD / ROUTE NO.	SHEET NO.
3	SC	SPARTANBURG CHEROKEE	P027114	INTERSTATE 85	X316

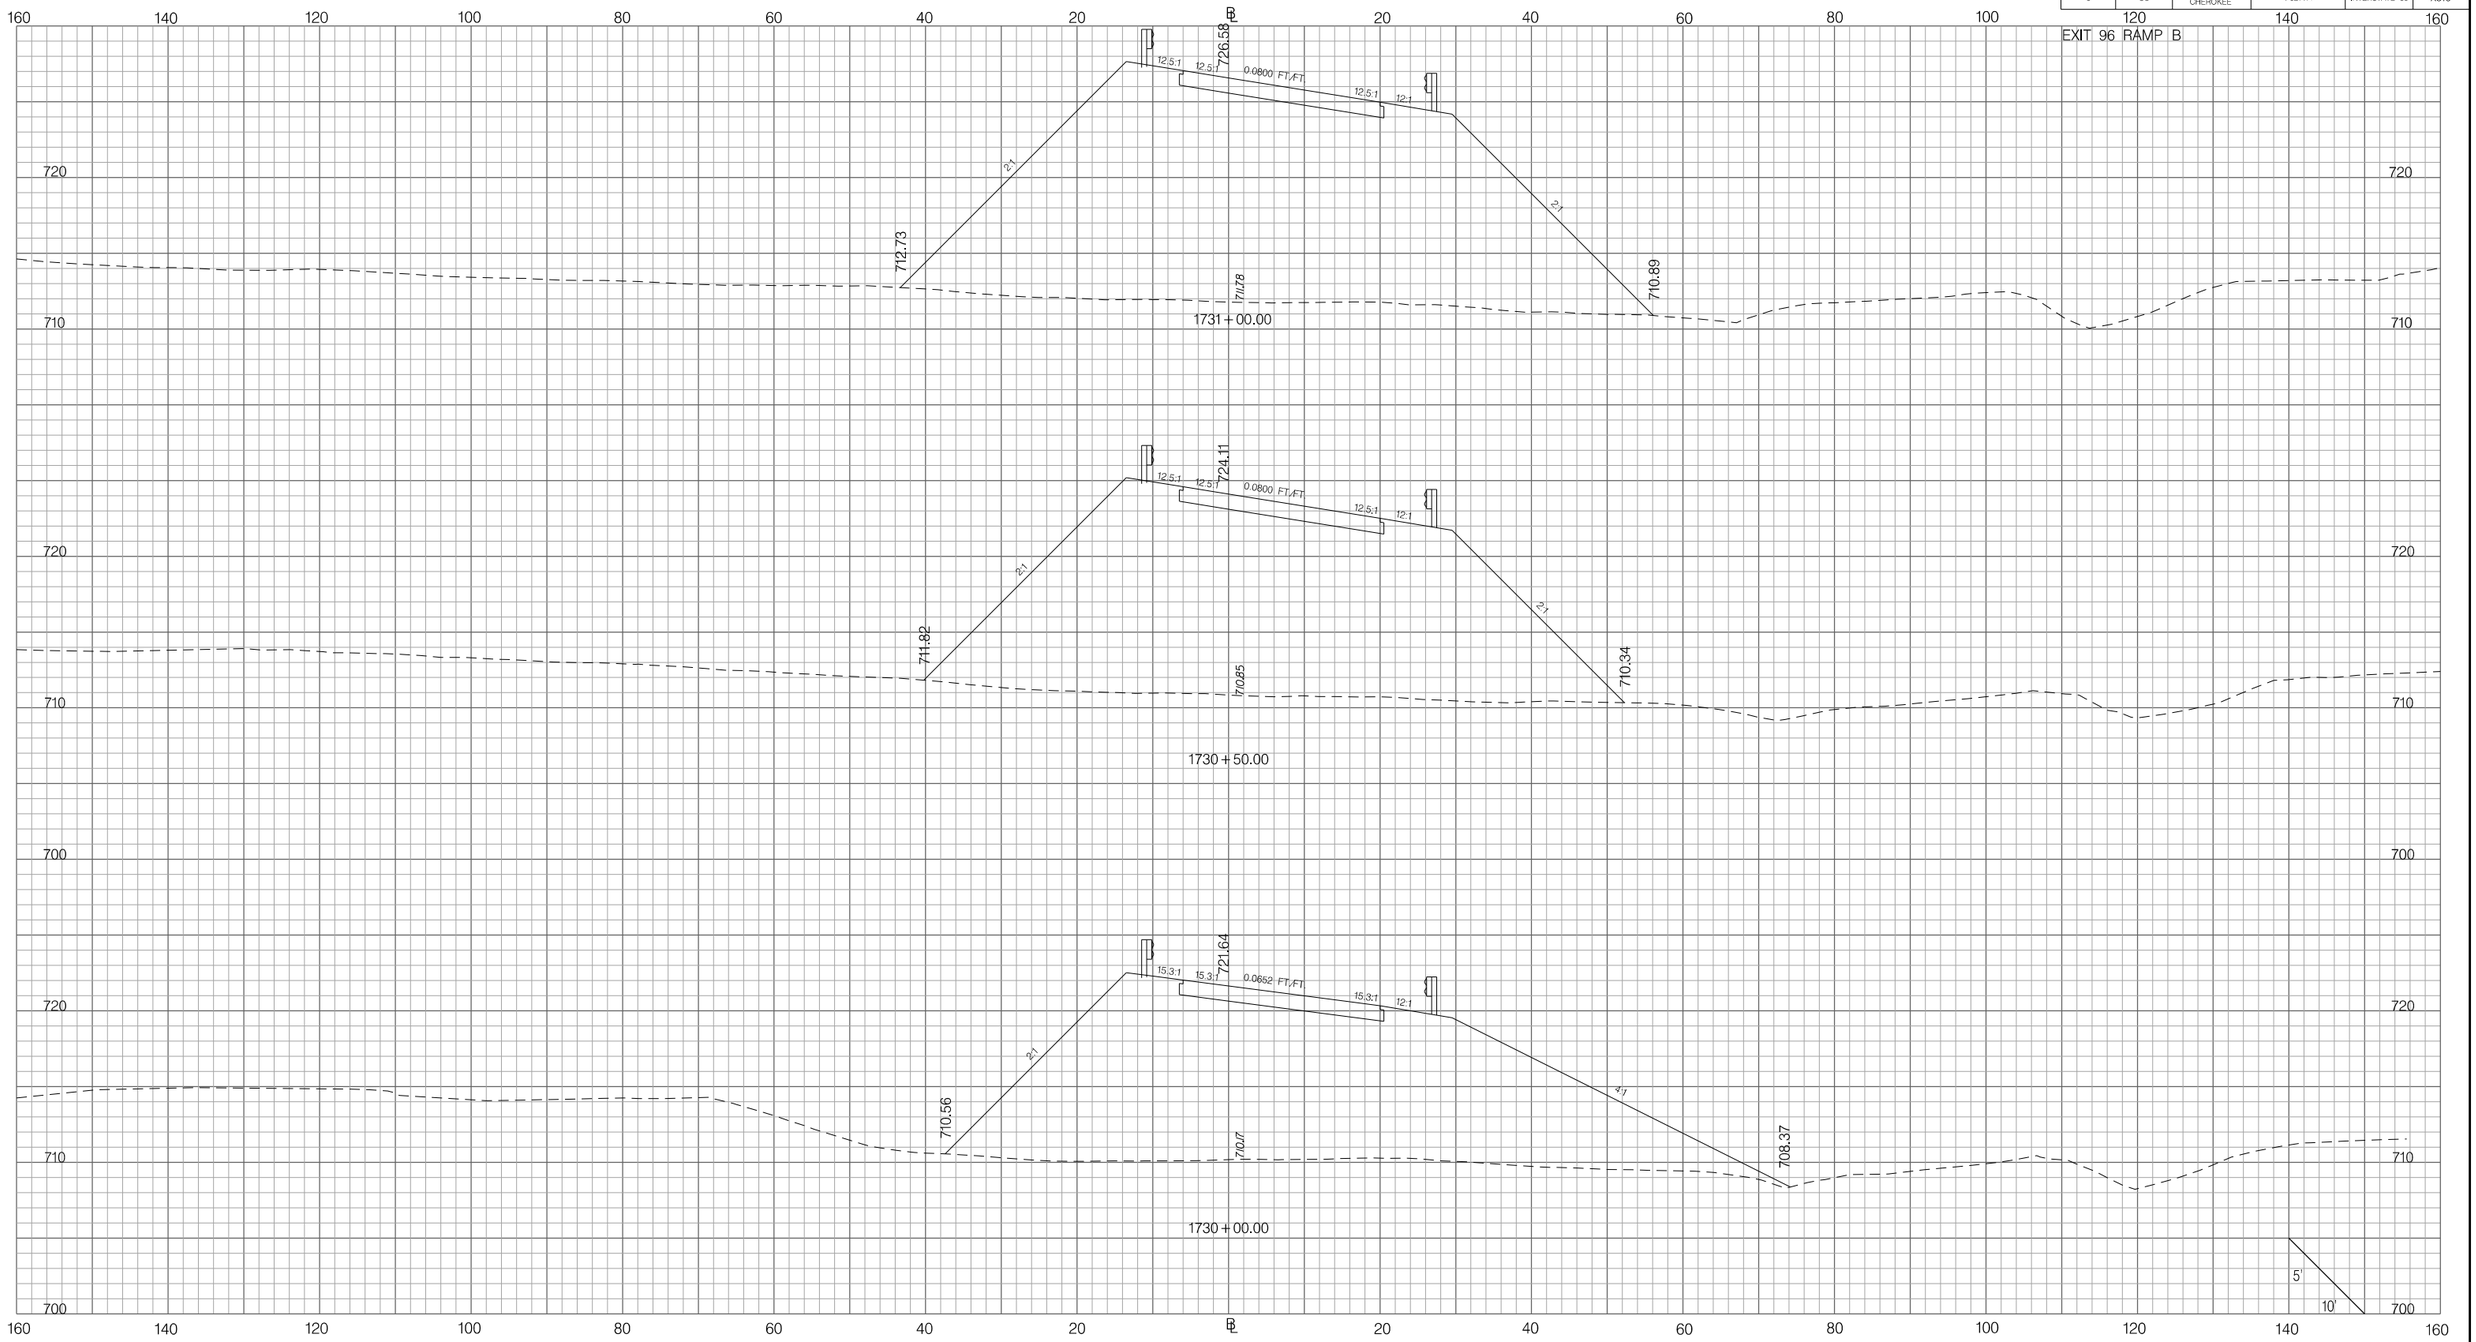

PRELIMINARY
NOT FOR CONSTRUCTION

SCALE: 1" =

REV. NO.	BY	DATE	DESCRIPTION OF REVISION
7			
6			
5			
4			
3			
2			
1			

SOUTH CAROLINA DEPARTMENT OF TRANSPORTATION
INTERSTATE 85

CROSS SECTION SHEET

INTERSTATE 85 MILE MARKER 90–97
SEGMENT C

Z:\Projects\14-60 I85 Widening Cherokee Co MM80-96\Dgn\Crosssections\CROSS SECTION SHEET FILES\PX_96RPB.dgn
6/20/2016

FED. RD. DIV. NO.	STATE	COUNTY	PROJECT ID	ROAD / ROUTE NO.	SHEET NO.
3	SC	SPARTANBURG CHEROKEE	P027114	INTERSTATE 85	X317

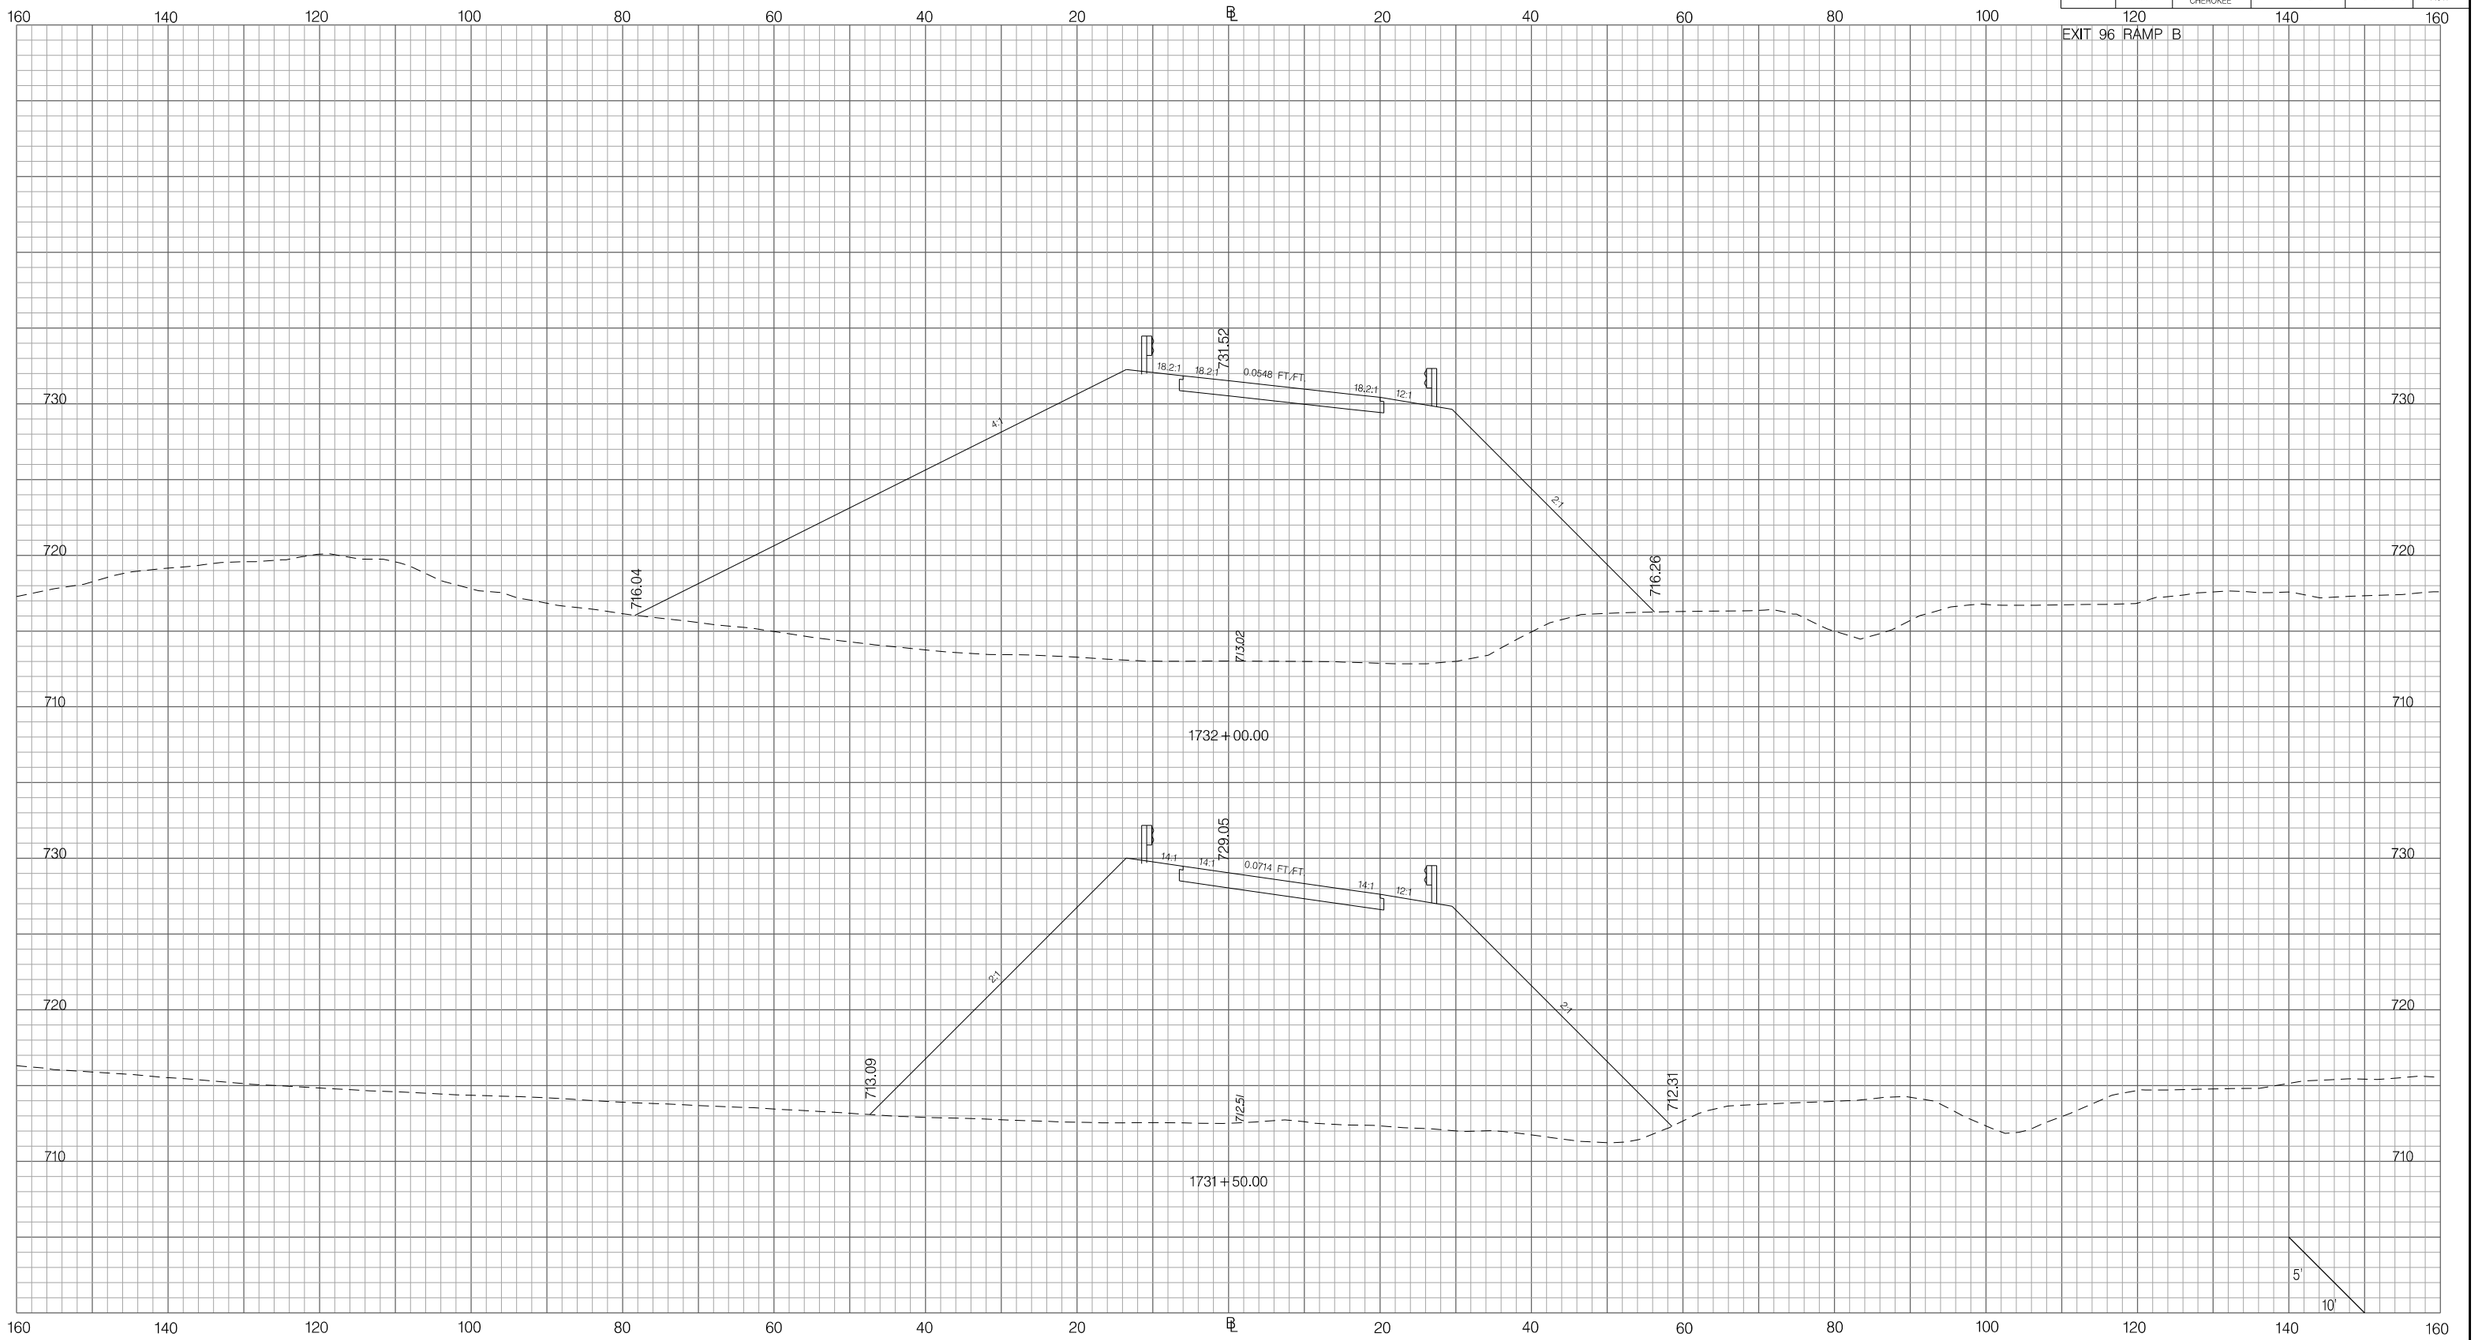

PRELIMINARY
NOT FOR CONSTRUCTION

SCALE: 1" =

REV.NO.	BY	DATE	DESCRIPTION OF REVISION
7			
6			
5			
4			
3			
2			
1			

SOUTH CAROLINA DEPARTMENT OF TRANSPORTATION
INTERSTATE 85

CROSS SECTION SHEET

INTERSTATE 85 MILE MARKER 90–97
SEGMENT C

Z:\Projects\14-60 I85 Widening Cherokee Co MM80-96\Dgn\CrossSections\CROSS SECTION SHEET FILES\PX_96RPB.dgn
6/20/2016

FED. RD. DIV. NO.	STATE	COUNTY	PROJECT ID	ROAD / ROUTE NO.	SHEET NO.
3	SC	SPARTANBURG CHEROKEE	P027114	INTERSTATE 85	X318

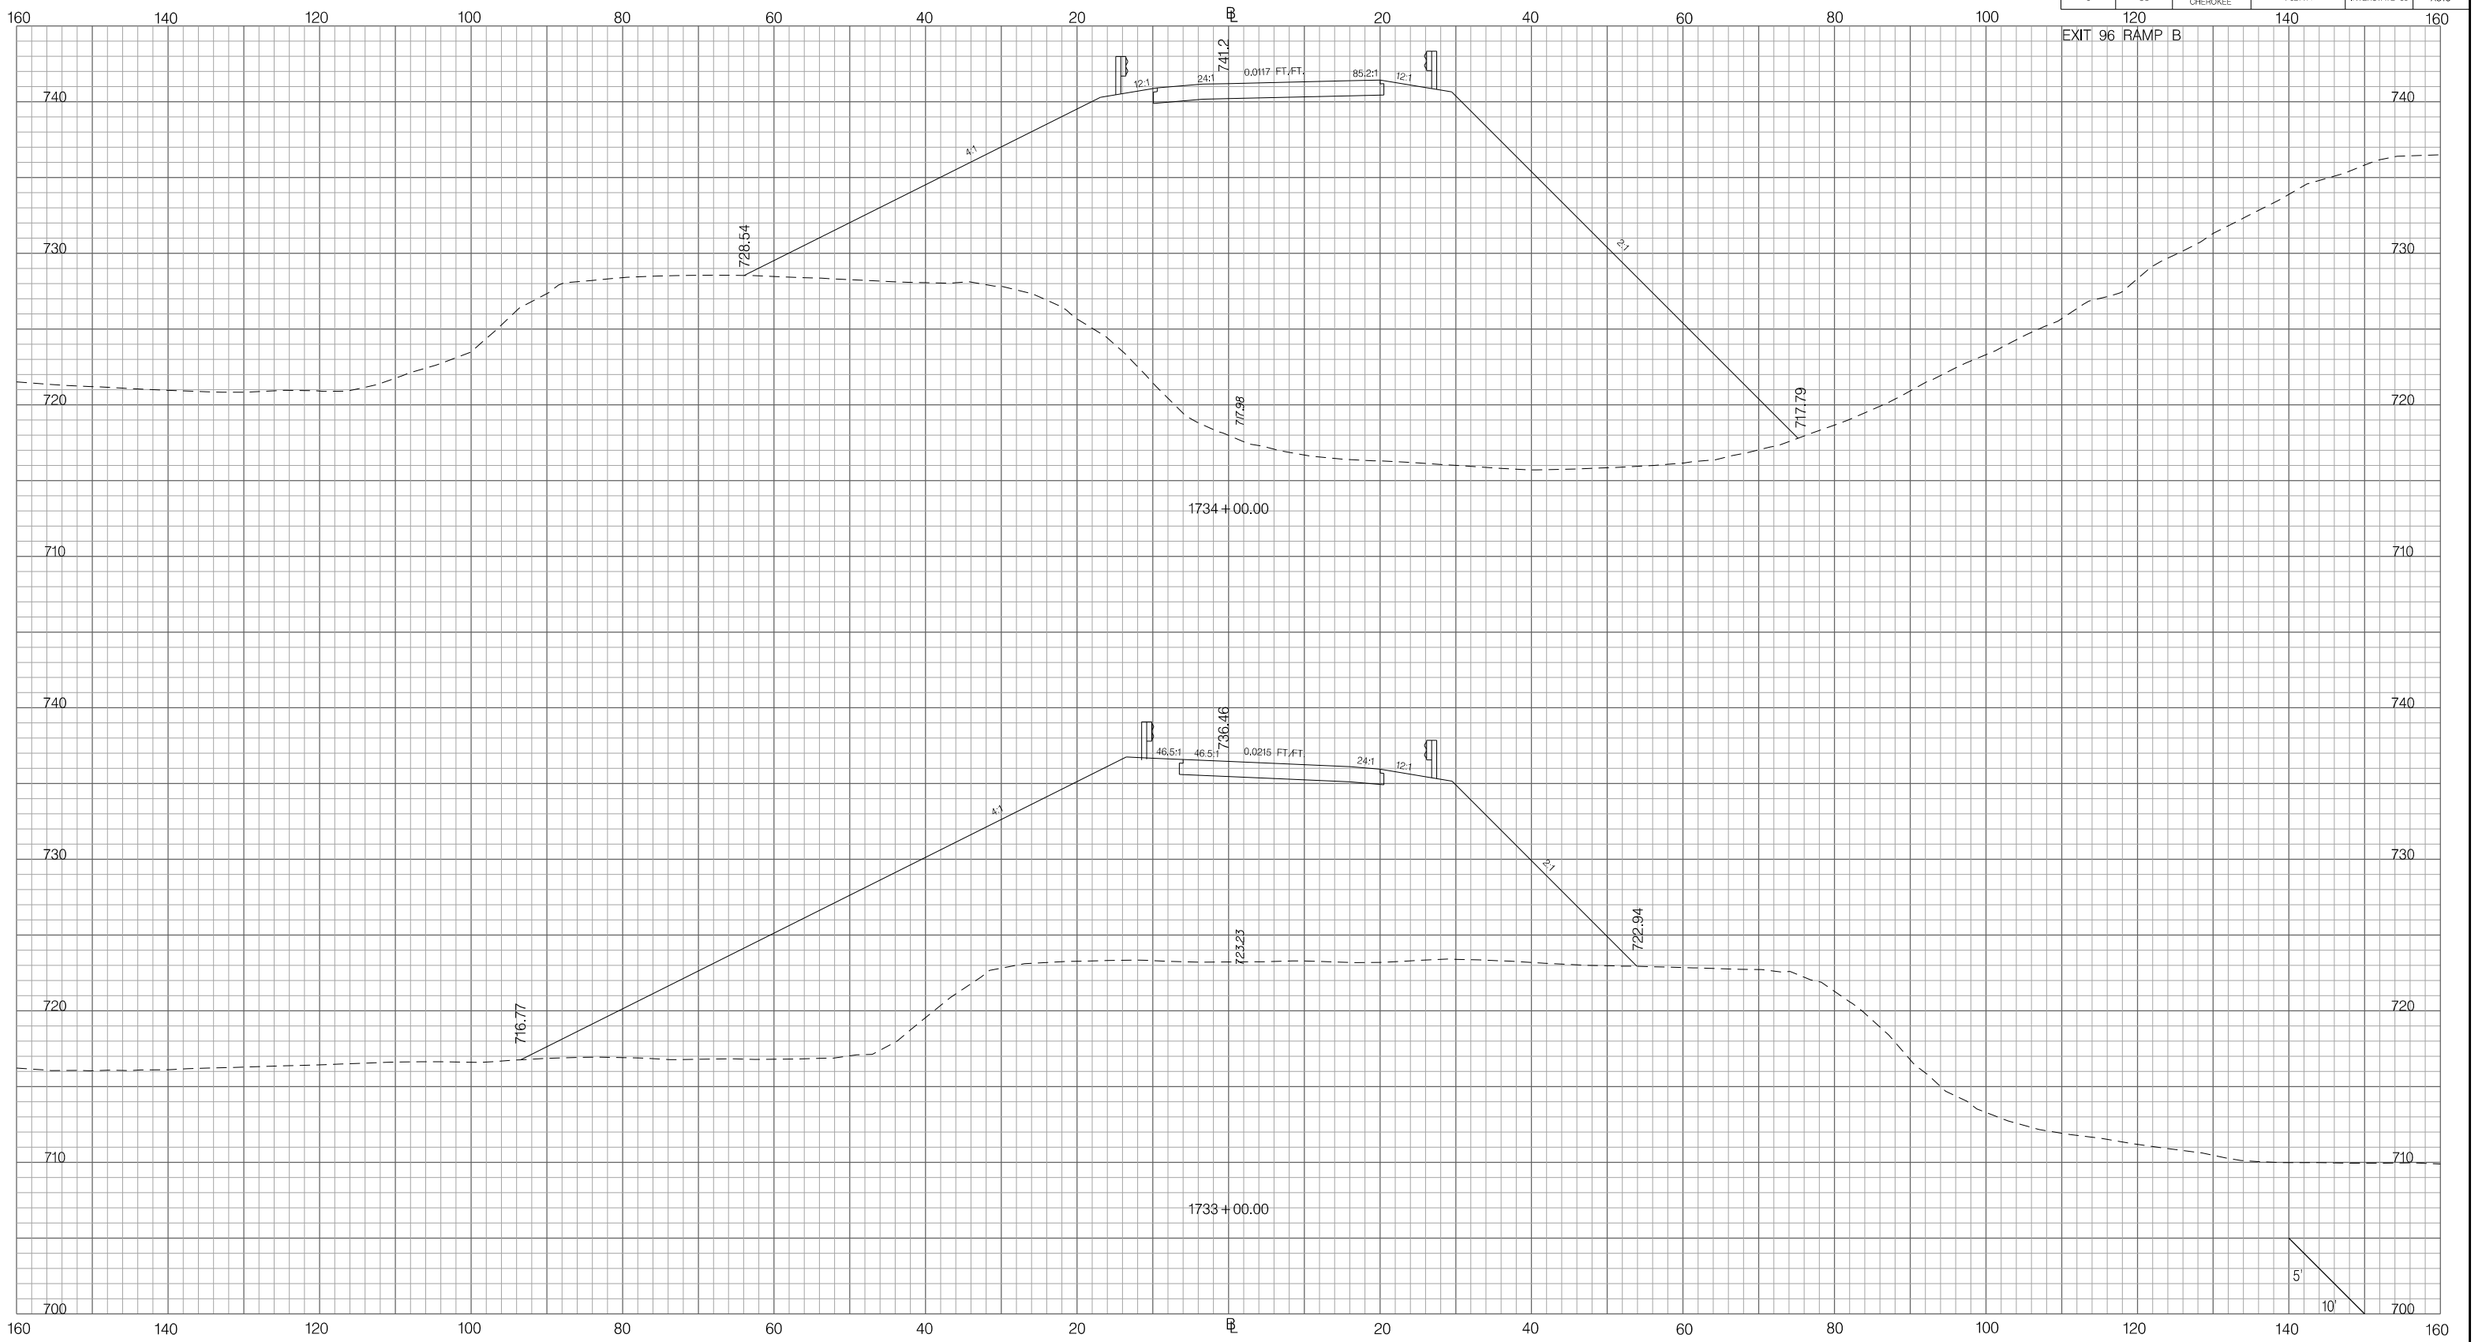

PRELIMINARY
NOT FOR CONSTRUCTION

SCALE: 1" =

REV. NO.	BY	DATE	DESCRIPTION OF REVISION
7			
6			
5			
4			
3			
2			
1			

SOUTH CAROLINA DEPARTMENT OF TRANSPORTATION
INTERSTATE 85

CROSS SECTION SHEET

INTERSTATE 85 MILE MARKER 90–97
SEGMENT C

Z:\Projects\14-60 I85 Widening Cherokee Co MM80-96\Dgn\CrossSections\CROSS SECTION SHEET FILES\PX_96RPB.dgn
6/20/2016

FED. RD. DIV. NO.	STATE	COUNTY	PROJECT ID	ROAD / ROUTE NO.	SHEET NO.
3	SC	SPARTANBURG CHEROKEE	P027114	INTERSTATE 85	X319

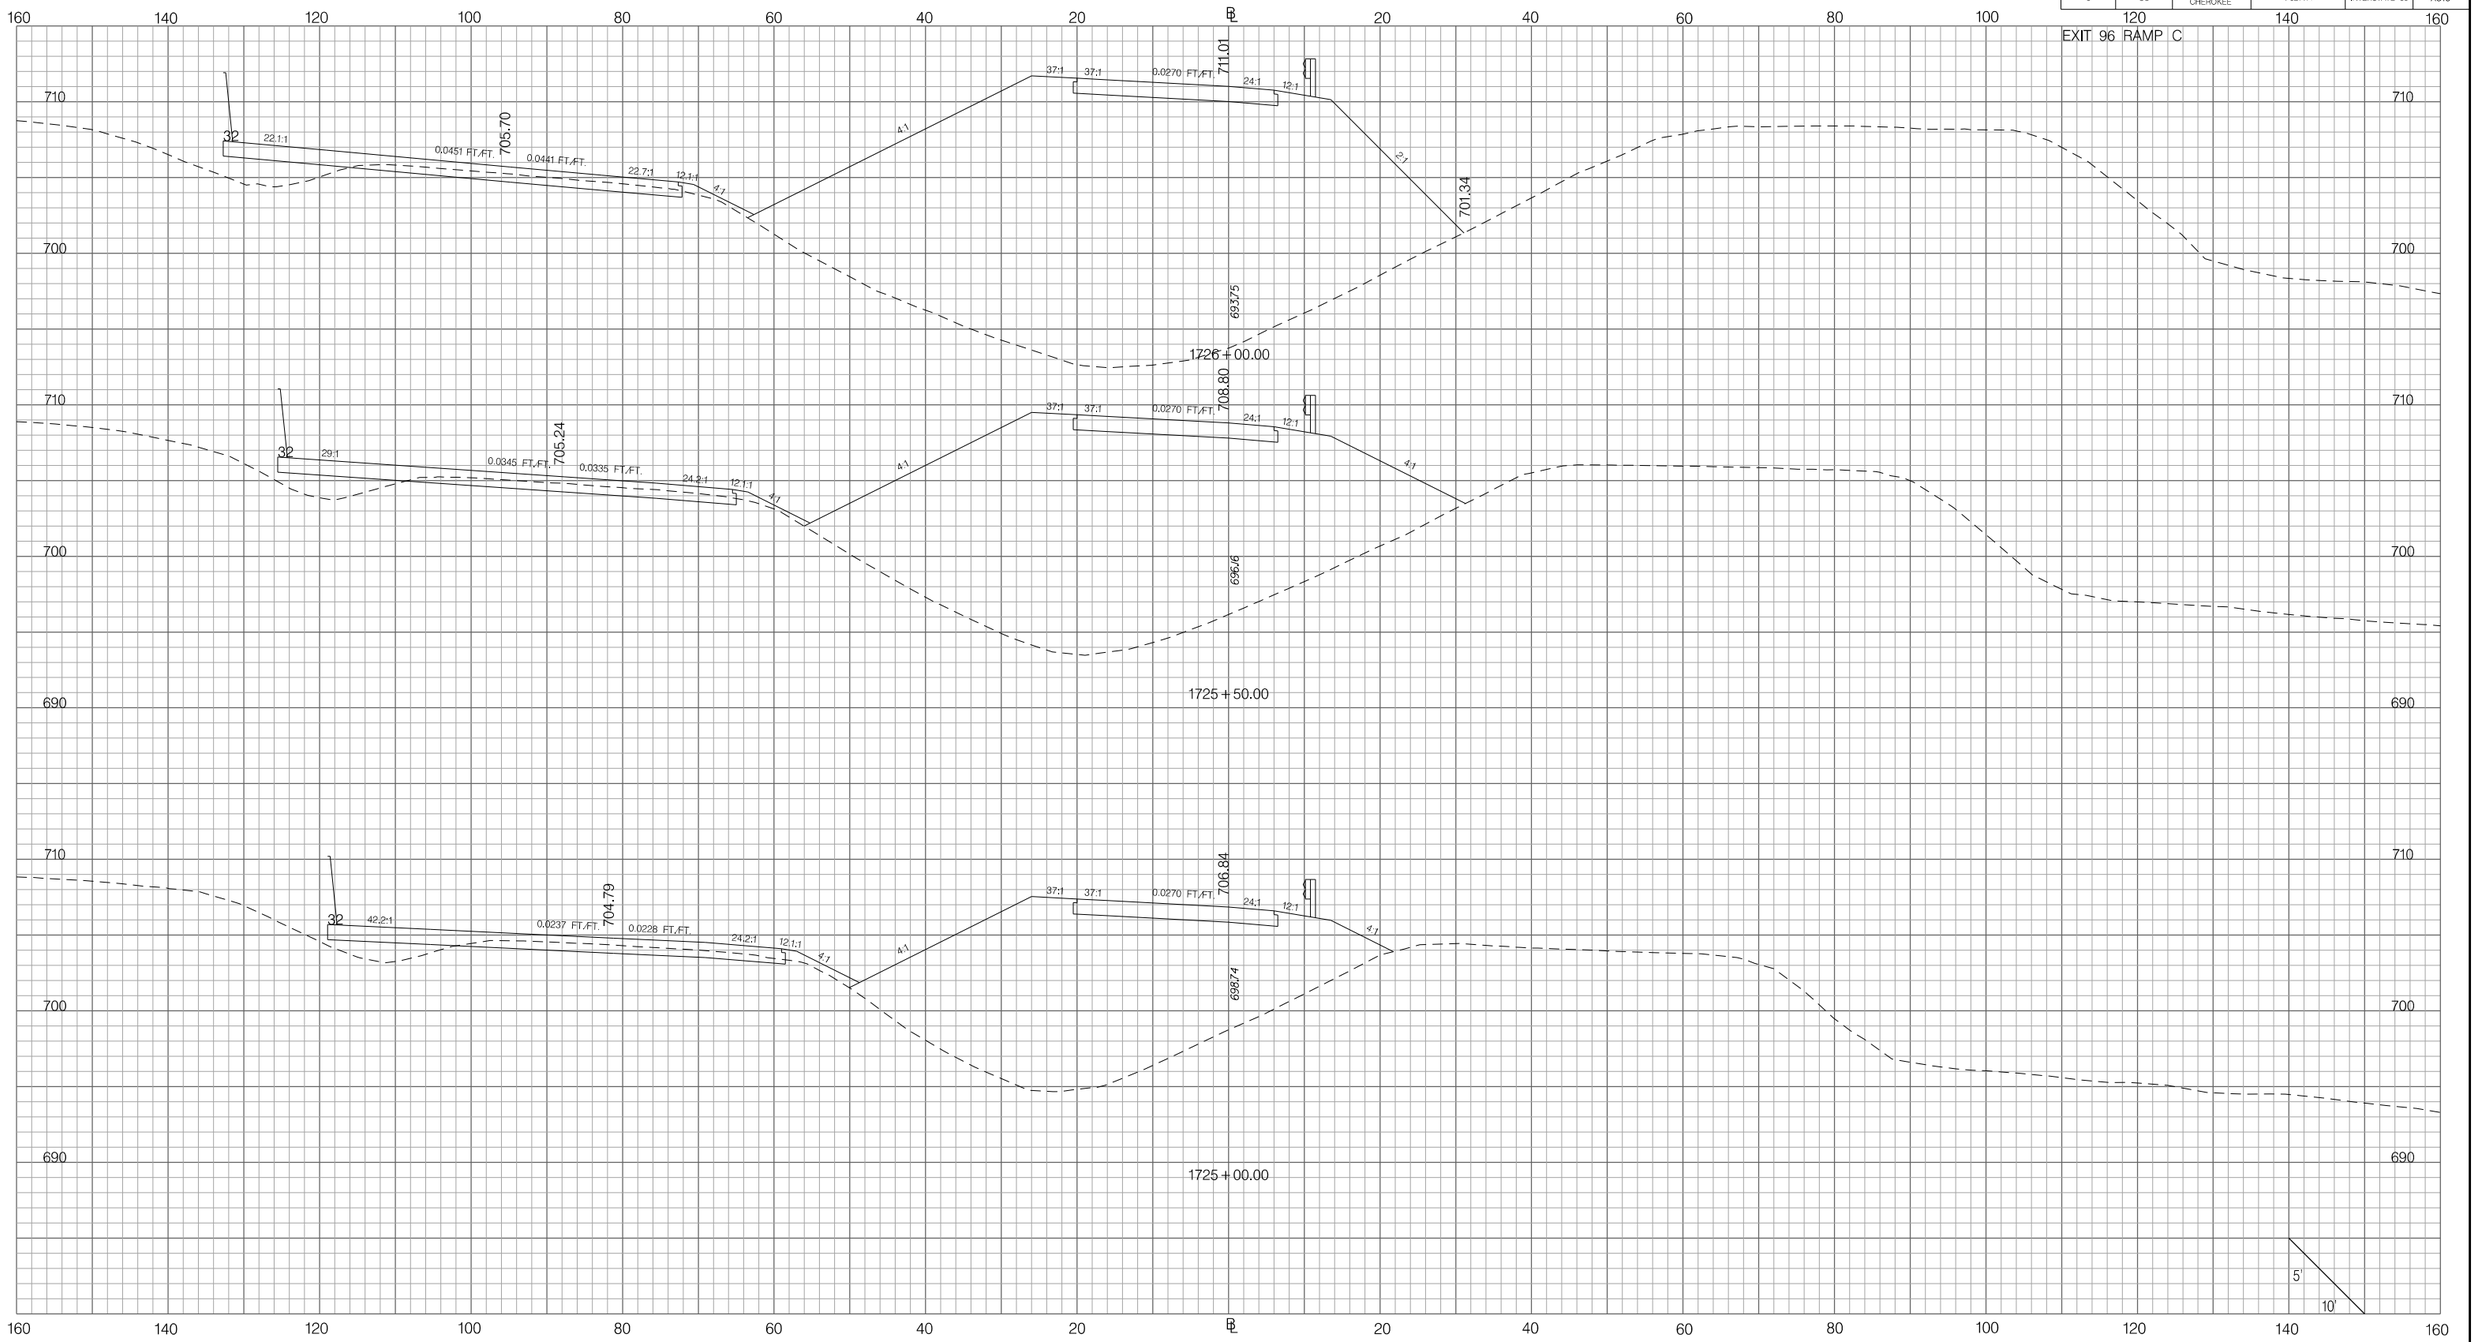

PRELIMINARY
NOT FOR CONSTRUCTION

SCALE: 1" =

REV. NO.	BY	DATE	DESCRIPTION OF REVISION
7			
6			
5			
4			
3			
2			
1			

SOUTH CAROLINA DEPARTMENT OF TRANSPORTATION
INTERSTATE 85

CROSS SECTION SHEET

INTERSTATE 85 MILE MARKER 90–97
SEGMENT C

Z:\Projects\14-60 I85 Widening Cherokee Co MM80-96\Dgn\CrossSections\CROSS SECTION SHEET FILES\PX_96RPC.dgn
6/20/2016

FED. RD. DIV. NO.	STATE	COUNTY	PROJECT ID	ROAD / ROUTE NO.	SHEET NO.
3	SC	SPARTANBURG CHEROKEE	P027114	INTERSTATE 85	X320

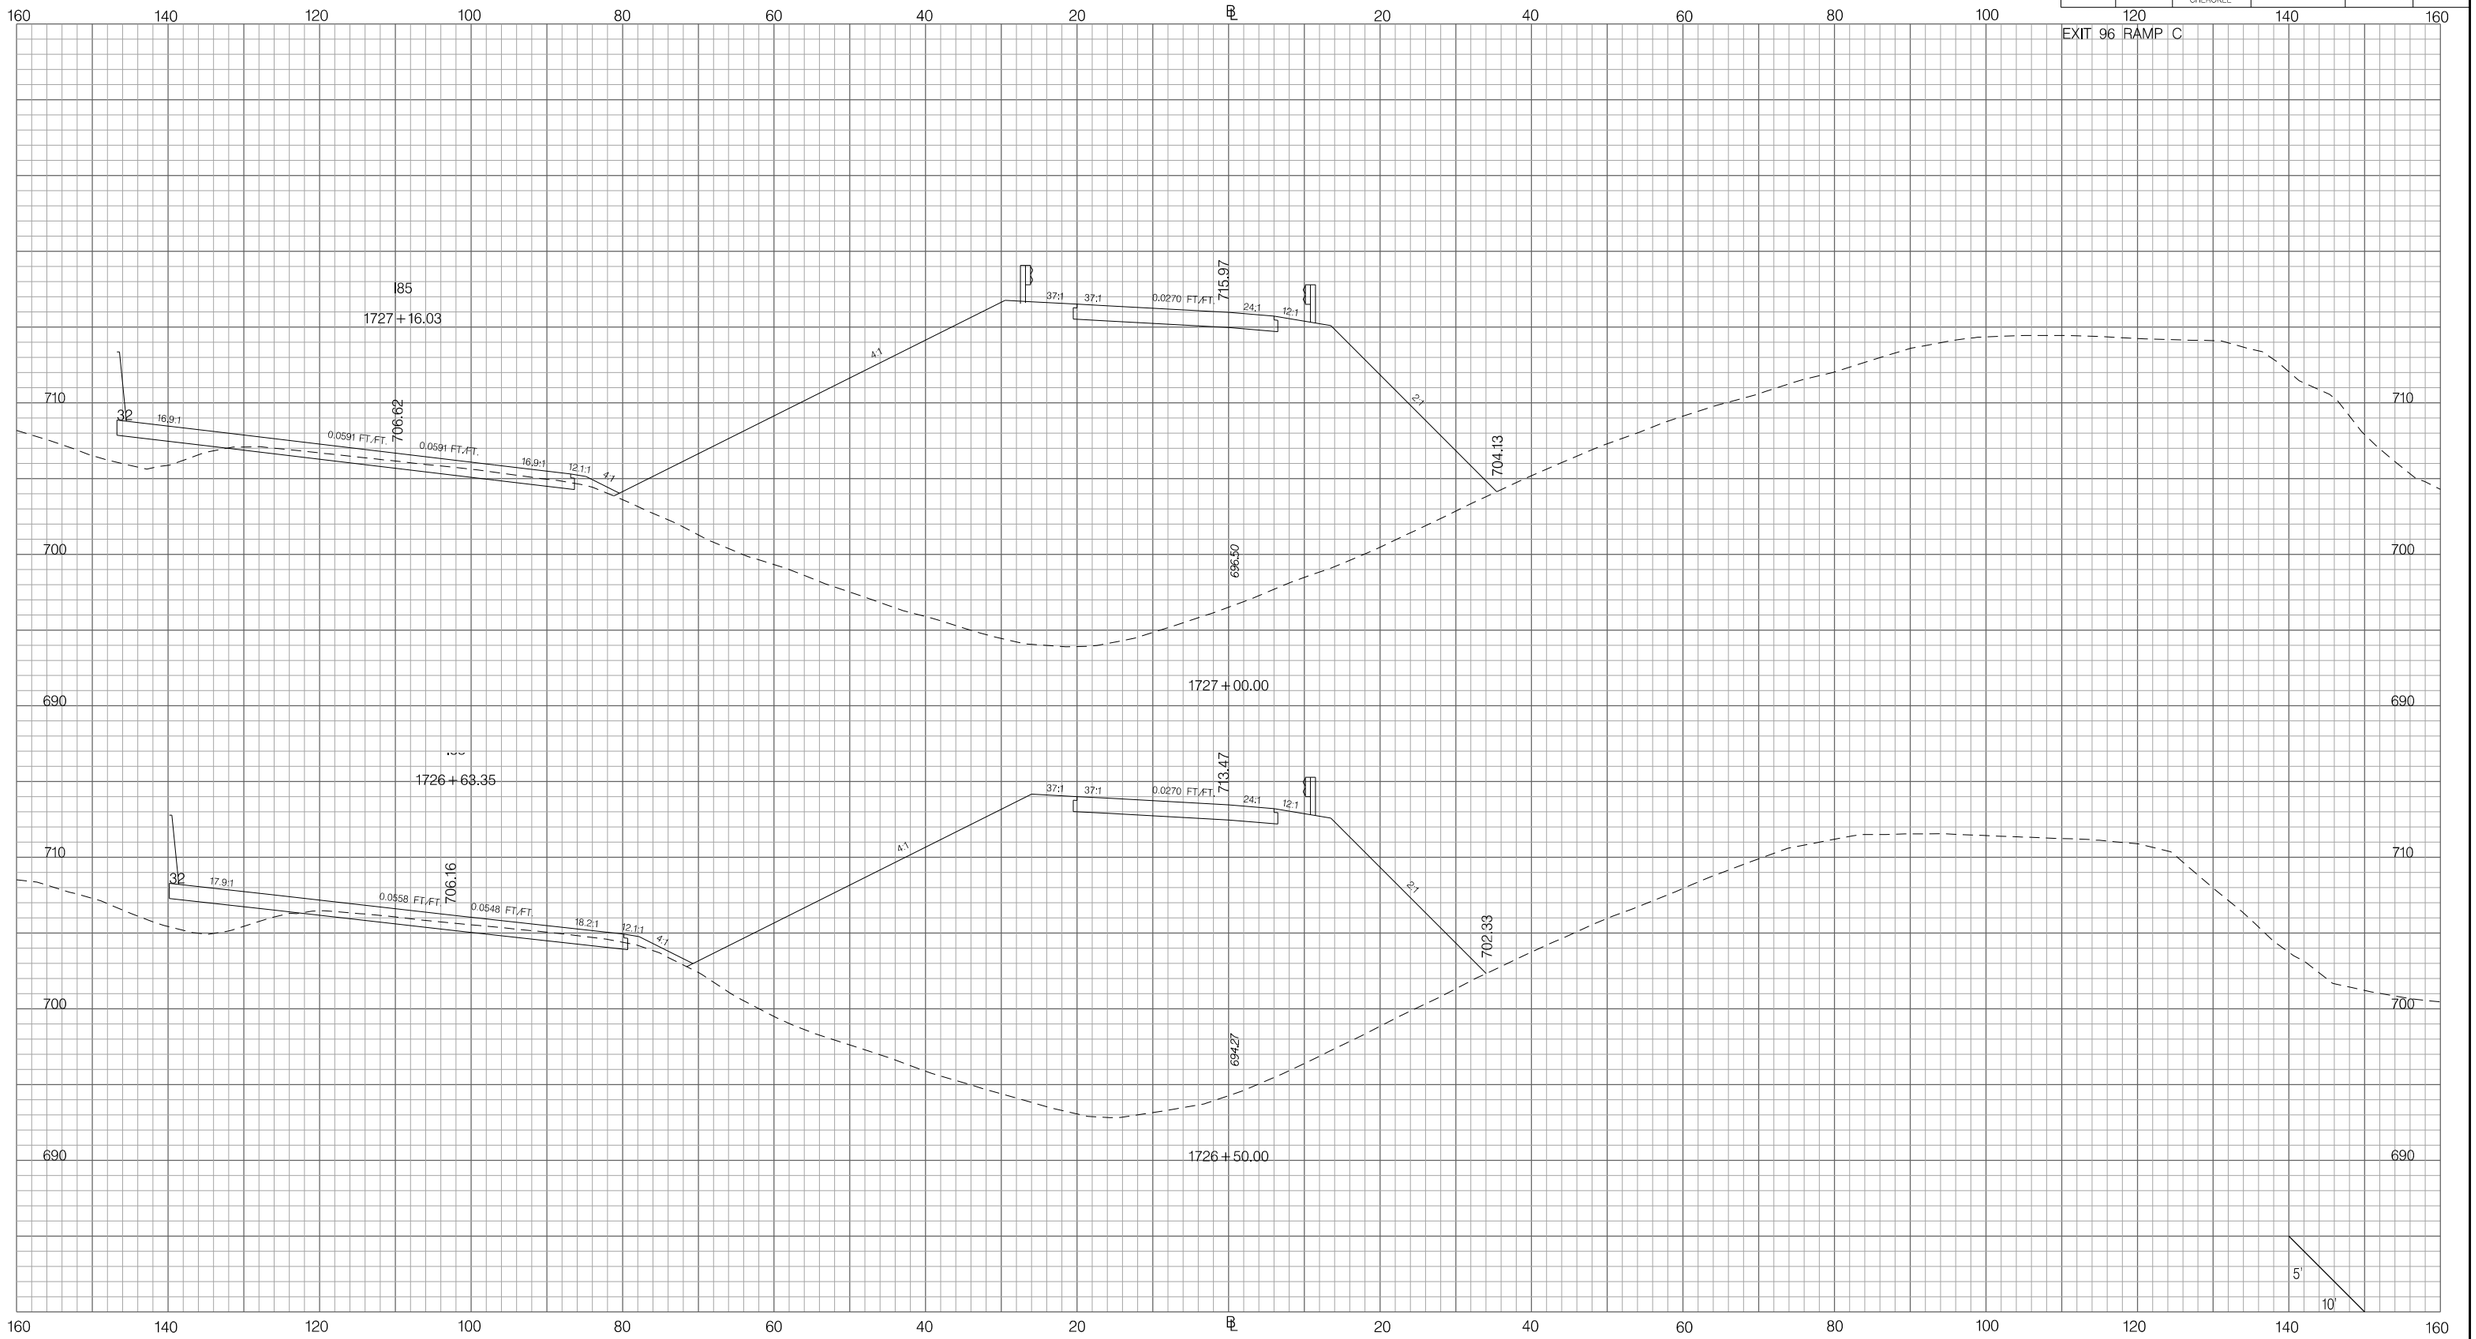

PRELIMINARY
NOT FOR CONSTRUCTION

SCALE: 1" =

REV. NO.	BY	DATE	DESCRIPTION OF REVISION
7			
6			
5			
4			
3			
2			
1			

SOUTH CAROLINA DEPARTMENT OF TRANSPORTATION
INTERSTATE 85

CROSS SECTION SHEET

INTERSTATE 85 MILE MARKER 90–97
SEGMENT C

Z:\Projects\14-60 I85 Widening Cherokee Co MM80-96\Dgn\CrossSections\CROSS SECTION SHEET FILES\PX_96RPC.dgn
6/20/2016

FED. RD. DIV. NO.	STATE	COUNTY	PROJECT ID	ROAD / ROUTE NO.	SHEET NO.
3	SC	SPARTANBURG CHEROKEE	P027114	INTERSTATE 85	X321

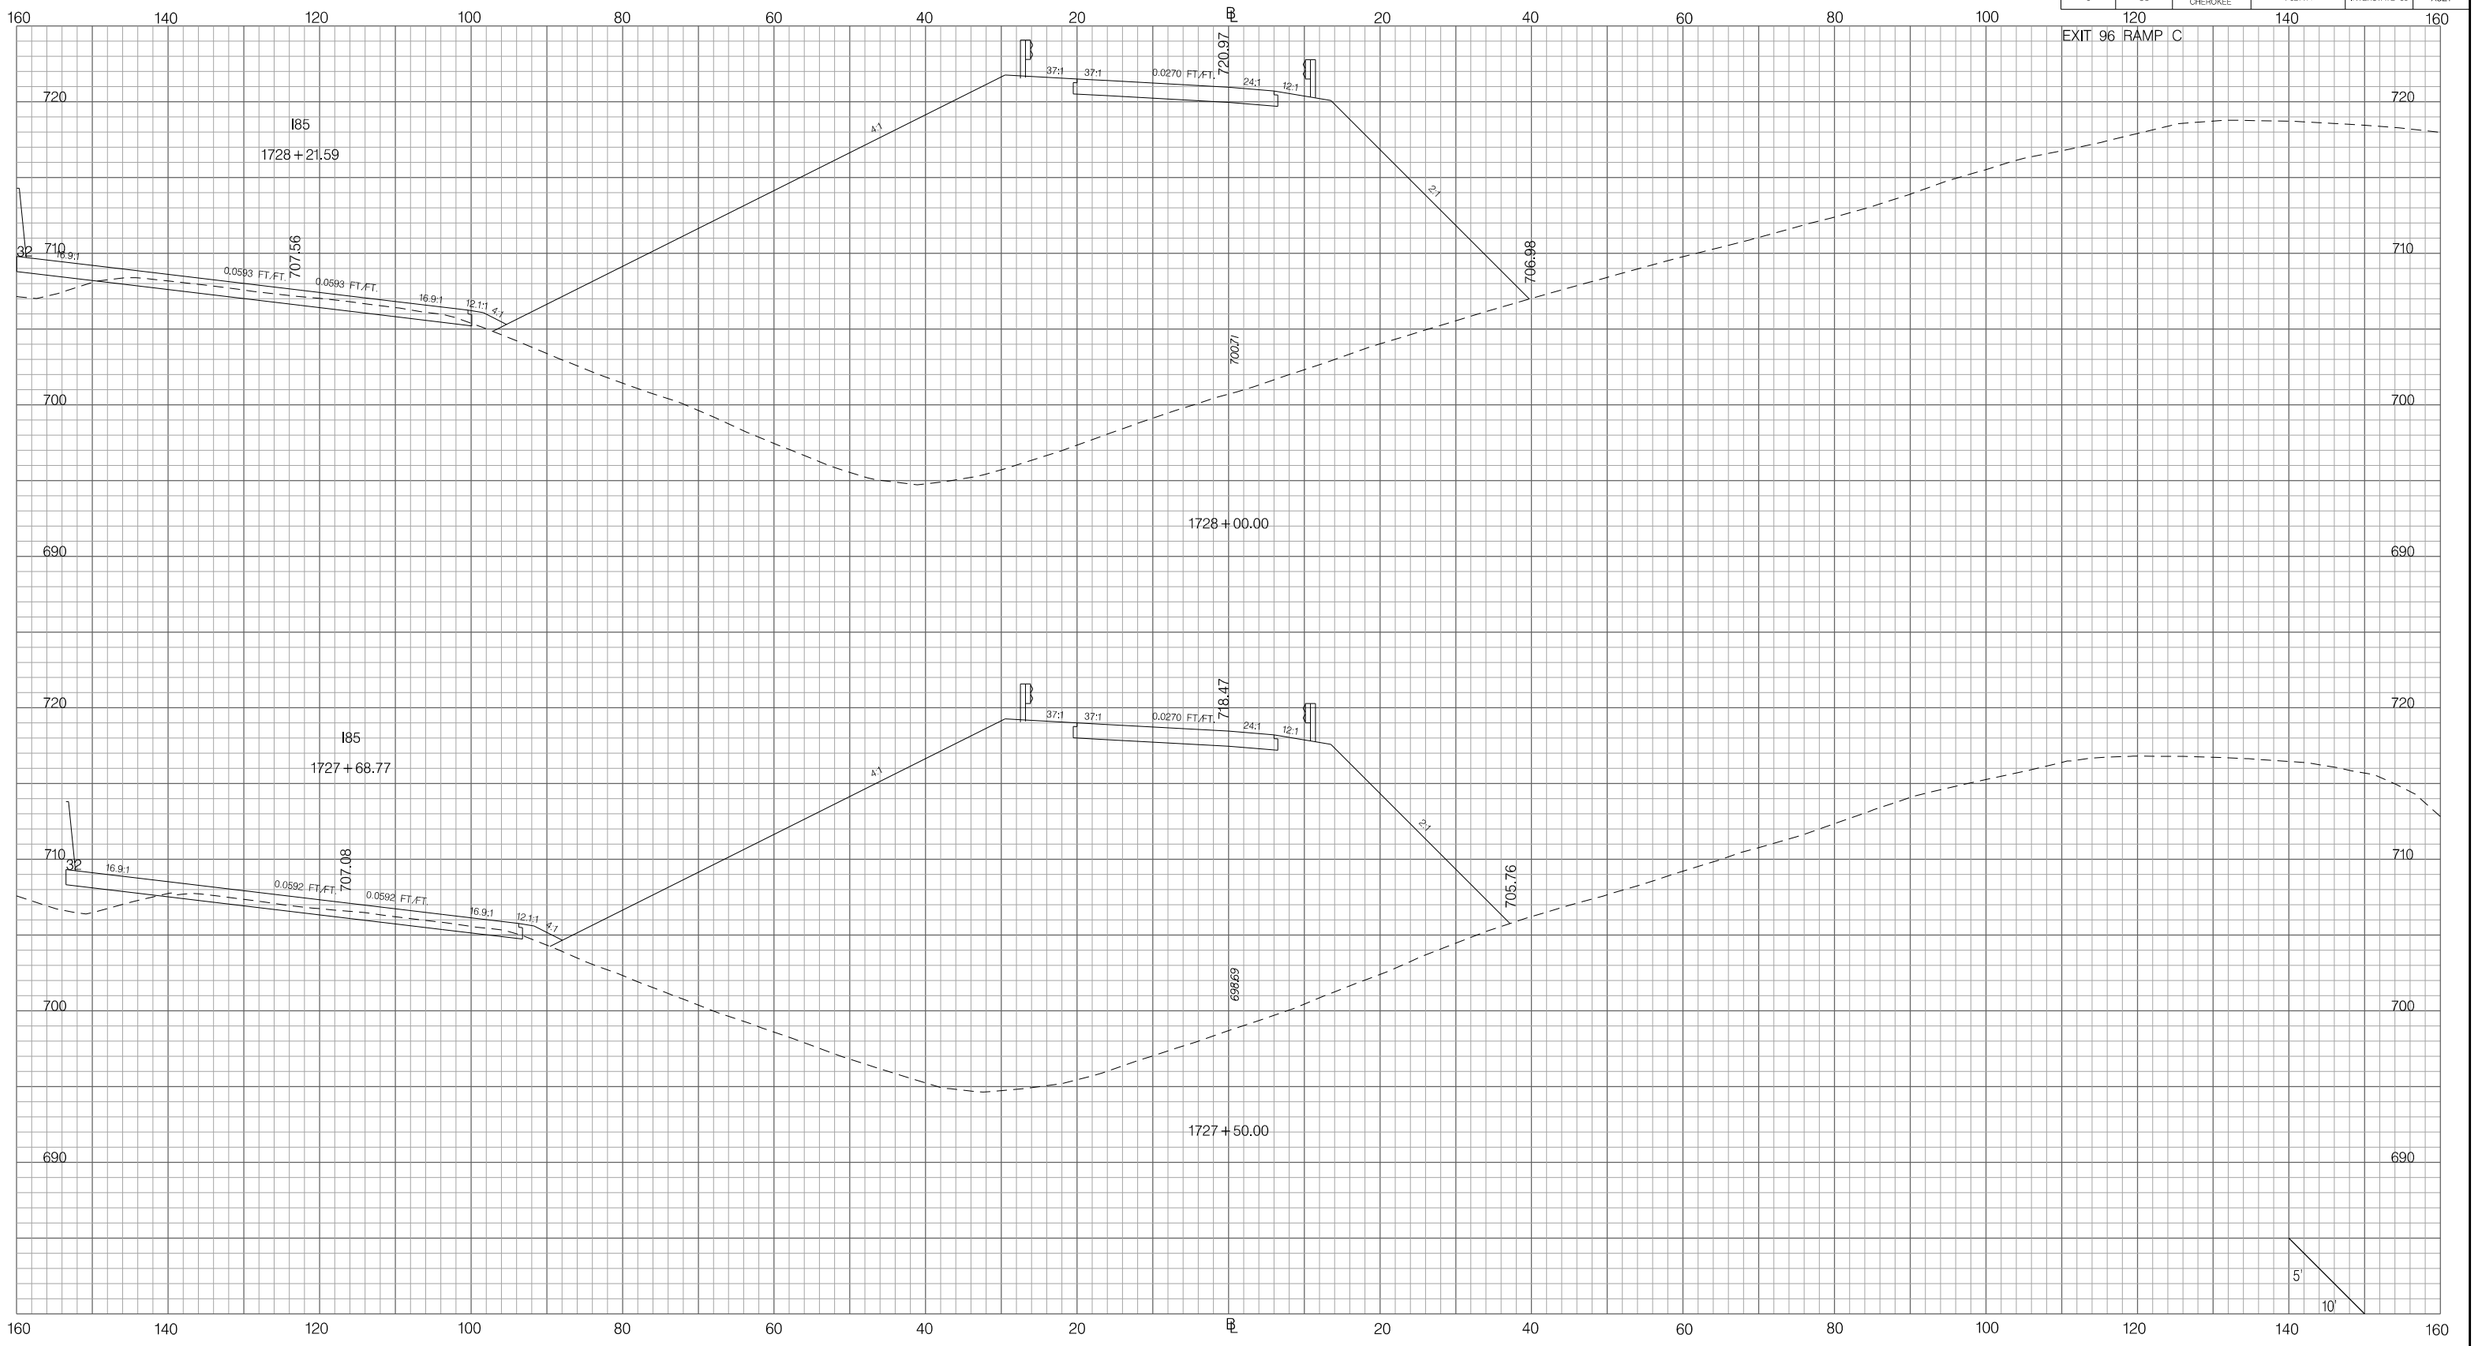

PRELIMINARY
NOT FOR CONSTRUCTION

SCALE: 1" =

REV. NO.	BY	DATE	DESCRIPTION OF REVISION
7			
6			
5			
4			
3			
2			
1			

SOUTH CAROLINA DEPARTMENT OF TRANSPORTATION
INTERSTATE 85

CROSS SECTION SHEET

INTERSTATE 85 MILE MARKER 90–97
SEGMENT C

Z:\Projects\14-60 I85 Widening Cherokee Co MM80-96\Dgn\CrossSections\CROSS SECTION SHEET FILES\PX_96RPC.dgn
6/20/2016

FED. RD. DIV. NO.	STATE	COUNTY	PROJECT ID	ROAD / ROUTE NO.	SHEET NO.
3	SC	SPARTANBURG CHEROKEE	P027114	INTERSTATE 85	X322

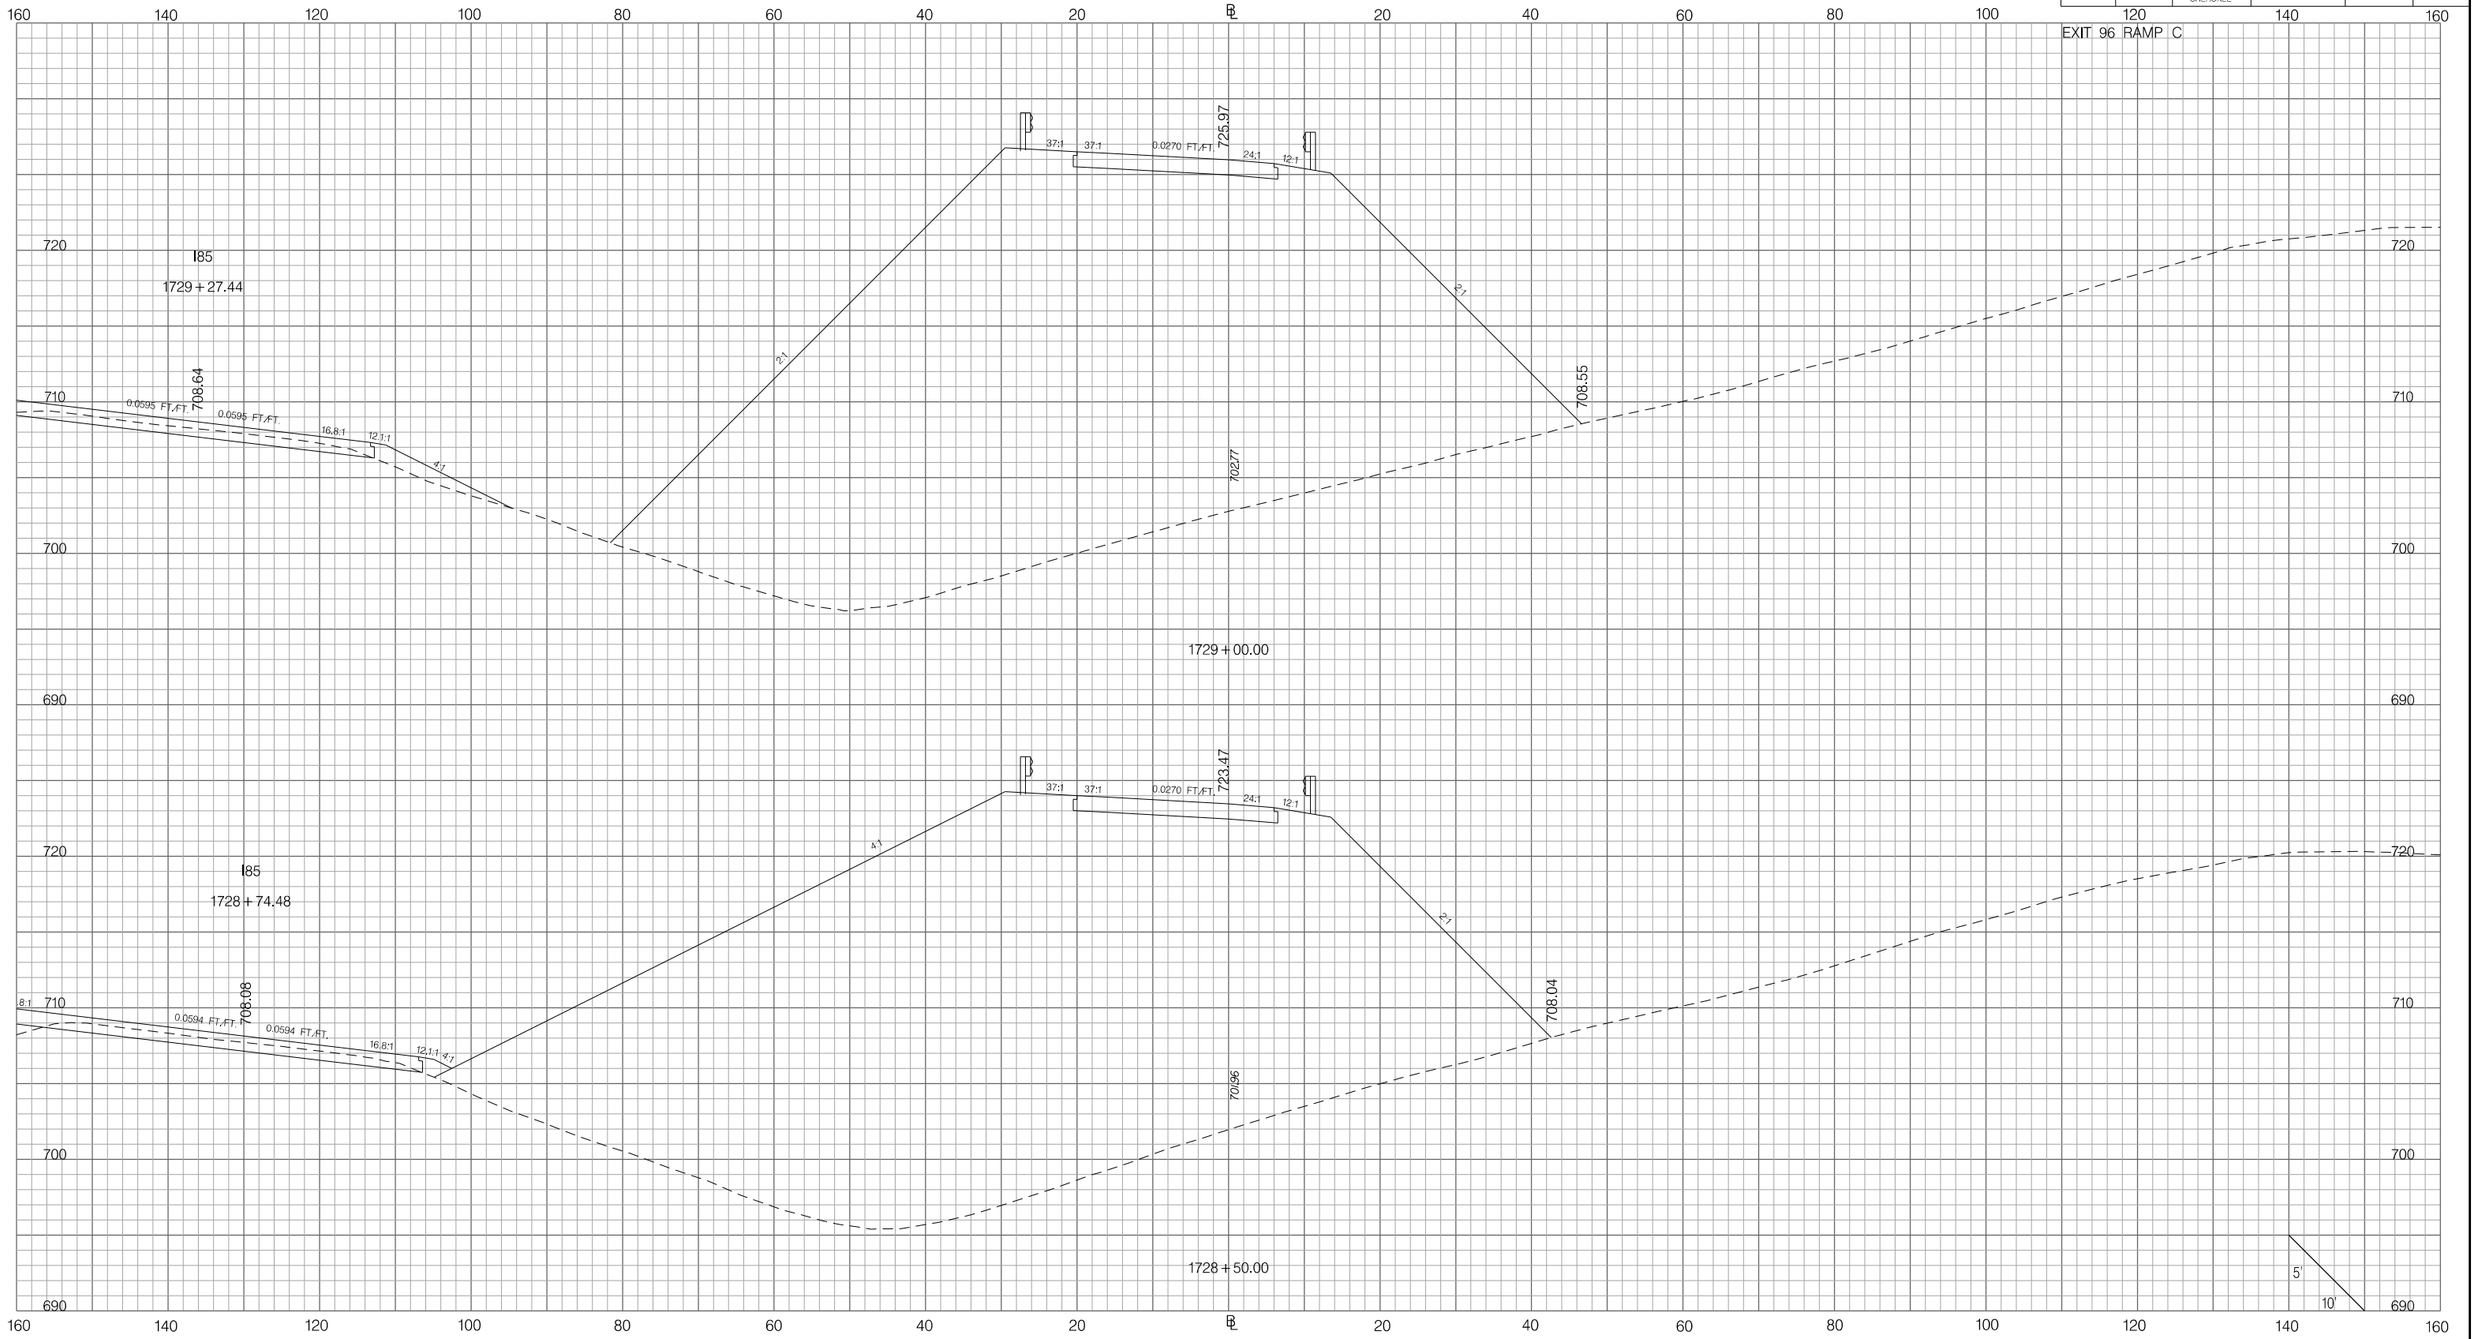

PRELIMINARY
NOT FOR CONSTRUCTION

SCALE: 1" =

REV. NO.	BY	DATE	DESCRIPTION OF REVISION
7			
6			
5			
4			
3			
2			
1			

SOUTH CAROLINA DEPARTMENT OF TRANSPORTATION
INTERSTATE 85

CROSS SECTION SHEET

INTERSTATE 85 MILE MARKER 90–97
SEGMENT C

Z:\Projects\14-60 I85 Widening Cherokee Co MM80-96\Dgn\CrossSections\CROSS SECTION SHEET FILES\PX_96RPC.dgn
6/20/2016

FED. RD. DIV. NO.	STATE	COUNTY	PROJECT ID	ROAD / ROUTE NO.	SHEET NO.
3	SC	SPARTANBURG CHEROKEE	P027114	INTERSTATE 85	X323

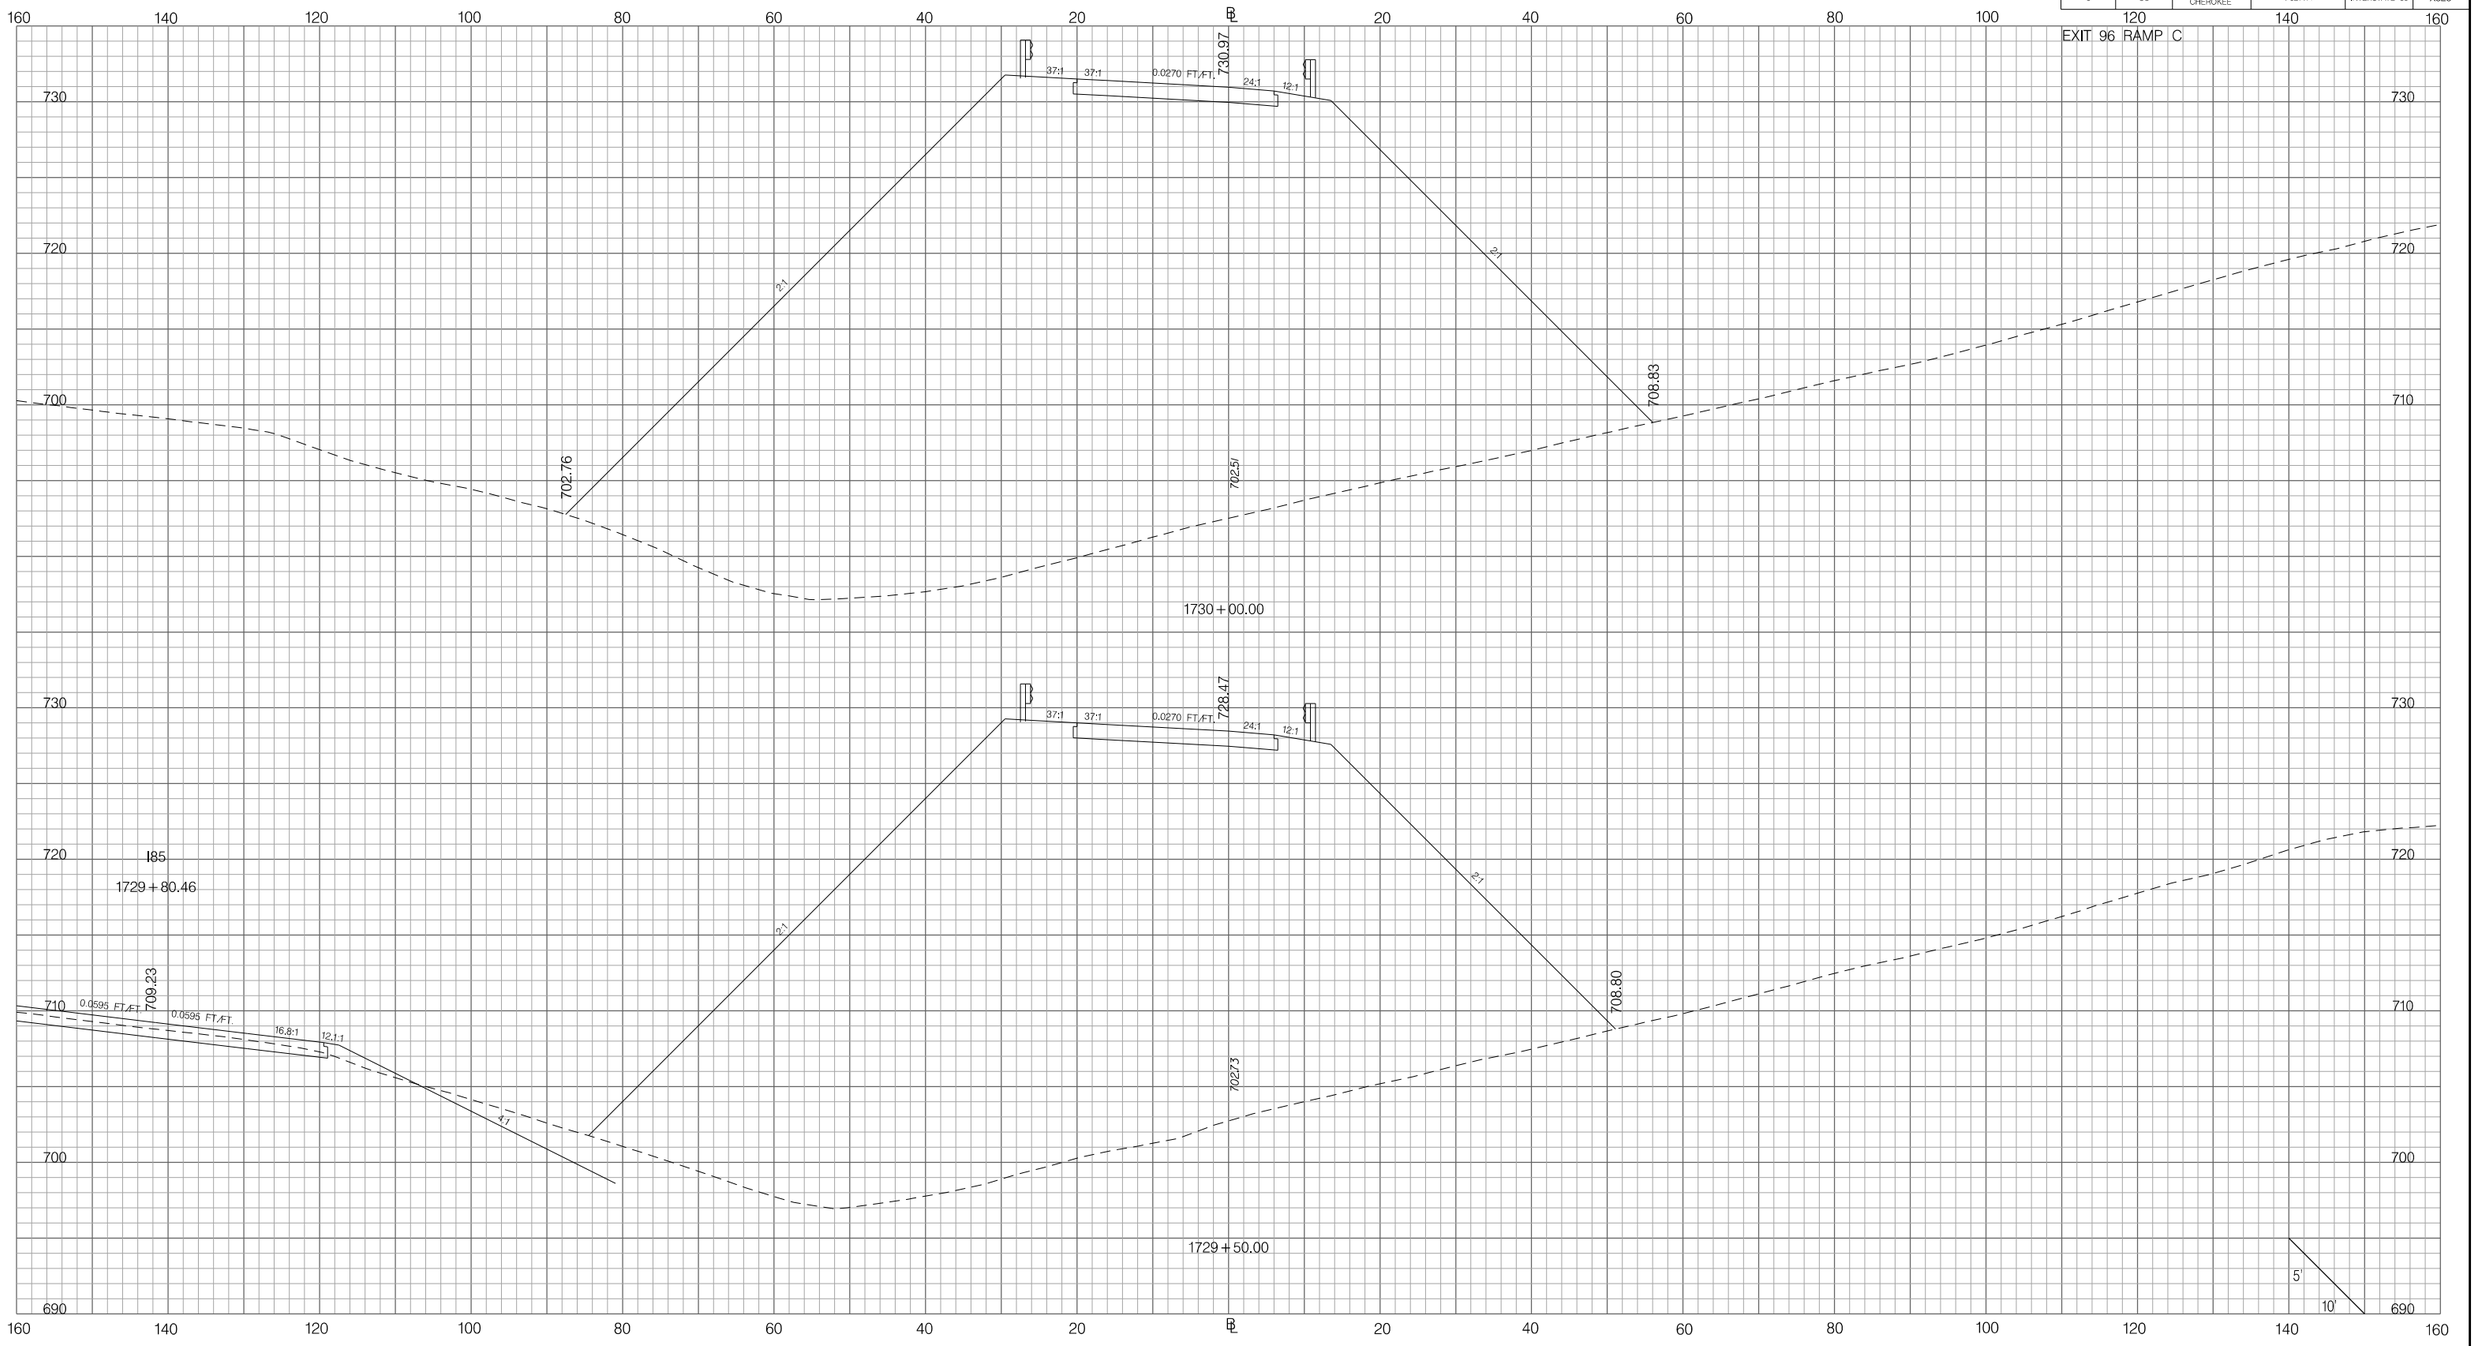

PRELIMINARY
NOT FOR CONSTRUCTION

SCALE: 1" =

REV. NO.	BY	DATE	DESCRIPTION OF REVISION
7			
6			
5			
4			
3			
2			
1			

SOUTH CAROLINA DEPARTMENT OF TRANSPORTATION
INTERSTATE 85

CROSS SECTION SHEET

INTERSTATE 85 MILE MARKER 90–97
SEGMENT C

Z:\Projects\14-60 I85 Widening Cherokee Co MM80-96\Dgn\CrossSections\CROSS SECTION SHEET FILES\PX_96RPC.dgn
6/20/2016

FED. RD. DIV. NO.	STATE	COUNTY	PROJECT ID	ROAD / ROUTE NO.	SHEET NO.
3	SC	SPARTANBURG CHEROKEE	P027114	INTERSTATE 85	X324

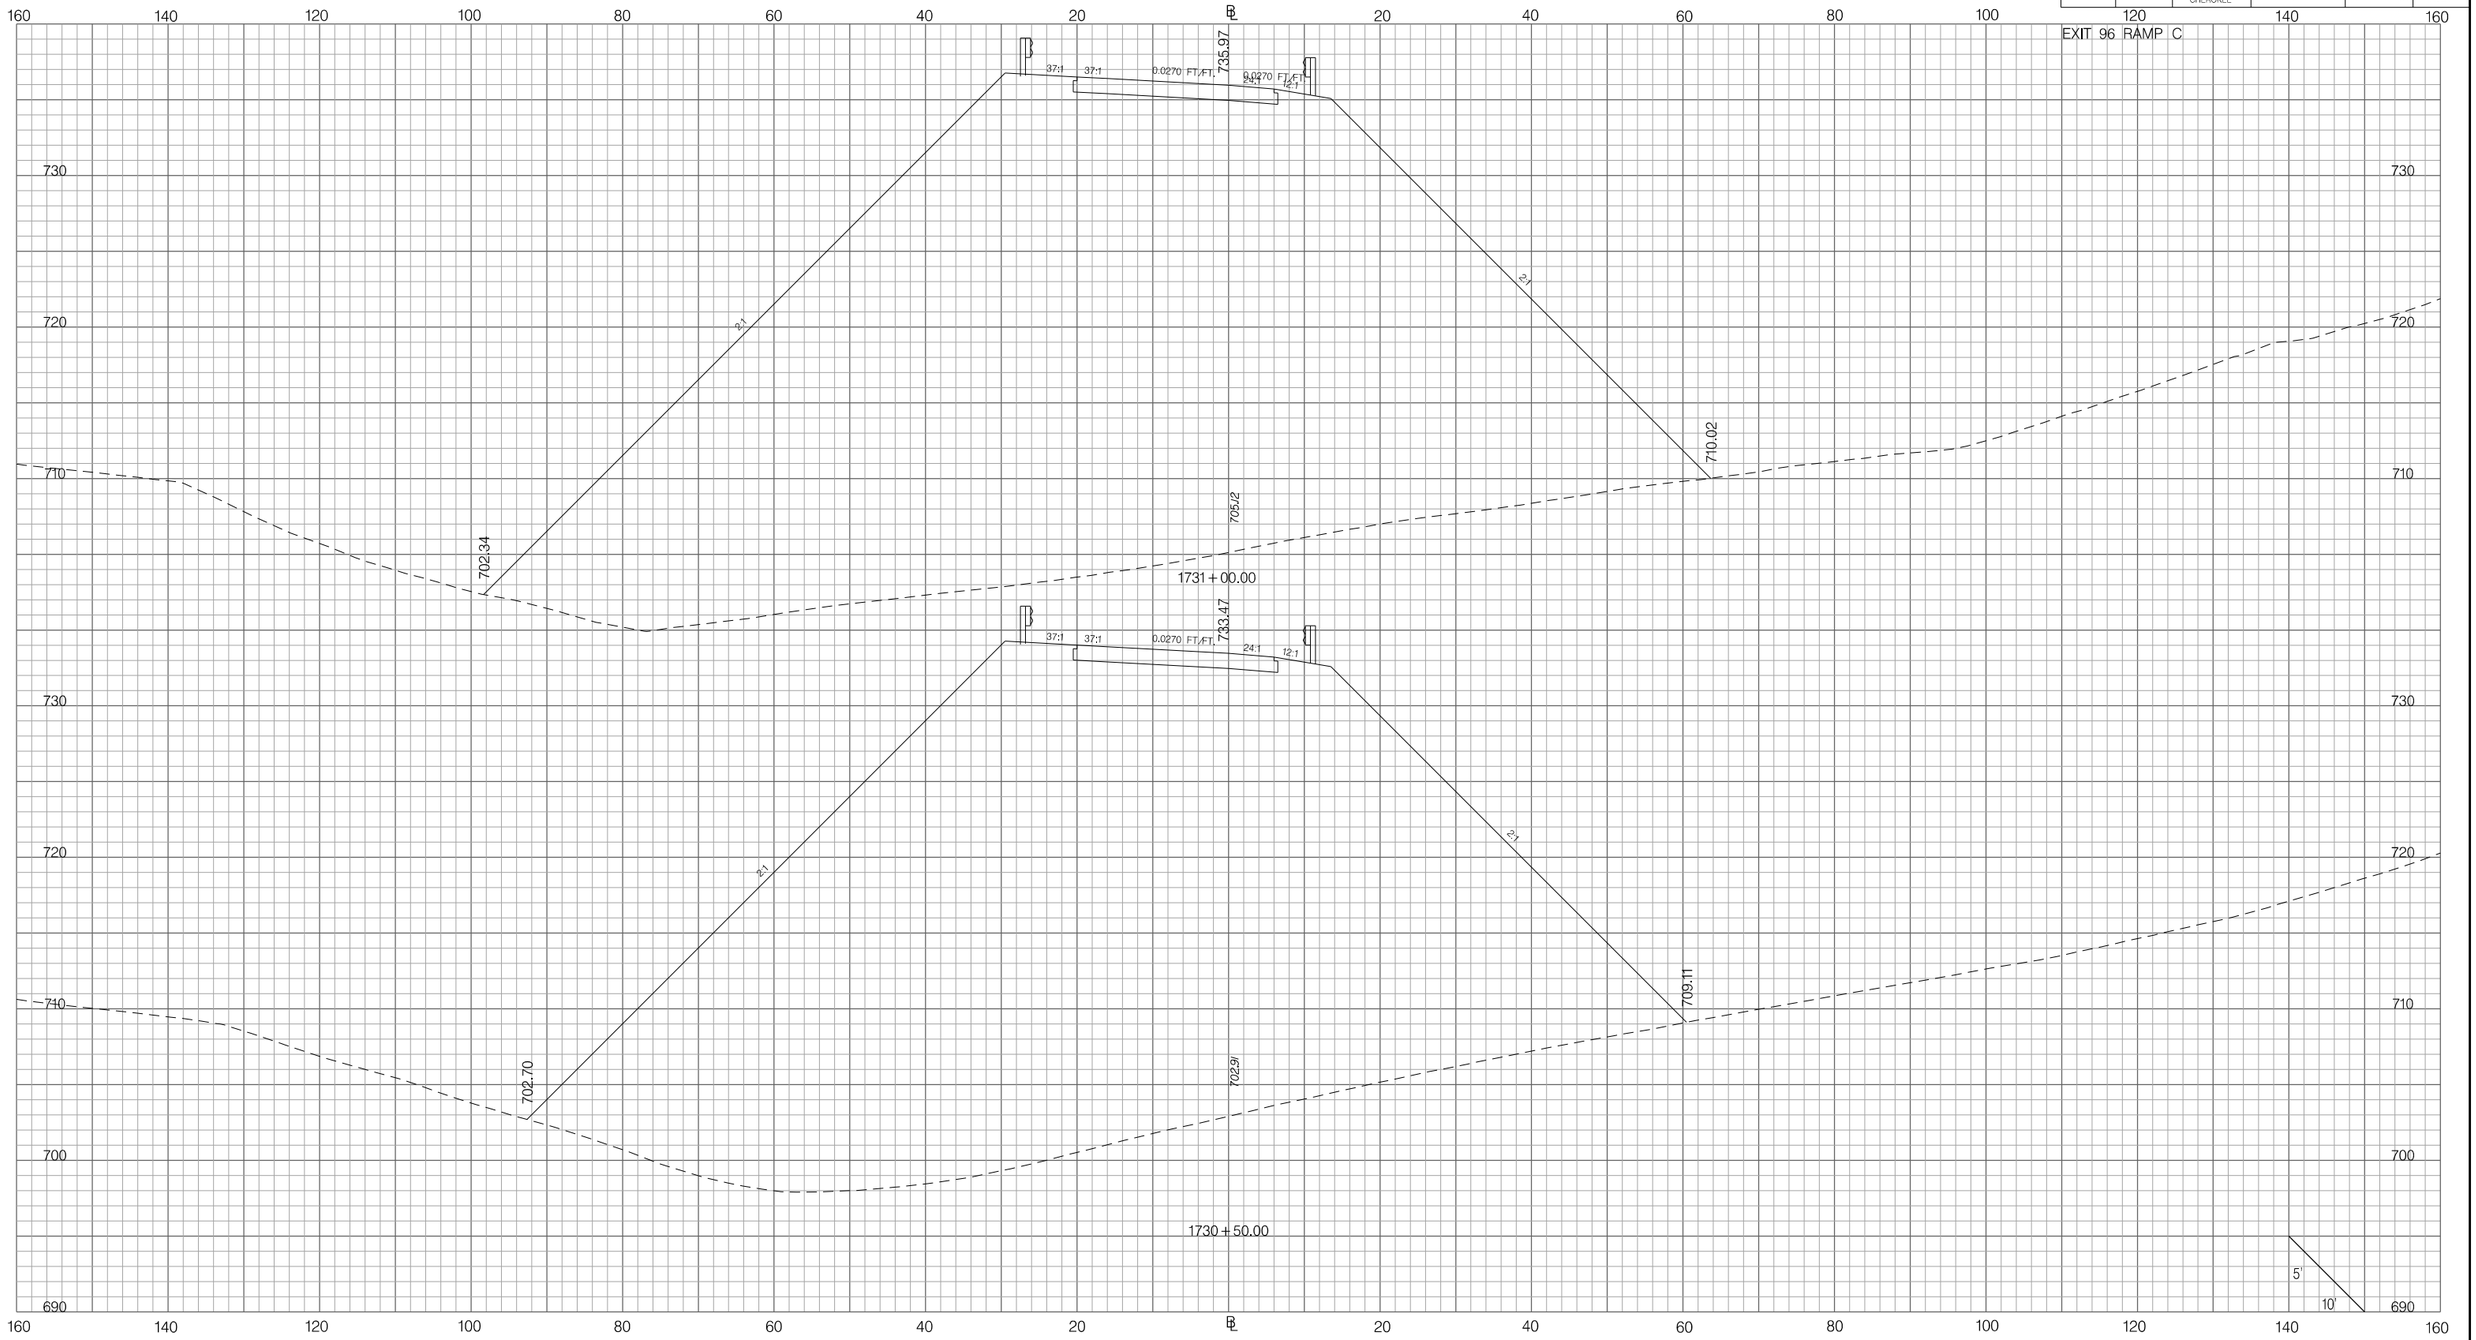

PRELIMINARY
NOT FOR CONSTRUCTION

SCALE: 1" =

REV. NO.	BY	DATE	DESCRIPTION OF REVISION
7			
6			
5			
4			
3			
2			
1			

SOUTH CAROLINA DEPARTMENT OF TRANSPORTATION
INTERSTATE 85

CROSS SECTION SHEET

INTERSTATE 85 MILE MARKER 90–97
SEGMENT C

Z:\Projects\14-60 I85 Widening Cherokee Co MM80-96\Dgn\CrossSections\CROSS SECTION SHEET FILES\PX_96RPC.dgn
6/20/2016

FED. RD. DIV. NO.	STATE	COUNTY	PROJECT ID	ROAD / ROUTE NO.	SHEET NO.
3	SC	SPARTANBURG CHEROKEE	P027114	INTERSTATE 85	X325

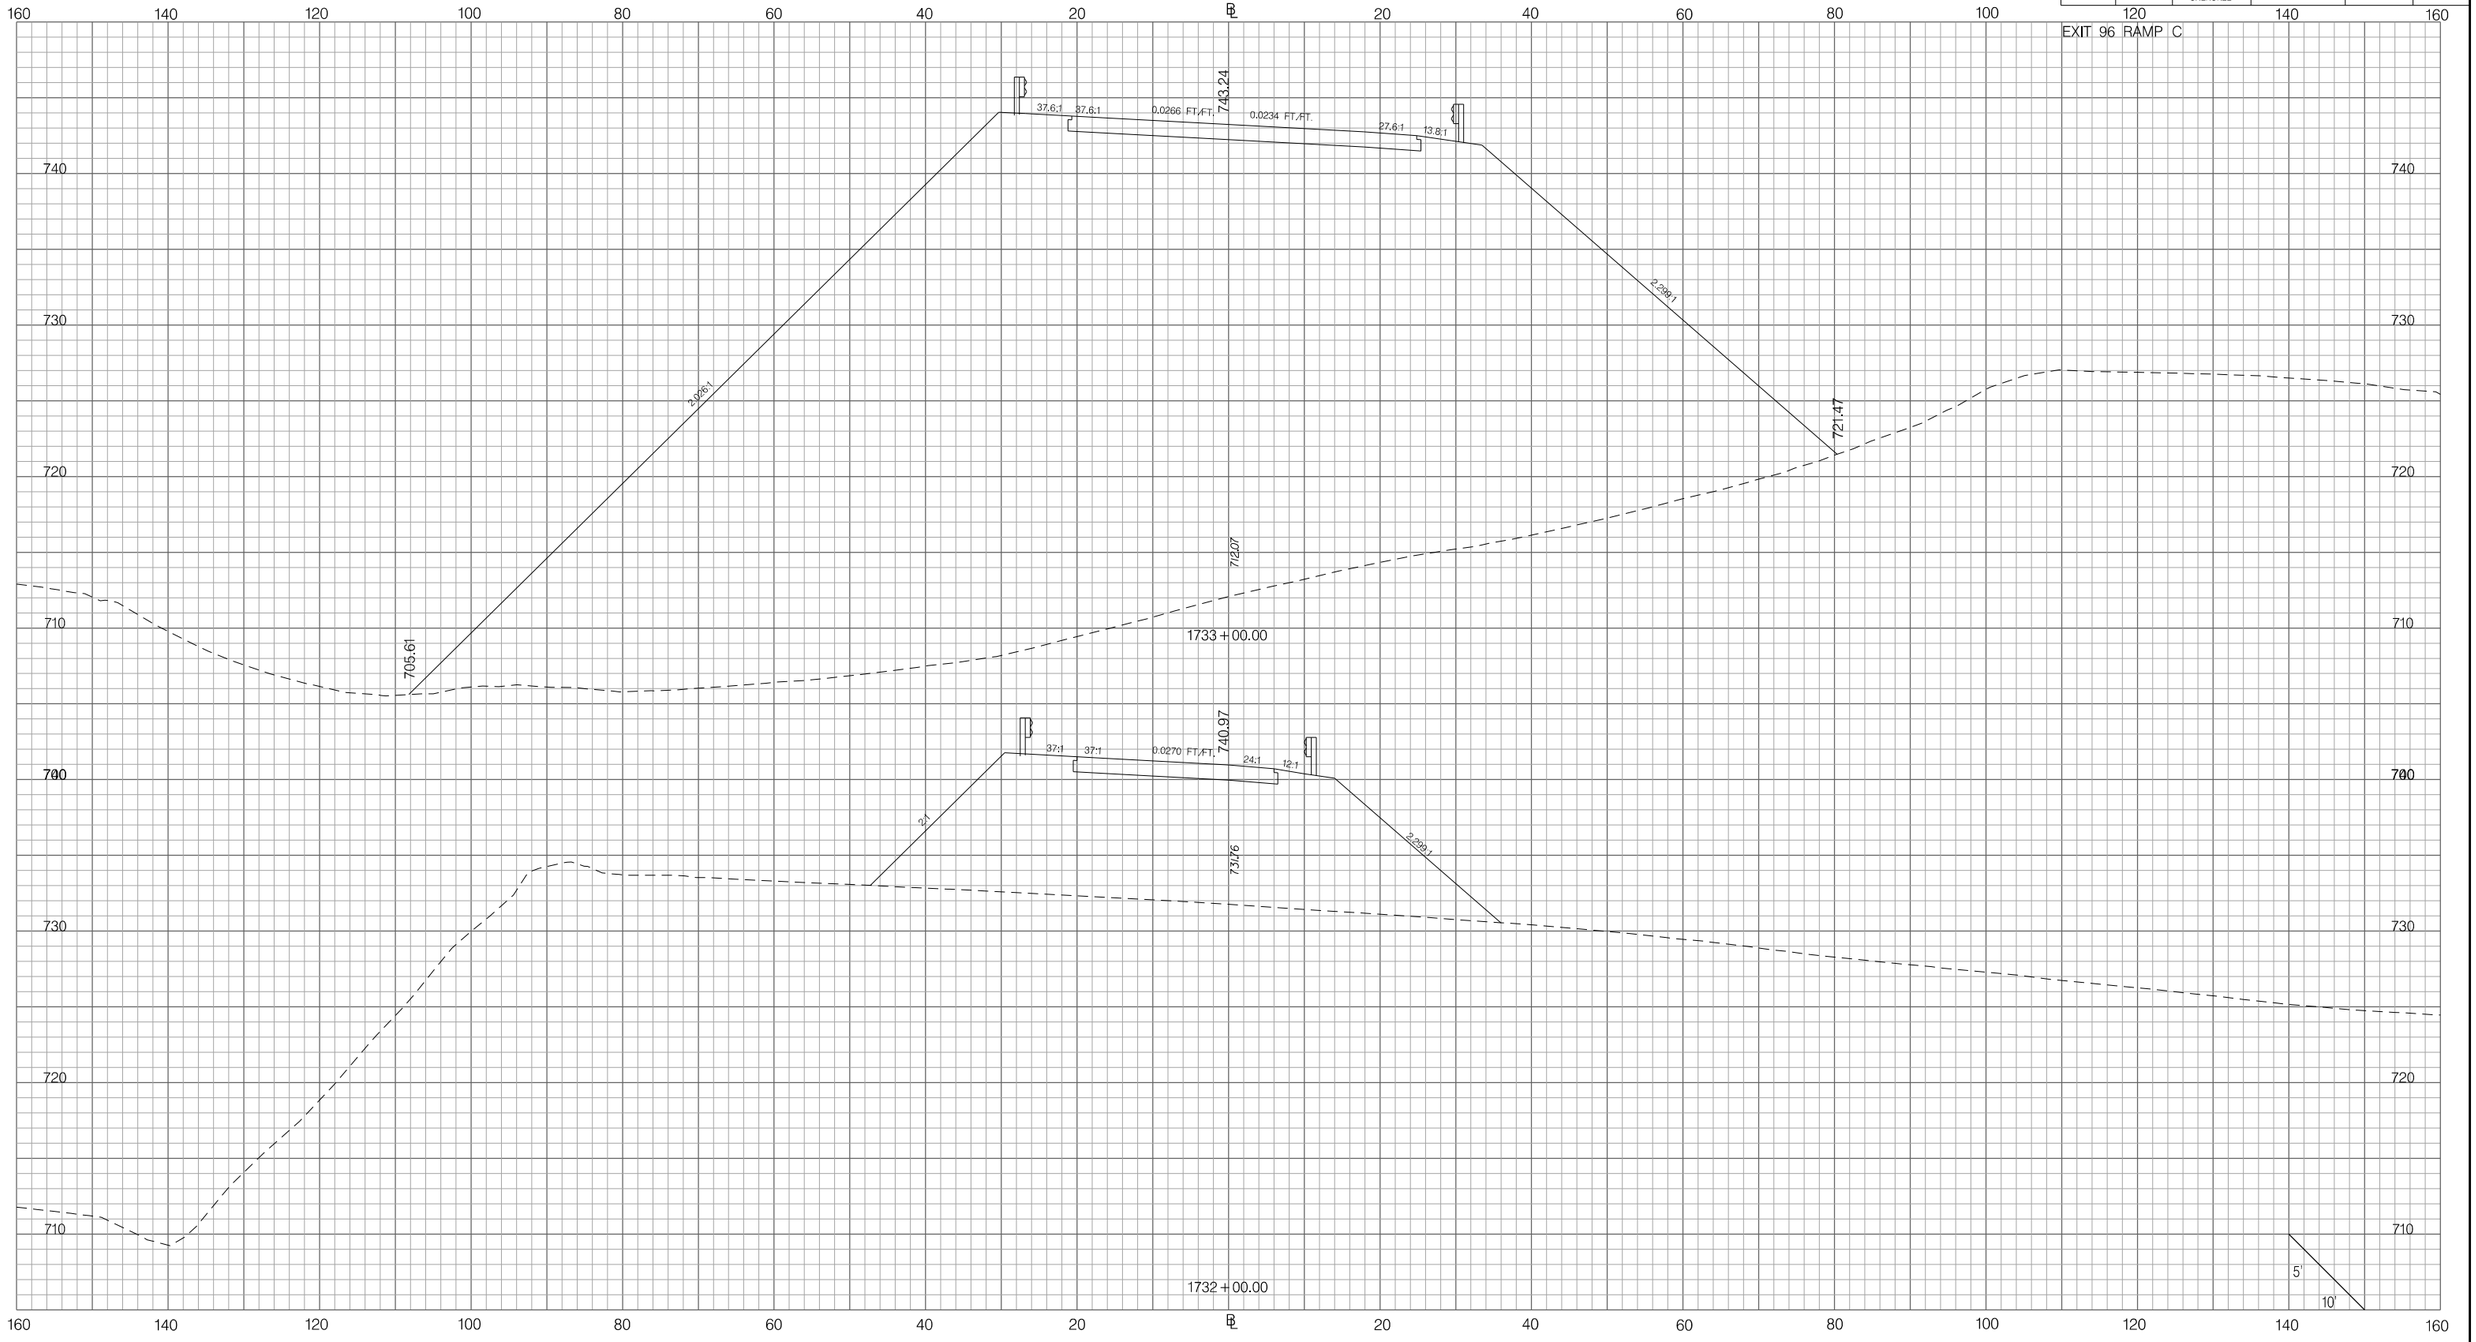

PRELIMINARY
NOT FOR CONSTRUCTION

SCALE: 1" =

REV. NO.	BY	DATE	DESCRIPTION OF REVISION
7			
6			
5			
4			
3			
2			
1			

SOUTH CAROLINA DEPARTMENT OF TRANSPORTATION
INTERSTATE 85

CROSS SECTION SHEET

INTERSTATE 85 MILE MARKER 90–97
SEGMENT C

Z:\Projects\14-60 I85 Widening Cherokee Co MM80-96\Dgn\CrossSections\CROSS SECTION SHEET FILES\PX_96RPC.dgn
6/20/2016

FED. RD. DIV. NO.	STATE	COUNTY	PROJECT ID	ROAD / ROUTE NO.	SHEET NO.
3	SC	SPARTANBURG CHEROKEE	P027114	INTERSTATE 85	X326

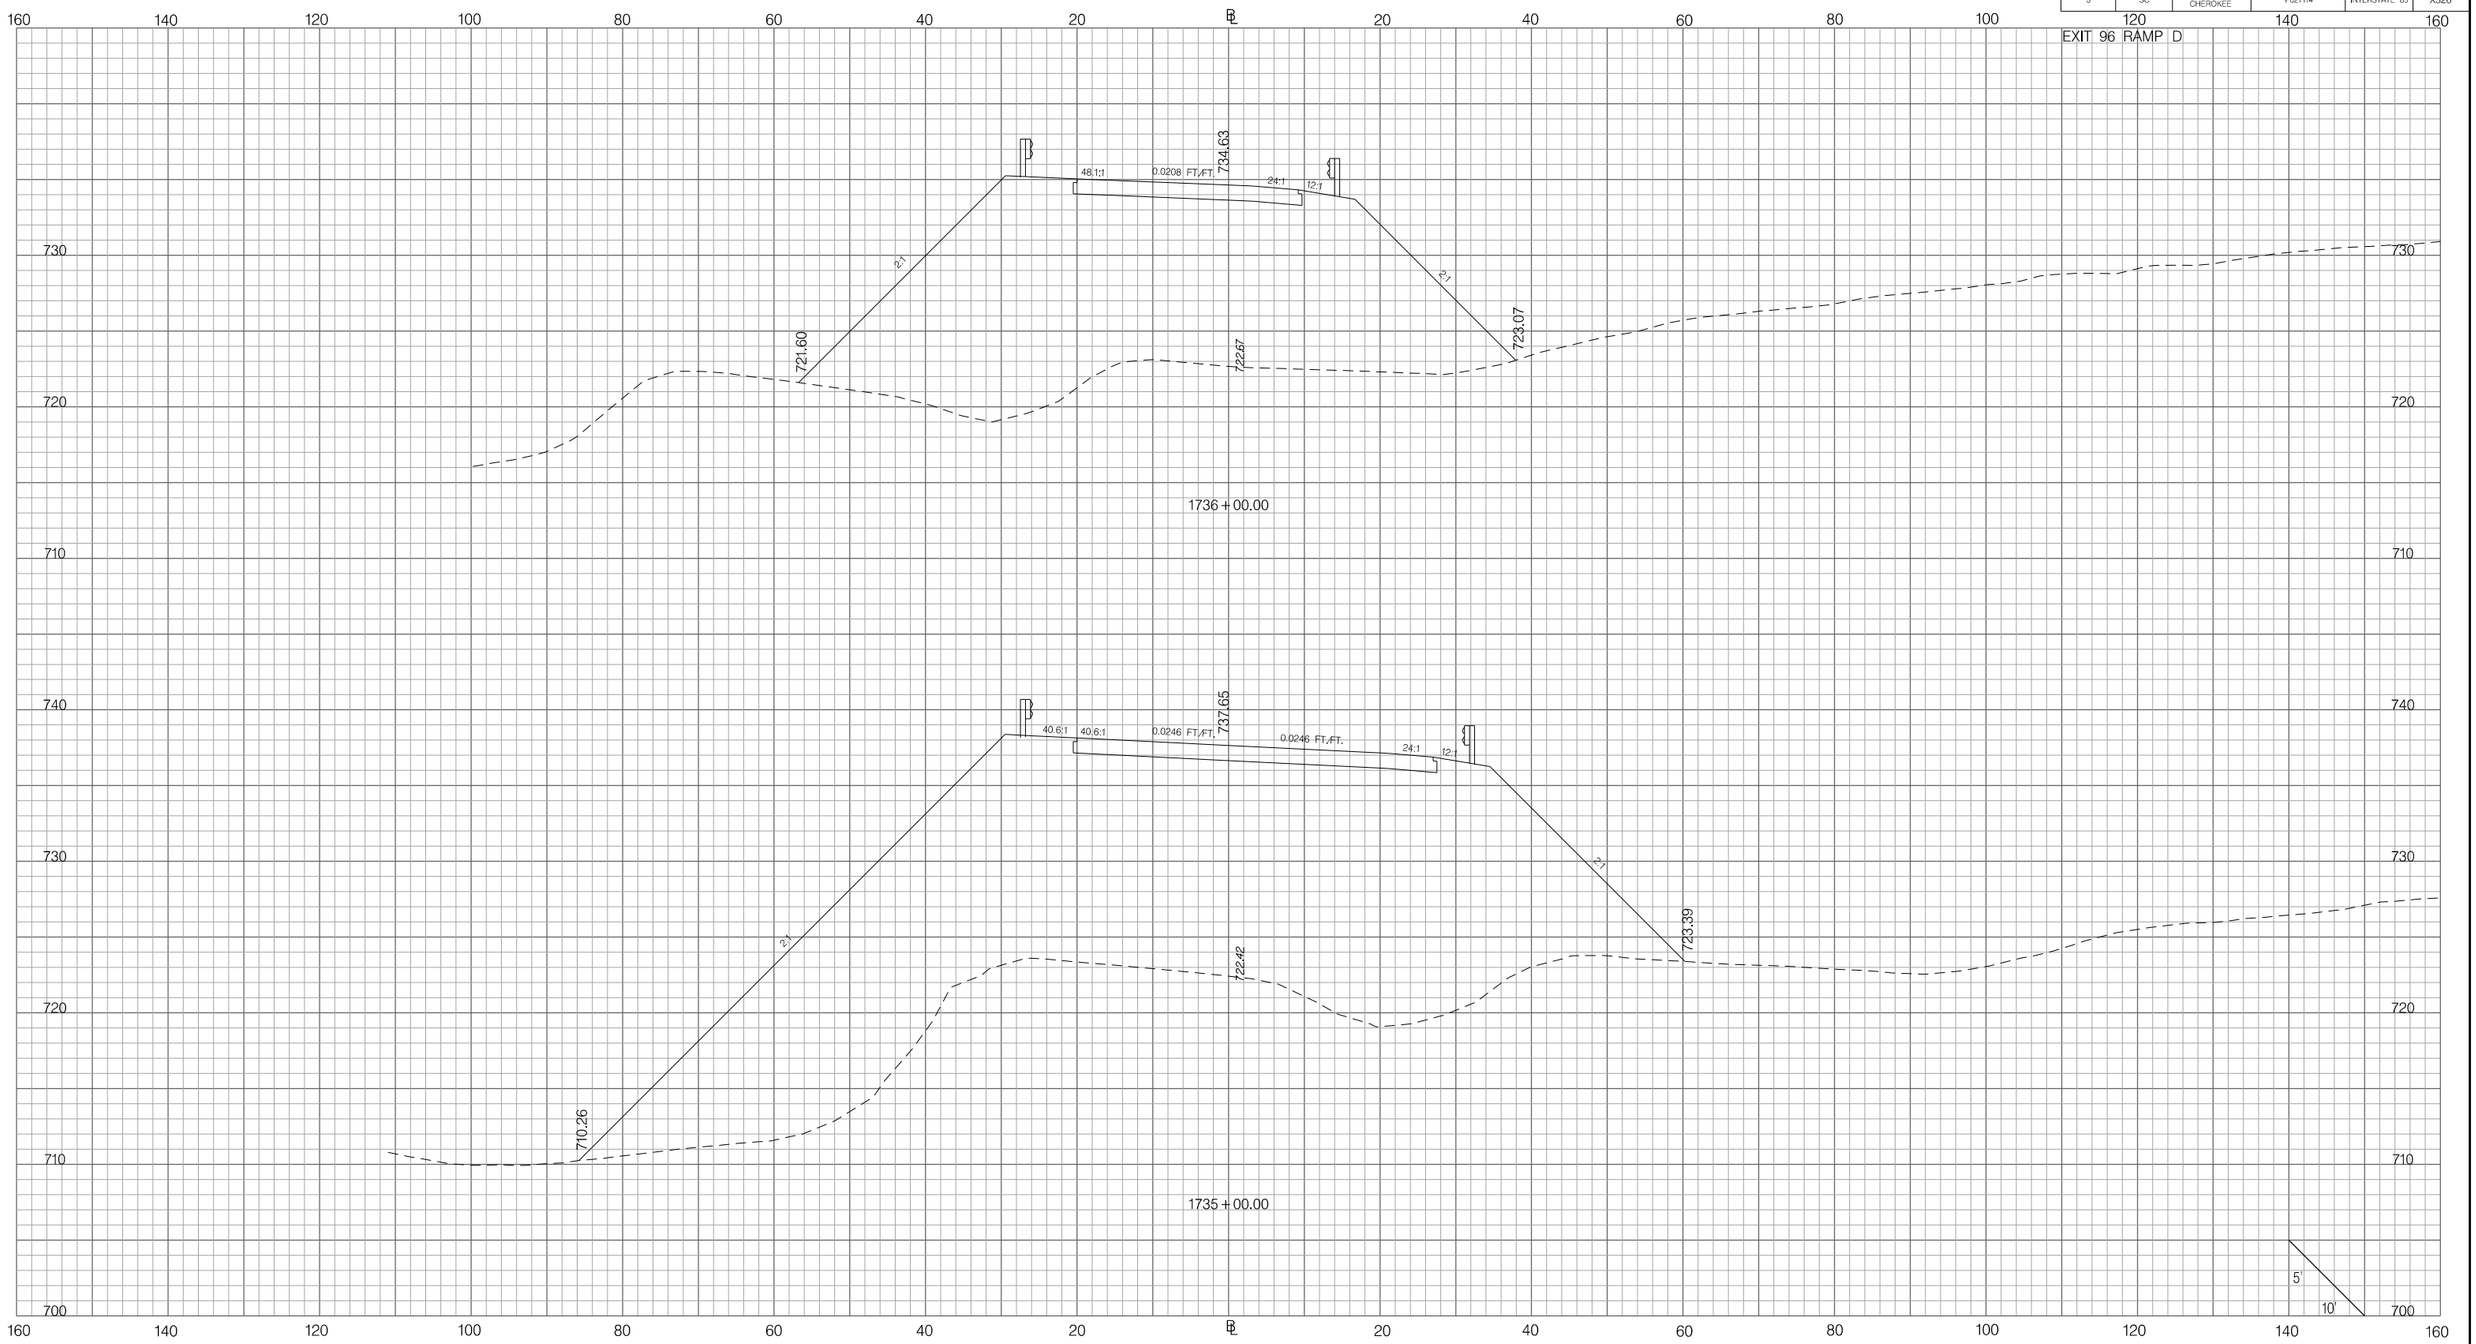

PRELIMINARY
NOT FOR CONSTRUCTION

SCALE: 1" =

REV. NO.	BY	DATE	DESCRIPTION OF REVISION
7			
6			
5			
4			
3			
2			
1			

SOUTH CAROLINA DEPARTMENT OF TRANSPORTATION
INTERSTATE 85

CROSS SECTION SHEET

INTERSTATE 85 MILE MARKER 90–97
SEGMENT C

Z:\Projects\14-60 I85 Widening Cherokee Co MM80-96\Dgn\CrossSections\CROSS SECTION SHEET FILES\PX_96RPD.dgn
6/20/2016

FED. RD. DIV. NO.	STATE	COUNTY	PROJECT ID	ROAD / ROUTE NO.	SHEET NO.
3	SC	SPARTANBURG CHEROKEE	P027114	INTERSTATE 85	X327

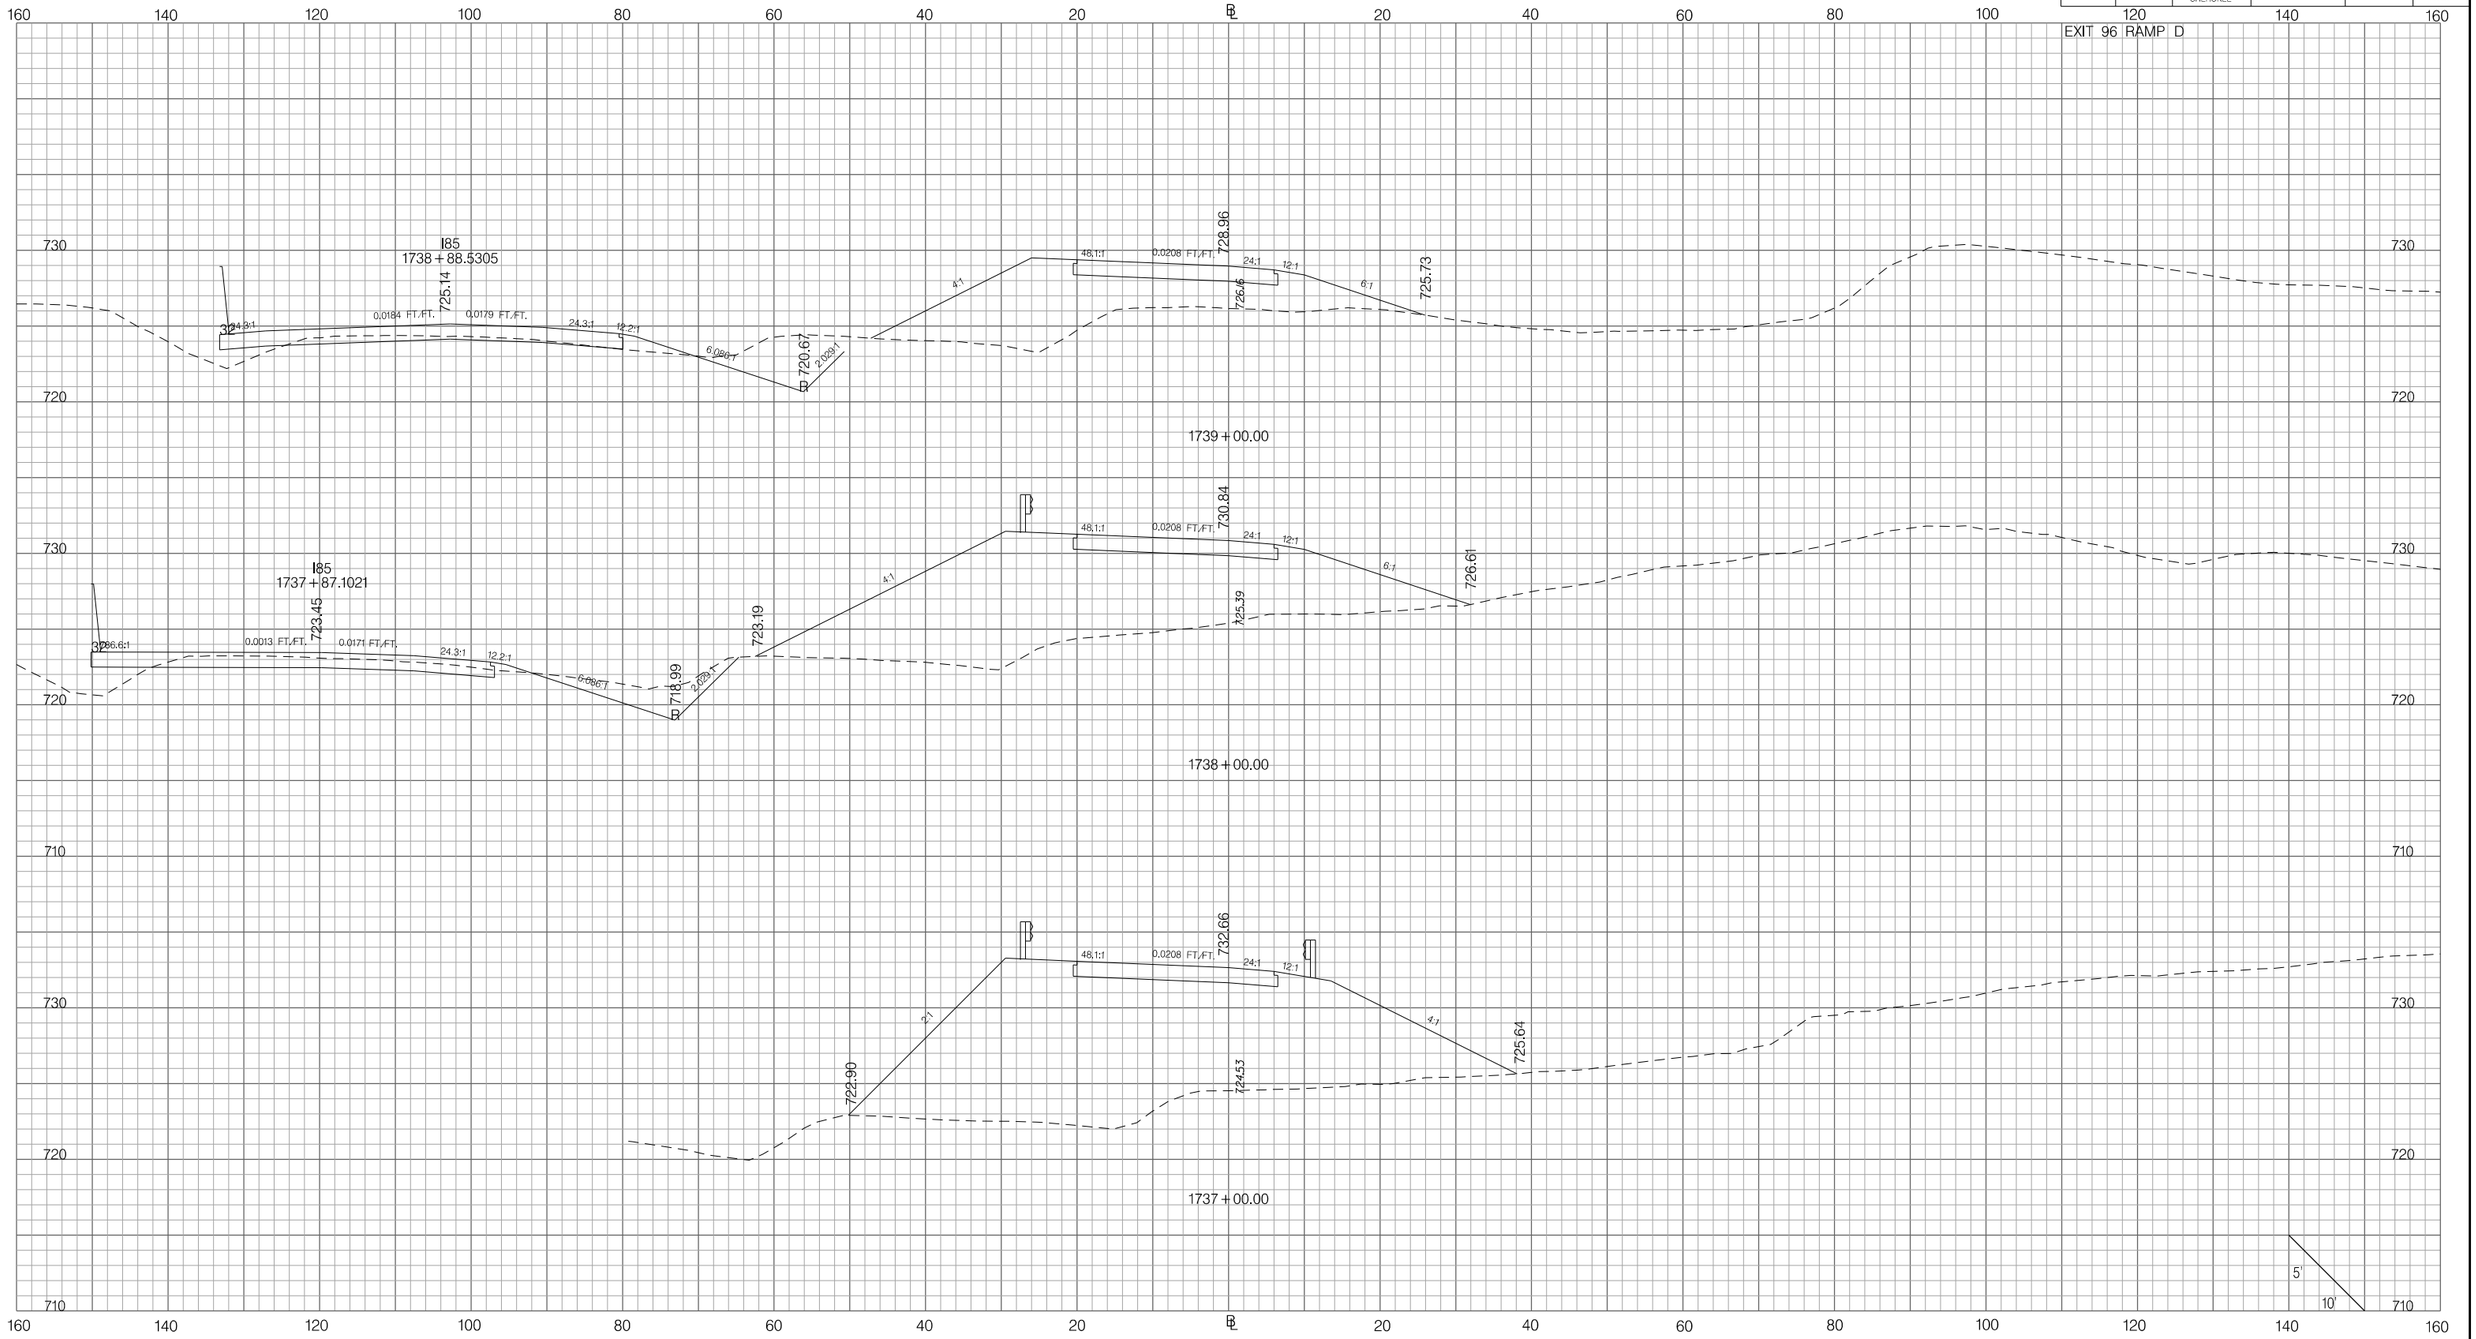

PRELIMINARY
NOT FOR CONSTRUCTION

SCALE: 1" =

REV. NO.	BY	DATE	DESCRIPTION OF REVISION
7			
6			
5			
4			
3			
2			
1			

SOUTH CAROLINA DEPARTMENT OF TRANSPORTATION
INTERSTATE 85

CROSS SECTION SHEET

INTERSTATE 85 MILE MARKER 90–97
SEGMENT C

Z:\Projects\14-60 I85 Widening Cherokee Co MM80-96\Dgn\CrossSections\CROSS SECTION SHEET FILES\PX_96RPD.dgn
6/20/2016

FED. RD. DIV. NO.	STATE	COUNTY	PROJECT ID	ROAD / ROUTE NO.	SHEET NO.
3	SC	SPARTANBURG CHEROKEE	P027114	INTERSTATE 85	X328

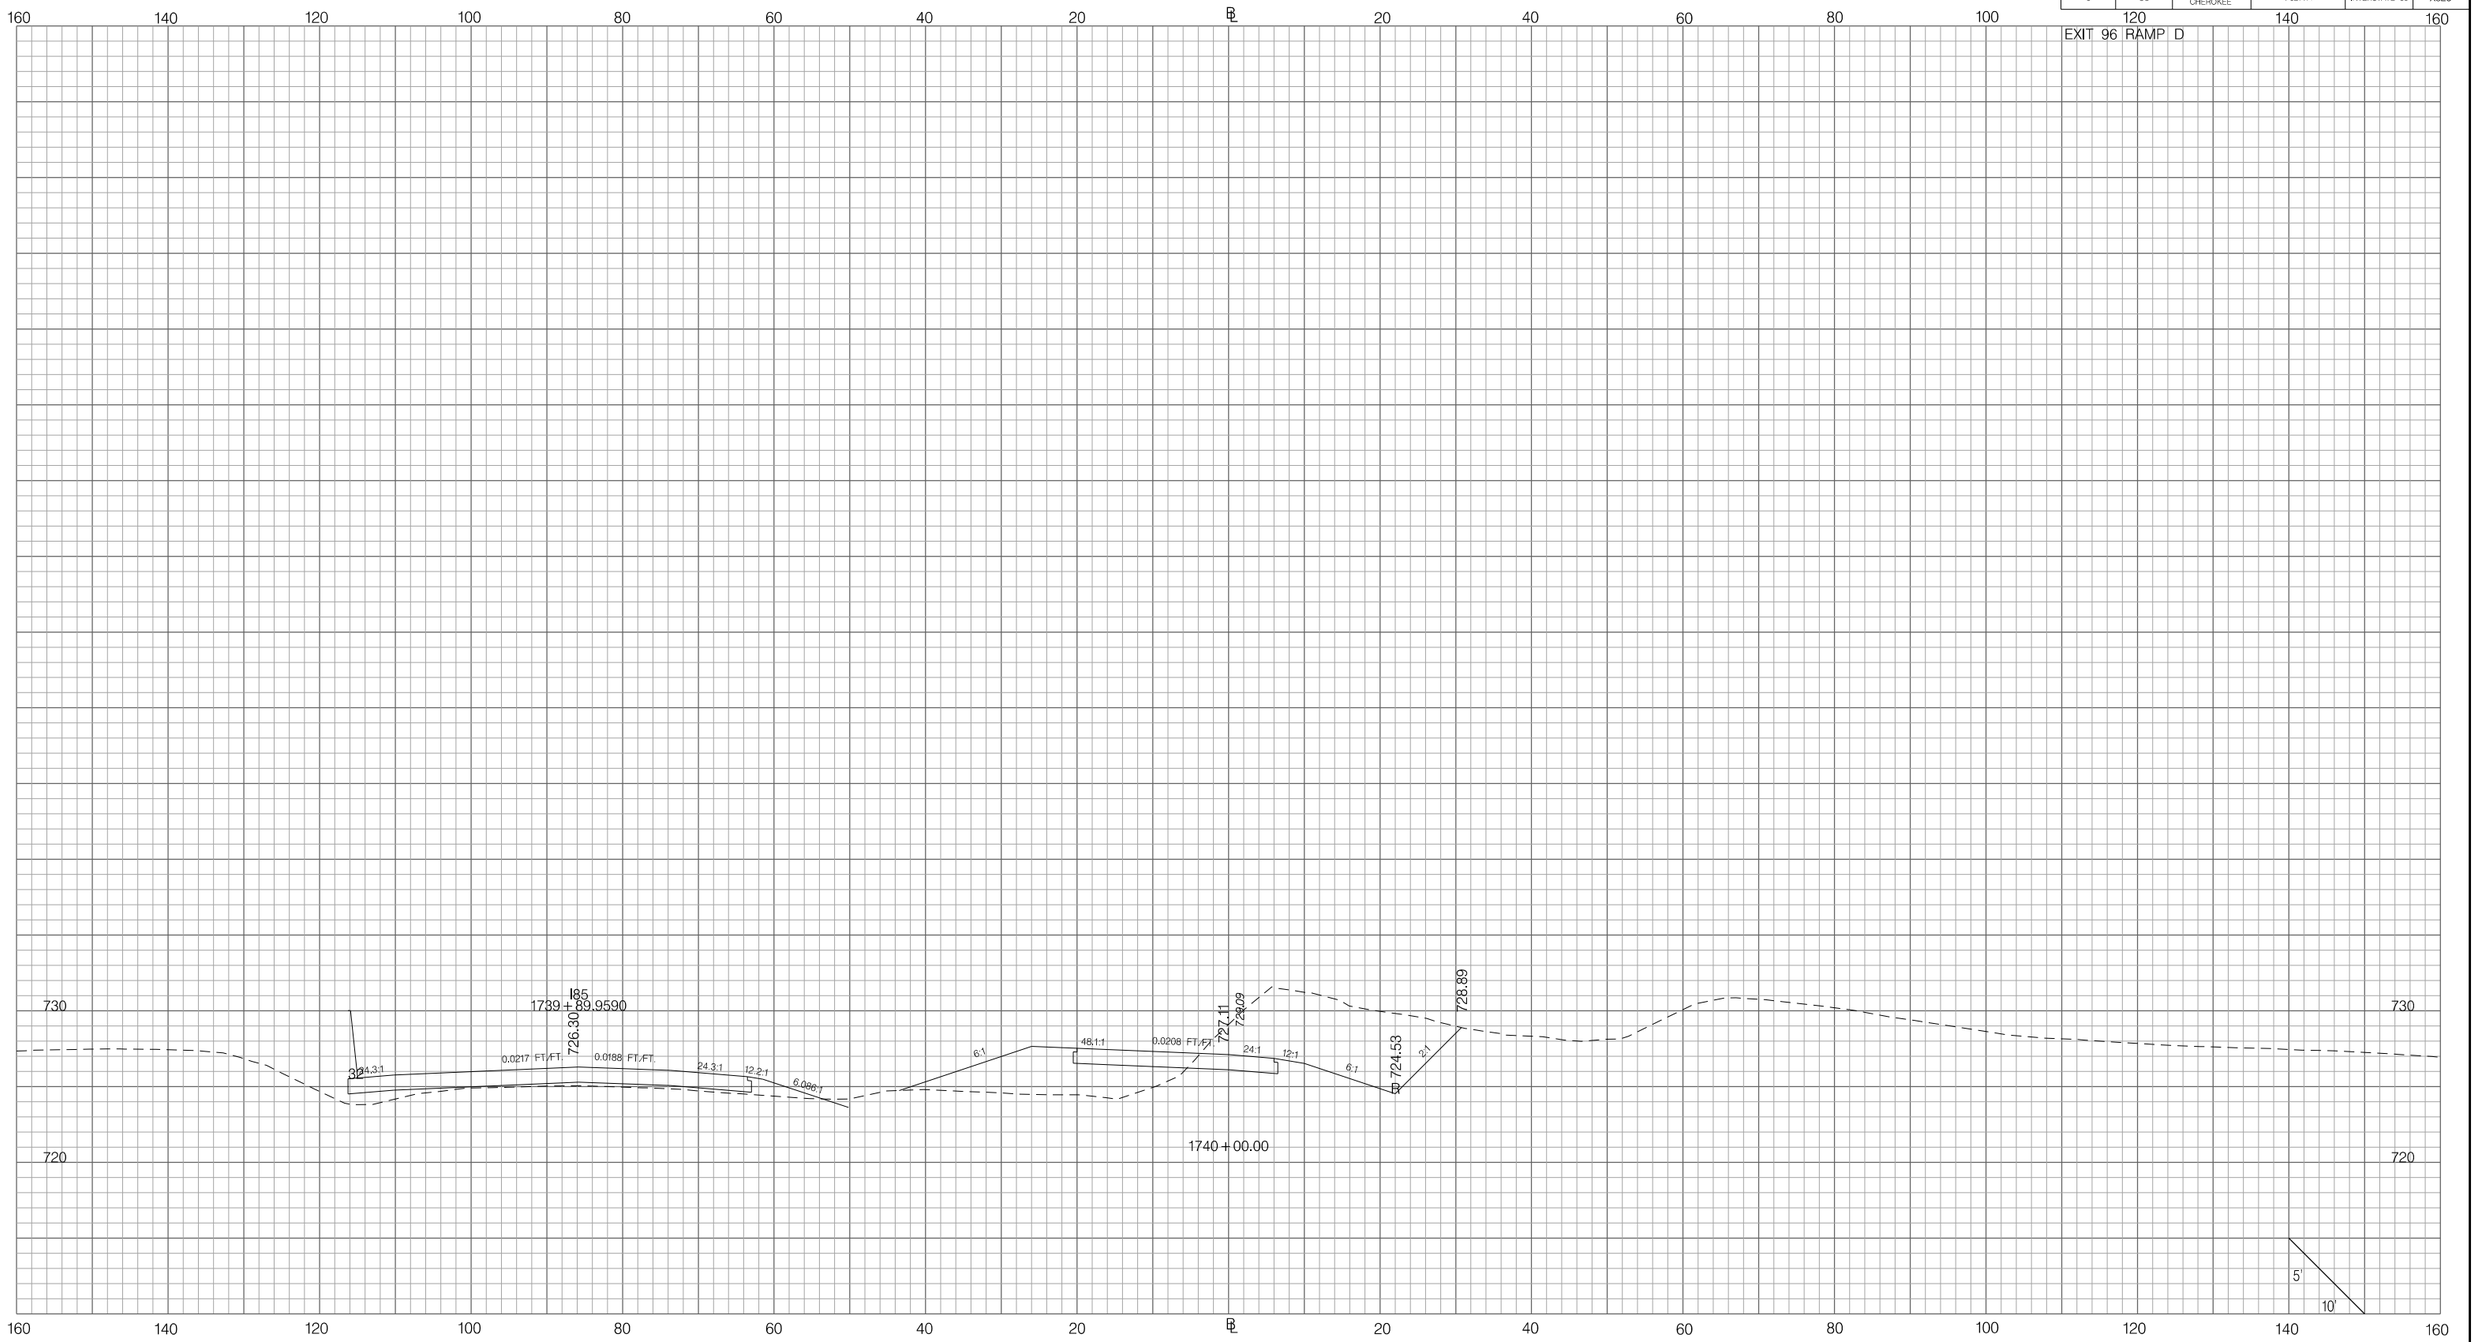

PRELIMINARY
NOT FOR CONSTRUCTION

SCALE: 1" =

REV. NO.	BY	DATE	DESCRIPTION OF REVISION
7			
6			
5			
4			
3			
2			
1			

SOUTH CAROLINA DEPARTMENT OF TRANSPORTATION
INTERSTATE 85

CROSS SECTION SHEET

INTERSTATE 85 MILE MARKER 90–97
SEGMENT C

Z:\Projects\14-60 I85 Widening Cherokee Co MM80-96\Dgn\Crosssections\CROSS SECTION SHEET FILES\PX_96RPD.dgn
6/20/2016

FED. RD. DIV. NO.	STATE	COUNTY	PROJECT ID	ROAD / ROUTE NO.	SHEET NO.
3	SC	SPARTANBURG CHEROKEE	P027114	INTERSTATE 85	X329

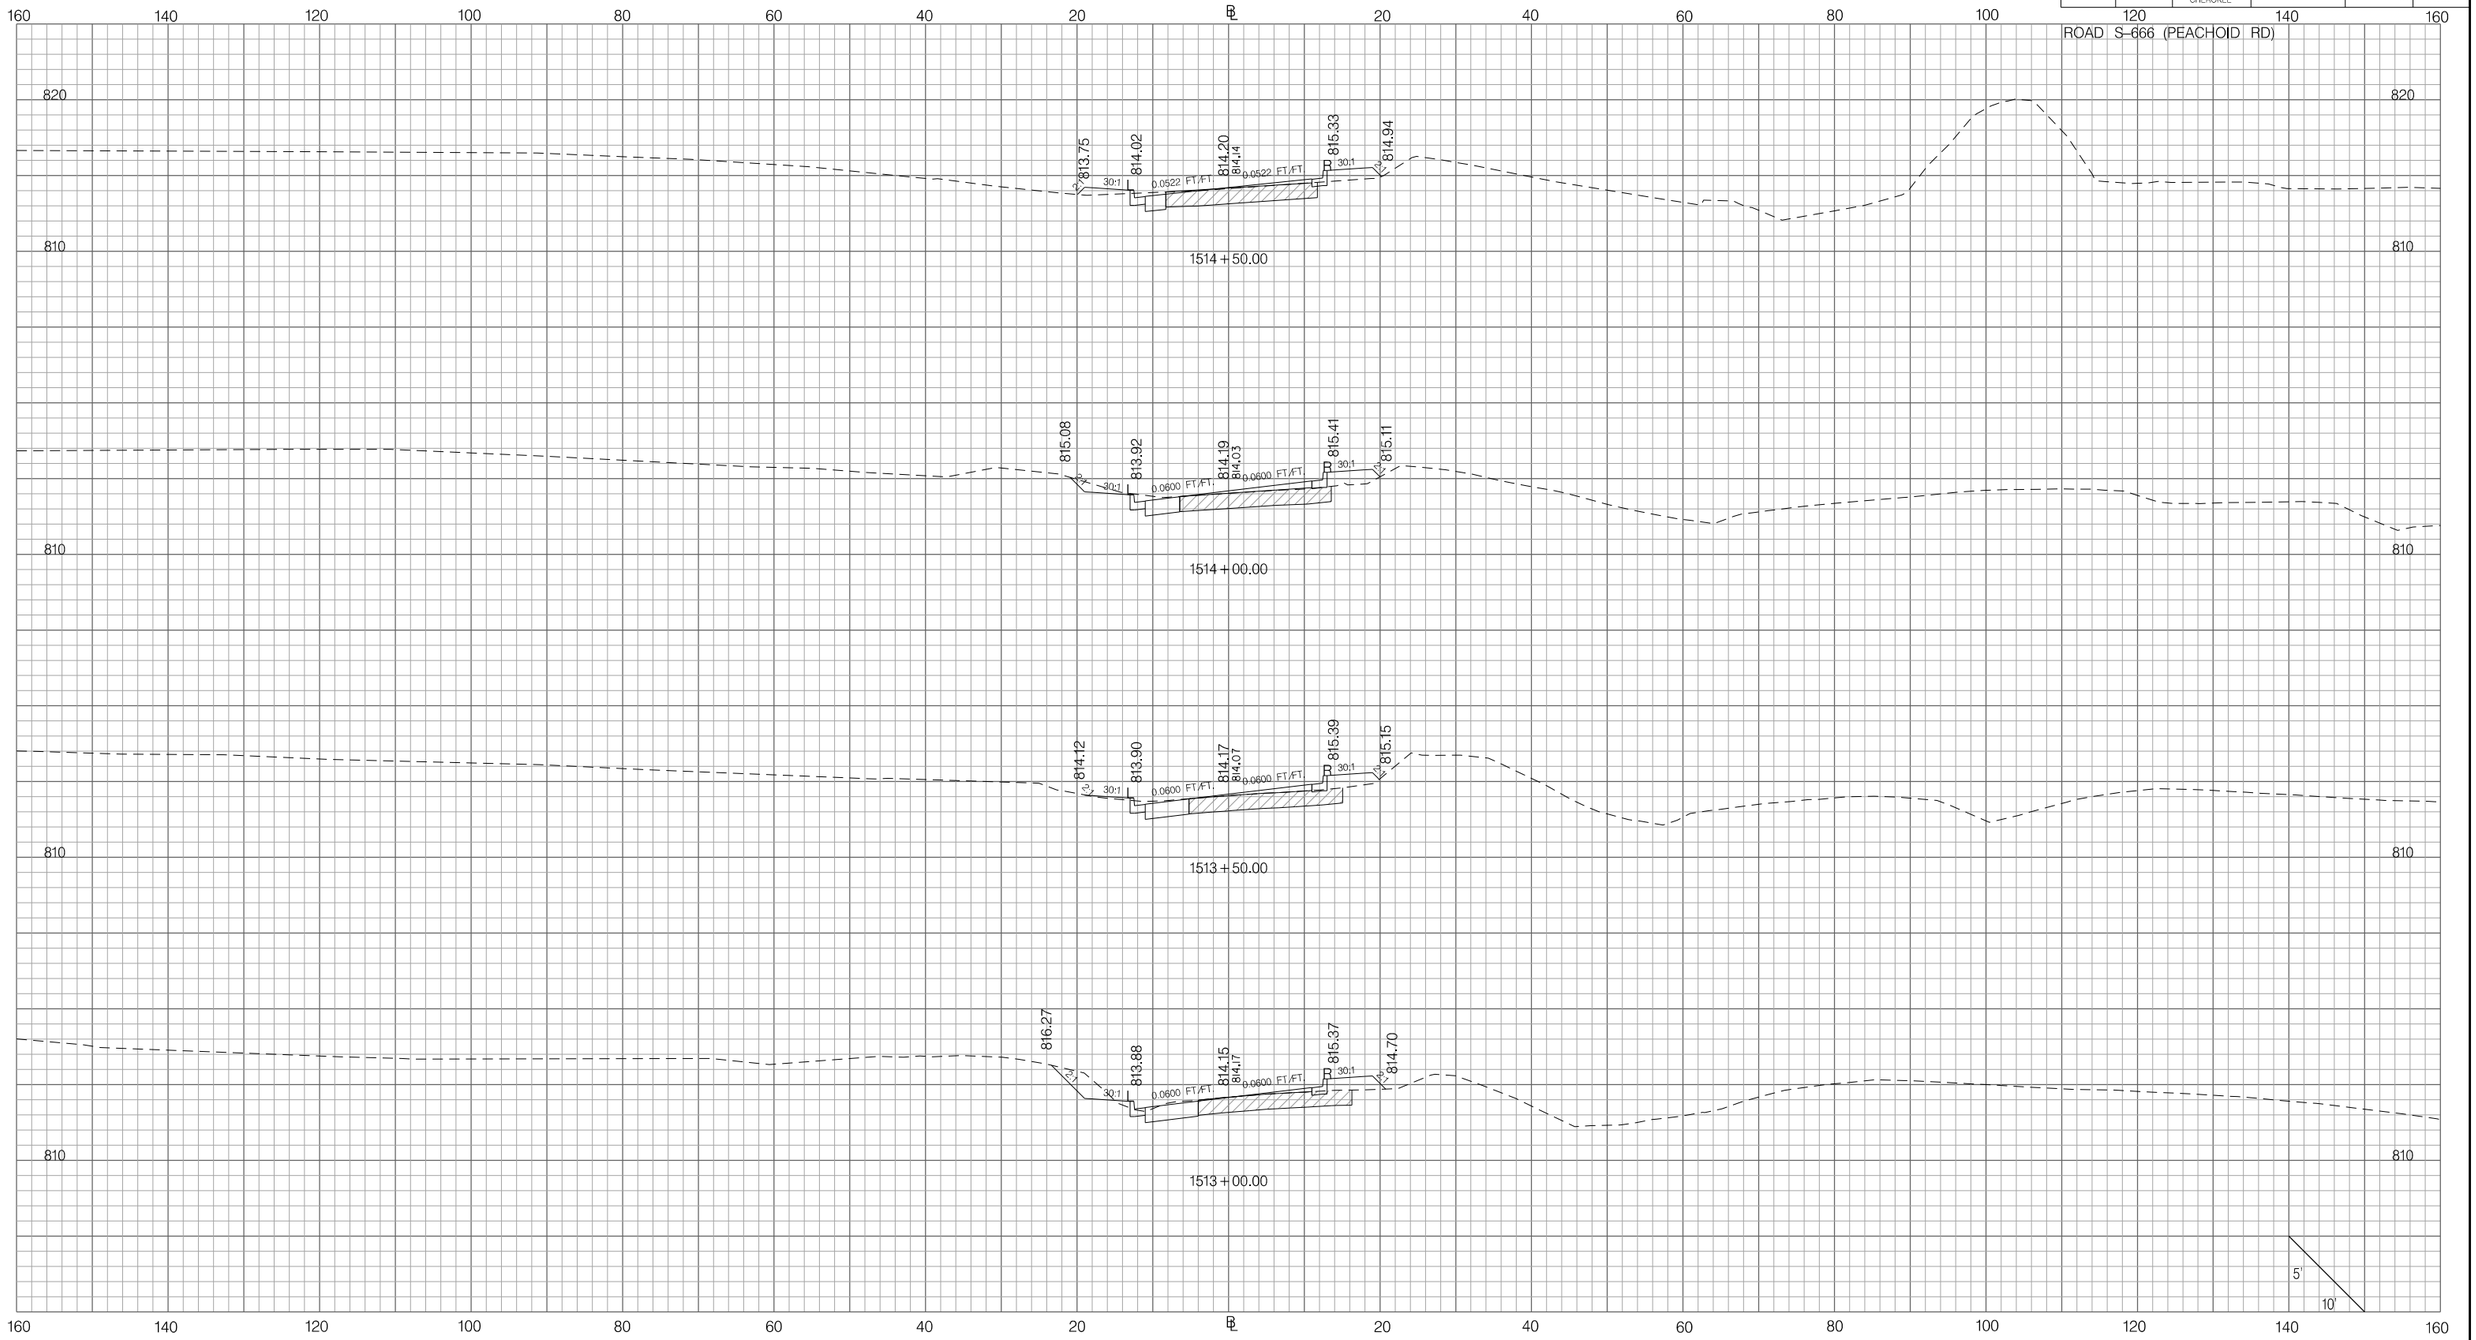

Z:\Projects\14-60 I85 Widening Cherokee Co MM80-96\Dgn\CrossSections\CROSS SECTION SHEET FILES\PX_PEACH.dgn
3/9/2016

PRELIMINARY
NOT FOR CONSTRUCTION

SCALE: 1" =

REV. NO.	BY	DATE	DESCRIPTION OF REVISION
7			
6			
5			
4			
3			
2			
1			

SOUTH CAROLINA DEPARTMENT OF TRANSPORTATION
INTERSTATE 85

CROSS SECTION SHEET

INTERSTATE 85 MILE MARKER 90-97
SEGMENT C

FED. RD. DIV. NO.	STATE	COUNTY	PROJECT ID	ROAD / ROUTE NO.	SHEET NO.
3	SC	SPARTANBURG CHEROKEE	P027114	INTERSTATE 85	X330

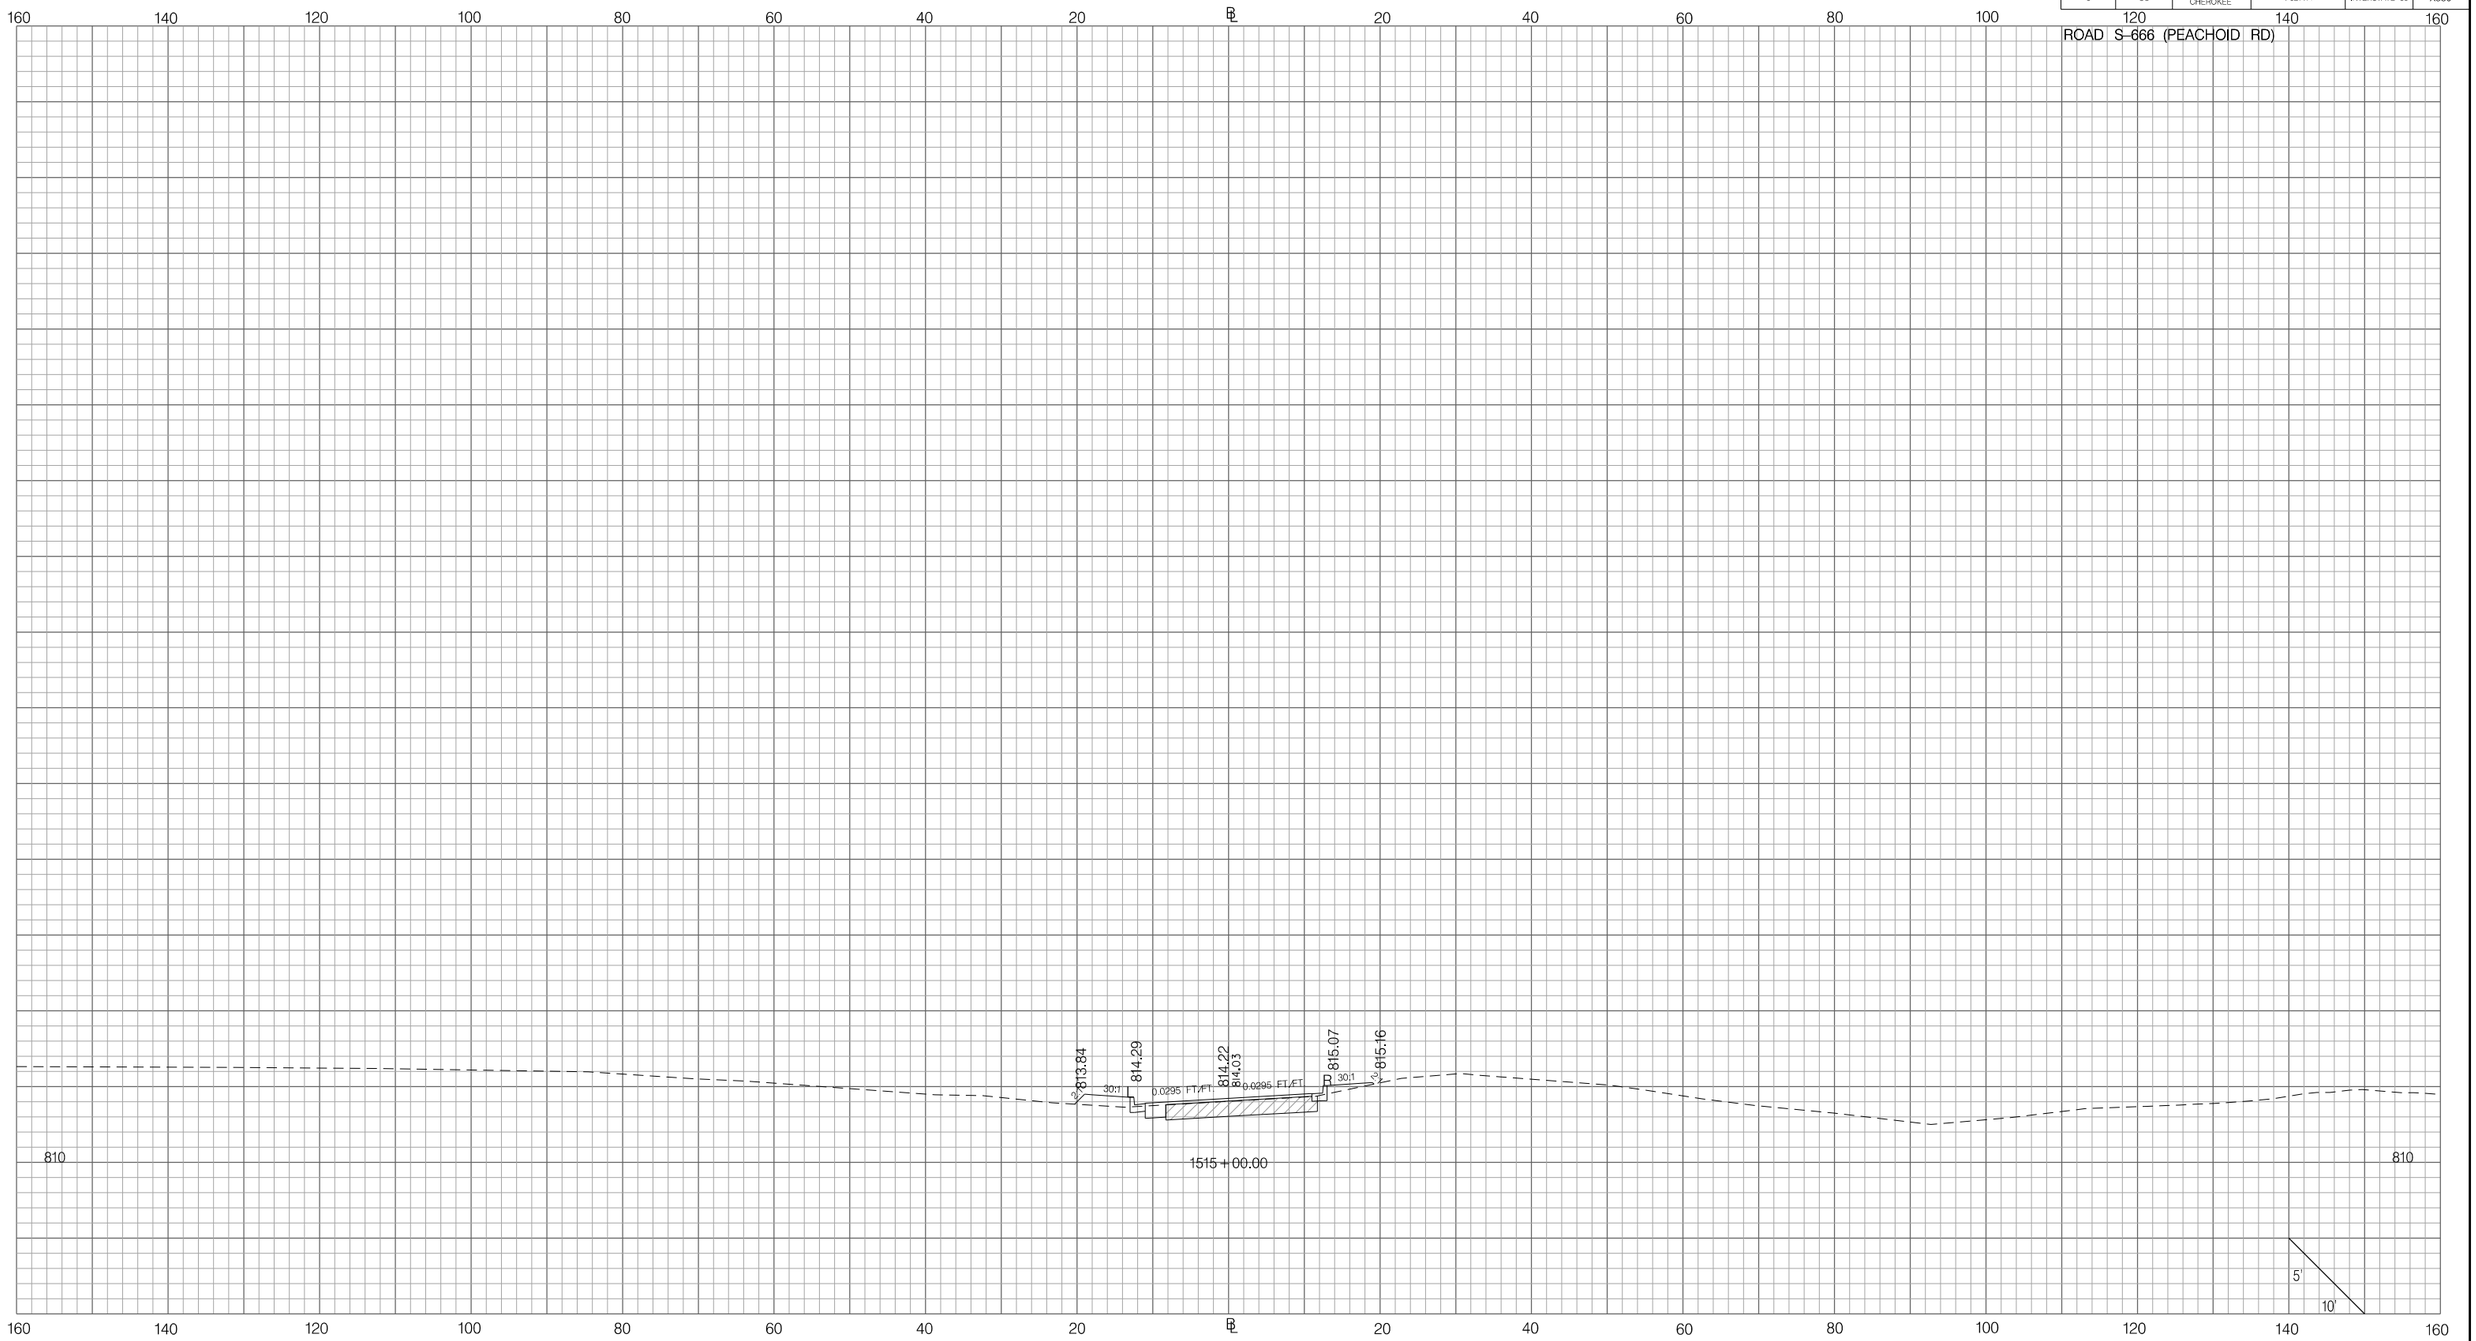

PRELIMINARY
NOT FOR CONSTRUCTION

SCALE: 1" =

REV. NO.	BY	DATE	DESCRIPTION OF REVISION
7			
6			
5			
4			
3			
2			
1			

SOUTH CAROLINA DEPARTMENT OF TRANSPORTATION
INTERSTATE 85

CROSS SECTION SHEET

INTERSTATE 85 MILE MARKER 90–97
SEGMENT C

Z:\Projects\14-60 I85 Widening Cherokee Co MM80-96\Dgn\CrossSections\CROSS SECTION SHEET FILES\PX_PEACH.dgn
3/9/2016

FED. RD. DIV. NO.	STATE	COUNTY	PROJECT ID	ROAD / ROUTE NO.	SHEET NO.
3	SC	SPARTANBURG CHEROKEE	P027114	INTERSTATE 85	X331

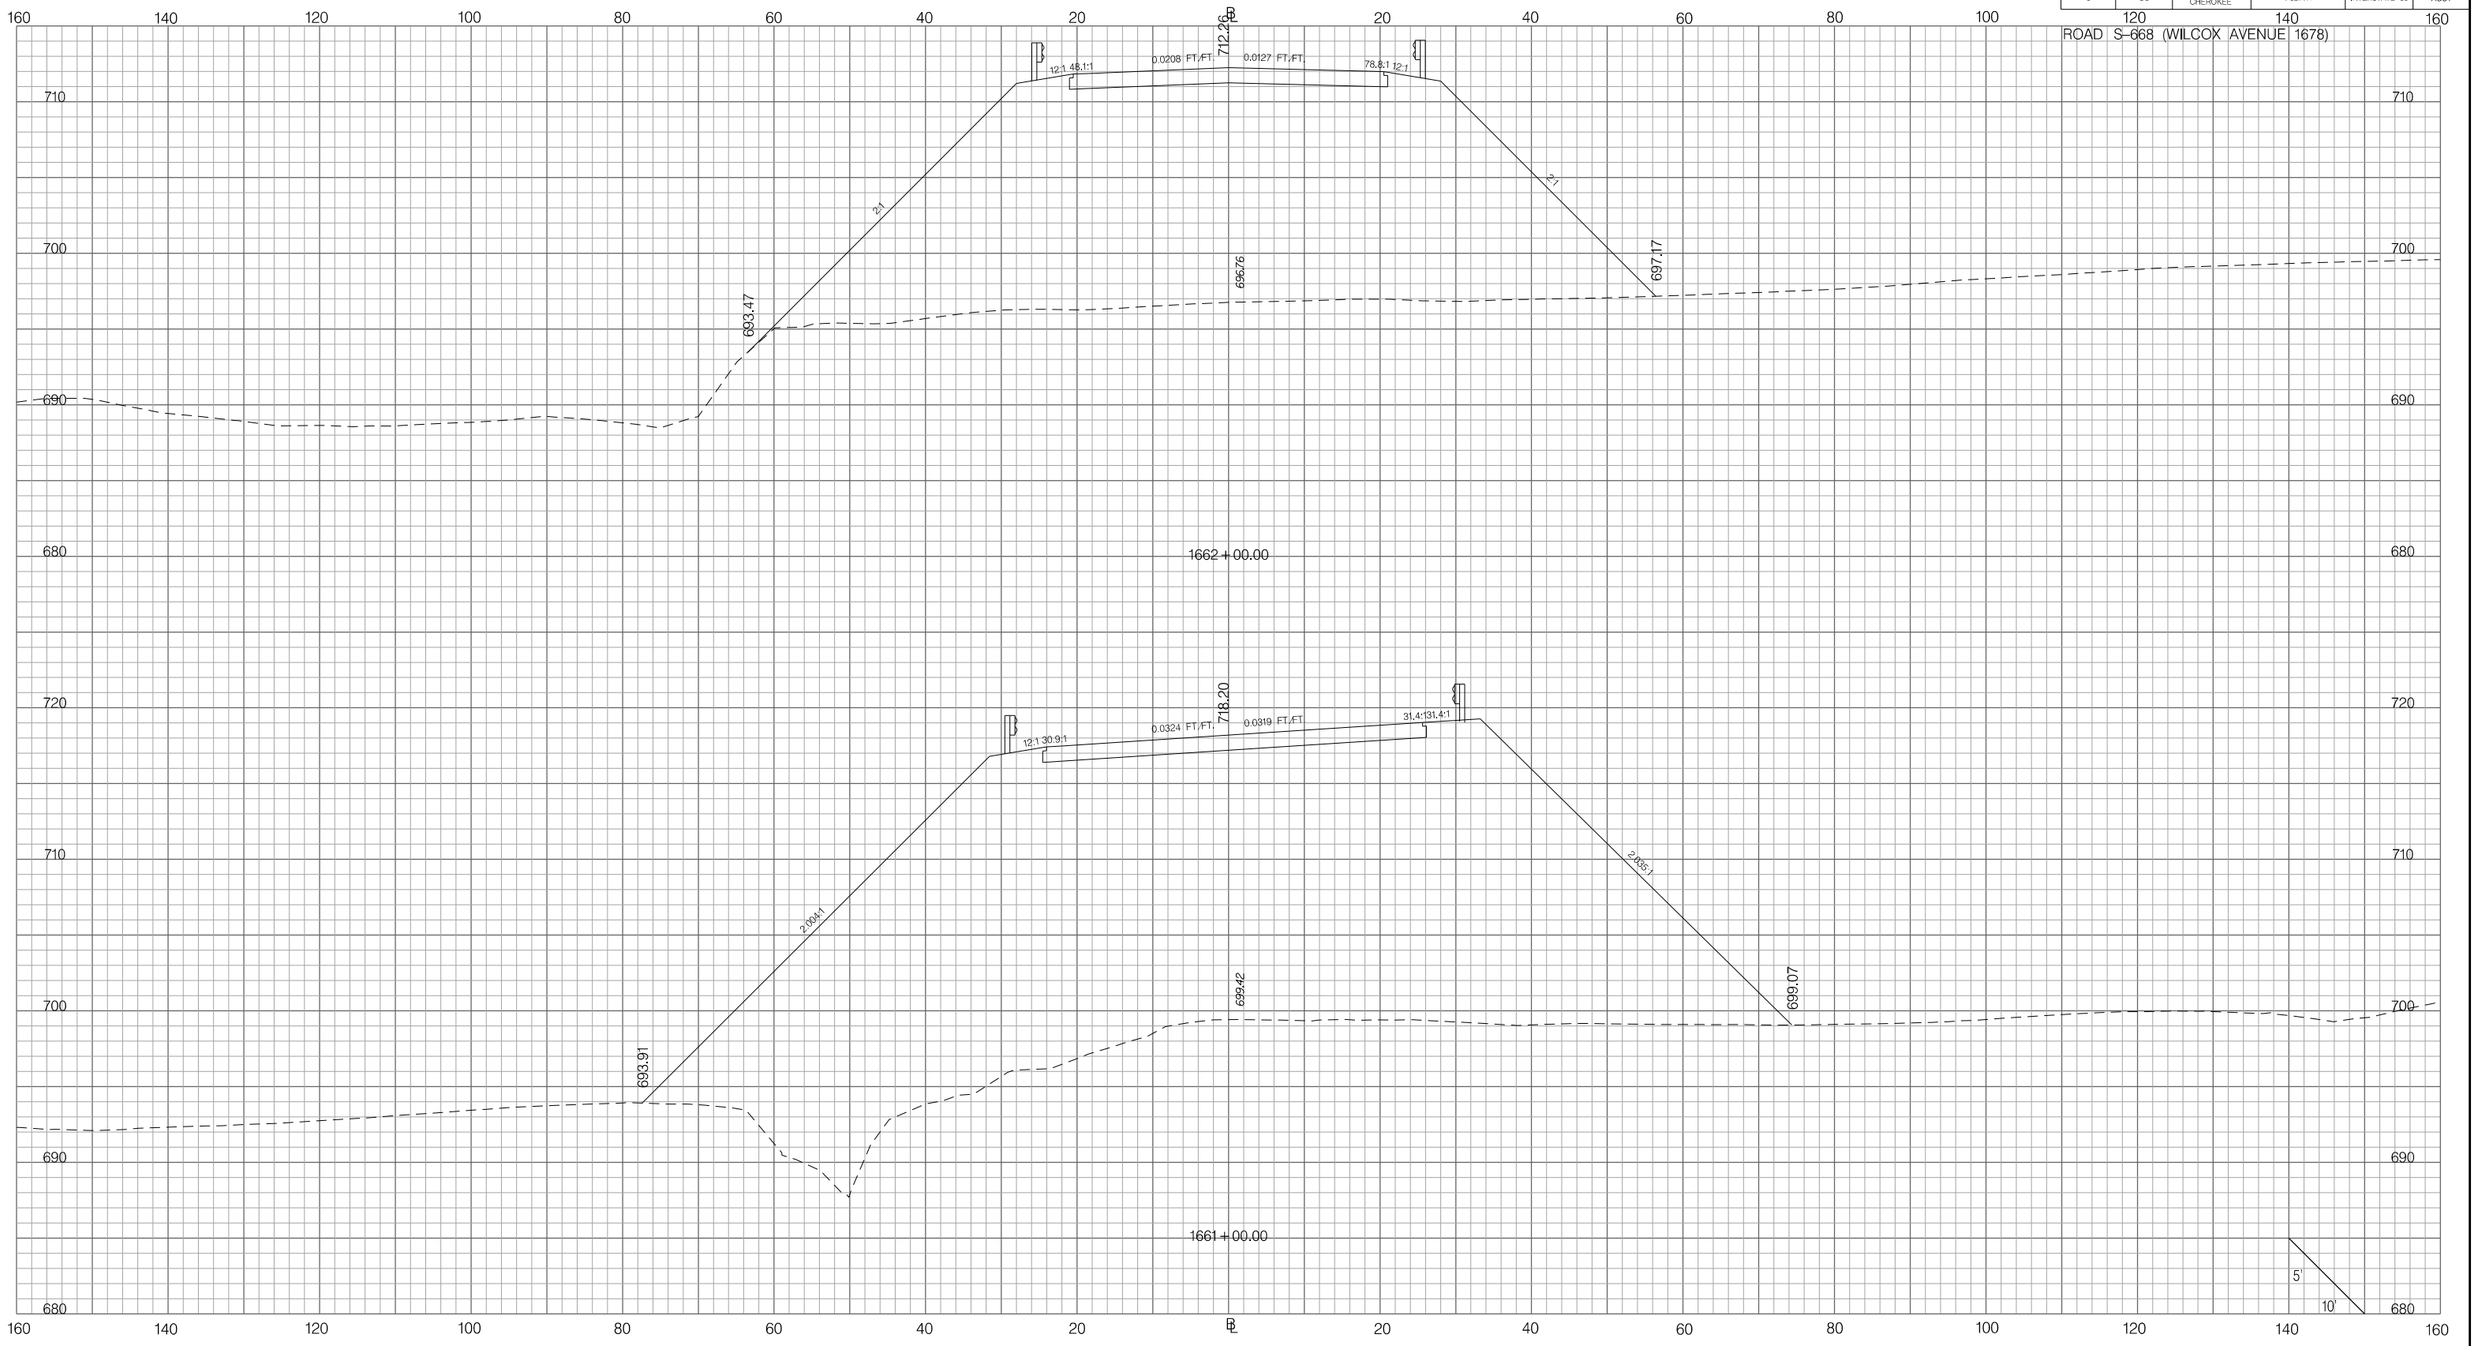

PRELIMINARY
NOT FOR CONSTRUCTION

SCALE: 1" =

REV. NO.	BY	DATE	DESCRIPTION OF REVISION
7			
6			
5			
4			
3			
2			
1			

SOUTH CAROLINA DEPARTMENT OF TRANSPORTATION
INTERSTATE 85

CROSS SECTION SHEET

INTERSTATE 85 MILE MARKER 90–97
SEGMENT C

Z:\Projects\14-60 I85 Widening Cherokee Co MM80-96\Dgn\CrossSections\CROSS SECTION SHEET FILES\PX_WILCOX1678.dgn
3/9/2016

FED. RD. DIV. NO.	STATE	COUNTY	PROJECT ID	ROAD / ROUTE NO.	SHEET NO.
3	SC	SPARTANBURG CHEROKEE	P027114	INTERSTATE 85	X332

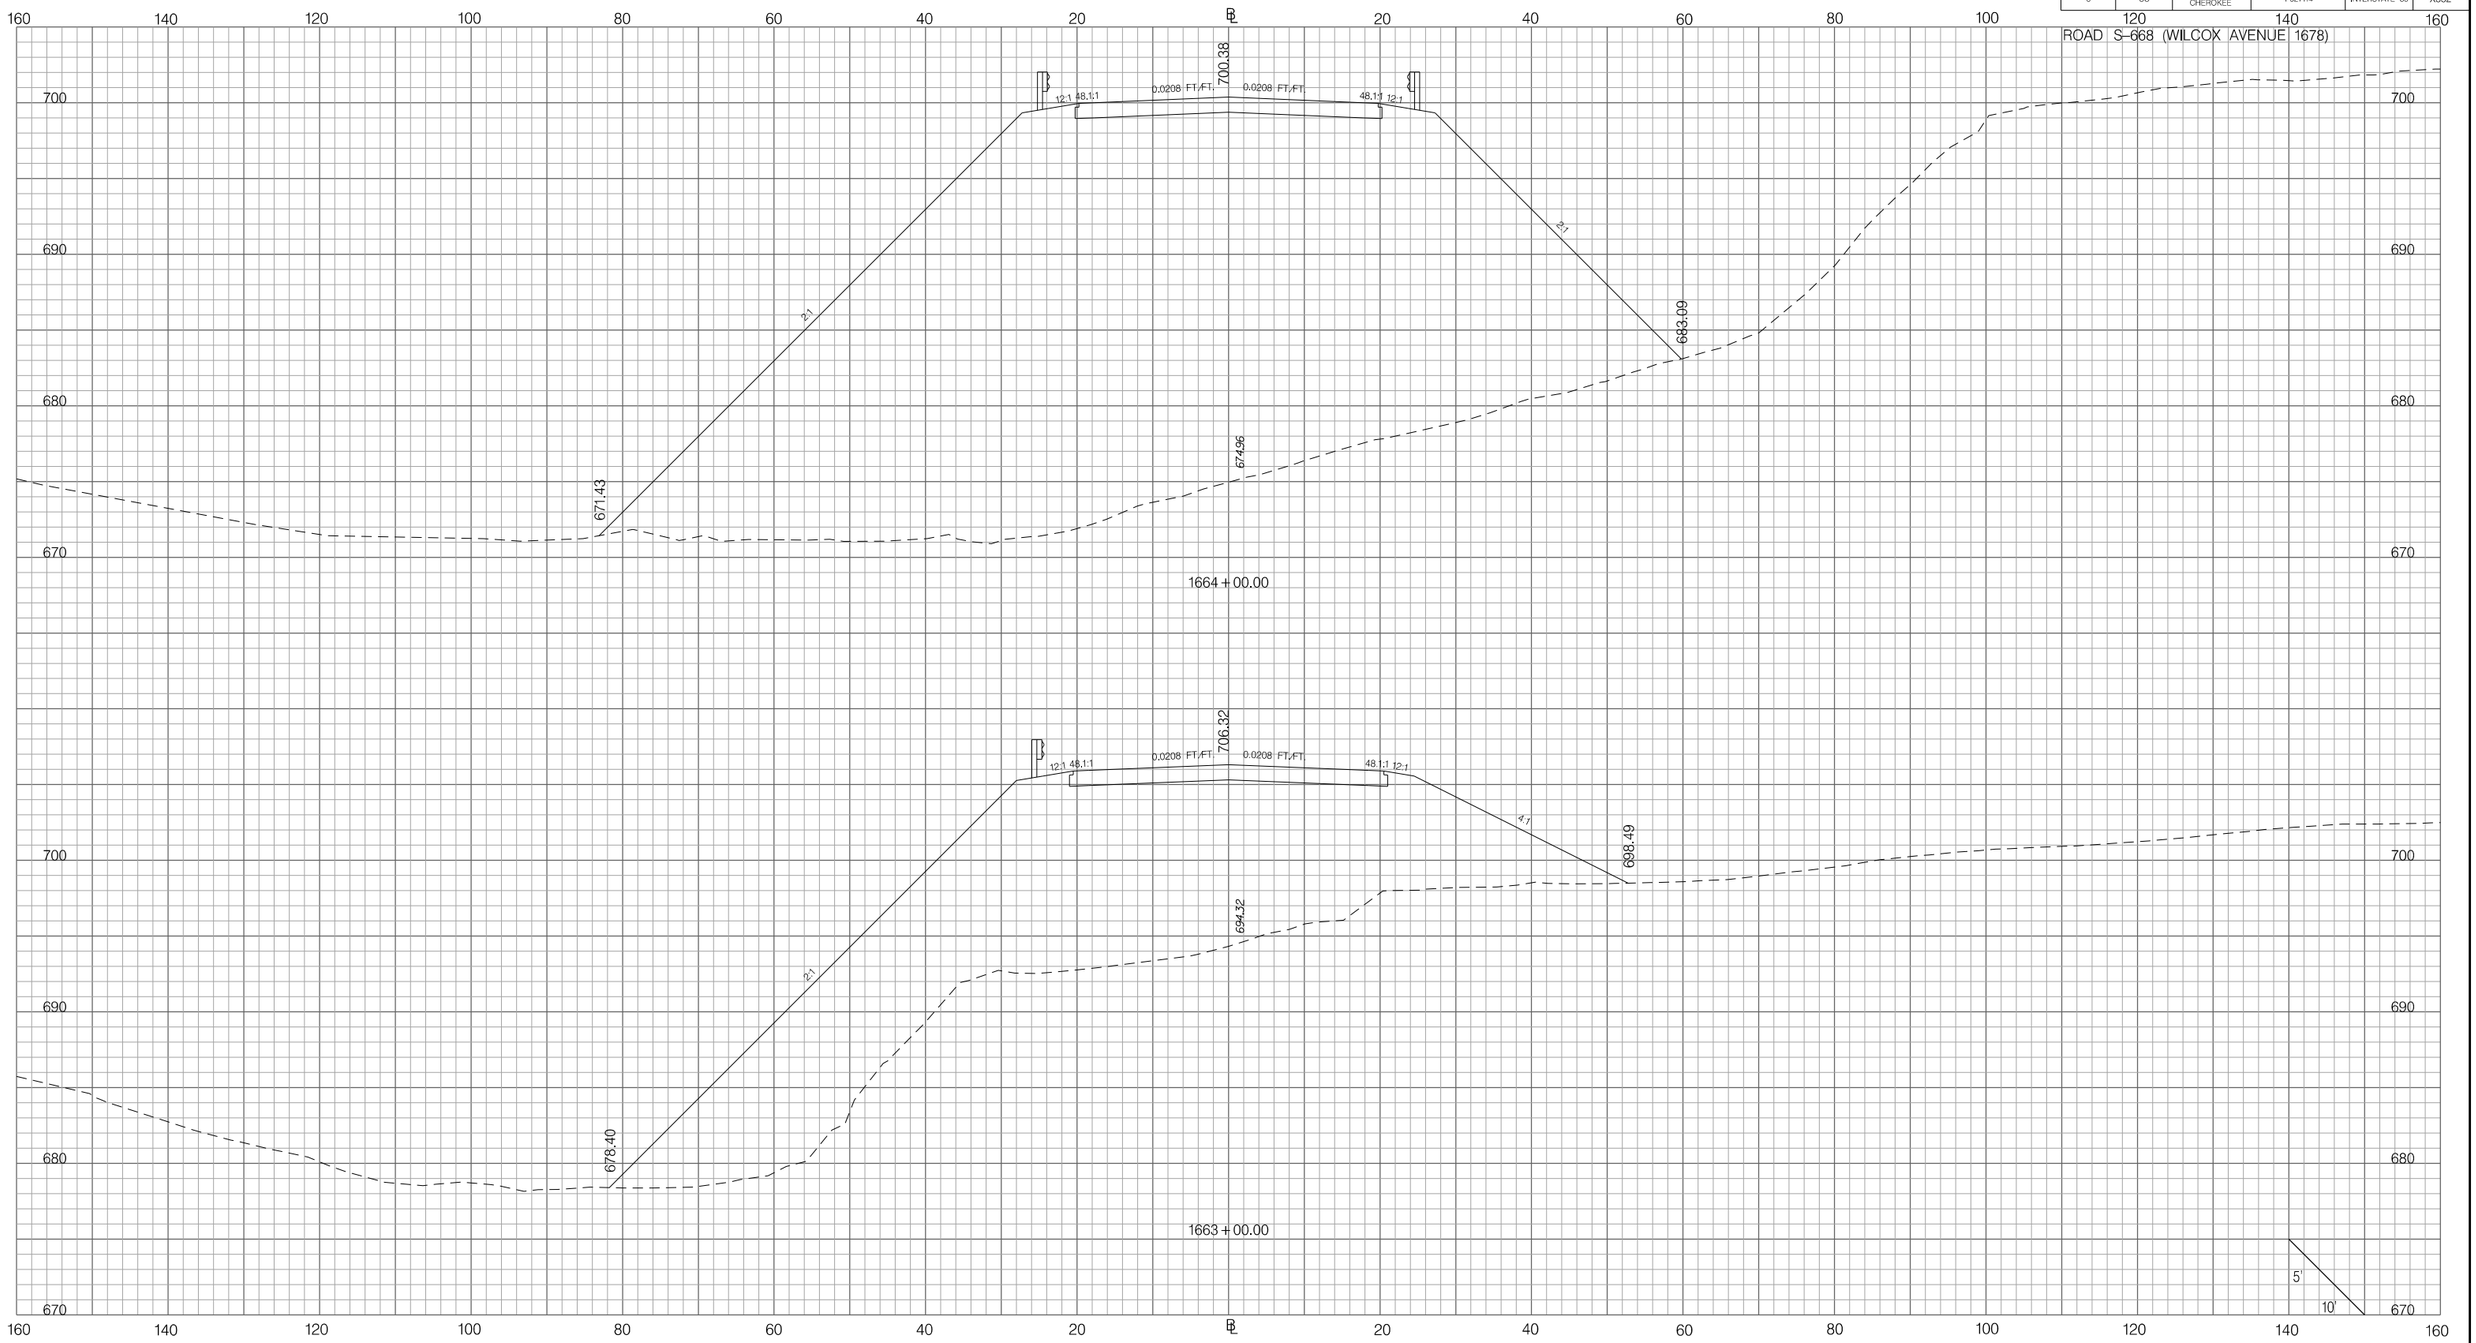

PRELIMINARY
NOT FOR CONSTRUCTION

SCALE: 1" =

REV. NO.	BY	DATE	DESCRIPTION OF REVISION
7			
6			
5			
4			
3			
2			
1			

SOUTH CAROLINA DEPARTMENT OF TRANSPORTATION
INTERSTATE 85

CROSS SECTION SHEET

INTERSTATE 85 MILE MARKER 90–97
SEGMENT C

Z:\Projects\14-60 I85 Widening Cherokee Co MM80-96\Dgn\CrossSections\CROSS SECTION SHEET FILES\PX_WILCOX1678.dgn
3/9/2016

FED. RD. DIV. NO.	STATE	COUNTY	PROJECT ID	ROAD / ROUTE NO.	SHEET NO.
3	SC	SPARTANBURG CHEROKEE	P027114	INTERSTATE 85	X333

ROAD S-668 (WILCOX AVENUE 1678)

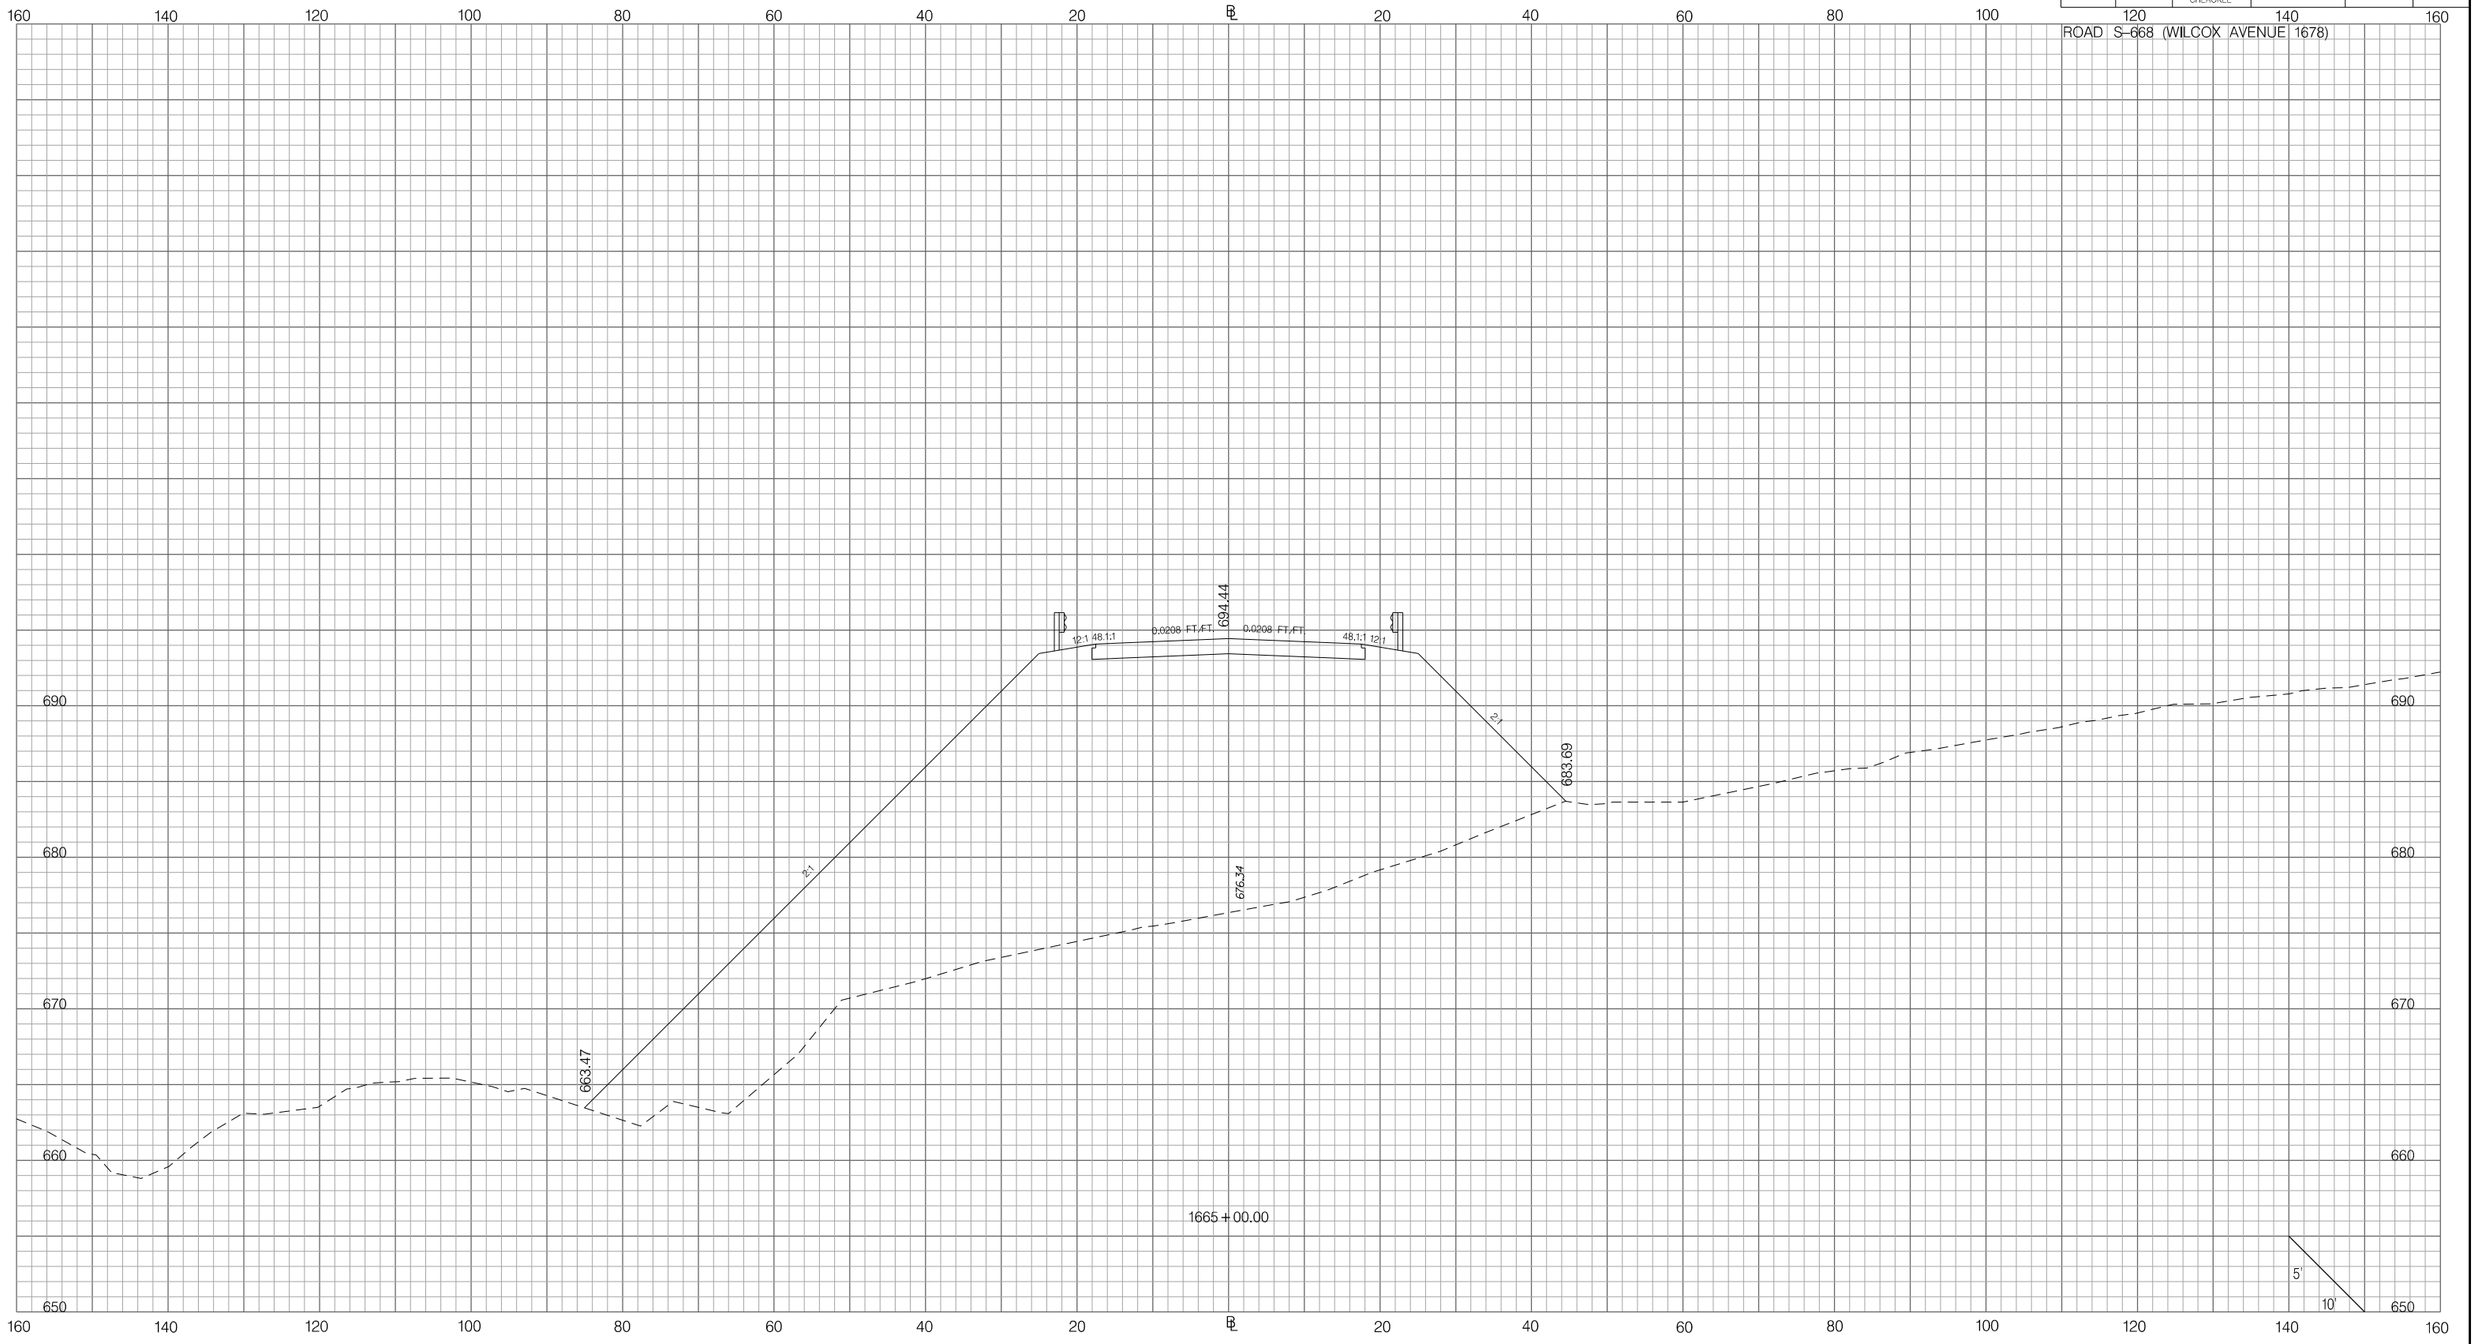

PRELIMINARY
NOT FOR CONSTRUCTION

SCALE: 1" =

REV. NO.	BY	DATE	DESCRIPTION OF REVISION
7			
6			
5			
4			
3			
2			
1			

SOUTH CAROLINA DEPARTMENT OF TRANSPORTATION
INTERSTATE 85

CROSS SECTION SHEET

INTERSTATE 85 MILE MARKER 90-97
SEGMENT C

Z:\Projects\14-60 I85 Widening Cherokee Co MM80-96\Dgn\CrossSections\CROSS SECTION SHEET FILES\PX_WILCOX1678.dgn
3/9/2016

FED. RD. DIV. NO.	STATE	COUNTY	PROJECT ID	ROAD / ROUTE NO.	SHEET NO.
3	SC	SPARTANBURG CHEROKEE	P027114	INTERSTATE 85	X334

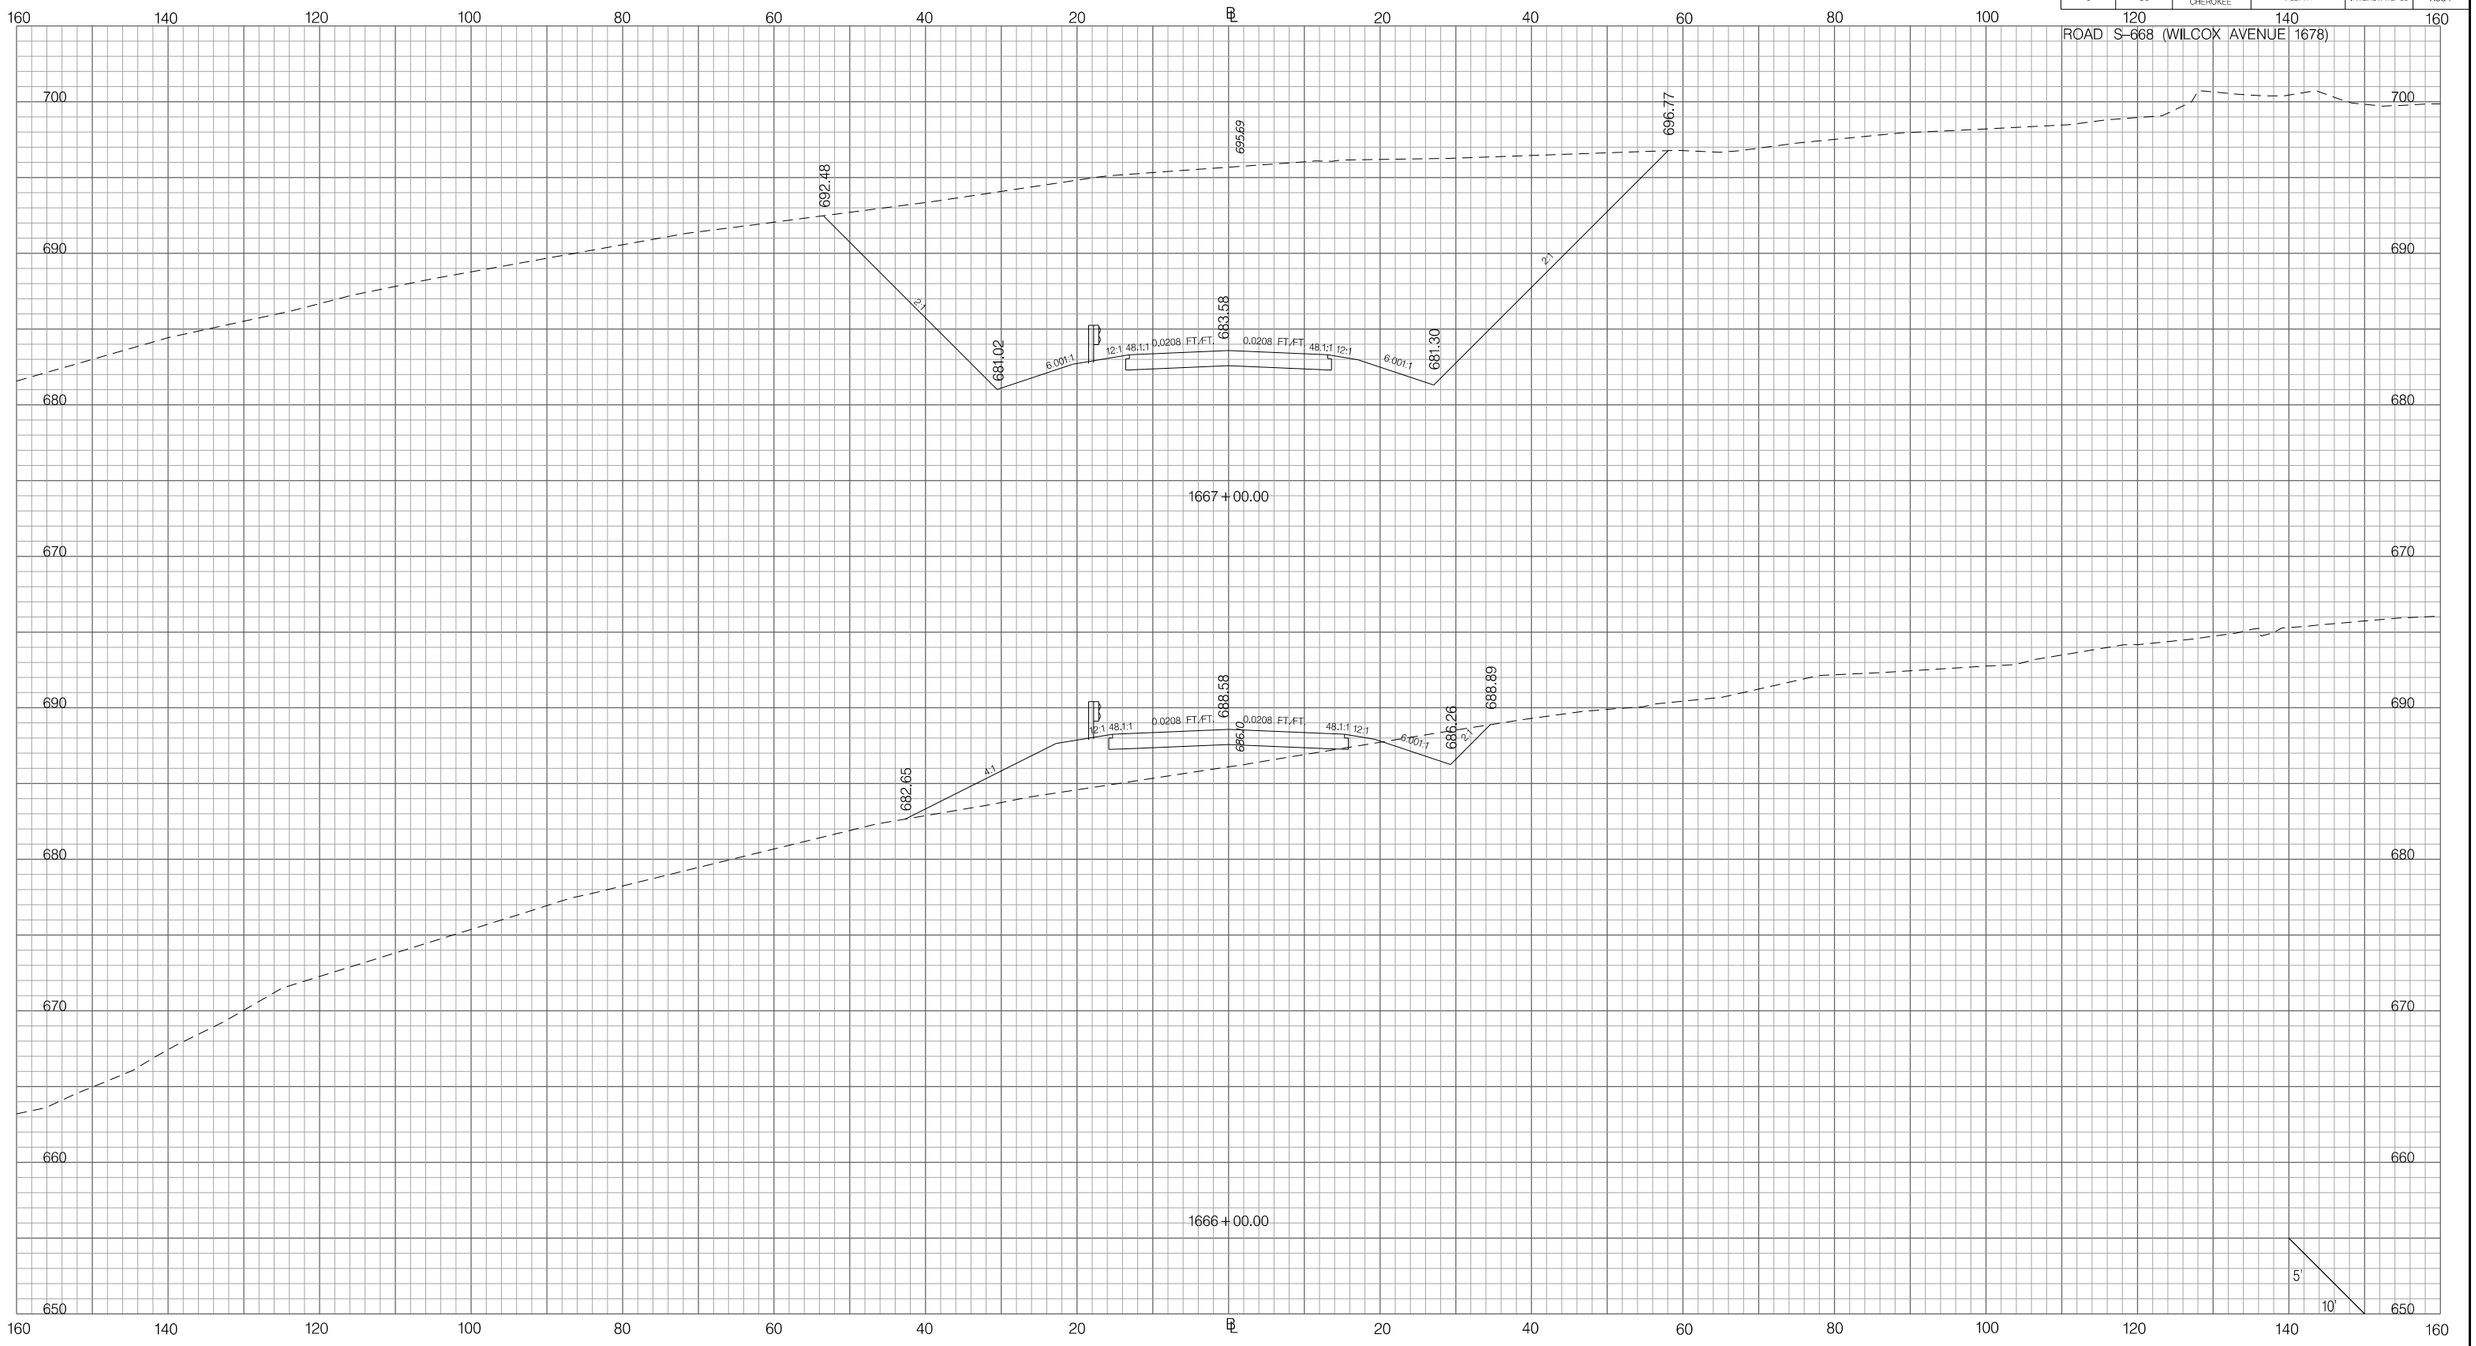

PRELIMINARY
NOT FOR CONSTRUCTION

SCALE: 1" =

REV. NO.	BY	DATE	DESCRIPTION OF REVISION
7			
6			
5			
4			
3			
2			
1			

SOUTH CAROLINA DEPARTMENT OF TRANSPORTATION
INTERSTATE 85

CROSS SECTION SHEET

INTERSTATE 85 MILE MARKER 90–97
SEGMENT C

Z:\Projects\14-60 I85 Widening Cherokee Co MM80-96\Dgn\CrossSections\CROSS SECTION SHEET FILES\PX_WILCOX1678.dgn
3/9/2016

FED. RD. DIV. NO.	STATE	COUNTY	PROJECT ID	ROAD / ROUTE NO.	SHEET NO.
3	SC	SPARTANBURG CHEROKEE	P027114	INTERSTATE 85	X335

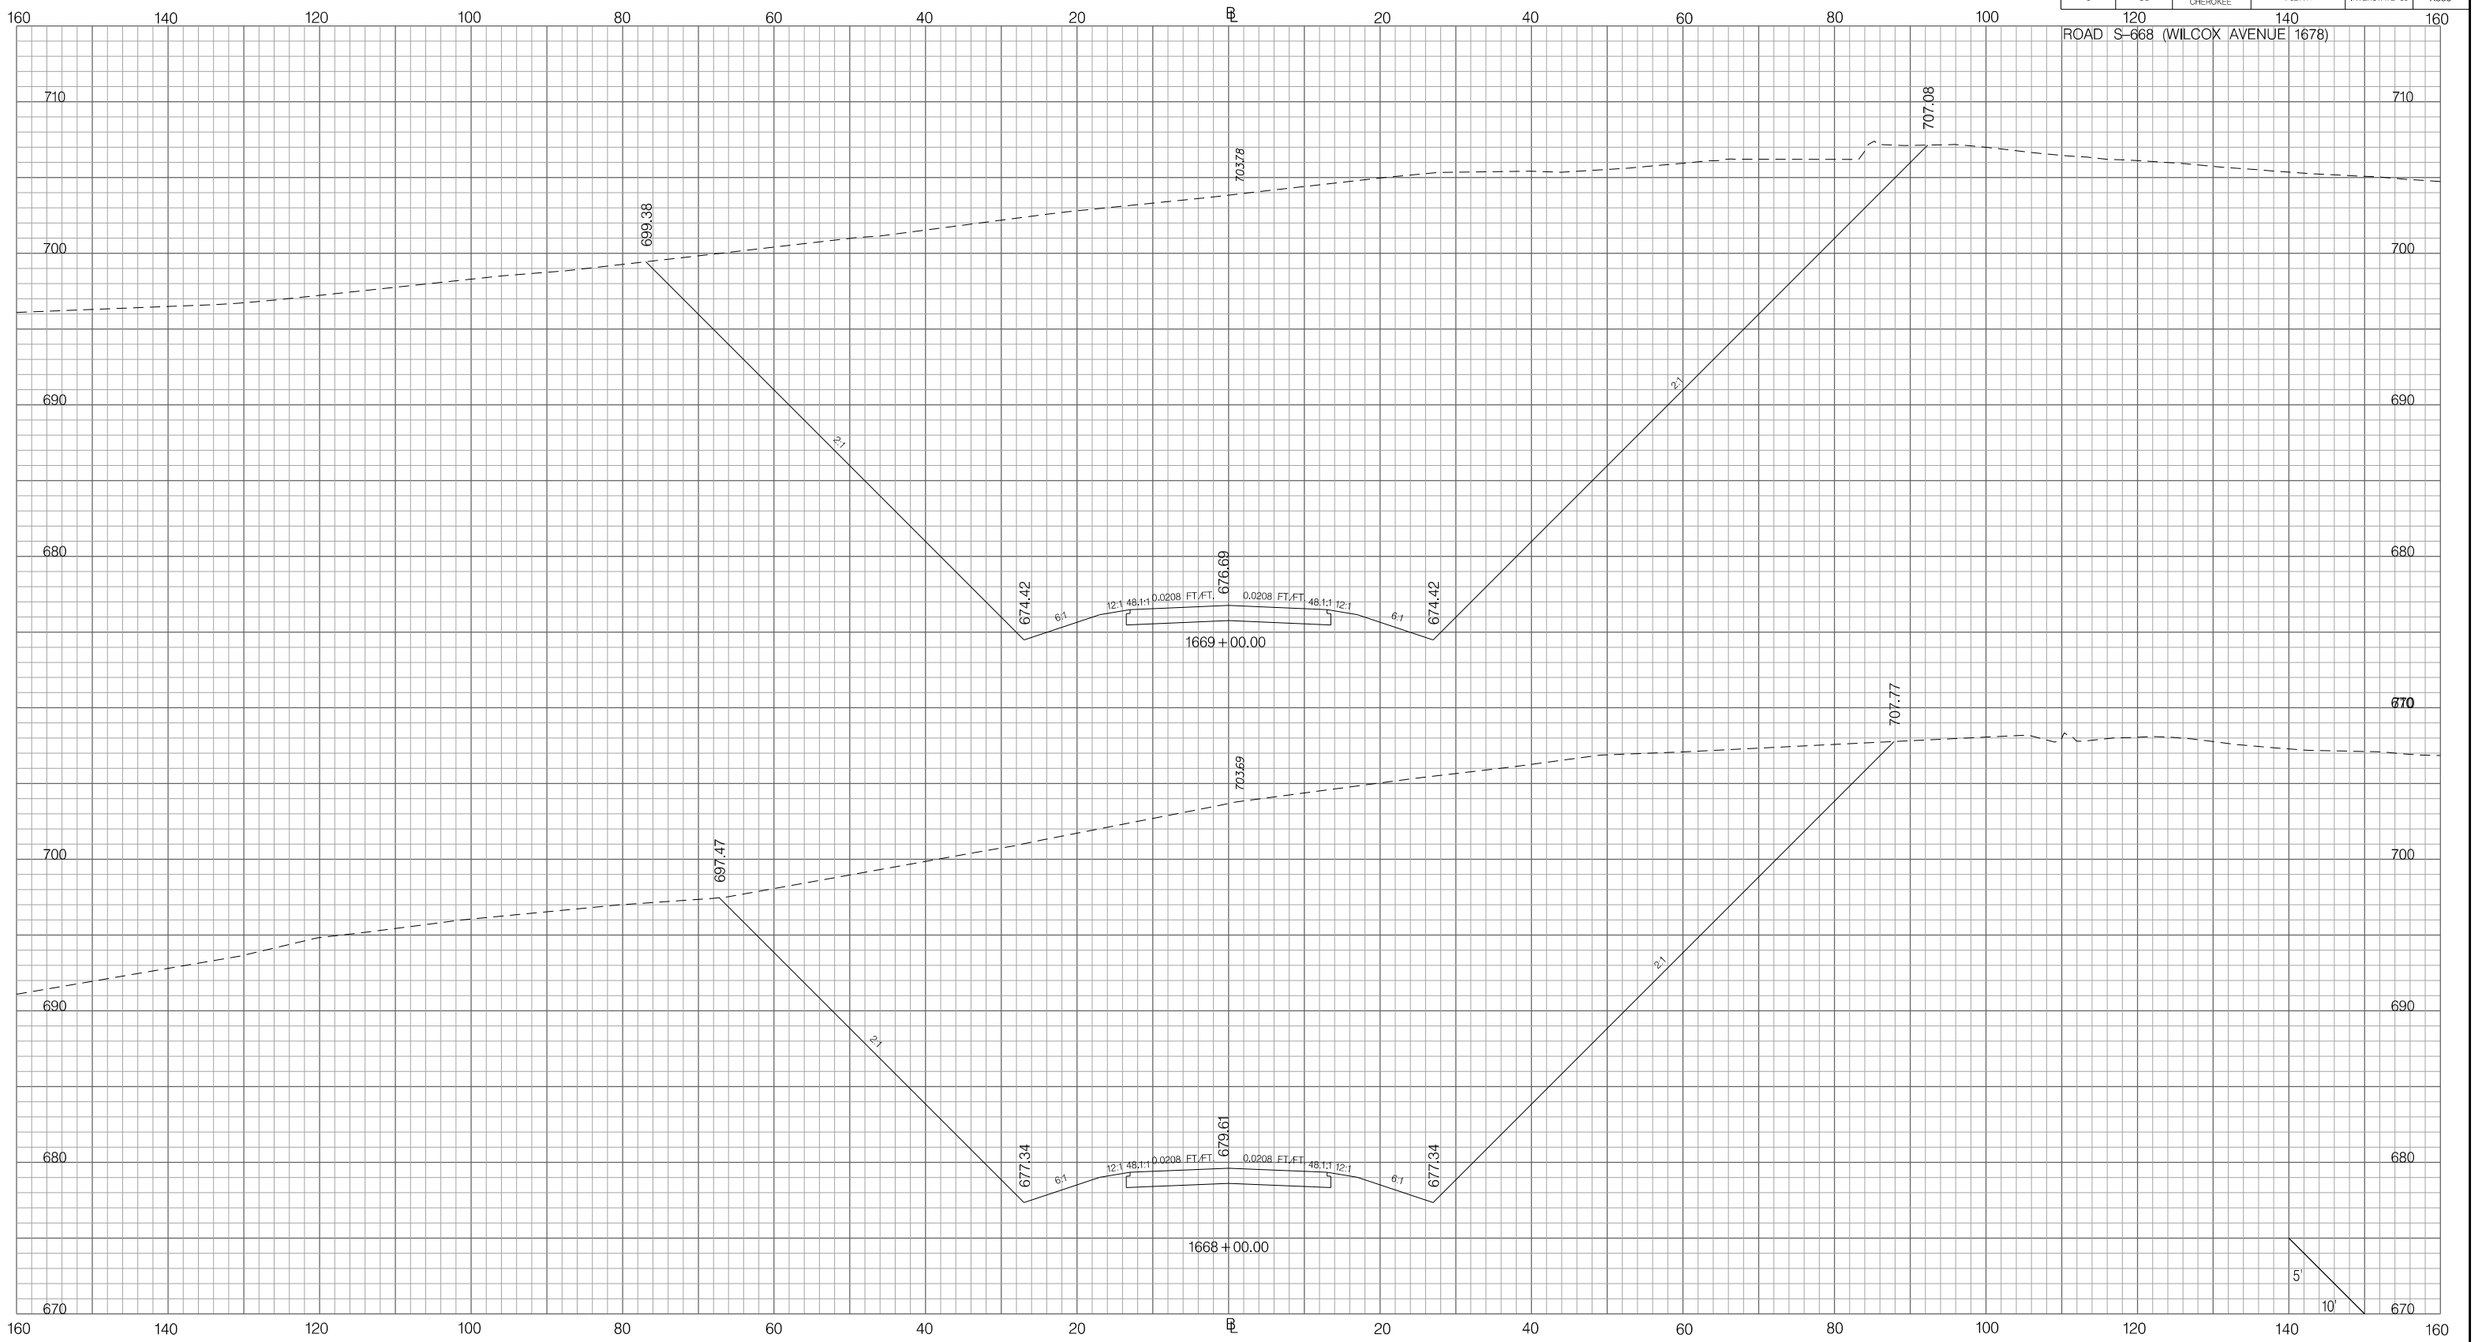

PRELIMINARY
NOT FOR CONSTRUCTION

SCALE: 1" =

REV. NO.	BY	DATE	DESCRIPTION OF REVISION
7			
6			
5			
4			
3			
2			
1			

SOUTH CAROLINA DEPARTMENT OF TRANSPORTATION
INTERSTATE 85

CROSS SECTION SHEET

INTERSTATE 85 MILE MARKER 90-97
SEGMENT C

Z:\Projects\14-60 I85 Widening Cherokee Co MM80-96\Dgn\CrossSections\CROSS SECTION SHEET FILES\PX_WILCOX1678.dgn
3/9/2016

FED. RD. DIV. NO.	STATE	COUNTY	PROJECT ID	ROAD / ROUTE NO.	SHEET NO.
3	SC	SPARTANBURG CHEROKEE	P027114	INTERSTATE 85	X336

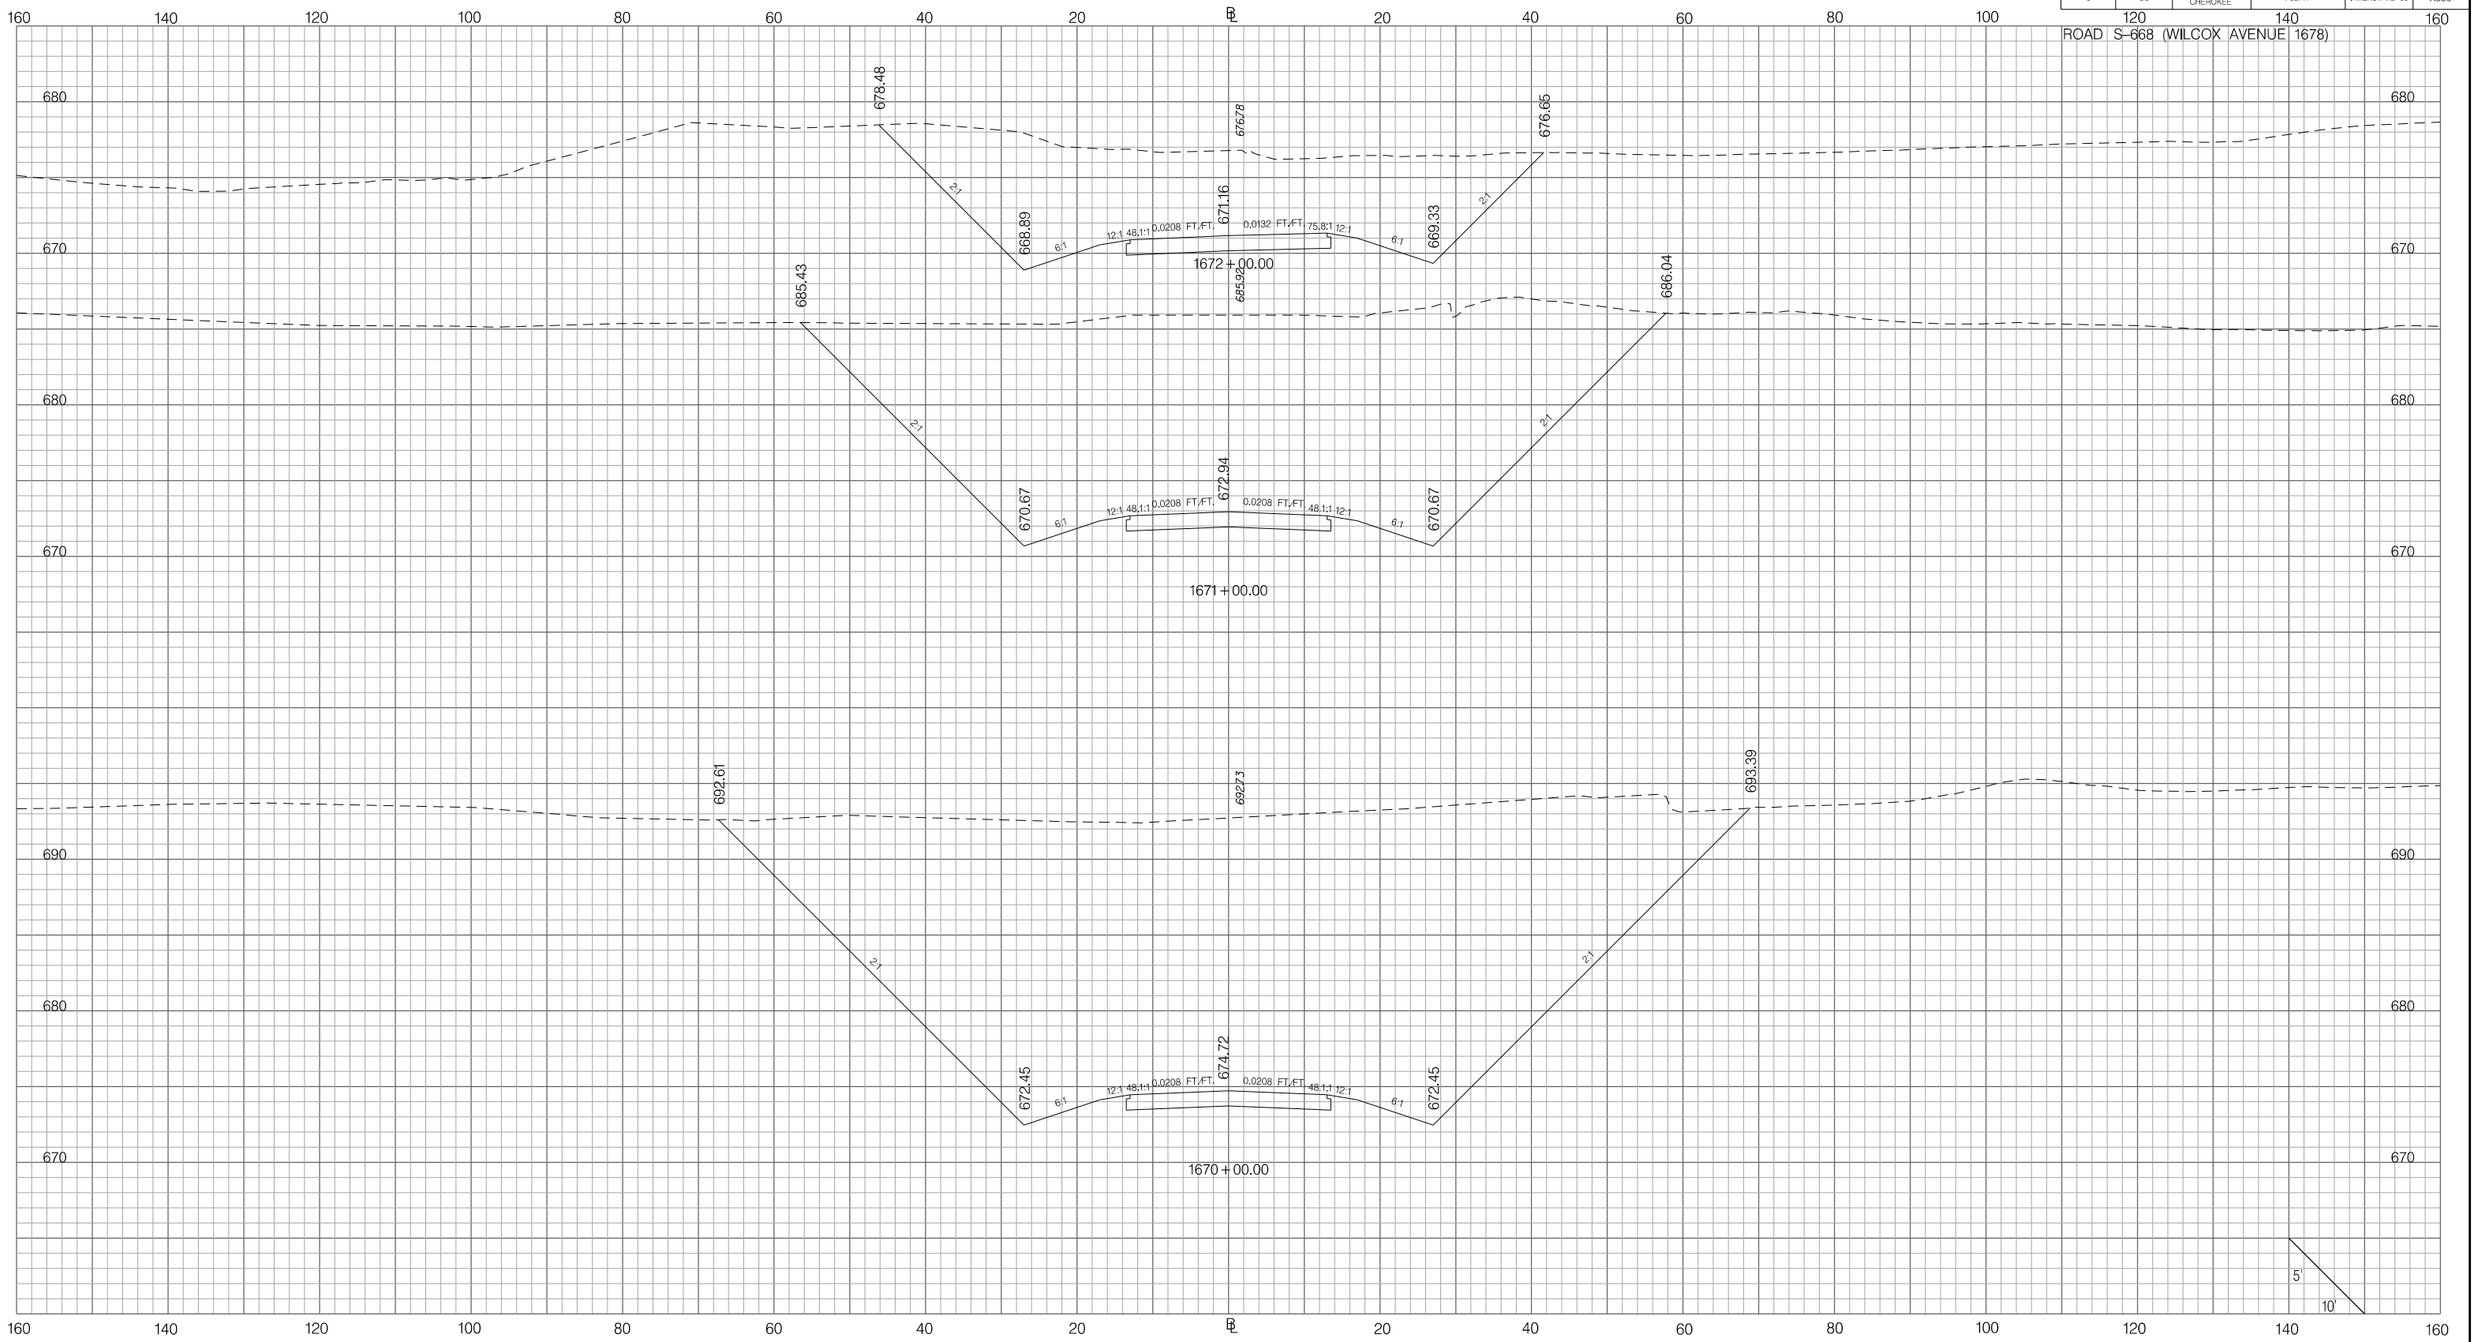

Z:\Projects\14-60 I85 Widening Cherokee Co MM80-96\Dgn\CrossSections\CROSS SECTION SHEET FILES\PX_WILCOX1678.dgn
3/9/2016

PRELIMINARY
NOT FOR CONSTRUCTION

SCALE: 1" =

REV. NO.	BY	DATE	DESCRIPTION OF REVISION
7			
6			
5			
4			
3			
2			
1			

SOUTH CAROLINA DEPARTMENT OF TRANSPORTATION
INTERSTATE 85

CROSS SECTION SHEET

INTERSTATE 85 MILE MARKER 90–97
SEGMENT C

FED. RD. DIV. NO.	STATE	COUNTY	PROJECT ID	ROAD / ROUTE NO.	SHEET NO.
3	SC	SPARTANBURG CHEROKEE	P027114	INTERSTATE 85	X337

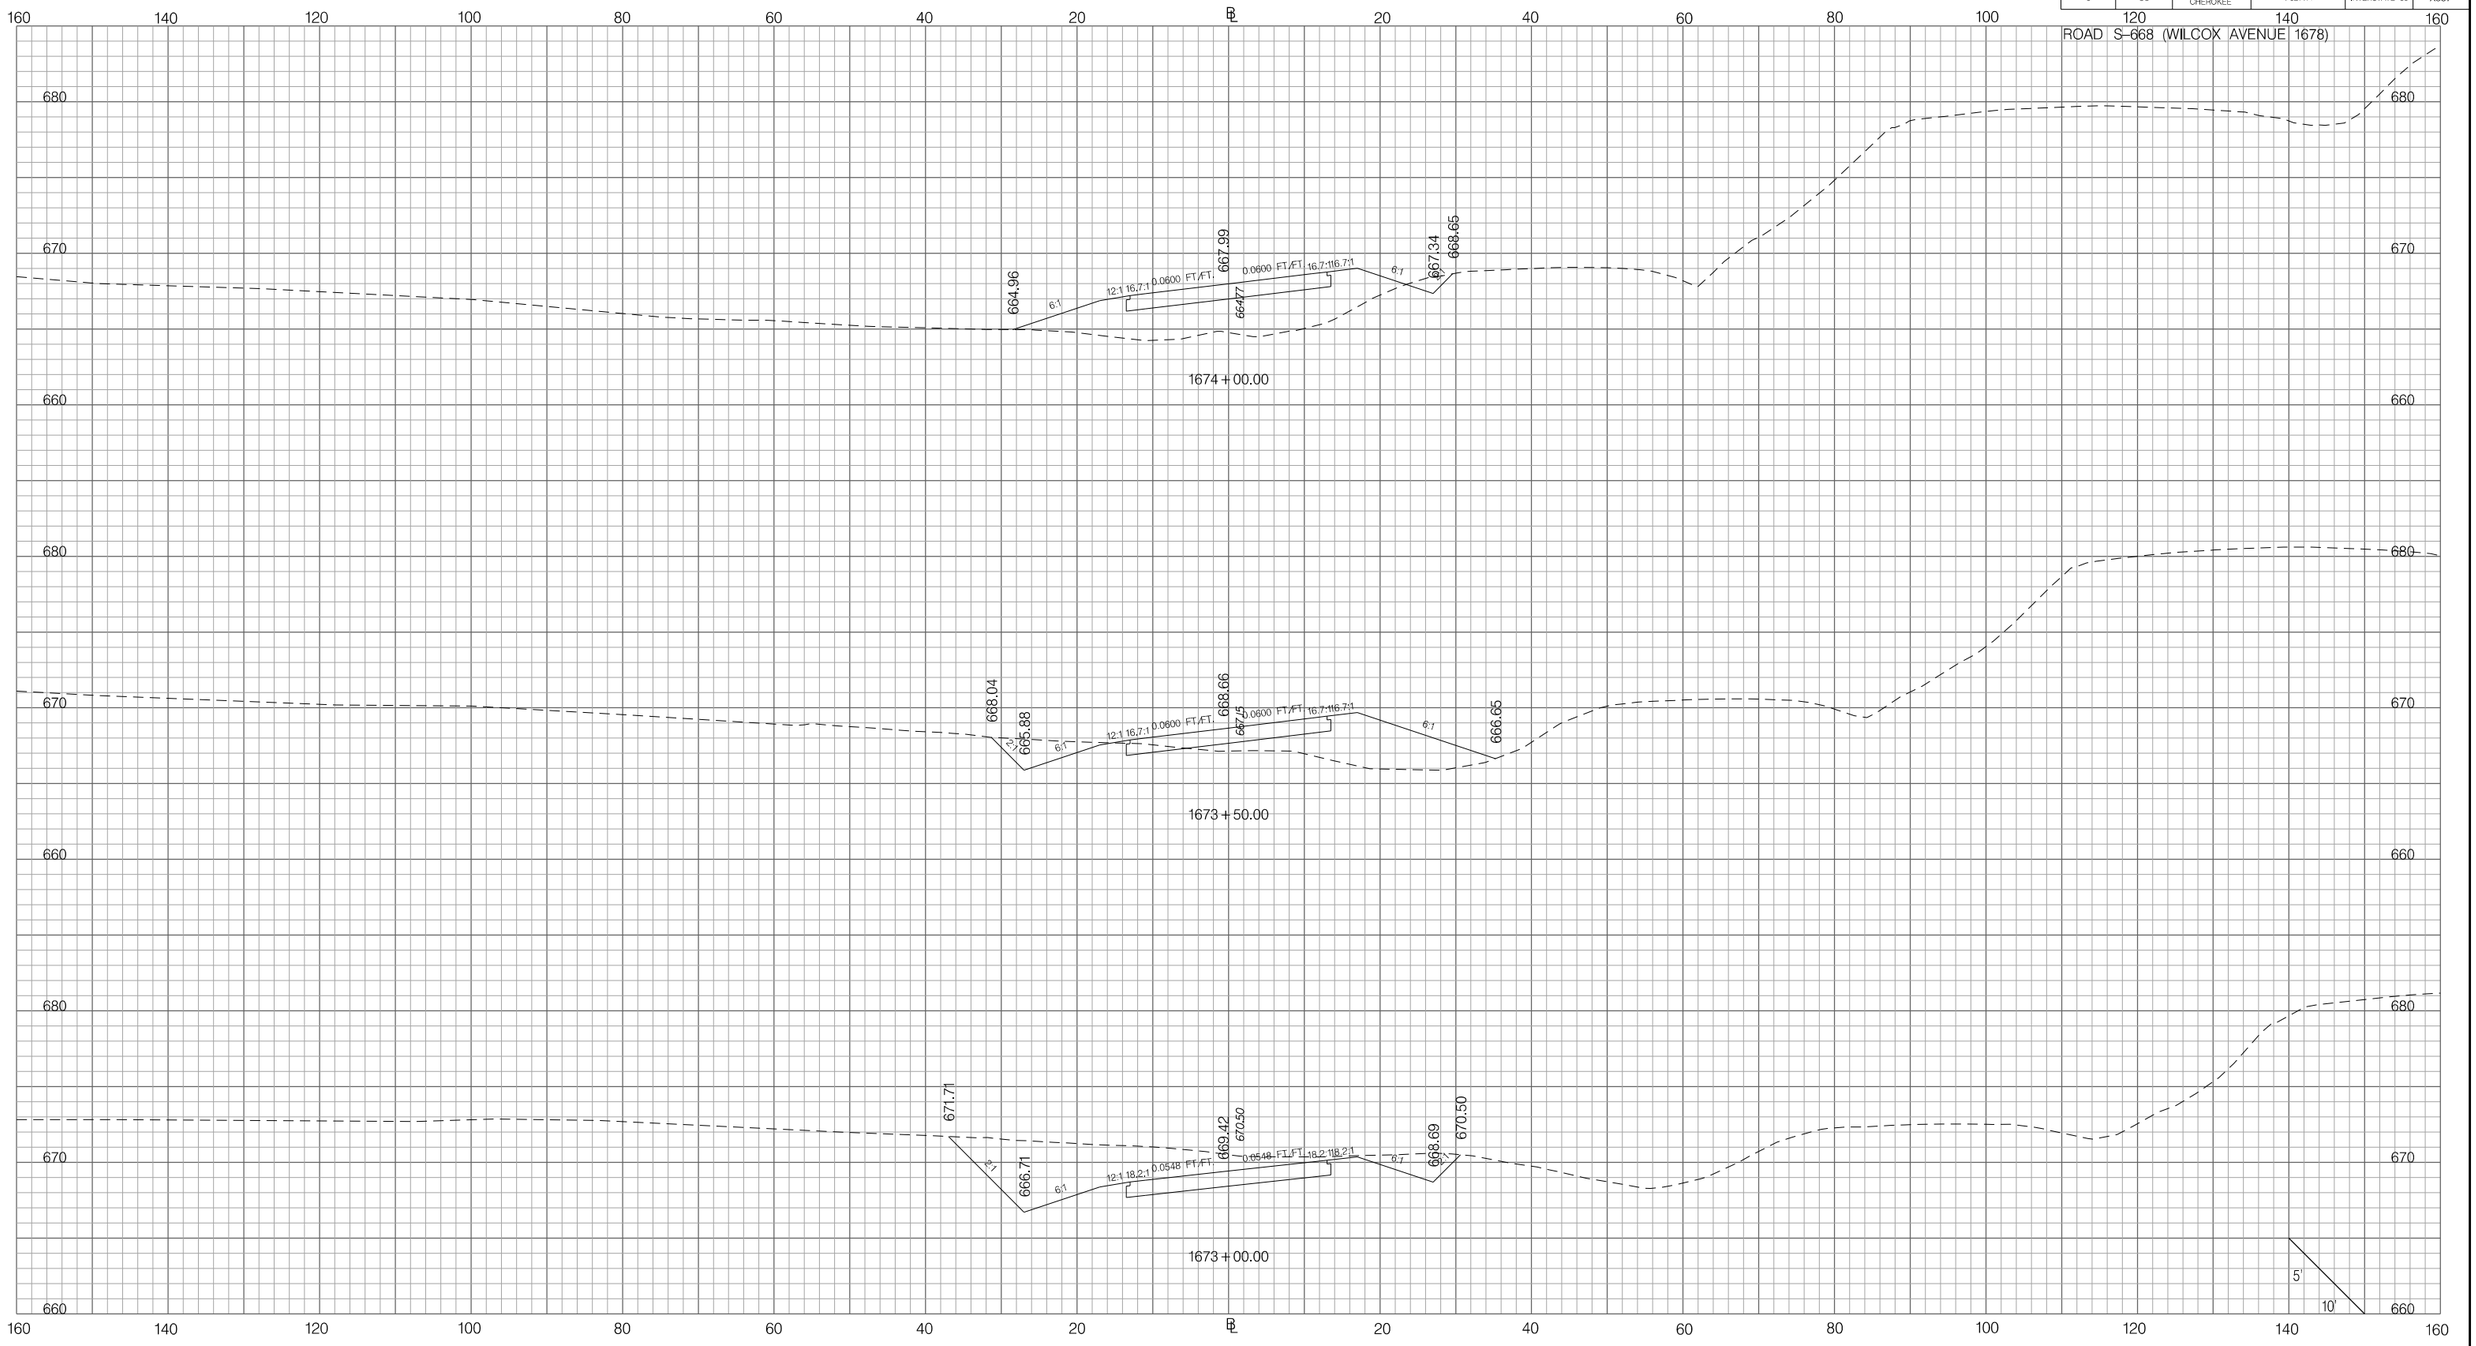

PRELIMINARY
NOT FOR CONSTRUCTION

SCALE: 1" =

REV. NO.	BY	DATE	DESCRIPTION OF REVISION
7			
6			
5			
4			
3			
2			
1			

SOUTH CAROLINA DEPARTMENT OF TRANSPORTATION
INTERSTATE 85

CROSS SECTION SHEET

INTERSTATE 85 MILE MARKER 90-97
SEGMENT C

Z:\Projects\14-60 I85 Widening Cherokee Co MM80-96\Dgn\CrossSections\CROSS SECTION SHEET FILES\PX_WILCOX1678.dgn
3/9/2016

FED. RD. DIV. NO.	STATE	COUNTY	PROJECT ID	ROAD / ROUTE NO.	SHEET NO.
3	SC	SPARTANBURG CHEROKEE	P027114	INTERSTATE 85	X338

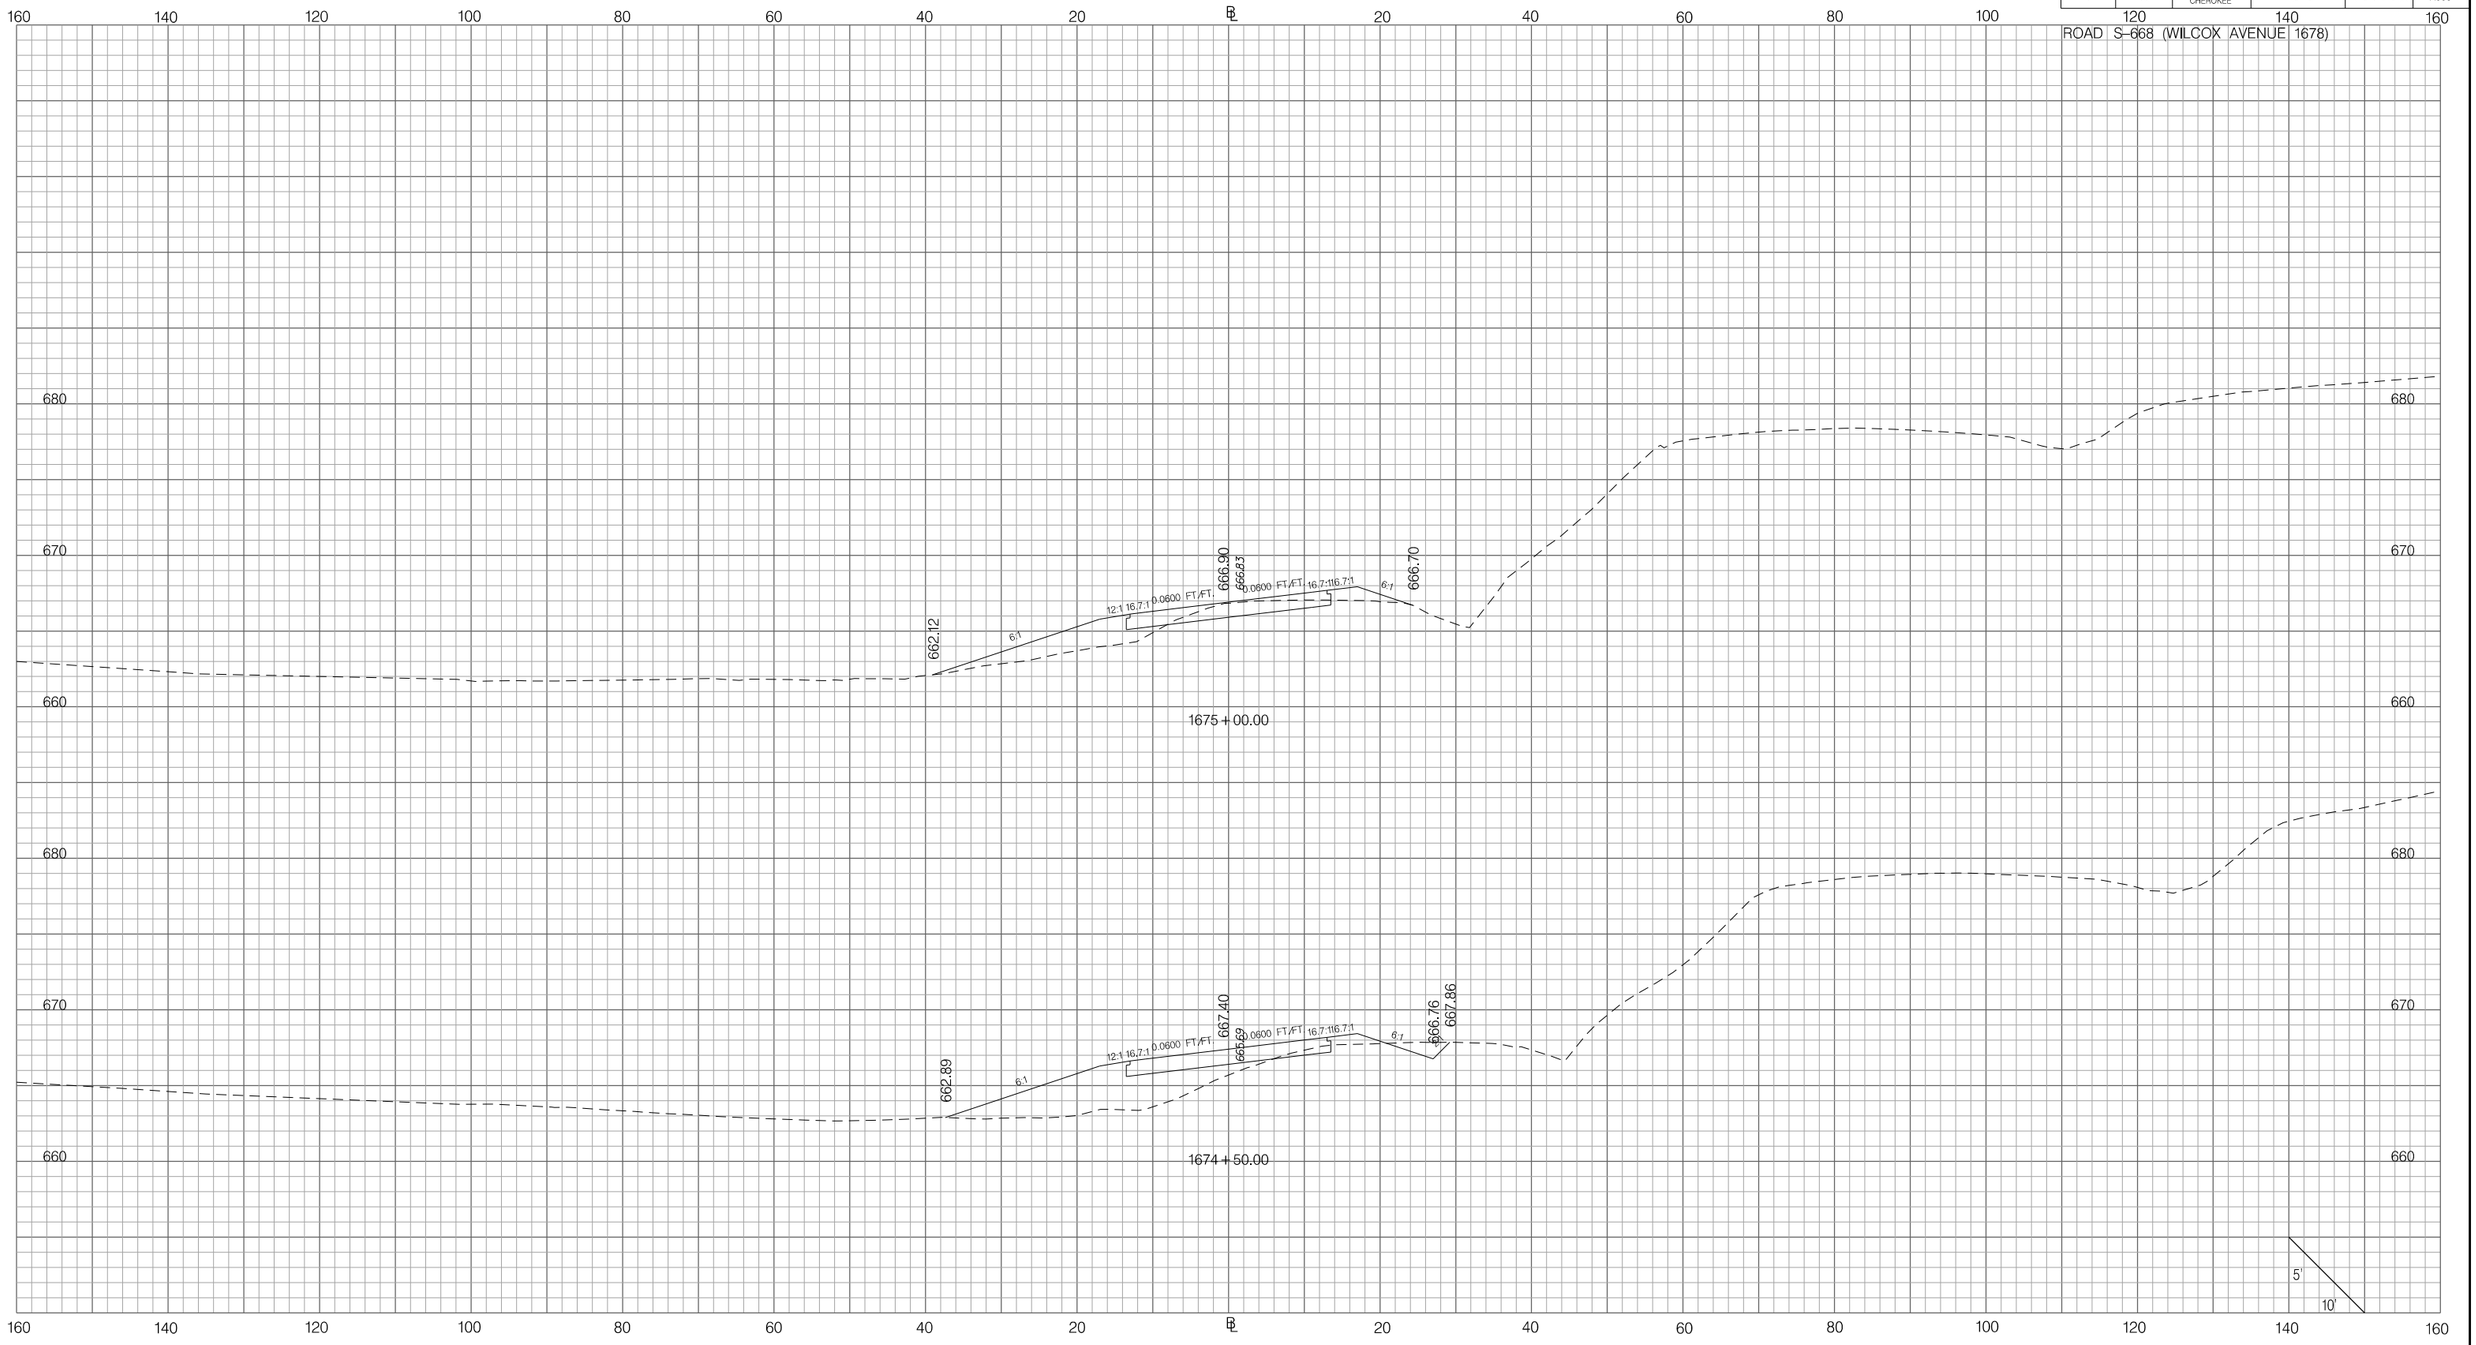

Z:\Projects\14-60 I85 Widening Cherokee Co MM80-96\Dgn\CrossSections\CROSS SECTION SHEET FILES\PX_WILCOX1678.dgn
3/9/2016

PRELIMINARY
NOT FOR CONSTRUCTION

SCALE: 1" =

REV. NO.	BY	DATE	DESCRIPTION OF REVISION
7			
6			
5			
4			
3			
2			
1			

SOUTH CAROLINA DEPARTMENT OF TRANSPORTATION
INTERSTATE 85

CROSS SECTION SHEET

INTERSTATE 85 MILE MARKER 90-97
SEGMENT C

FED. RD. DIV. NO.	STATE	COUNTY	PROJECT ID	ROAD / ROUTE NO.	SHEET NO.
3	SC	SPARTANBURG CHEROKEE	P027114	INTERSTATE 85	X339

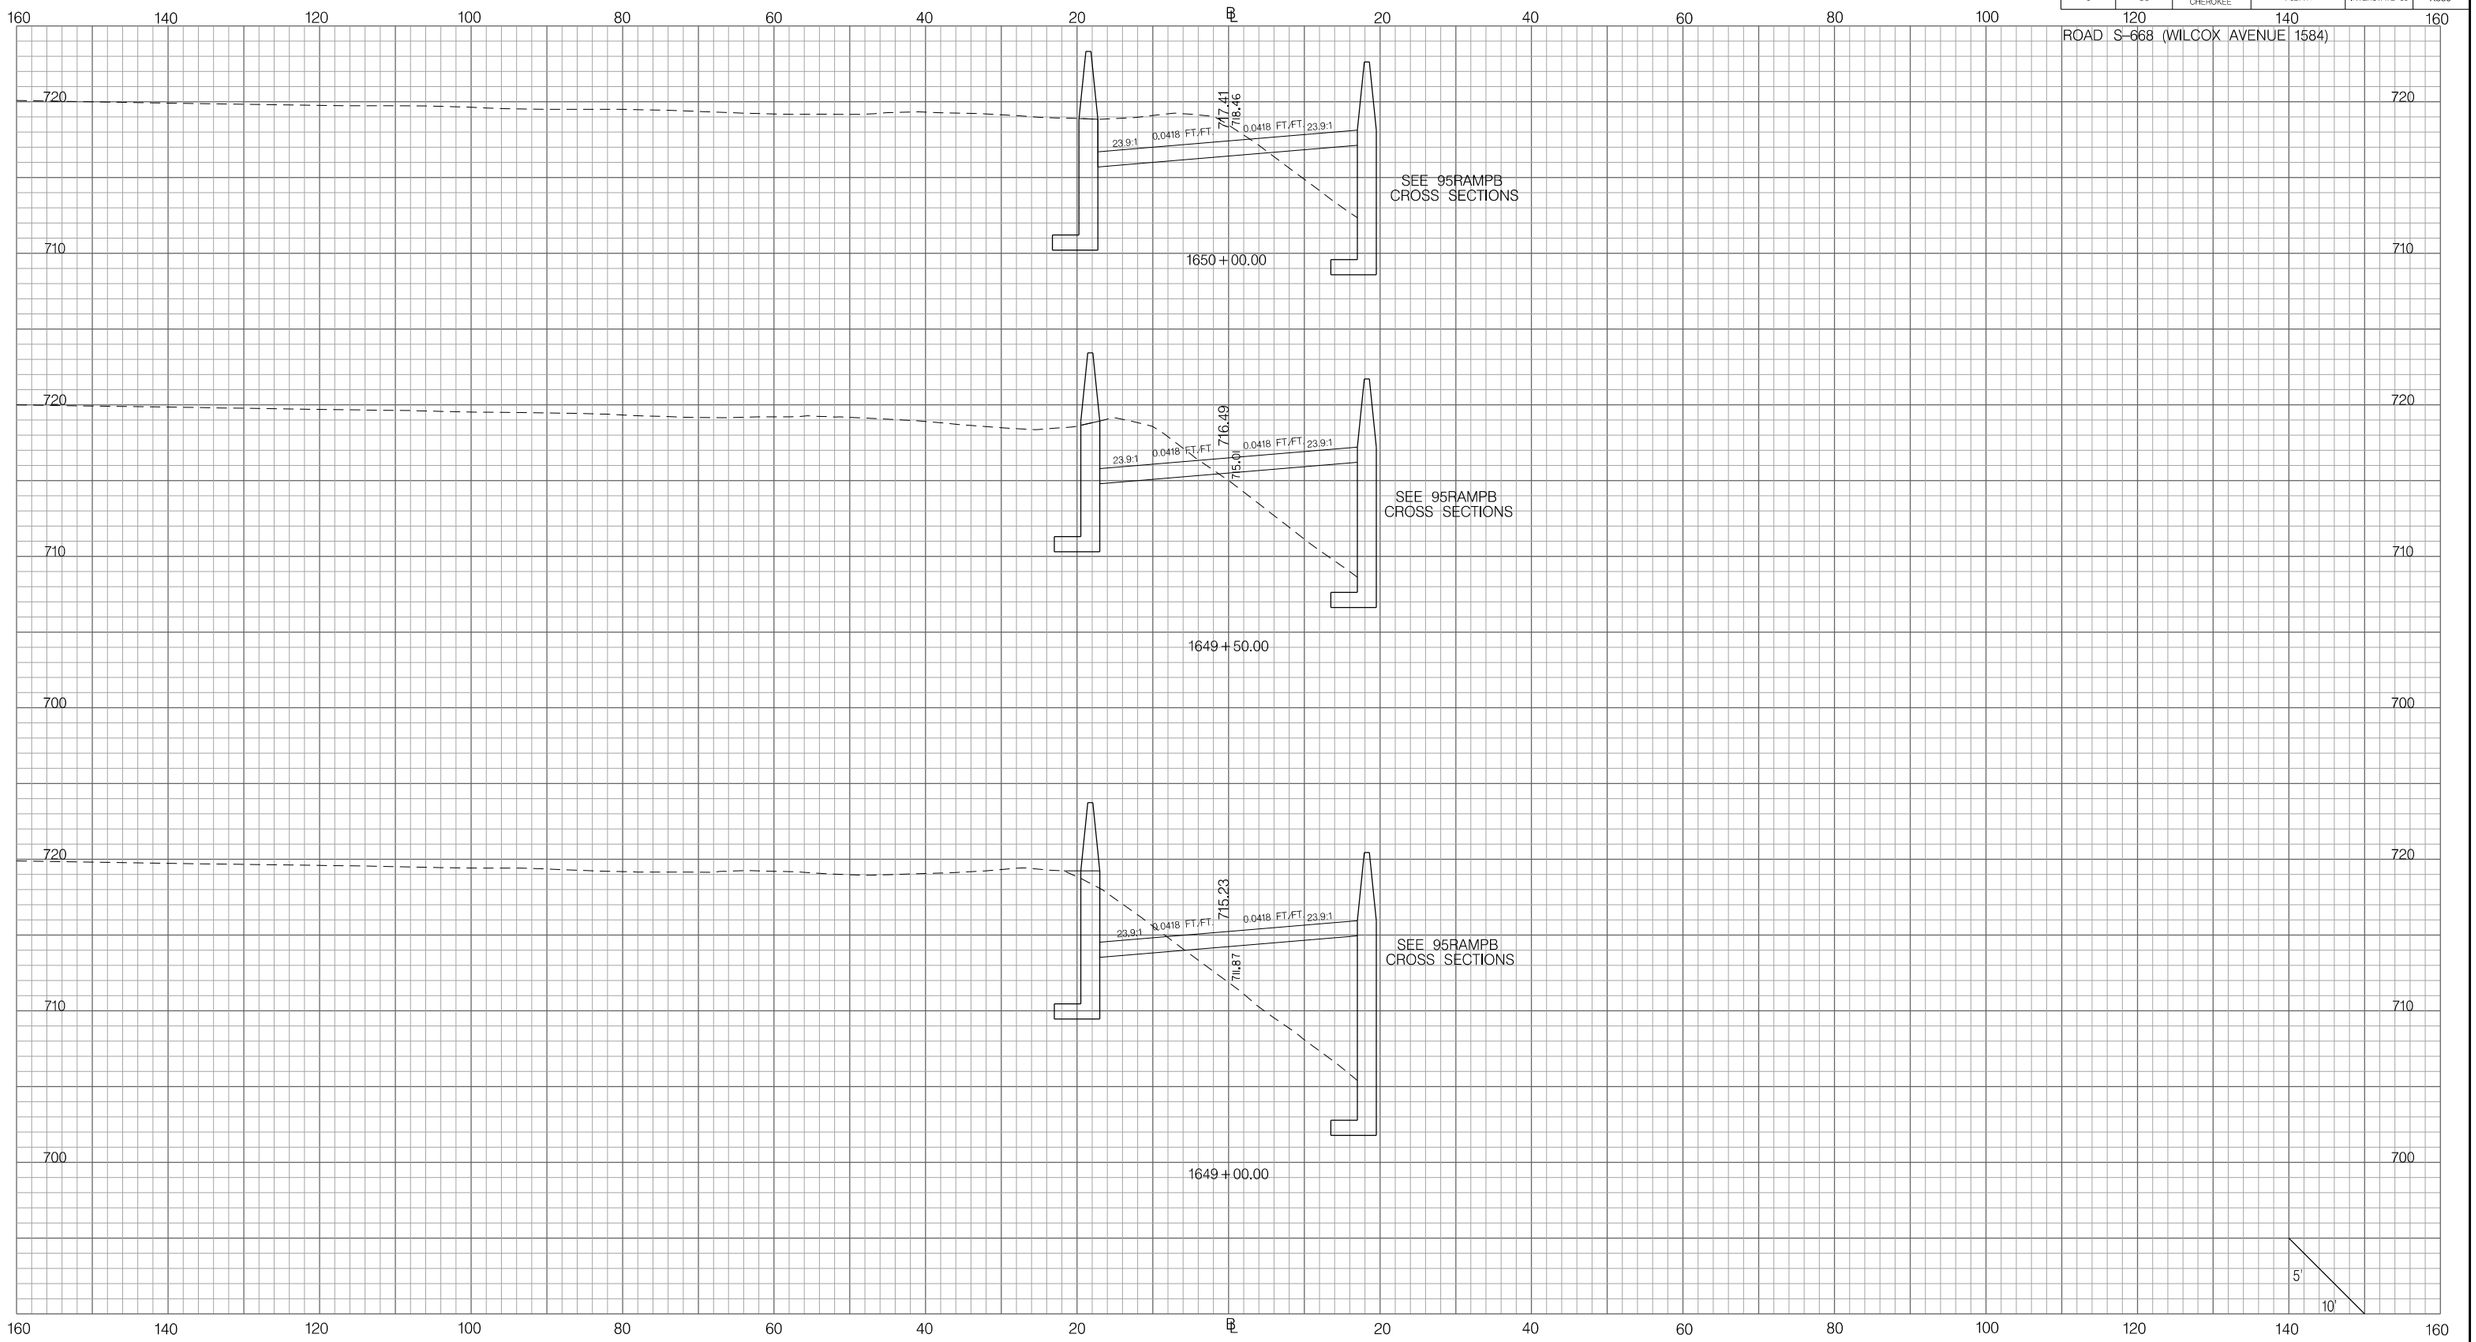

PRELIMINARY
NOT FOR CONSTRUCTION

SCALE: 1" =

REV.NO.	BY	DATE	DESCRIPTION OF REVISION
7			
6			
5			
4			
3			
2			
1			

SOUTH CAROLINA DEPARTMENT OF TRANSPORTATION
INTERSTATE 85

CROSS SECTION SHEET

INTERSTATE 85 MILE MARKER 90–97
SEGMENT C

Z:\Projects\14-60 I85 Widening Cherokee Co MM80-96\Dgn\CrossSections\CROSS SECTION SHEET FILES\PX_WILCOX1584.dgn
3/9/2016

FED. RD. DIV. NO.	STATE	COUNTY	PROJECT ID	ROAD / ROUTE NO.	SHEET NO.
3	SC	SPARTANBURG CHEROKEE	P027114	INTERSTATE 85	X340

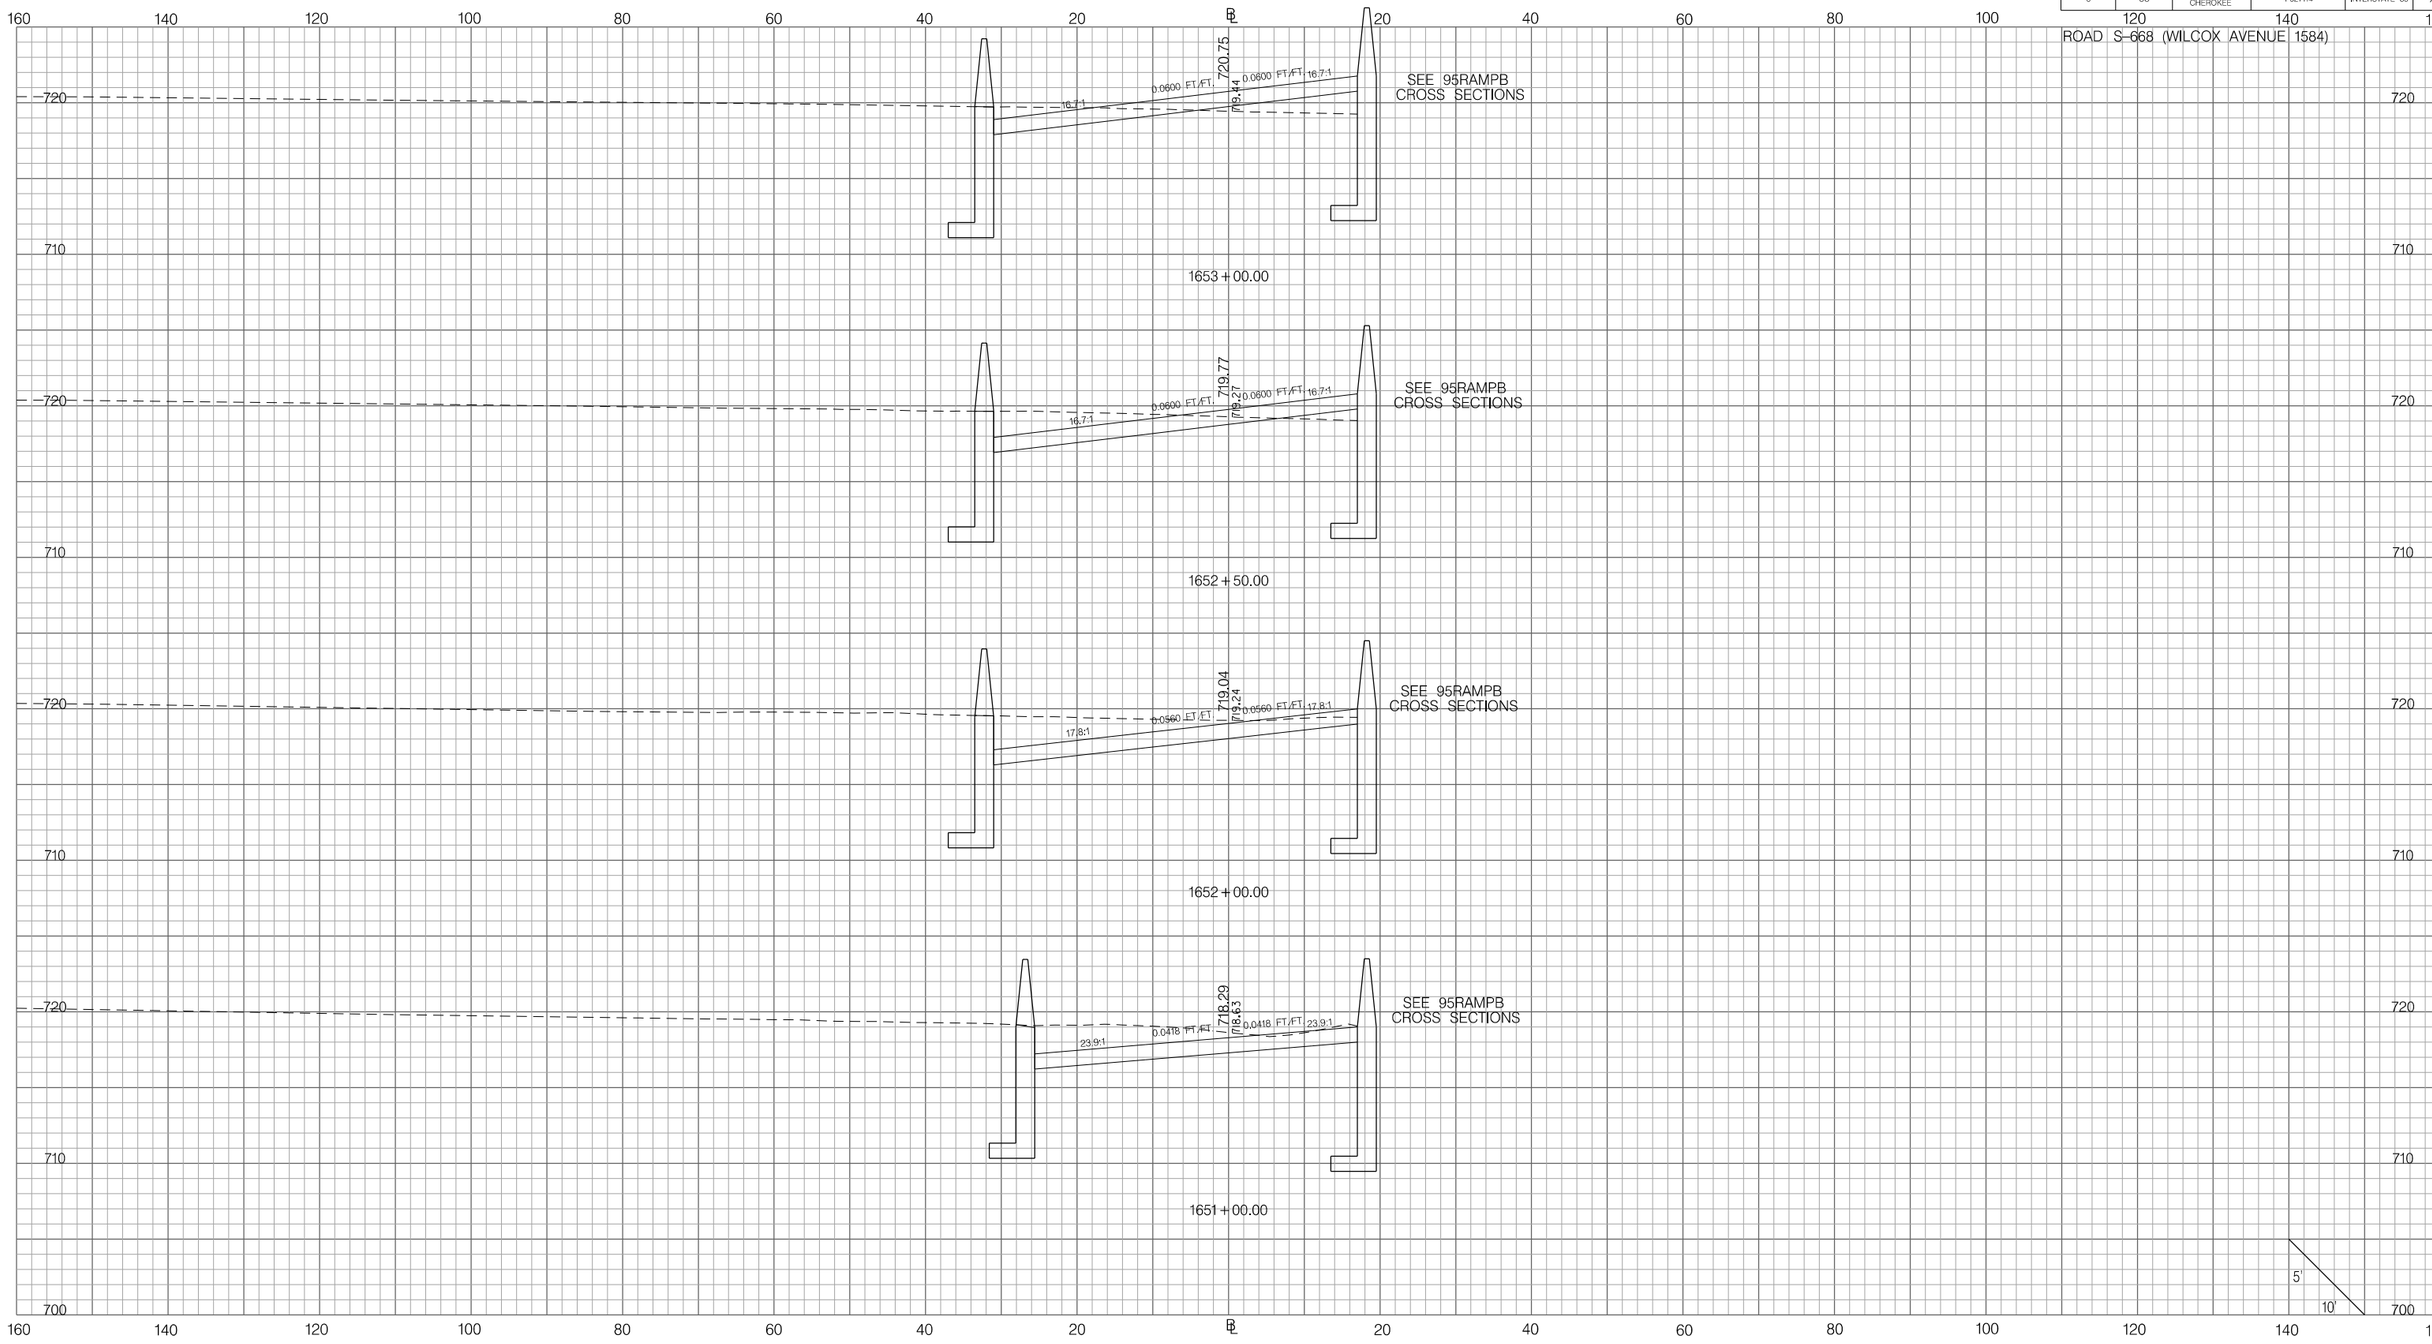

PRELIMINARY
NOT FOR CONSTRUCTION

SCALE: 1" =

REV. NO.	BY	DATE	DESCRIPTION OF REVISION
7			
6			
5			
4			
3			
2			
1			

SOUTH CAROLINA DEPARTMENT OF TRANSPORTATION
INTERSTATE 85

CROSS SECTION SHEET

INTERSTATE 85 MILE MARKER 90–97
SEGMENT C

Z:\Projects\14-60 I85 Widening Cherokee Co MM80-96\Dgn\CrossSections\CROSS SECTION SHEET FILES\PX_WILCOXI584.dgn
3/9/2016

FED. RD. DIV. NO.	STATE	COUNTY	PROJECT ID	ROAD / ROUTE NO.	SHEET NO.
3	SC	SPARTANBURG CHEROKEE	P027114	INTERSTATE 85	X341

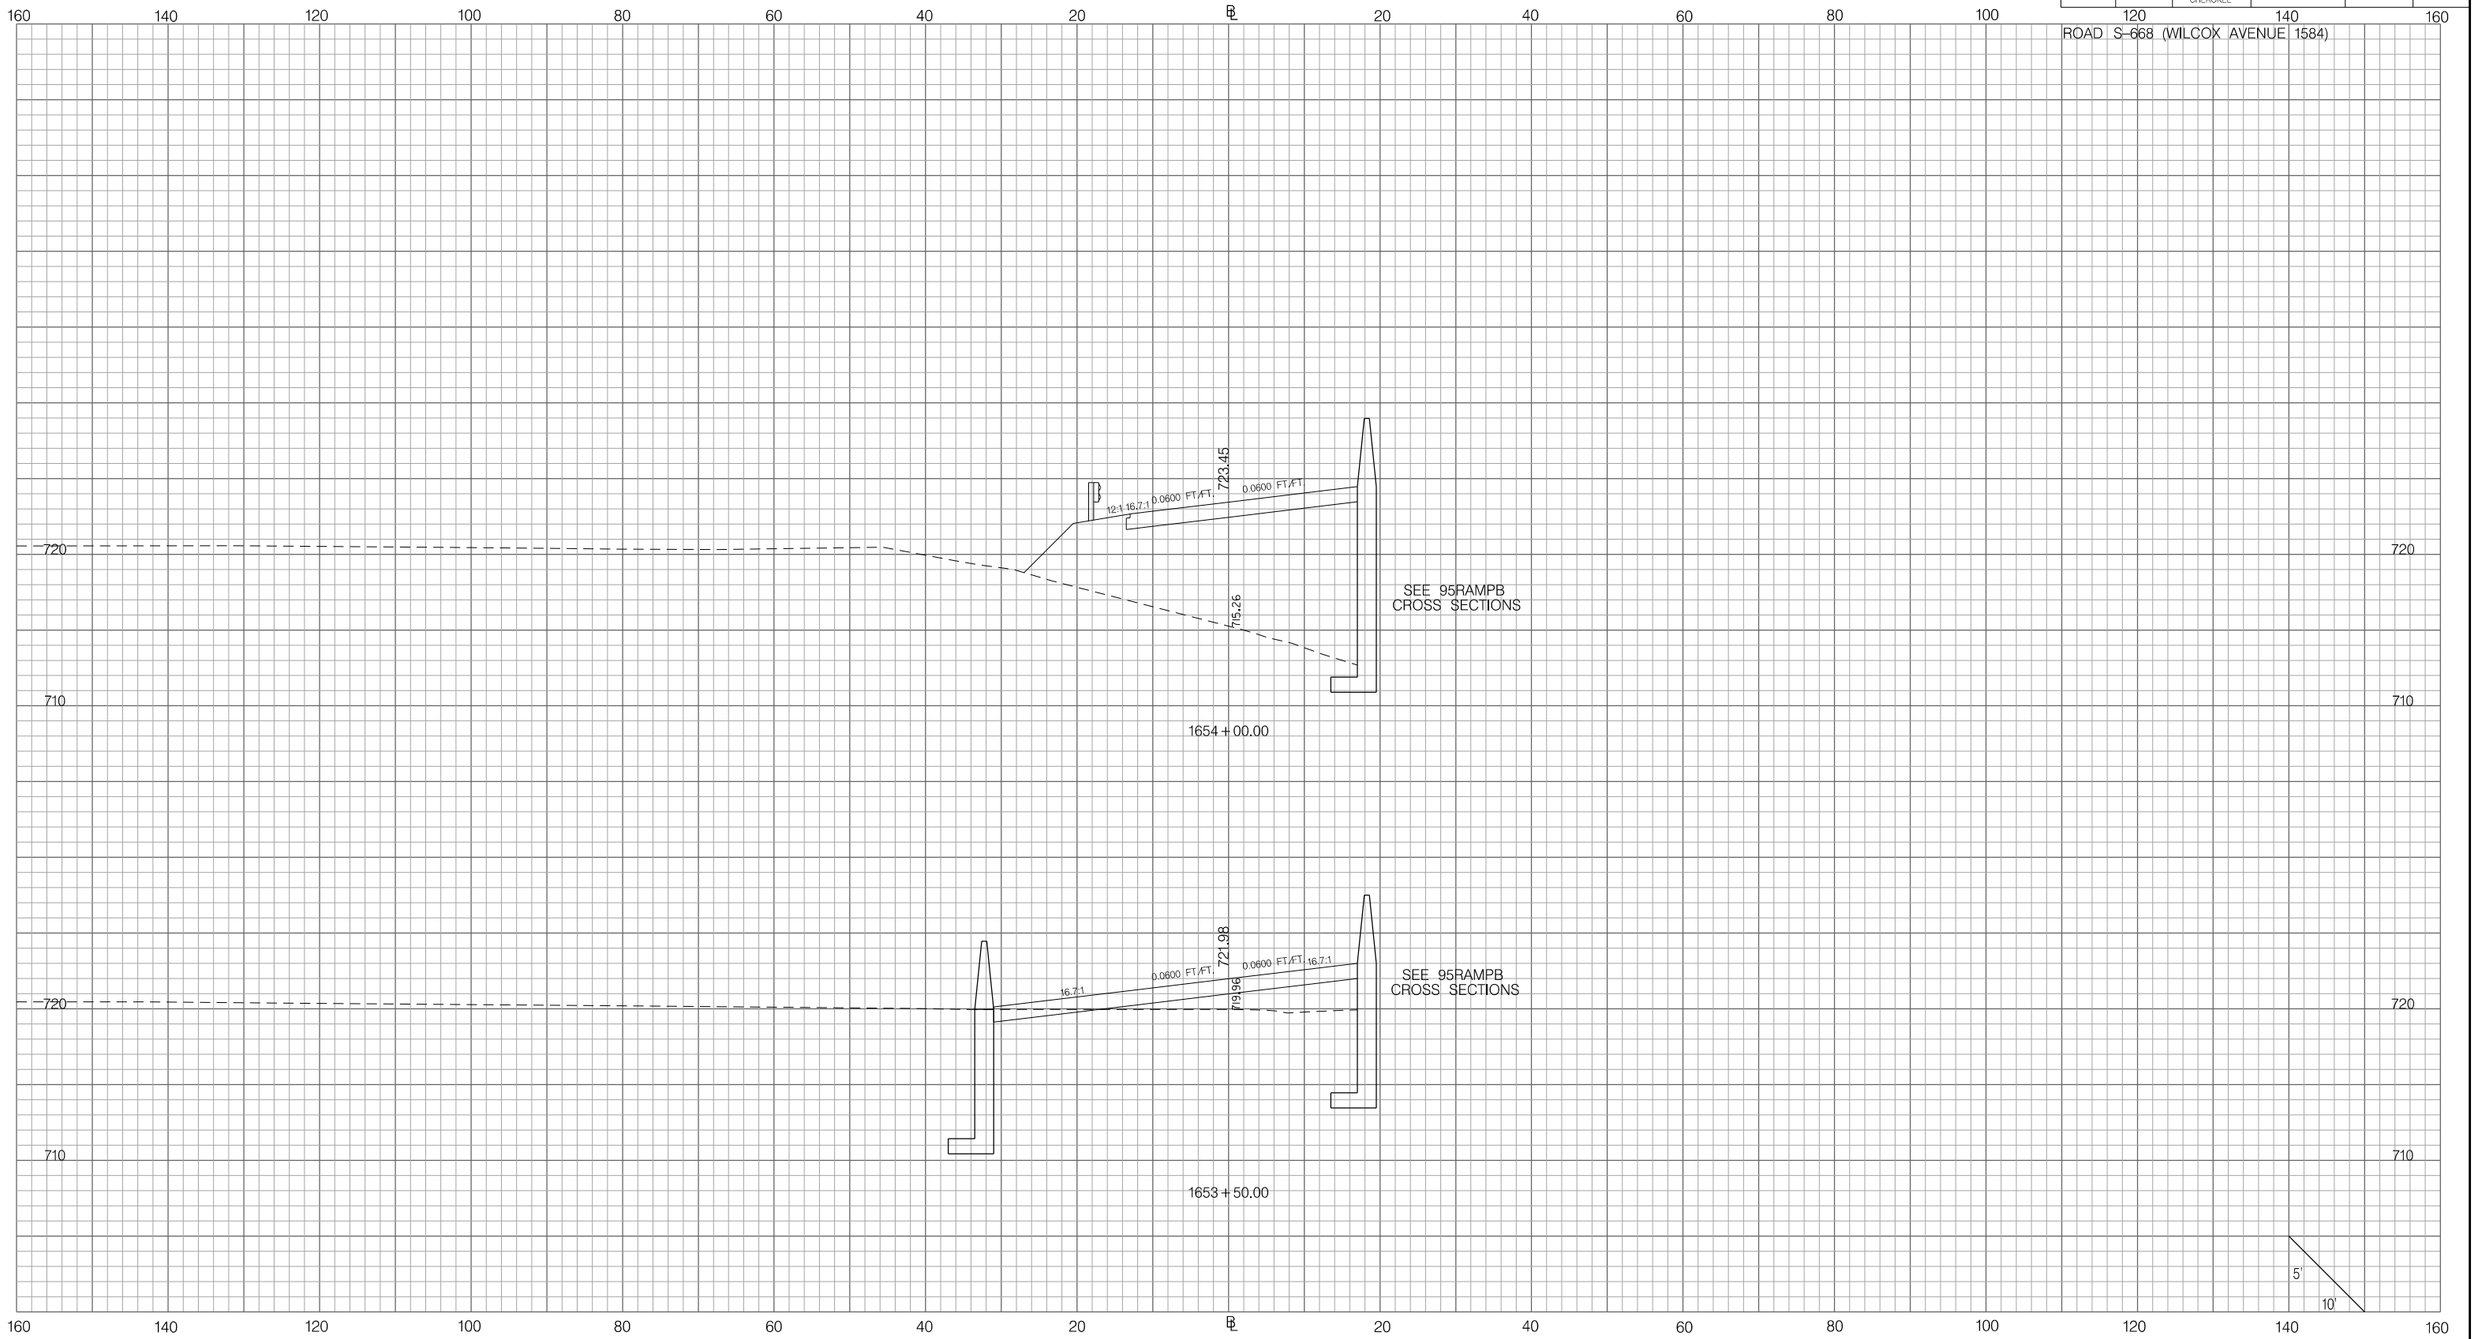

PRELIMINARY
NOT FOR CONSTRUCTION

SCALE: 1" =

REV. NO.	BY	DATE	DESCRIPTION OF REVISION
7			
6			
5			
4			
3			
2			
1			

SOUTH CAROLINA DEPARTMENT OF TRANSPORTATION
INTERSTATE 85

CROSS SECTION SHEET

INTERSTATE 85 MILE MARKER 90–97
SEGMENT C

Z:\Projects\14-60 I85 Widening Cherokee Co MM80-96\Dgn\CrossSections\CROSS SECTION SHEET FILES\PX_WILCOX1584.dgn
3/9/2016

FED. RD. DIV. NO.	STATE	COUNTY	PROJECT ID	ROAD / ROUTE NO.	SHEET NO.
3	SC	SPARTANBURG CHEROKEE	P027114	INTERSTATE 85	X342

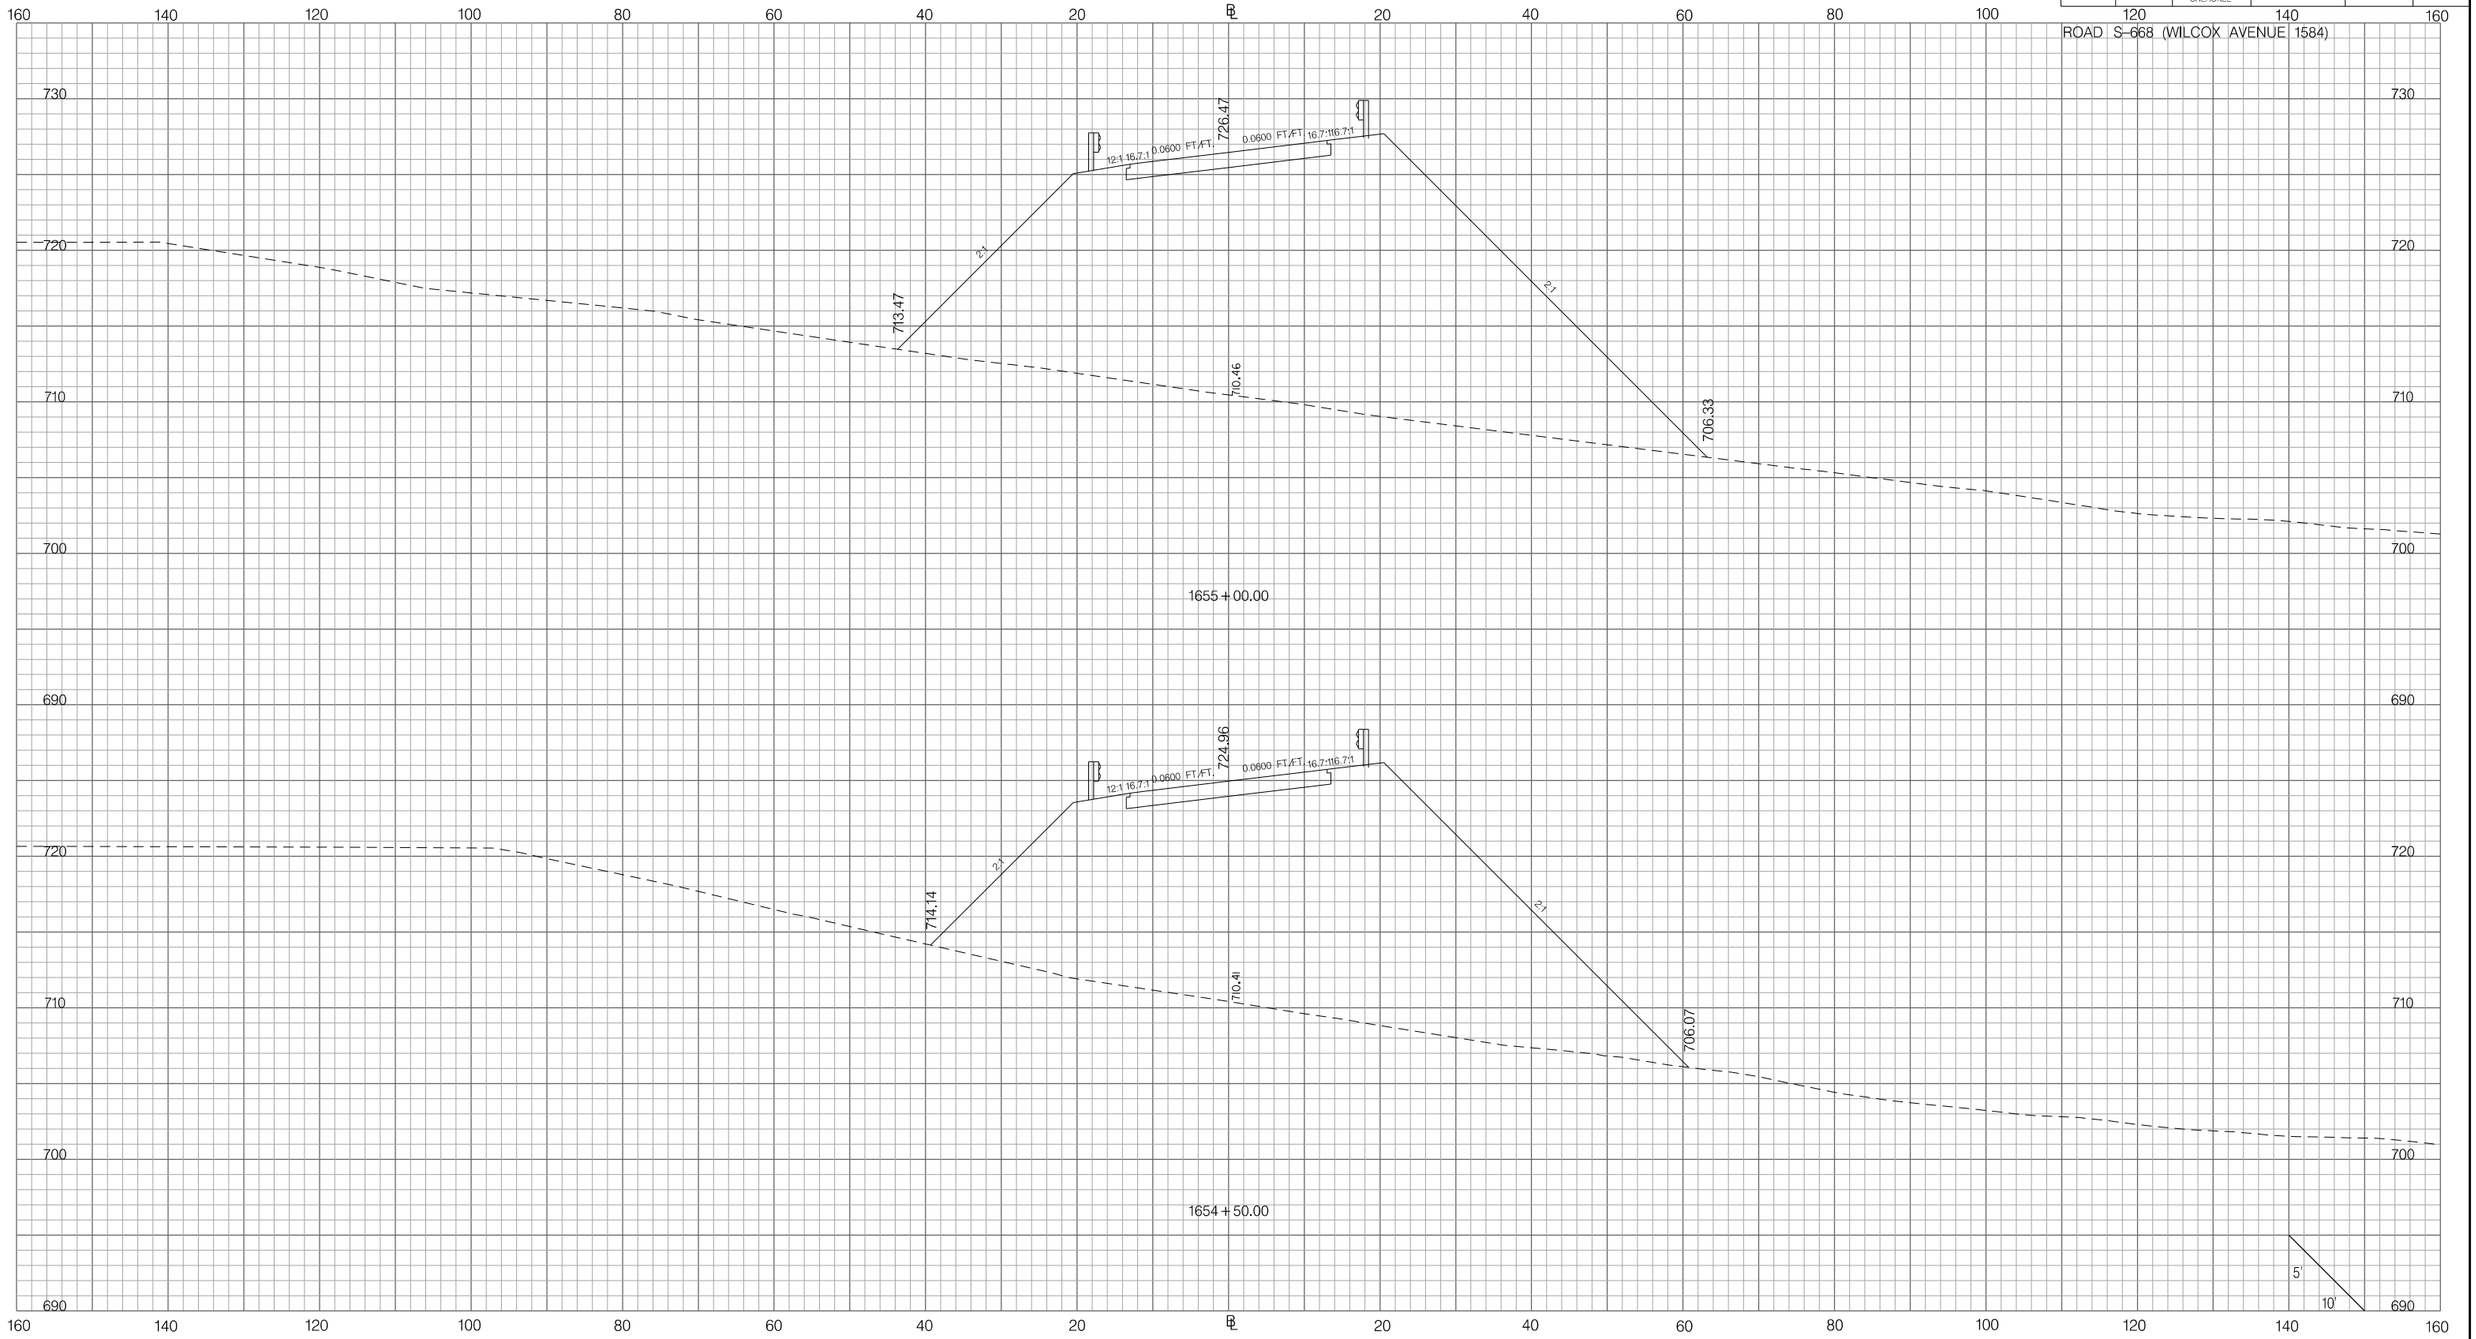

PRELIMINARY
NOT FOR CONSTRUCTION

SCALE: 1" =

REV. NO.	BY	DATE	DESCRIPTION OF REVISION
7			
6			
5			
4			
3			
2			
1			

SOUTH CAROLINA DEPARTMENT OF TRANSPORTATION
INTERSTATE 85

CROSS SECTION SHEET

INTERSTATE 85 MILE MARKER 90–97
SEGMENT C

Z:\Projects\14-60 I85 Widening Cherokee Co MM80-96\Dgn\CrossSections\CROSS SECTION SHEET FILES\PX_WILCOX1584.dgn
3/9/2016

FED. RD. DIV. NO.	STATE	COUNTY	PROJECT ID	ROAD / ROUTE NO.	SHEET NO.
3	SC	SPARTANBURG CHEROKEE	P027114	INTERSTATE 85	X343

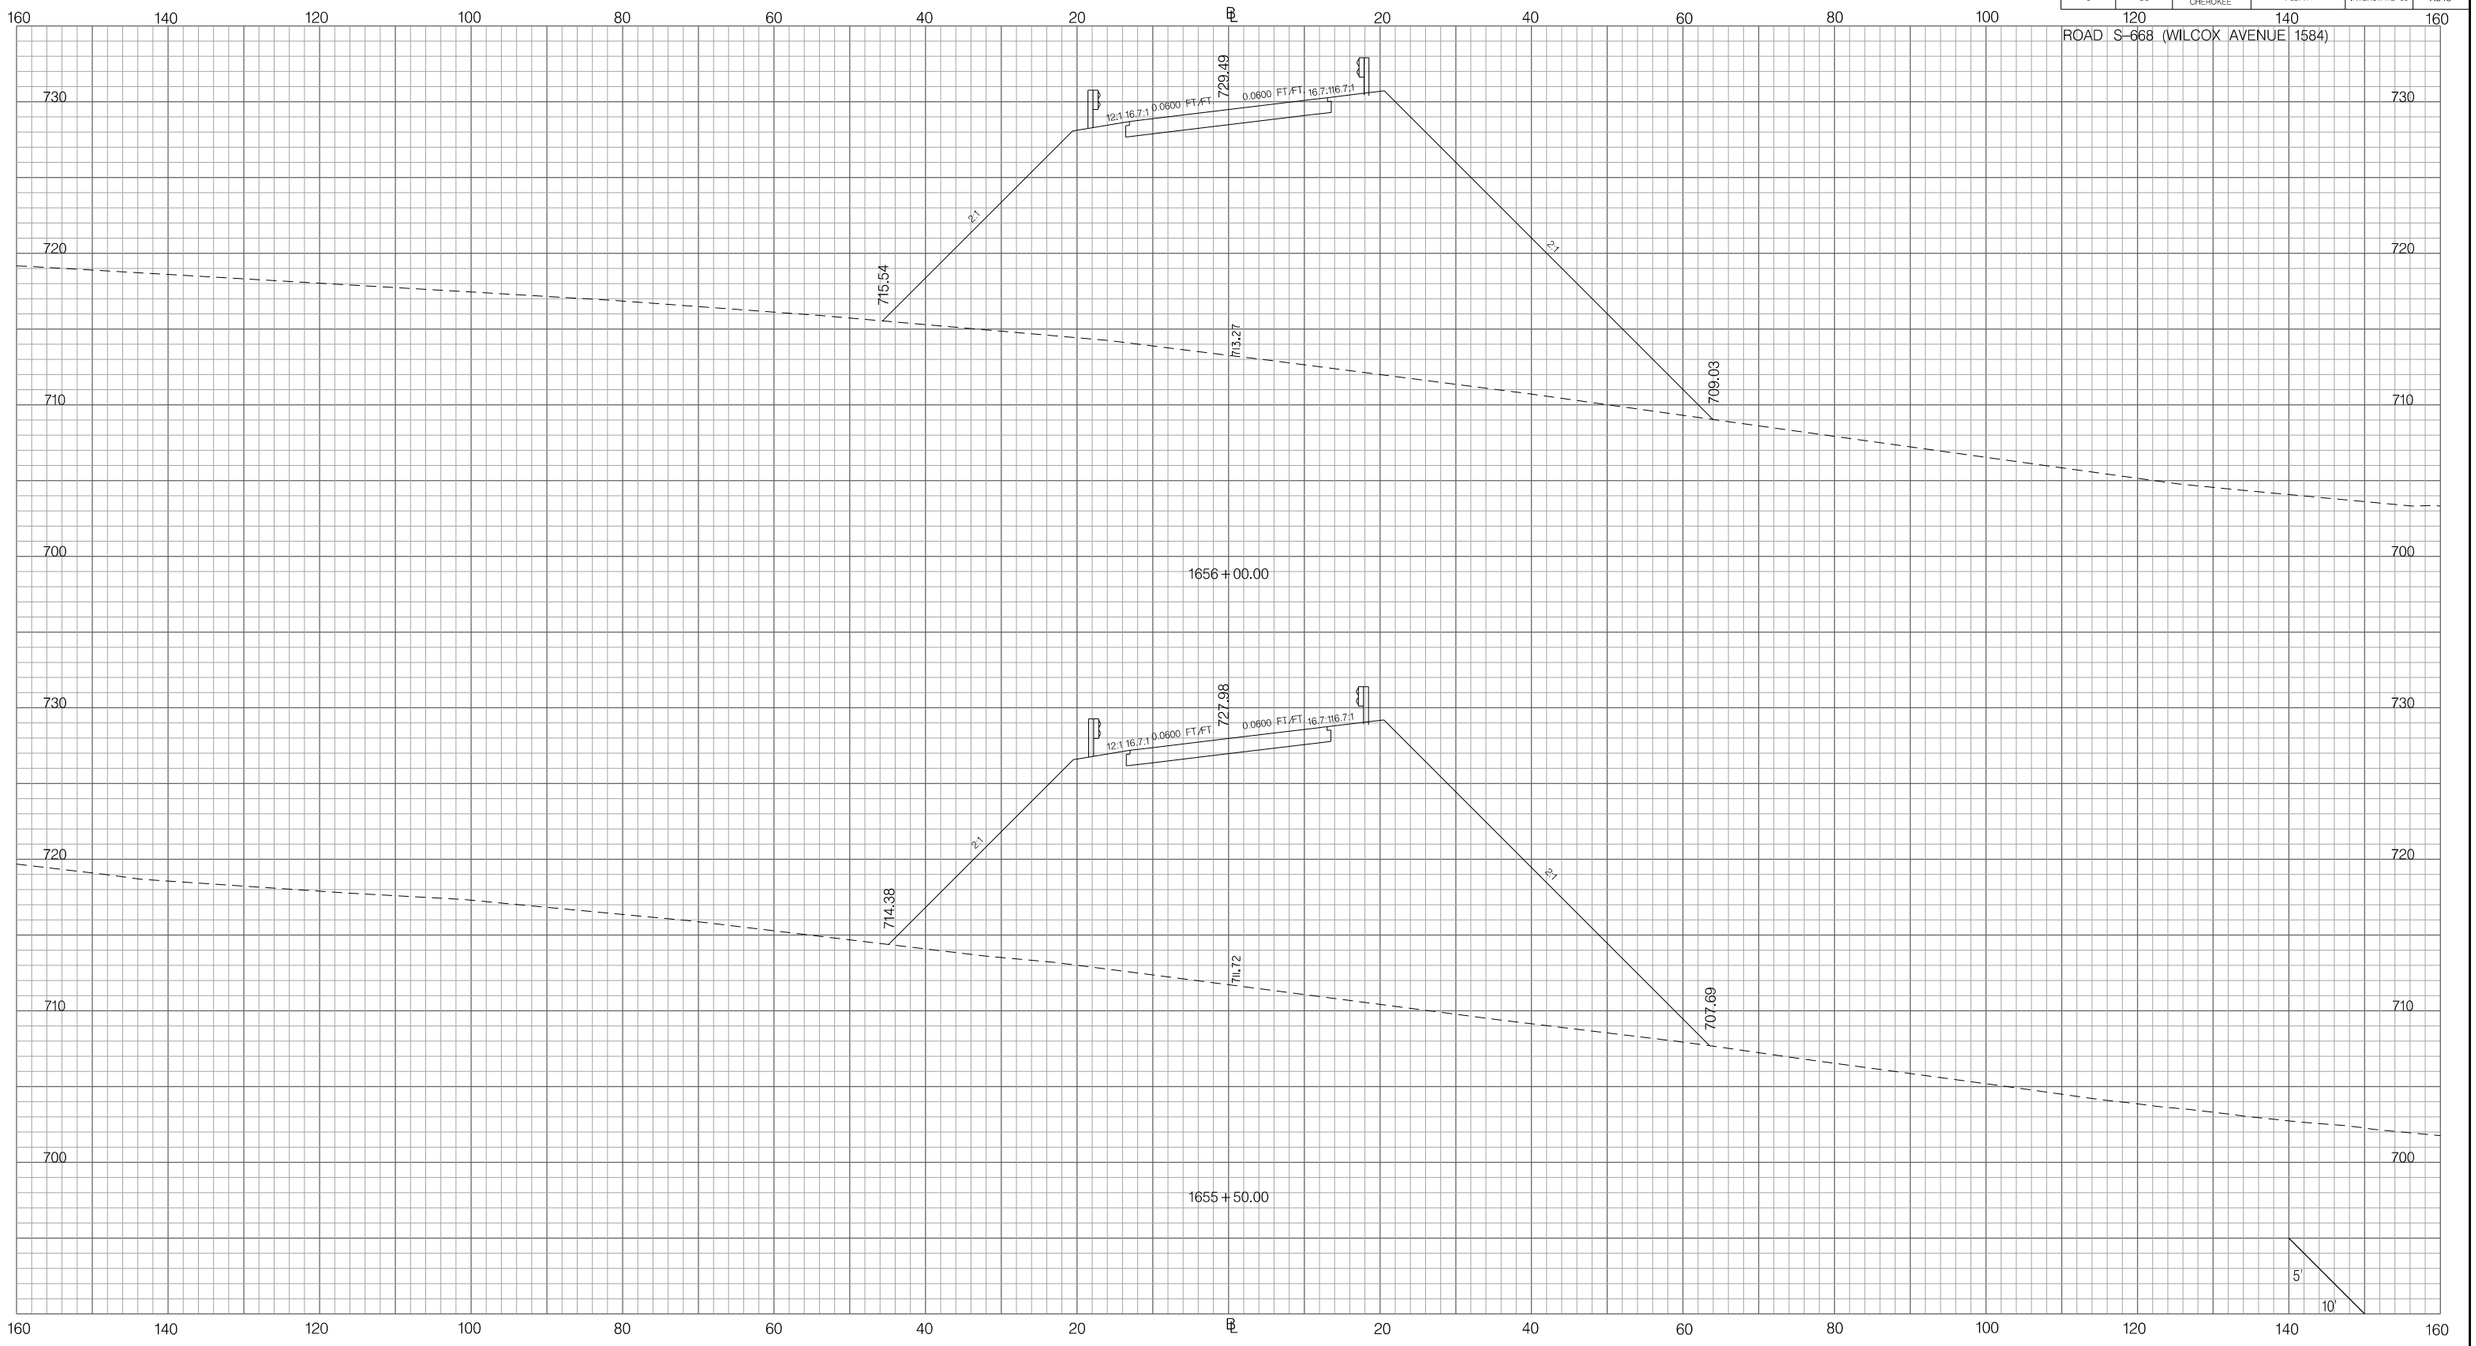

PRELIMINARY
NOT FOR CONSTRUCTION

SCALE: 1" =

REV. NO.	BY	DATE	DESCRIPTION OF REVISION
7			
6			
5			
4			
3			
2			
1			

SOUTH CAROLINA DEPARTMENT OF TRANSPORTATION
INTERSTATE 85

CROSS SECTION SHEET

INTERSTATE 85 MILE MARKER 90–97
SEGMENT C

Z:\Projects\14-60 I85 Widening Cherokee Co MM80-96\Dgn\CrossSections\CROSS SECTION SHEET FILES\PX_WILCOXI584.dgn
3/9/2016

FED. RD. DIV. NO.	STATE	COUNTY	PROJECT ID	ROAD / ROUTE NO.	SHEET NO.
3	SC	SPARTANBURG CHEROKEE	P027114	INTERSTATE 85	X344

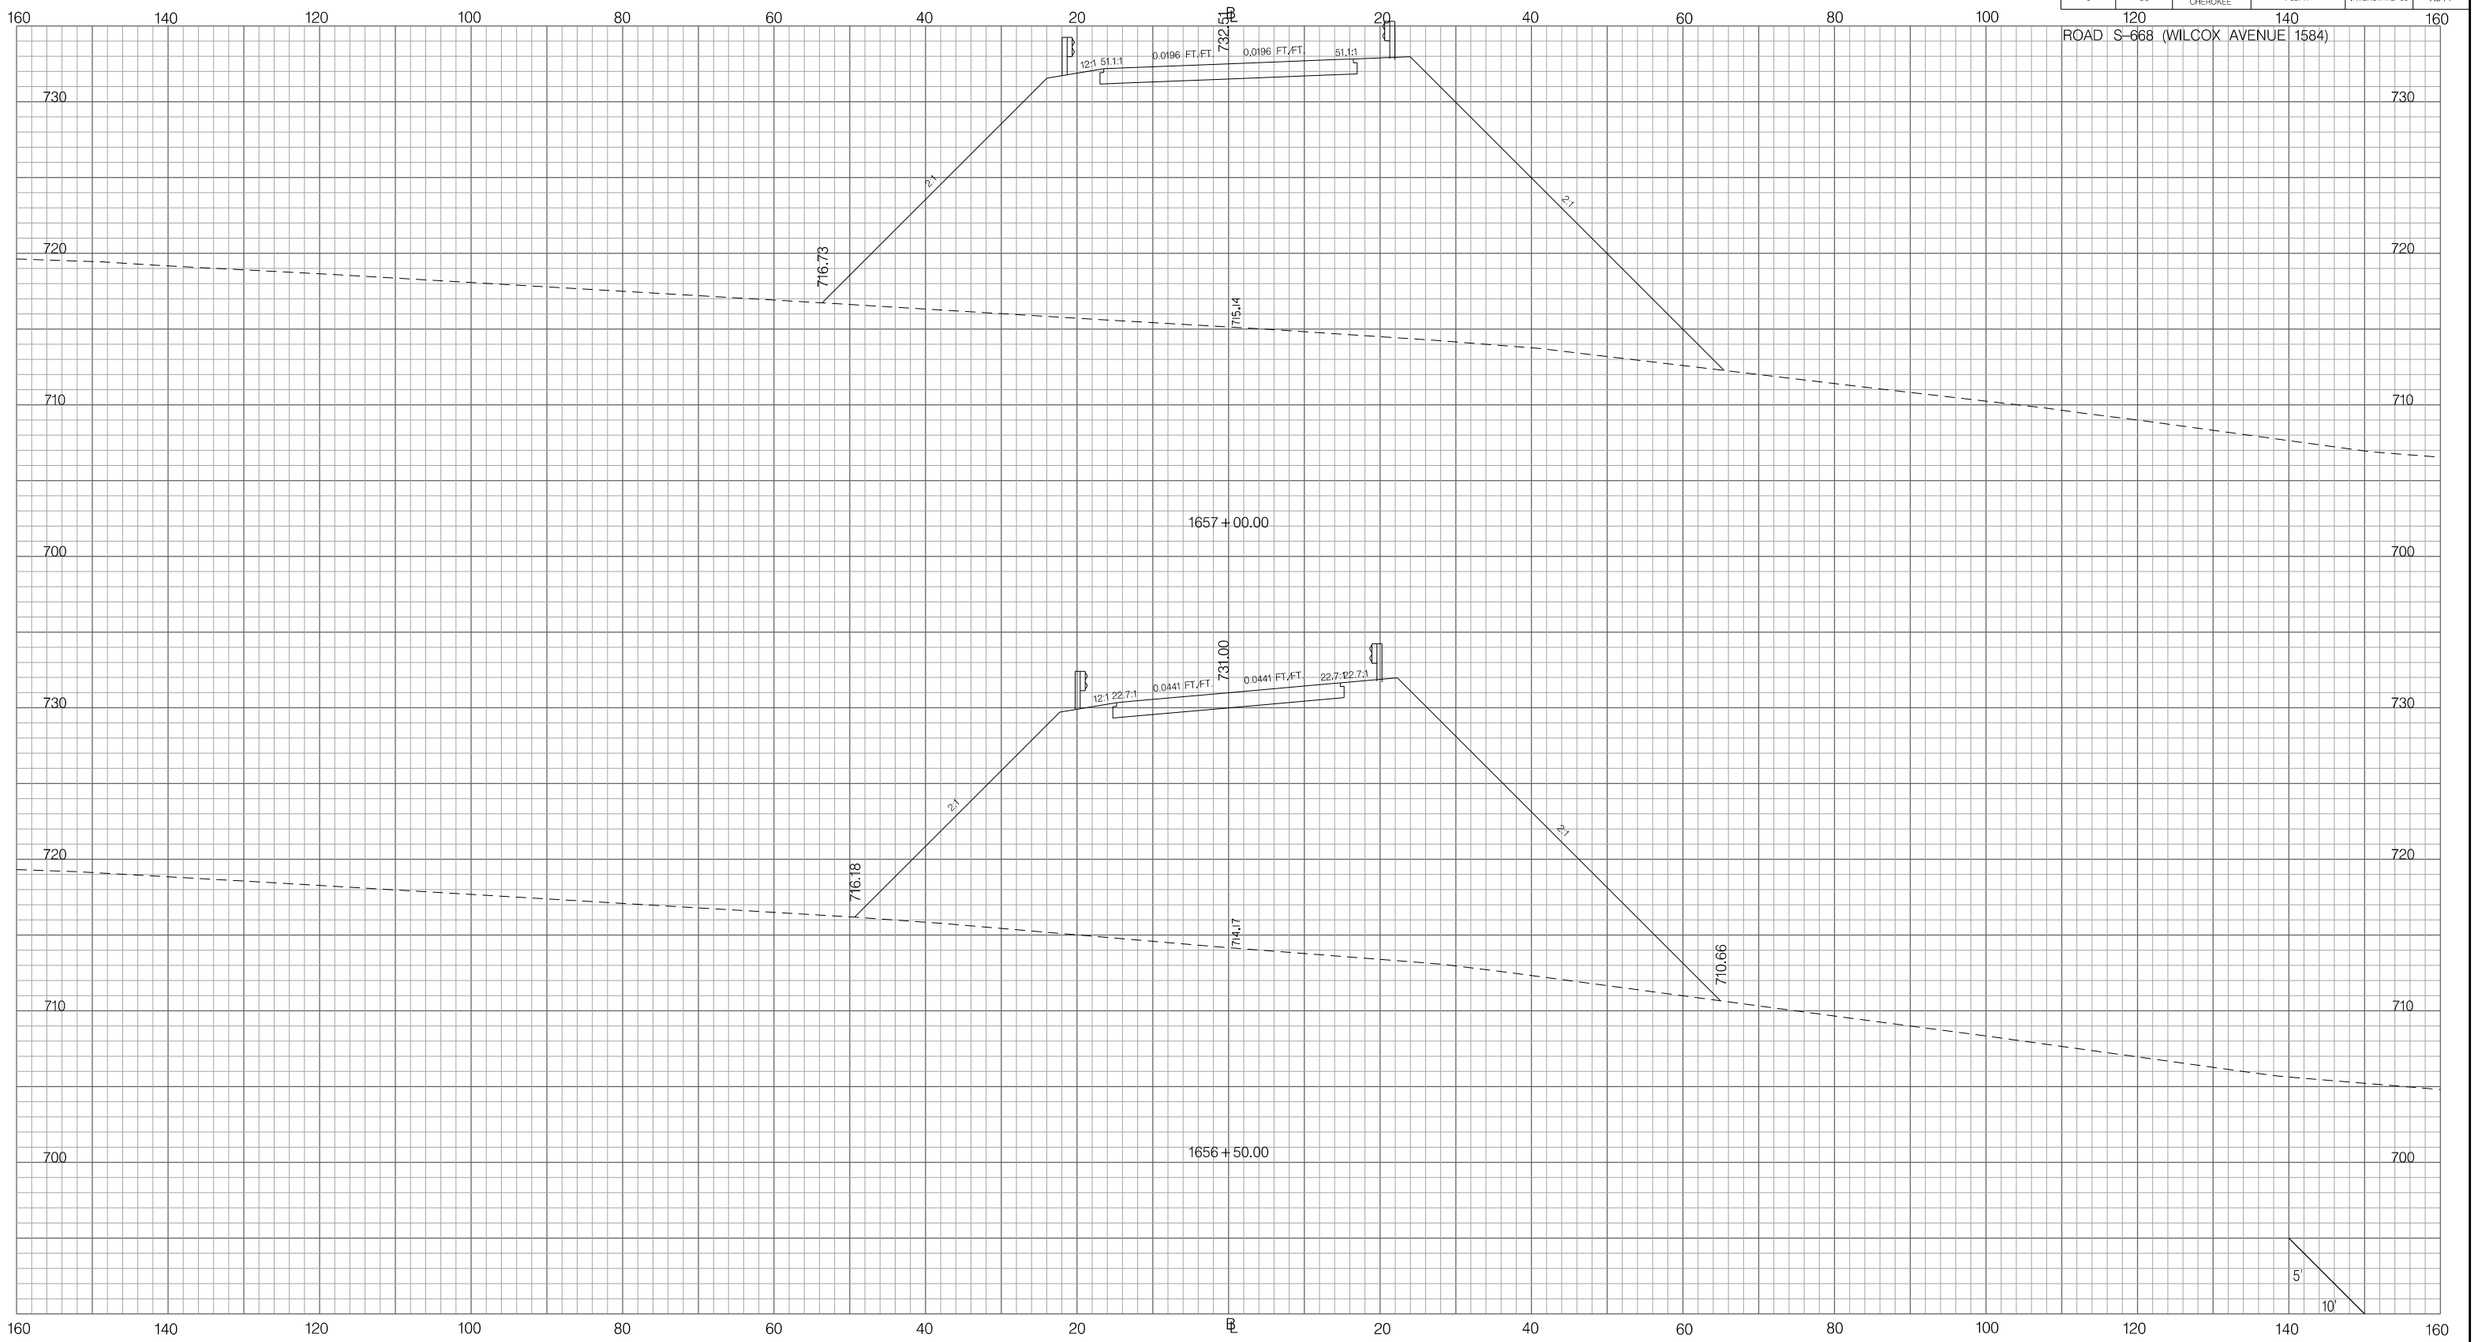

PRELIMINARY
NOT FOR CONSTRUCTION

SCALE: 1" =

REV.NO.	BY	DATE	DESCRIPTION OF REVISION
7			
6			
5			
4			
3			
2			
1			

SOUTH CAROLINA DEPARTMENT OF TRANSPORTATION
INTERSTATE 85

CROSS SECTION SHEET

INTERSTATE 85 MILE MARKER 90–97
SEGMENT C

Z:\Projects\14-60 I85 Widening Cherokee Co MM80-96\Dgn\CrossSections\CROSS SECTION SHEET FILES\PX_WILCOX1584.dgn
3/9/2016

FED. RD. DIV. NO.	STATE	COUNTY	PROJECT ID	ROAD / ROUTE NO.	SHEET NO.
3	SC	SPARTANBURG CHEROKEE	P027114	INTERSTATE 85	X345

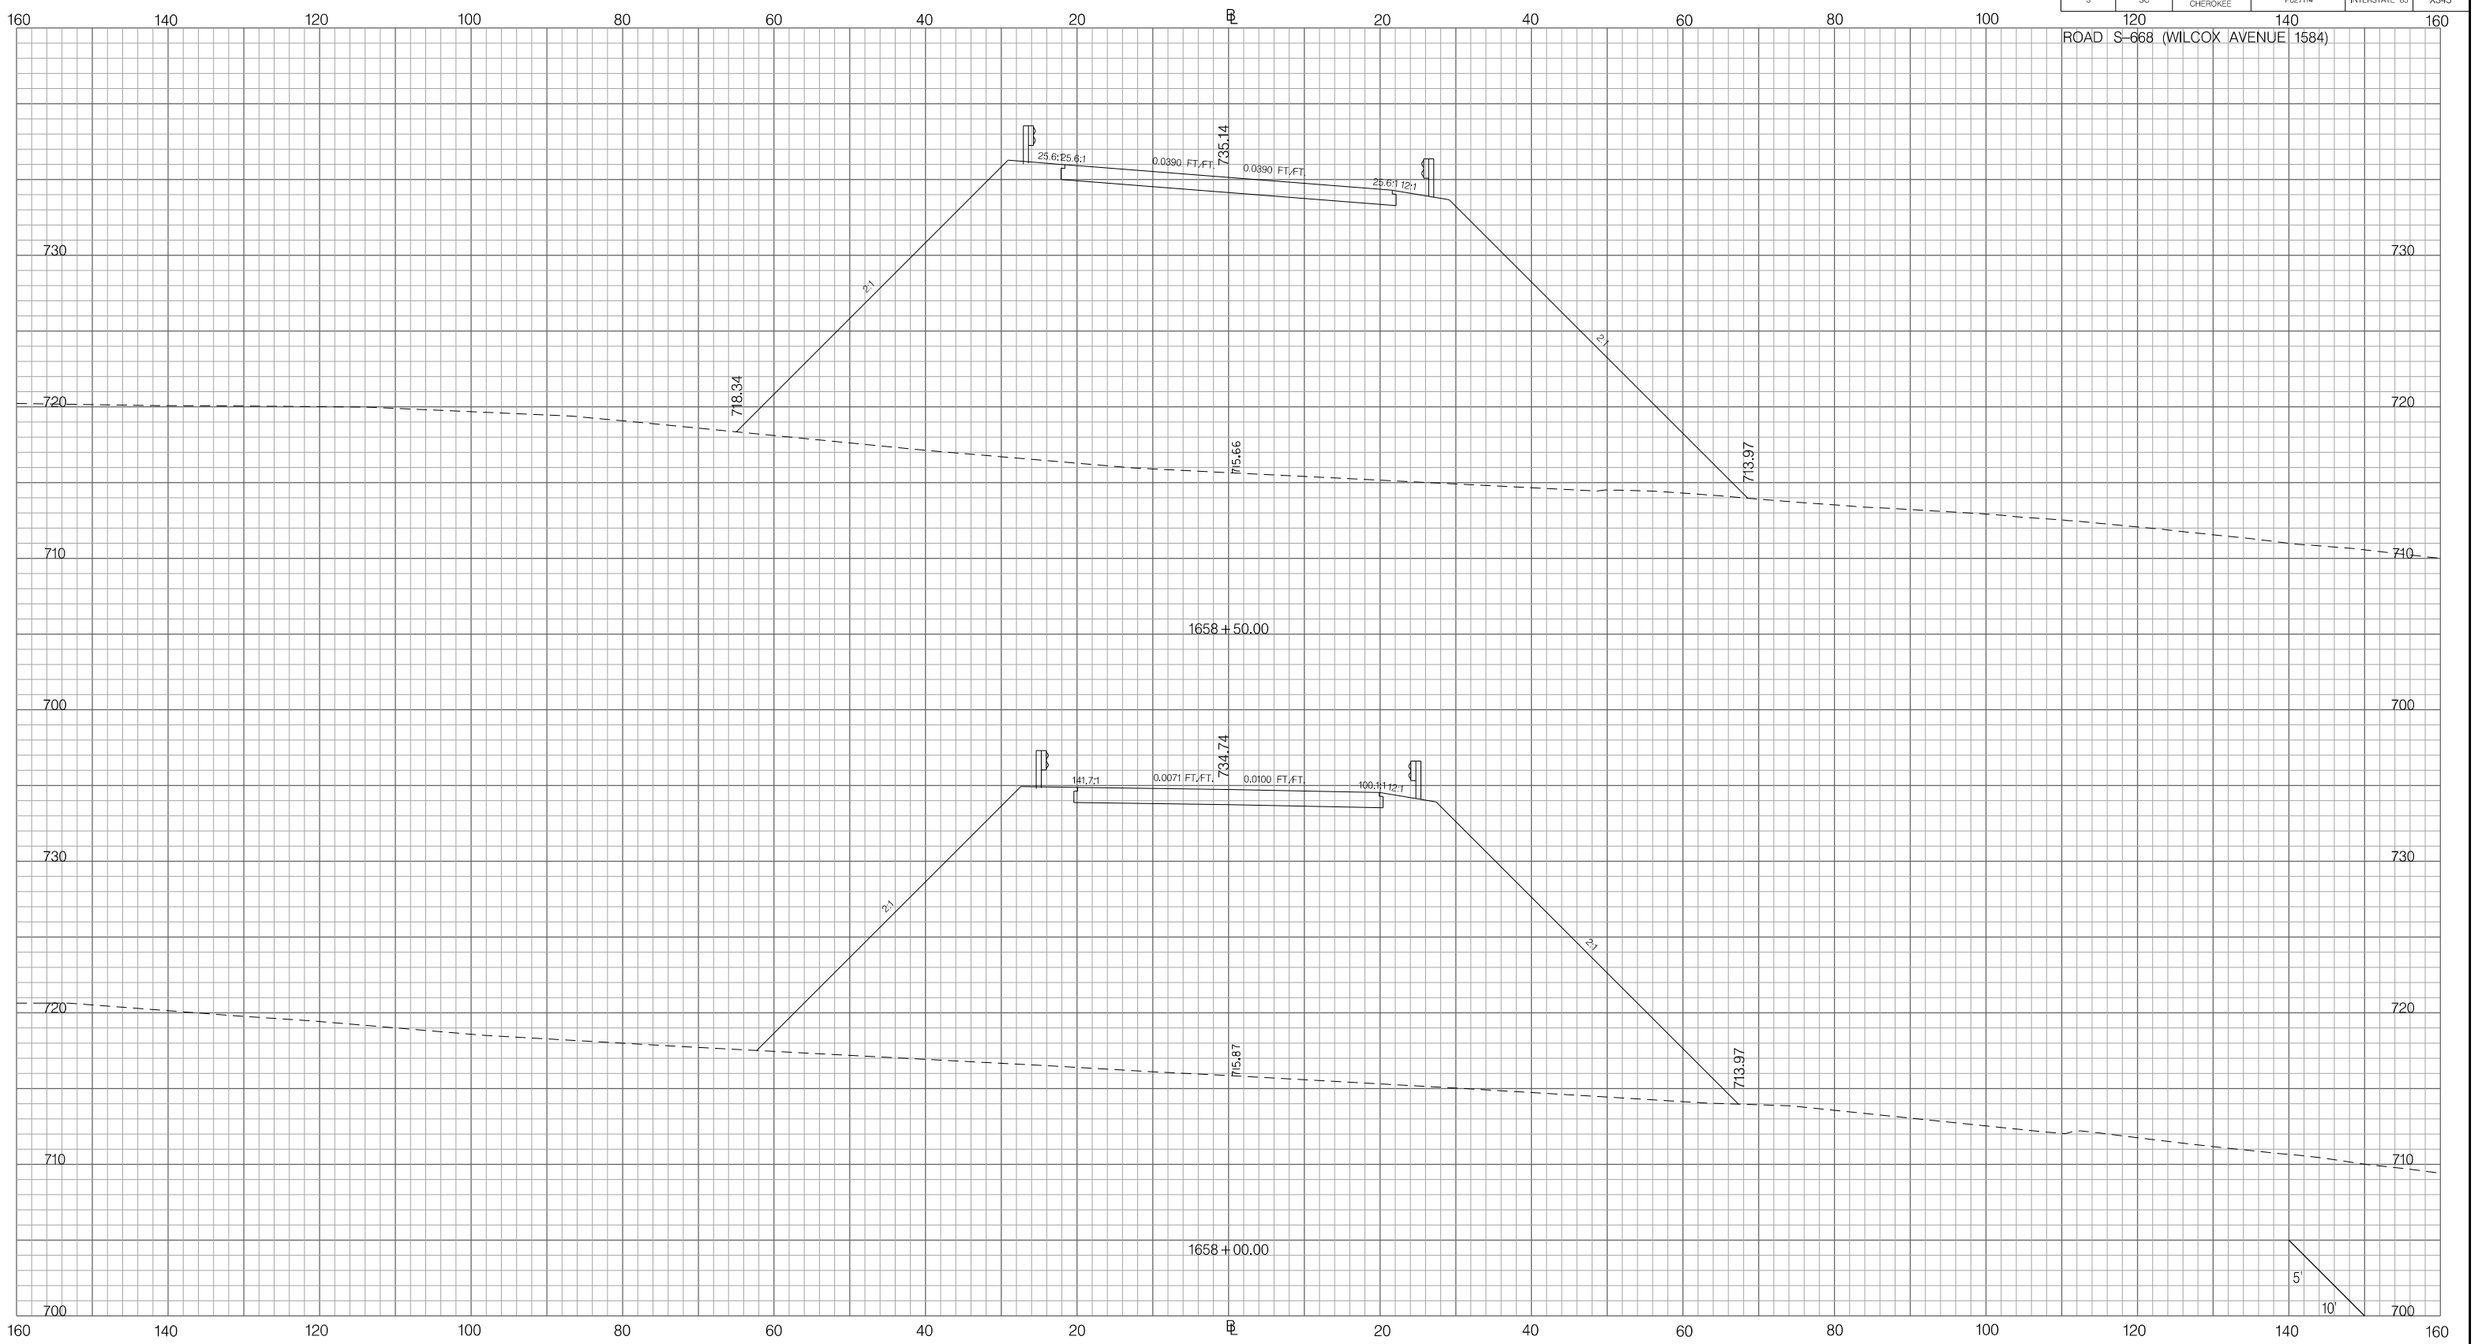

PRELIMINARY
NOT FOR CONSTRUCTION

SCALE: 1" =

REV. NO.	BY	DATE	DESCRIPTION OF REVISION
7			
6			
5			
4			
3			
2			
1			

SOUTH CAROLINA DEPARTMENT OF TRANSPORTATION
INTERSTATE 85

CROSS SECTION SHEET

INTERSTATE 85 MILE MARKER 90–97
SEGMENT C

Z:\Projects\14-60 I85 Widening Cherokee Co MM80-96\Dgn\CrossSections\CROSS SECTION SHEET FILES\PX_WILCOX1584.dgn
3/9/2016

FED. RD. DIV. NO.	STATE	COUNTY	PROJECT ID	ROAD / ROUTE NO.	SHEET NO.
3	SC	SPARTANBURG CHEROKEE	P027114	INTERSTATE 85	X346

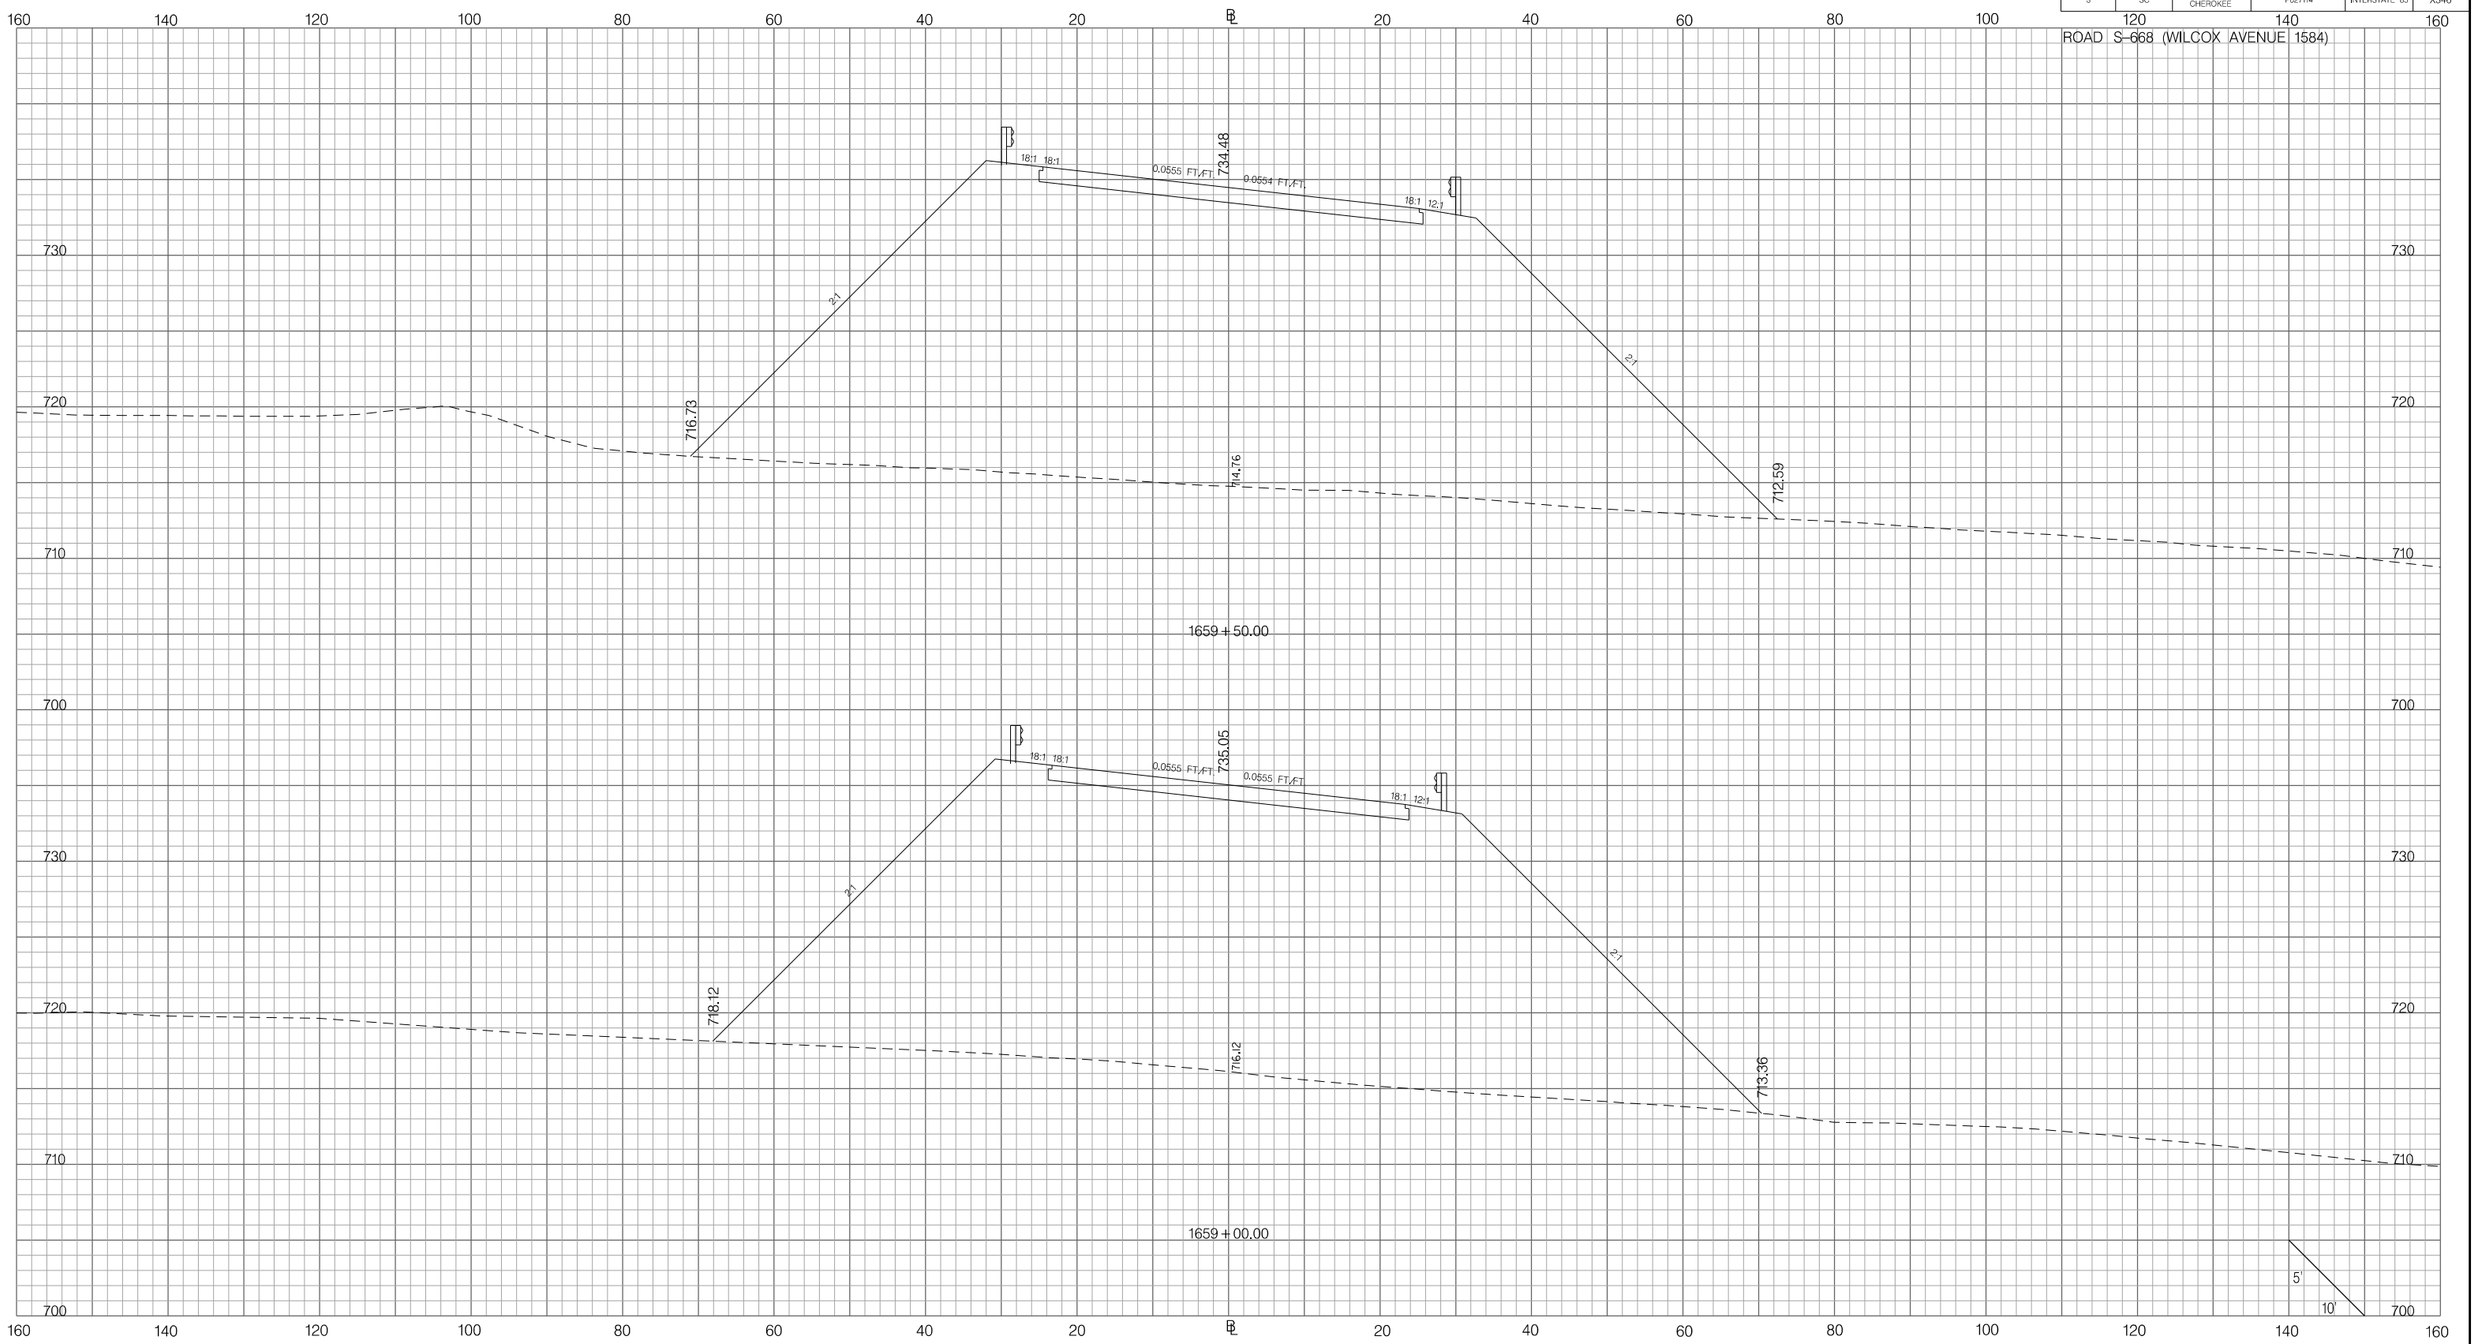

PRELIMINARY
NOT FOR CONSTRUCTION

SCALE: 1" =

REV. NO.	BY	DATE	DESCRIPTION OF REVISION
7			
6			
5			
4			
3			
2			
1			

SOUTH CAROLINA DEPARTMENT OF TRANSPORTATION
INTERSTATE 85

CROSS SECTION SHEET

INTERSTATE 85 MILE MARKER 90–97
SEGMENT C

Z:\Projects\14-60 I85 Widening Cherokee Co MM80-96\Dgn\CrossSections\CROSS SECTION SHEET FILES\PX_WILCOX1584.dgn
3/9/2016

FED. RD. DIV. NO.	STATE	COUNTY	PROJECT ID	ROAD / ROUTE NO.	SHEET NO.
3	SC	SPARTANBURG CHEROKEE	P027114	INTERSTATE 85	X347

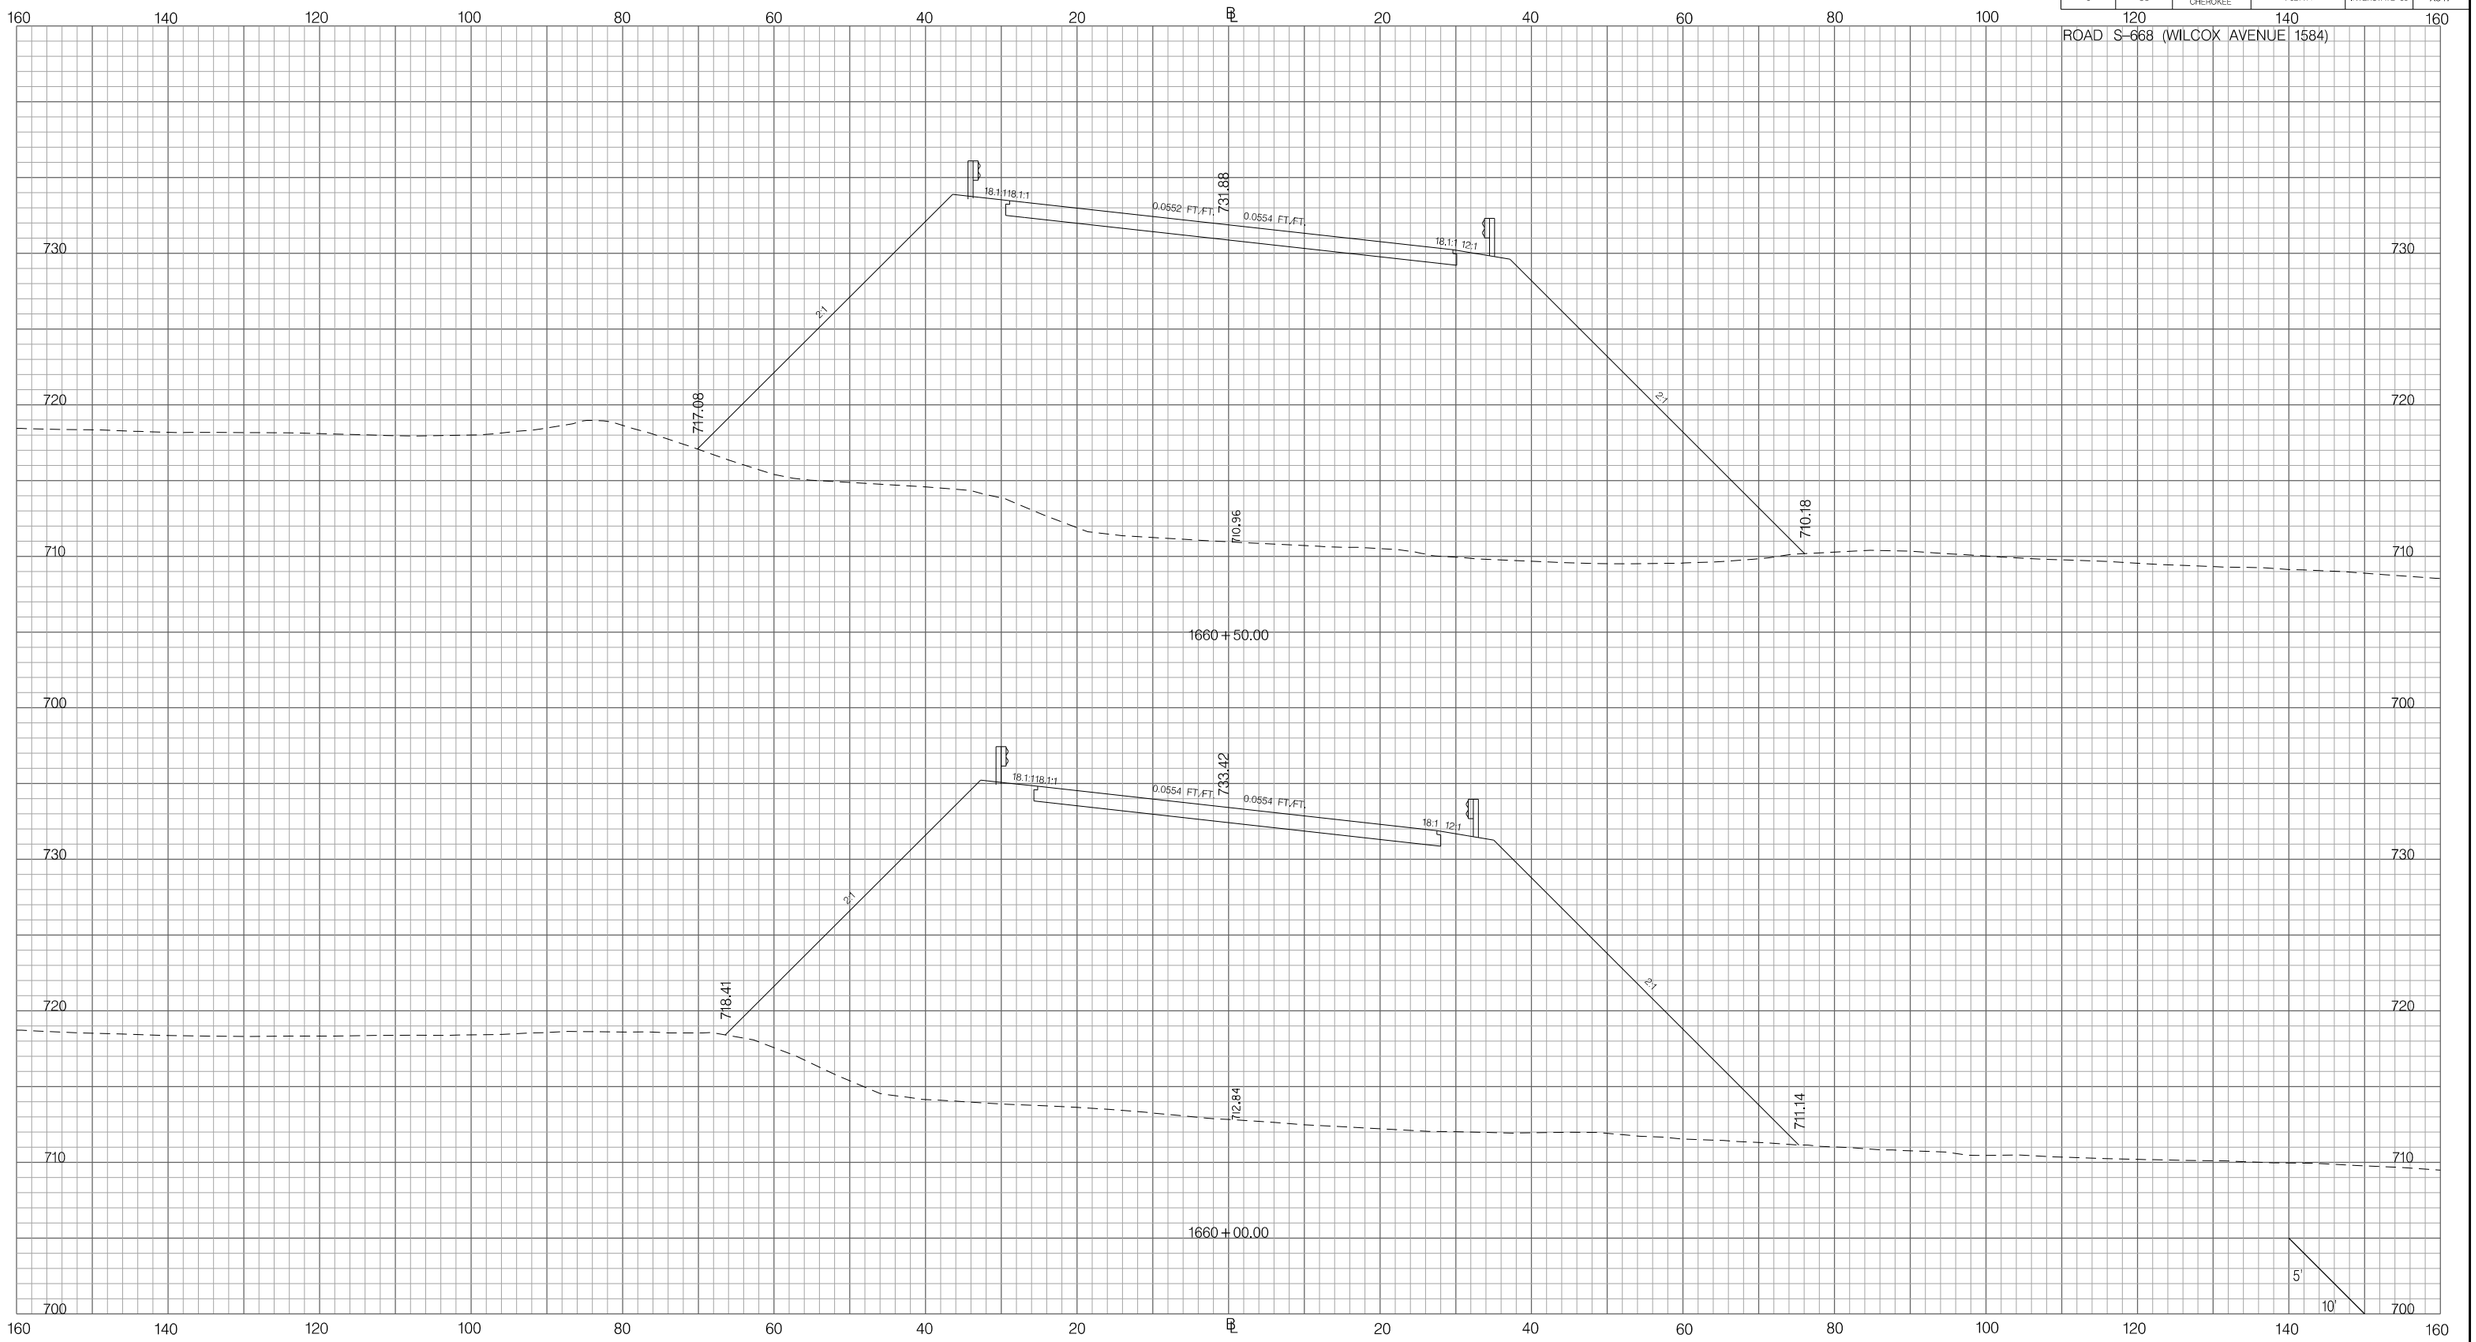

PRELIMINARY
NOT FOR CONSTRUCTION

SCALE: 1" =

REV. NO.	BY	DATE	DESCRIPTION OF REVISION
7			
6			
5			
4			
3			
2			
1			

SOUTH CAROLINA DEPARTMENT OF TRANSPORTATION
INTERSTATE 85

CROSS SECTION SHEET

INTERSTATE 85 MILE MARKER 90–97
SEGMENT C

Z:\Projects\14-60 I85 Widening Cherokee Co MM80-96\Dgn\CrossSections\CROSS SECTION SHEET FILES\PX_WILCOX1584.dgn
3/9/2016

FED. RD. DIV. NO.	STATE	COUNTY	PROJECT ID	ROAD / ROUTE NO.	SHEET NO.
3	SC	SPARTANBURG CHEROKEE	P027114	INTERSTATE 85	X348

ROAD S-668 (WILCOX AVENUE 1584)

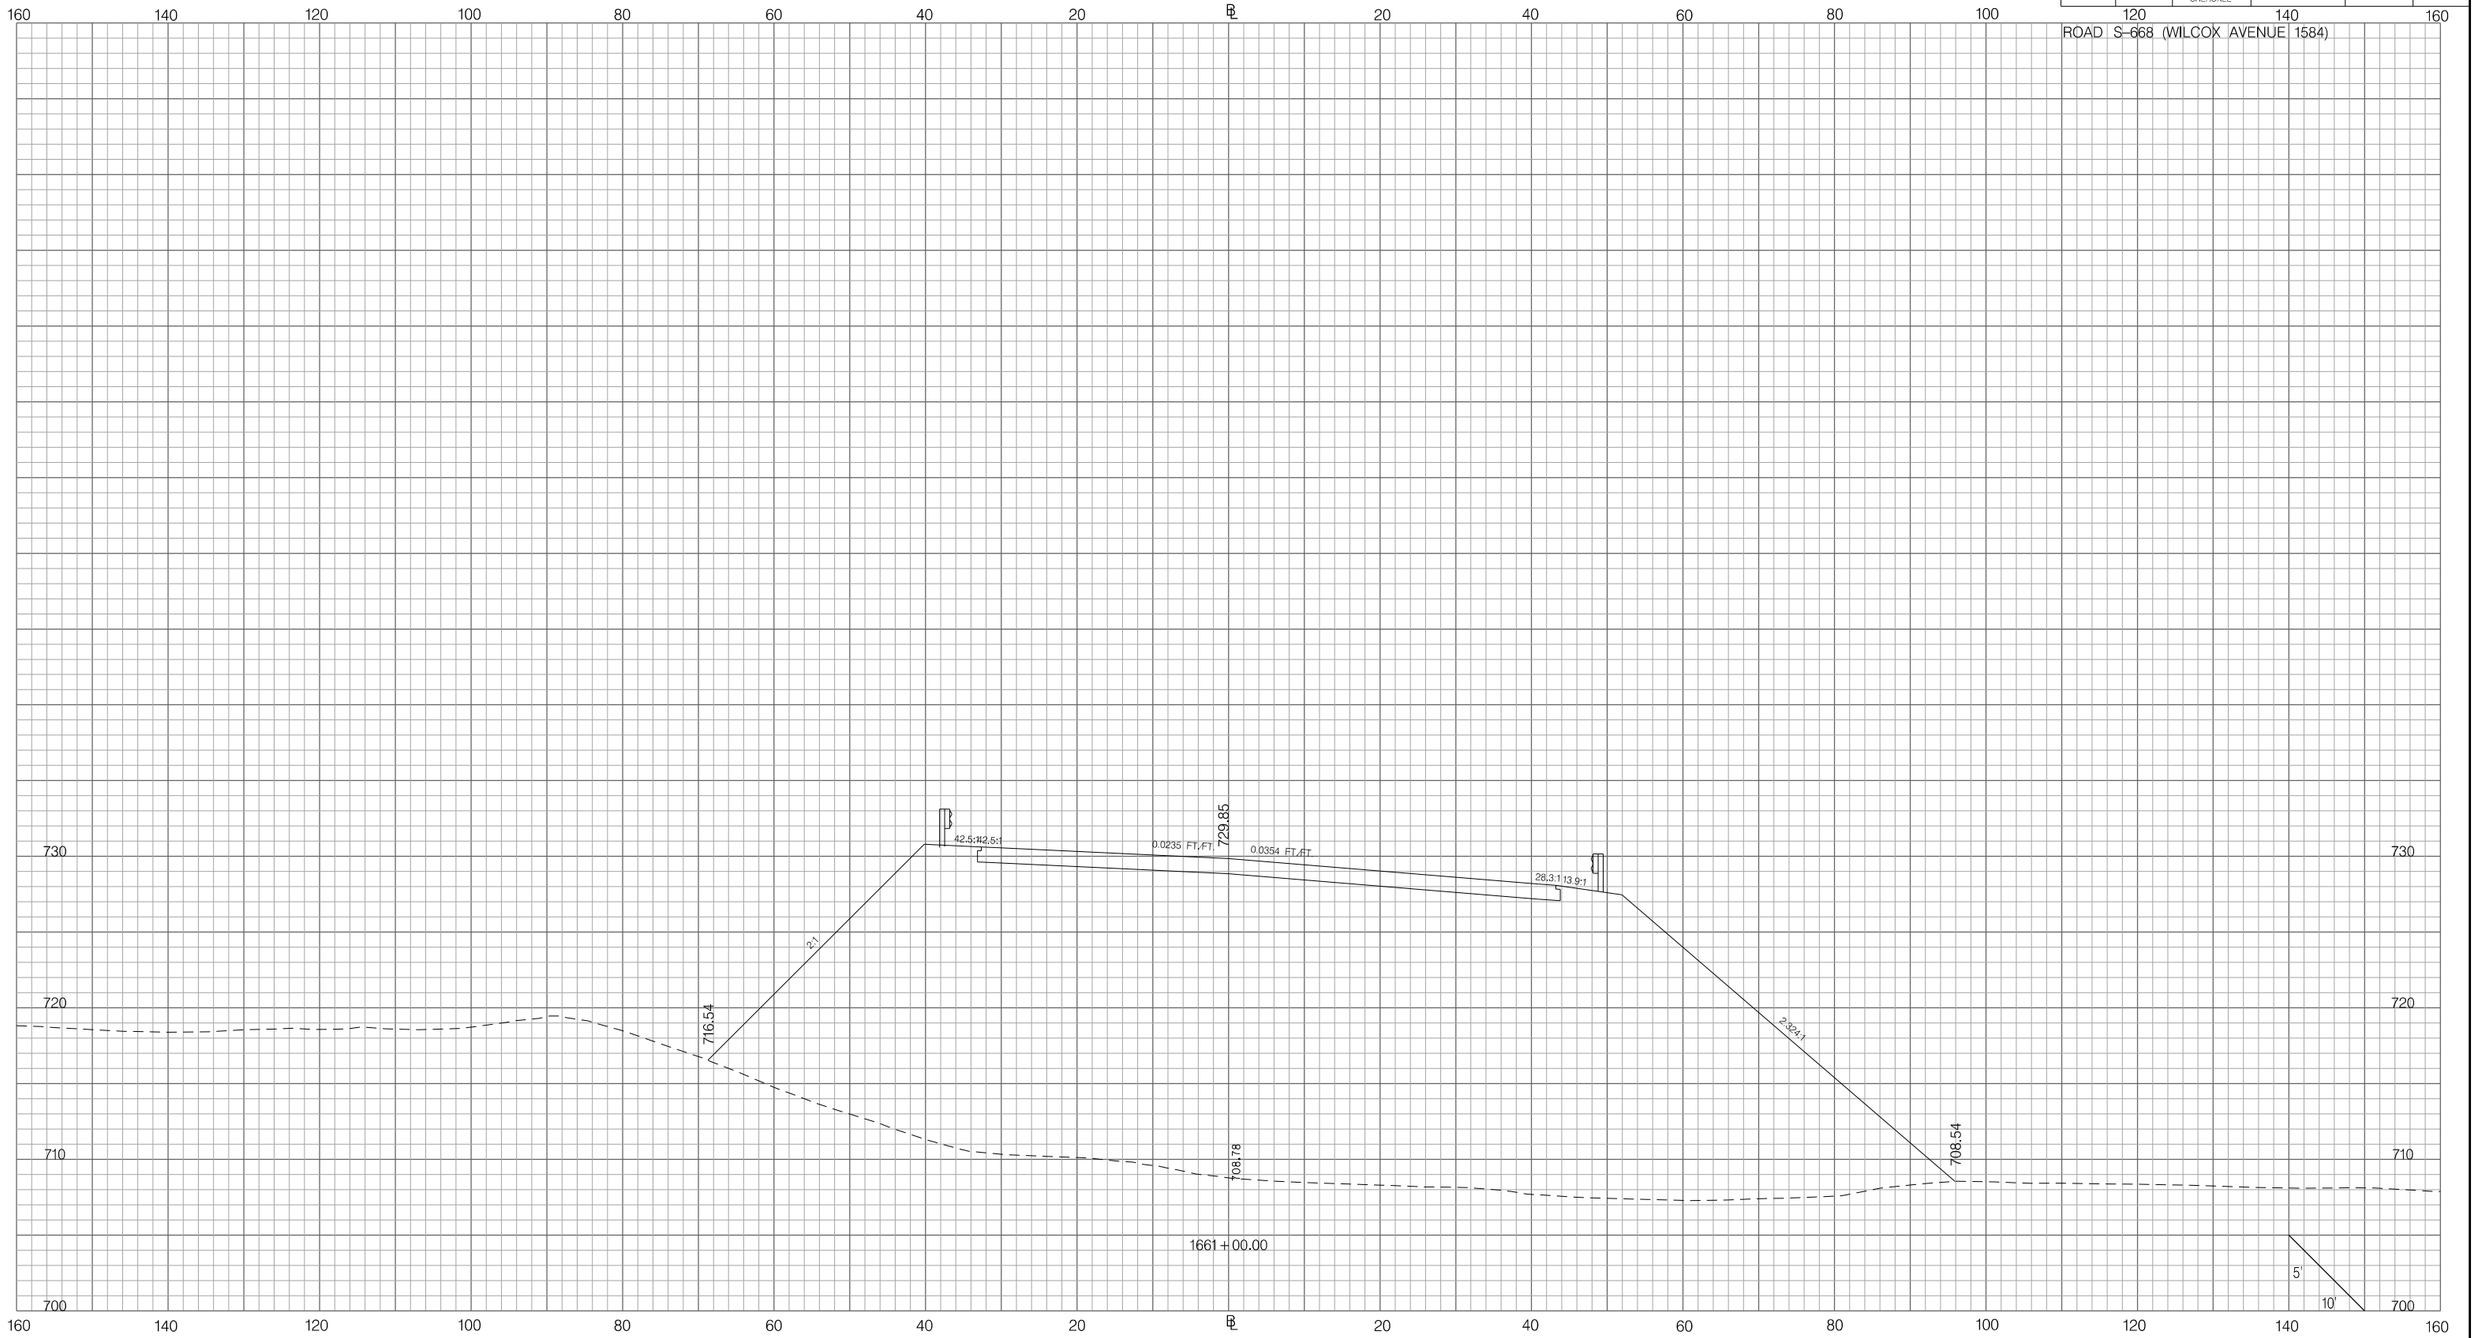

PRELIMINARY
NOT FOR CONSTRUCTION

SCALE: 1" =

REV. NO.	BY	DATE	DESCRIPTION OF REVISION
7			
6			
5			
4			
3			
2			
1			

SOUTH CAROLINA DEPARTMENT OF TRANSPORTATION
INTERSTATE 85

CROSS SECTION SHEET

INTERSTATE 85 MILE MARKER 90–97
SEGMENT C

Z:\Projects\14-60 I85 Widening Cherokee Co MM80-96\Dgn\CrossSections\CROSS SECTION SHEET FILES\PX_WILCOX1584.dgn
3/9/2016

FED. RD. DIV. NO.	STATE	COUNTY	PROJECT ID	ROAD / ROUTE NO.	SHEET NO.
3	SC	SPARTANBURG CHEROKEE	P027114	INTERSTATE 85	X349

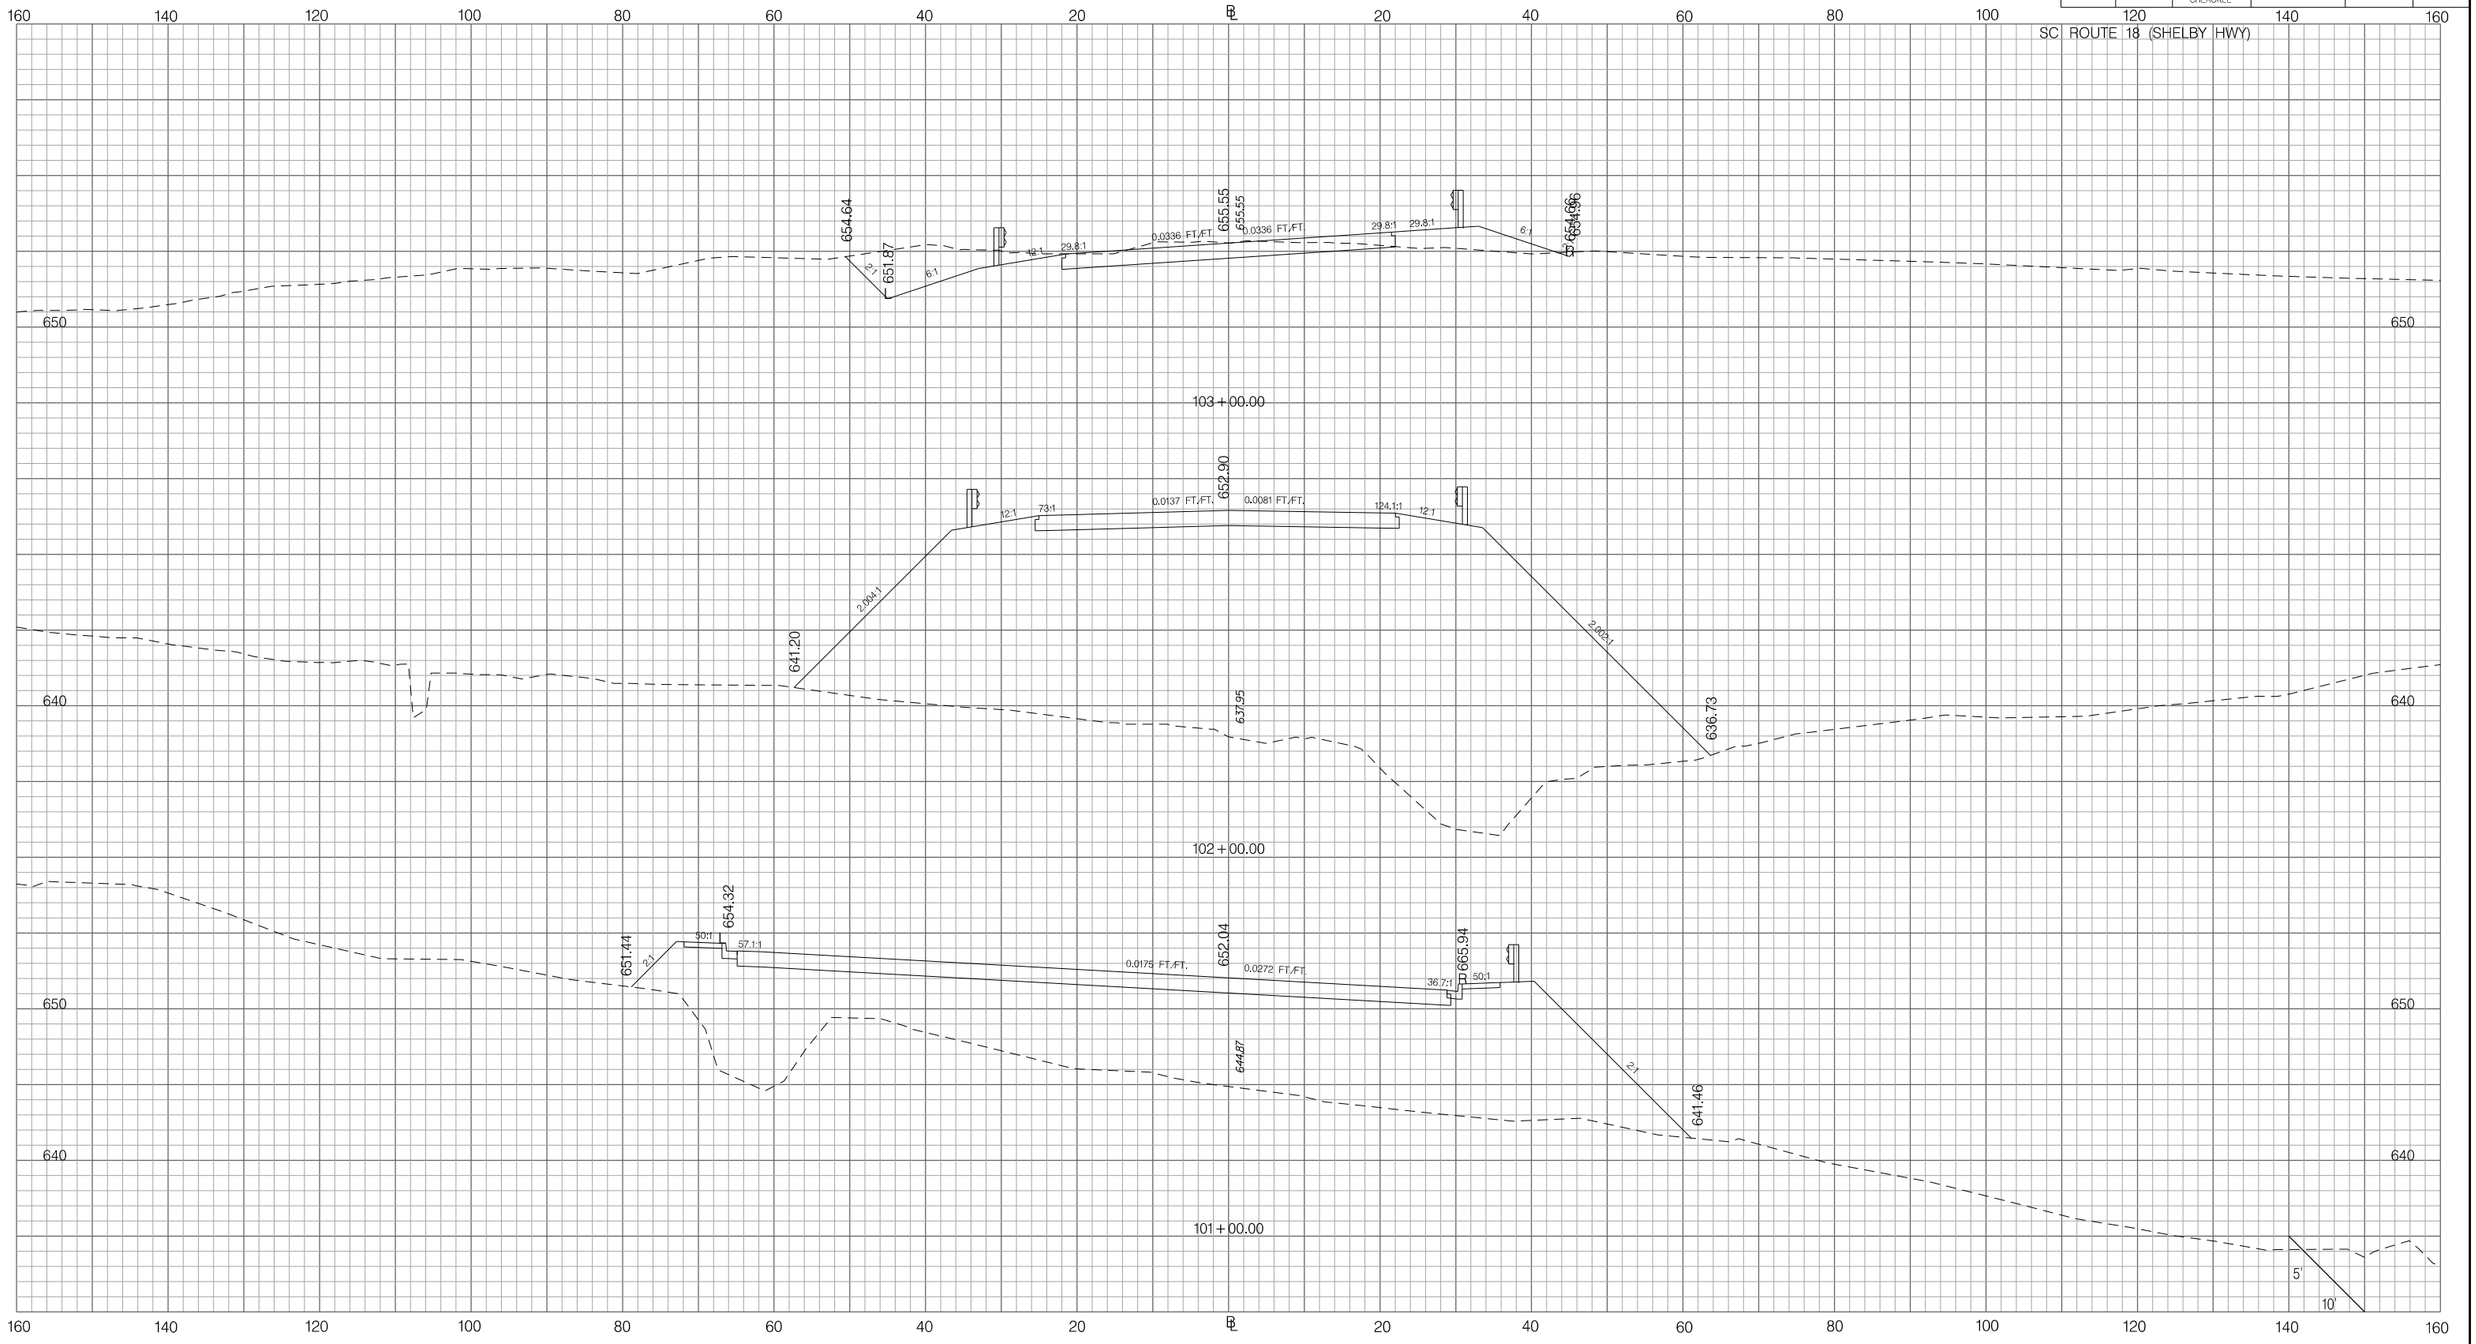

PRELIMINARY
NOT FOR CONSTRUCTION

SCALE: 1" =

REV. NO.	BY	DATE	DESCRIPTION OF REVISION
7			
6			
5			
4			
3			
2			
1			

SOUTH CAROLINA DEPARTMENT OF TRANSPORTATION
INTERSTATE 85

CROSS SECTION SHEET

INTERSTATE 85 MILE MARKER 90–97
SEGMENT C

Z:\Projects\14-60 I85 Widening Cherokee Co MM80-96\Dgn\CrossSections\CROSS SECTION SHEET FILES\PX_95SCI8.dgn
3/9/2016

FED. RD. DIV. NO.	STATE	COUNTY	PROJECT ID	ROAD / ROUTE NO.	SHEET NO.
3	SC	SPARTANBURG CHEROKEE	P027114	INTERSTATE 85	X350

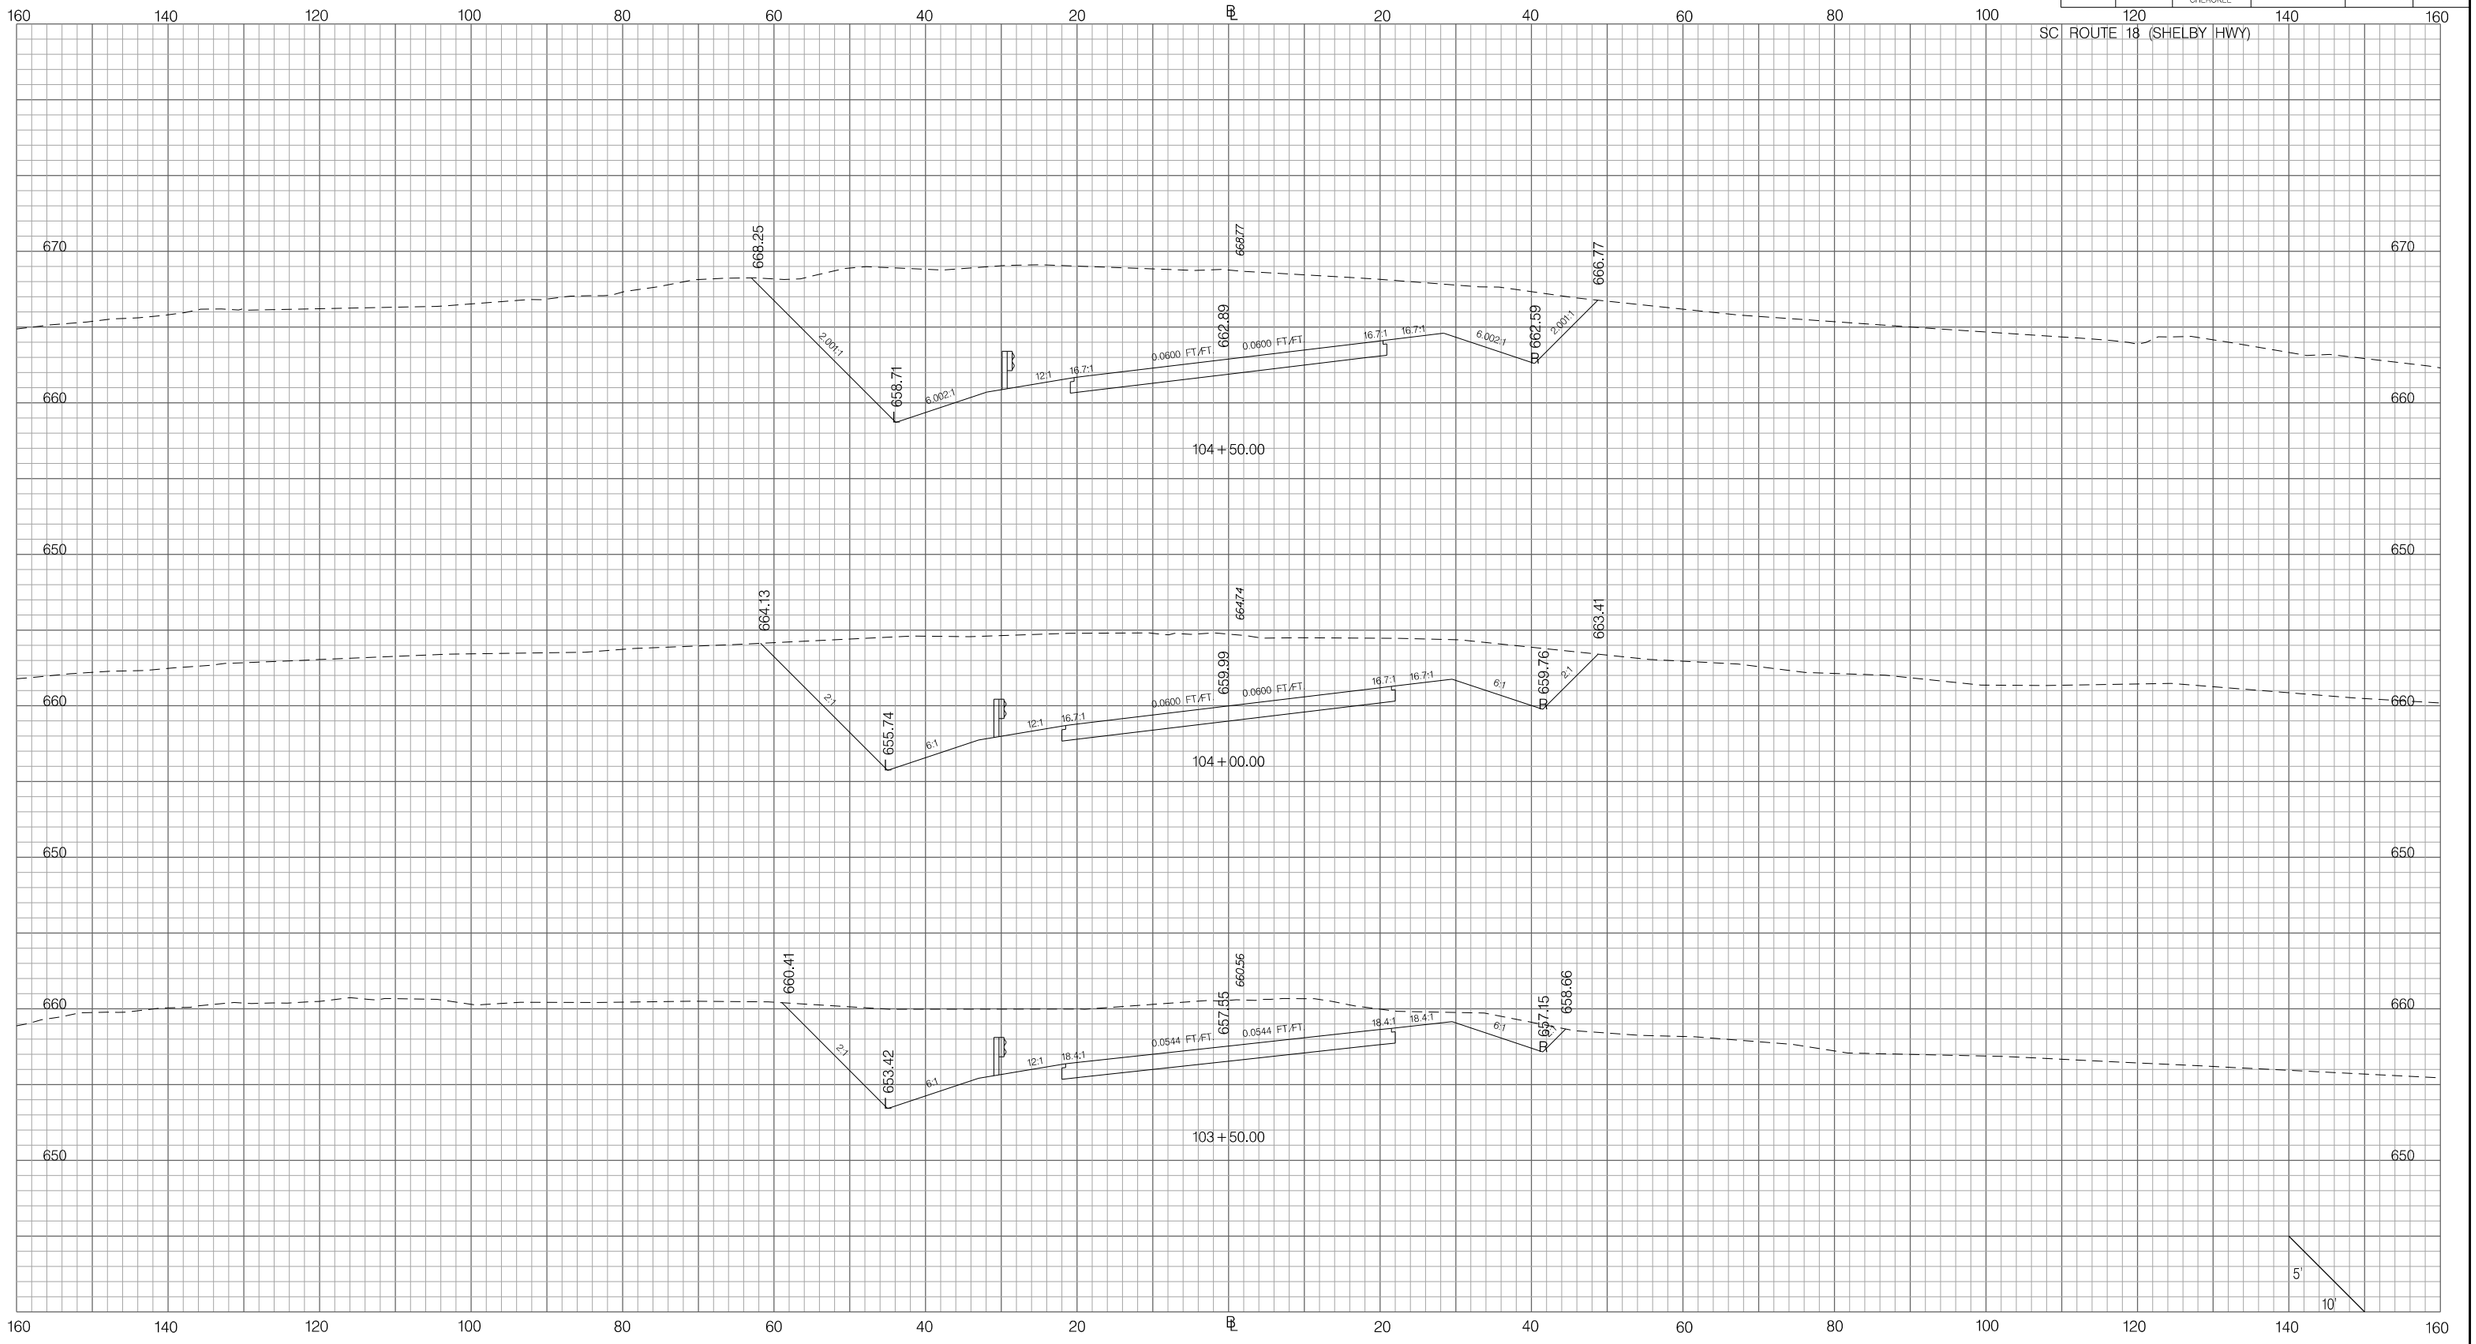

PRELIMINARY
NOT FOR CONSTRUCTION

SCALE: 1" =

REV. NO.	BY	DATE	DESCRIPTION OF REVISION
7			
6			
5			
4			
3			
2			
1			

SOUTH CAROLINA DEPARTMENT OF TRANSPORTATION
INTERSTATE 85

CROSS SECTION SHEET

INTERSTATE 85 MILE MARKER 90–97
SEGMENT C

Z:\Projects\14-60 I85 Widening Cherokee Co MM80-96\Dgn\CrossSections\CROSS SECTION SHEET FILES\PX_95SCI8.dgn
3/9/2016

FED. RD. DIV. NO.	STATE	COUNTY	PROJECT ID	ROAD / ROUTE NO.	SHEET NO.
3	SC	SPARTANBURG CHEROKEE	P027114	INTERSTATE 85	X351

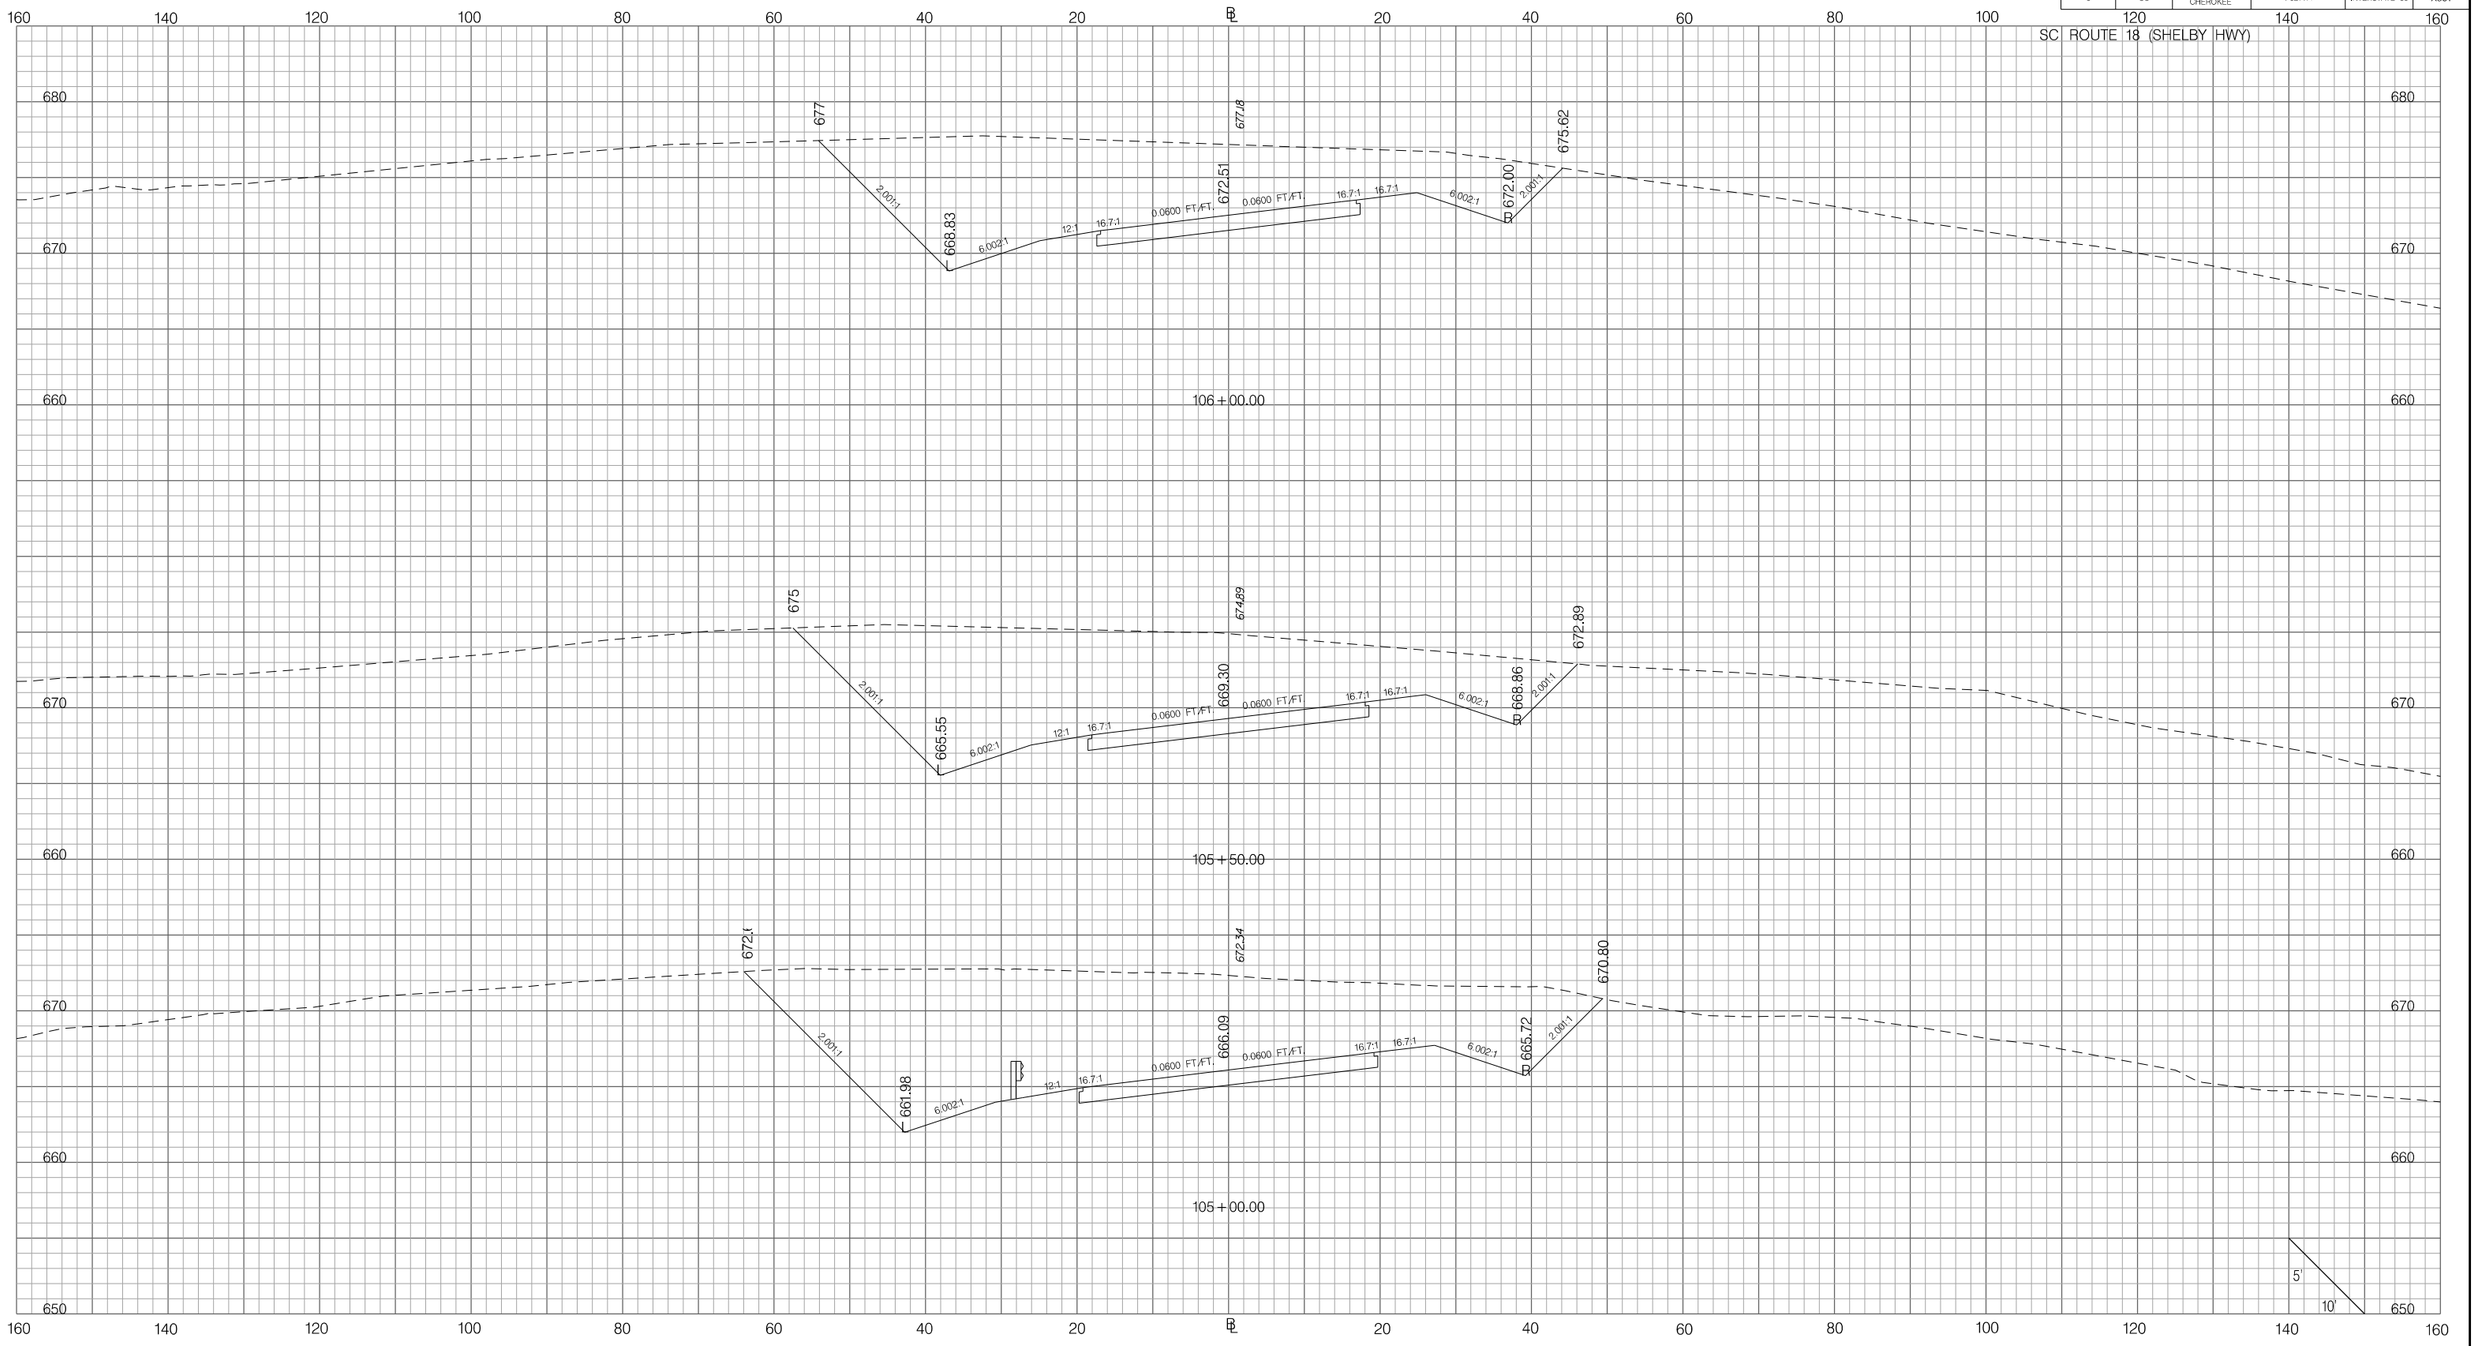

PRELIMINARY
NOT FOR CONSTRUCTION

SCALE: 1" =

REV. NO.	BY	DATE	DESCRIPTION OF REVISION
7			
6			
5			
4			
3			
2			
1			

SOUTH CAROLINA DEPARTMENT OF TRANSPORTATION
INTERSTATE 85

CROSS SECTION SHEET

INTERSTATE 85 MILE MARKER 90–97
SEGMENT C

Z:\Projects\14-60 I85 Widening Cherokee Co MM80-96\Dgn\CrossSections\CROSS SECTION SHEET FILES\PX_95SCI8.dgn
3/9/2016

FED. RD. DIV. NO.	STATE	COUNTY	PROJECT ID	ROAD / ROUTE NO.	SHEET NO.
3	SC	SPARTANBURG CHEROKEE	P027114	INTERSTATE 85	X352

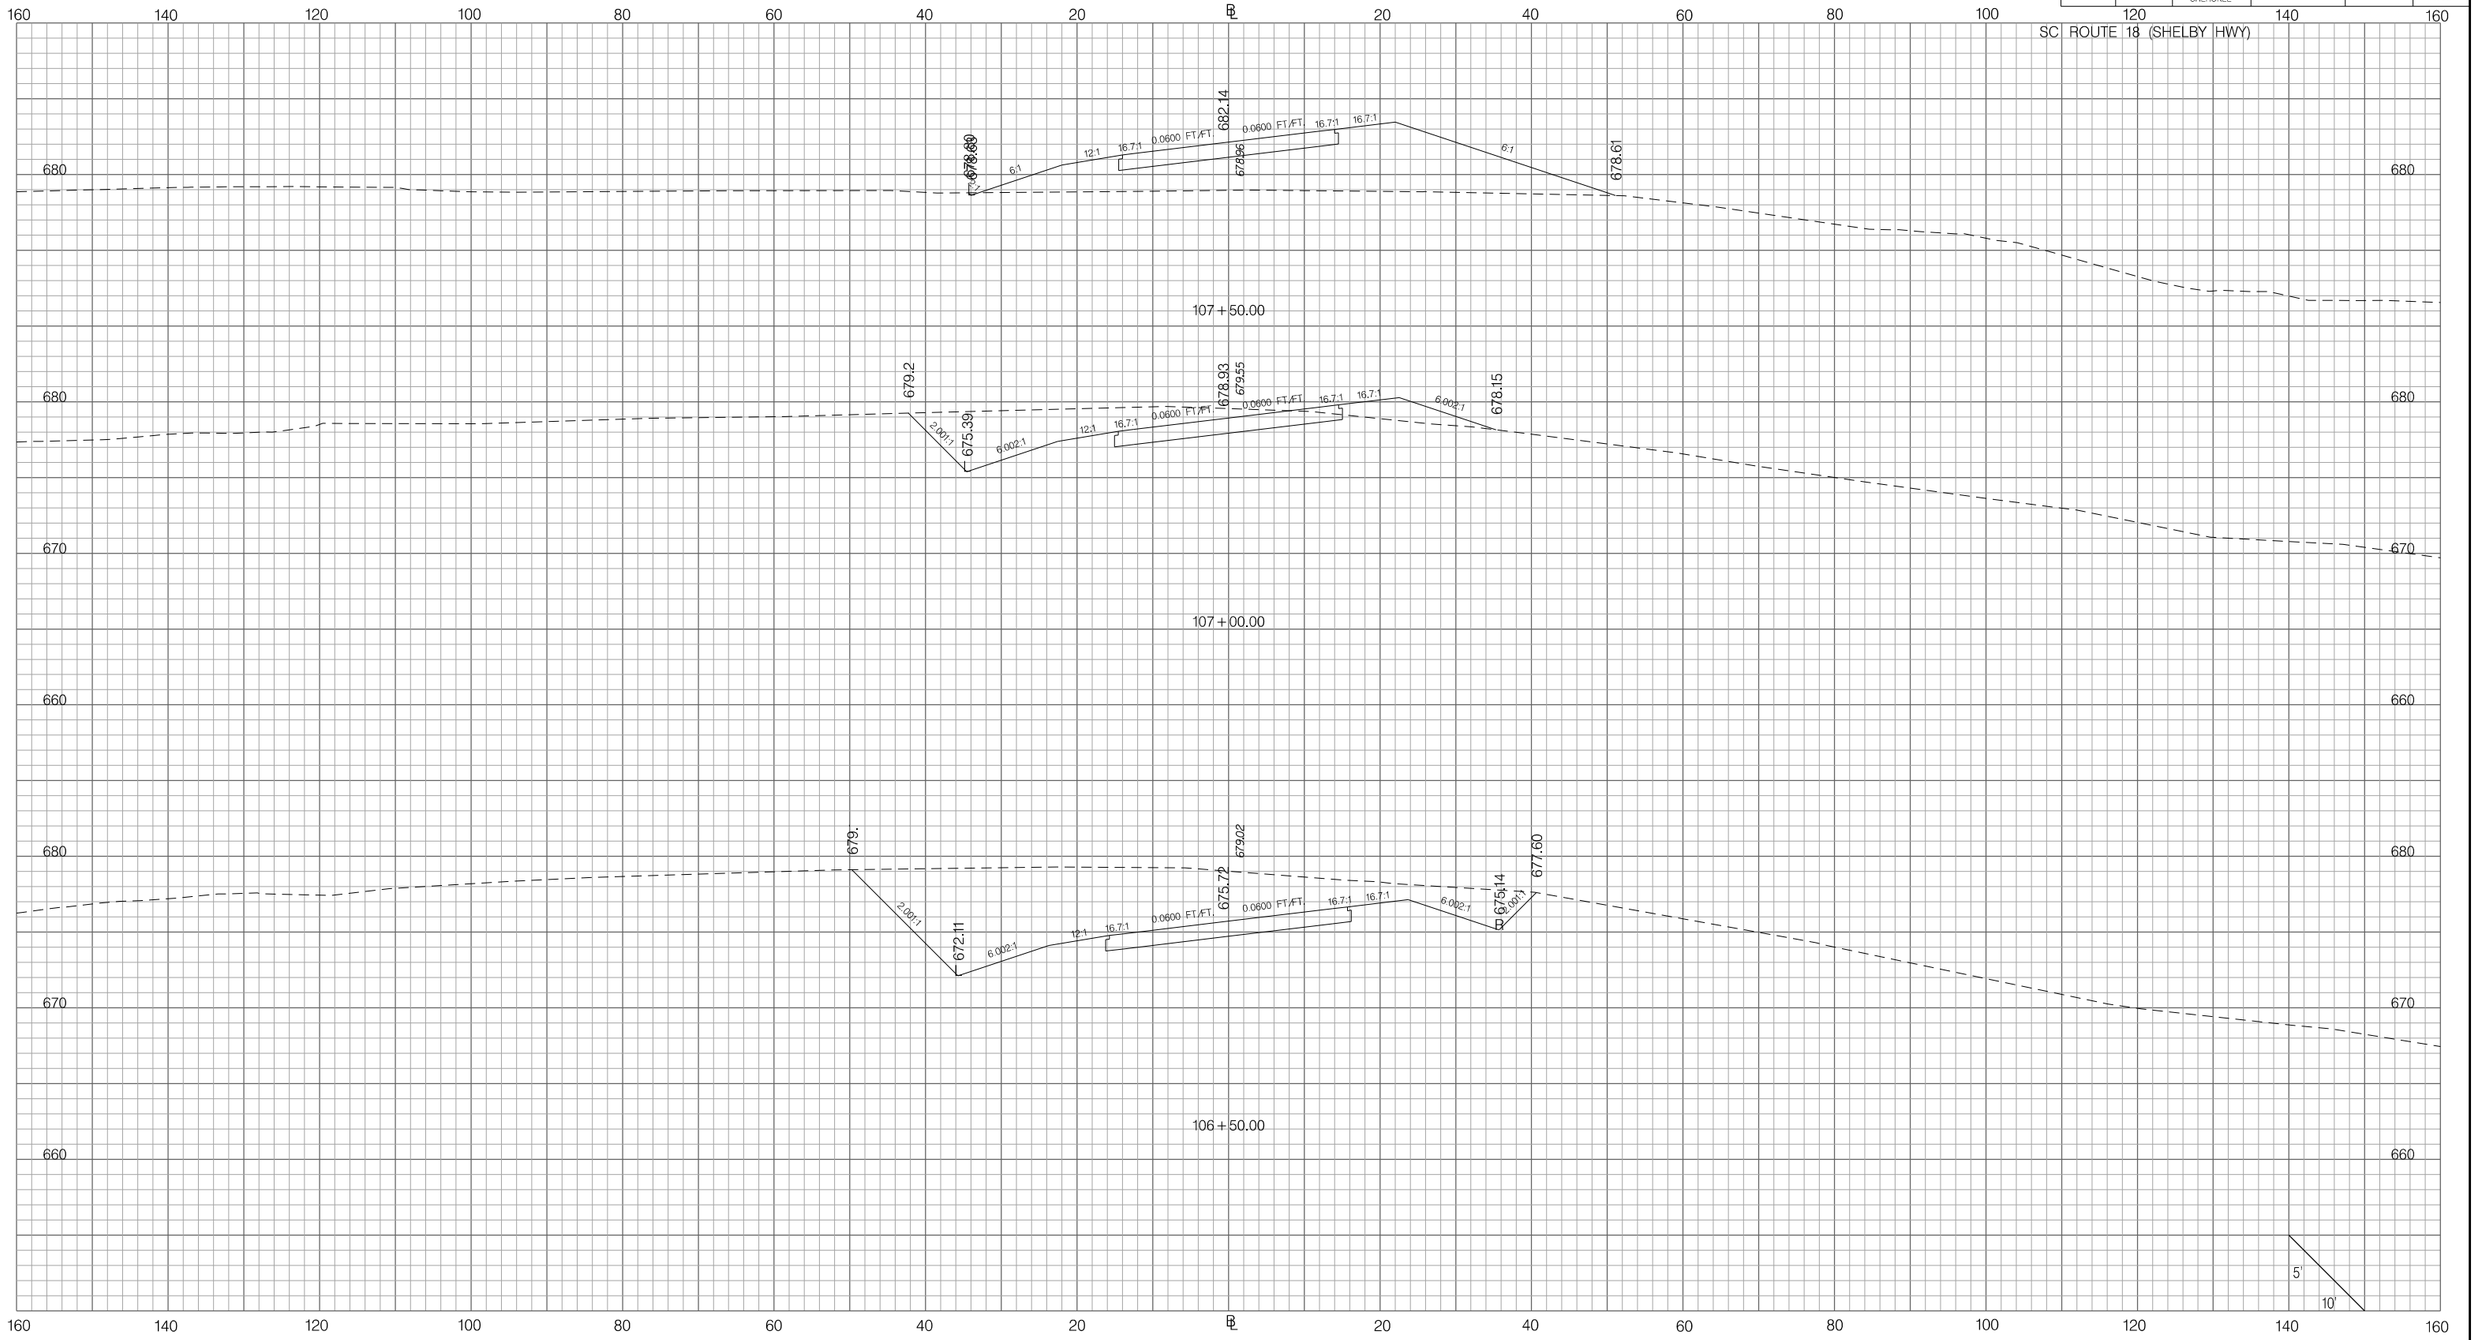

PRELIMINARY
NOT FOR CONSTRUCTION

SCALE: 1" =

REV. NO.	BY	DATE	DESCRIPTION OF REVISION
7			
6			
5			
4			
3			
2			
1			

SOUTH CAROLINA DEPARTMENT OF TRANSPORTATION
INTERSTATE 85

CROSS SECTION SHEET

INTERSTATE 85 MILE MARKER 90–97
SEGMENT C

Z:\Projects\14-60 I85 Widening Cherokee Co MM80-96\Dgn\CrossSections\CROSS SECTION SHEET FILES\PX_95SCI8.dgn
3/9/2016

FED. RD. DIV. NO.	STATE	COUNTY	PROJECT ID	ROAD / ROUTE NO.	SHEET NO.
3	SC	SPARTANBURG CHEROKEE	P027114	INTERSTATE 85	X353

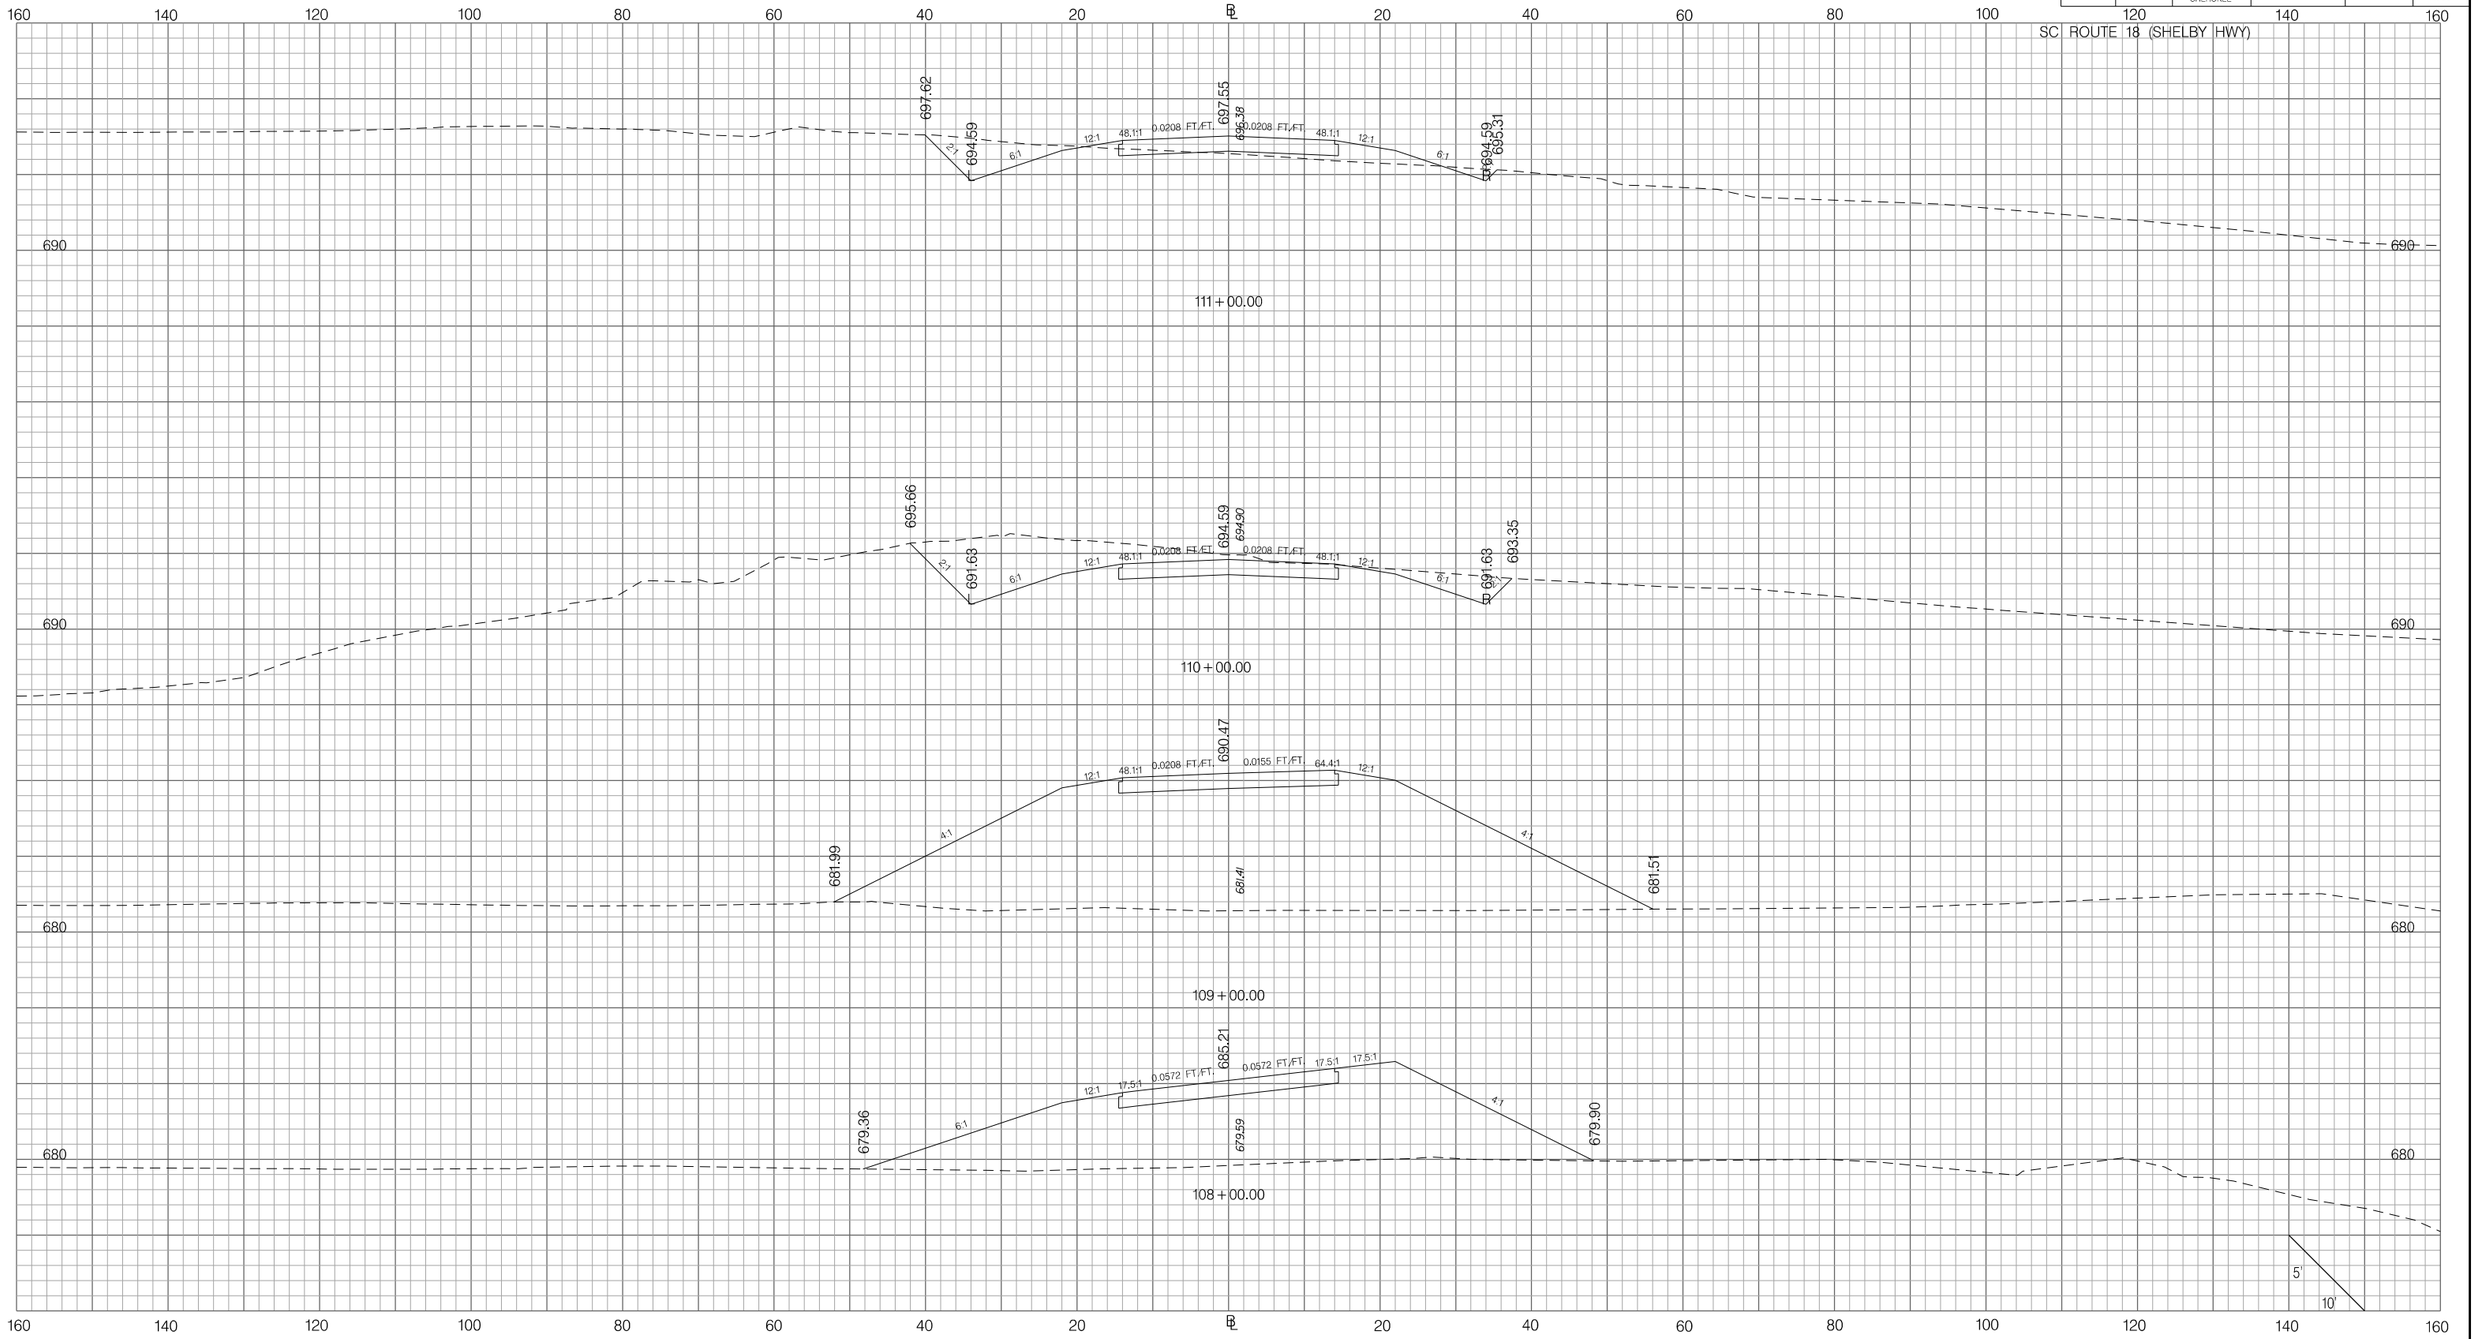

Z:\Projects\14-60 I85 Widening Cherokee Co MM80-96\Dgn\CrossSections\CROSS SECTION SHEET FILES\PX_95SCI8.dgn
3/9/2016

PRELIMINARY
NOT FOR CONSTRUCTION

SCALE: 1" =

REV. NO.	BY	DATE	DESCRIPTION OF REVISION
7			
6			
5			
4			
3			
2			
1			

SOUTH CAROLINA DEPARTMENT OF TRANSPORTATION
INTERSTATE 85

CROSS SECTION SHEET

INTERSTATE 85 MILE MARKER 90–97
SEGMENT C

FED. RD. DIV. NO.	STATE	COUNTY	PROJECT ID	ROAD / ROUTE NO.	SHEET NO.
3	SC	SPARTANBURG CHEROKEE	P027114	INTERSTATE 85	X354

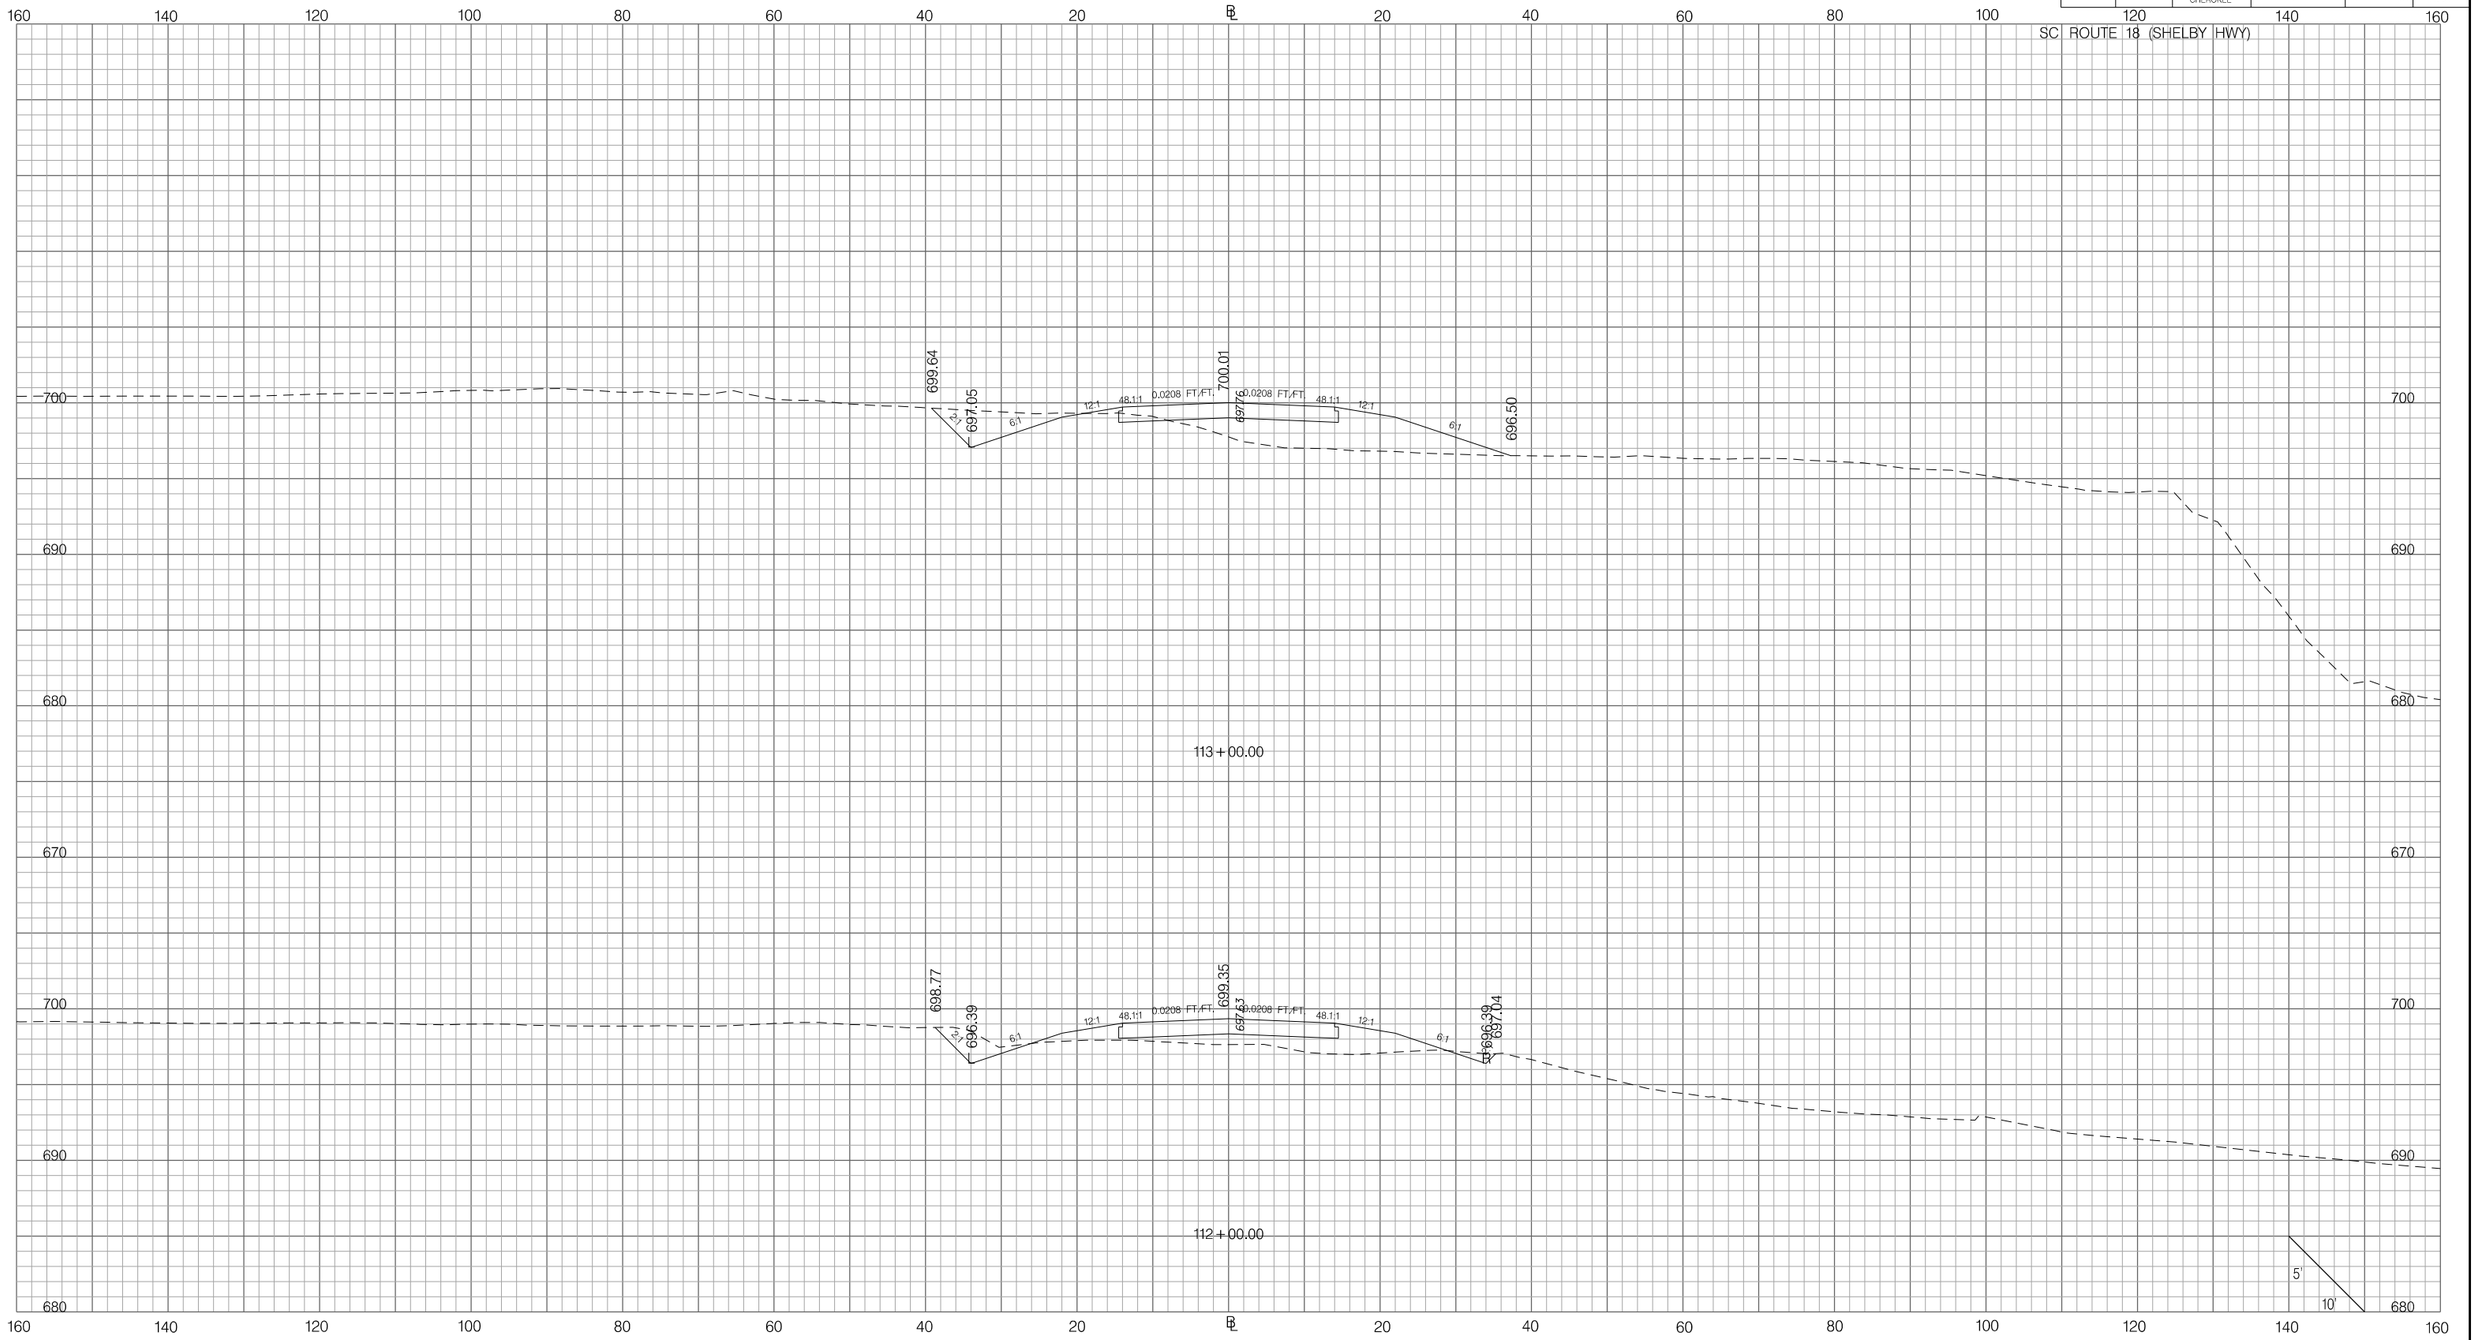

PRELIMINARY
NOT FOR CONSTRUCTION

SCALE: 1" =

REV. NO.	BY	DATE	DESCRIPTION OF REVISION
7			
6			
5			
4			
3			
2			
1			

SOUTH CAROLINA DEPARTMENT OF TRANSPORTATION
INTERSTATE 85

CROSS SECTION SHEET

INTERSTATE 85 MILE MARKER 90–97
SEGMENT C

Z:\Projects\14-60 I85 Widening Cherokee Co MM80-96\Dgn\CrossSections\CROSS SECTION SHEET FILES\PX_95SCI8.dgn
3/9/2016

FED. RD. DIV. NO.	STATE	COUNTY	PROJECT ID	ROAD / ROUTE NO.	SHEET NO.
3	SC	SPARTANBURG CHEROKEE	P027114	INTERSTATE 85	X355

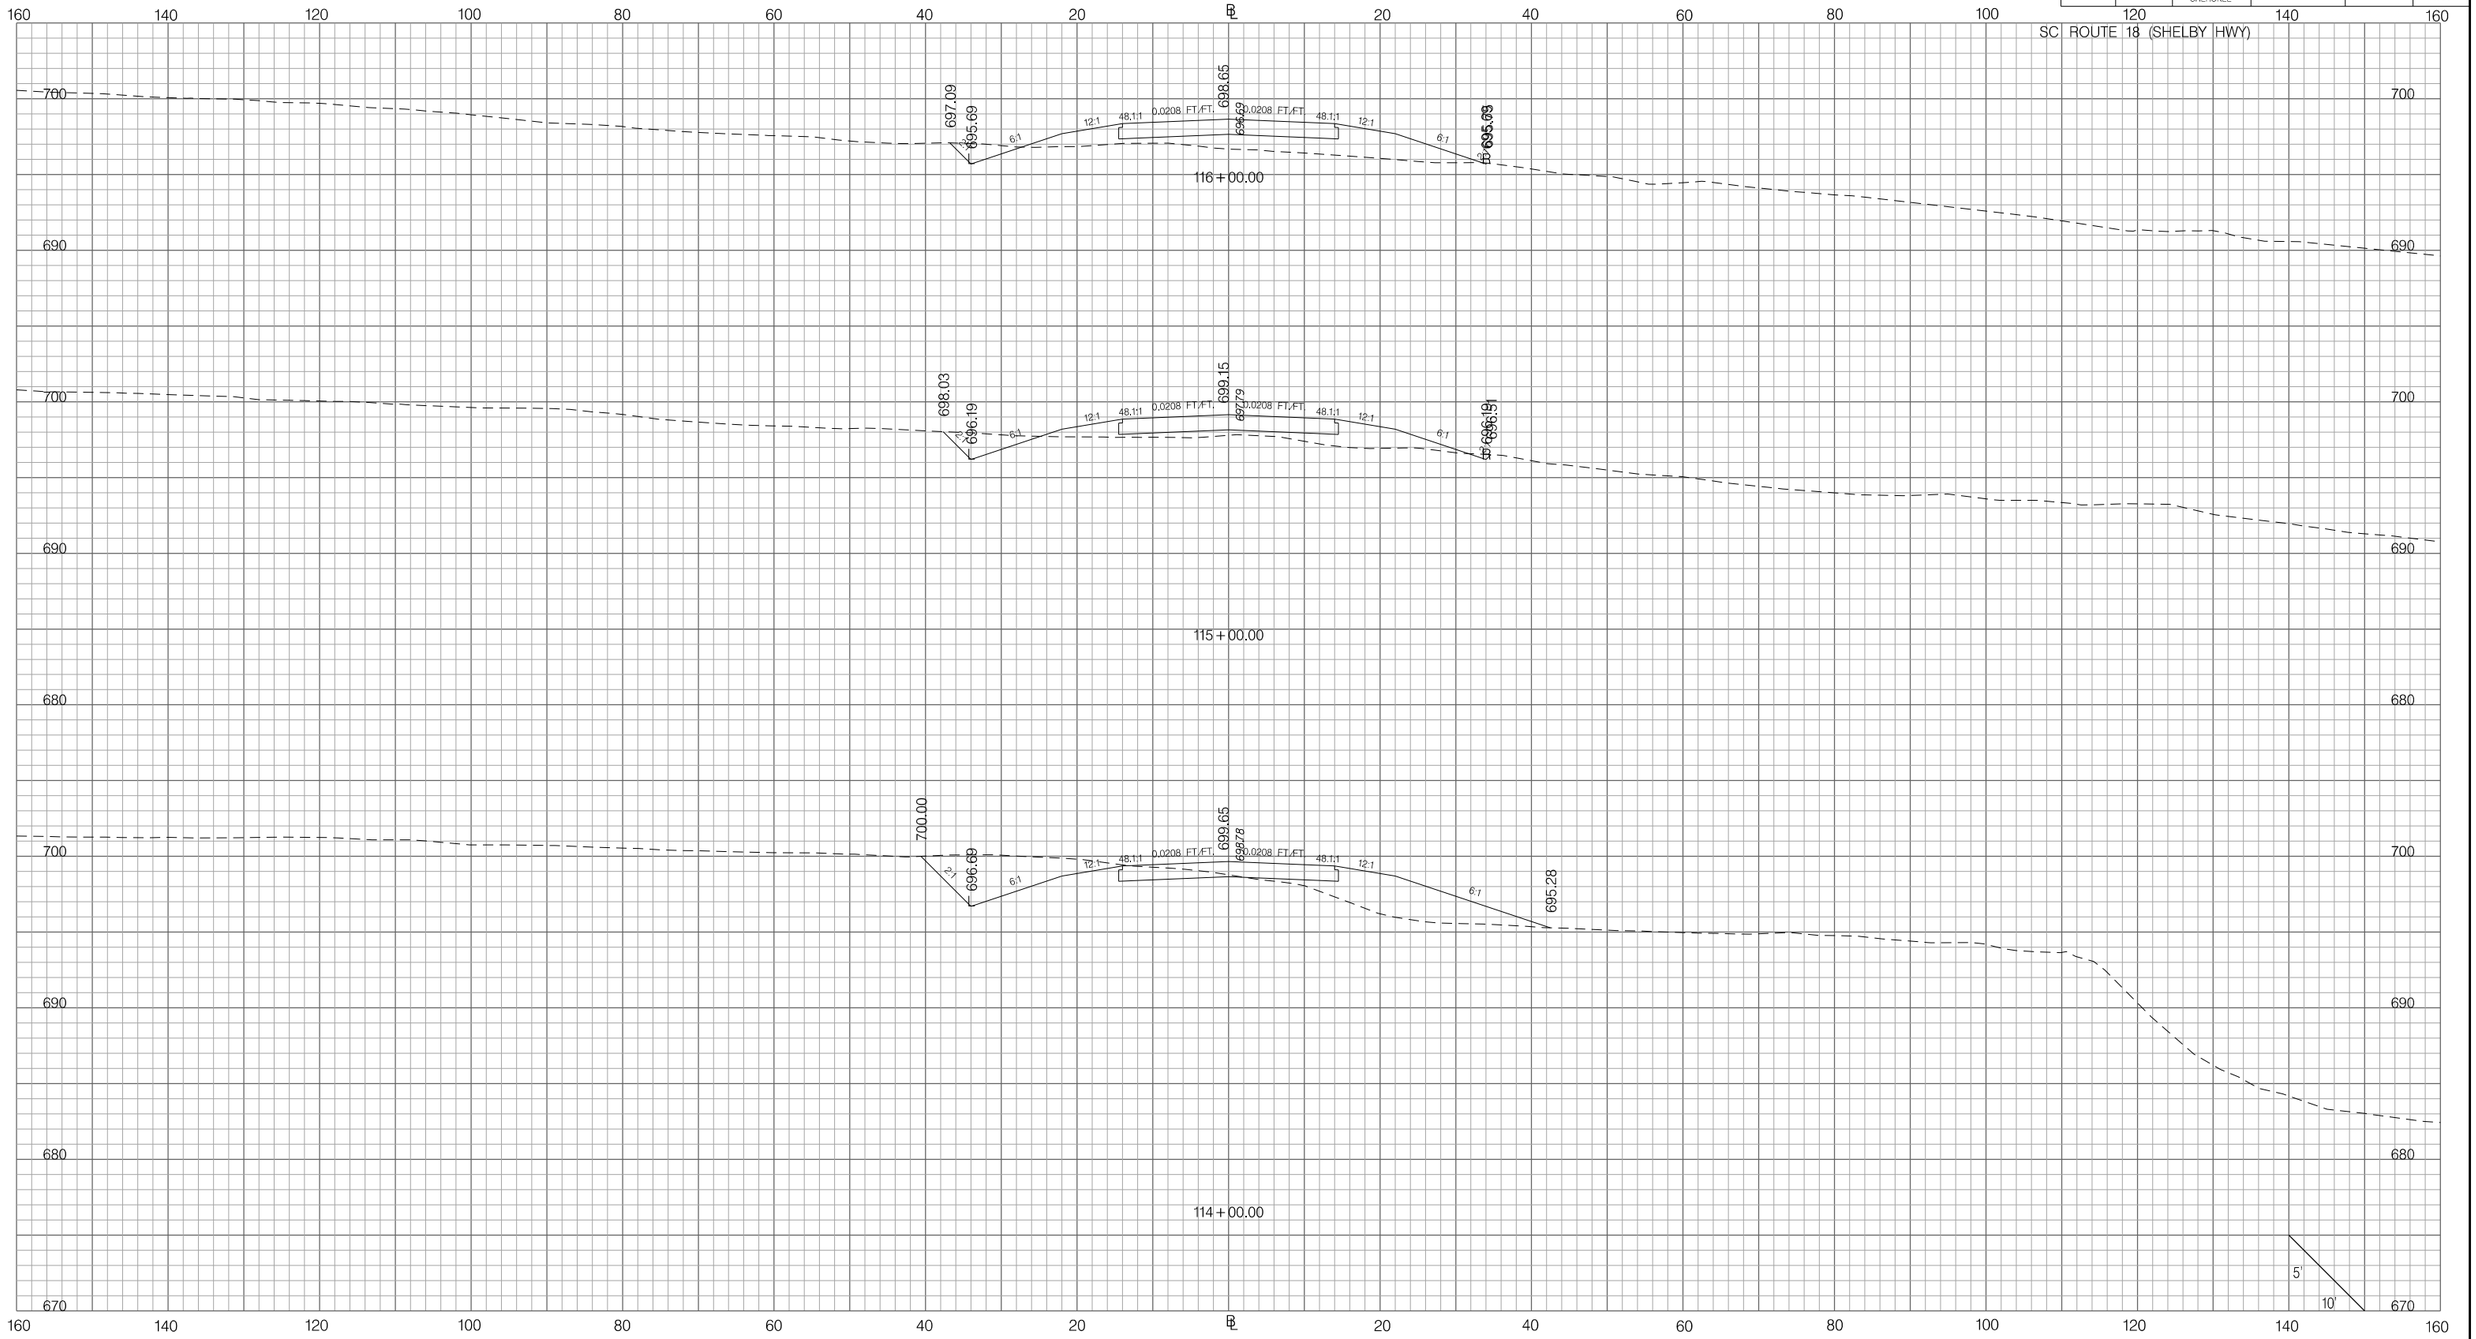

PRELIMINARY
NOT FOR CONSTRUCTION

SCALE: 1" =

REV.NO.	BY	DATE	DESCRIPTION OF REVISION
7			
6			
5			
4			
3			
2			
1			

SOUTH CAROLINA DEPARTMENT OF TRANSPORTATION
INTERSTATE 85

CROSS SECTION SHEET

INTERSTATE 85 MILE MARKER 90–97
SEGMENT C

Z:\Projects\14-60 I85 Widening Cherokee Co MM80-96\Dgn\CrossSections\CROSS SECTION SHEET FILES\PX_95SCI8.dgn
3/9/2016

FED. RD. DIV. NO.	STATE	COUNTY	PROJECT ID	ROAD / ROUTE NO.	SHEET NO.
3	SC	SPARTANBURG CHEROKEE	P027114	INTERSTATE 85	X356

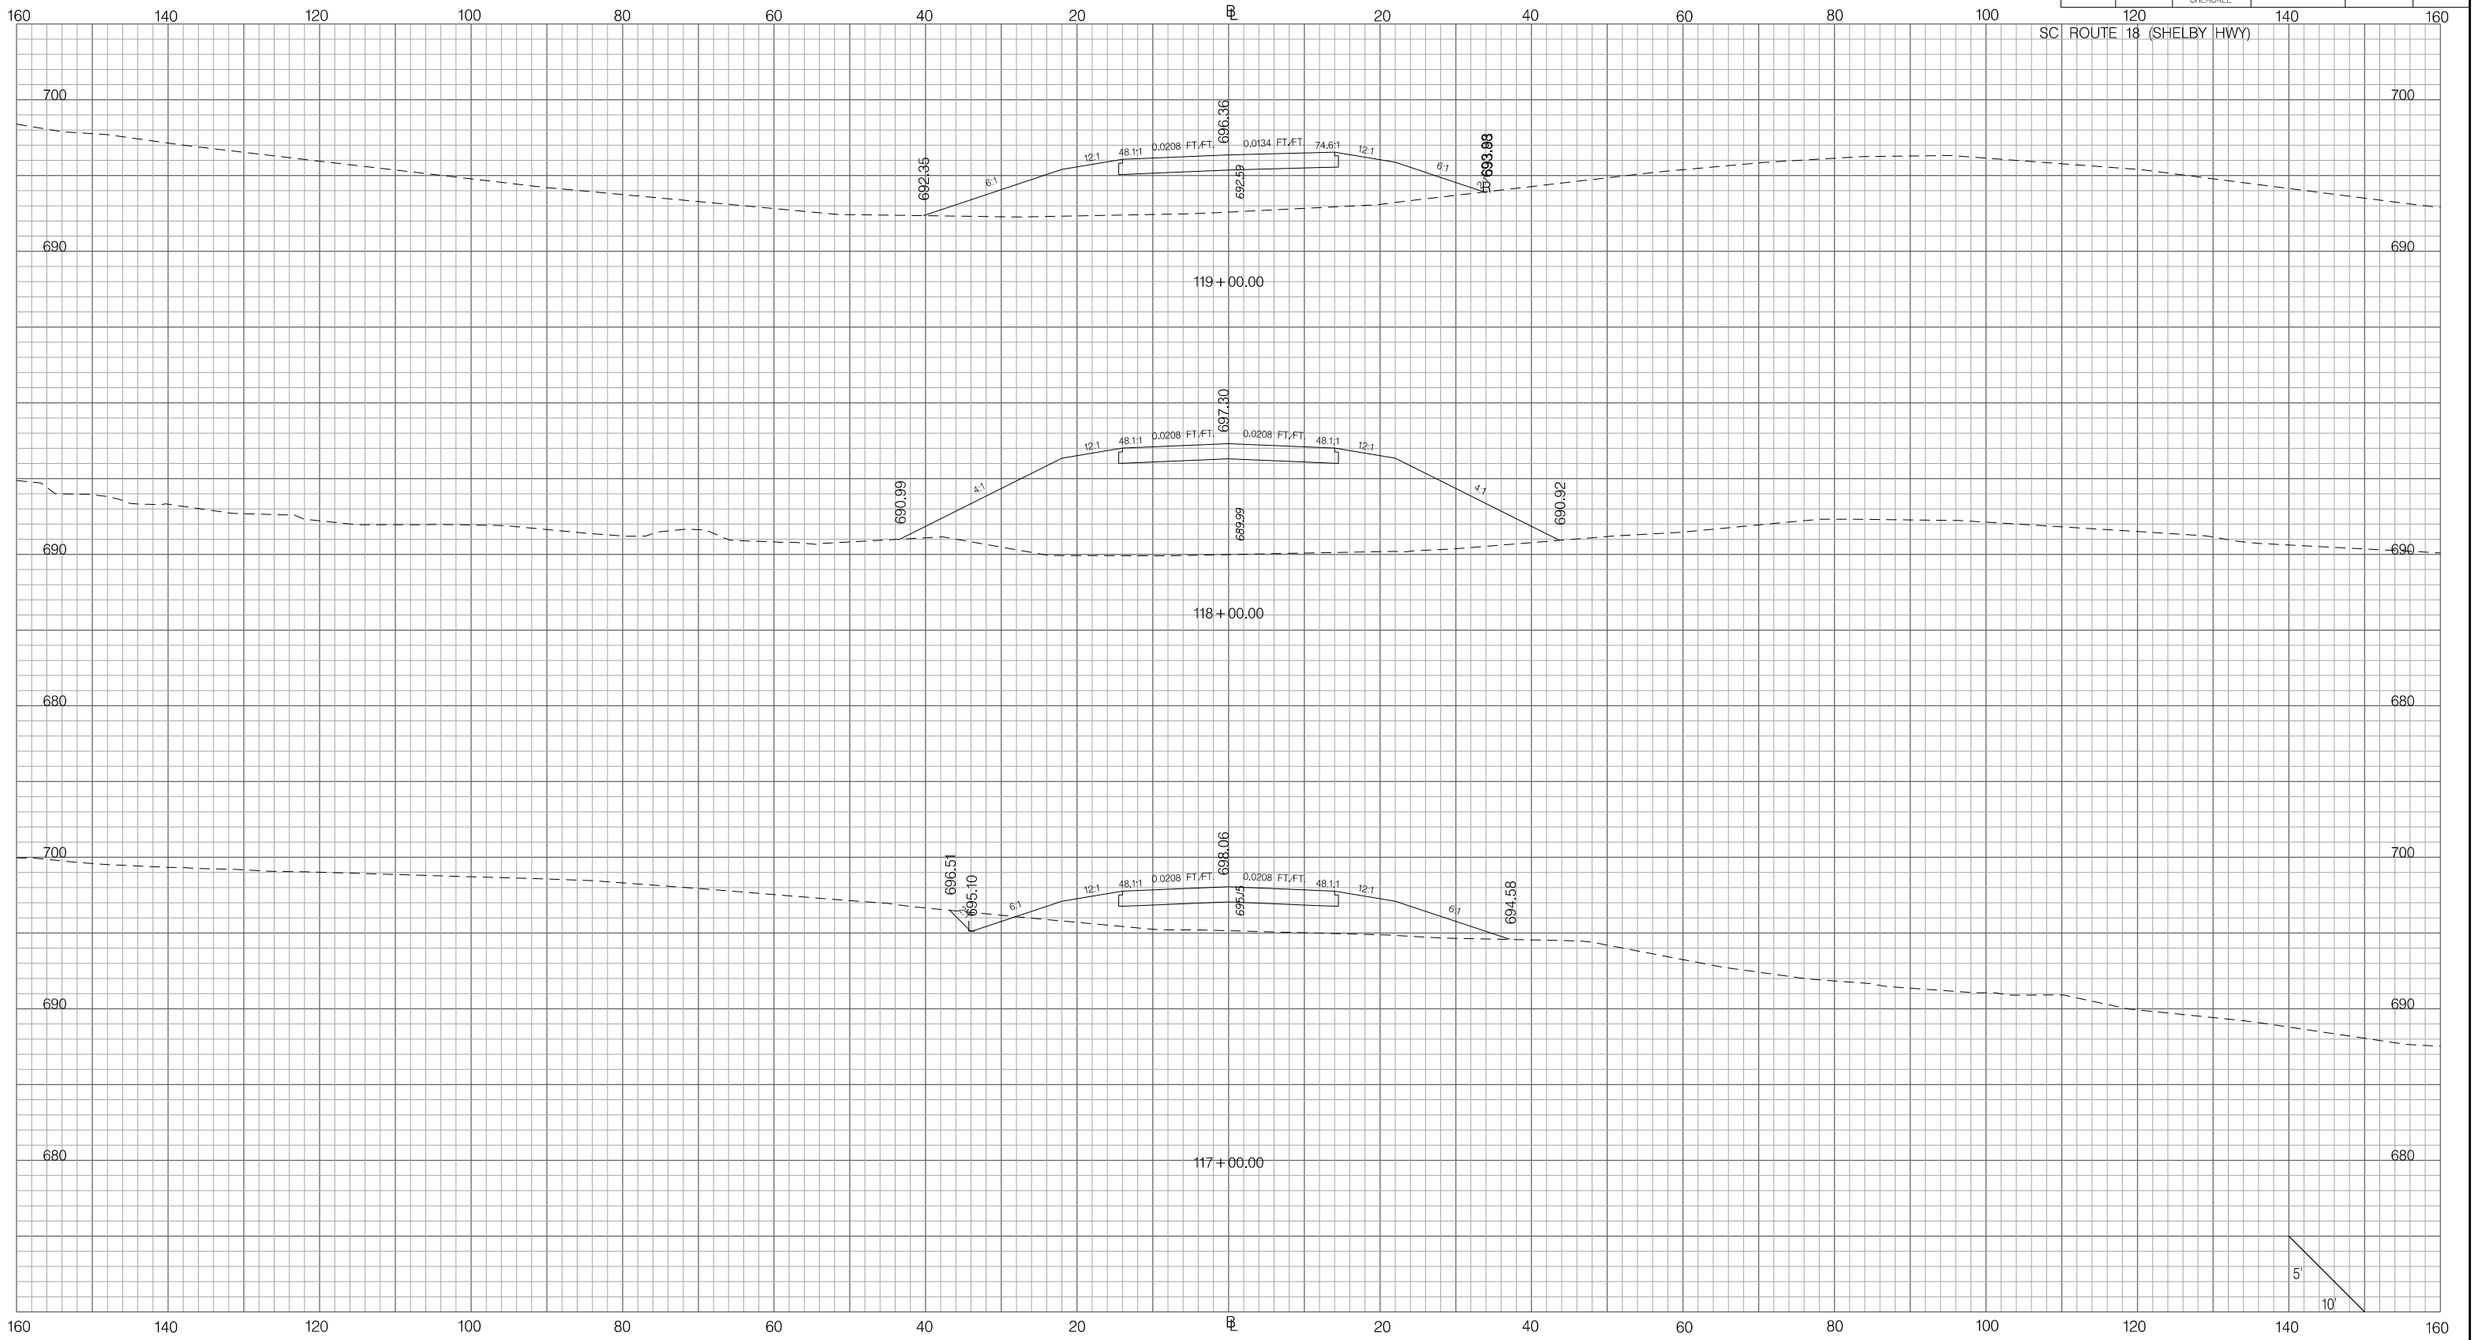

Z:\Projects\14-60 I85 Widening Cherokee Co MM80-96\Dgn\CrossSections\CROSS SECTION SHEET FILES\PX_95SCI8.dgn
3/9/2016

PRELIMINARY
NOT FOR CONSTRUCTION

SCALE: 1" =

REV. NO.	BY	DATE	DESCRIPTION OF REVISION
7			
6			
5			
4			
3			
2			
1			

SOUTH CAROLINA DEPARTMENT OF TRANSPORTATION
INTERSTATE 85

CROSS SECTION SHEET

INTERSTATE 85 MILE MARKER 90–97
SEGMENT C

FED. RD. DIV. NO.	STATE	COUNTY	PROJECT ID	ROAD / ROUTE NO.	SHEET NO.
3	SC	SPARTANBURG CHEROKEE	P027114	INTERSTATE 85	X357

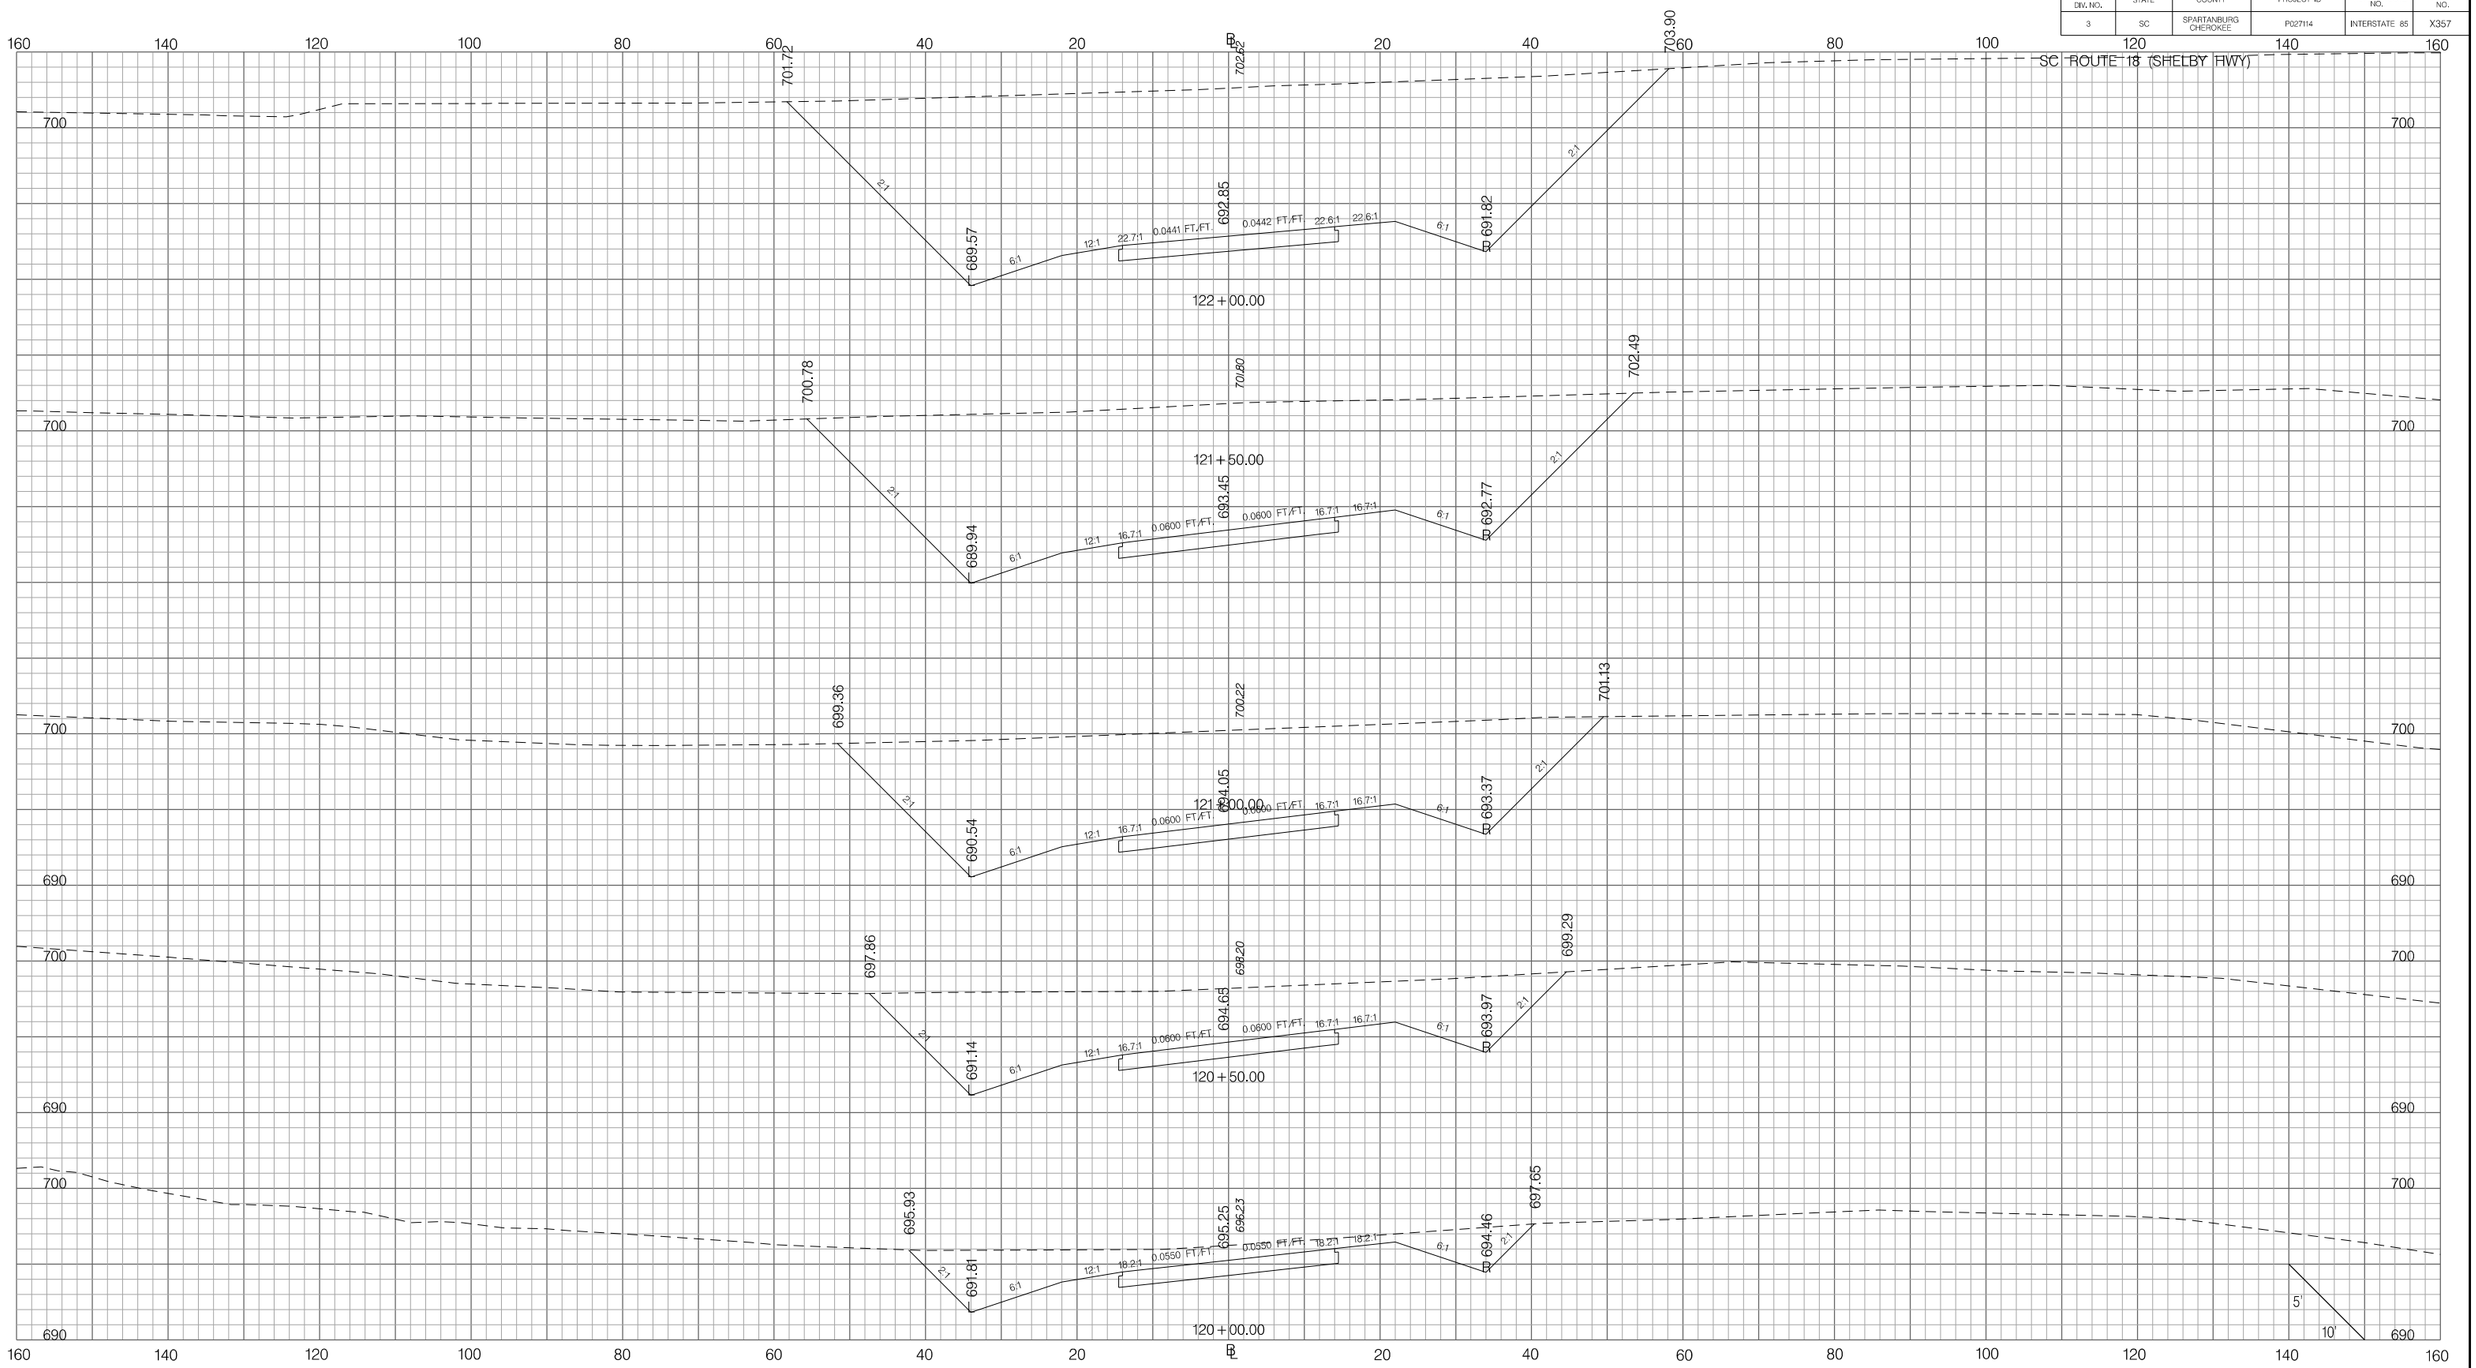

PRELIMINARY
NOT FOR CONSTRUCTION

SCALE: 1" =

REV. NO.	BY	DATE	DESCRIPTION OF REVISION
7			
6			
5			
4			
3			
2			
1			

SOUTH CAROLINA DEPARTMENT OF TRANSPORTATION
INTERSTATE 85

CROSS SECTION SHEET

INTERSTATE 85 MILE MARKER 90–97
SEGMENT C

Z:\Projects\14-60 I85 Widening Cherokee Co MM80-96\Dgn\Crosssections\CROSS SECTION SHEET FILES\PX_95SCI8.dgn
3/9/2016

FED. RD. DIV. NO.	STATE	COUNTY	PROJECT ID	ROAD / ROUTE NO.	SHEET NO.
3	SC	SPARTANBURG CHEROKEE	P027114	INTERSTATE 85	X358

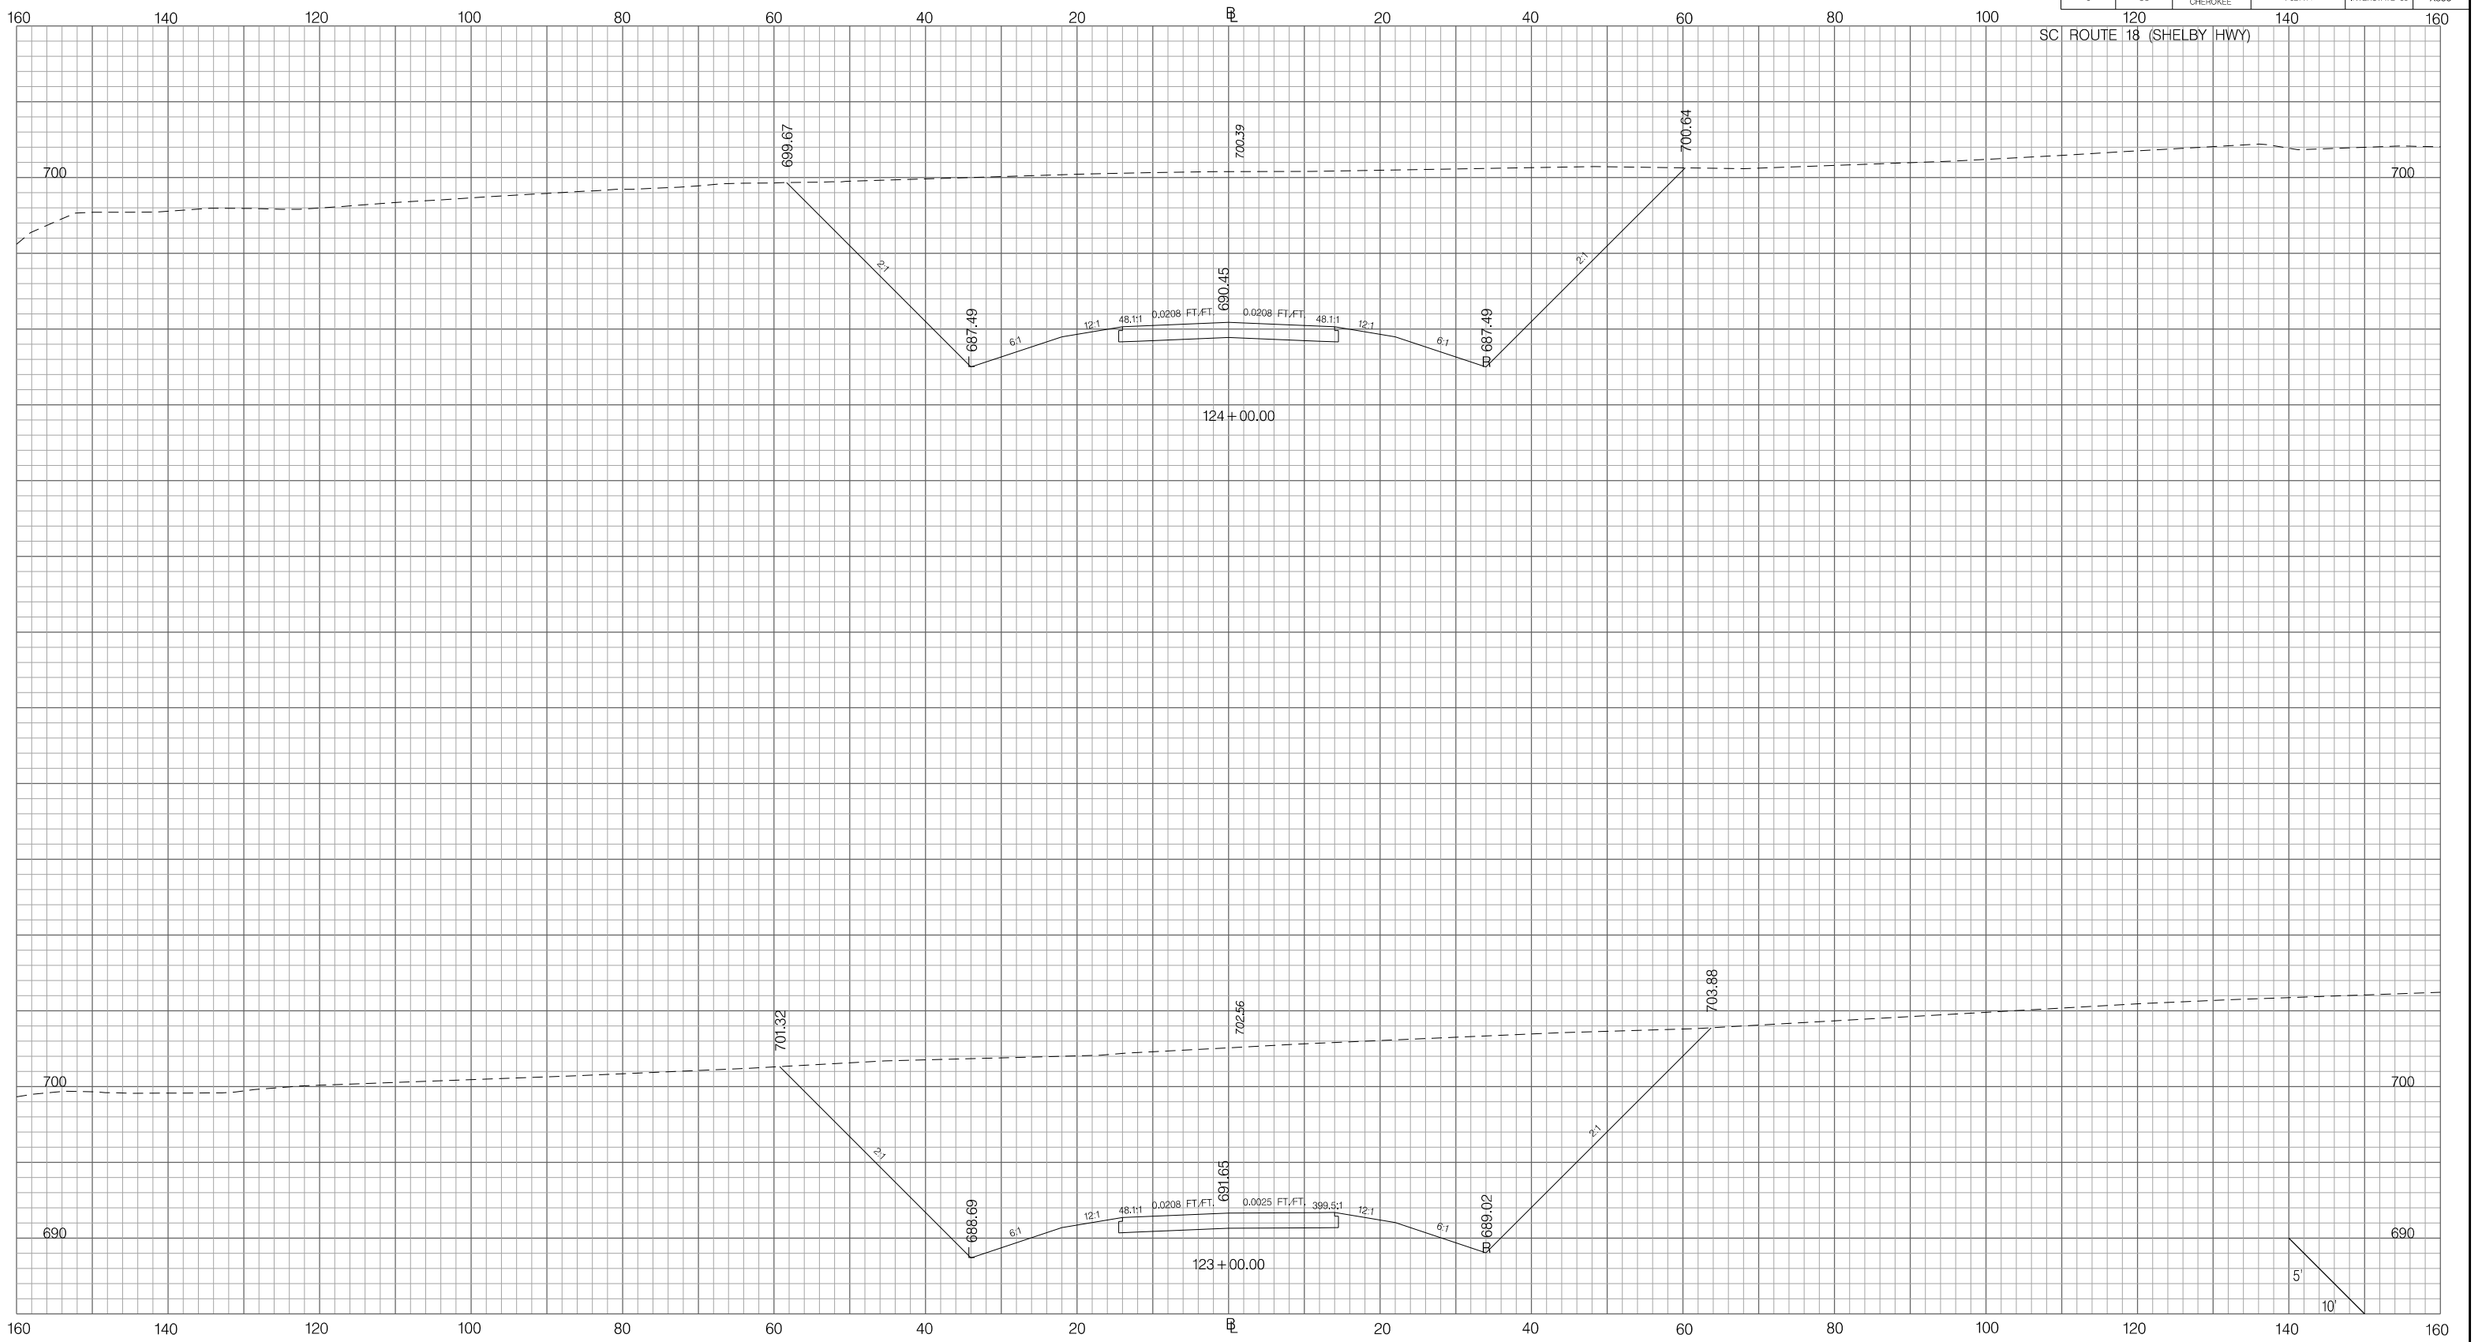

PRELIMINARY
NOT FOR CONSTRUCTION

SCALE: 1" =

REV.NO.	BY	DATE	DESCRIPTION OF REVISION
7			
6			
5			
4			
3			
2			
1			

SOUTH CAROLINA DEPARTMENT OF TRANSPORTATION
INTERSTATE 85

CROSS SECTION SHEET

INTERSTATE 85 MILE MARKER 90–97
SEGMENT C

Z:\Projects\14-60 I85 Widening Cherokee Co MM80-96\Dgn\CrossSections\CROSS SECTION SHEET FILES\PX_95SCI8.dgn
3/9/2016

FED. RD. DIV. NO.	STATE	COUNTY	PROJECT ID	ROAD / ROUTE NO.	SHEET NO.
3	SC	SPARTANBURG CHEROKEE	P027114	INTERSTATE 85	X359

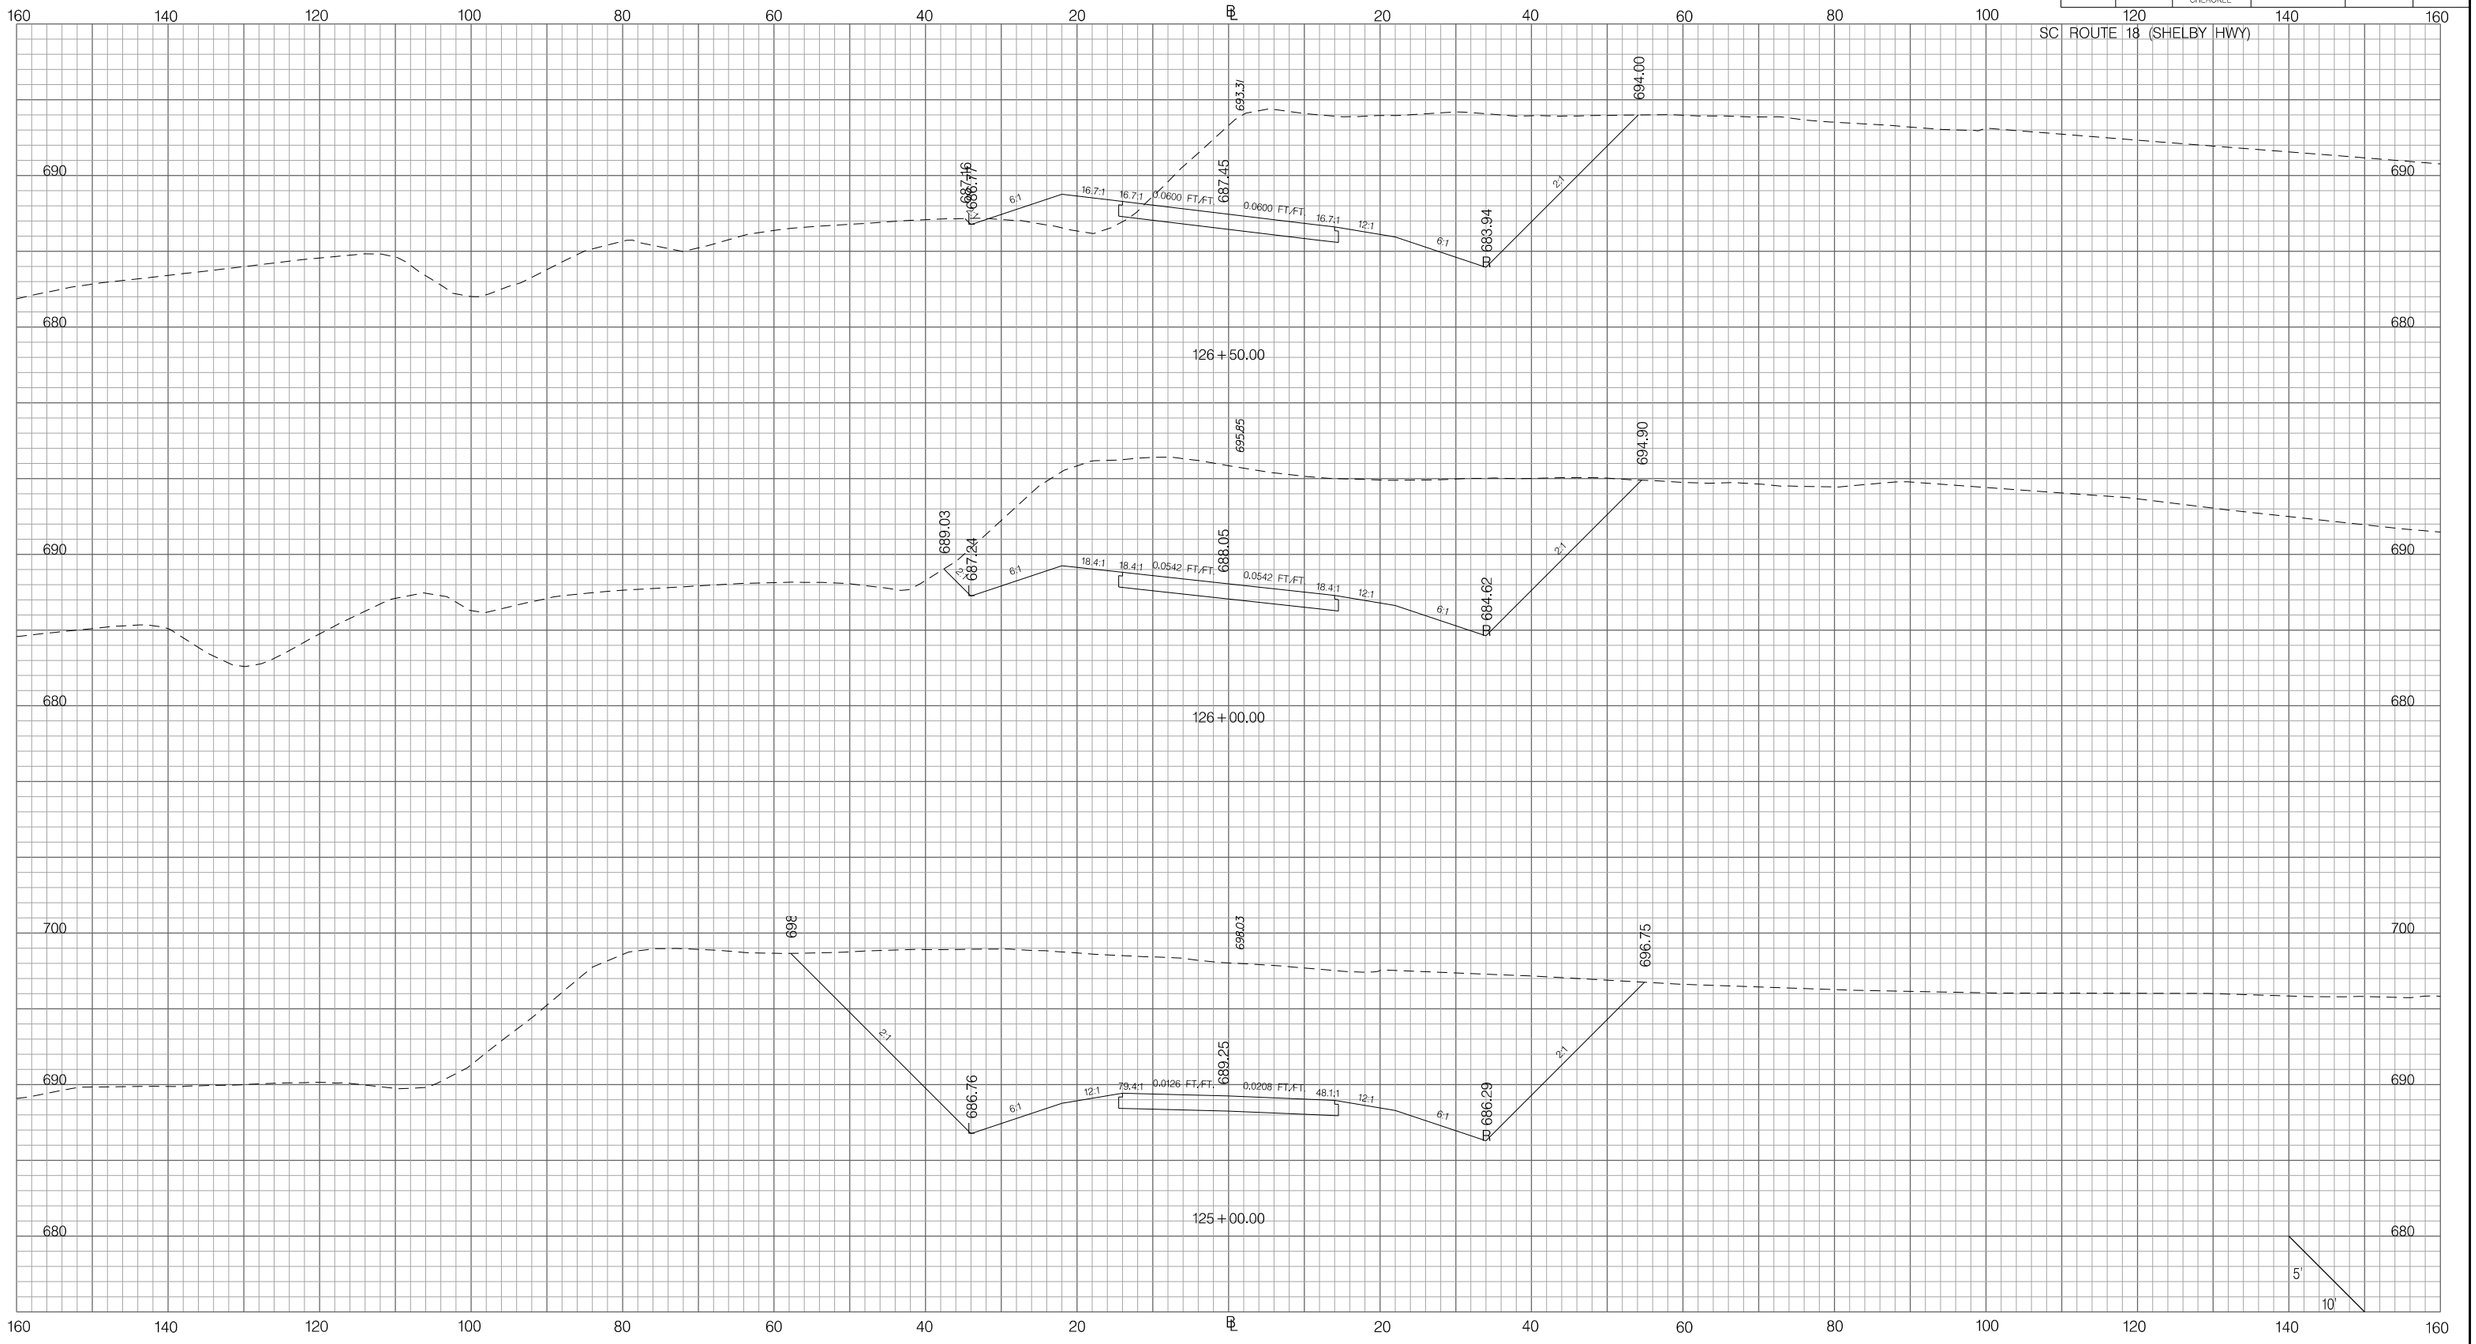

Z:\Projects\14-60 I85 Widening Cherokee Co MM80-96\Dgn\CrossSections\CROSS SECTION SHEET FILES\PX_95SCI8.dgn
3/9/2016

PRELIMINARY
NOT FOR CONSTRUCTION

SCALE: 1" =

REV. NO.	BY	DATE	DESCRIPTION OF REVISION
7			
6			
5			
4			
3			
2			
1			

SOUTH CAROLINA DEPARTMENT OF TRANSPORTATION
INTERSTATE 85

CROSS SECTION SHEET

INTERSTATE 85 MILE MARKER 90–97
SEGMENT C

FED. RD. DIV. NO.	STATE	COUNTY	PROJECT ID	ROAD / ROUTE NO.	SHEET NO.
3	SC	SPARTANBURG CHEROKEE	P027114	INTERSTATE 85	X360

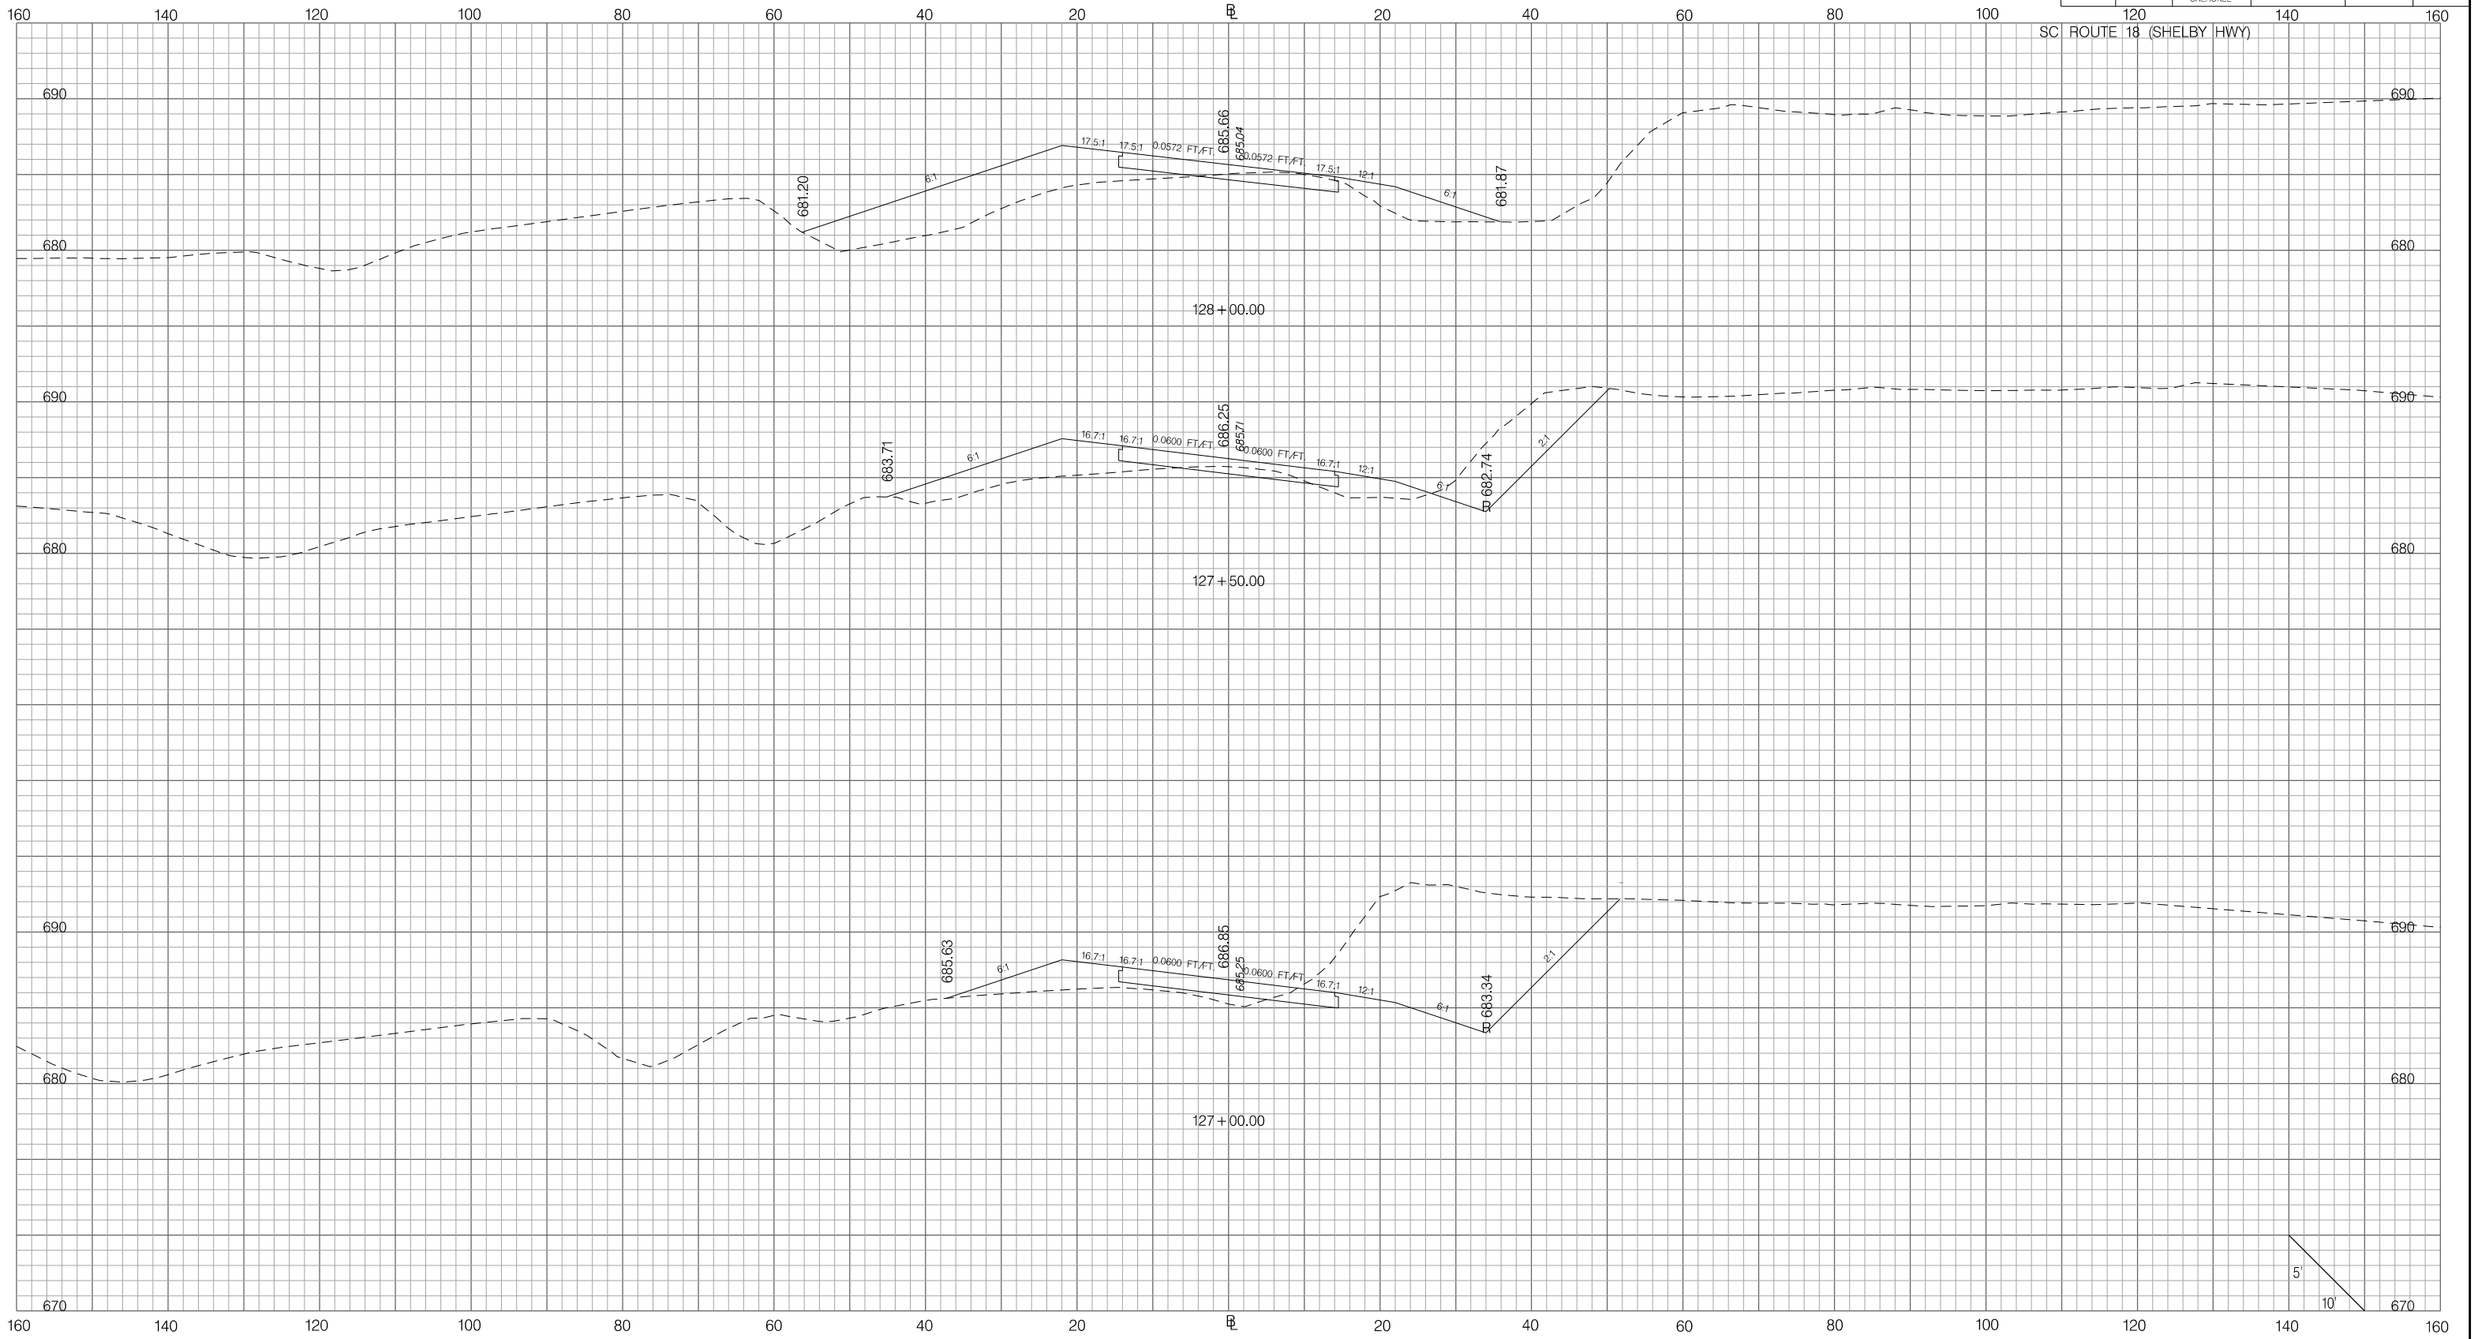

PRELIMINARY
NOT FOR CONSTRUCTION

SCALE: 1" =

REV. NO.	BY	DATE	DESCRIPTION OF REVISION
7			
6			
5			
4			
3			
2			
1			

SOUTH CAROLINA DEPARTMENT OF TRANSPORTATION
INTERSTATE 85

CROSS SECTION SHEET

INTERSTATE 85 MILE MARKER 90–97
SEGMENT C

Z:\Projects\14-60 I85 Widening Cherokee Co MM80-96\Dgn\CrossSections\CROSS SECTION SHEET FILES\PX_95SCI8.dgn
3/9/2016

FED. RD. DIV. NO.	STATE	COUNTY	PROJECT ID	ROAD / ROUTE NO.	SHEET NO.
3	SC	SPARTANBURG CHEROKEE	P027114	INTERSTATE 85	X361

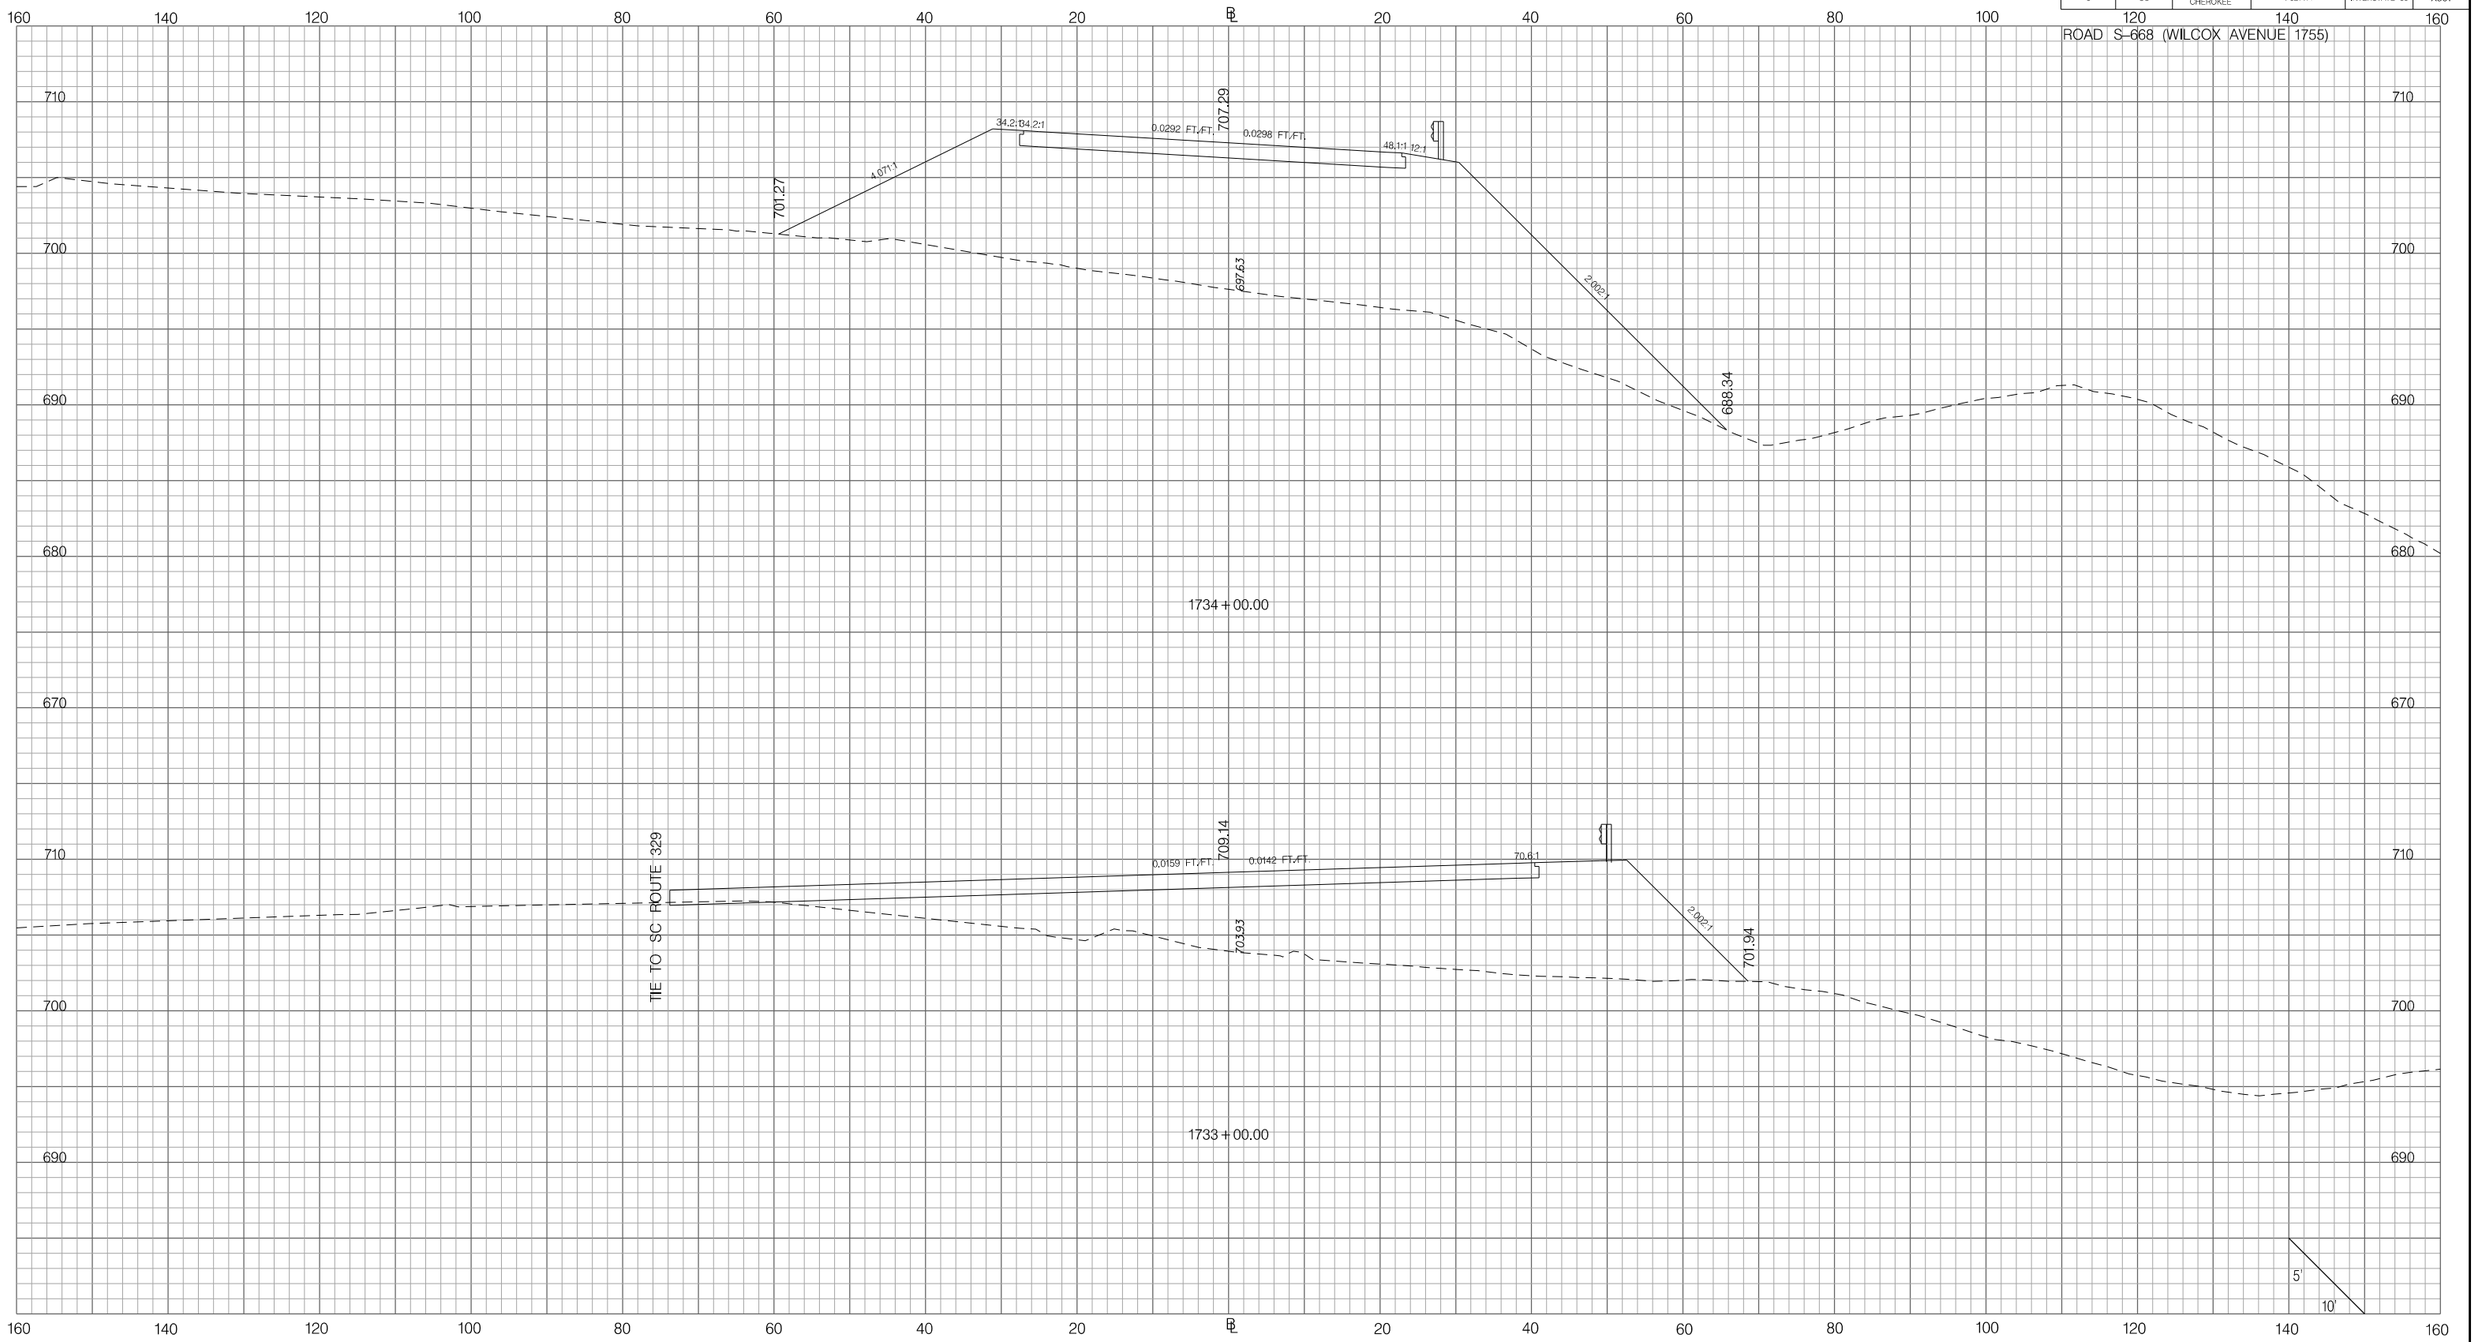

PRELIMINARY
NOT FOR CONSTRUCTION

SCALE: 1" =

REV. NO.	BY	DATE	DESCRIPTION OF REVISION
7			
6			
5			
4			
3			
2			
1			

SOUTH CAROLINA DEPARTMENT OF TRANSPORTATION
INTERSTATE 85

CROSS SECTION SHEET

INTERSTATE 85 MILE MARKER 90–97
SEGMENT C

Z:\Projects\14-60 I85 Widening Cherokee Co MM80-96\Dgn\CrossSections\CROSS SECTION SHEET FILES\PX_WILCOX1755.dgn
3/9/2016

FED. RD. DIV. NO.	STATE	COUNTY	PROJECT ID	ROAD / ROUTE NO.	SHEET NO.
3	SC	SPARTANBURG CHEROKEE	P027114	INTERSTATE 85	X362

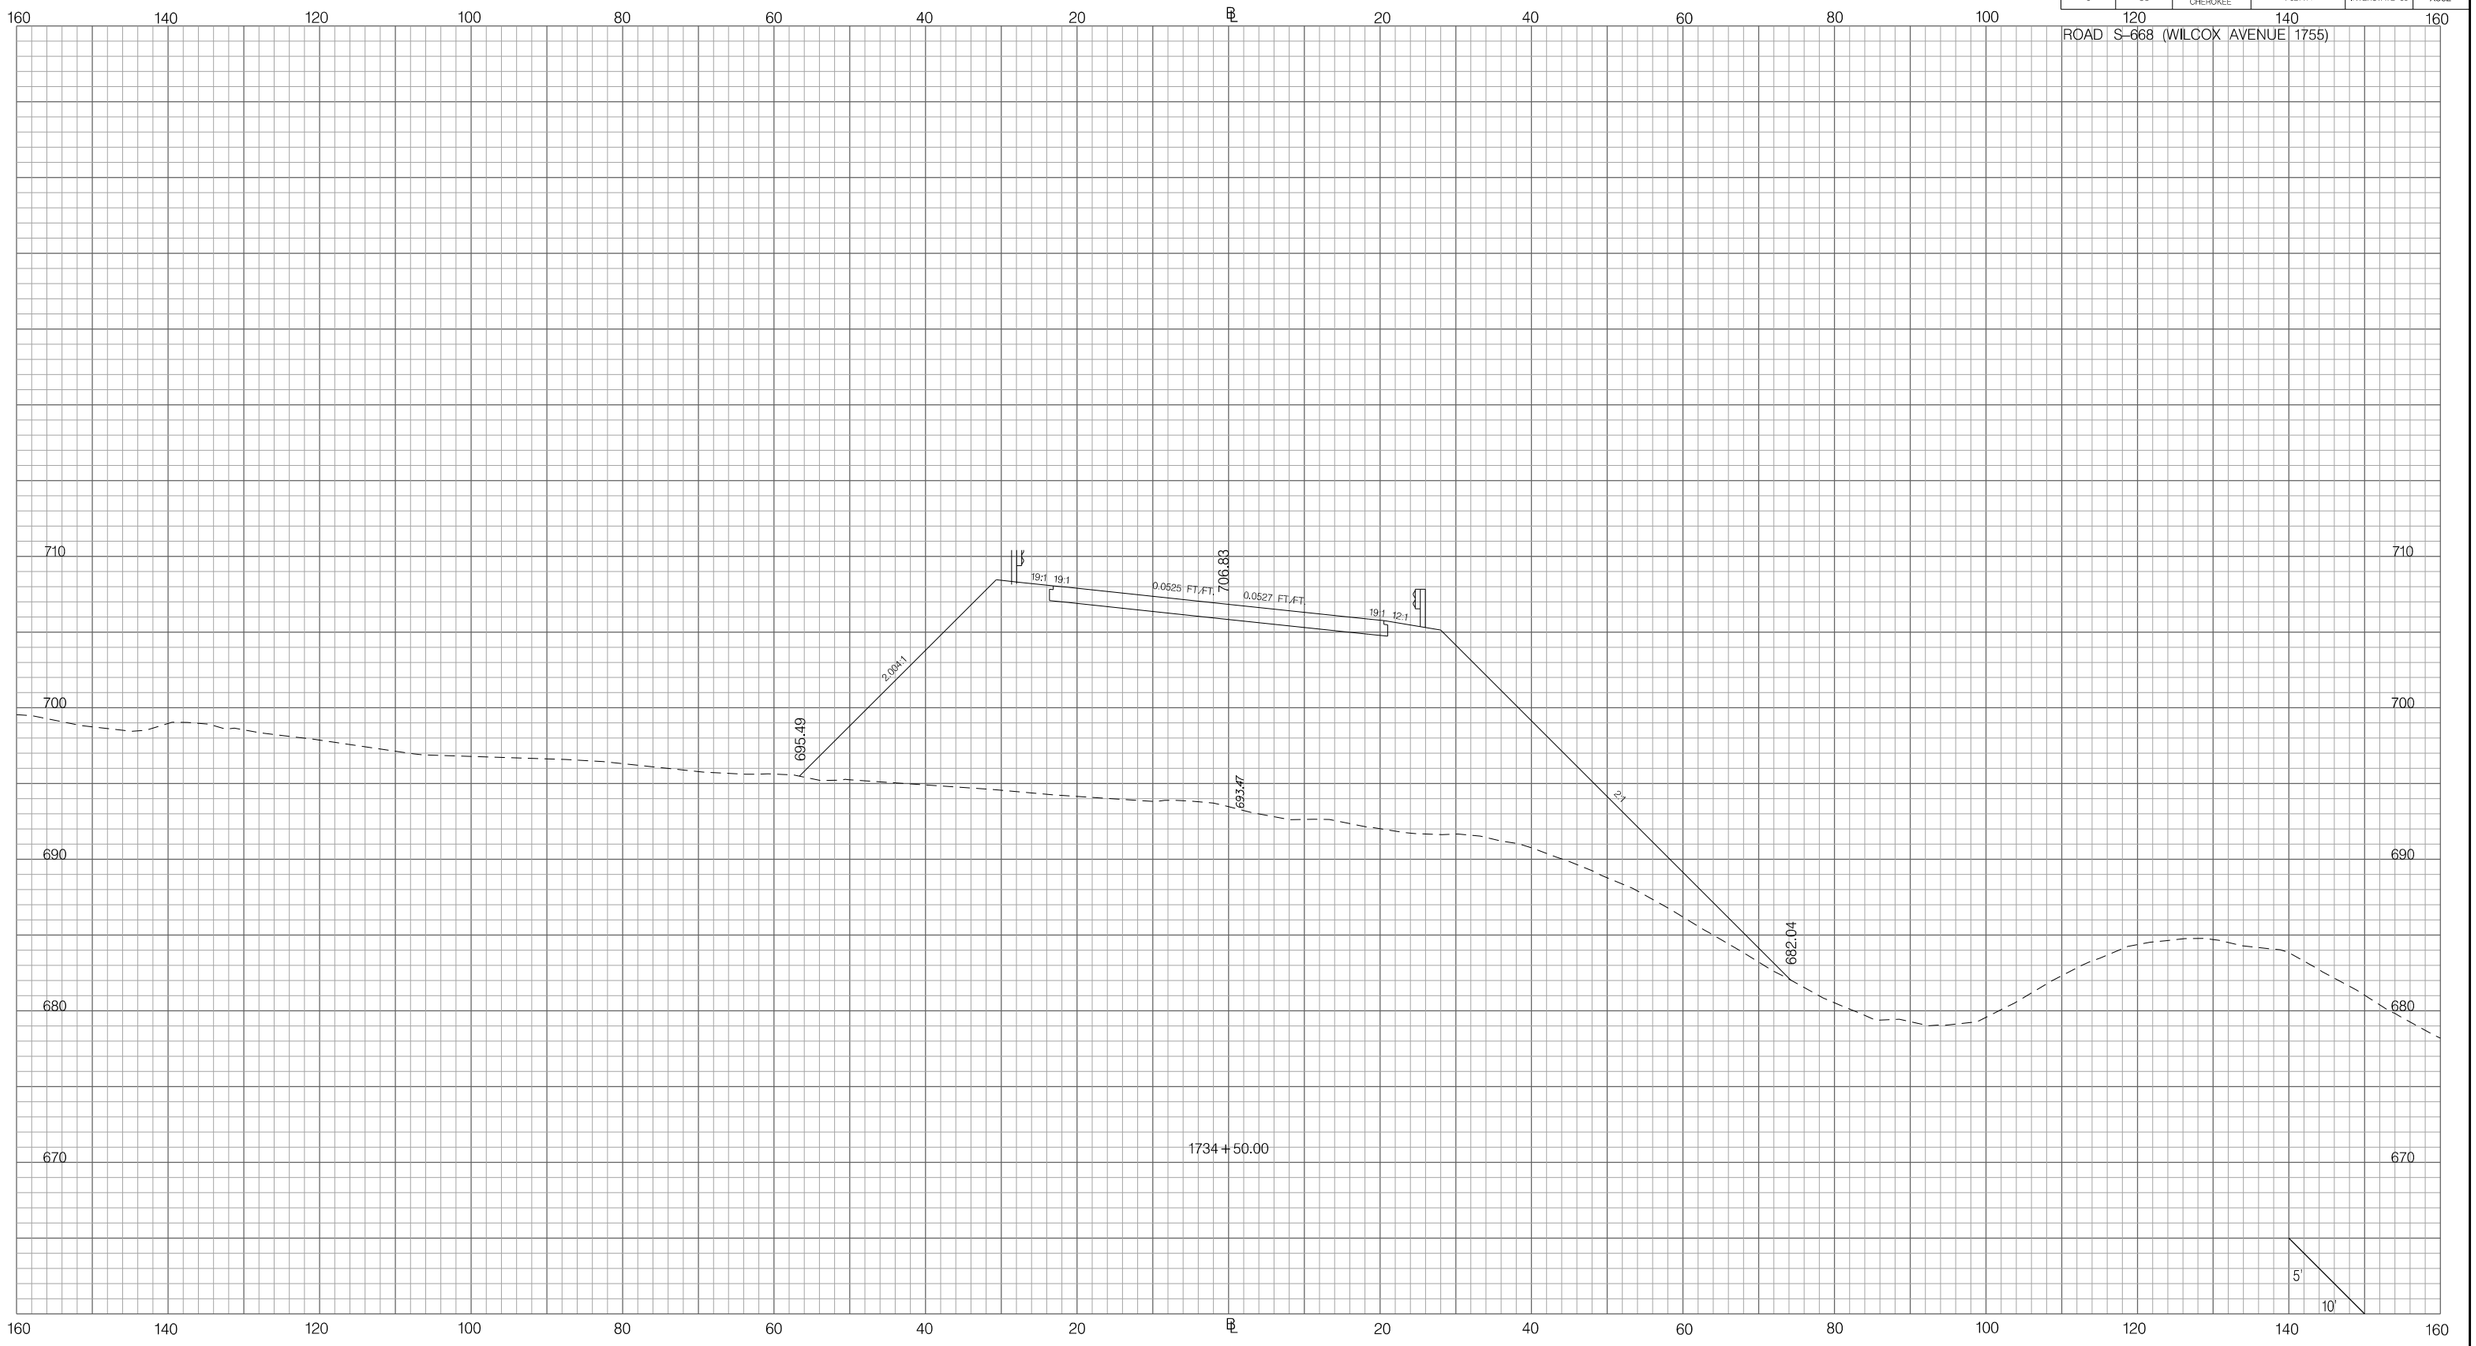

PRELIMINARY
NOT FOR CONSTRUCTION

SCALE: 1" =

REV. NO.	BY	DATE	DESCRIPTION OF REVISION
7			
6			
5			
4			
3			
2			
1			

SOUTH CAROLINA DEPARTMENT OF TRANSPORTATION
INTERSTATE 85

CROSS SECTION SHEET

INTERSTATE 85 MILE MARKER 90–97
SEGMENT C

Z:\Projects\14-60 I85 Widening Cherokee Co MM80-96\Dgn\CrossSections\CROSS SECTION SHEET FILES\PX_WILCOX1755.dgn
3/9/2016

FED. RD. DIV. NO.	STATE	COUNTY	PROJECT ID	ROAD / ROUTE NO.	SHEET NO.
3	SC	SPARTANBURG CHEROKEE	P027114	INTERSTATE 85	X363

ROAD S-668 (WILCOX AVENUE 1755)

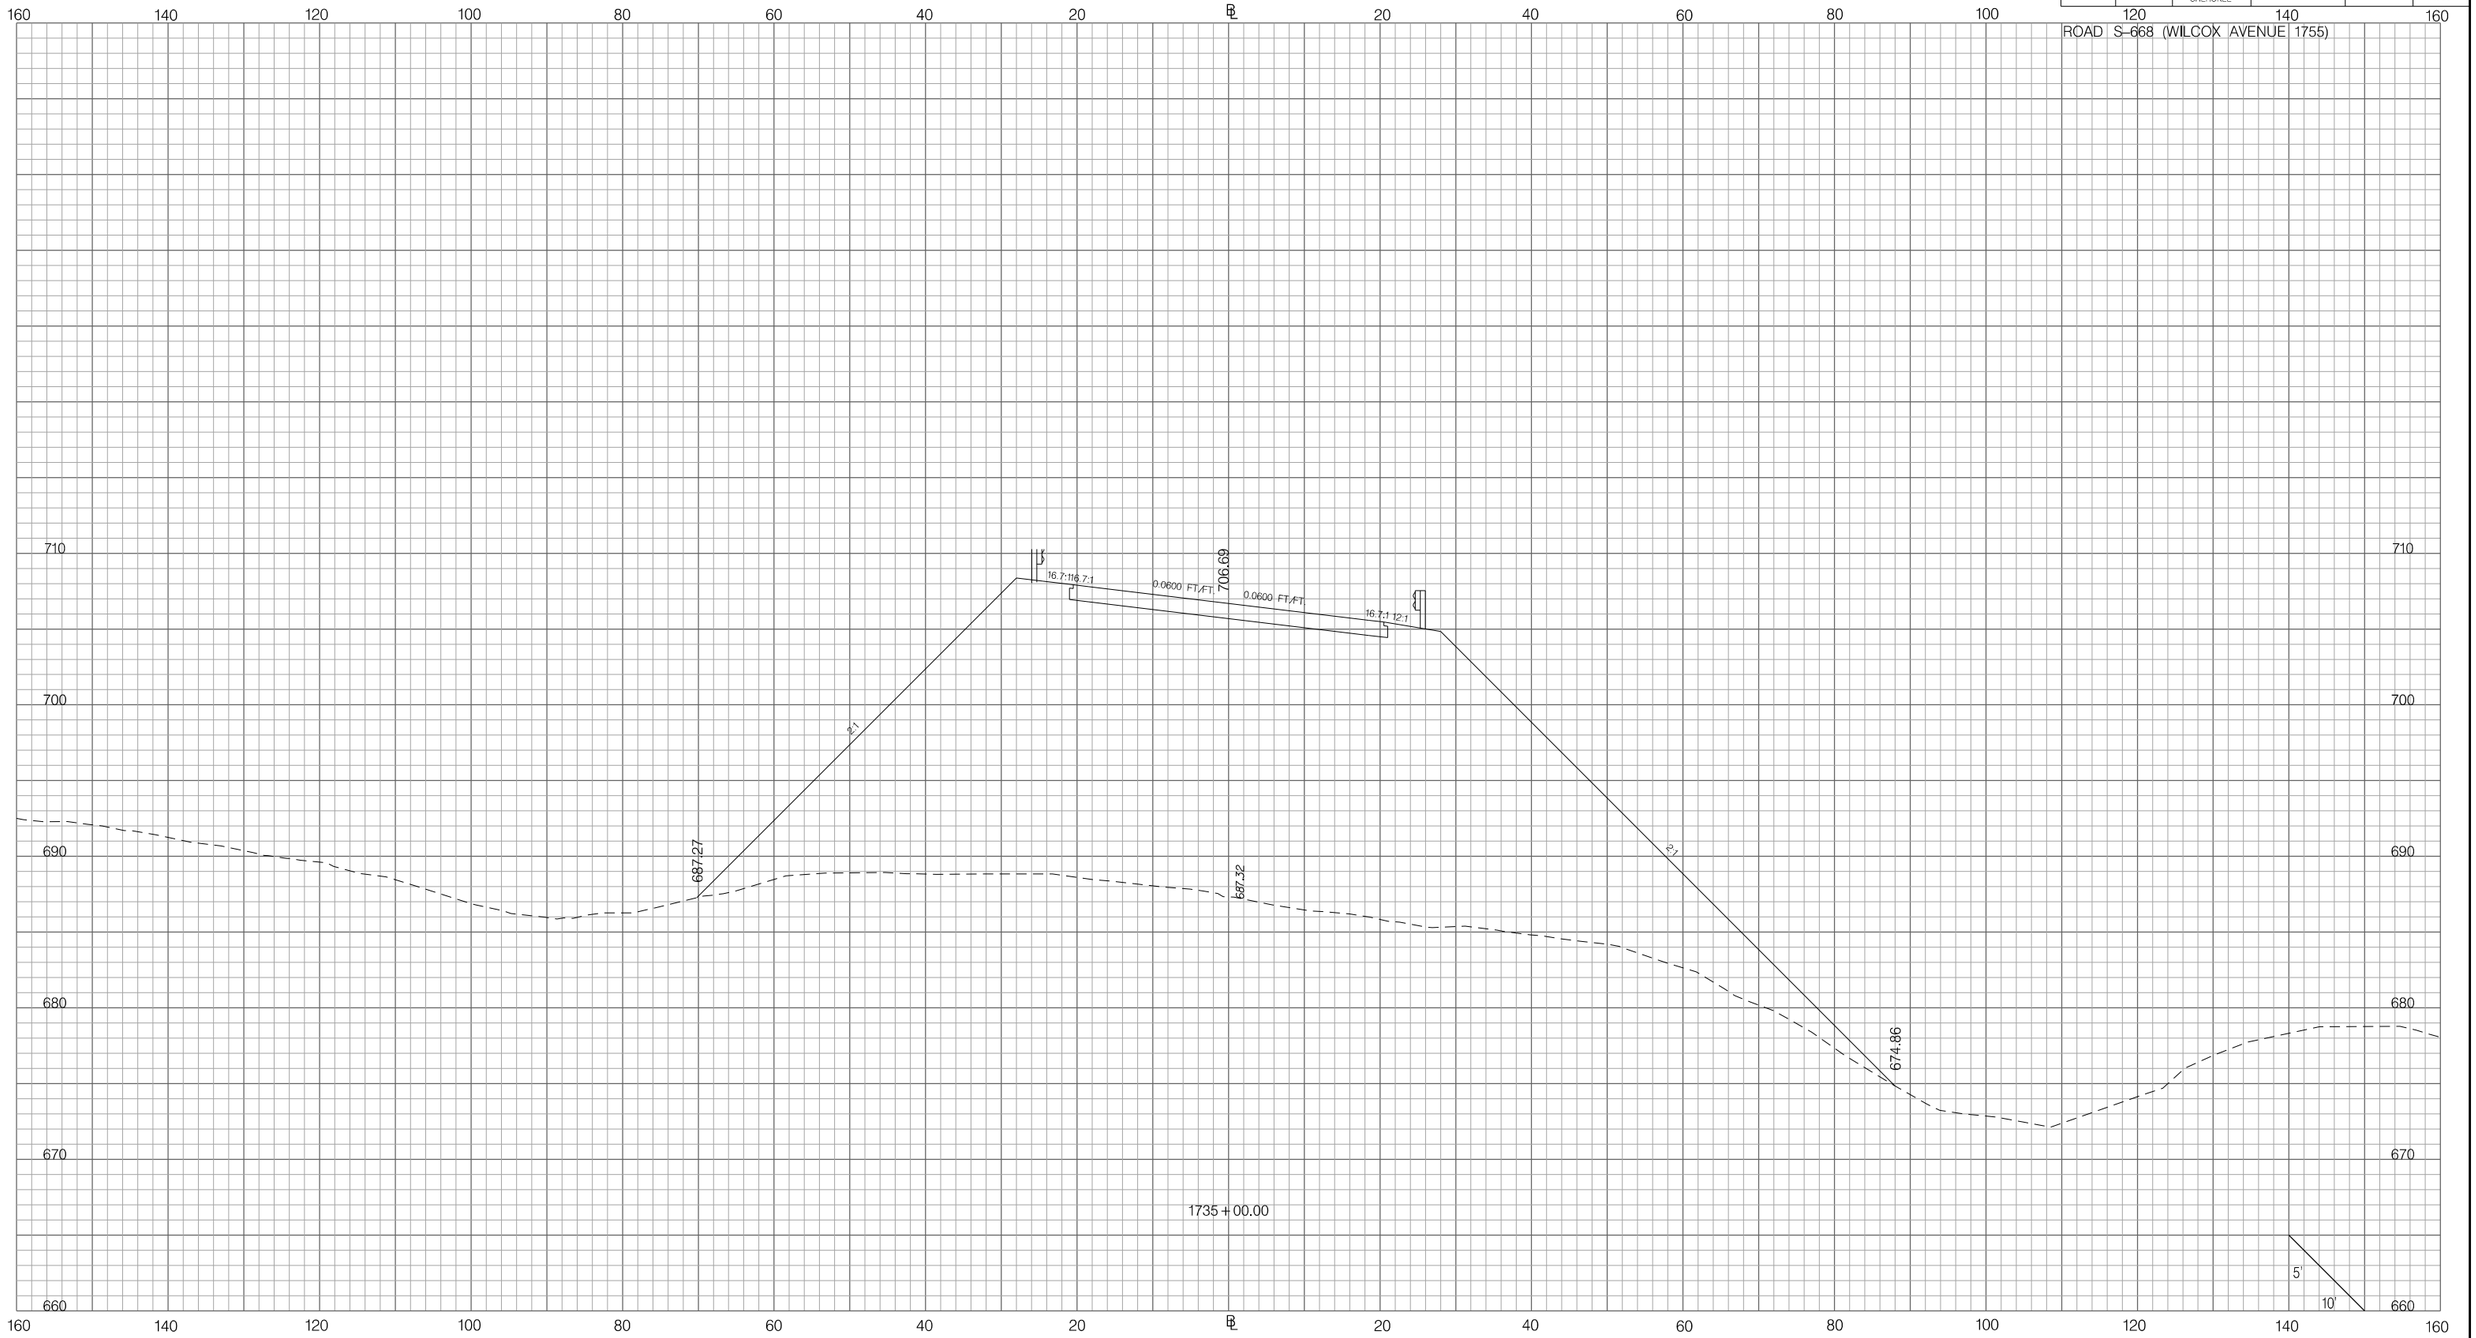

PRELIMINARY
NOT FOR CONSTRUCTION

SCALE: 1" =

REV.NO.	BY	DATE	DESCRIPTION OF REVISION
7			
6			
5			
4			
3			
2			
1			

SOUTH CAROLINA DEPARTMENT OF TRANSPORTATION
INTERSTATE 85

CROSS SECTION SHEET

INTERSTATE 85 MILE MARKER 90-97
SEGMENT C

Z:\Projects\14-60 I85 Widening Cherokee Co MM80-96\Dgn\CrossSections\CROSS SECTION SHEET FILES\PX_WILCOX1755.dgn
3/9/2016

FED. RD. DIV. NO.	STATE	COUNTY	PROJECT ID	ROAD / ROUTE NO.	SHEET NO.
3	SC	SPARTANBURG CHEROKEE	P027114	INTERSTATE 85	X364

ROAD S-668 (WILCOX AVENUE 1755)

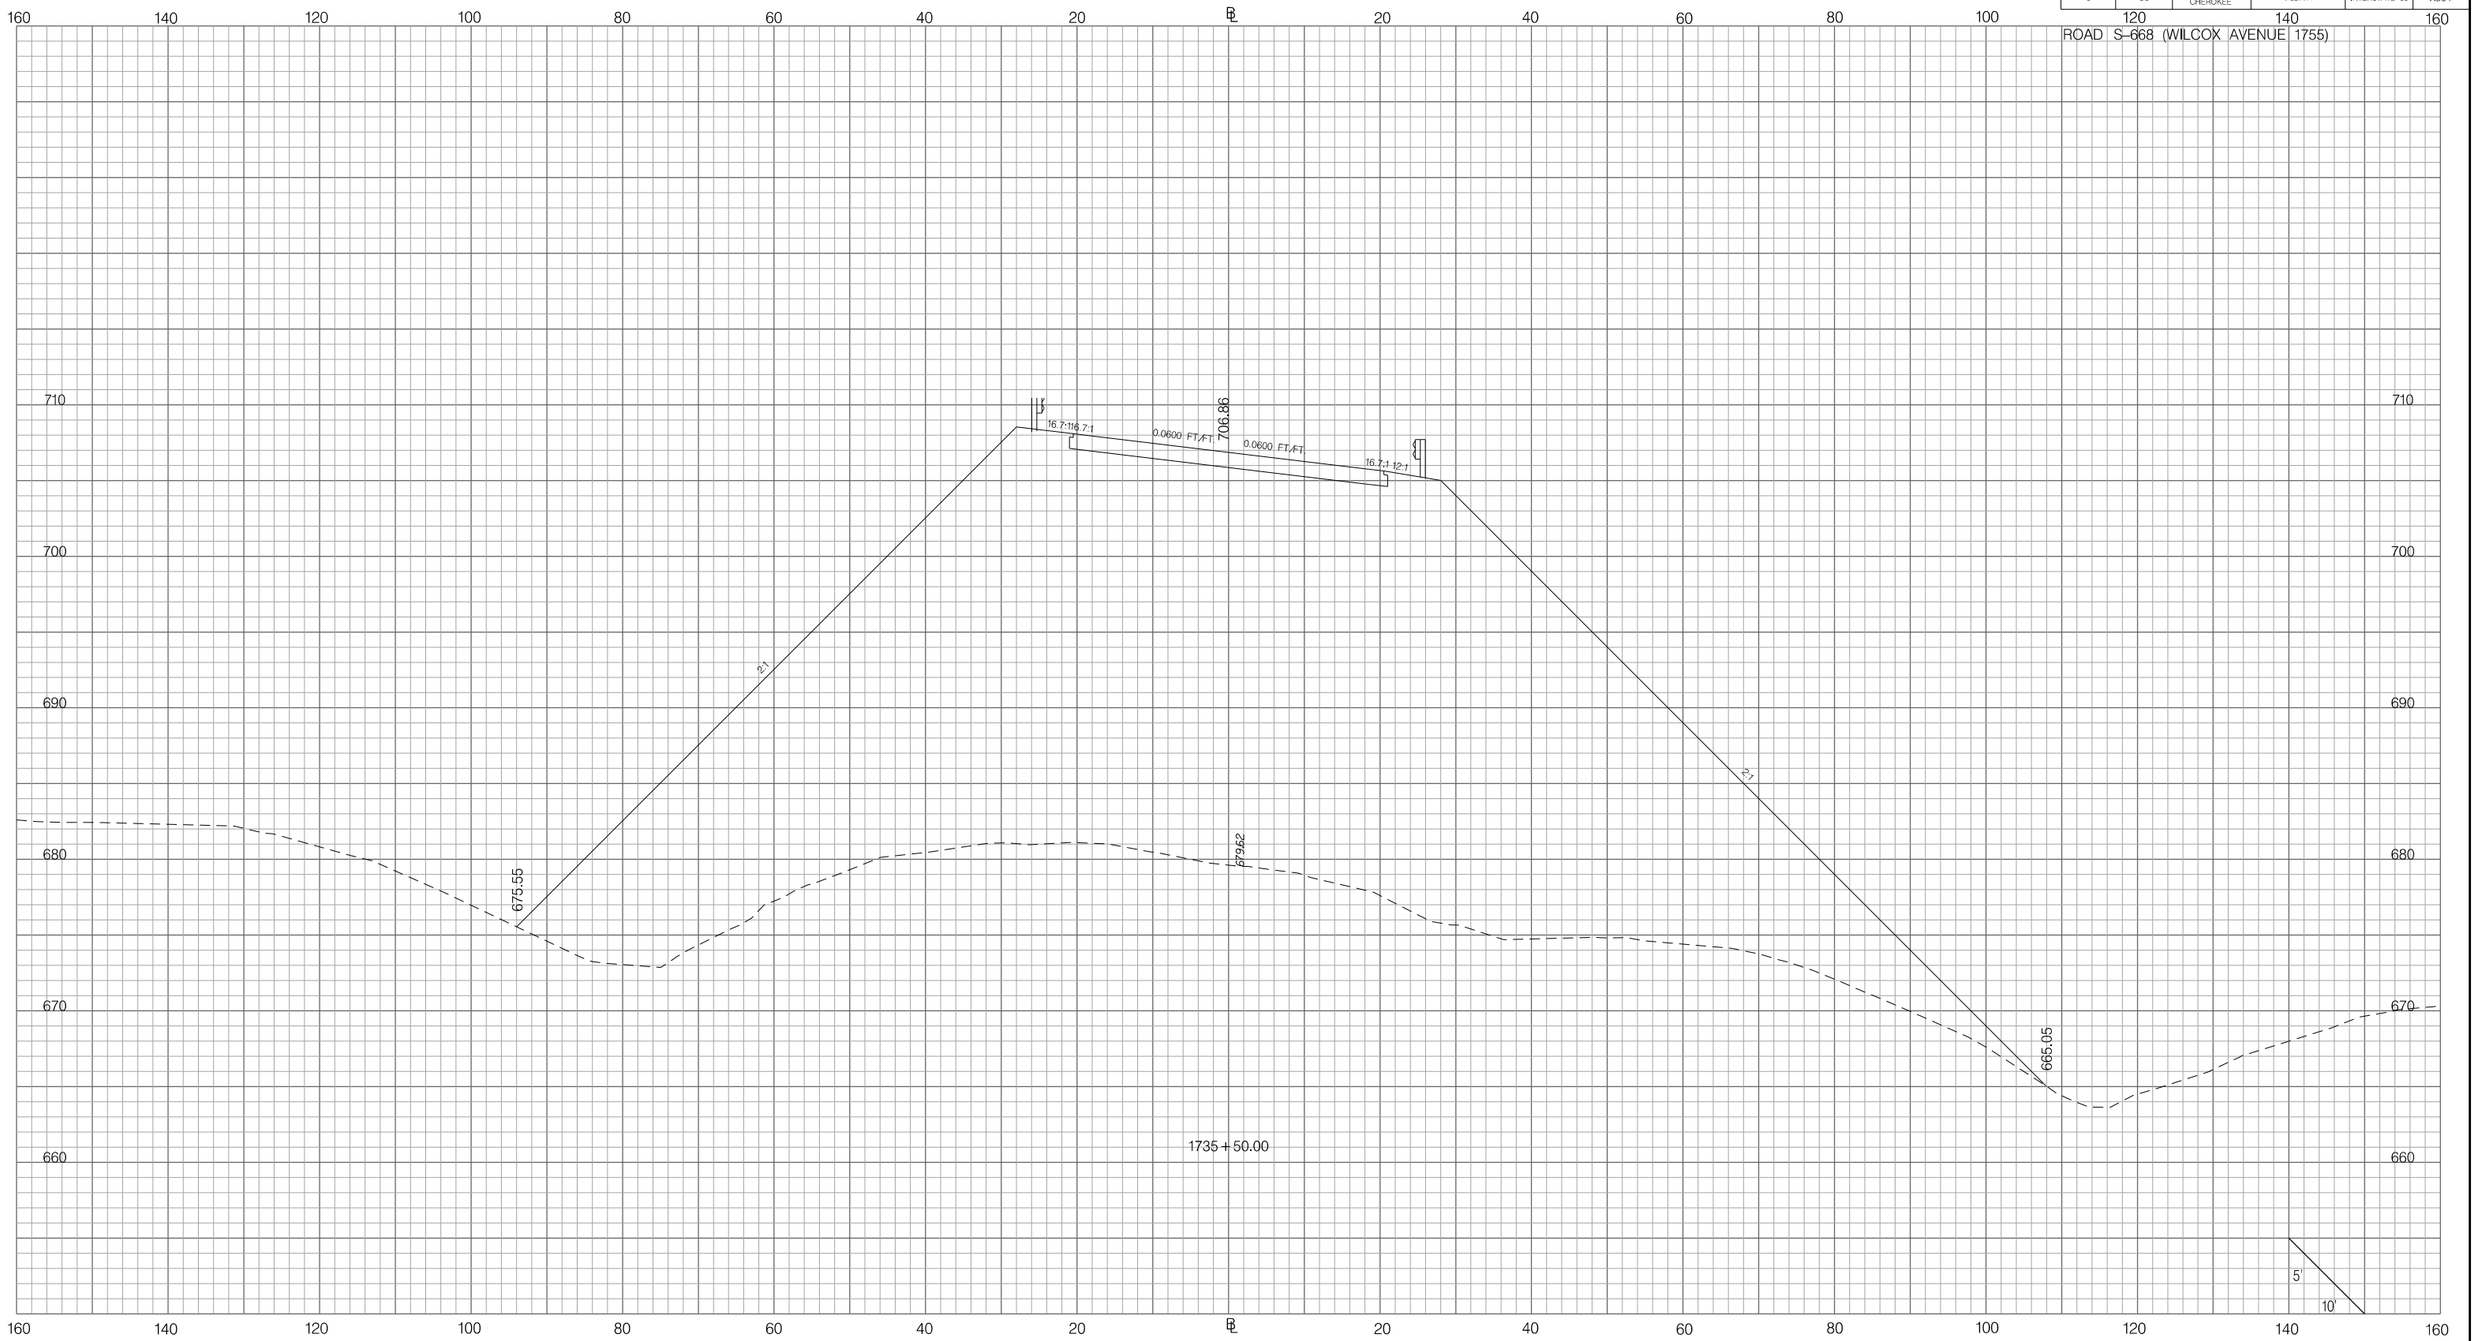

Z:\Projects\14-60 I85 Widening Cherokee Co MM80-96\Dgn\Crosssections\CROSS SECTION SHEET FILES\PX_WILCOX1755.dgn
3/9/2016

PRELIMINARY
NOT FOR CONSTRUCTION

SCALE: 1" =

REV. NO.	BY	DATE	DESCRIPTION OF REVISION
7			
6			
5			
4			
3			
2			
1			

SOUTH CAROLINA DEPARTMENT OF TRANSPORTATION
INTERSTATE 85

CROSS SECTION SHEET

INTERSTATE 85 MILE MARKER 90-97
SEGMENT C

FED. RD. DIV. NO.	STATE	COUNTY	PROJECT ID	ROAD / ROUTE NO.	SHEET NO.
3	SC	SPARTANBURG CHEROKEE	P027114	INTERSTATE 85	X365

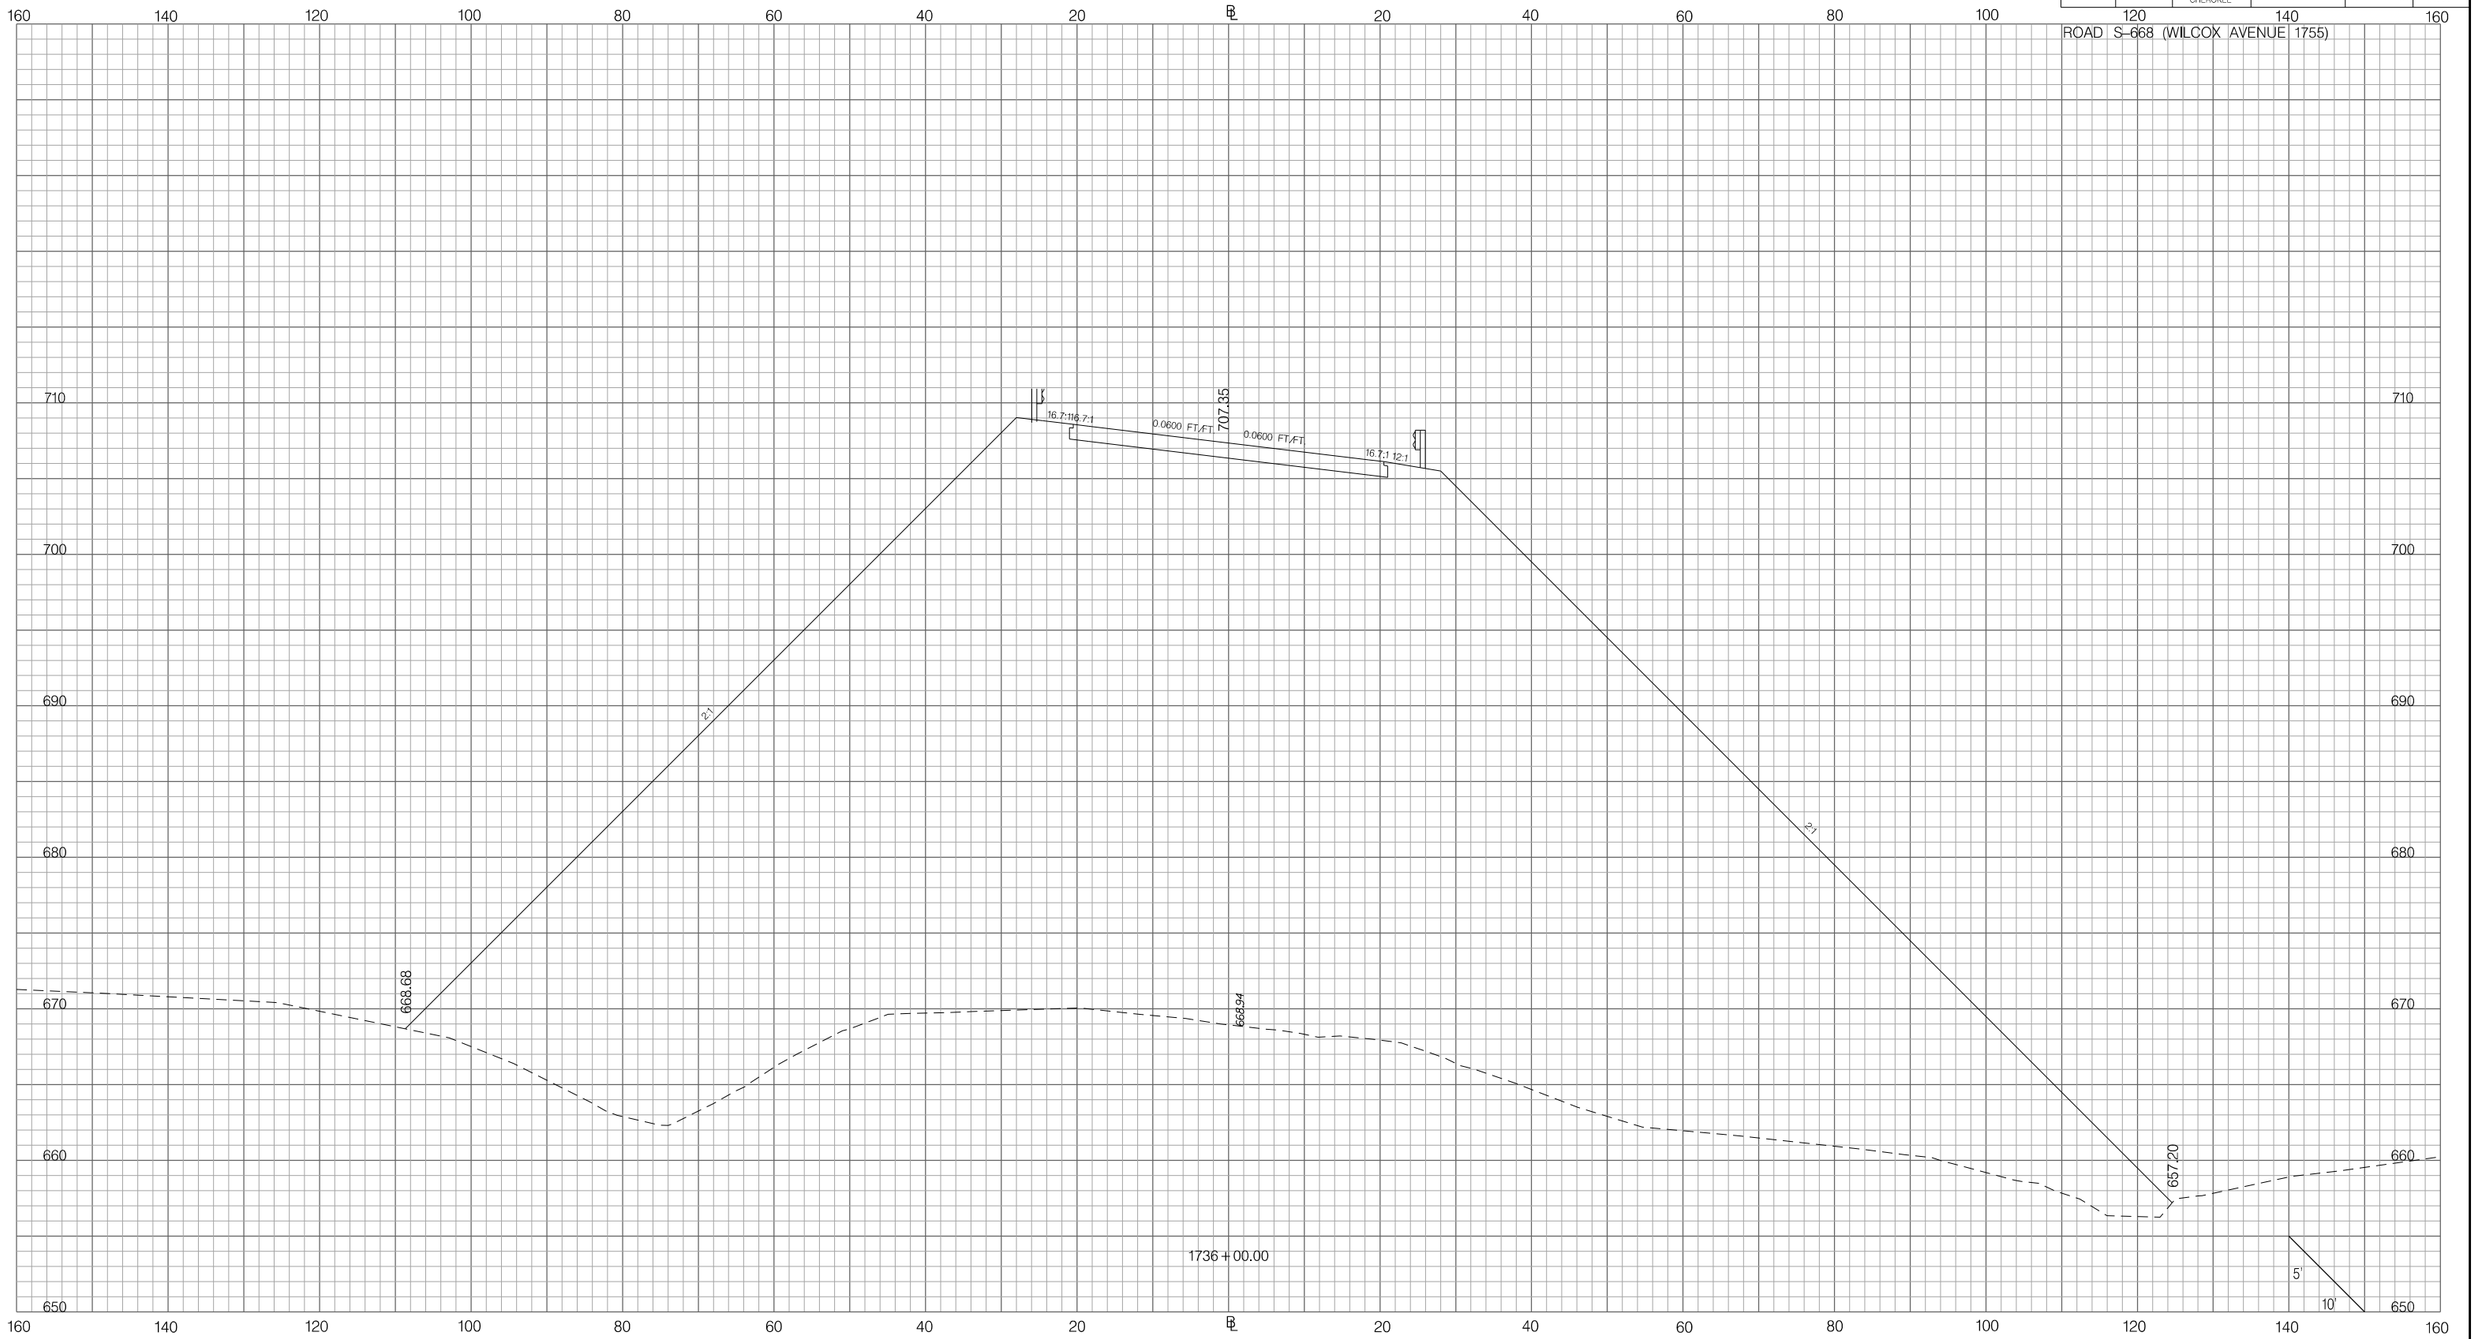

Z:\Projects\14-60 I85 Widening Cherokee Co MM80-96\Dgn\CrossSections\CROSS SECTION SHEET FILES\PX_WILCOXI755.dgn
3/9/2016

PRELIMINARY
NOT FOR CONSTRUCTION

SCALE: 1" =

REV. NO.	BY	DATE	DESCRIPTION OF REVISION
7			
6			
5			
4			
3			
2			
1			

SOUTH CAROLINA DEPARTMENT OF TRANSPORTATION
INTERSTATE 85

CROSS SECTION SHEET

INTERSTATE 85 MILE MARKER 90–97
SEGMENT C

710

FED. RD. DIV. NO.	STATE	COUNTY	PROJECT ID	ROAD / ROUTE NO.	SHEET NO.
3	SC	SPARTANBURG CHEROKEE	P027114	INTERSTATE 85	X366

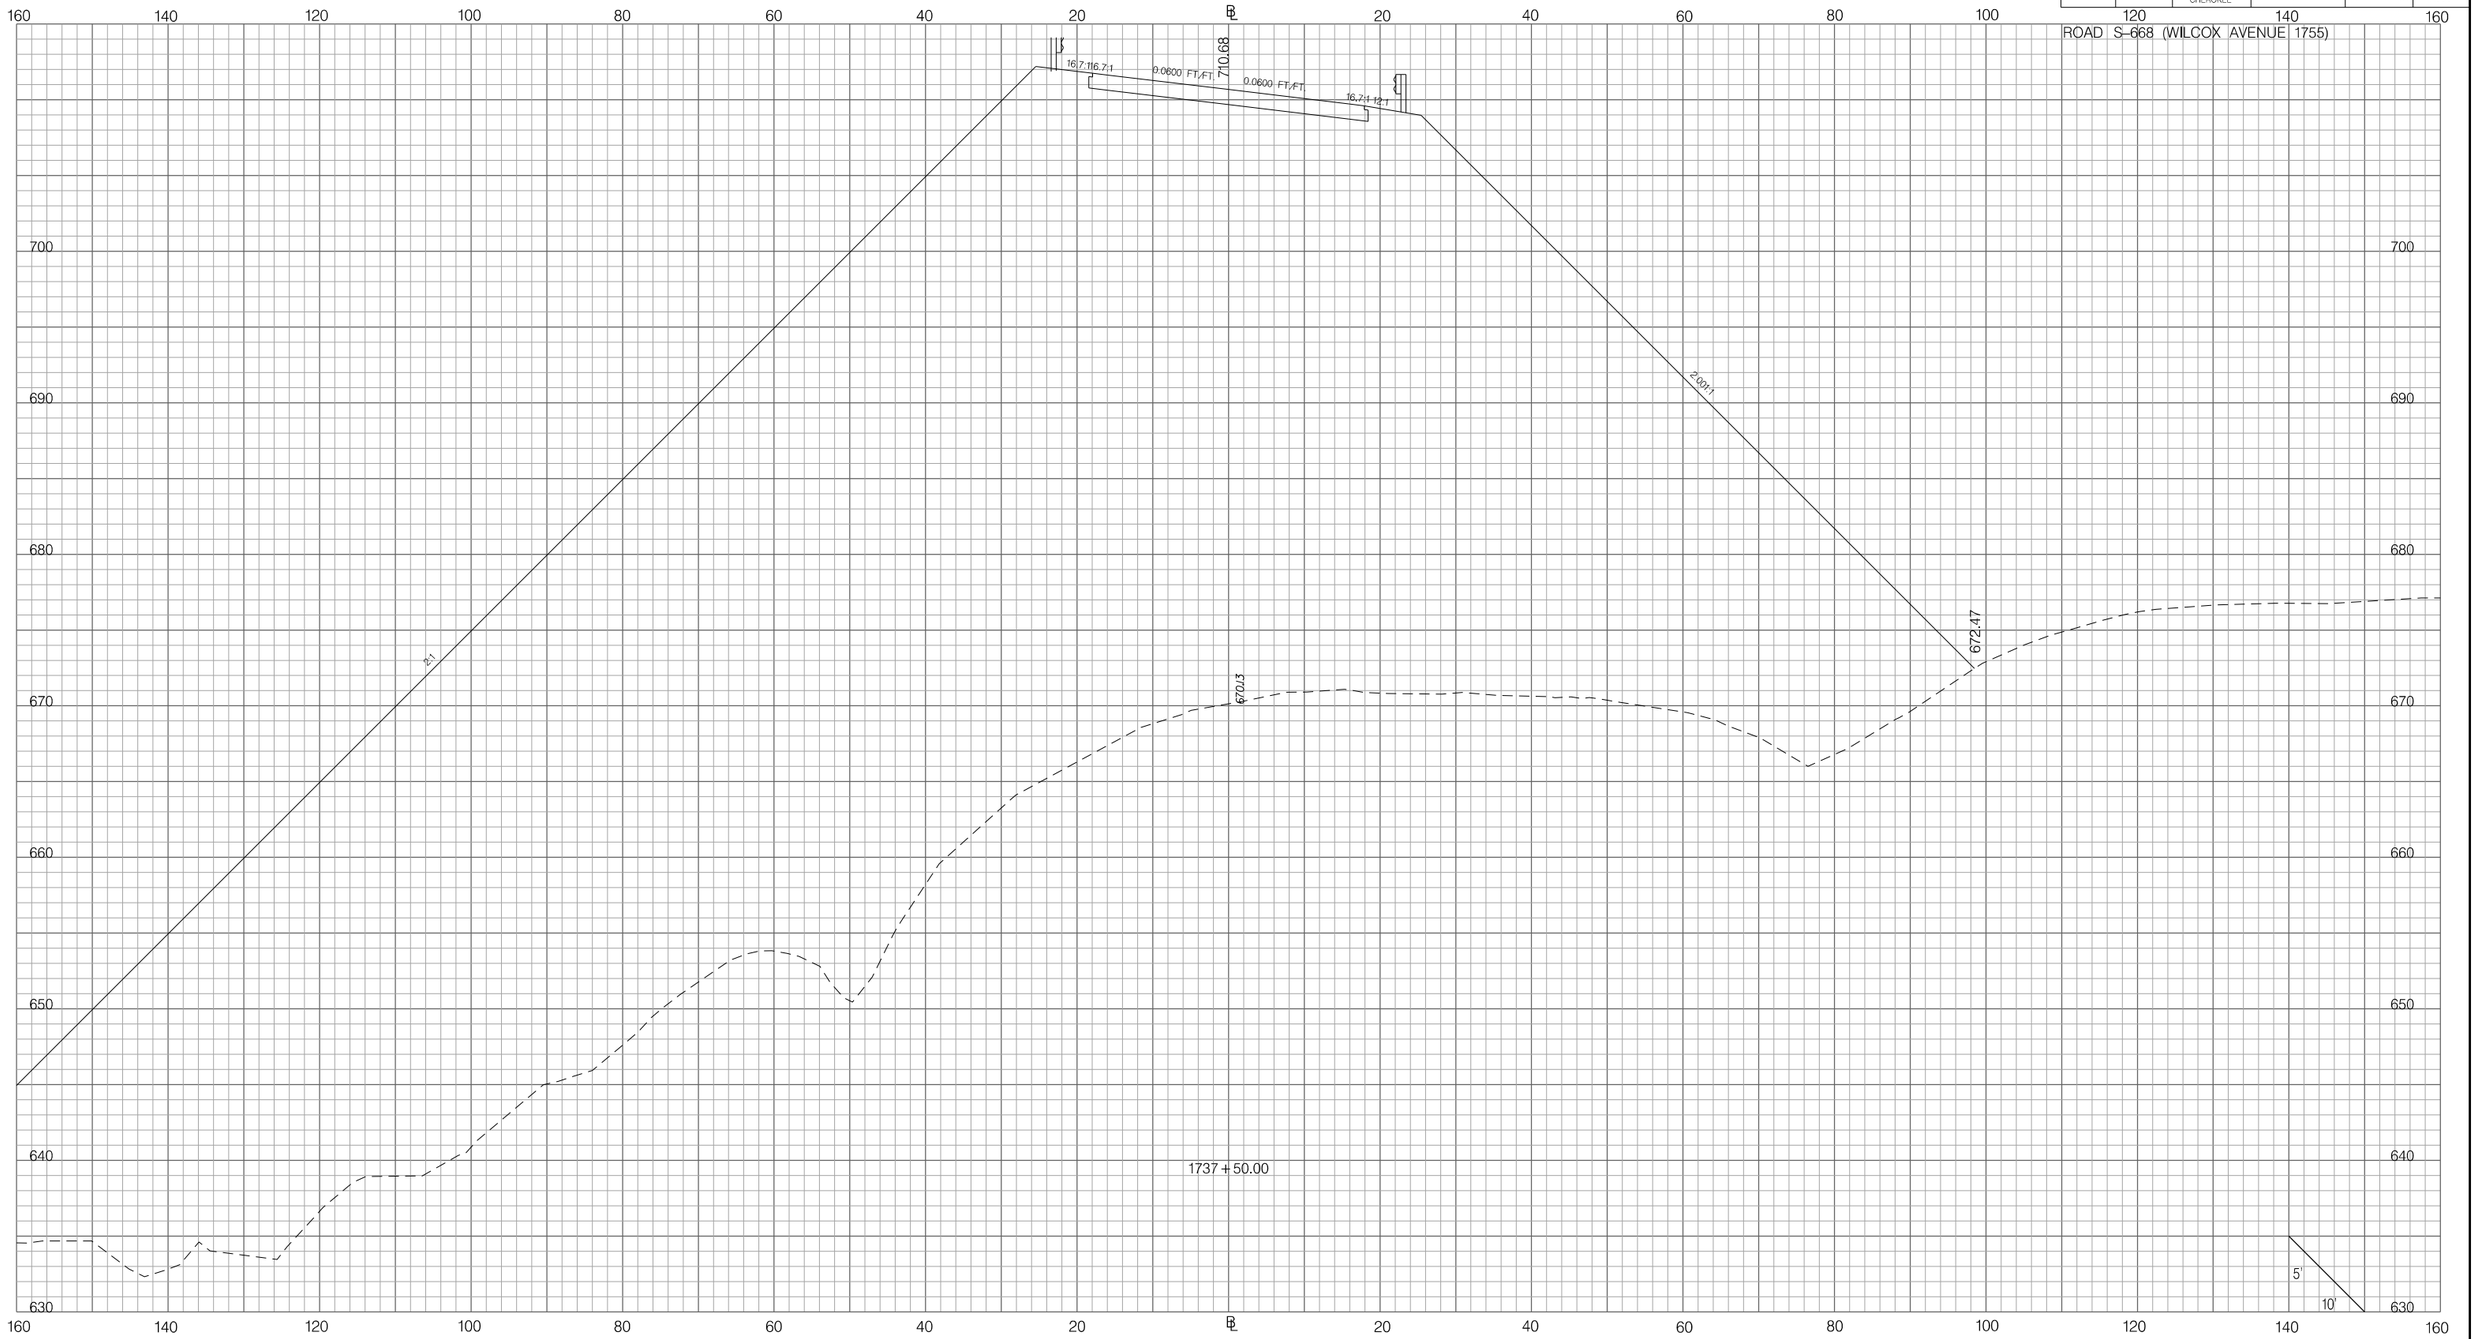

Z:\Projects\14-60 I85 Widening Cherokee Co MM80-96\Dgn\CrossSections\CROSS SECTION SHEET FILES\PX_WILCOX1755.dgn
3/9/2016

PRELIMINARY
NOT FOR CONSTRUCTION

SCALE: 1" =

REV. NO.	BY	DATE	DESCRIPTION OF REVISION
7			
6			
5			
4			
3			
2			
1			

SOUTH CAROLINA DEPARTMENT OF TRANSPORTATION
INTERSTATE 85

CROSS SECTION SHEET

INTERSTATE 85 MILE MARKER 90–97
SEGMENT C

FED. RD. DIV. NO.	STATE	COUNTY	PROJECT ID	ROAD / ROUTE NO.	SHEET NO.
3	SC	SPARTANBURG CHEROKEE	P027114	INTERSTATE 85	X367

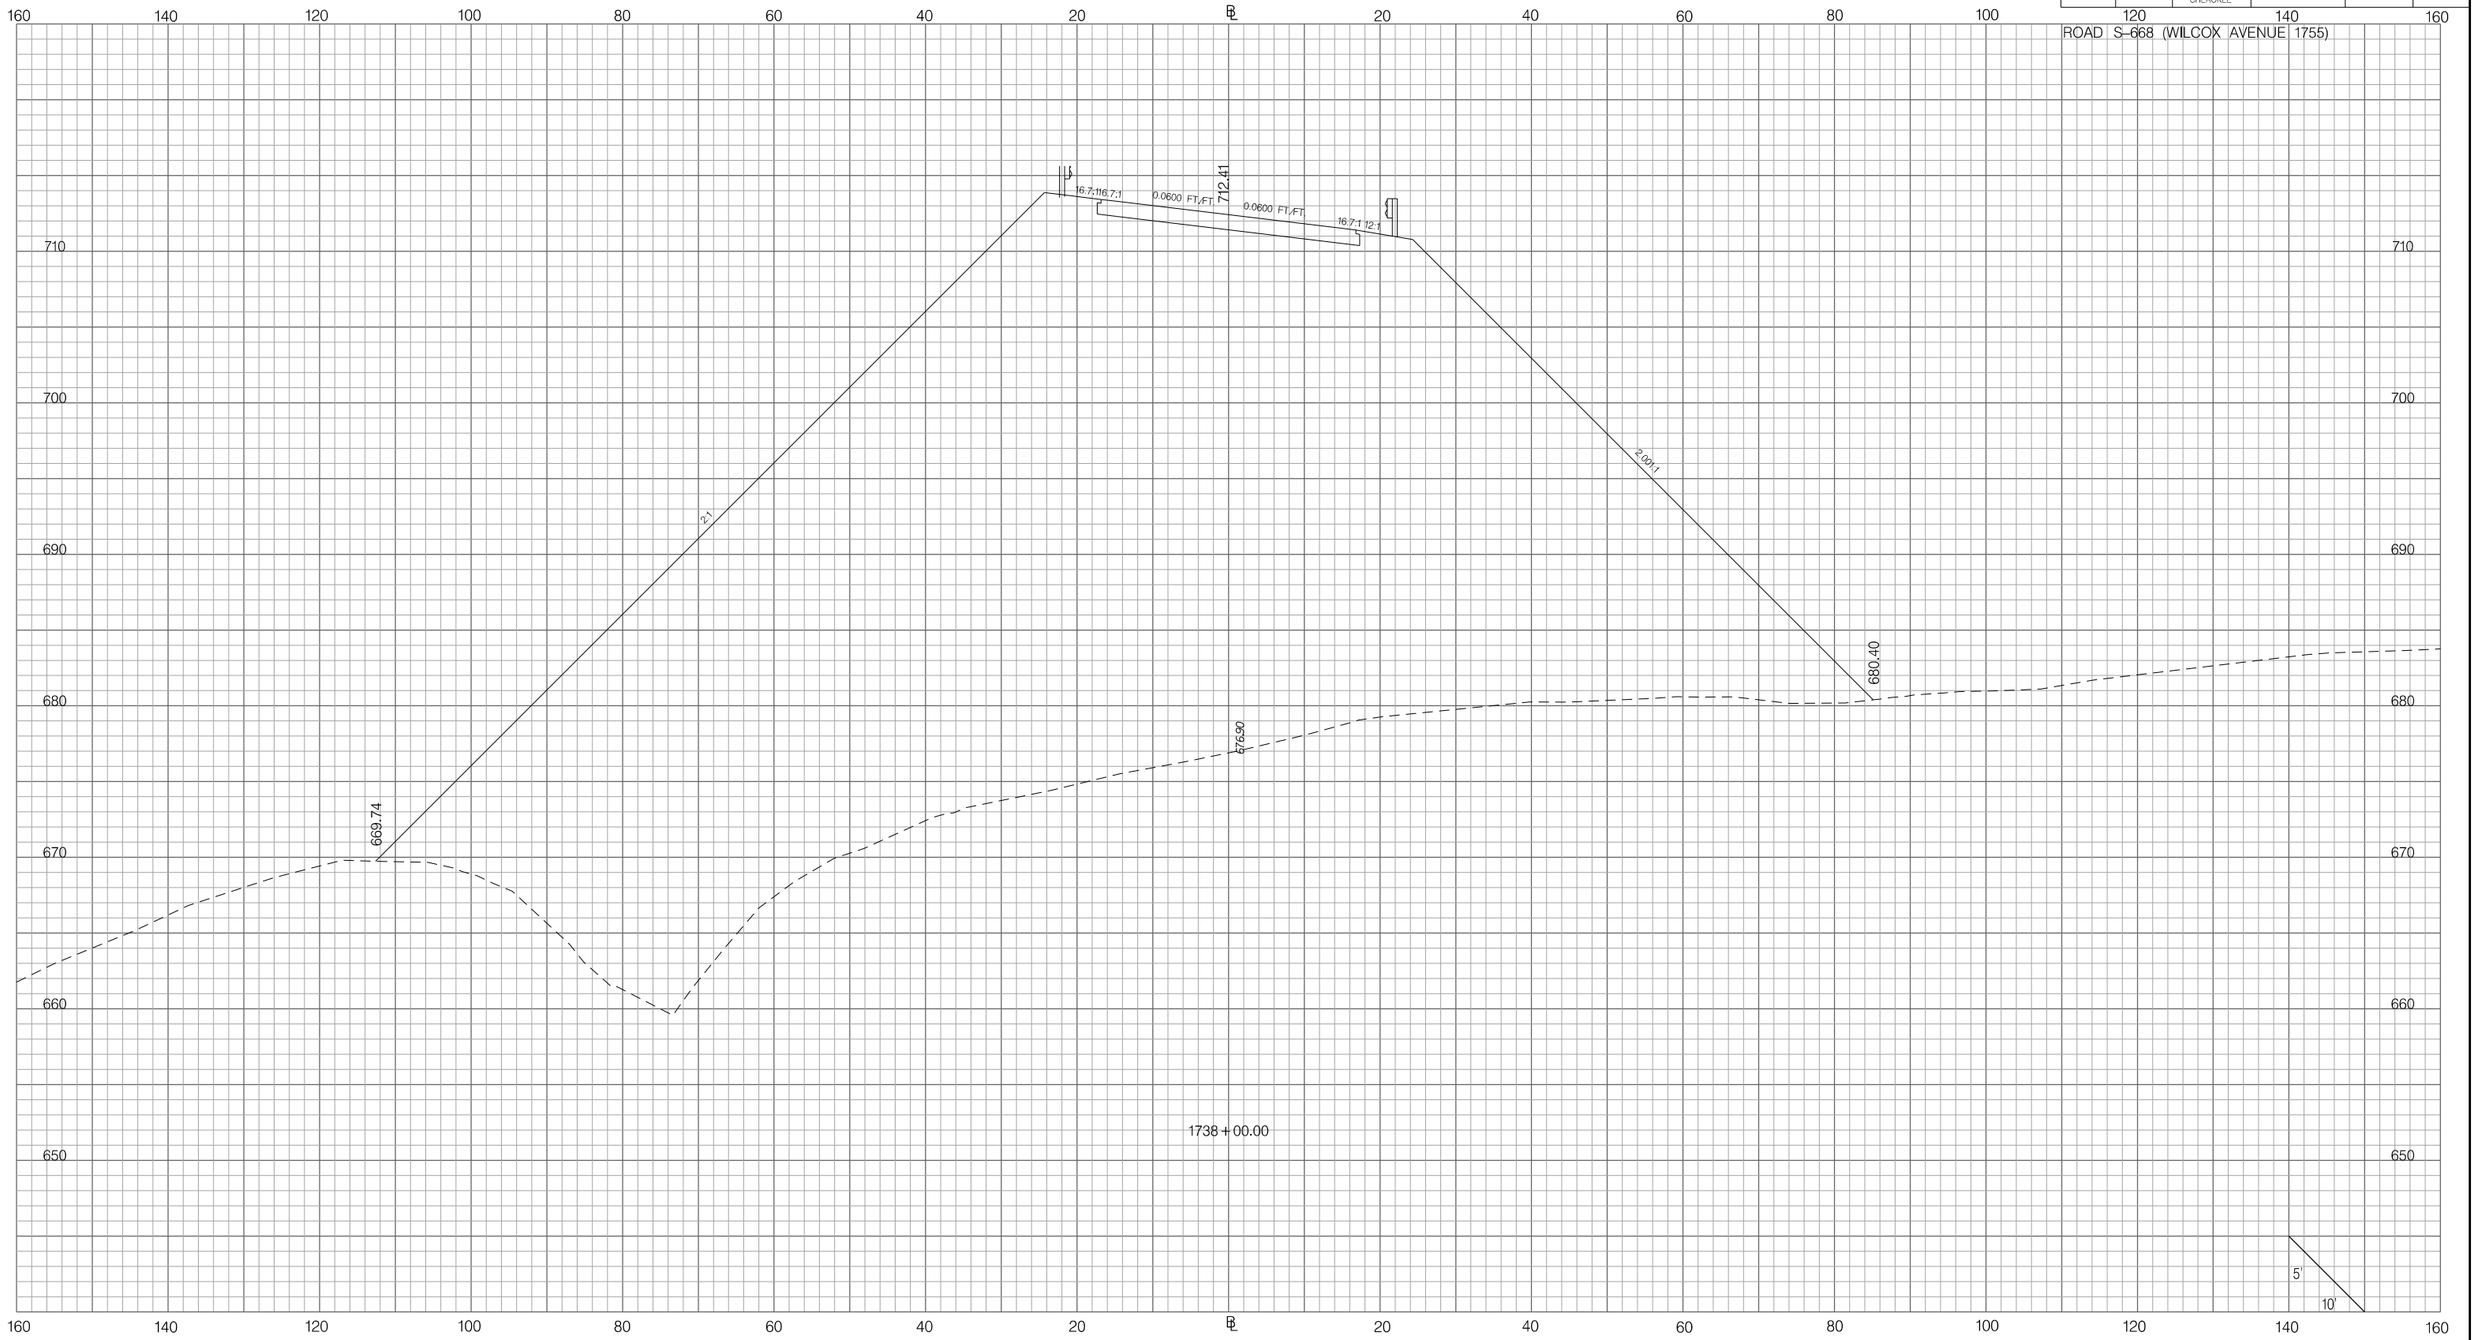

PRELIMINARY
NOT FOR CONSTRUCTION

SCALE: 1" =

REV. NO.	BY	DATE	DESCRIPTION OF REVISION
7			
6			
5			
4			
3			
2			
1			

SOUTH CAROLINA DEPARTMENT OF TRANSPORTATION
INTERSTATE 85

CROSS SECTION SHEET

INTERSTATE 85 MILE MARKER 90–97
SEGMENT C

Z:\Projects\14-60 I85 Widening Cherokee Co MM80-96\Dgn\CrossSections\CROSS SECTION SHEET FILES\PX_WILCOX1755.dgn
3/9/2016

FED. RD. DIV. NO.	STATE	COUNTY	PROJECT ID	ROAD / ROUTE NO.	SHEET NO.
3	SC	SPARTANBURG CHEROKEE	P027114	INTERSTATE 85	X368

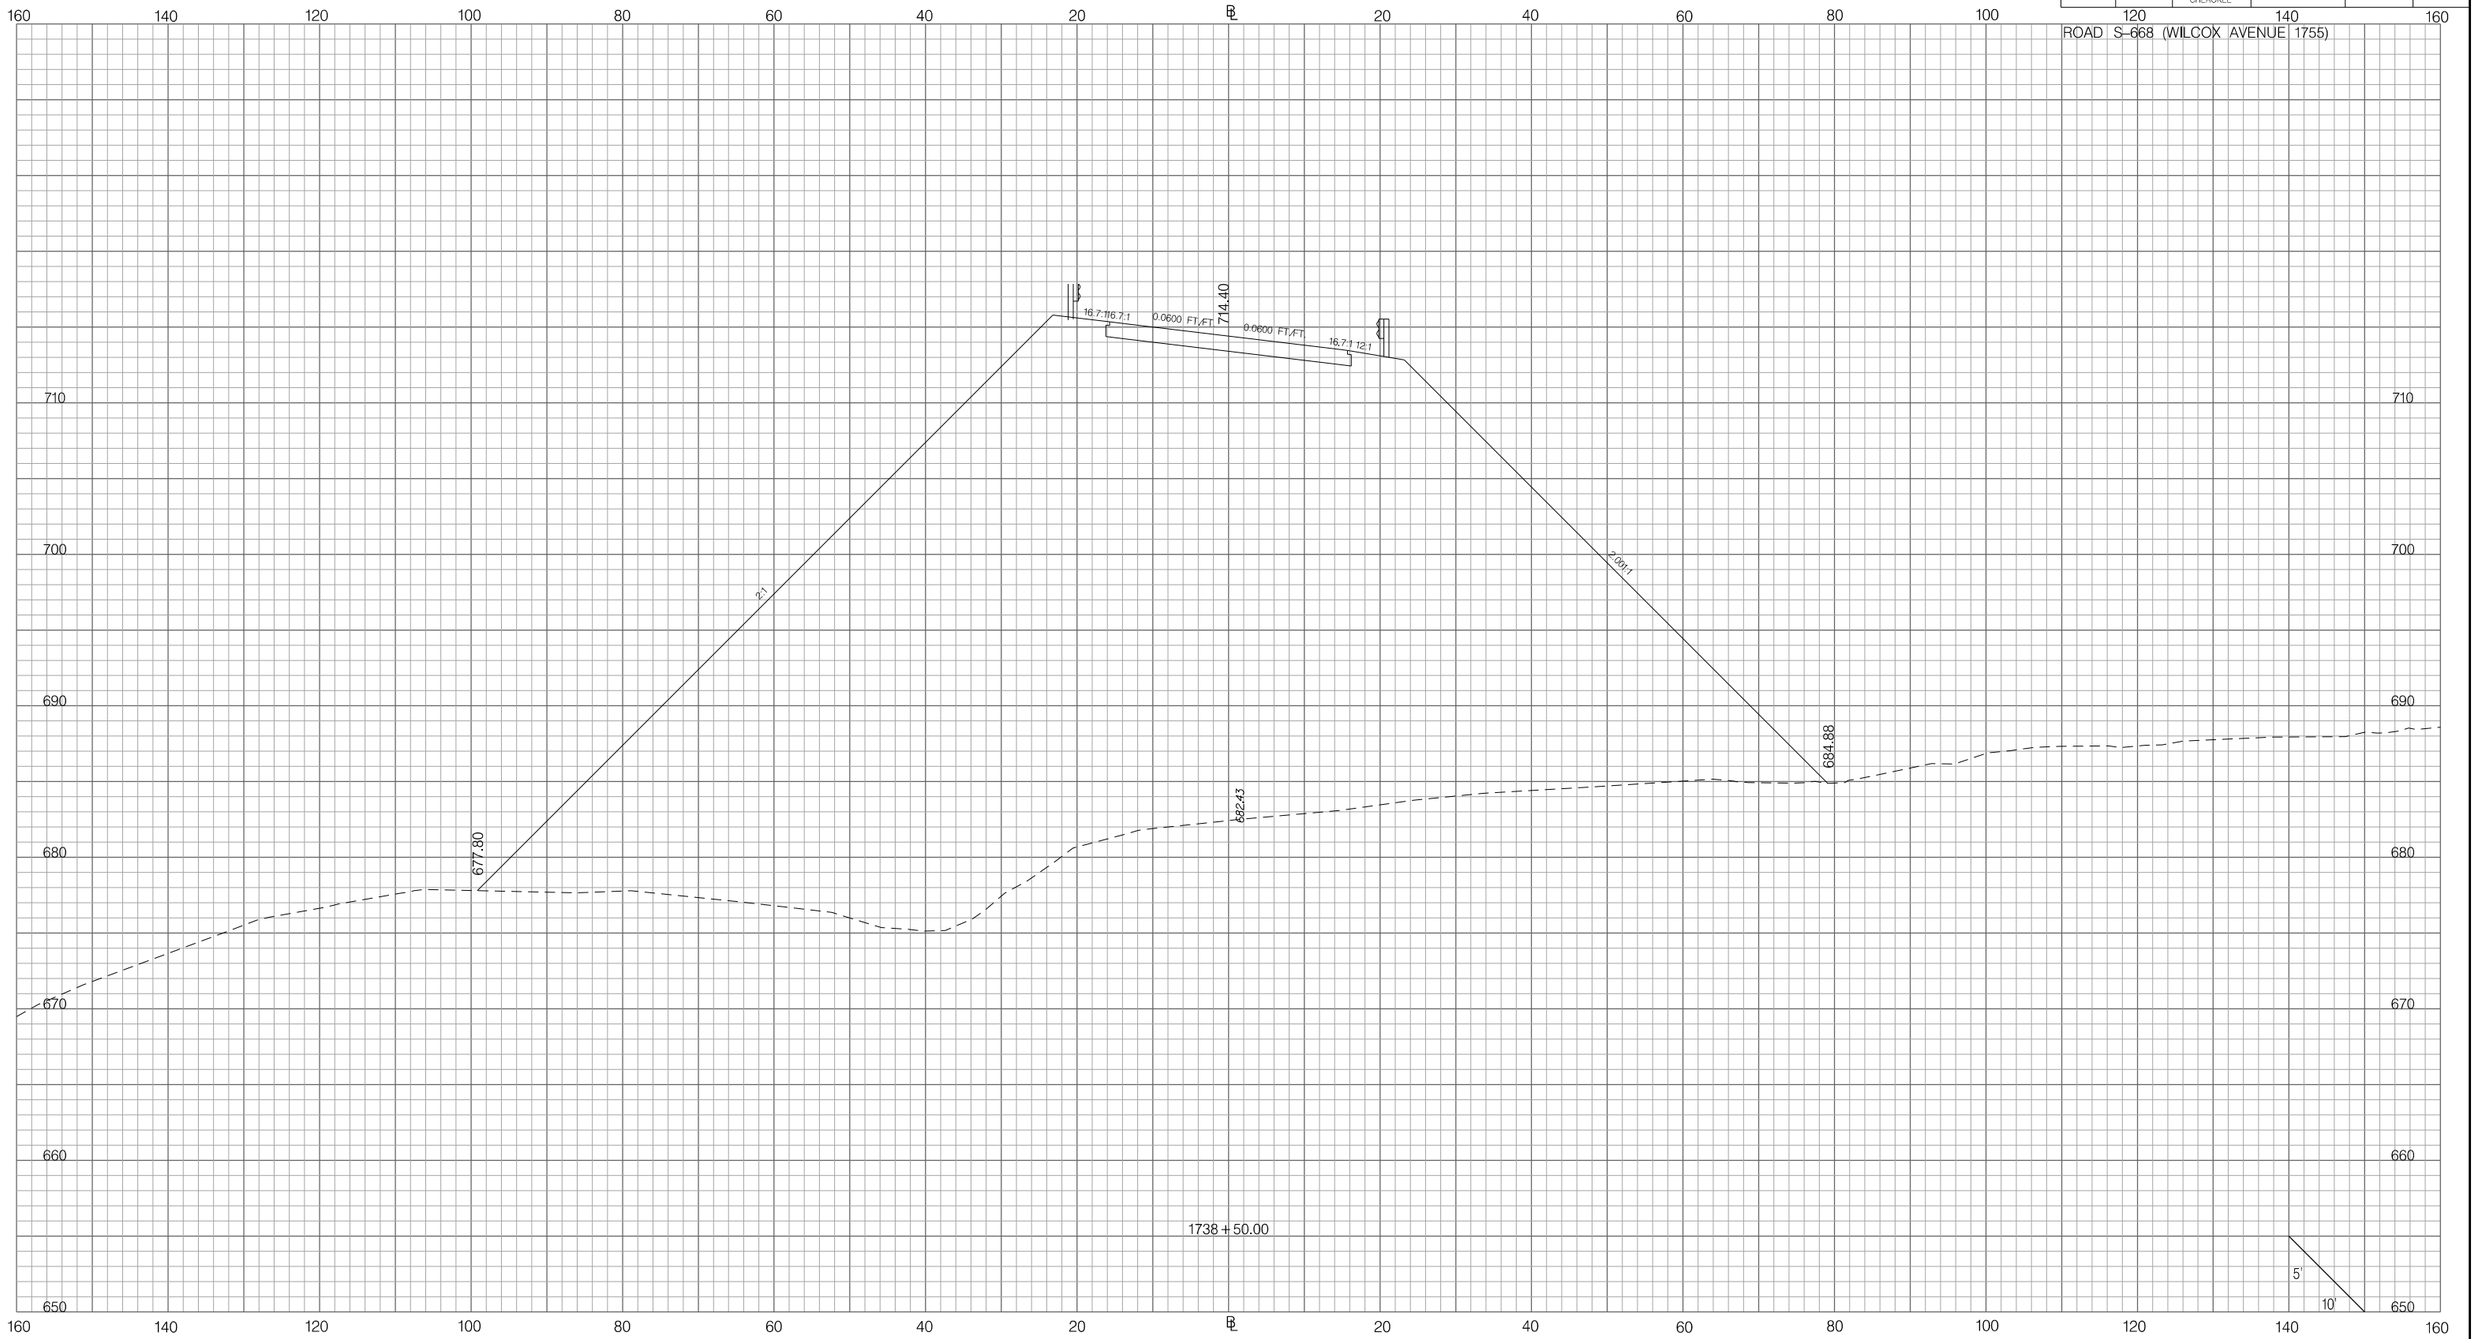

PRELIMINARY
NOT FOR CONSTRUCTION

SCALE: 1" =

REV. NO.	BY	DATE	DESCRIPTION OF REVISION
7			
6			
5			
4			
3			
2			
1			

SOUTH CAROLINA DEPARTMENT OF TRANSPORTATION
INTERSTATE 85

CROSS SECTION SHEET

INTERSTATE 85 MILE MARKER 90–97
SEGMENT C

Z:\Projects\14-60 I85 Widening Cherokee Co MM80-96\Dgn\CrossSections\CROSS SECTION SHEET FILES\PX_WILCOX1755.dgn
3/9/2016

FED. RD. DIV. NO.	STATE	COUNTY	PROJECT ID	ROAD / ROUTE NO.	SHEET NO.
3	SC	SPARTANBURG CHEROKEE	P027114	INTERSTATE 85	X369

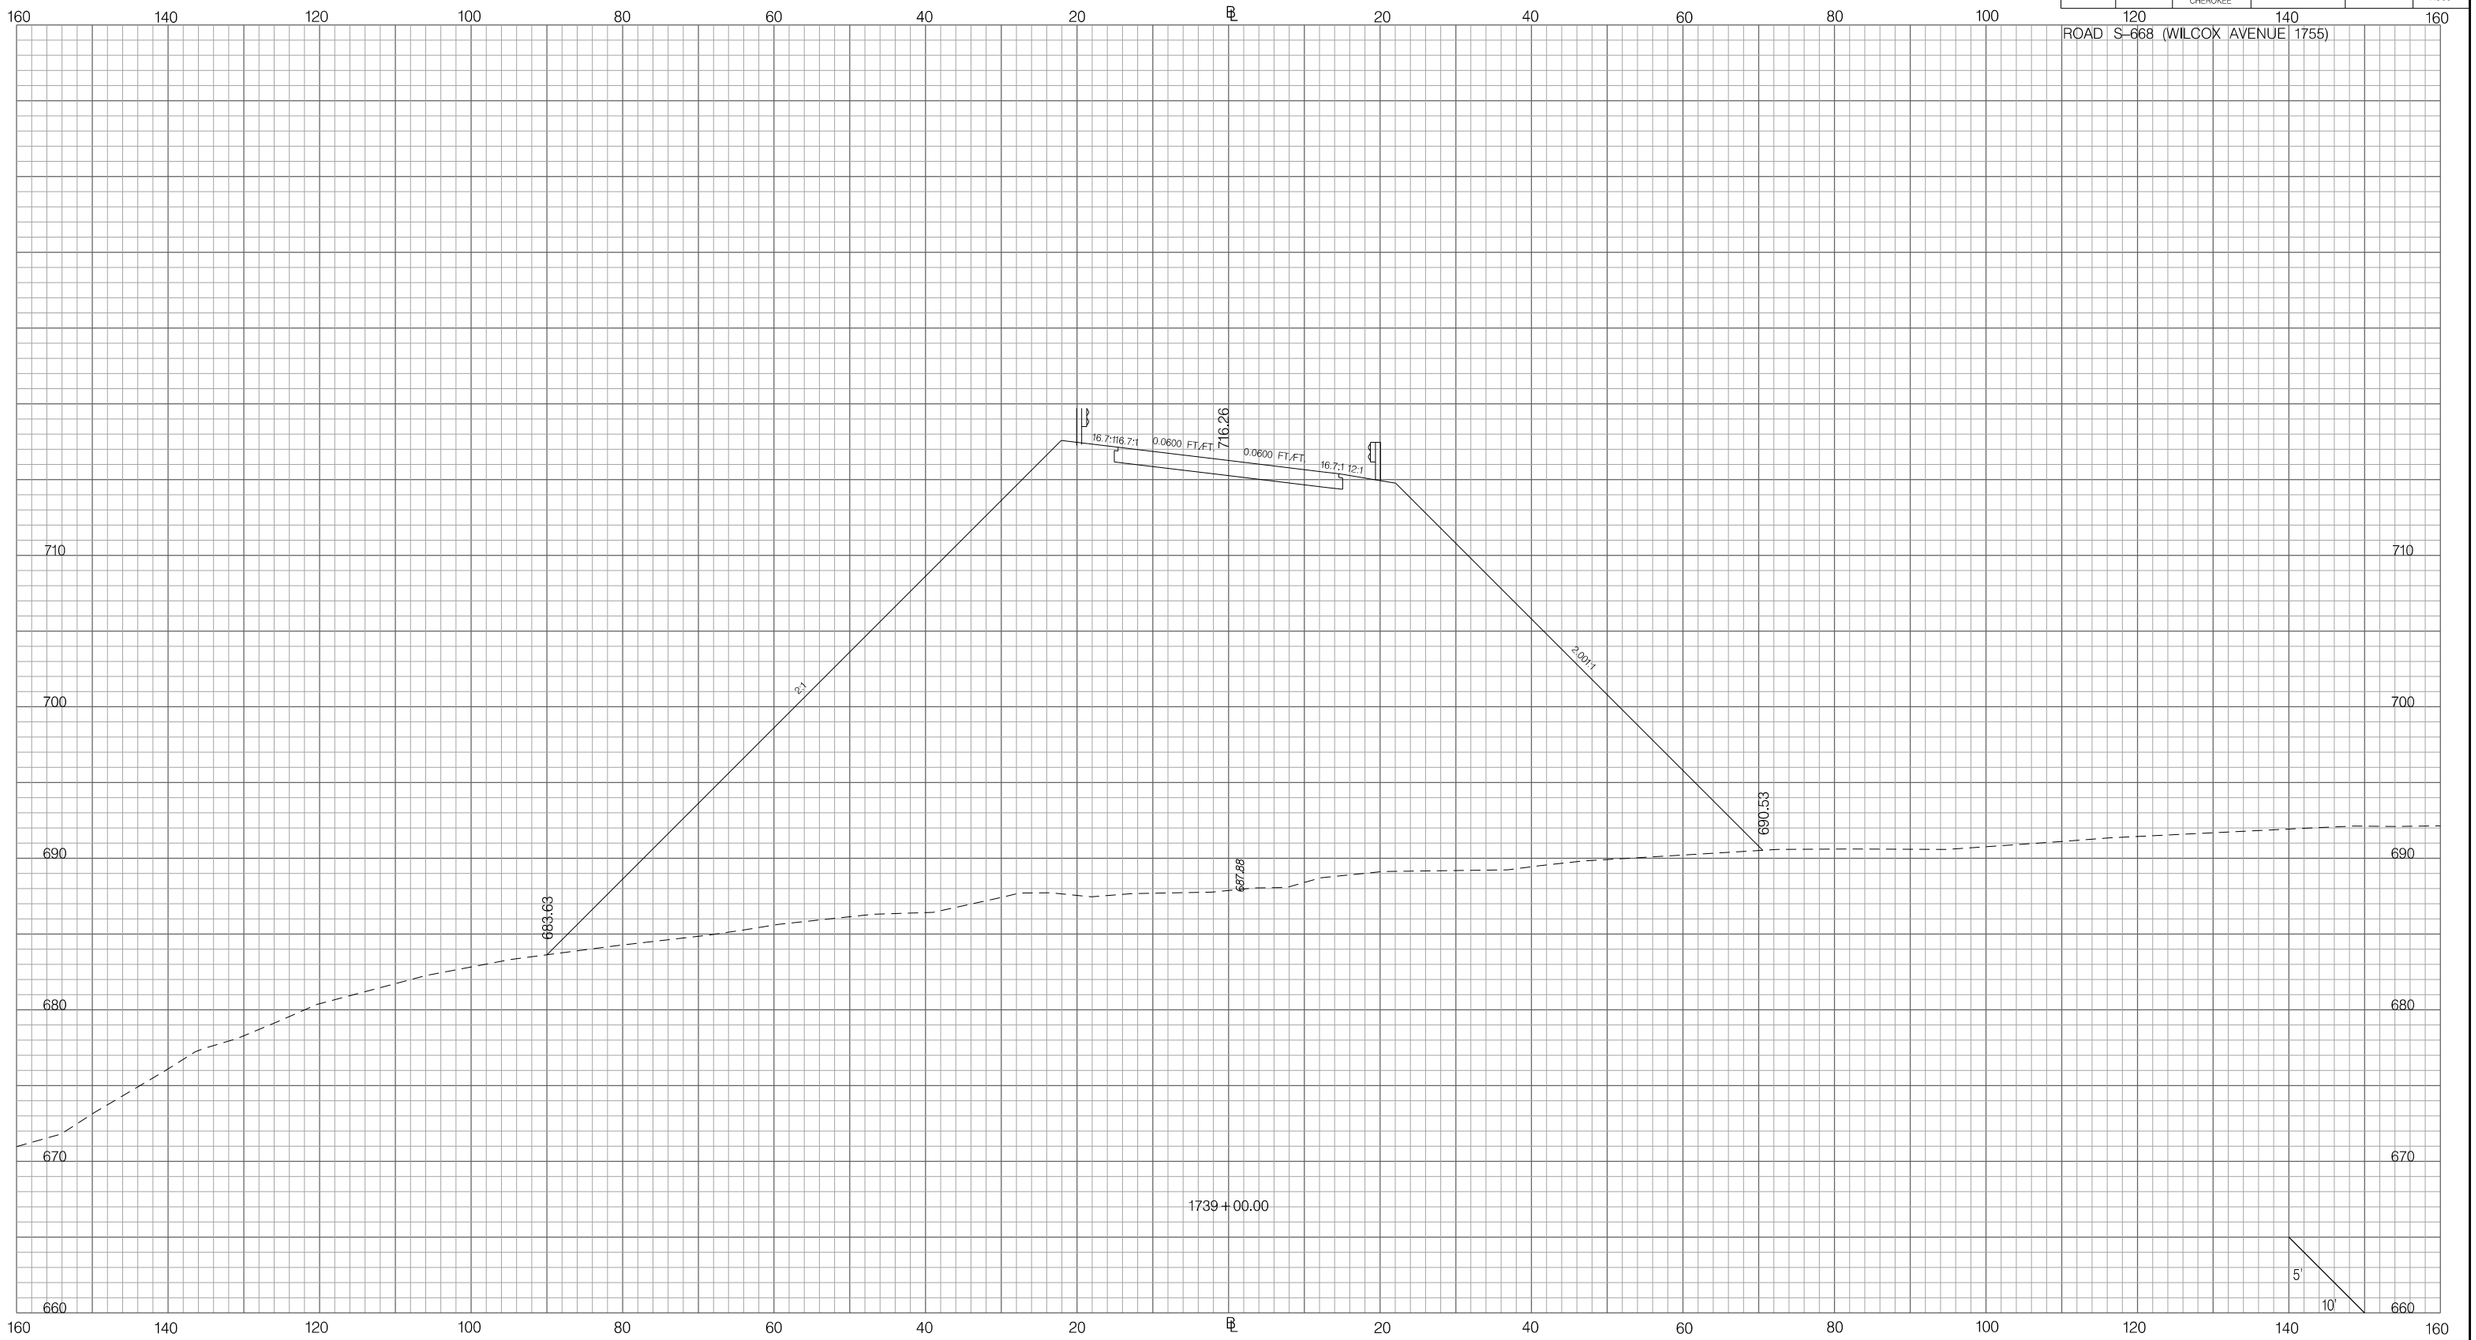

PRELIMINARY
NOT FOR CONSTRUCTION

SCALE: 1" =

REV. NO.	BY	DATE	DESCRIPTION OF REVISION
7			
6			
5			
4			
3			
2			
1			

SOUTH CAROLINA DEPARTMENT OF TRANSPORTATION
INTERSTATE 85

CROSS SECTION SHEET

INTERSTATE 85 MILE MARKER 90–97
SEGMENT C

Z:\Projects\14-60 I85 Widening Cherokee Co MM80-96\Dgn\CrossSections\CROSS SECTION SHEET FILES\PX_WILCOX1755.dgn
3/9/2016

FED. RD. DIV. NO.	STATE	COUNTY	PROJECT ID	ROAD / ROUTE NO.	SHEET NO.
3	SC	SPARTANBURG CHEROKEE	P027114	INTERSTATE 85	X370

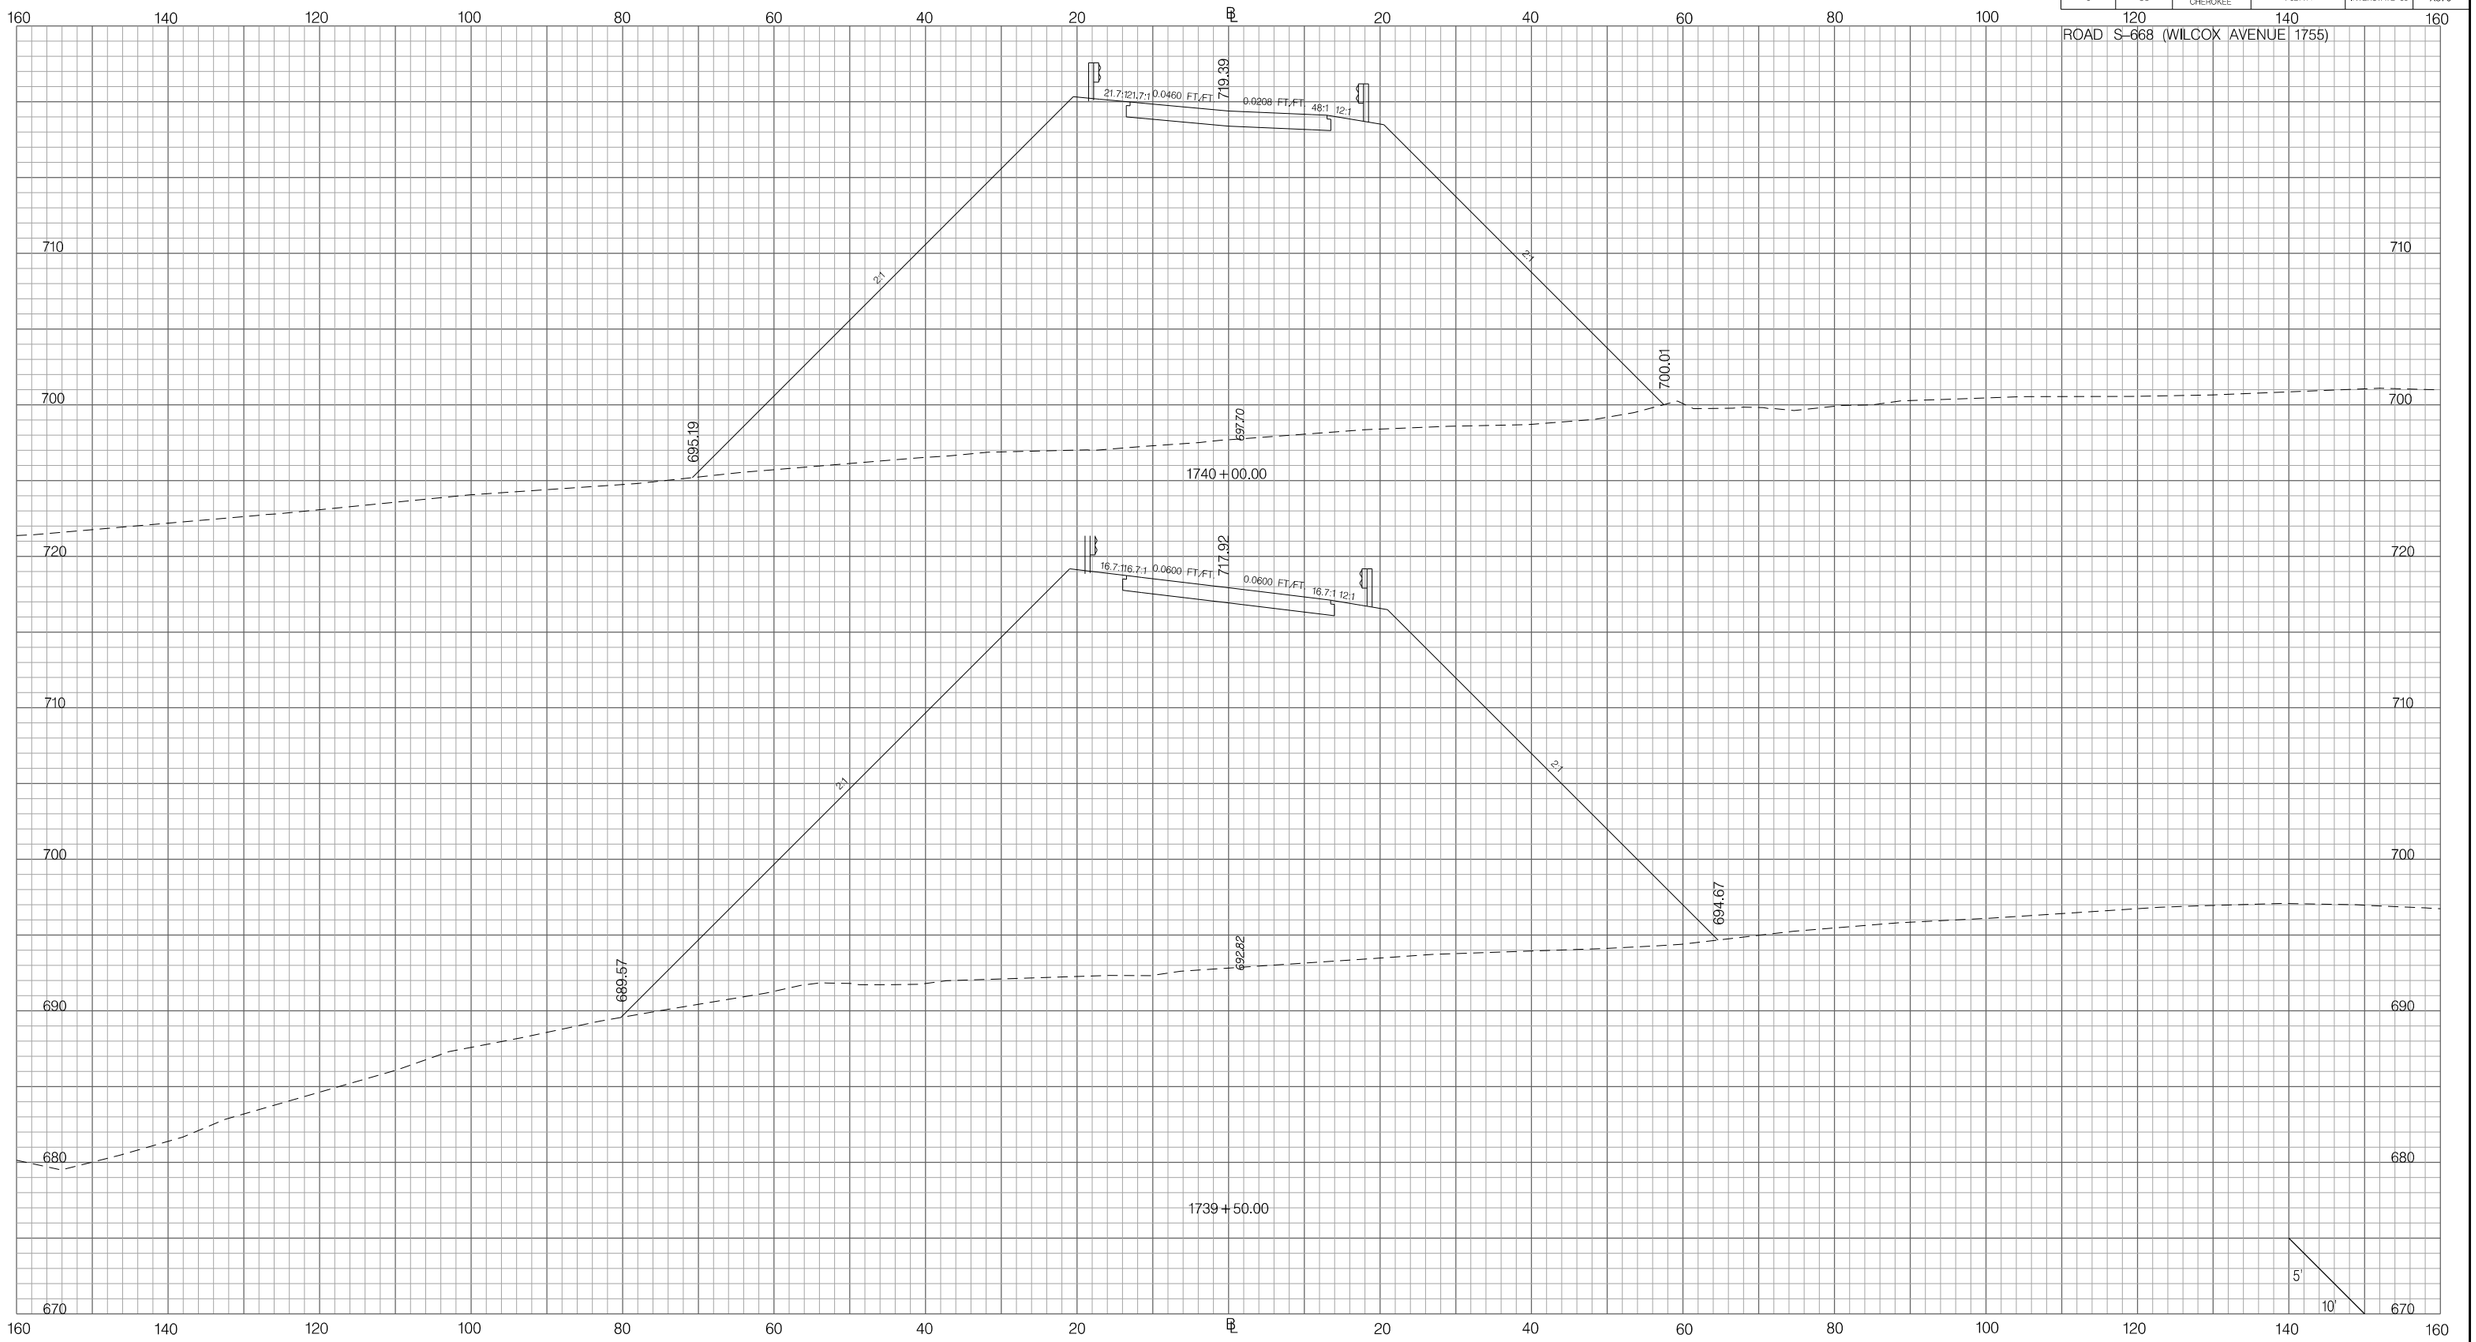

PRELIMINARY
NOT FOR CONSTRUCTION

SCALE: 1" =

REV. NO.	BY	DATE	DESCRIPTION OF REVISION
7			
6			
5			
4			
3			
2			
1			

SOUTH CAROLINA DEPARTMENT OF TRANSPORTATION
INTERSTATE 85

CROSS SECTION SHEET

INTERSTATE 85 MILE MARKER 90–97
SEGMENT C

Z:\Projects\14-60 I85 Widening Cherokee Co MM80-96\Dgn\CrossSections\CROSS SECTION SHEET FILES\PX_WILCOX1755.dgn
3/9/2016

FED. RD. DIV. NO.	STATE	COUNTY	PROJECT ID	ROAD / ROUTE NO.	SHEET NO.
3	SC	SPARTANBURG CHEROKEE	P027114	INTERSTATE 85	X371

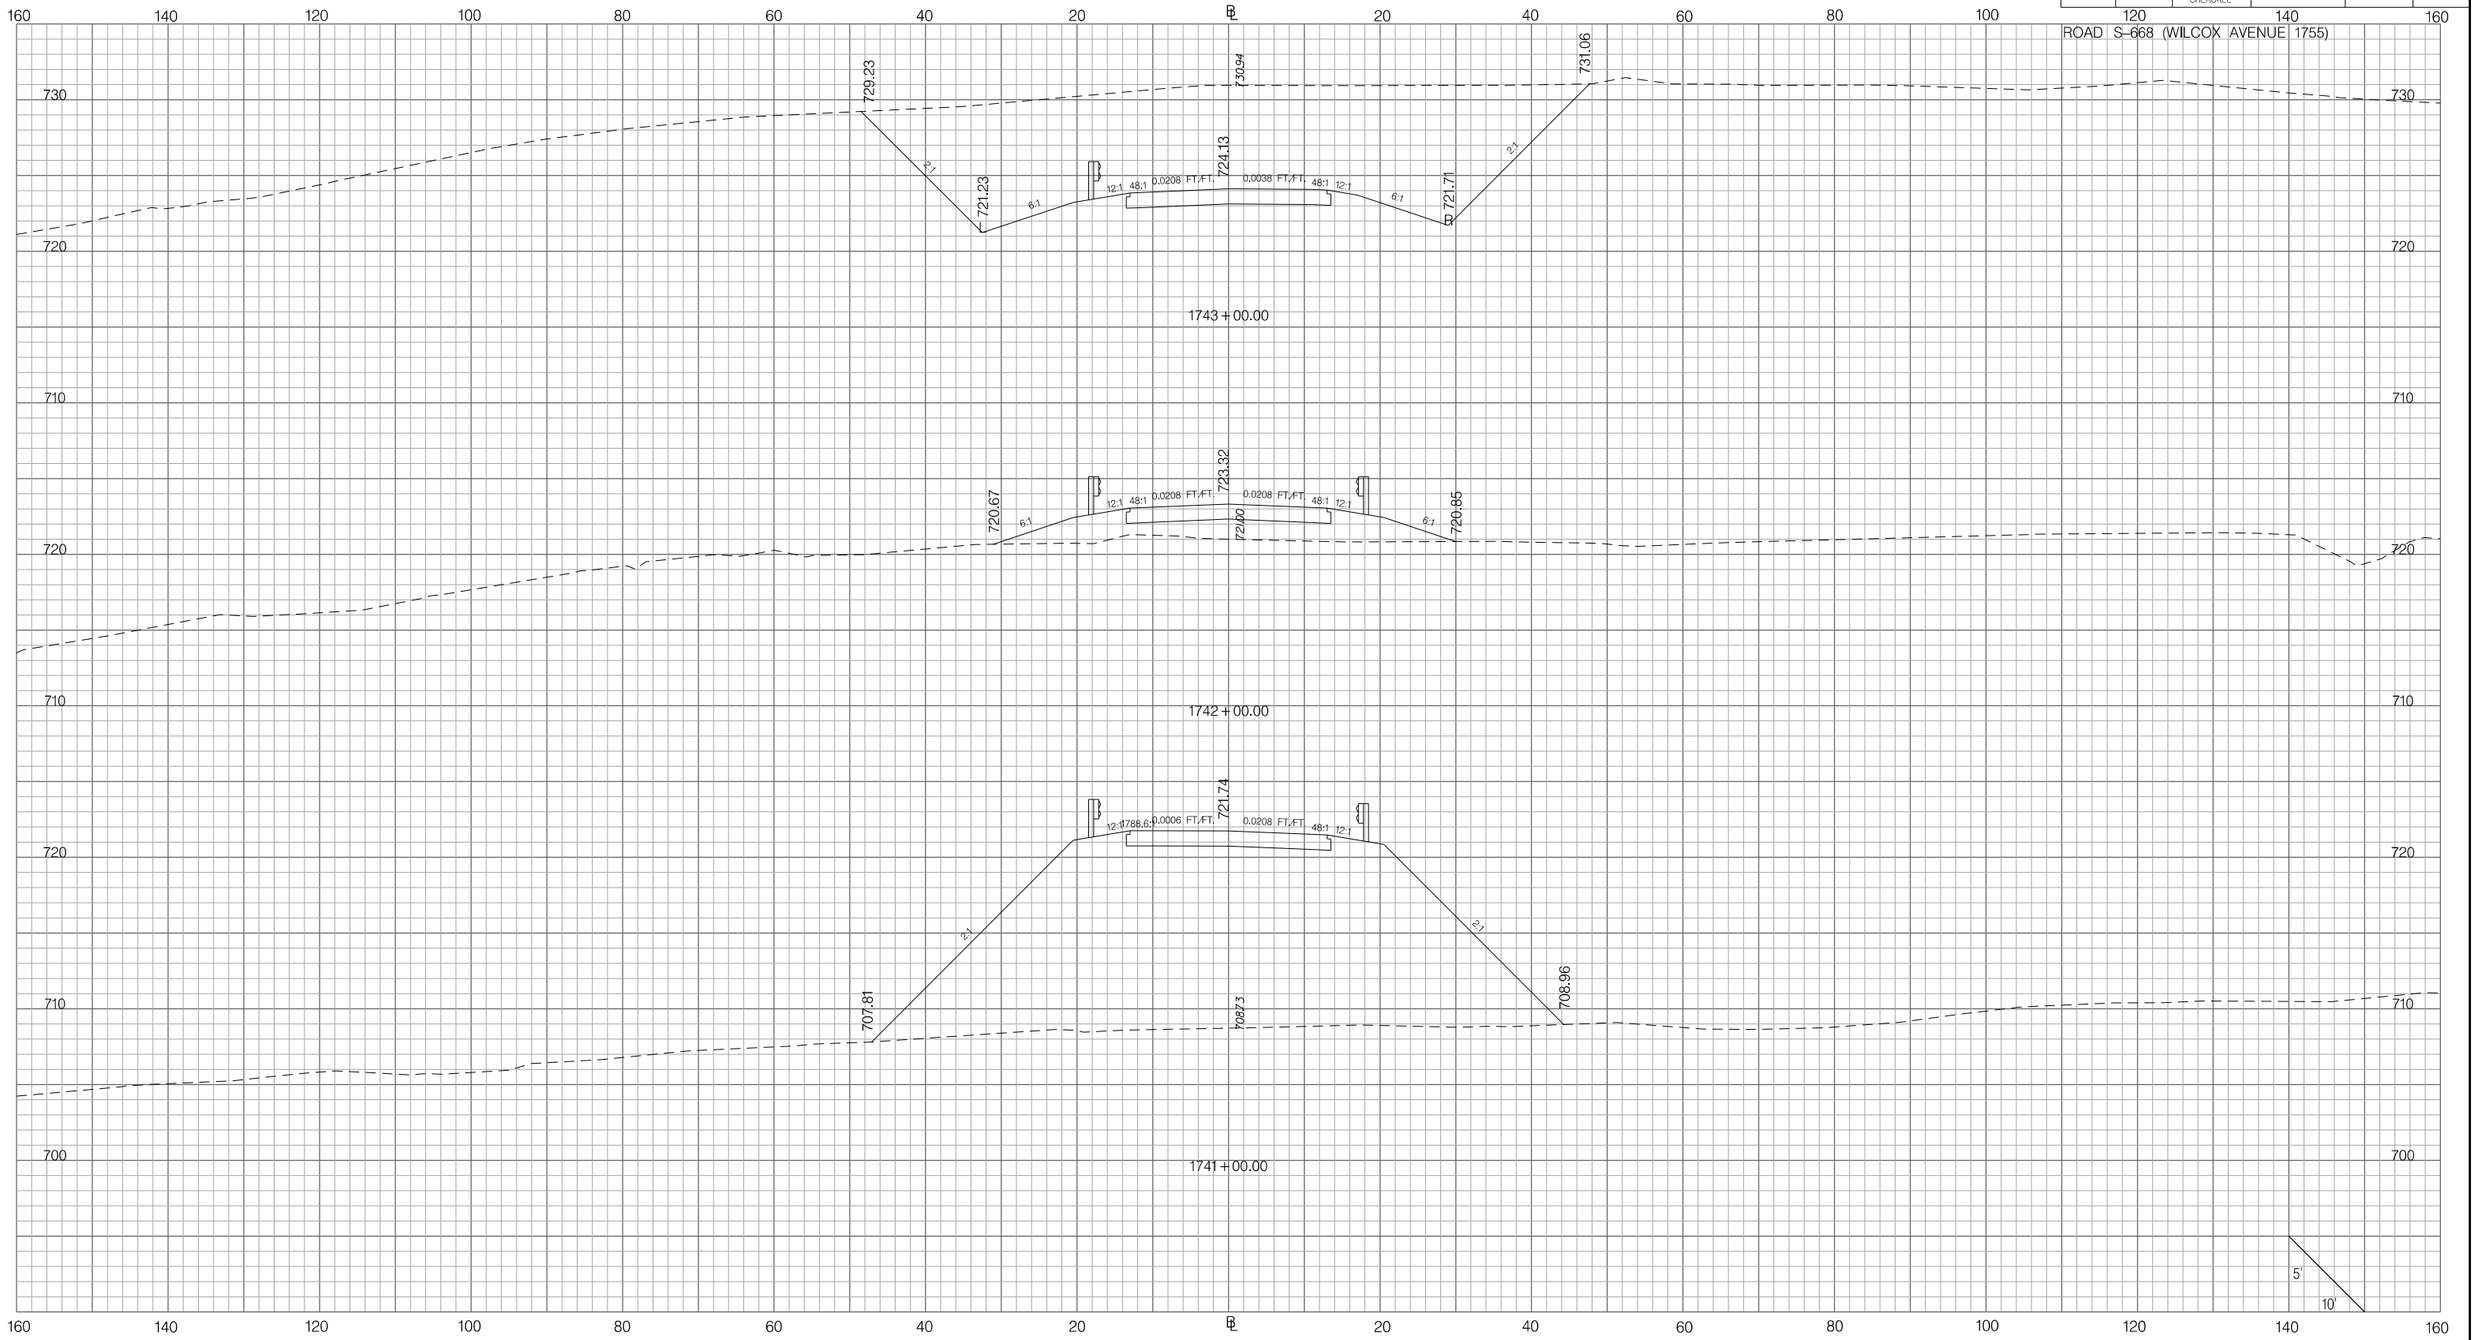

PRELIMINARY
NOT FOR CONSTRUCTION

SCALE: 1" =

REV.NO.	BY	DATE	DESCRIPTION OF REVISION
7			
6			
5			
4			
3			
2			
1			

SOUTH CAROLINA DEPARTMENT OF TRANSPORTATION
INTERSTATE 85

CROSS SECTION SHEET

INTERSTATE 85 MILE MARKER 90-97
SEGMENT C

Z:\Projects\14-60 I85 Widening Cherokee Co MM80-96\Dgn\CrossSections\CROSS SECTION SHEET FILES\PX_WILCOX1755.dgn
3/9/2016

FED. RD. DIV. NO.	STATE	COUNTY	PROJECT ID	ROAD / ROUTE NO.	SHEET NO.
3	SC	SPARTANBURG CHEROKEE	P027114	INTERSTATE 85	X372

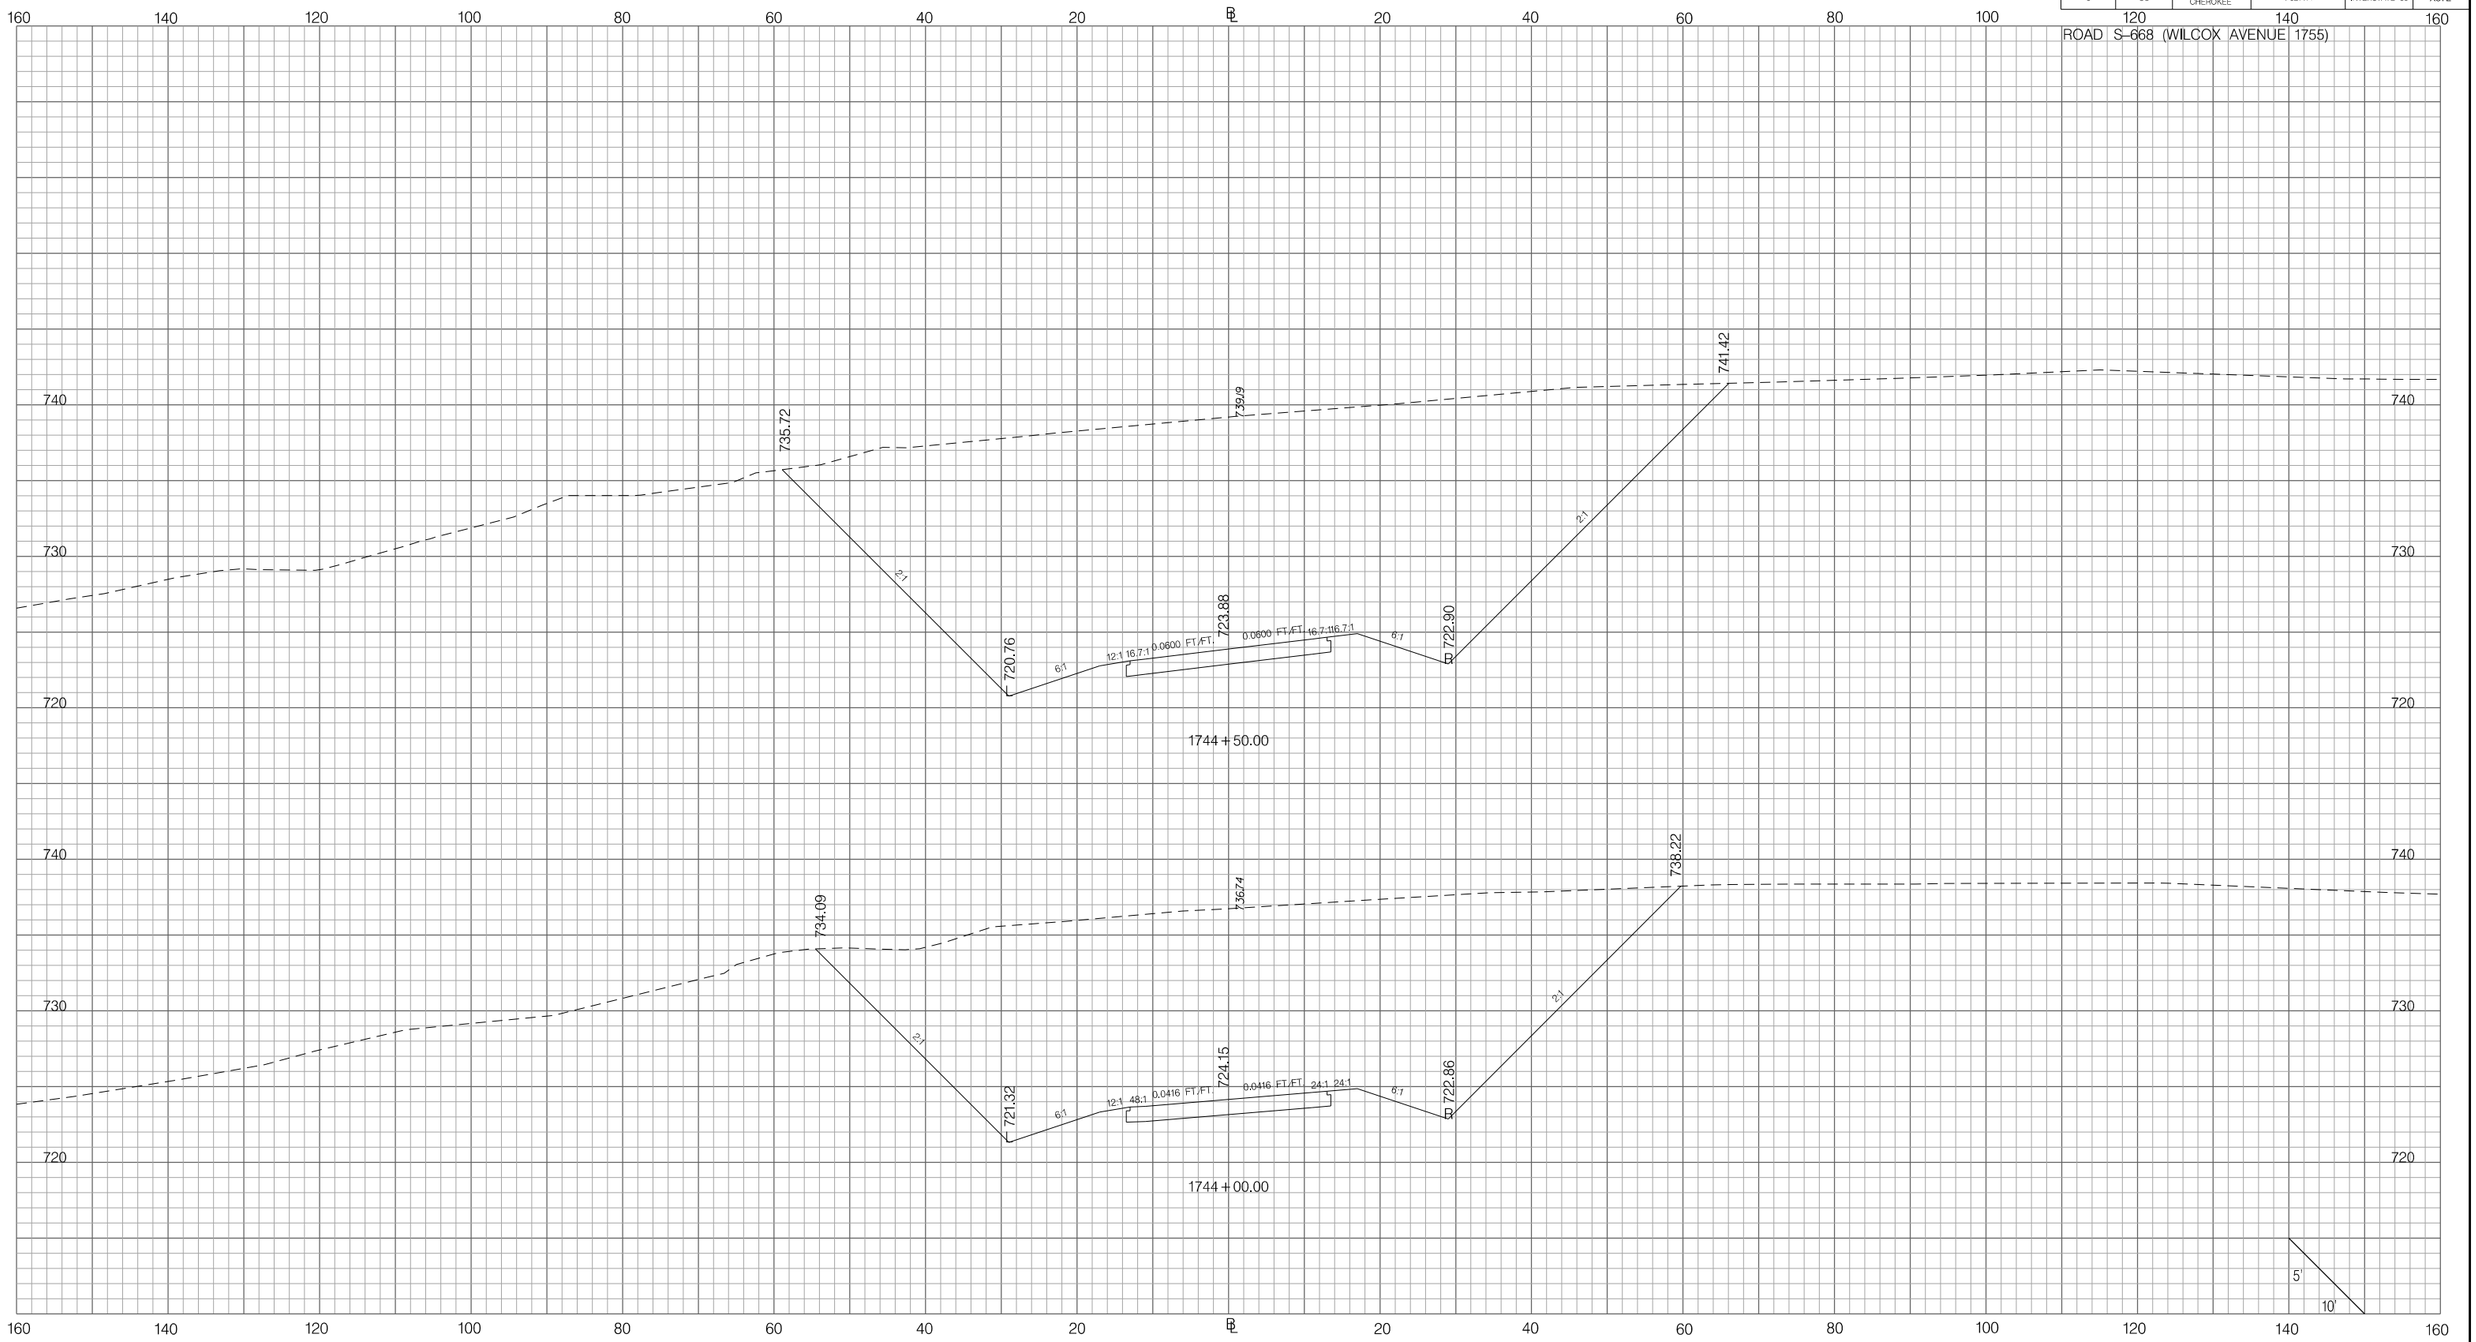

PRELIMINARY
NOT FOR CONSTRUCTION

SCALE: 1" =

REV. NO.	BY	DATE	DESCRIPTION OF REVISION
7			
6			
5			
4			
3			
2			
1			

SOUTH CAROLINA DEPARTMENT OF TRANSPORTATION
INTERSTATE 85

CROSS SECTION SHEET

INTERSTATE 85 MILE MARKER 90–97
SEGMENT C

Z:\Projects\14-60 I85 Widening Cherokee Co MM80-96\Dgn\CrossSections\CROSS SECTION SHEET FILES\PX_WILCOX1755.dgn
3/9/2016

FED. RD. DIV. NO.	STATE	COUNTY	PROJECT ID	ROAD / ROUTE NO.	SHEET NO.
3	SC	SPARTANBURG CHEROKEE	P027114	INTERSTATE 85	X373

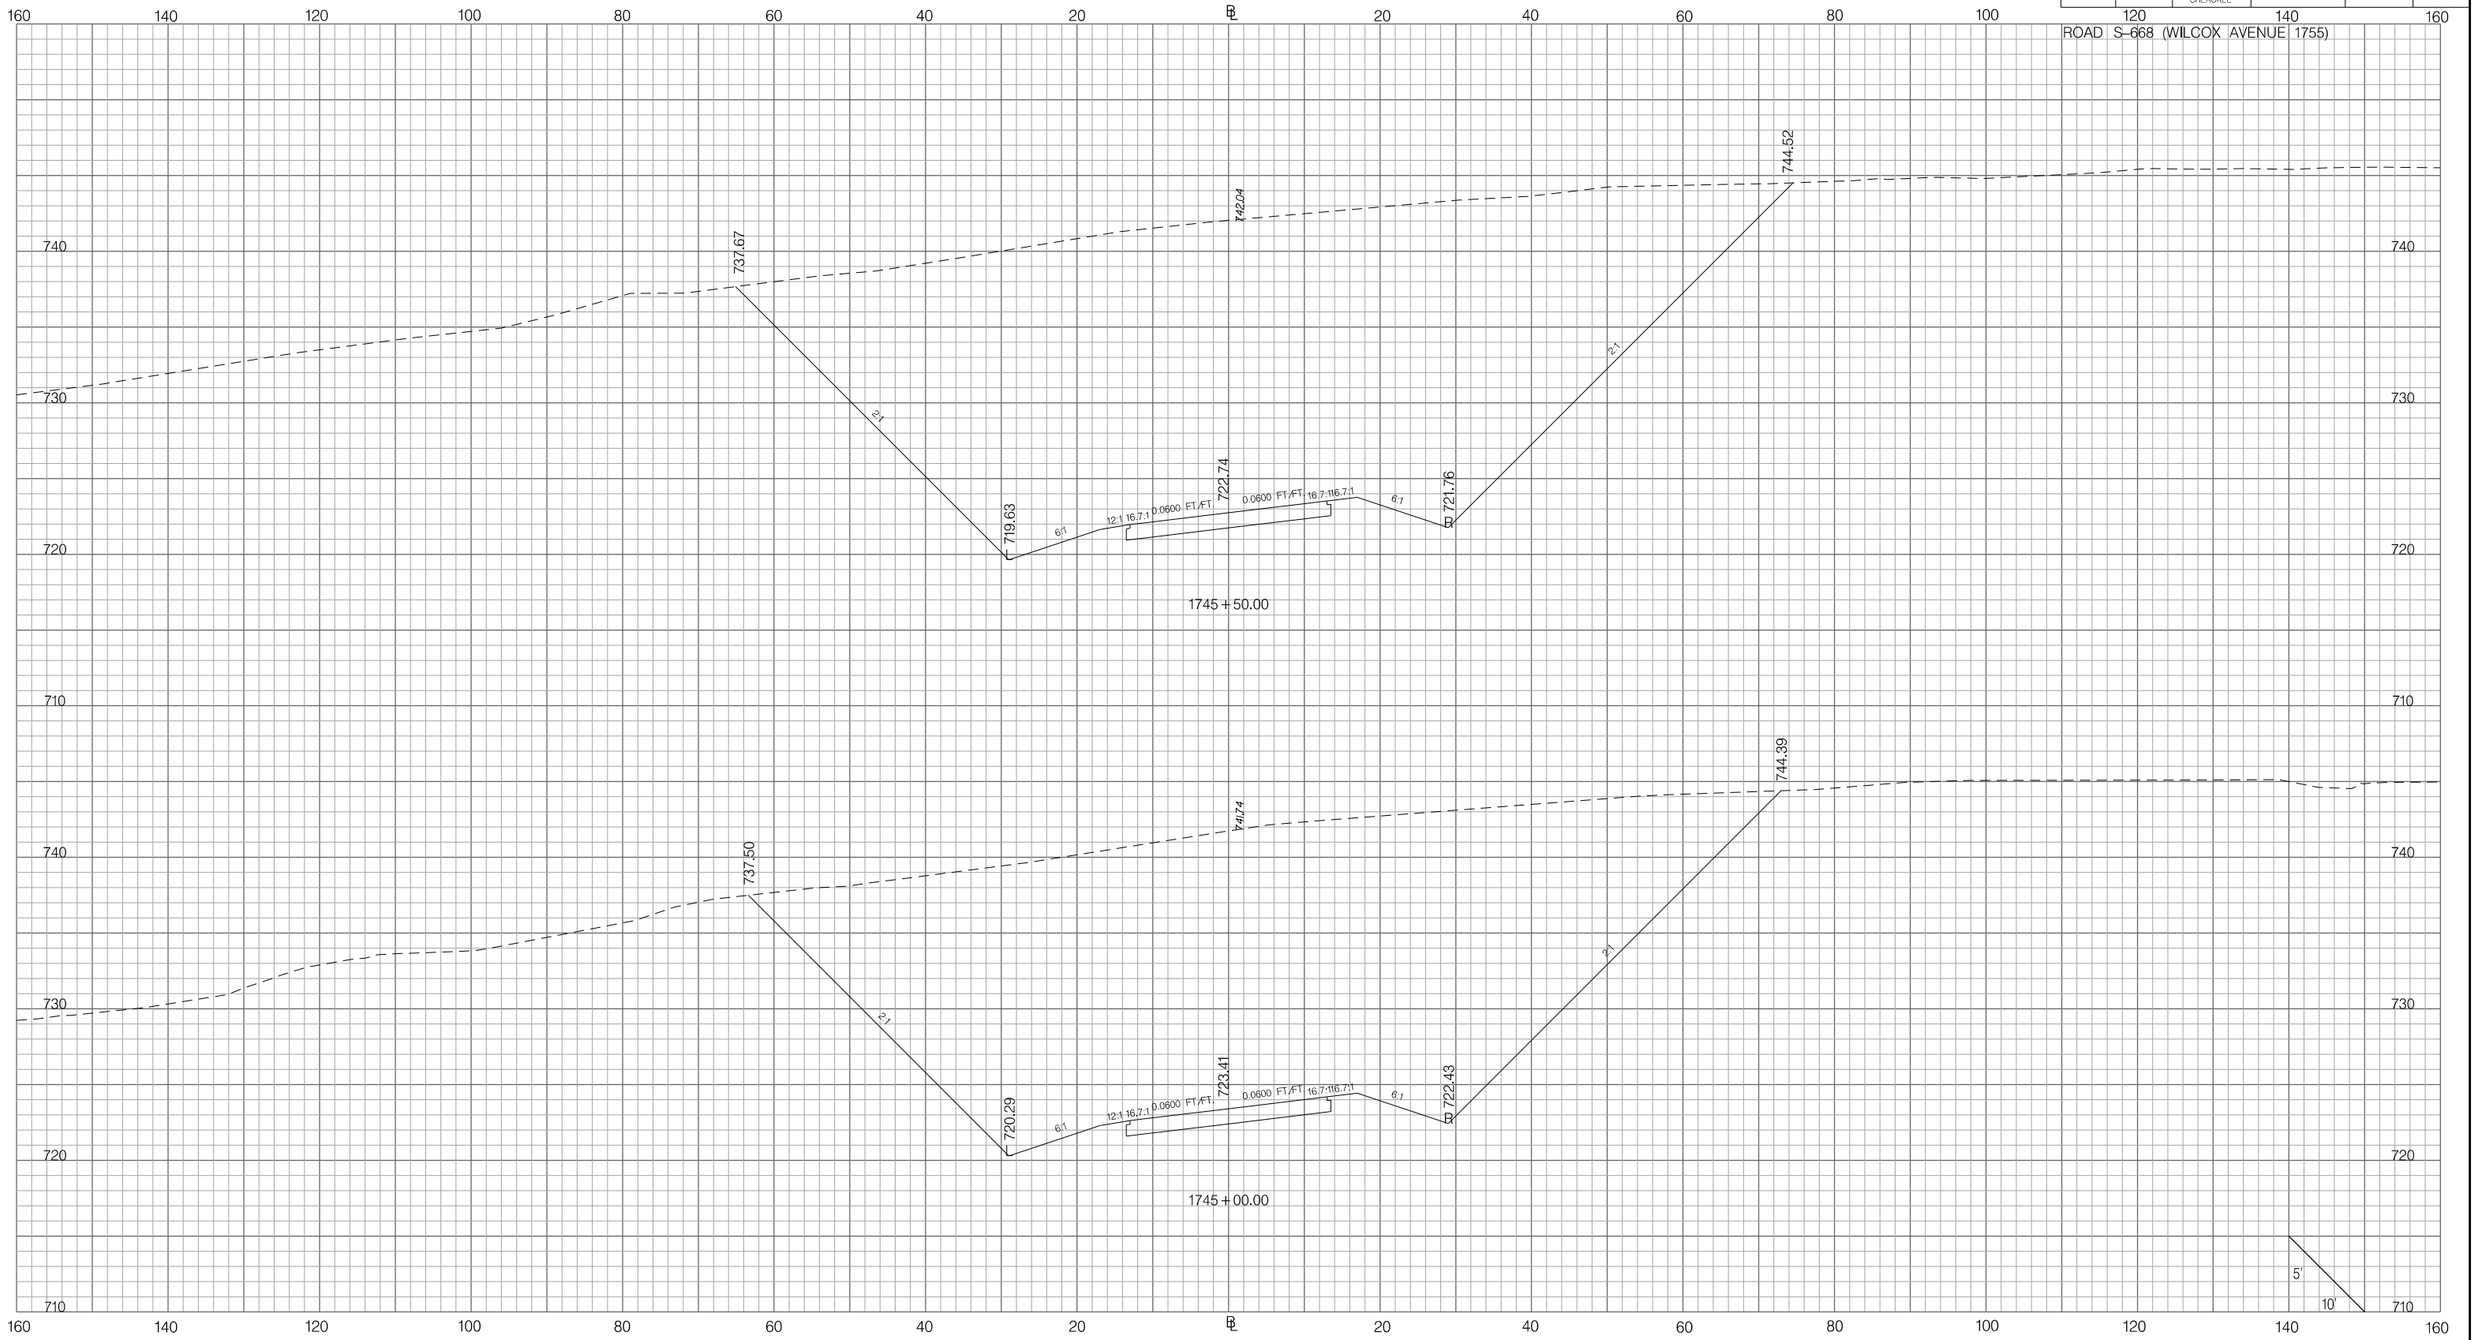

Z:\Projects\14-60 I85 Widening Cherokee Co MM80-96\Dgn\CrossSections\CROSS SECTION SHEET FILES\PX_WILCOX1755.dgn
3/9/2016

PRELIMINARY
NOT FOR CONSTRUCTION

SCALE: 1" =

REV. NO.	BY	DATE	DESCRIPTION OF REVISION
7			
6			
5			
4			
3			
2			
1			

SOUTH CAROLINA DEPARTMENT OF TRANSPORTATION
INTERSTATE 85

CROSS SECTION SHEET

INTERSTATE 85 MILE MARKER 90-97
SEGMENT C

FED. RD. DIV. NO.	STATE	COUNTY	PROJECT ID	ROAD / ROUTE NO.	SHEET NO.
3	SC	SPARTANBURG CHEROKEE	P027114	INTERSTATE 85	X374

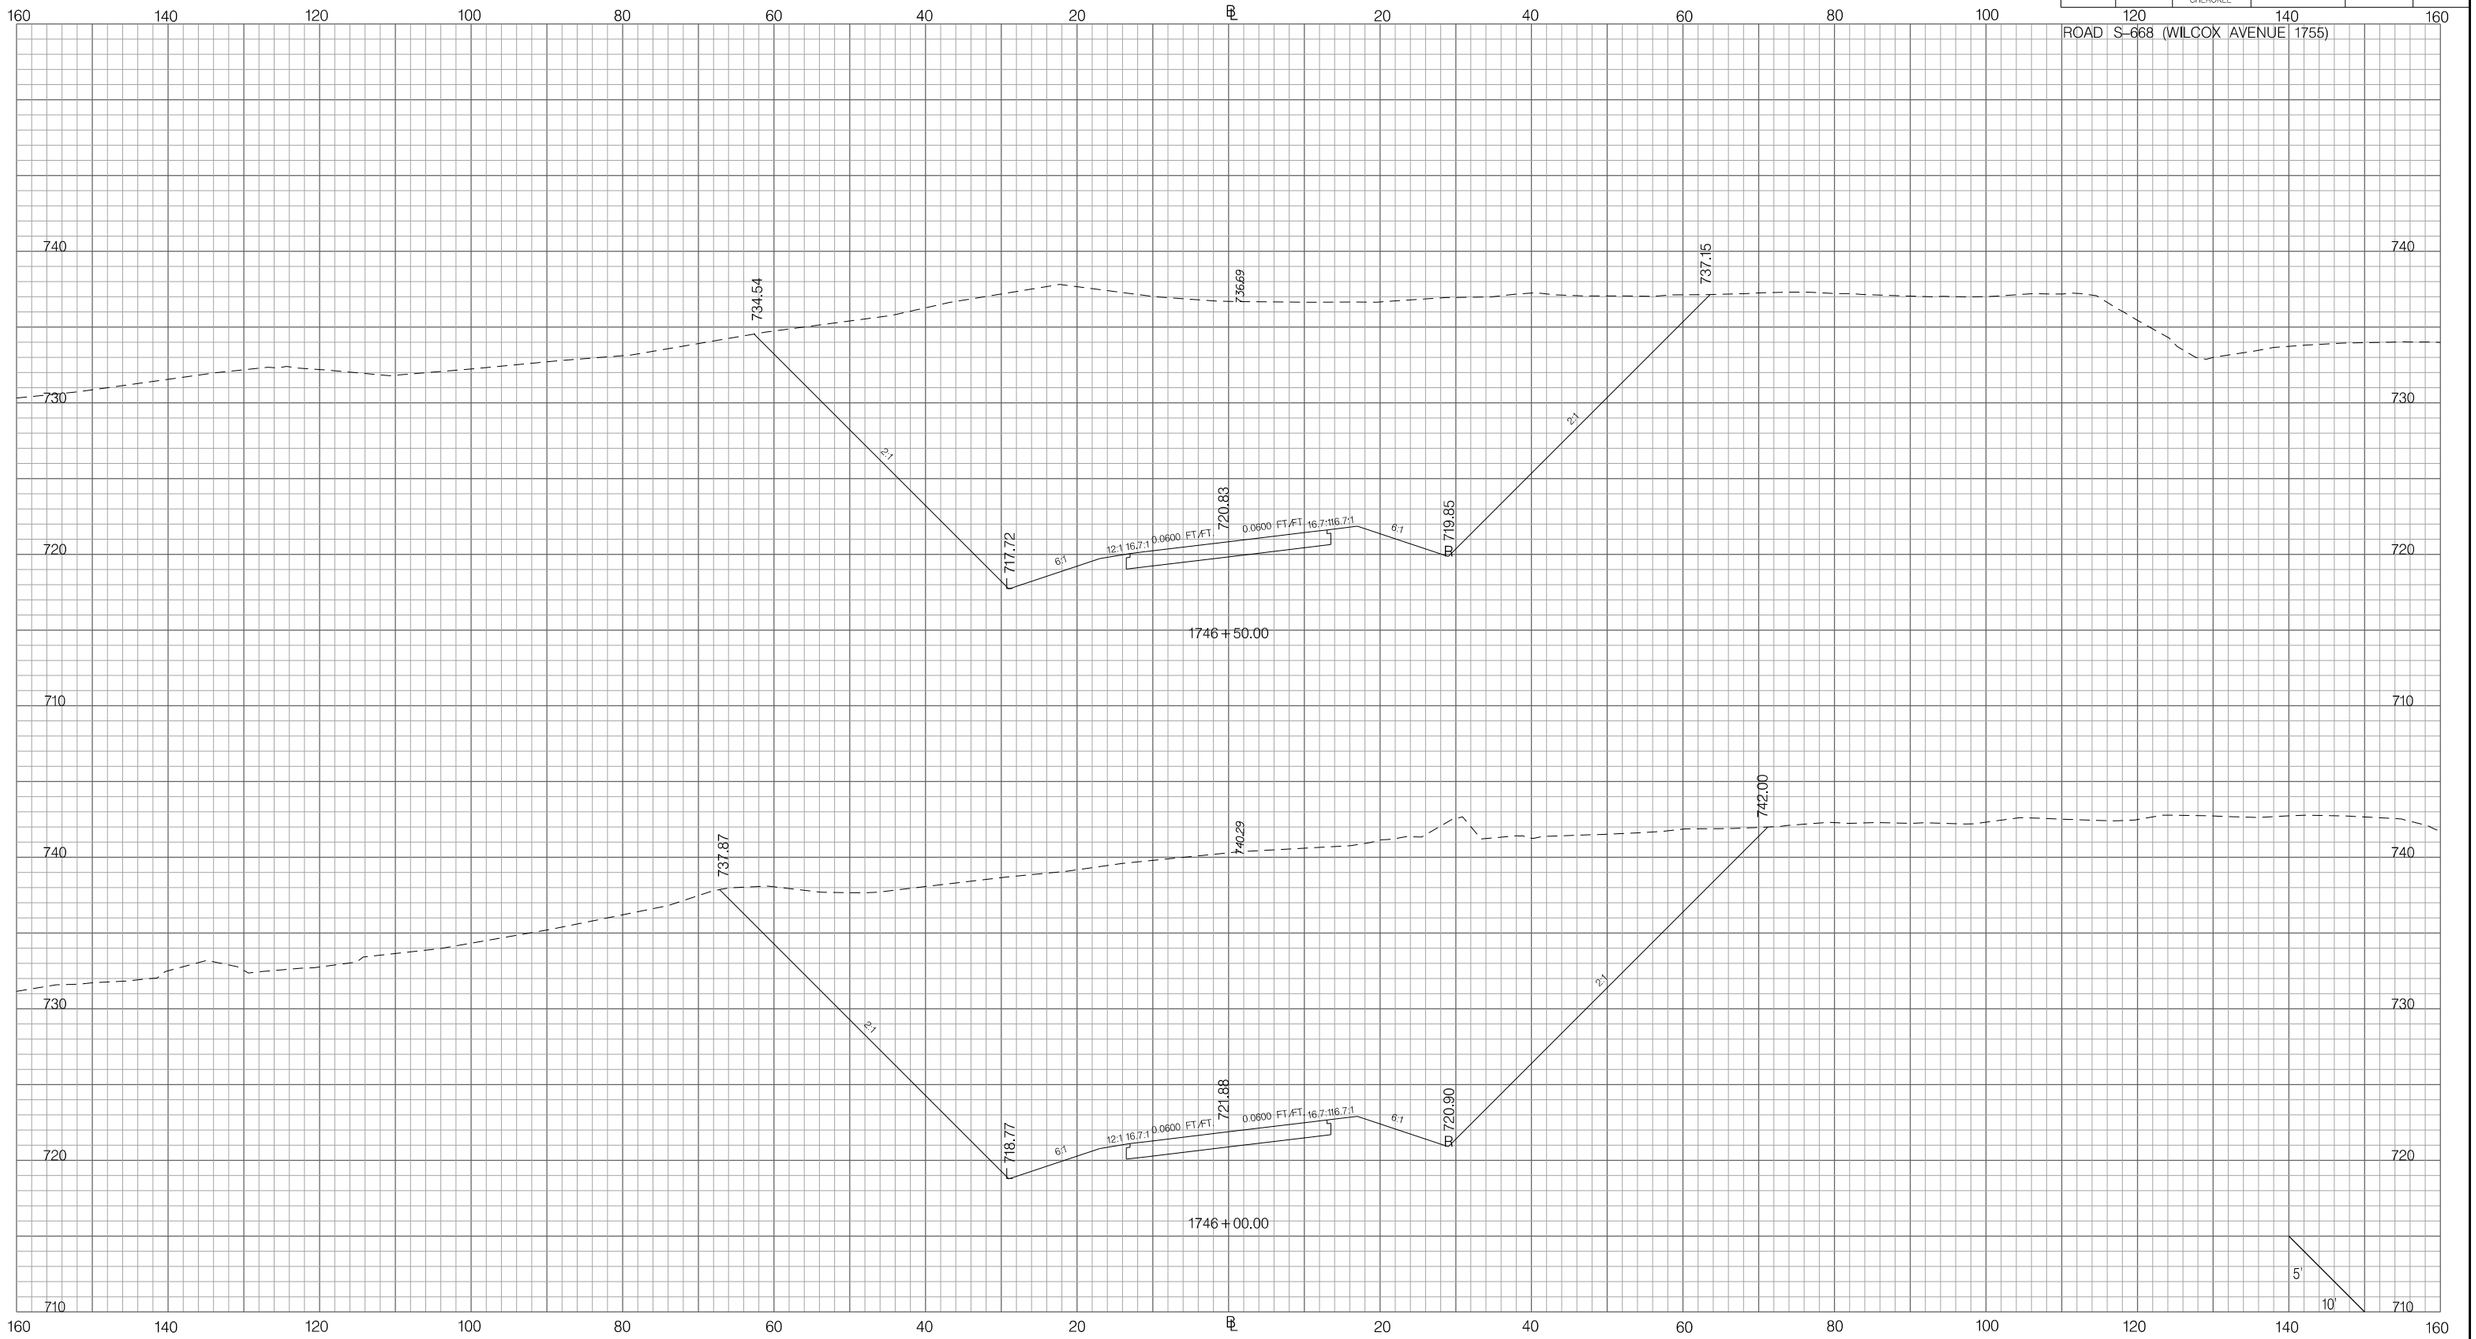

PRELIMINARY
NOT FOR CONSTRUCTION

SCALE: 1" =

REV. NO.	BY	DATE	DESCRIPTION OF REVISION
7			
6			
5			
4			
3			
2			
1			

SOUTH CAROLINA DEPARTMENT OF TRANSPORTATION
INTERSTATE 85

CROSS SECTION SHEET

INTERSTATE 85 MILE MARKER 90–97
SEGMENT C

Z:\Projects\14-60 I85 Widening Cherokee Co MM80-96\Dgn\CrossSections\CROSS SECTION SHEET FILES\PX_WILCOX1755.dgn
3/9/2016

FED. RD. DIV. NO.	STATE	COUNTY	PROJECT ID	ROAD / ROUTE NO.	SHEET NO.
3	SC	SPARTANBURG CHEROKEE	P027114	INTERSTATE 85	X375

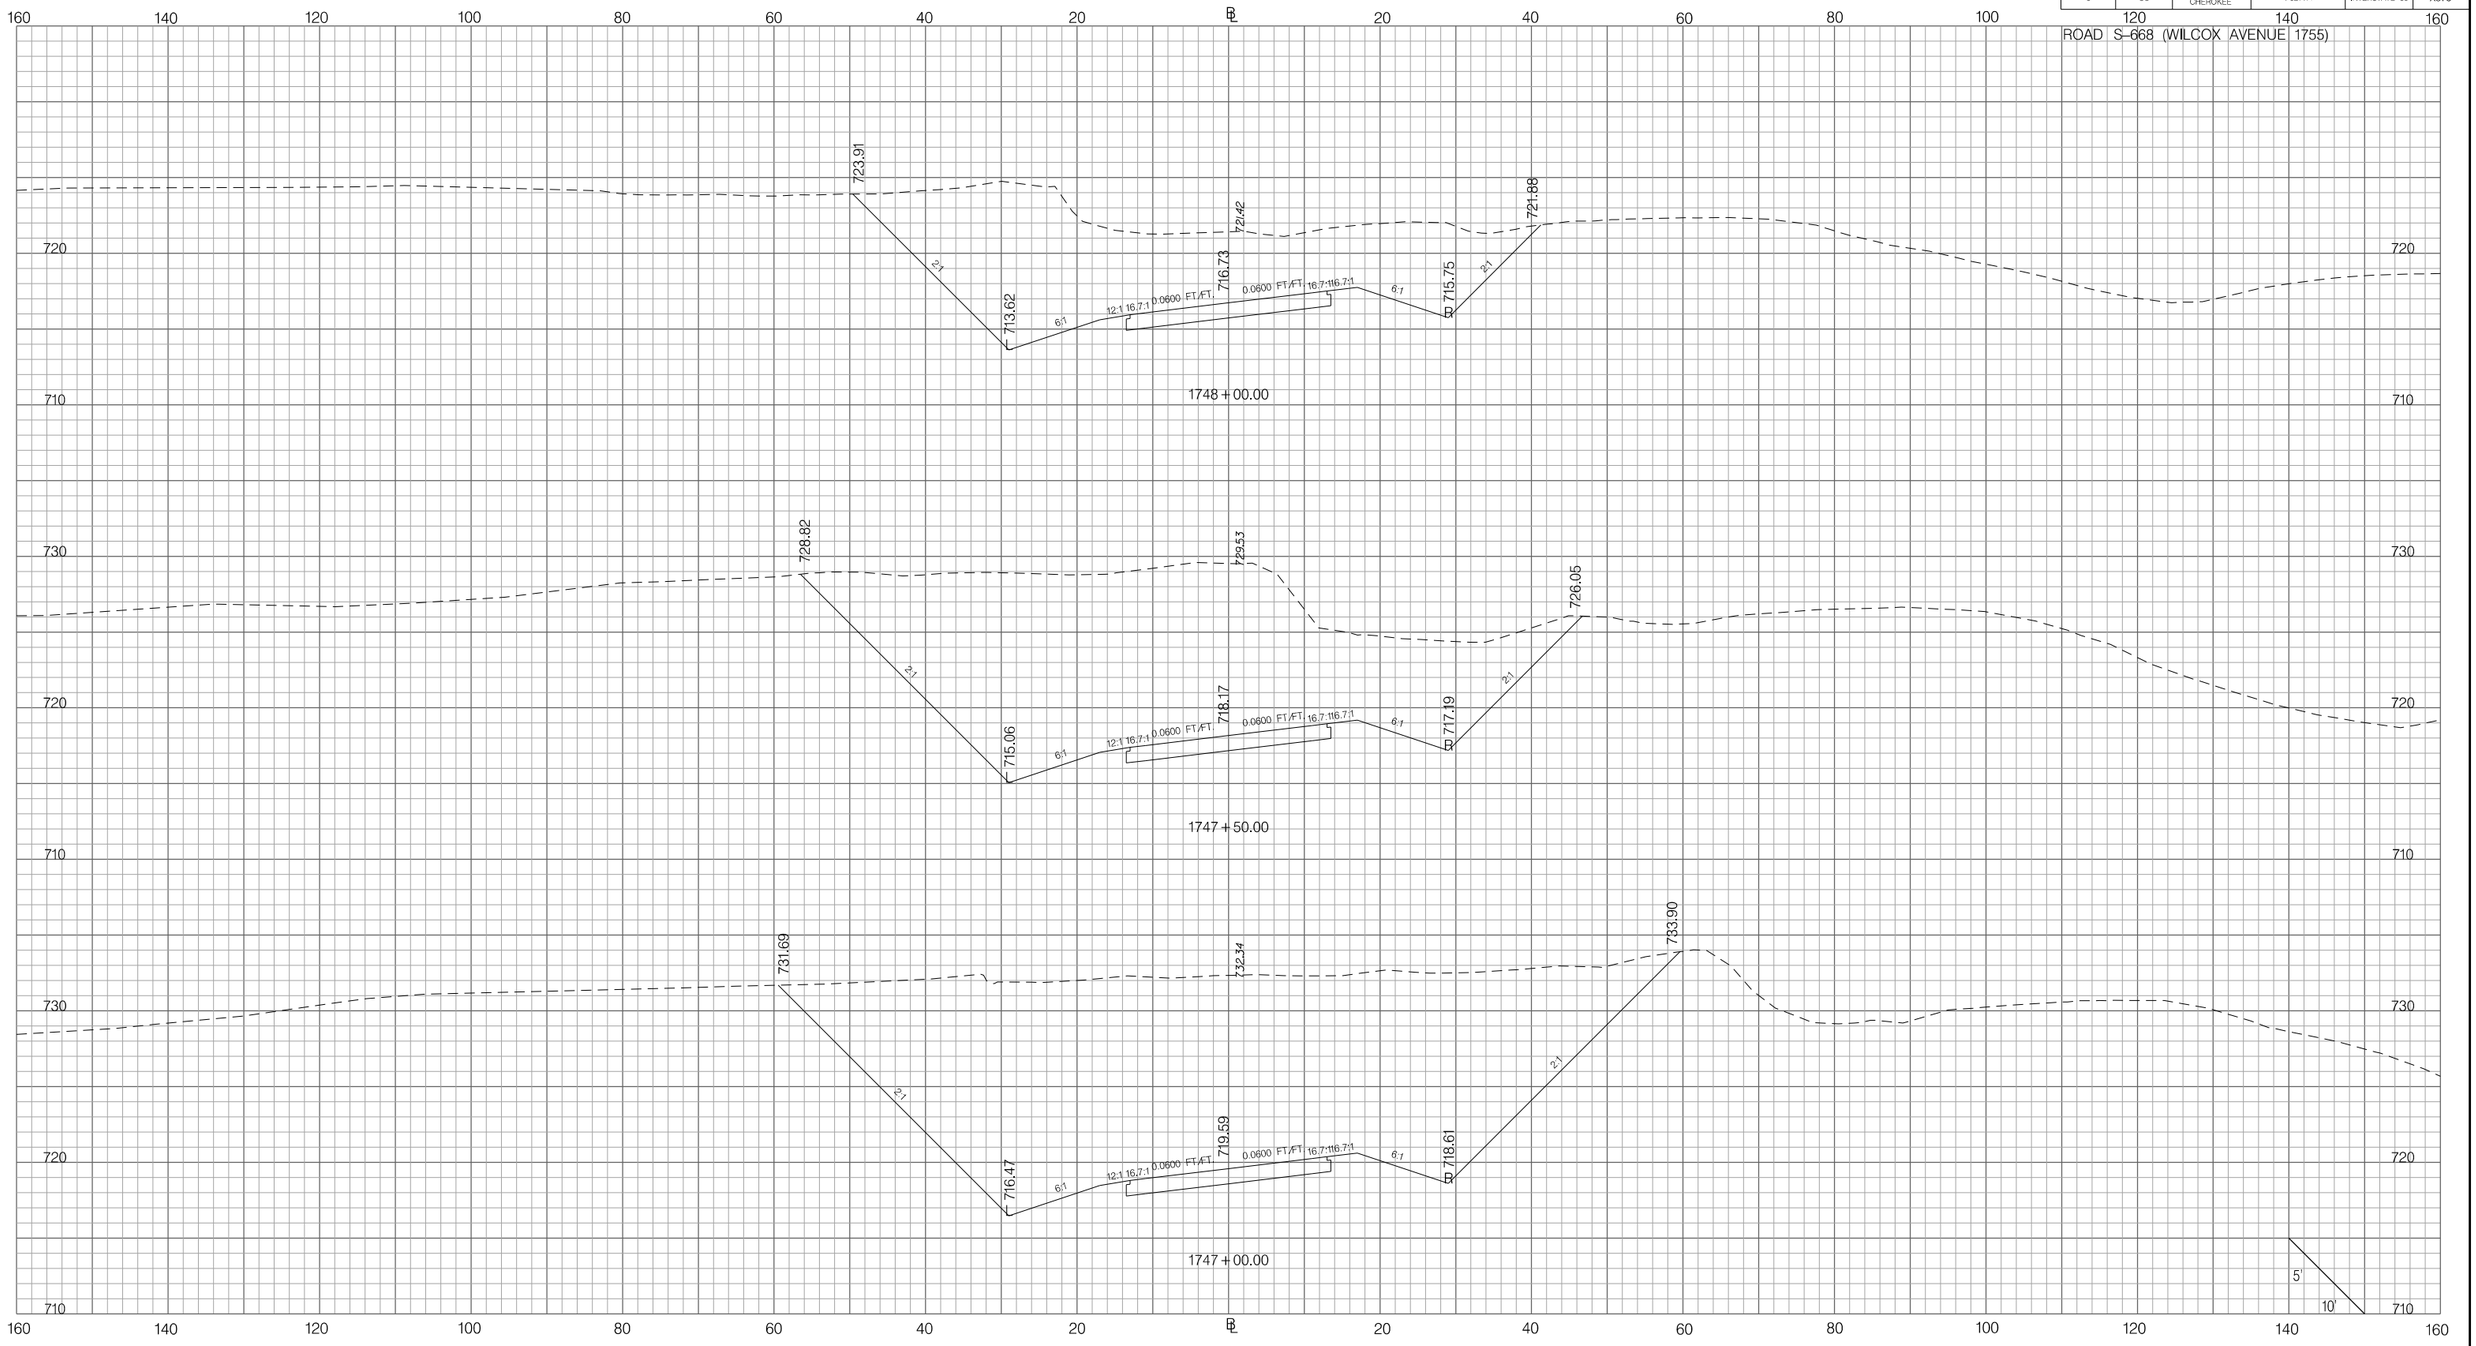

PRELIMINARY
NOT FOR CONSTRUCTION

SCALE: 1" =

REV. NO.	BY	DATE	DESCRIPTION OF REVISION
7			
6			
5			
4			
3			
2			
1			

SOUTH CAROLINA DEPARTMENT OF TRANSPORTATION
INTERSTATE 85

CROSS SECTION SHEET

INTERSTATE 85 MILE MARKER 90-97
SEGMENT C

Z:\Projects\14-60 I85 Widening Cherokee Co MM80-96\Dgn\CrossSections\CROSS SECTION SHEET FILES\PX_WILCOX1755.dgn
3/9/2016

FED. RD. DIV. NO.	STATE	COUNTY	PROJECT ID	ROAD / ROUTE NO.	SHEET NO.
3	SC	SPARTANBURG CHEROKEE	P027114	INTERSTATE 85	X376

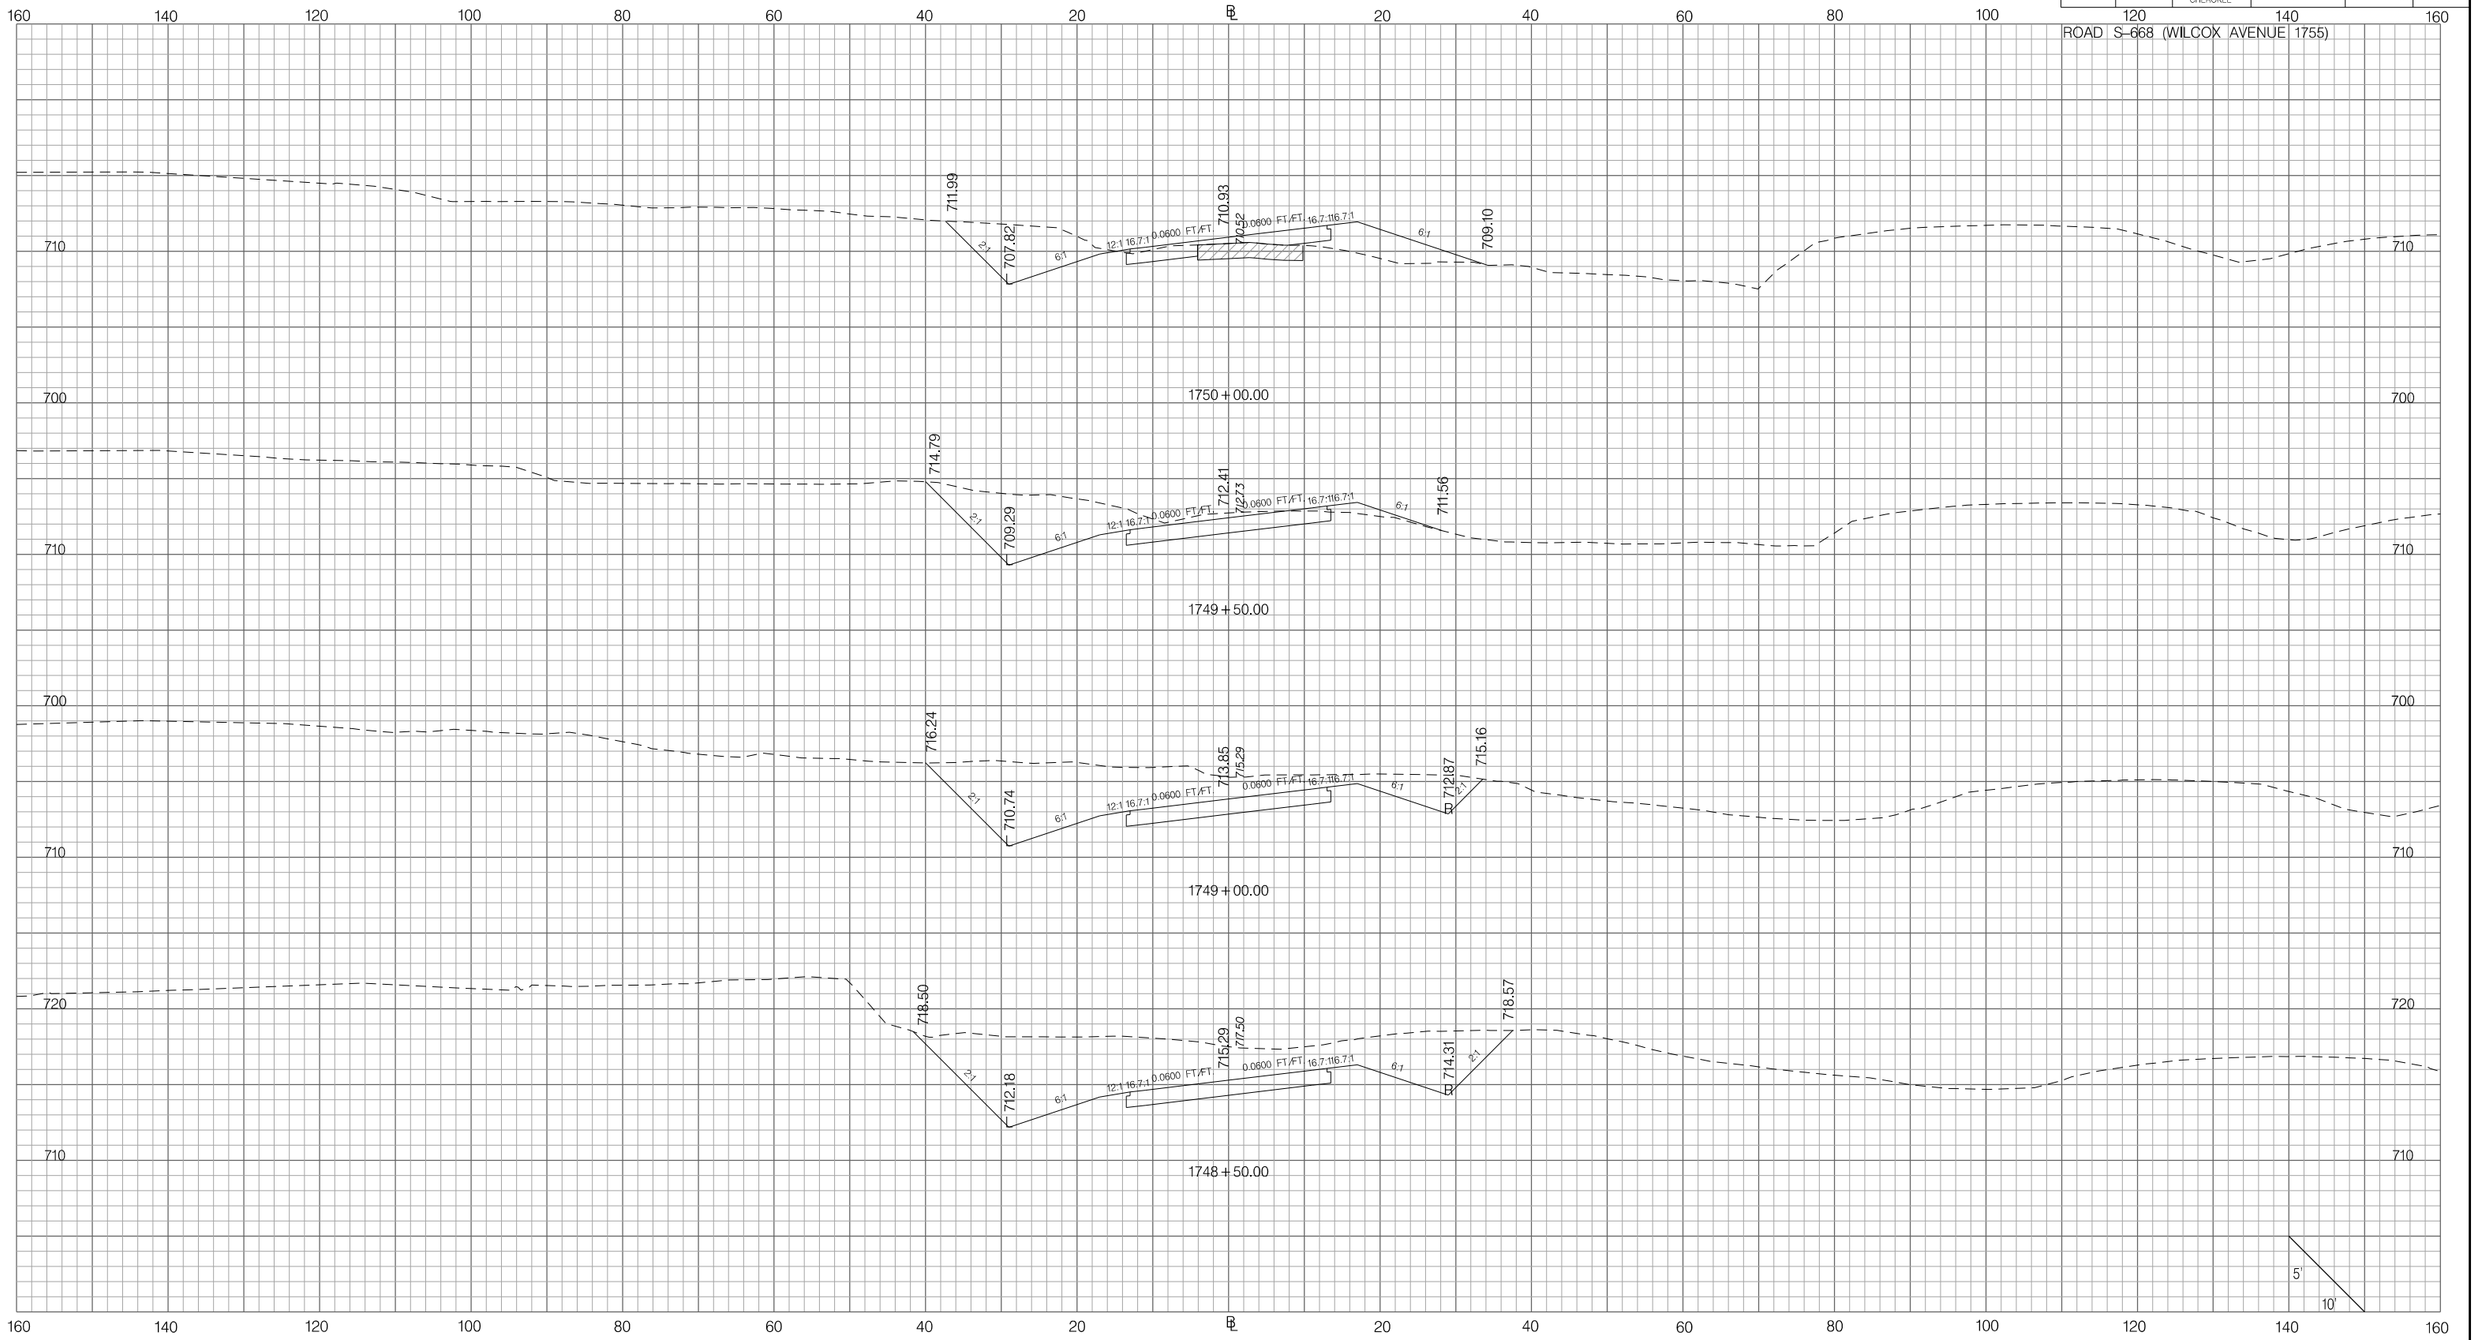

PRELIMINARY
NOT FOR CONSTRUCTION

SCALE: 1" =

REV. NO.	BY	DATE	DESCRIPTION OF REVISION
7			
6			
5			
4			
3			
2			
1			

SOUTH CAROLINA DEPARTMENT OF TRANSPORTATION
INTERSTATE 85

CROSS SECTION SHEET

INTERSTATE 85 MILE MARKER 90-97
SEGMENT C

Z:\Projects\14-60 I85 Widening Cherokee Co MM80-96\Dgn\CrossSections\CROSS SECTION SHEET FILES\PX_WILCOX1755.dgn
3/9/2016

FED. RD. DIV. NO.	STATE	COUNTY	PROJECT ID	ROAD / ROUTE NO.	SHEET NO.
3	SC	SPARTANBURG CHEROKEE	P027114	INTERSTATE 85	X377

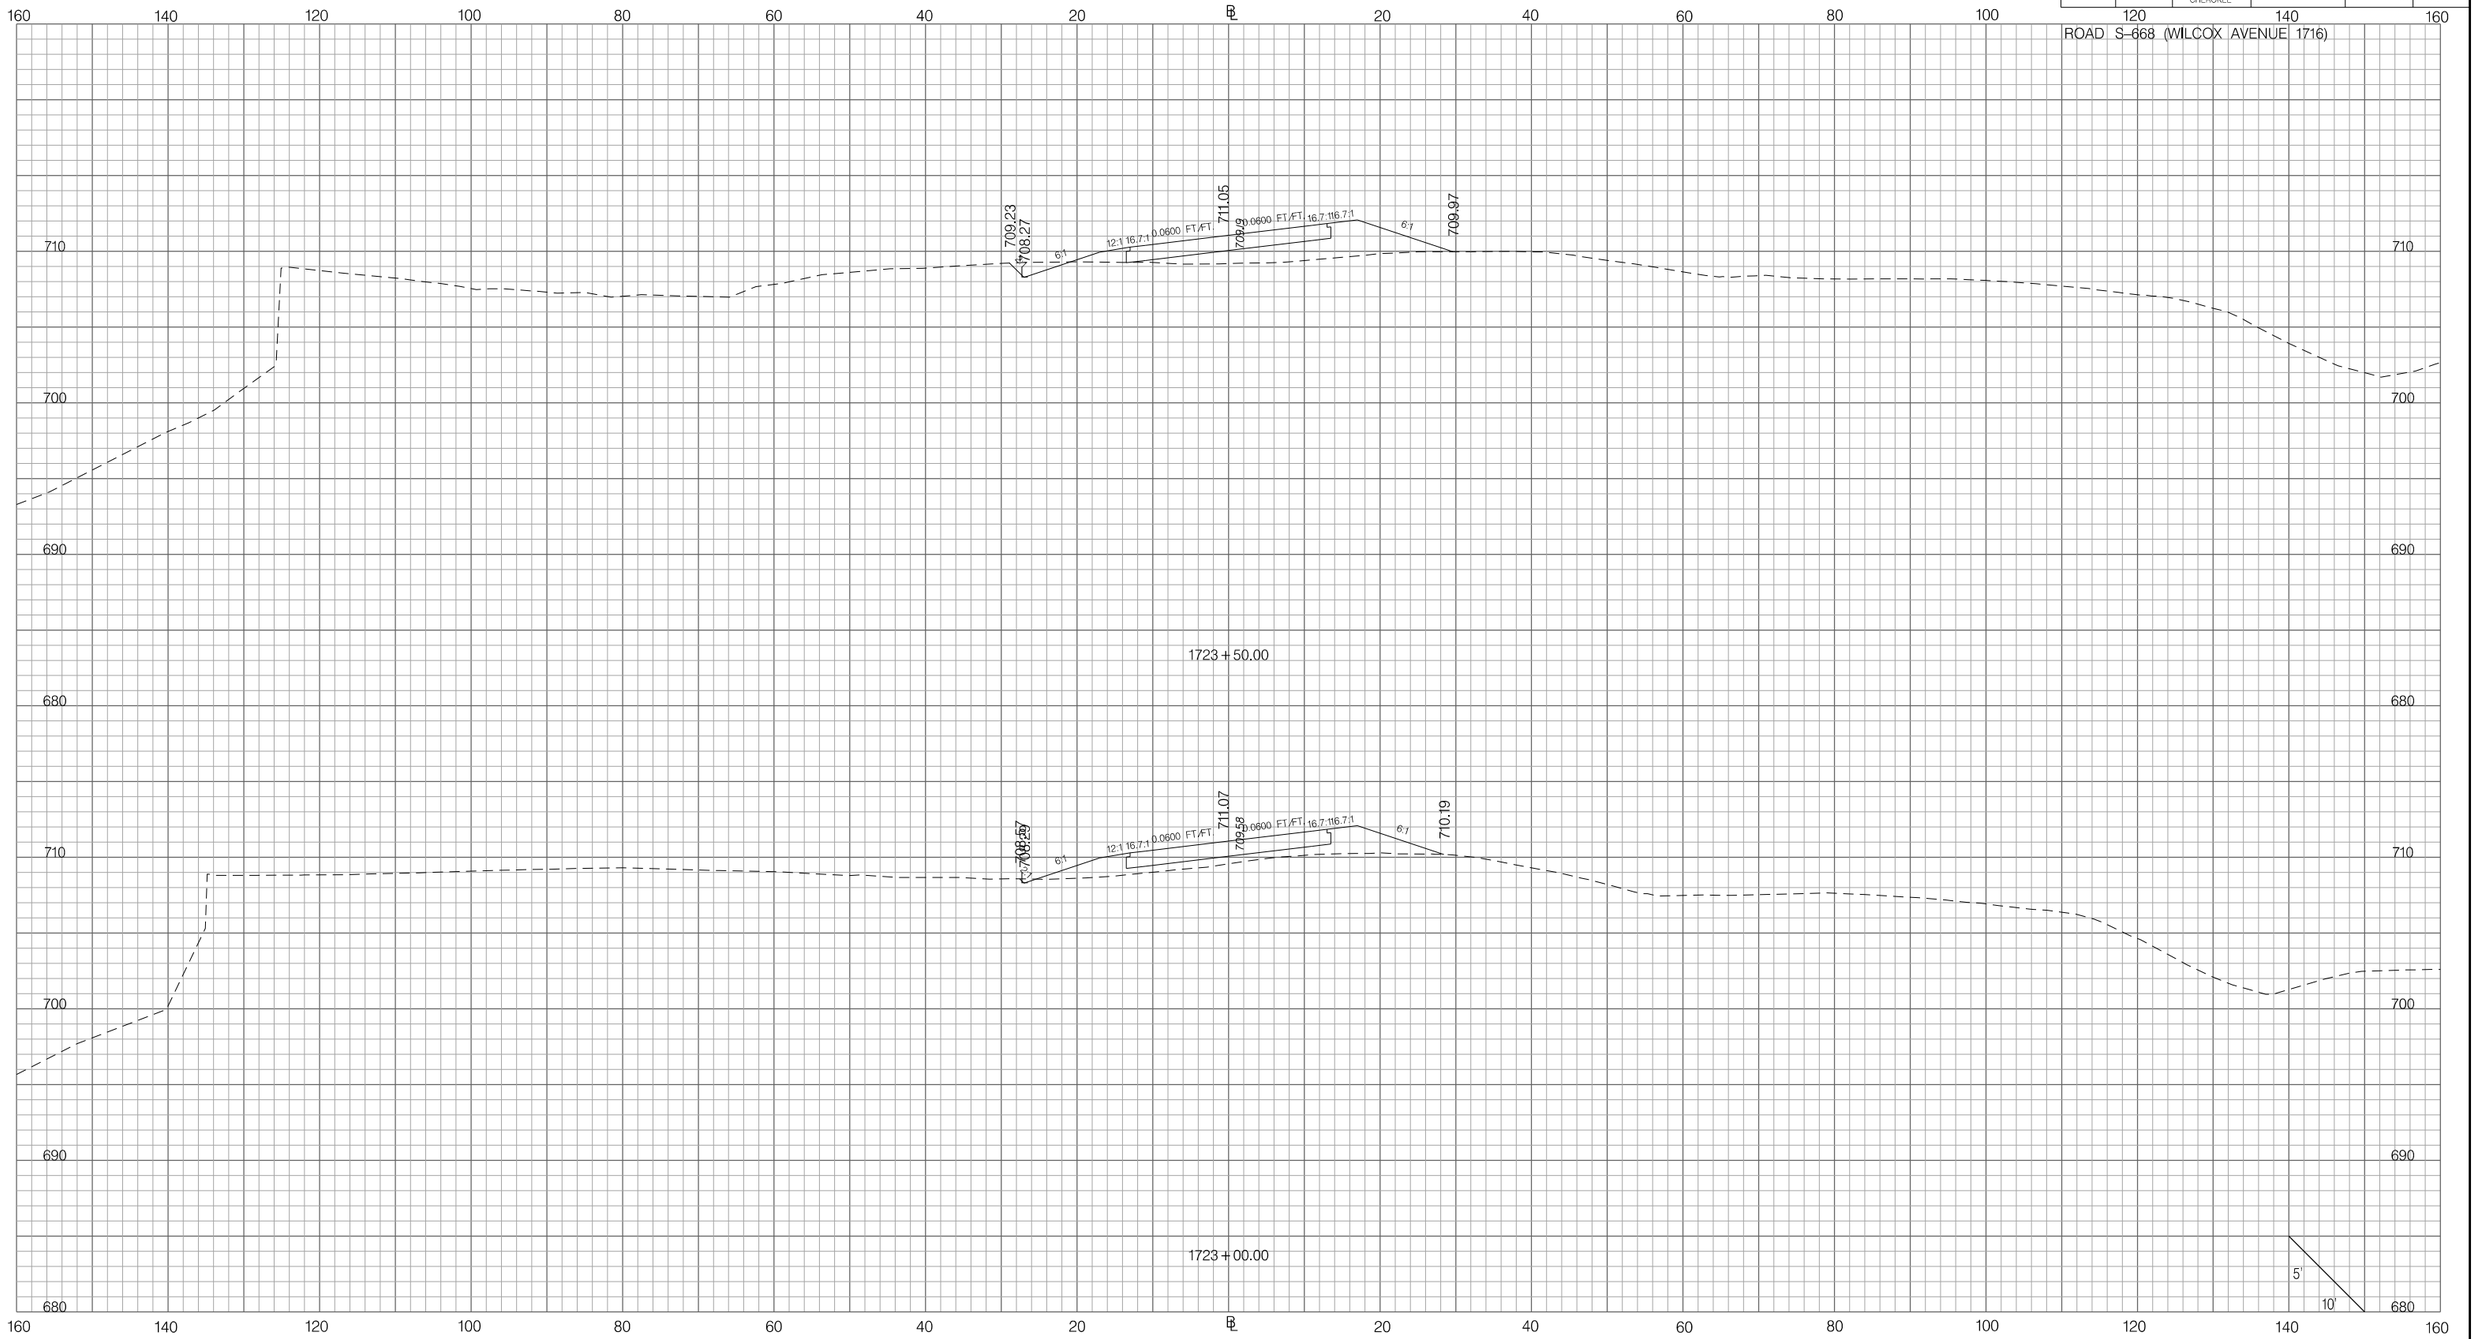

Z:\Projects\14-60 I85 Widening Cherokee Co MM80-96\Dgn\CrossSections\CROSS SECTION SHEET FILES\PX_WILCOX1716.dgn
3/9/2016

PRELIMINARY
NOT FOR CONSTRUCTION

SCALE: 1" =

REV.NO.	BY	DATE	DESCRIPTION OF REVISION
7			
6			
5			
4			
3			
2			
1			

SOUTH CAROLINA DEPARTMENT OF TRANSPORTATION
INTERSTATE 85

CROSS SECTION SHEET

INTERSTATE 85 MILE MARKER 90–97
SEGMENT C

FED. RD. DIV. NO.	STATE	COUNTY	PROJECT ID	ROAD / ROUTE NO.	SHEET NO.
3	SC	SPARTANBURG CHEROKEE	P027114	INTERSTATE 85	X378

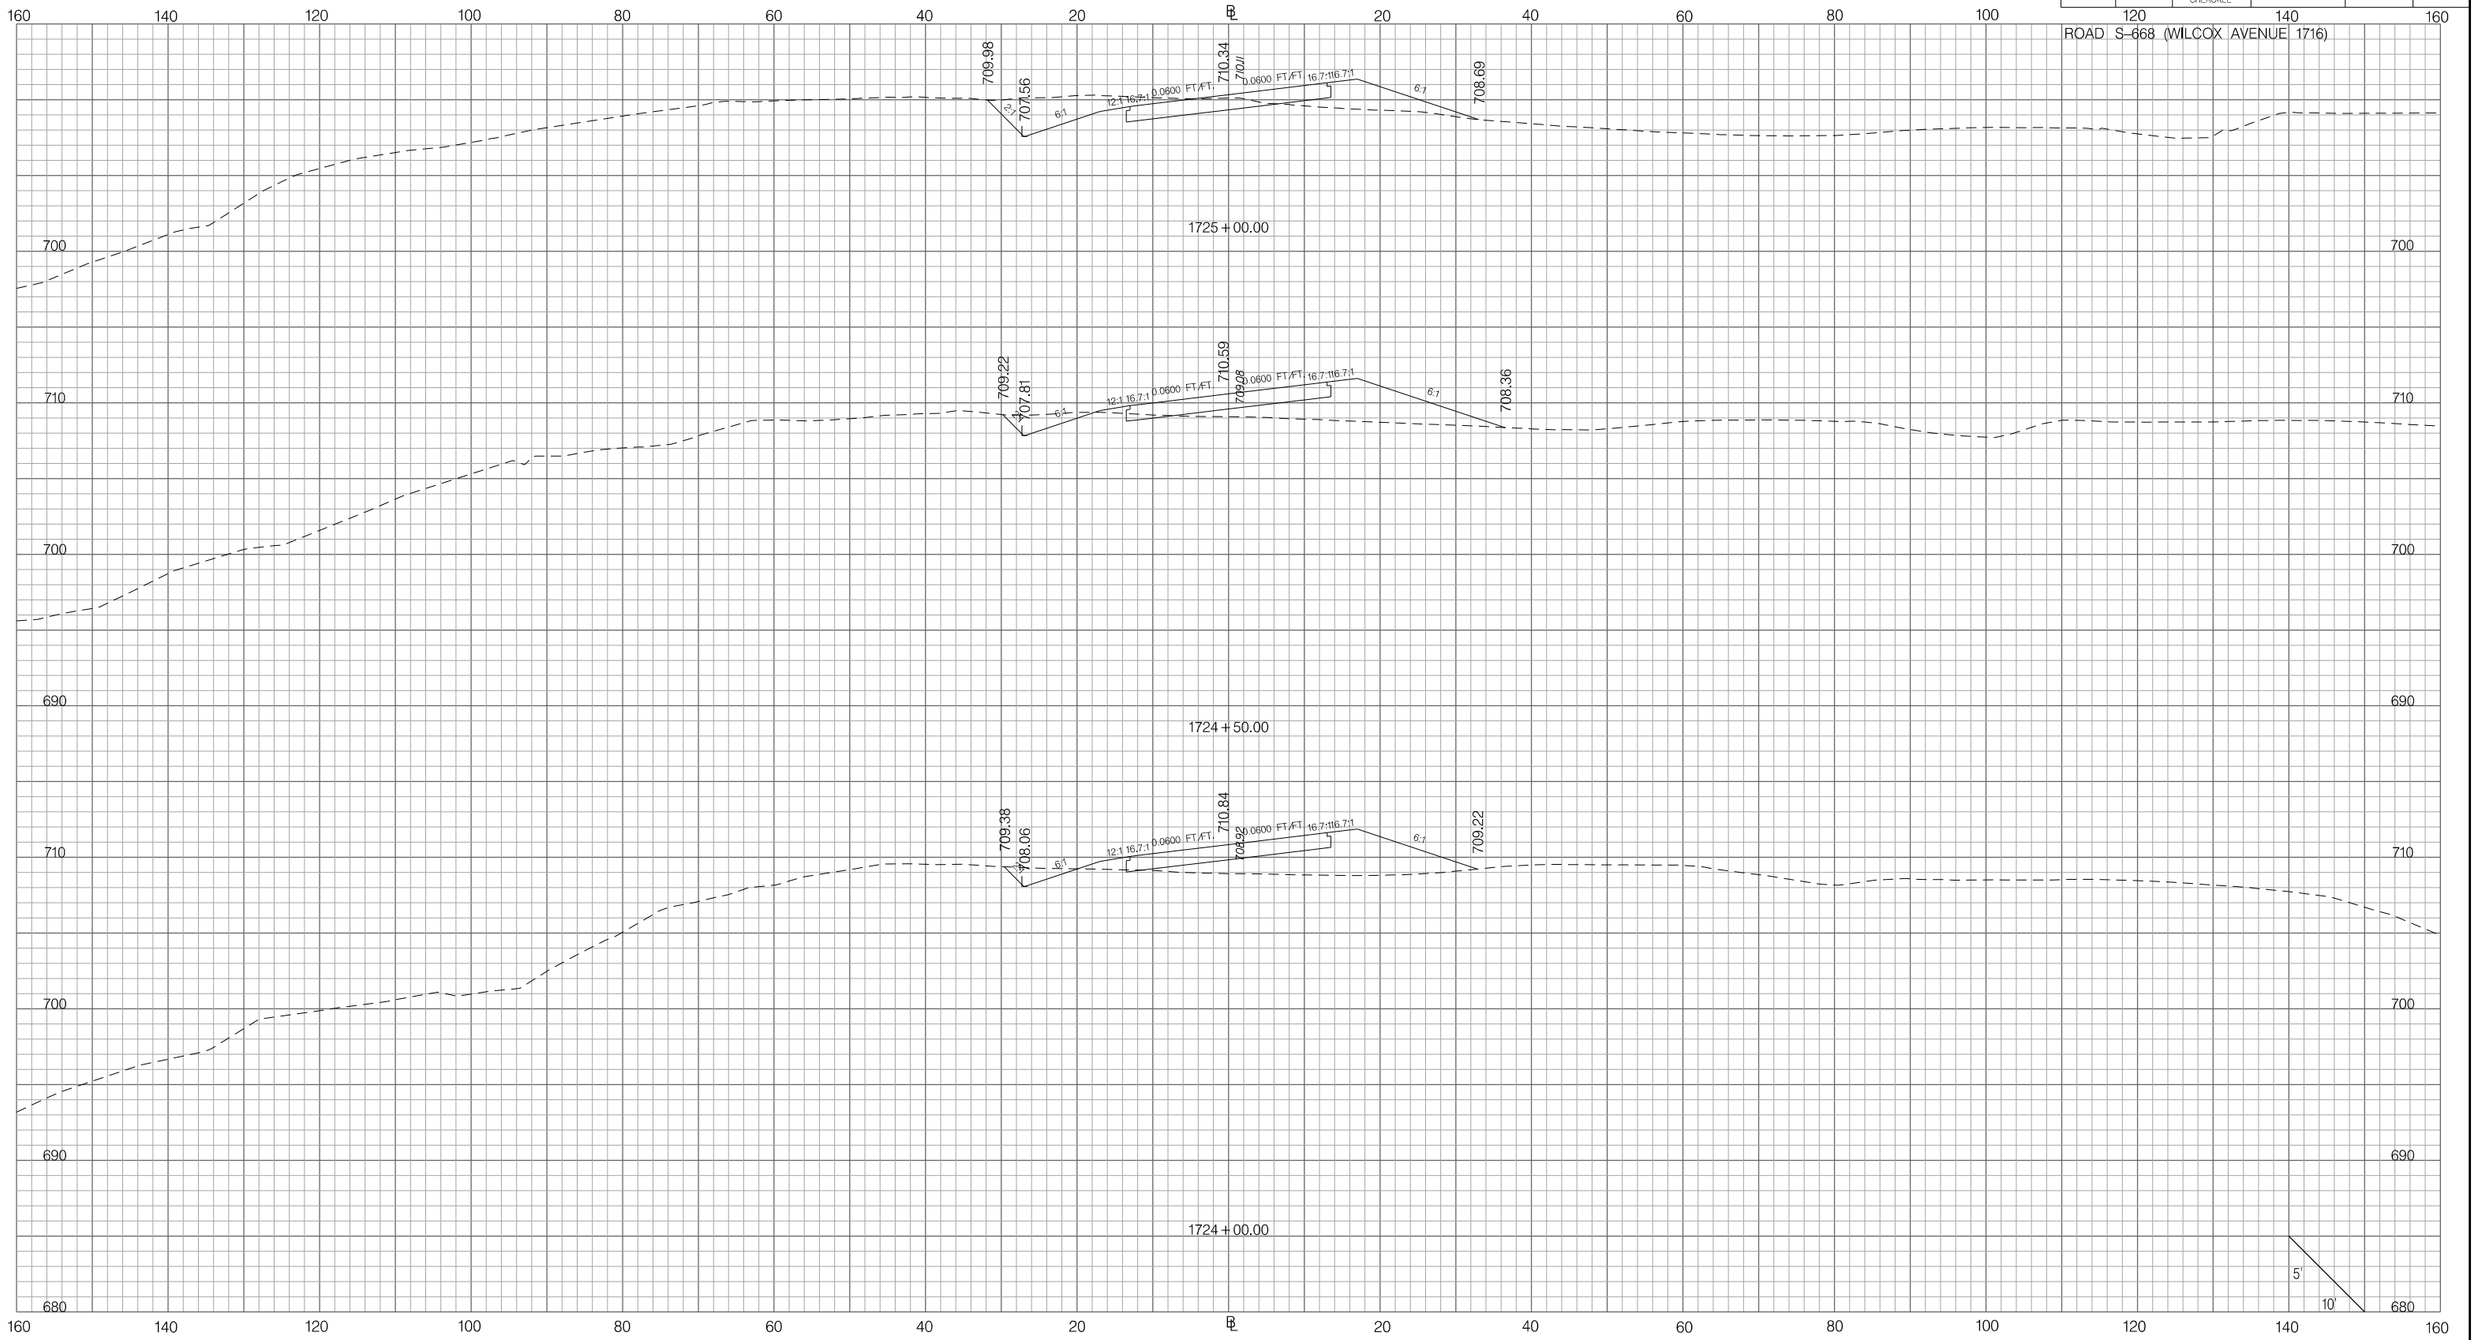

PRELIMINARY
NOT FOR CONSTRUCTION

SCALE: 1" =

REV. NO.	BY	DATE	DESCRIPTION OF REVISION
7			
6			
5			
4			
3			
2			
1			

SOUTH CAROLINA DEPARTMENT OF TRANSPORTATION
INTERSTATE 85

CROSS SECTION SHEET

INTERSTATE 85 MILE MARKER 90–97
SEGMENT C

Z:\Projects\14-60 I85 Widening Cherokee Co MM80-96\Dgn\CrossSections\CROSS SECTION SHEET FILES\PX_WILCOX1716.dgn
3/9/2016

FED. RD. DIV. NO.	STATE	COUNTY	PROJECT ID	ROAD / ROUTE NO.	SHEET NO.
3	SC	SPARTANBURG CHEROKEE	P027114	INTERSTATE 85	X379

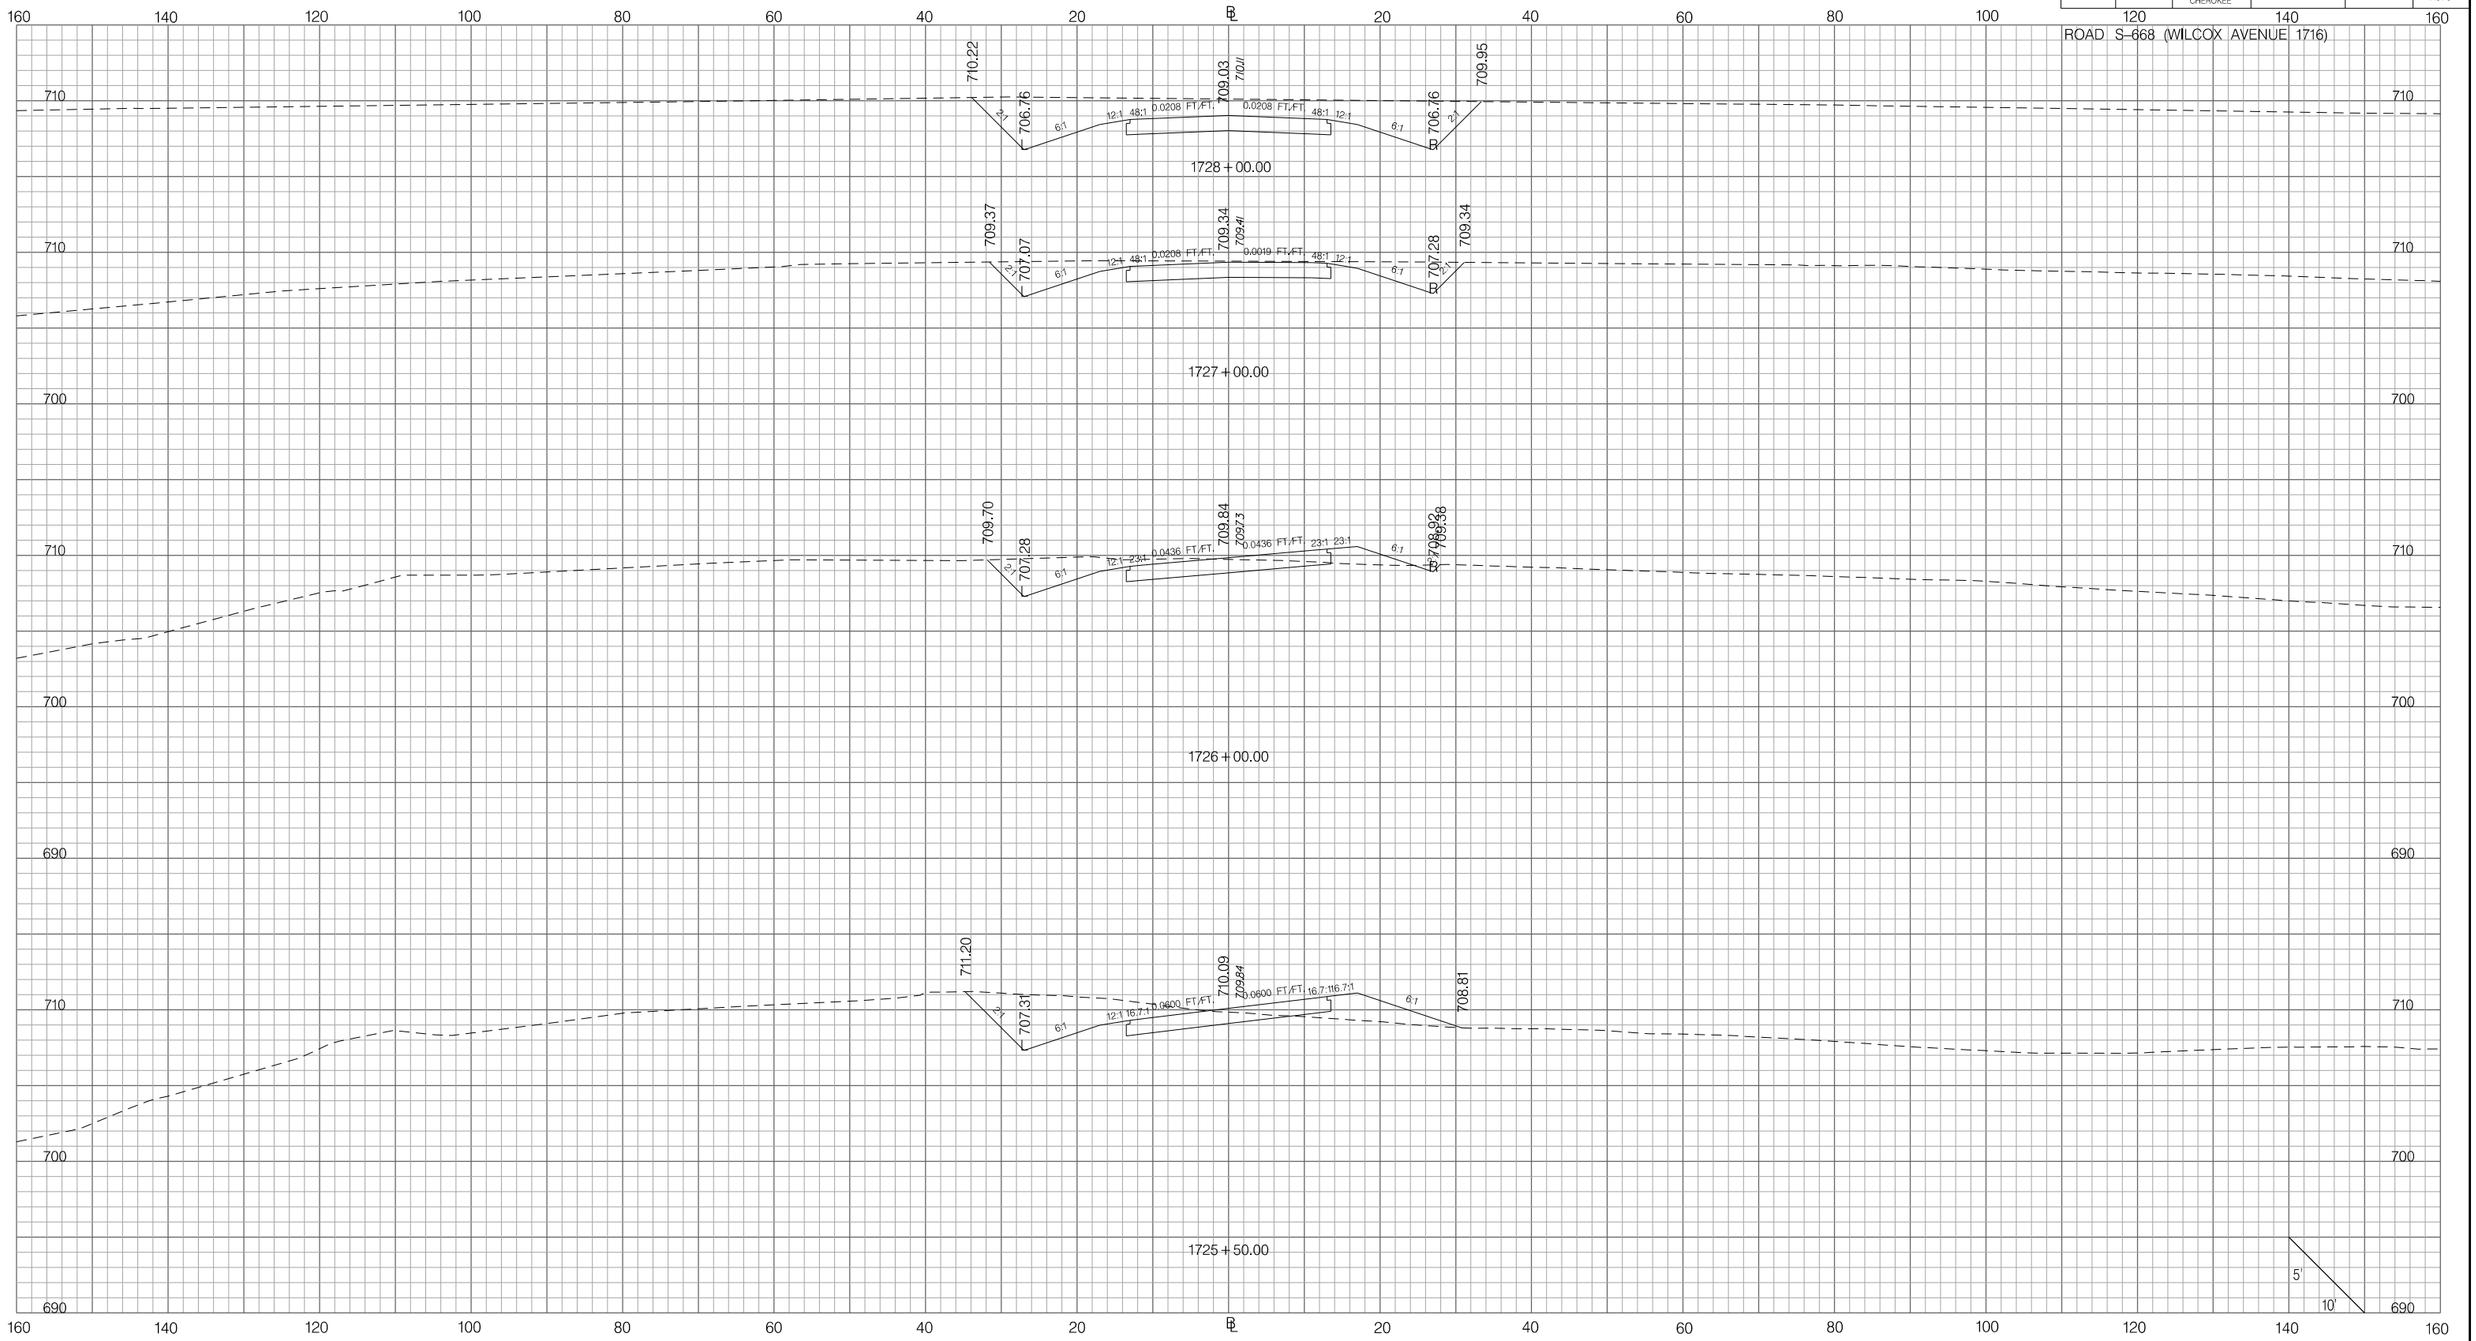

Z:\Projects\14-60 I85 Widening Cherokee Co MM80-96\Dgn\CrossSections\CROSS SECTION SHEET FILES\PX_WILCOX1716.dgn
3/9/2016

PRELIMINARY
NOT FOR CONSTRUCTION

SCALE: 1" =

REV.NO.	BY	DATE	DESCRIPTION OF REVISION
7			
6			
5			
4			
3			
2			
1			

SOUTH CAROLINA DEPARTMENT OF TRANSPORTATION
INTERSTATE 85

CROSS SECTION SHEET

INTERSTATE 85 MILE MARKER 90-97
SEGMENT C

FED. RD. DIV. NO.	STATE	COUNTY	PROJECT ID	ROAD / ROUTE NO.	SHEET NO.
3	SC	SPARTANBURG CHEROKEE	P027114	INTERSTATE 85	X380

ROAD S-668 (WILCOX AVENUE 1716)

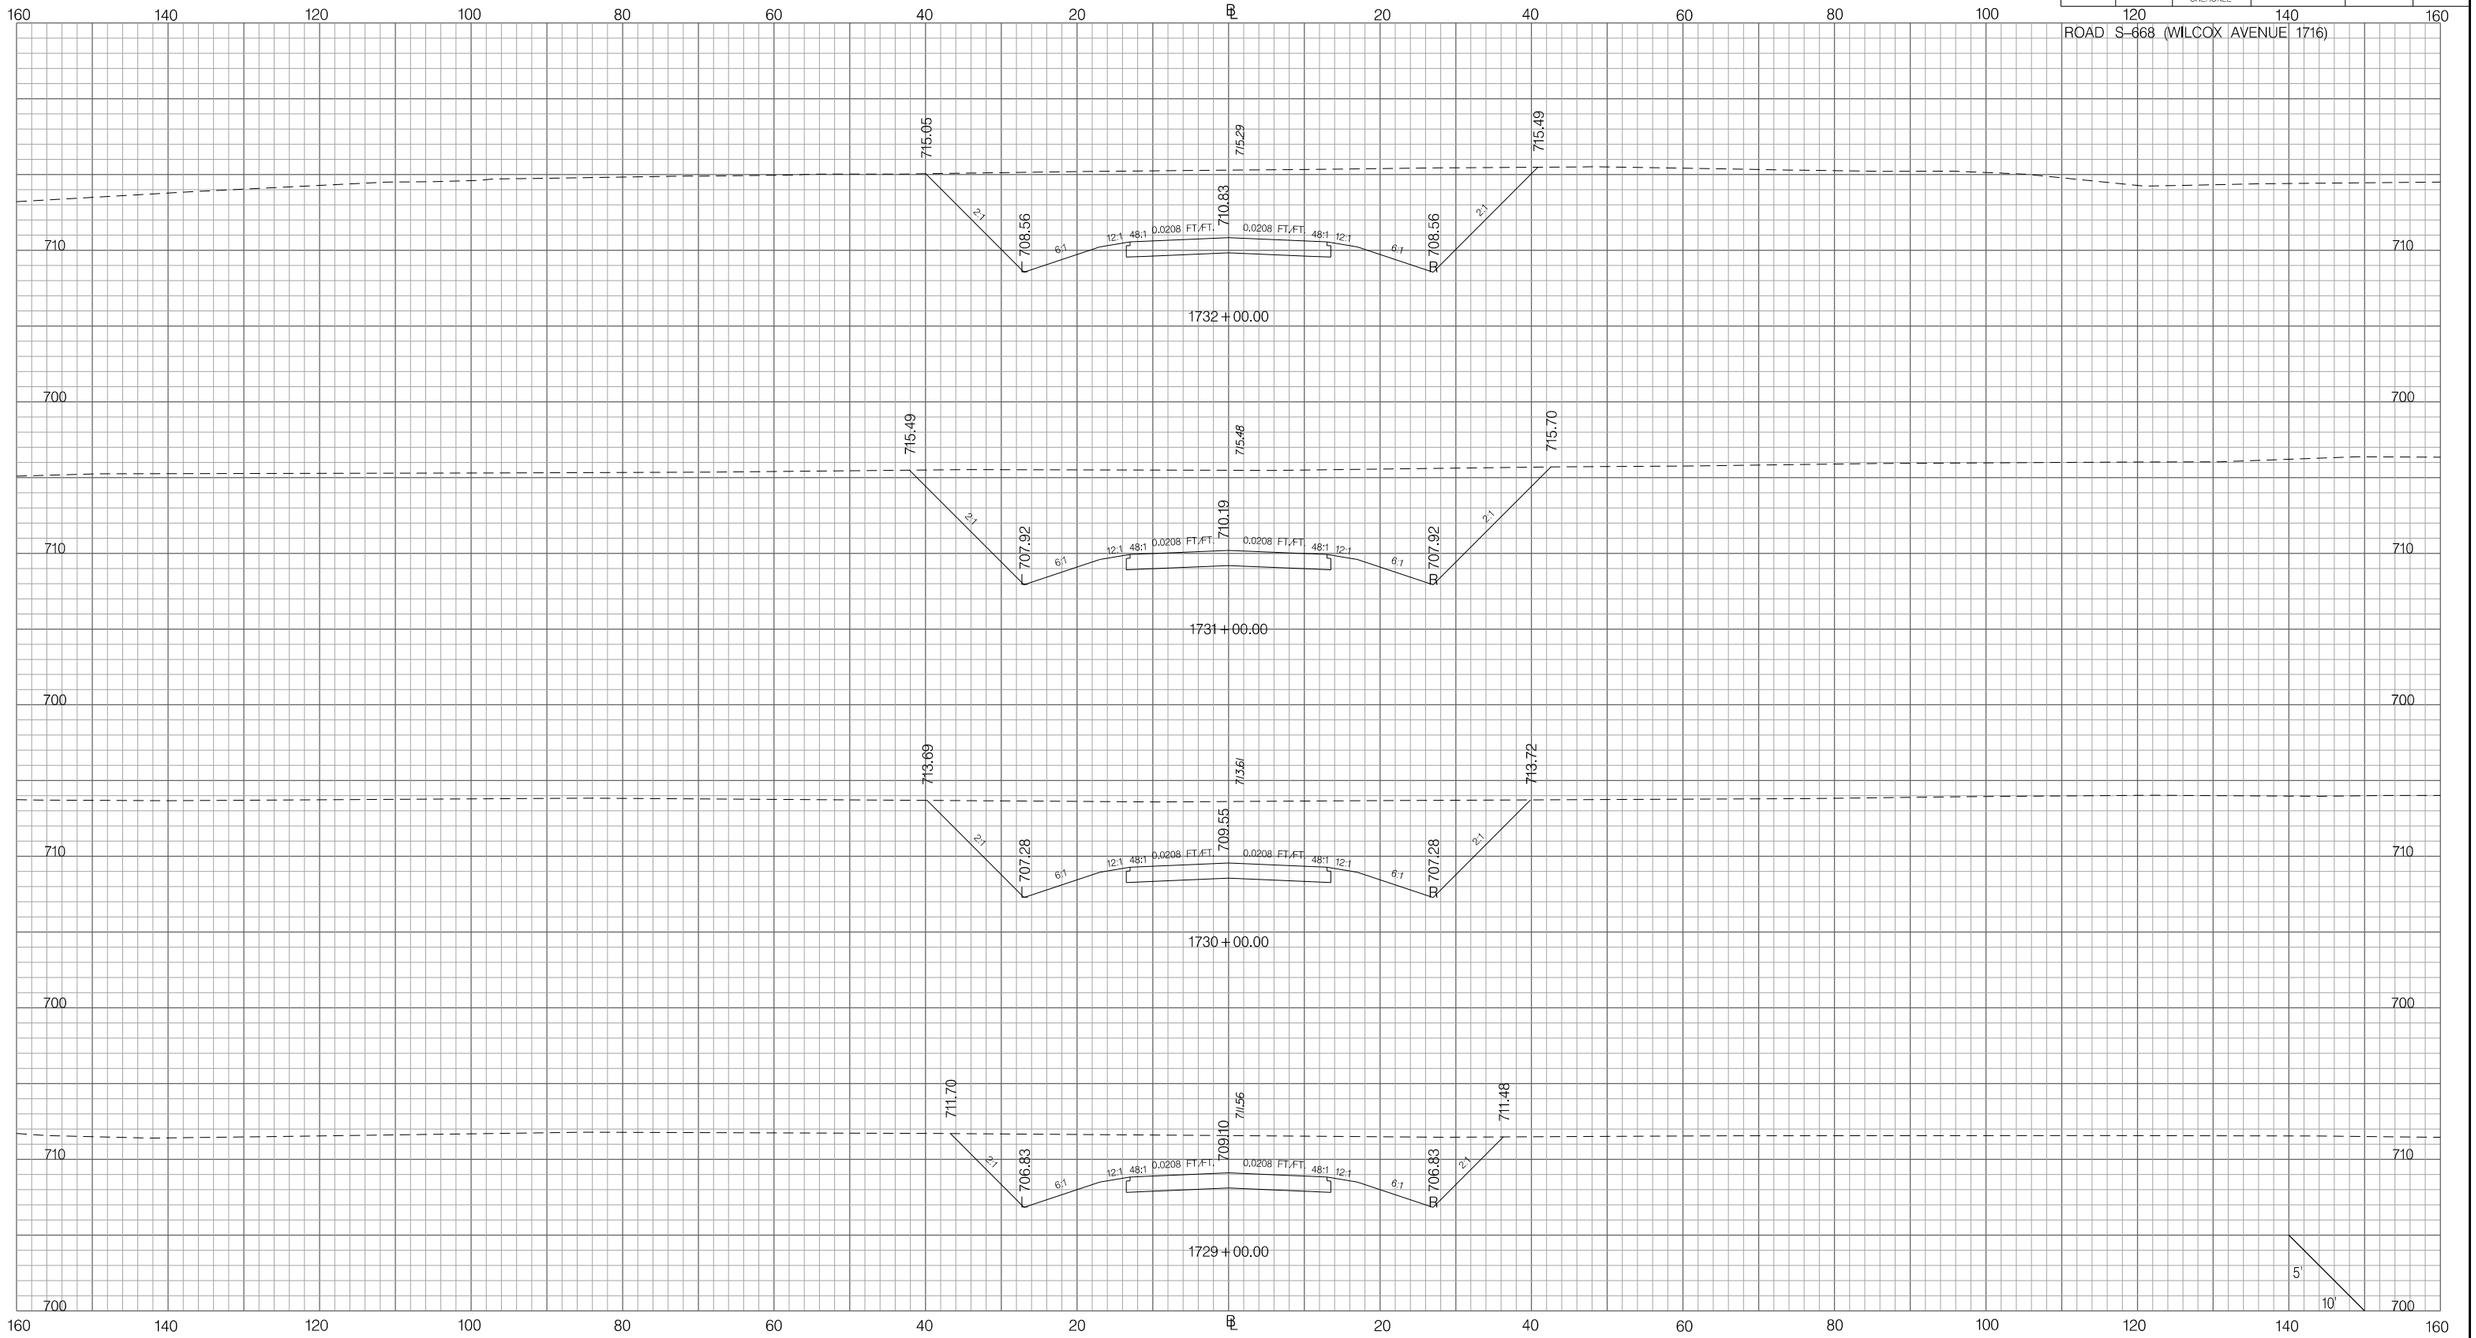

PRELIMINARY
NOT FOR CONSTRUCTION

SCALE: 1" =

REV. NO.	BY	DATE	DESCRIPTION OF REVISION
7			
6			
5			
4			
3			
2			
1			

SOUTH CAROLINA DEPARTMENT OF TRANSPORTATION
INTERSTATE 85

CROSS SECTION SHEET

INTERSTATE 85 MILE MARKER 90–97
SEGMENT C

Z:\Projects\14-60 I85 Widening Cherokee Co MM80-96\Dgn\CrossSections\CROSS SECTION SHEET FILES\PX_WILCOX1716.dgn
3/9/2016

FED. RD. DIV. NO.	STATE	COUNTY	PROJECT ID	ROAD / ROUTE NO.	SHEET NO.
3	SC	SPARTANBURG CHEROKEE	P027114	INTERSTATE 85	X381

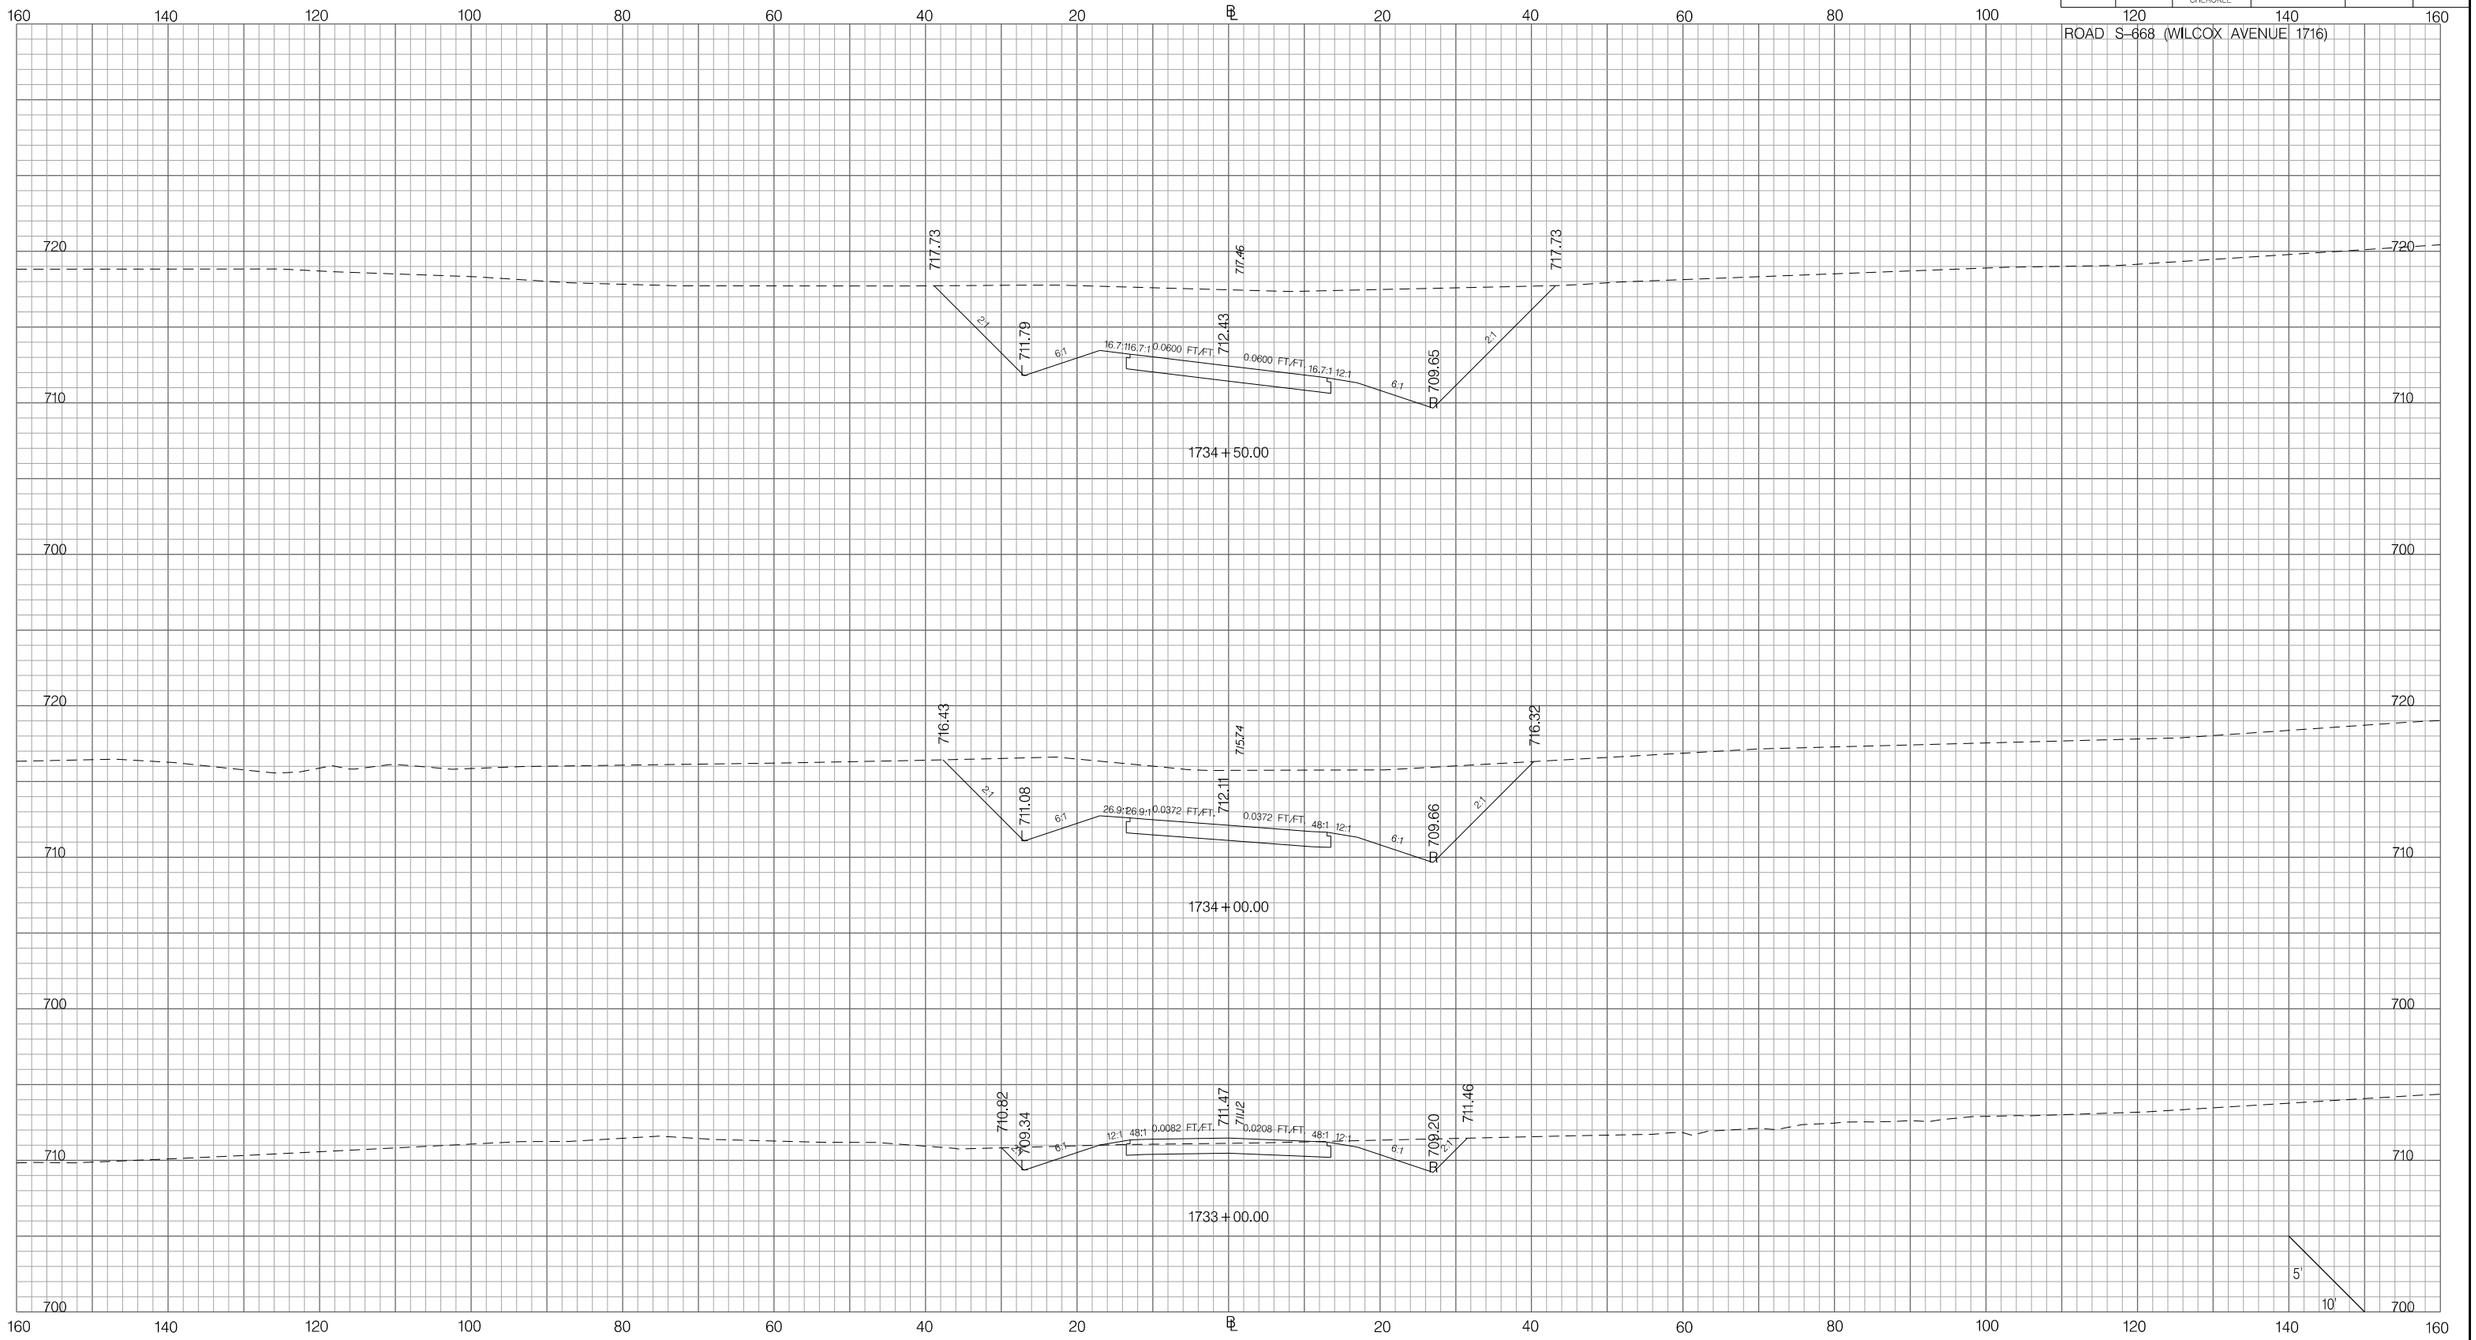

PRELIMINARY
NOT FOR CONSTRUCTION

SCALE: 1" =

REV. NO.	BY	DATE	DESCRIPTION OF REVISION
7			
6			
5			
4			
3			
2			
1			

SOUTH CAROLINA DEPARTMENT OF TRANSPORTATION
INTERSTATE 85

CROSS SECTION SHEET

INTERSTATE 85 MILE MARKER 90–97
SEGMENT C

Z:\Projects\14-60 I85 Widening Cherokee Co MM80-96\Dgn\CrossSections\CROSS SECTION SHEET FILES\PX_WILCOX1716.dgn
3/9/2016

FED. RD. DIV. NO.	STATE	COUNTY	PROJECT ID	ROAD / ROUTE NO.	SHEET NO.
3	SC	SPARTANBURG CHEROKEE	P027114	INTERSTATE 85	X382

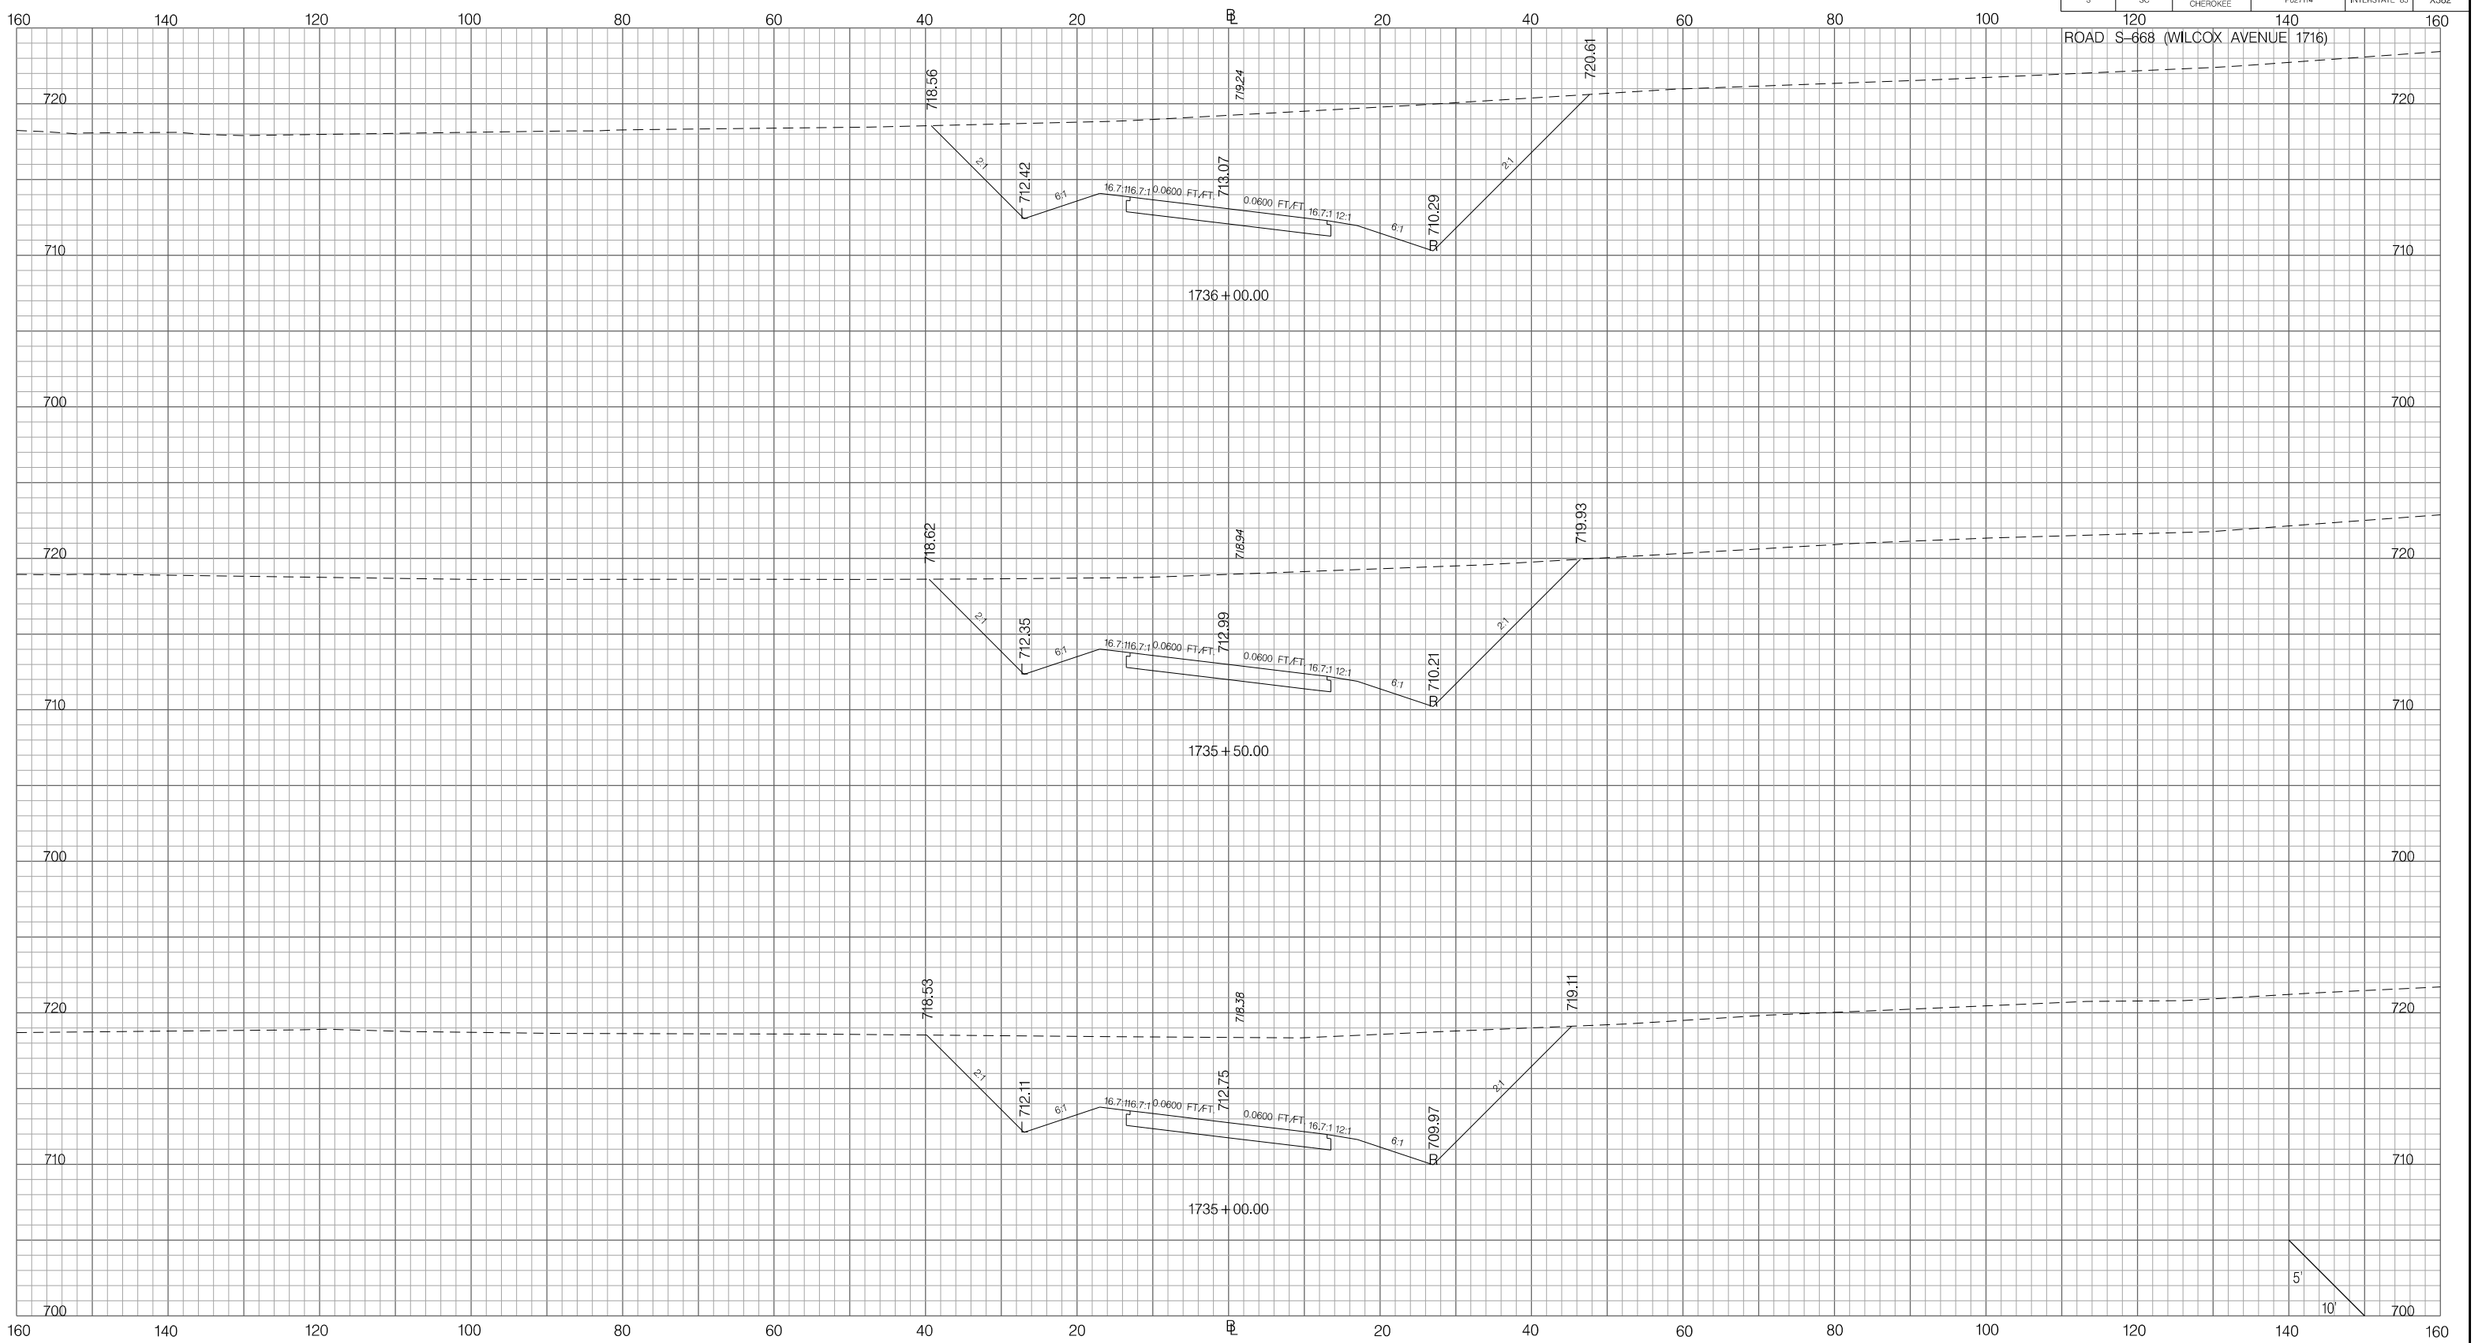

PRELIMINARY
NOT FOR CONSTRUCTION

SCALE: 1" =

REV. NO.	BY	DATE	DESCRIPTION OF REVISION
7			
6			
5			
4			
3			
2			
1			

SOUTH CAROLINA DEPARTMENT OF TRANSPORTATION
INTERSTATE 85

CROSS SECTION SHEET

INTERSTATE 85 MILE MARKER 90–97
SEGMENT C

Z:\Projects\14-60 I85 Widening Cherokee Co MM80-96\Dgn\Crosssections\CROSS SECTION SHEET FILES\PX_WILCOX1716.dgn
3/9/2016

FED. RD. DIV. NO.	STATE	COUNTY	PROJECT ID	ROAD / ROUTE NO.	SHEET NO.
3	SC	SPARTANBURG CHEROKEE	P027114	INTERSTATE 85	X383

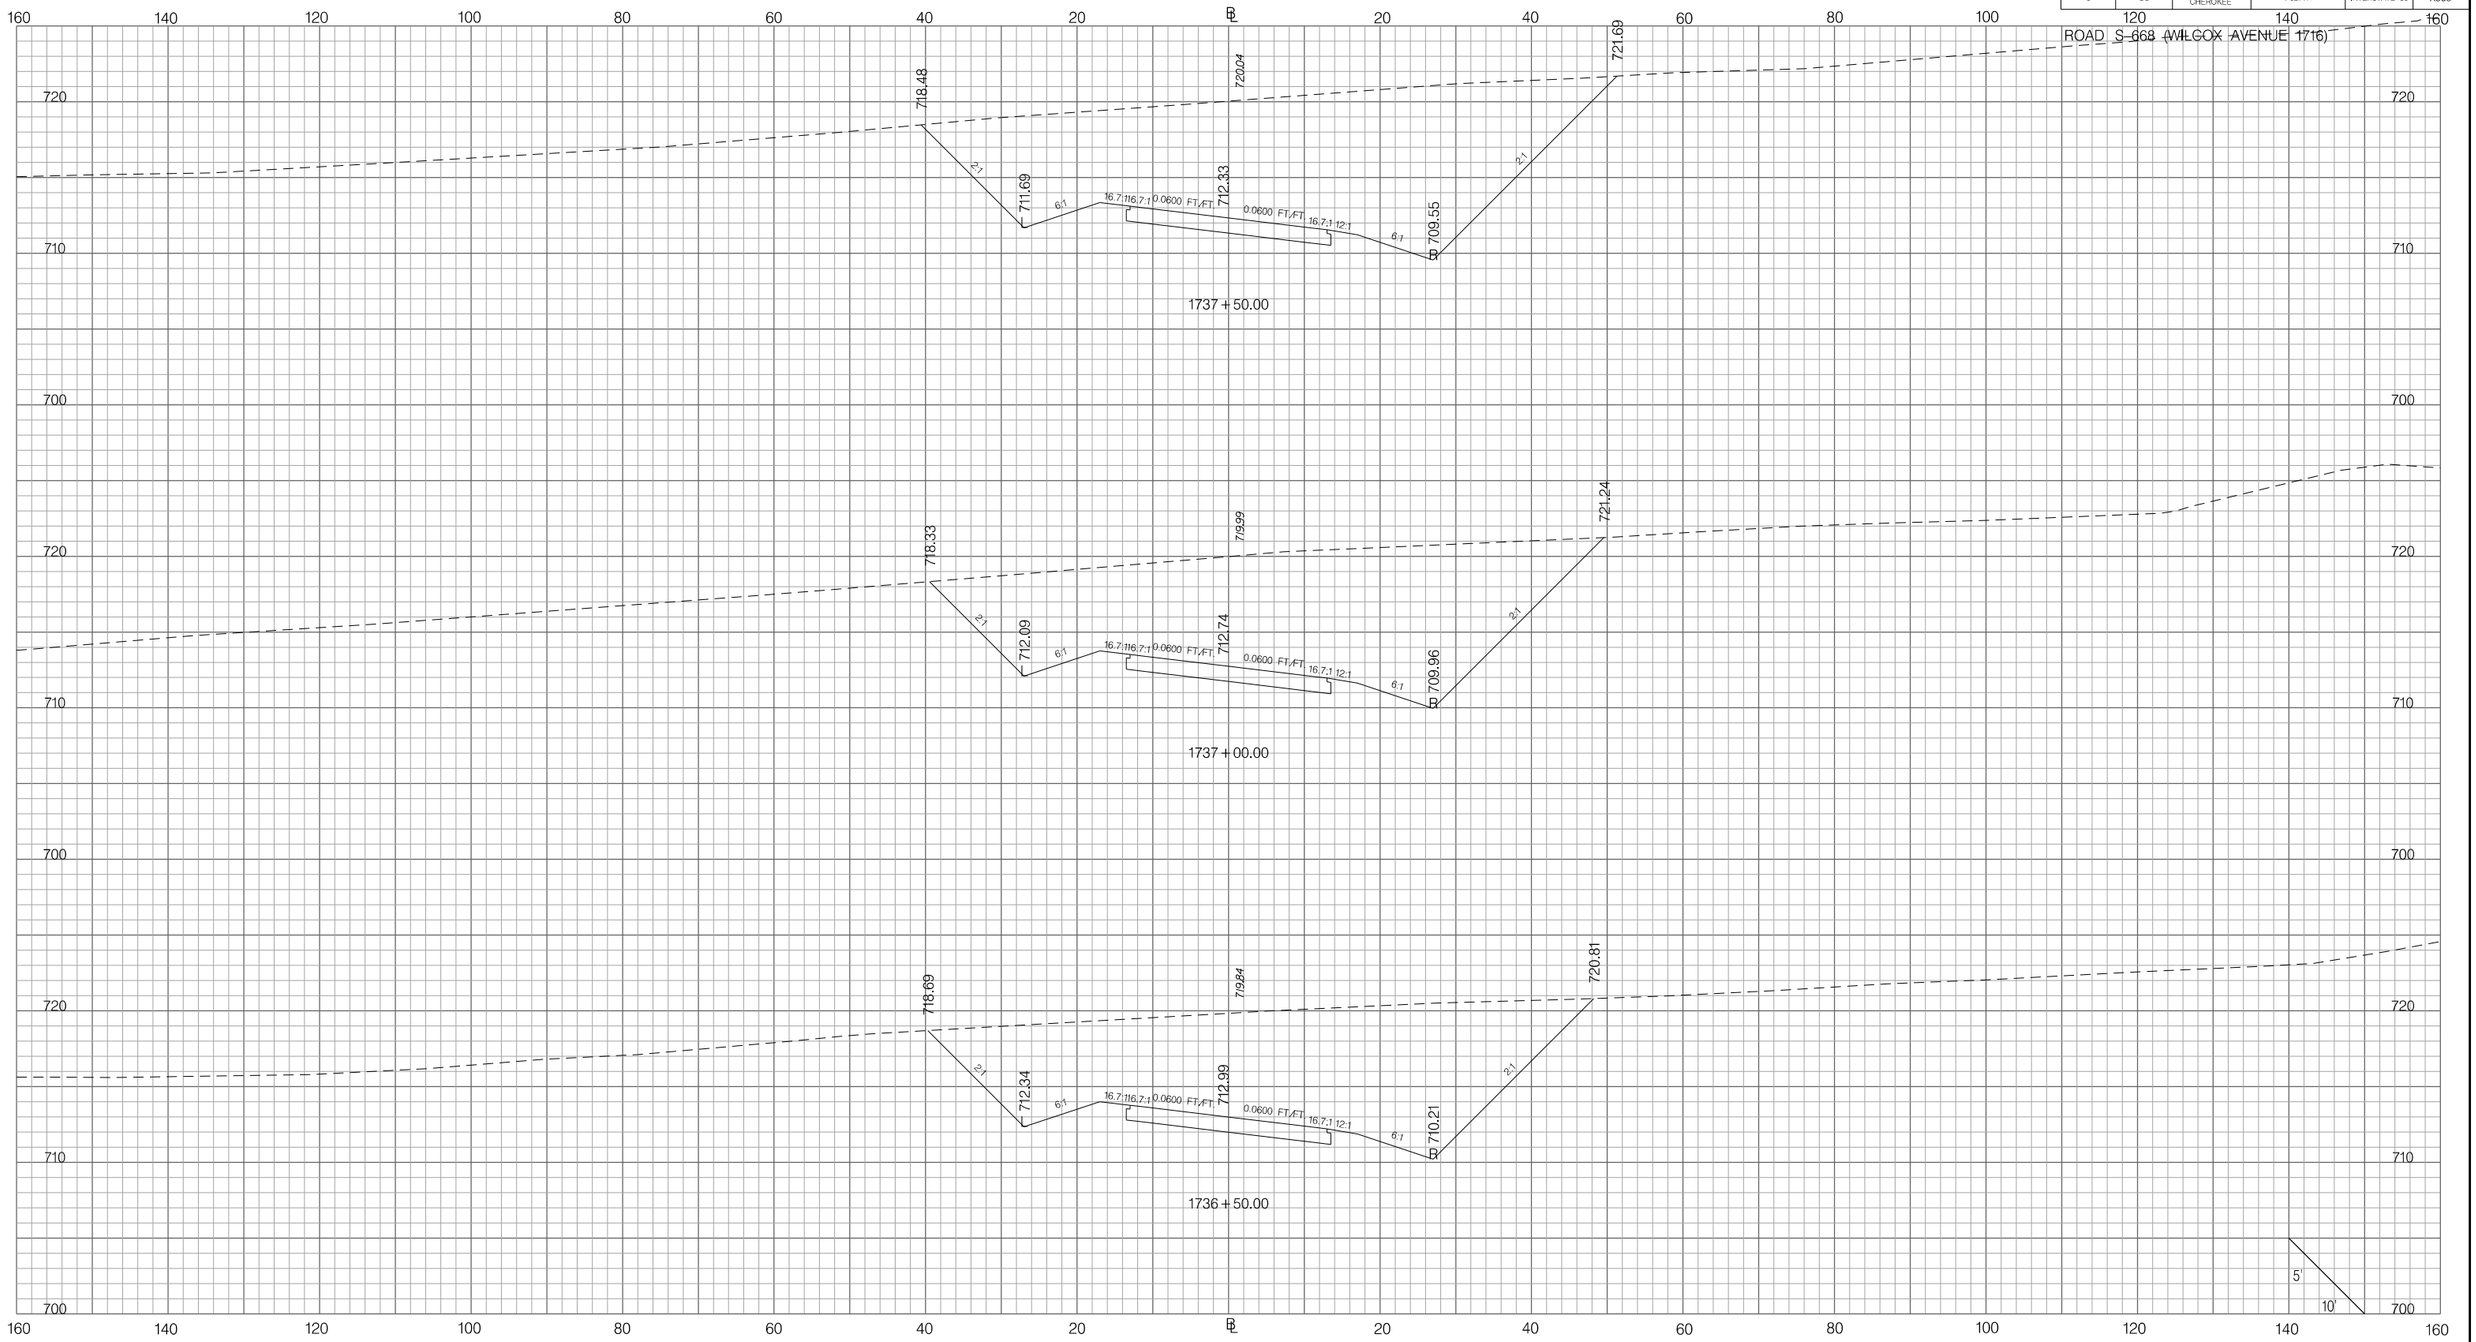

PRELIMINARY
NOT FOR CONSTRUCTION

SCALE: 1" =

REV. NO.	BY	DATE	DESCRIPTION OF REVISION
7			
6			
5			
4			
3			
2			
1			

SOUTH CAROLINA DEPARTMENT OF TRANSPORTATION
INTERSTATE 85

CROSS SECTION SHEET

INTERSTATE 85 MILE MARKER 90–97
SEGMENT C

Z:\Projects\14-60 I85 Widening Cherokee Co MM80-96\Dgn\Crosssections\CROSS SECTION SHEET FILES\PX_WILCOX1716.dgn
3/9/2016

FED. RD. DIV. NO.	STATE	COUNTY	PROJECT ID	ROAD / ROUTE NO.	SHEET NO.
3	SC	SPARTANBURG CHEROKEE	P027114	INTERSTATE 85	X384

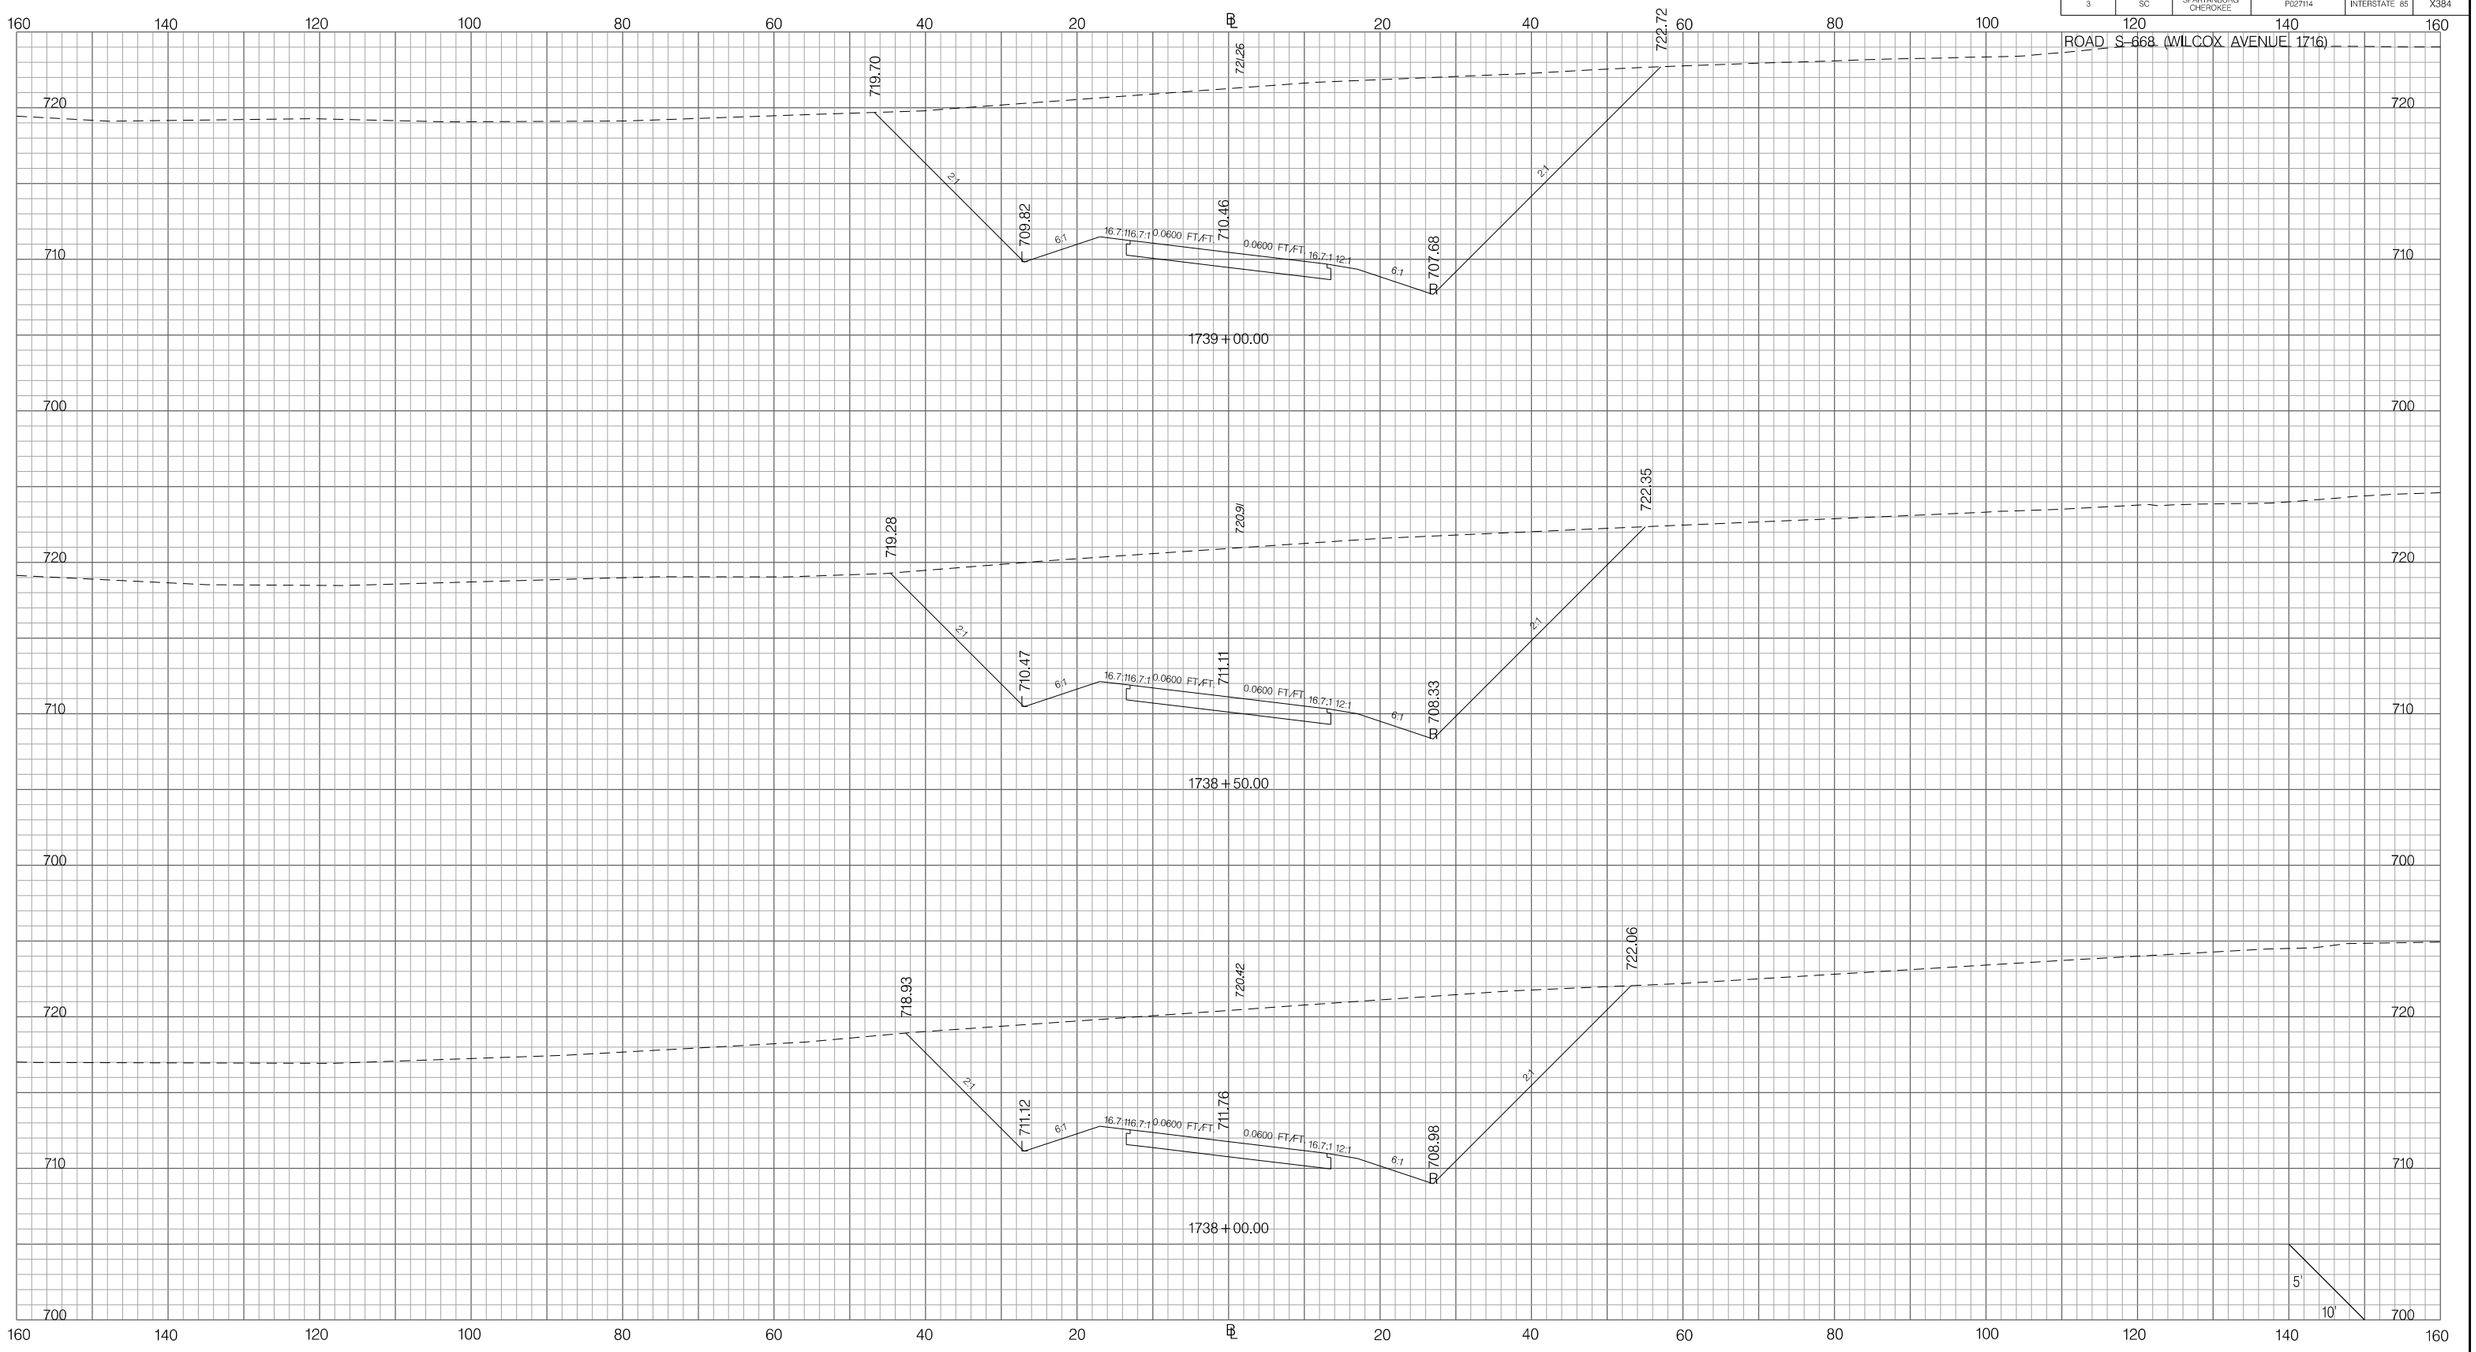

PRELIMINARY
NOT FOR CONSTRUCTION

SCALE: 1" =

REV. NO.	BY	DATE	DESCRIPTION OF REVISION
7			
6			
5			
4			
3			
2			
1			

SOUTH CAROLINA DEPARTMENT OF TRANSPORTATION
INTERSTATE 85

CROSS SECTION SHEET

INTERSTATE 85 MILE MARKER 90–97
SEGMENT C

Z:\Projects\14-60 I85 Widening Cherokee Co MM80-96\Dgn\CrossSections\CROSS SECTION SHEET FILES\PX_WILCOX1716.dgn
3/9/2016

FED. RD. DIV. NO.	STATE	COUNTY	PROJECT ID	ROAD / ROUTE NO.	SHEET NO.
3	SC	SPARTANBURG CHEROKEE	P027114	INTERSTATE 85	X385

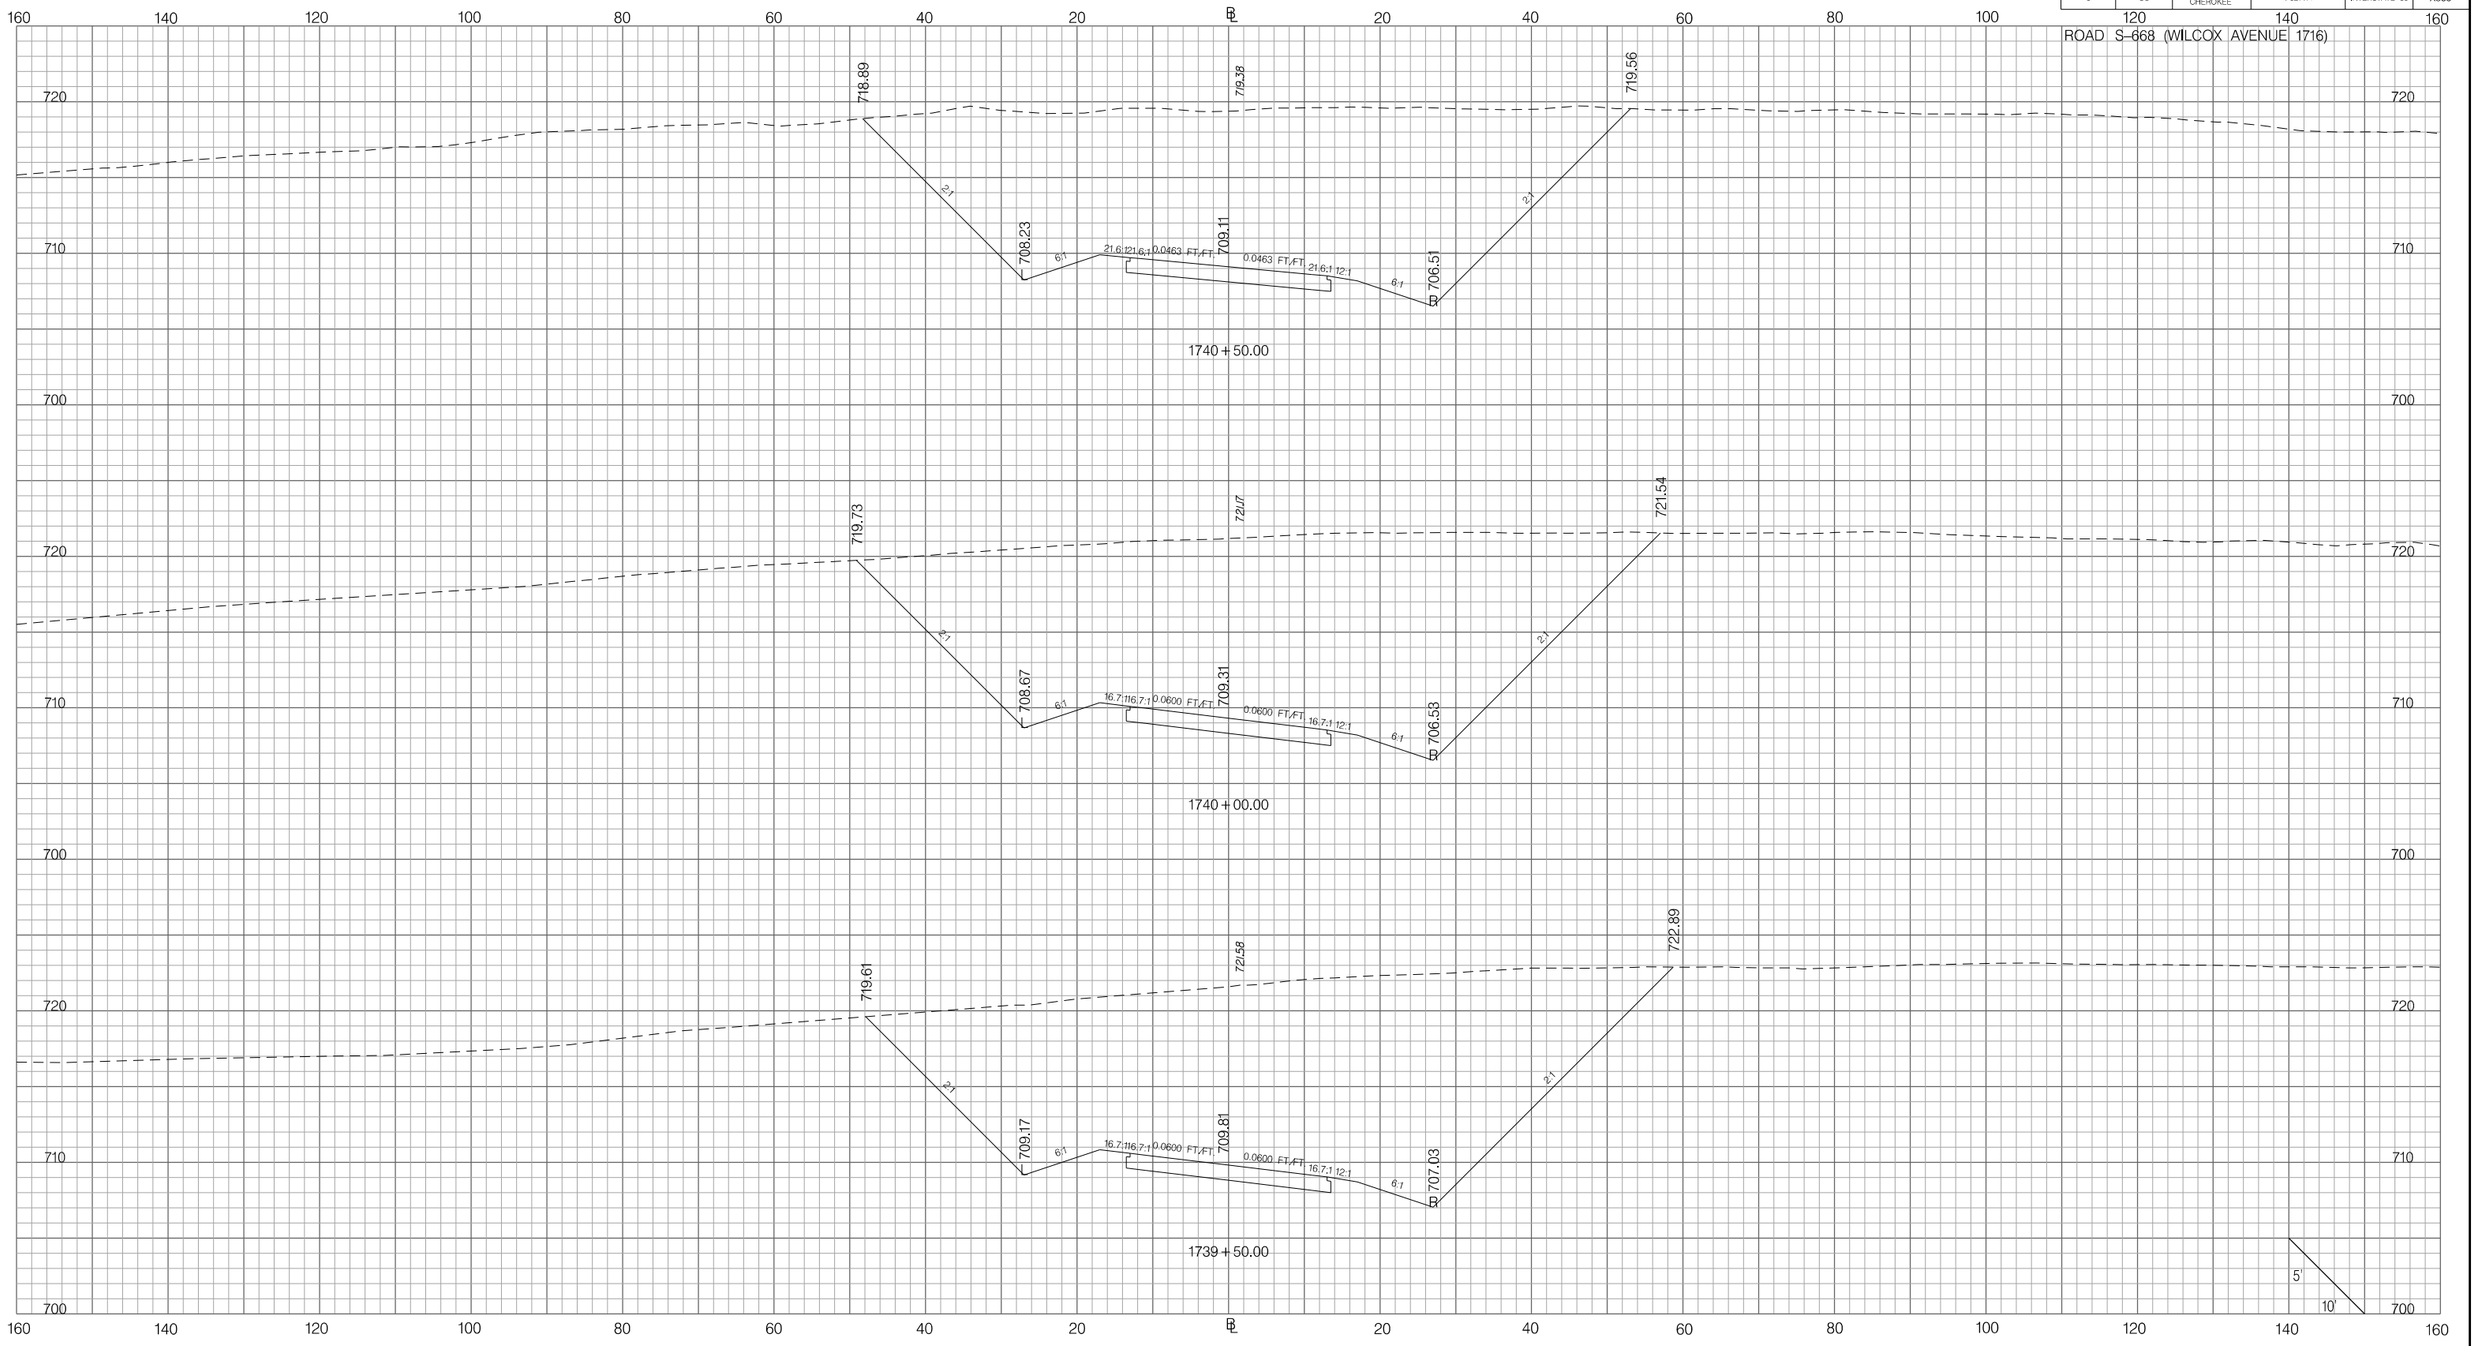

PRELIMINARY
NOT FOR CONSTRUCTION

SCALE: 1" =

REV. NO.	BY	DATE	DESCRIPTION OF REVISION
7			
6			
5			
4			
3			
2			
1			

SOUTH CAROLINA DEPARTMENT OF TRANSPORTATION
INTERSTATE 85

CROSS SECTION SHEET

INTERSTATE 85 MILE MARKER 90–97
SEGMENT C

Z:\Projects\14-60 I85 Widening Cherokee Co MM80-96\Dgn\CrossSections\CROSS SECTION SHEET FILES\PX_WILCOX1716.dgn
3/9/2016

FED. RD. DIV. NO.	STATE	COUNTY	PROJECT ID	ROAD / ROUTE NO.	SHEET NO.
3	SC	SPARTANBURG CHEROKEE	P027114	INTERSTATE 85	X386

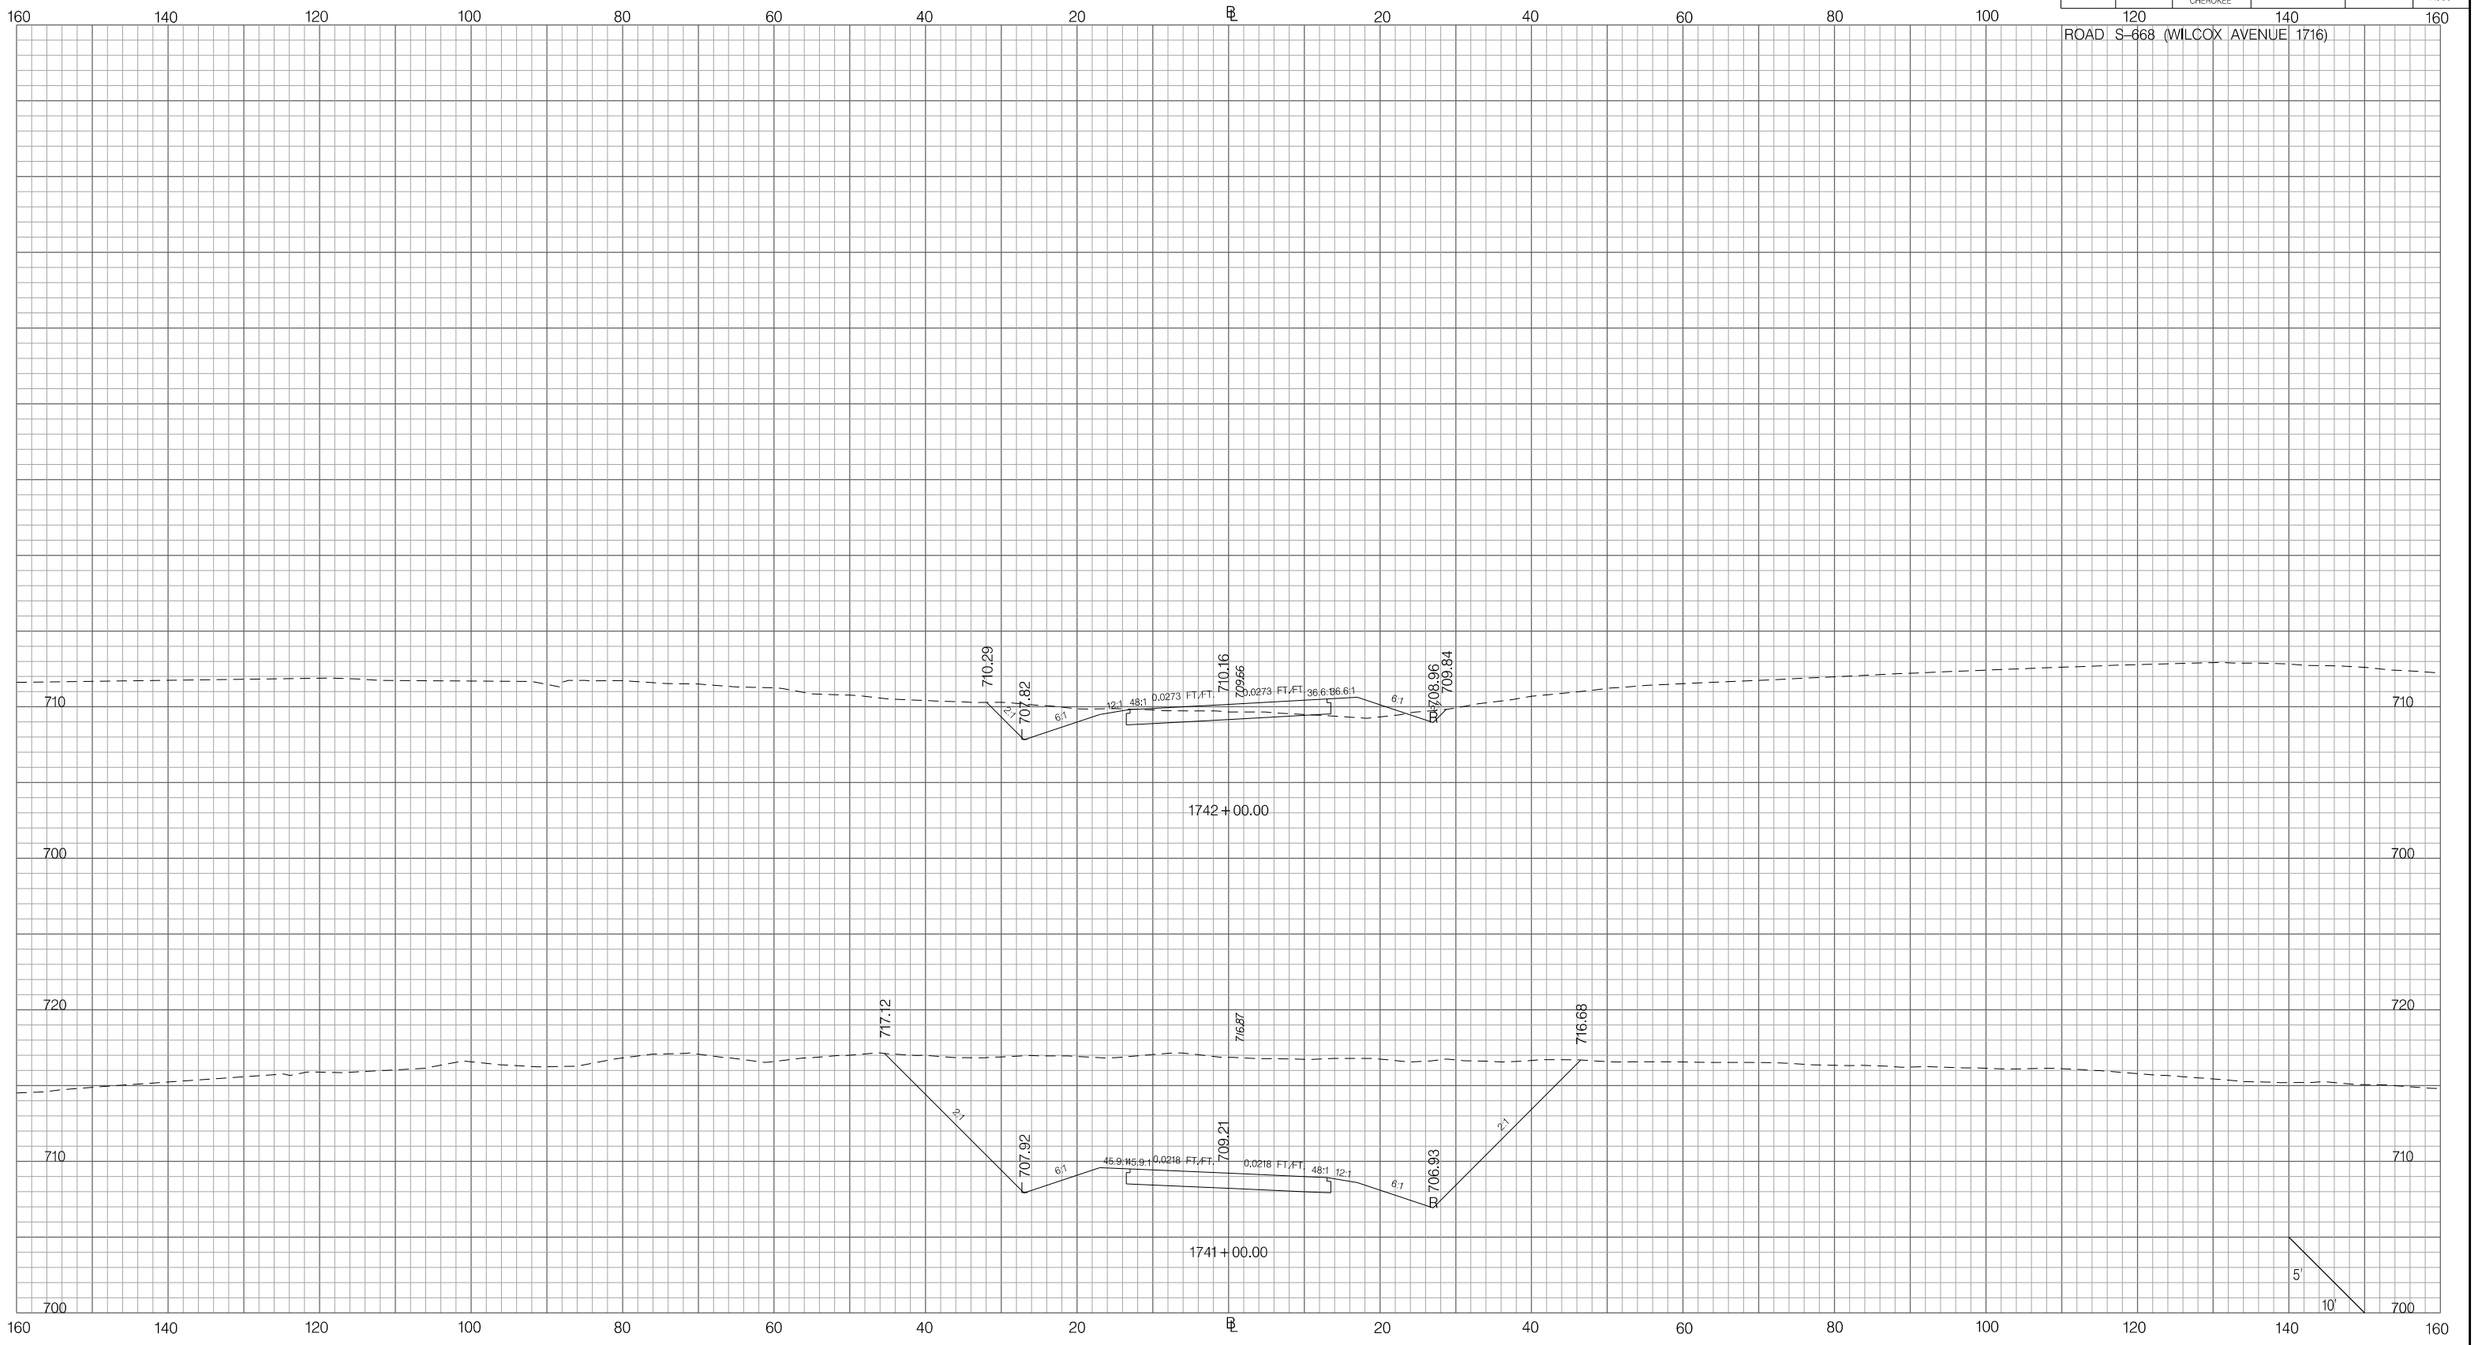

PRELIMINARY
NOT FOR CONSTRUCTION

SCALE: 1" =

REV. NO.	BY	DATE	DESCRIPTION OF REVISION
7			
6			
5			
4			
3			
2			
1			

SOUTH CAROLINA DEPARTMENT OF TRANSPORTATION
INTERSTATE 85

CROSS SECTION SHEET

INTERSTATE 85 MILE MARKER 90-97
SEGMENT C

Z:\Projects\14-60 I85 Widening Cherokee Co MM80-96\Dgn\CrossSections\CROSS SECTION SHEET FILES\PX_WILCOX1716.dgn
3/9/2016

FED. RD. DIV. NO.	STATE	COUNTY	PROJECT ID	ROAD / ROUTE NO.	SHEET NO.
3	SC	SPARTANBURG CHEROKEE	P027114	INTERSTATE 85	X387

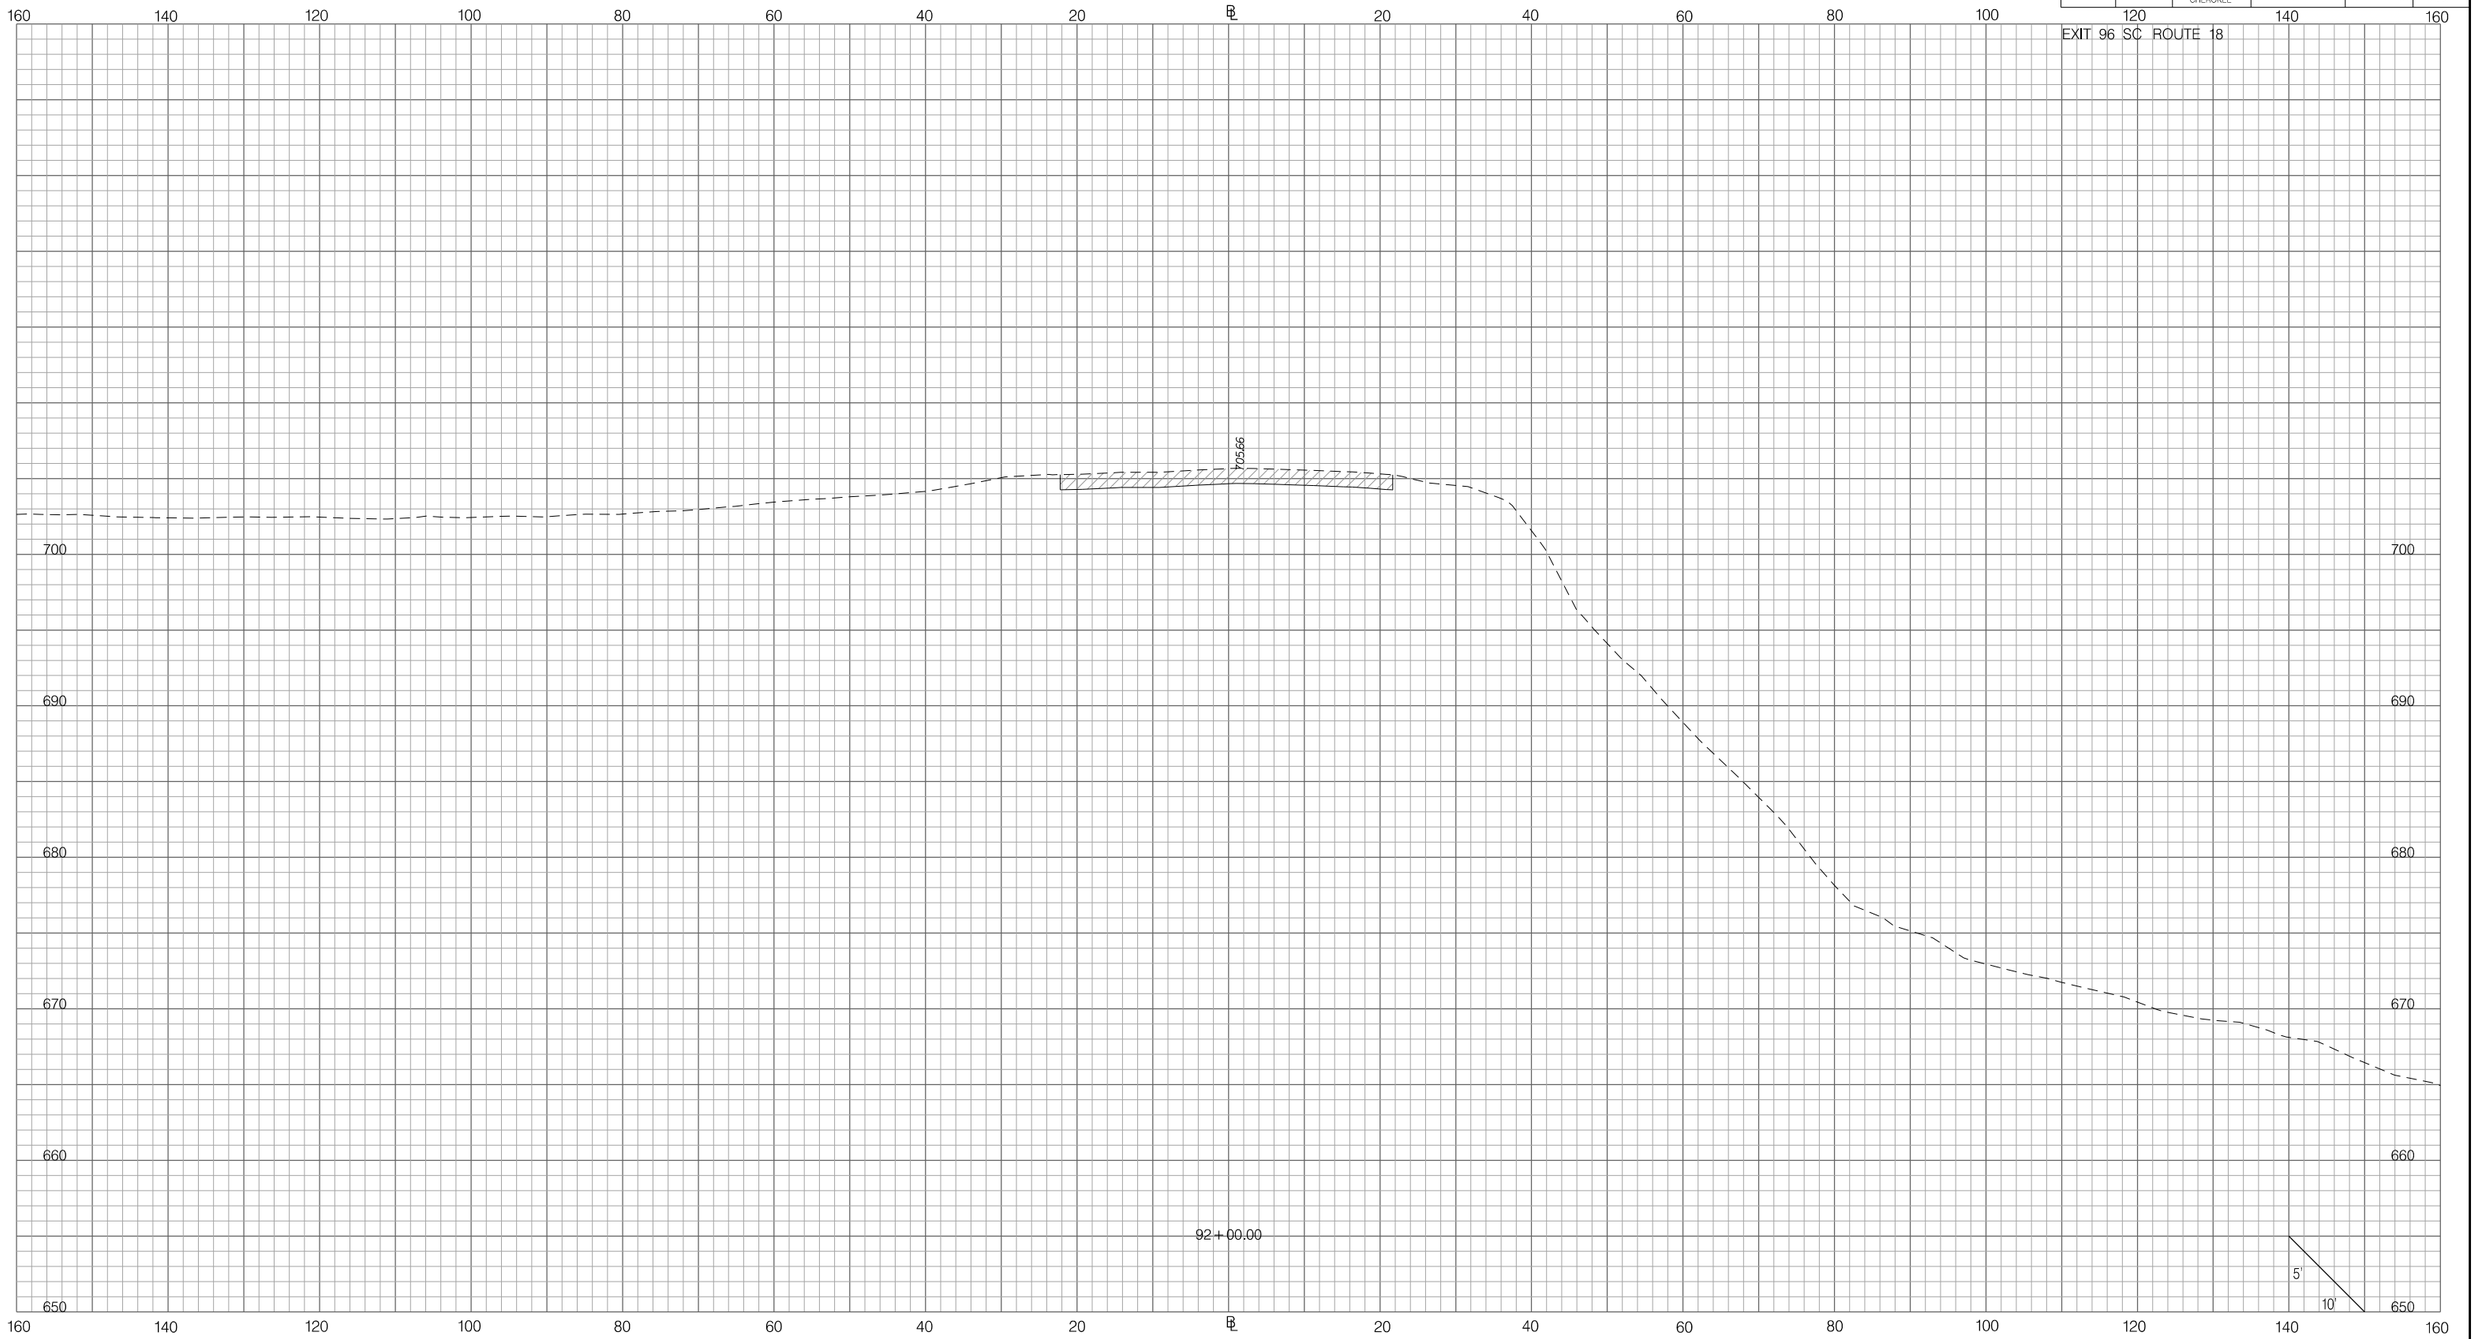

PRELIMINARY
NOT FOR CONSTRUCTION

SCALE: 1" =

REV.NO.	BY	DATE	DESCRIPTION OF REVISION
7			
6			
5			
4			
3			
2			
1			

SOUTH CAROLINA DEPARTMENT OF TRANSPORTATION
INTERSTATE 85

CROSS SECTION SHEET

INTERSTATE 85 MILE MARKER 90–97
SEGMENT C

Z:\Projects\14-60 I85 Widening Cherokee Co MM80-96\Dgn\CrossSections\CROSS SECTION SHEET FILES\PX_96SCI8.dgn
6/20/2016

FED. RD. DIV. NO.	STATE	COUNTY	PROJECT ID	ROAD / ROUTE NO.	SHEET NO.
3	SC	SPARTANBURG CHEROKEE	P027114	INTERSTATE 85	X388

EXIT 96 SC ROUTE 18

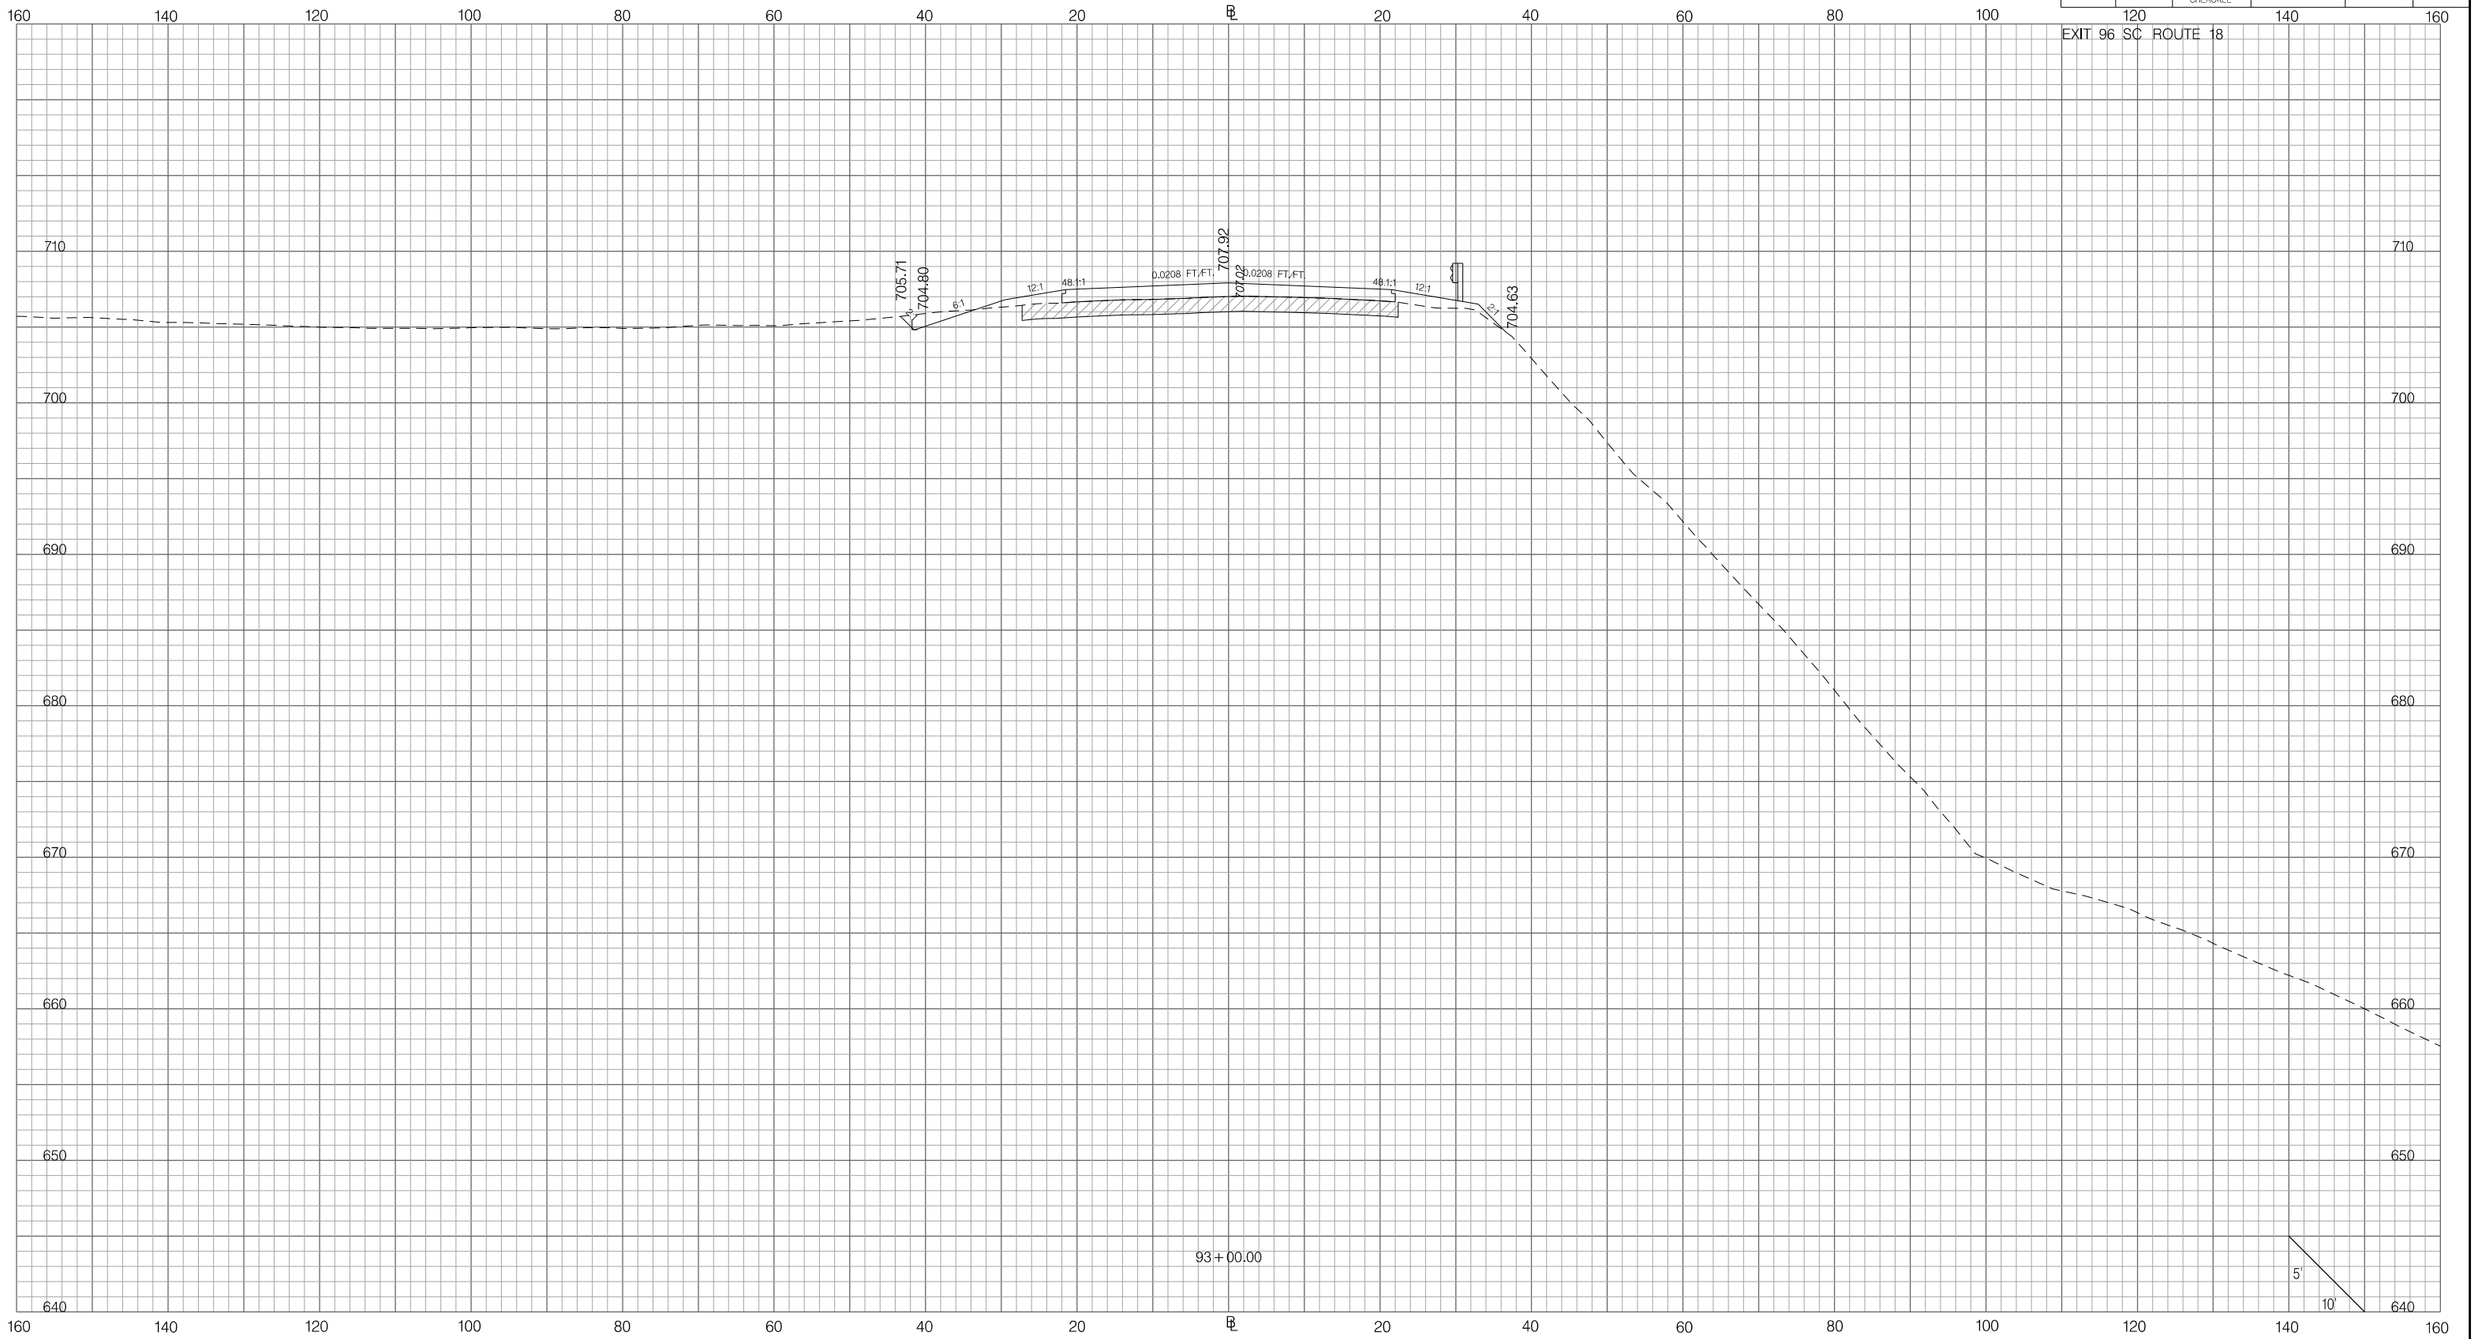

PRELIMINARY
NOT FOR CONSTRUCTION

SCALE: 1" =

REV. NO.	BY	DATE	DESCRIPTION OF REVISION
7			
6			
5			
4			
3			
2			
1			

SOUTH CAROLINA DEPARTMENT OF TRANSPORTATION
INTERSTATE 85

CROSS SECTION SHEET

INTERSTATE 85 MILE MARKER 90–97
SEGMENT C

Z:\Projects\14-60 I85 Widening Cherokee Co MM80-96\Dgn\CrossSections\CROSS SECTION SHEET FILES\PX_96SCI8.dgn
6/20/2016

FED. RD. DIV. NO.	STATE	COUNTY	PROJECT ID	ROAD / ROUTE NO.	SHEET NO.
3	SC	SPARTANBURG CHEROKEE	P027114	INTERSTATE 85	X389

EXIT 96 SC ROUTE 18

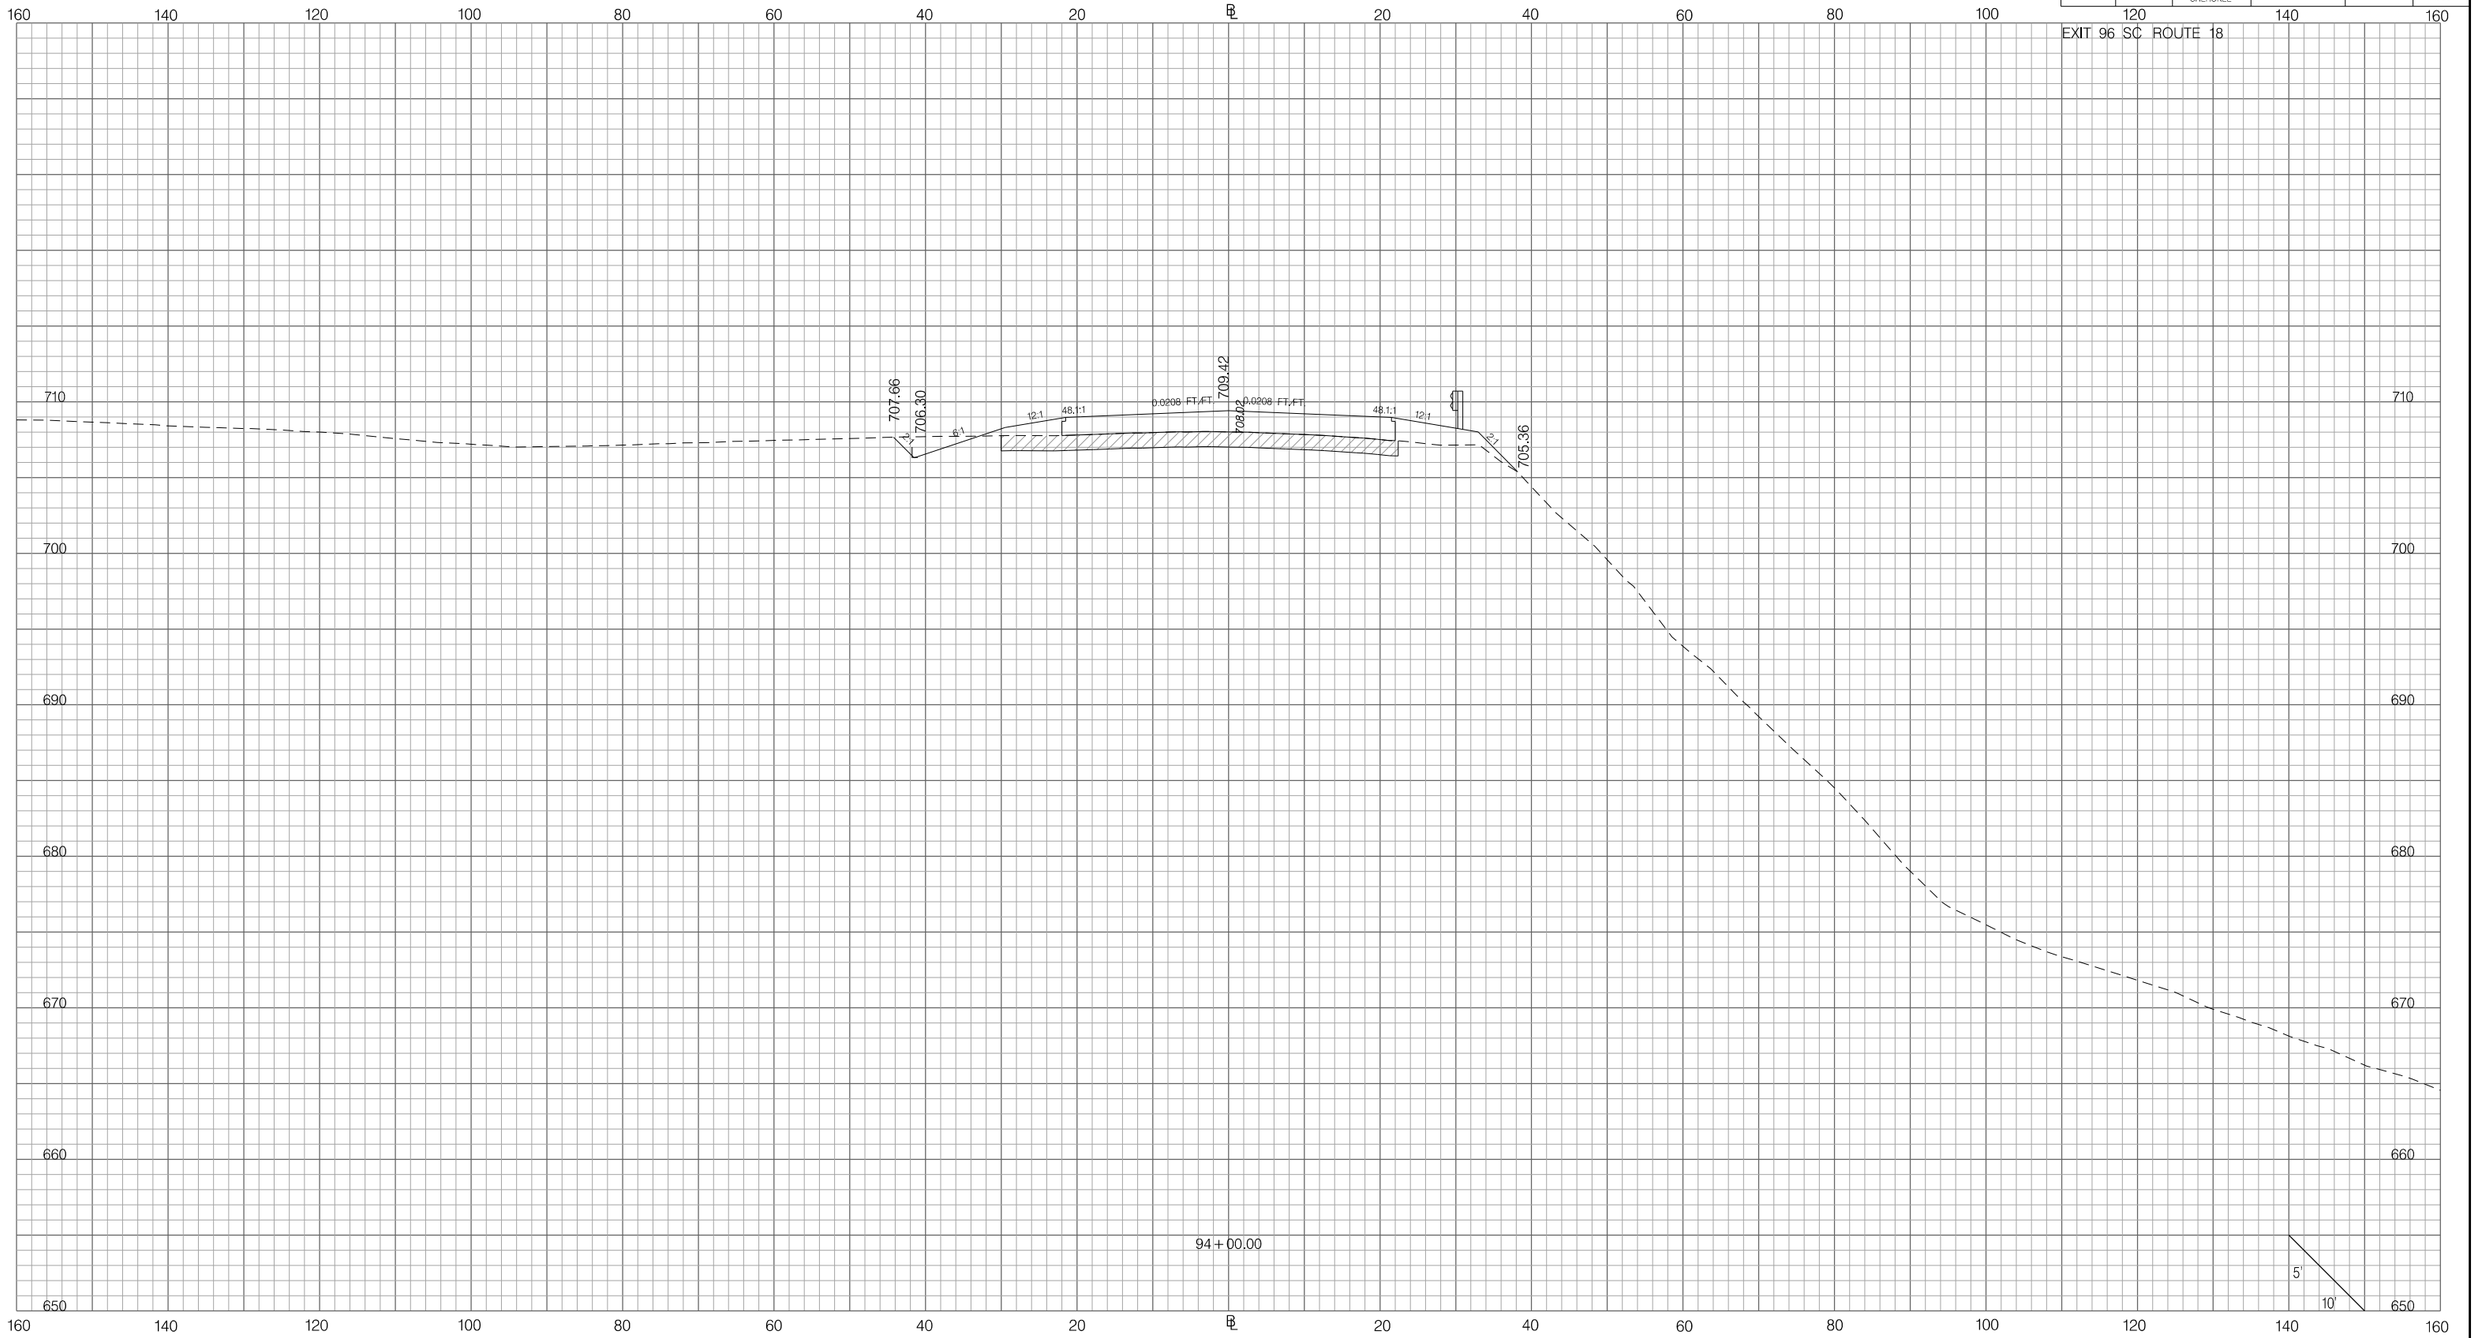

PRELIMINARY
NOT FOR CONSTRUCTION

SCALE: 1" =

REV. NO.	BY	DATE	DESCRIPTION OF REVISION
7			
6			
5			
4			
3			
2			
1			

SOUTH CAROLINA DEPARTMENT OF TRANSPORTATION
INTERSTATE 85

CROSS SECTION SHEET

INTERSTATE 85 MILE MARKER 90–97
SEGMENT C

Z:\Projects\14-60 I85 Widening Cherokee Co MM80-96\Dgn\CrossSections\CROSS SECTION SHEET FILES\PX_96SCI8.dgn
6/20/2016

FED. RD. DIV. NO.	STATE	COUNTY	PROJECT ID	ROAD / ROUTE NO.	SHEET NO.
3	SC	SPARTANBURG CHEROKEE	P027114	INTERSTATE 85	X390

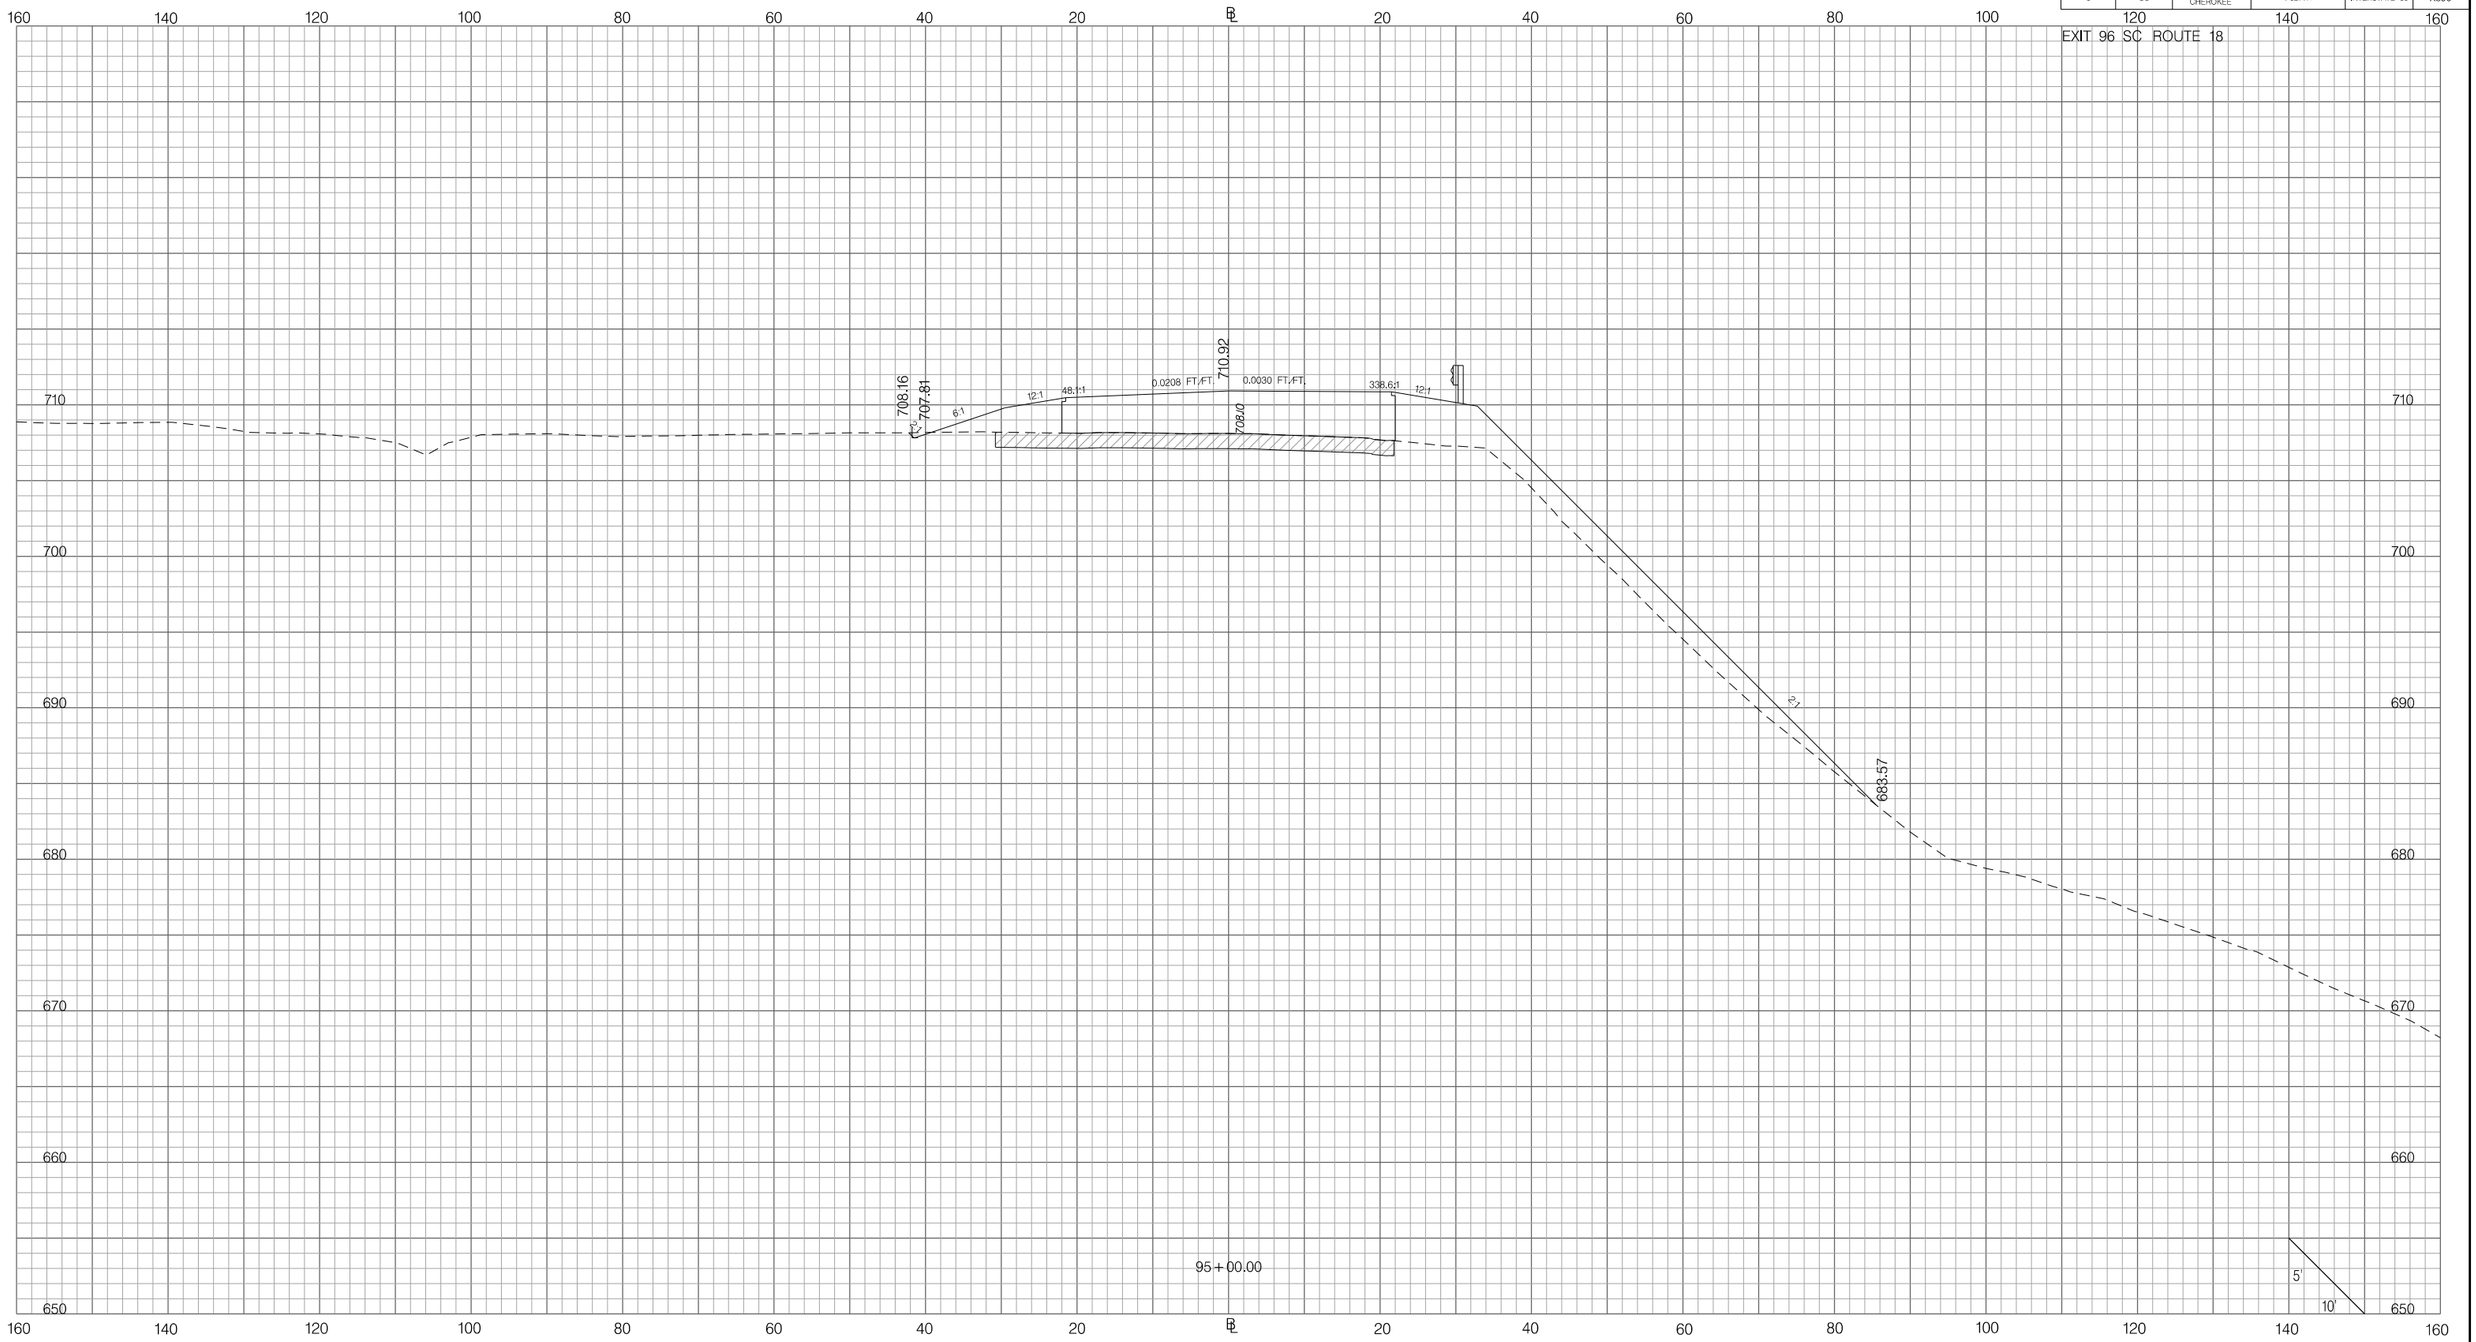

PRELIMINARY
NOT FOR CONSTRUCTION

SCALE: 1" =

REV. NO.	BY	DATE	DESCRIPTION OF REVISION
7			
6			
5			
4			
3			
2			
1			

SOUTH CAROLINA DEPARTMENT OF TRANSPORTATION
INTERSTATE 85

CROSS SECTION SHEET

INTERSTATE 85 MILE MARKER 90–97
SEGMENT C

Z:\Projects\14-60 I85 Widening Cherokee Co MM80-96\Dgn\CrossSections\CROSS SECTION SHEET FILES\PX_96SCI8.dgn
6/20/2016

FED. RD. DIV. NO.	STATE	COUNTY	PROJECT ID	ROAD / ROUTE NO.	SHEET NO.
3	SC	SPARTANBURG CHEROKEE	P027114	INTERSTATE 85	X391

EXIT 96 SC ROUTE 18

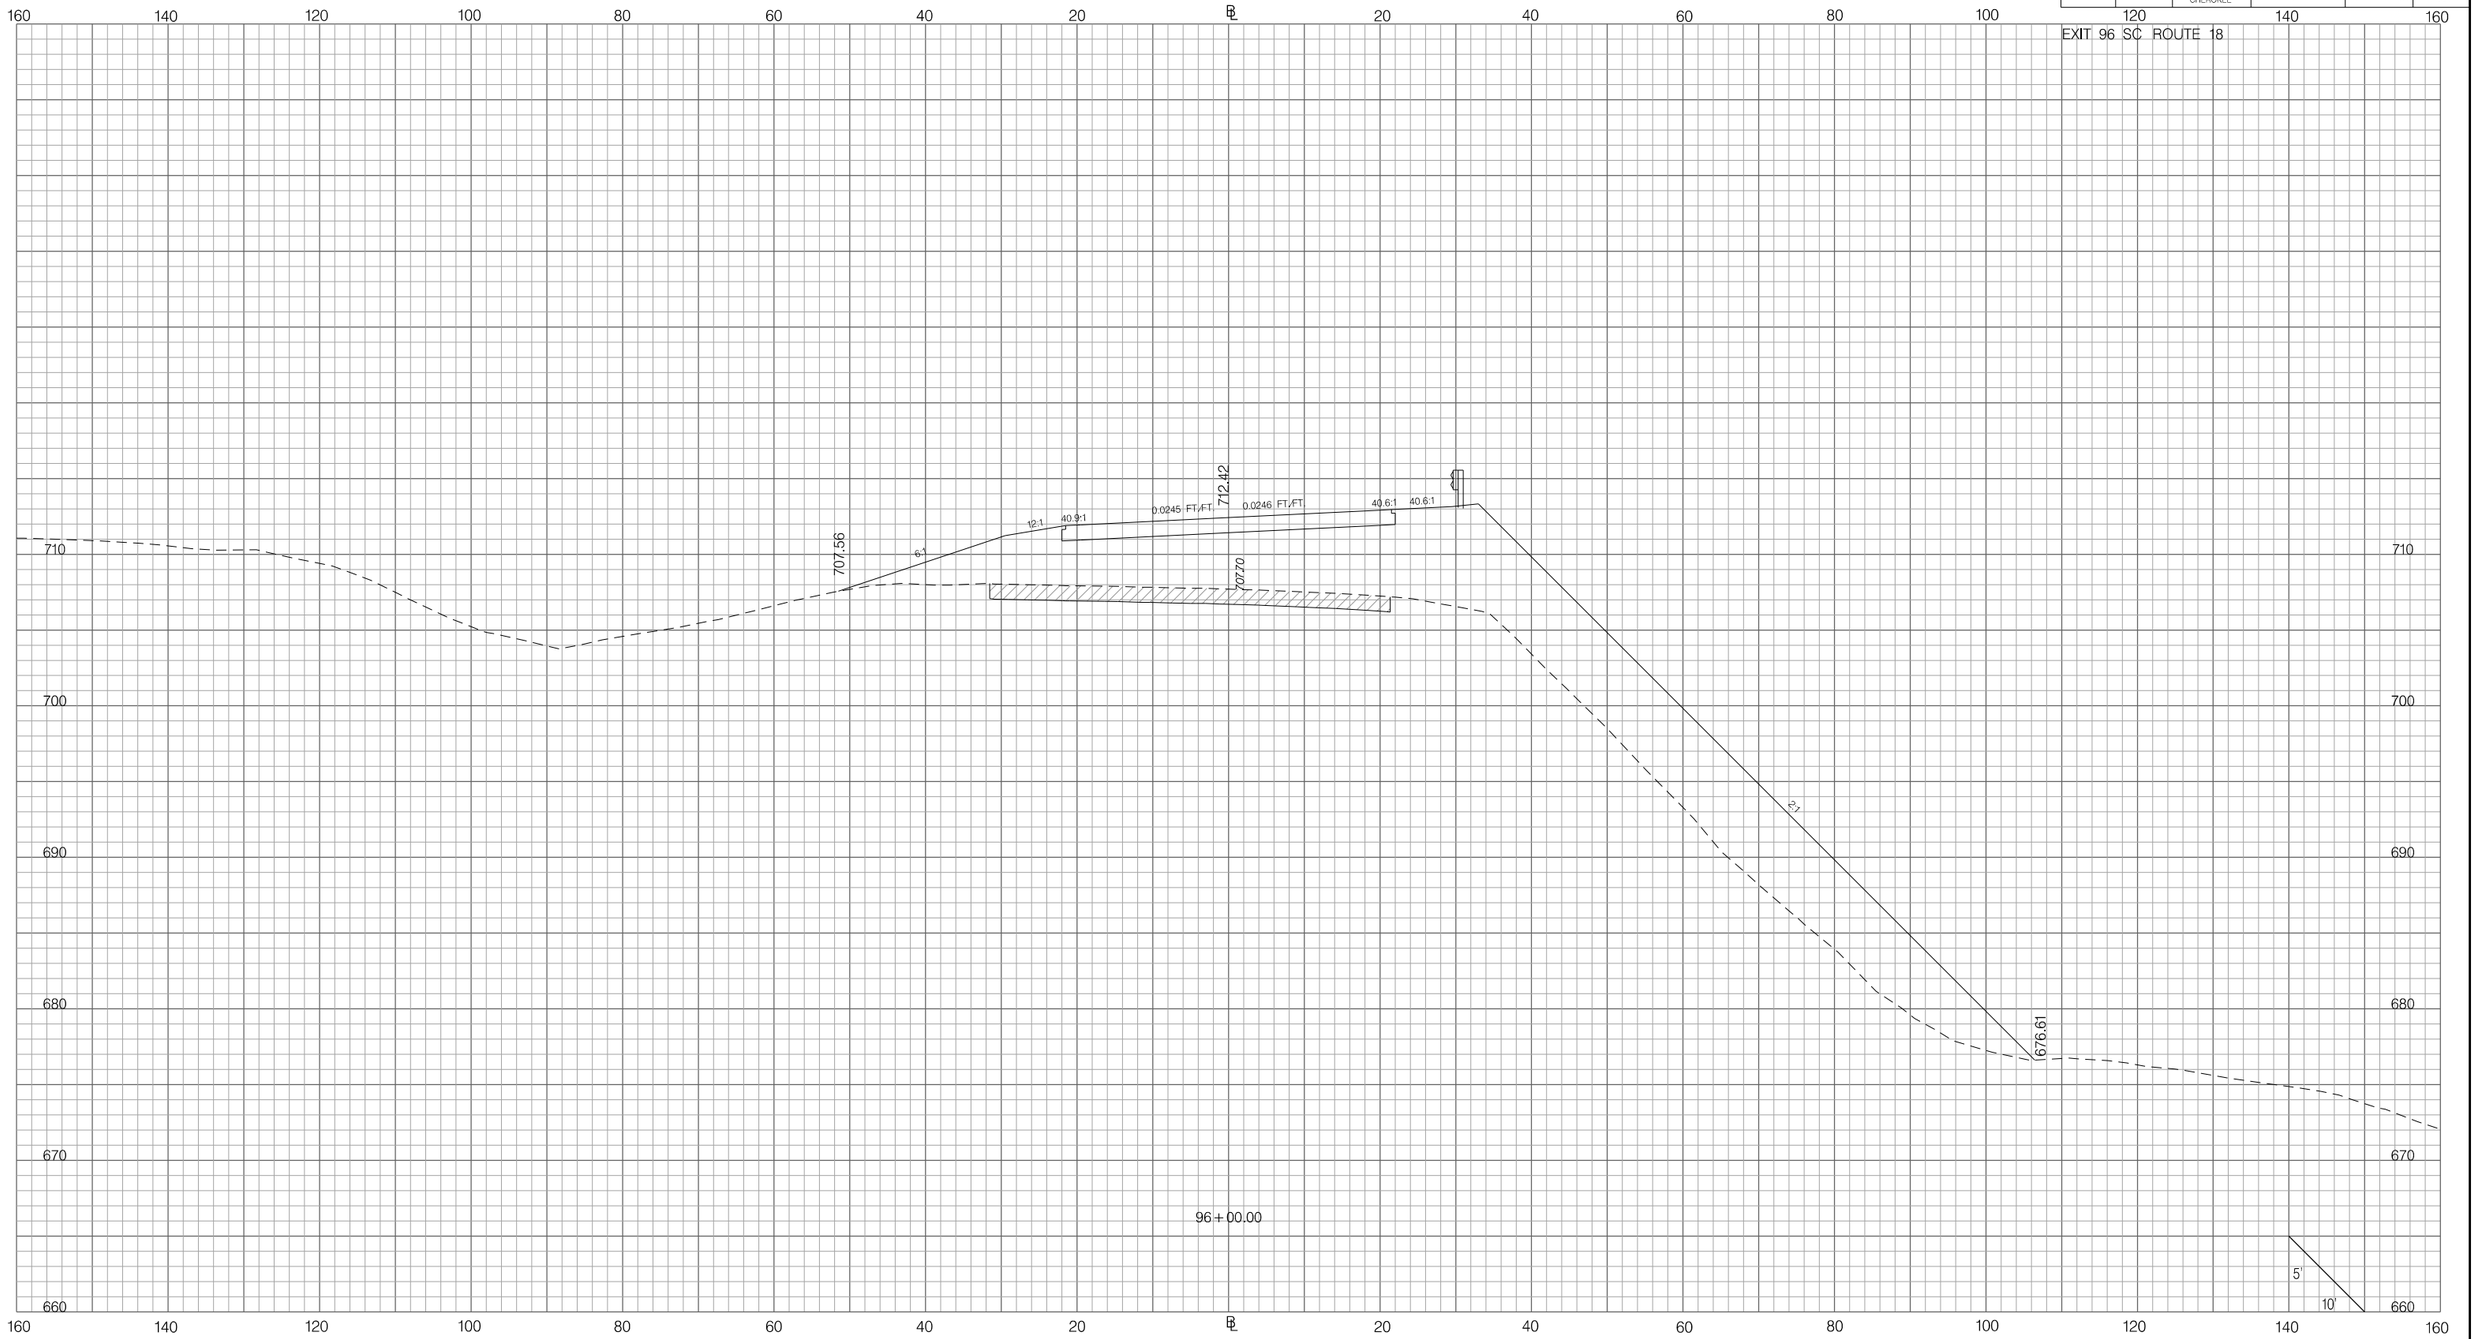

PRELIMINARY
NOT FOR CONSTRUCTION

SCALE: 1" =

REV.NO.	BY	DATE	DESCRIPTION OF REVISION
7			
6			
5			
4			
3			
2			
1			

SOUTH CAROLINA DEPARTMENT OF TRANSPORTATION
INTERSTATE 85

CROSS SECTION SHEET

INTERSTATE 85 MILE MARKER 90–97
SEGMENT C

Z:\Projects\14-60 I85 Widening Cherokee Co MM80-96\Dgn\CrossSections\CROSS SECTION SHEET FILES\PX_96SCI8.dgn
6/20/2016

FED. RD. DIV. NO.	STATE	COUNTY	PROJECT ID	ROAD / ROUTE NO.	SHEET NO.
3	SC	SPARTANBURG CHEROKEE	P027114	INTERSTATE 85	X392

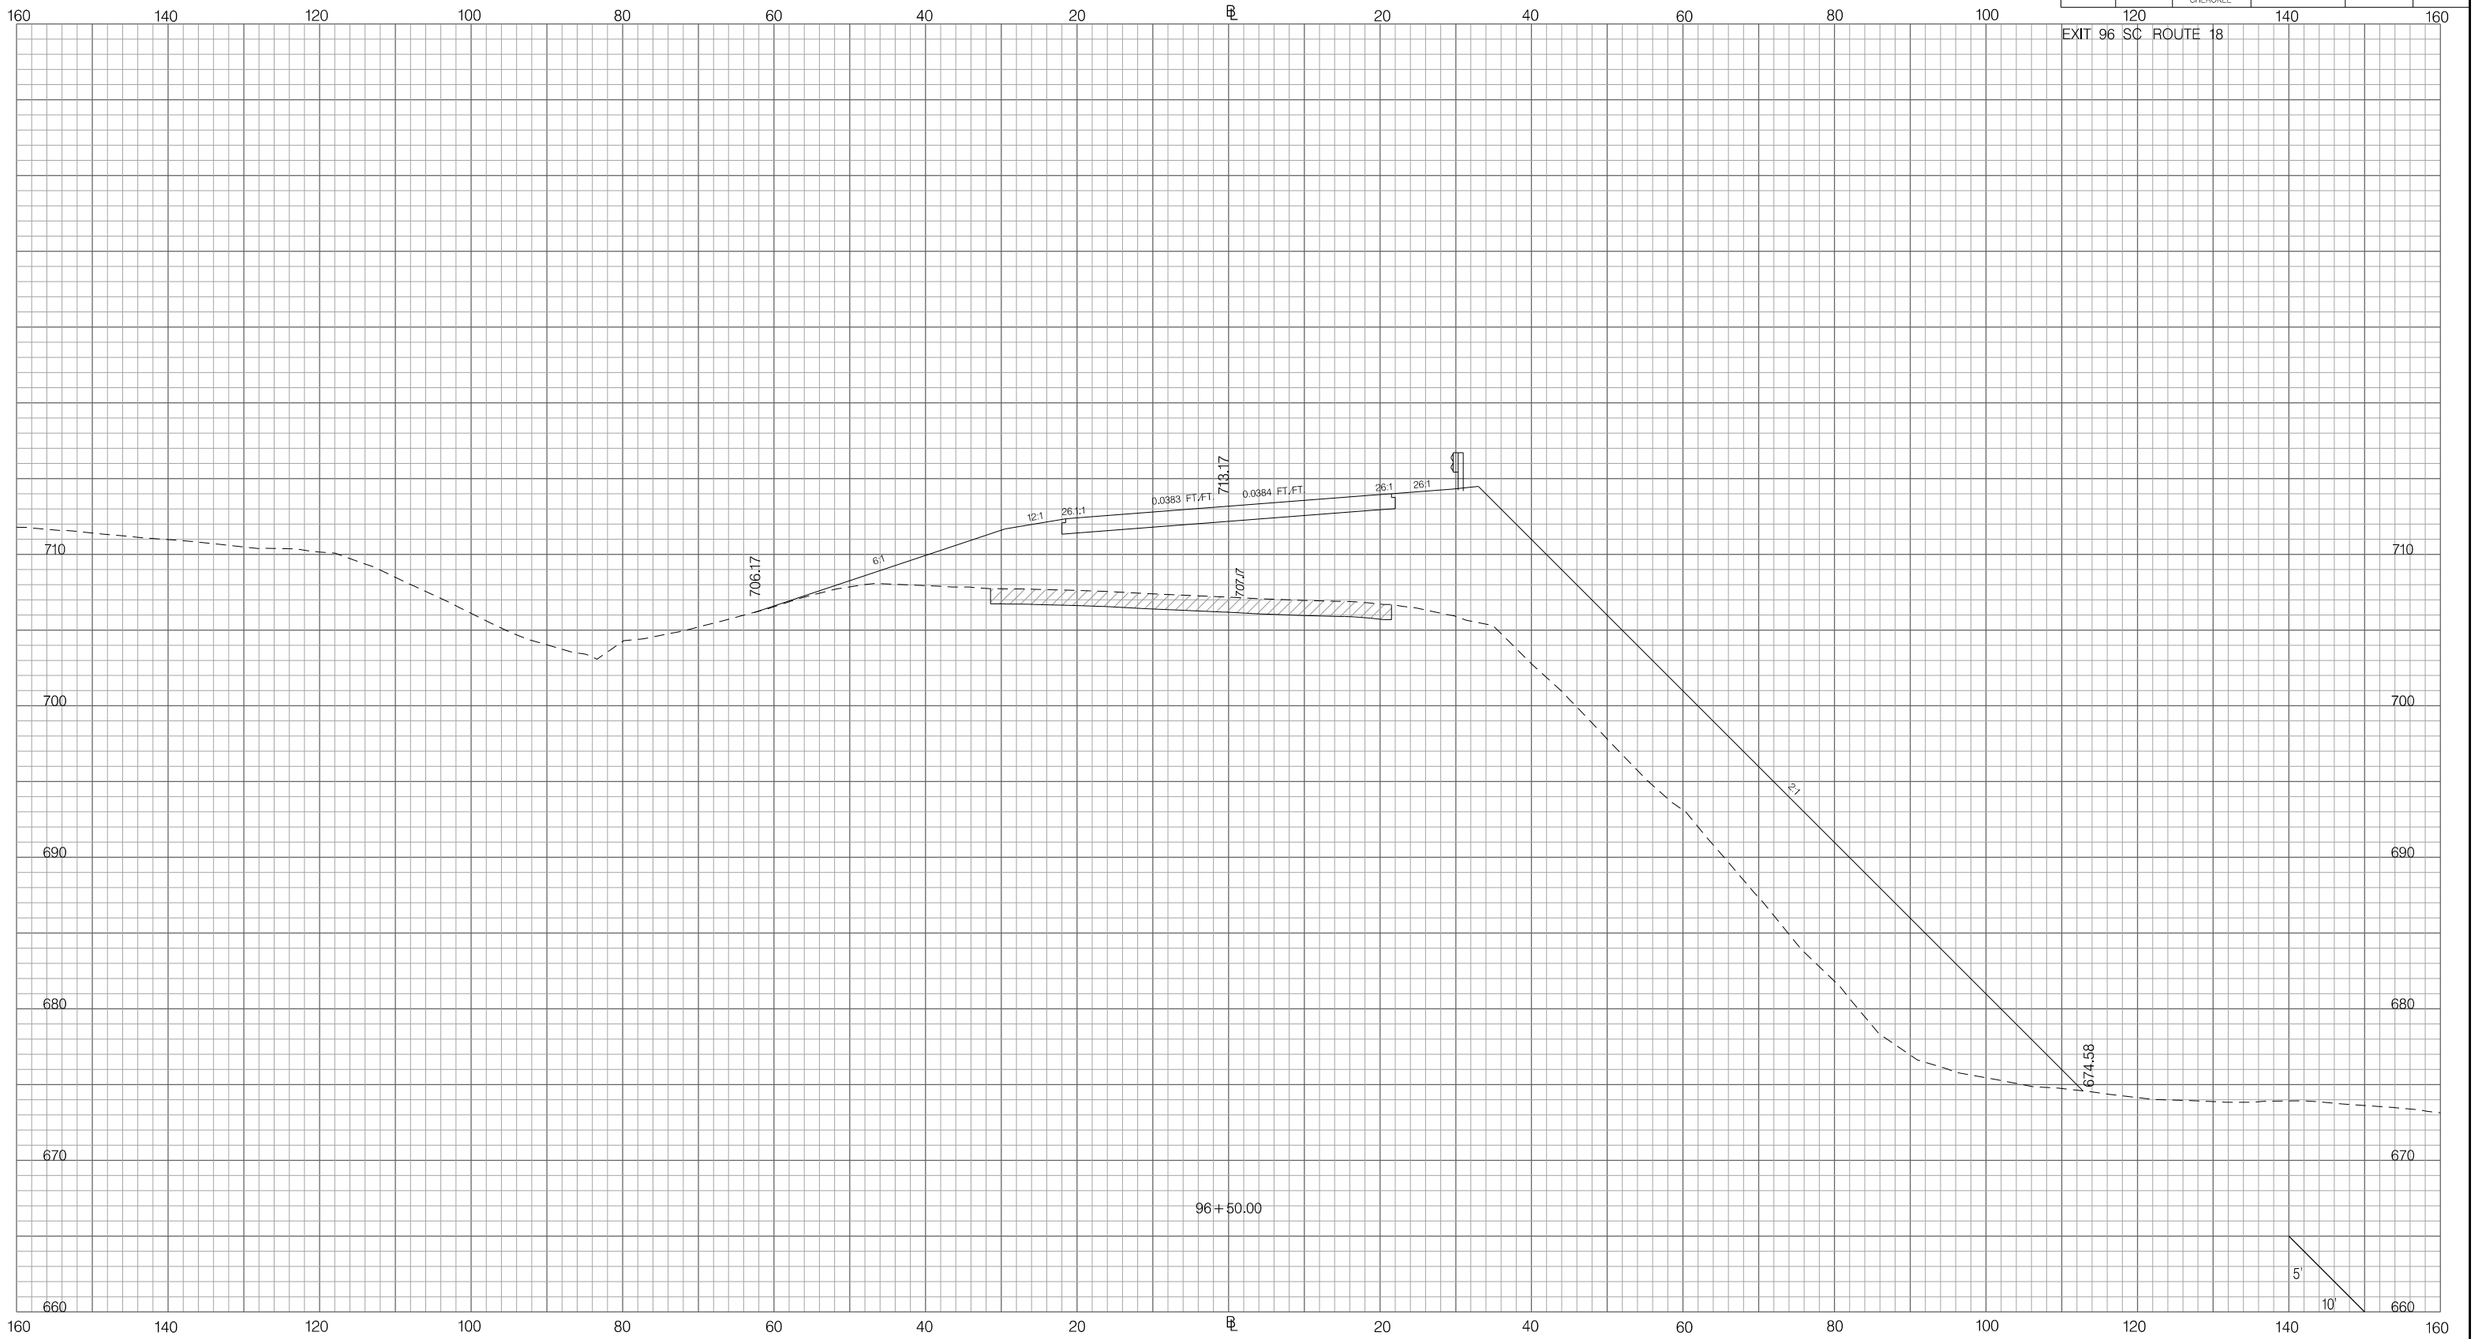

PRELIMINARY
NOT FOR CONSTRUCTION

SCALE: 1" =

REV.NO.	BY	DATE	DESCRIPTION OF REVISION
7			
6			
5			
4			
3			
2			
1			

SOUTH CAROLINA DEPARTMENT OF TRANSPORTATION
INTERSTATE 85

CROSS SECTION SHEET

INTERSTATE 85 MILE MARKER 90–97
SEGMENT C

Z:\Projects\14-60 I85 Widening Cherokee Co MM80-96\Dgn\CrossSections\CROSS SECTION SHEET FILES\PX_96SCI8.dgn
6/20/2016

FED. RD. DIV. NO.	STATE	COUNTY	PROJECT ID	ROAD / ROUTE NO.	SHEET NO.
3	SC	SPARTANBURG CHEROKEE	P027114	INTERSTATE 85	X393

EXIT 96 SC ROUTE 18

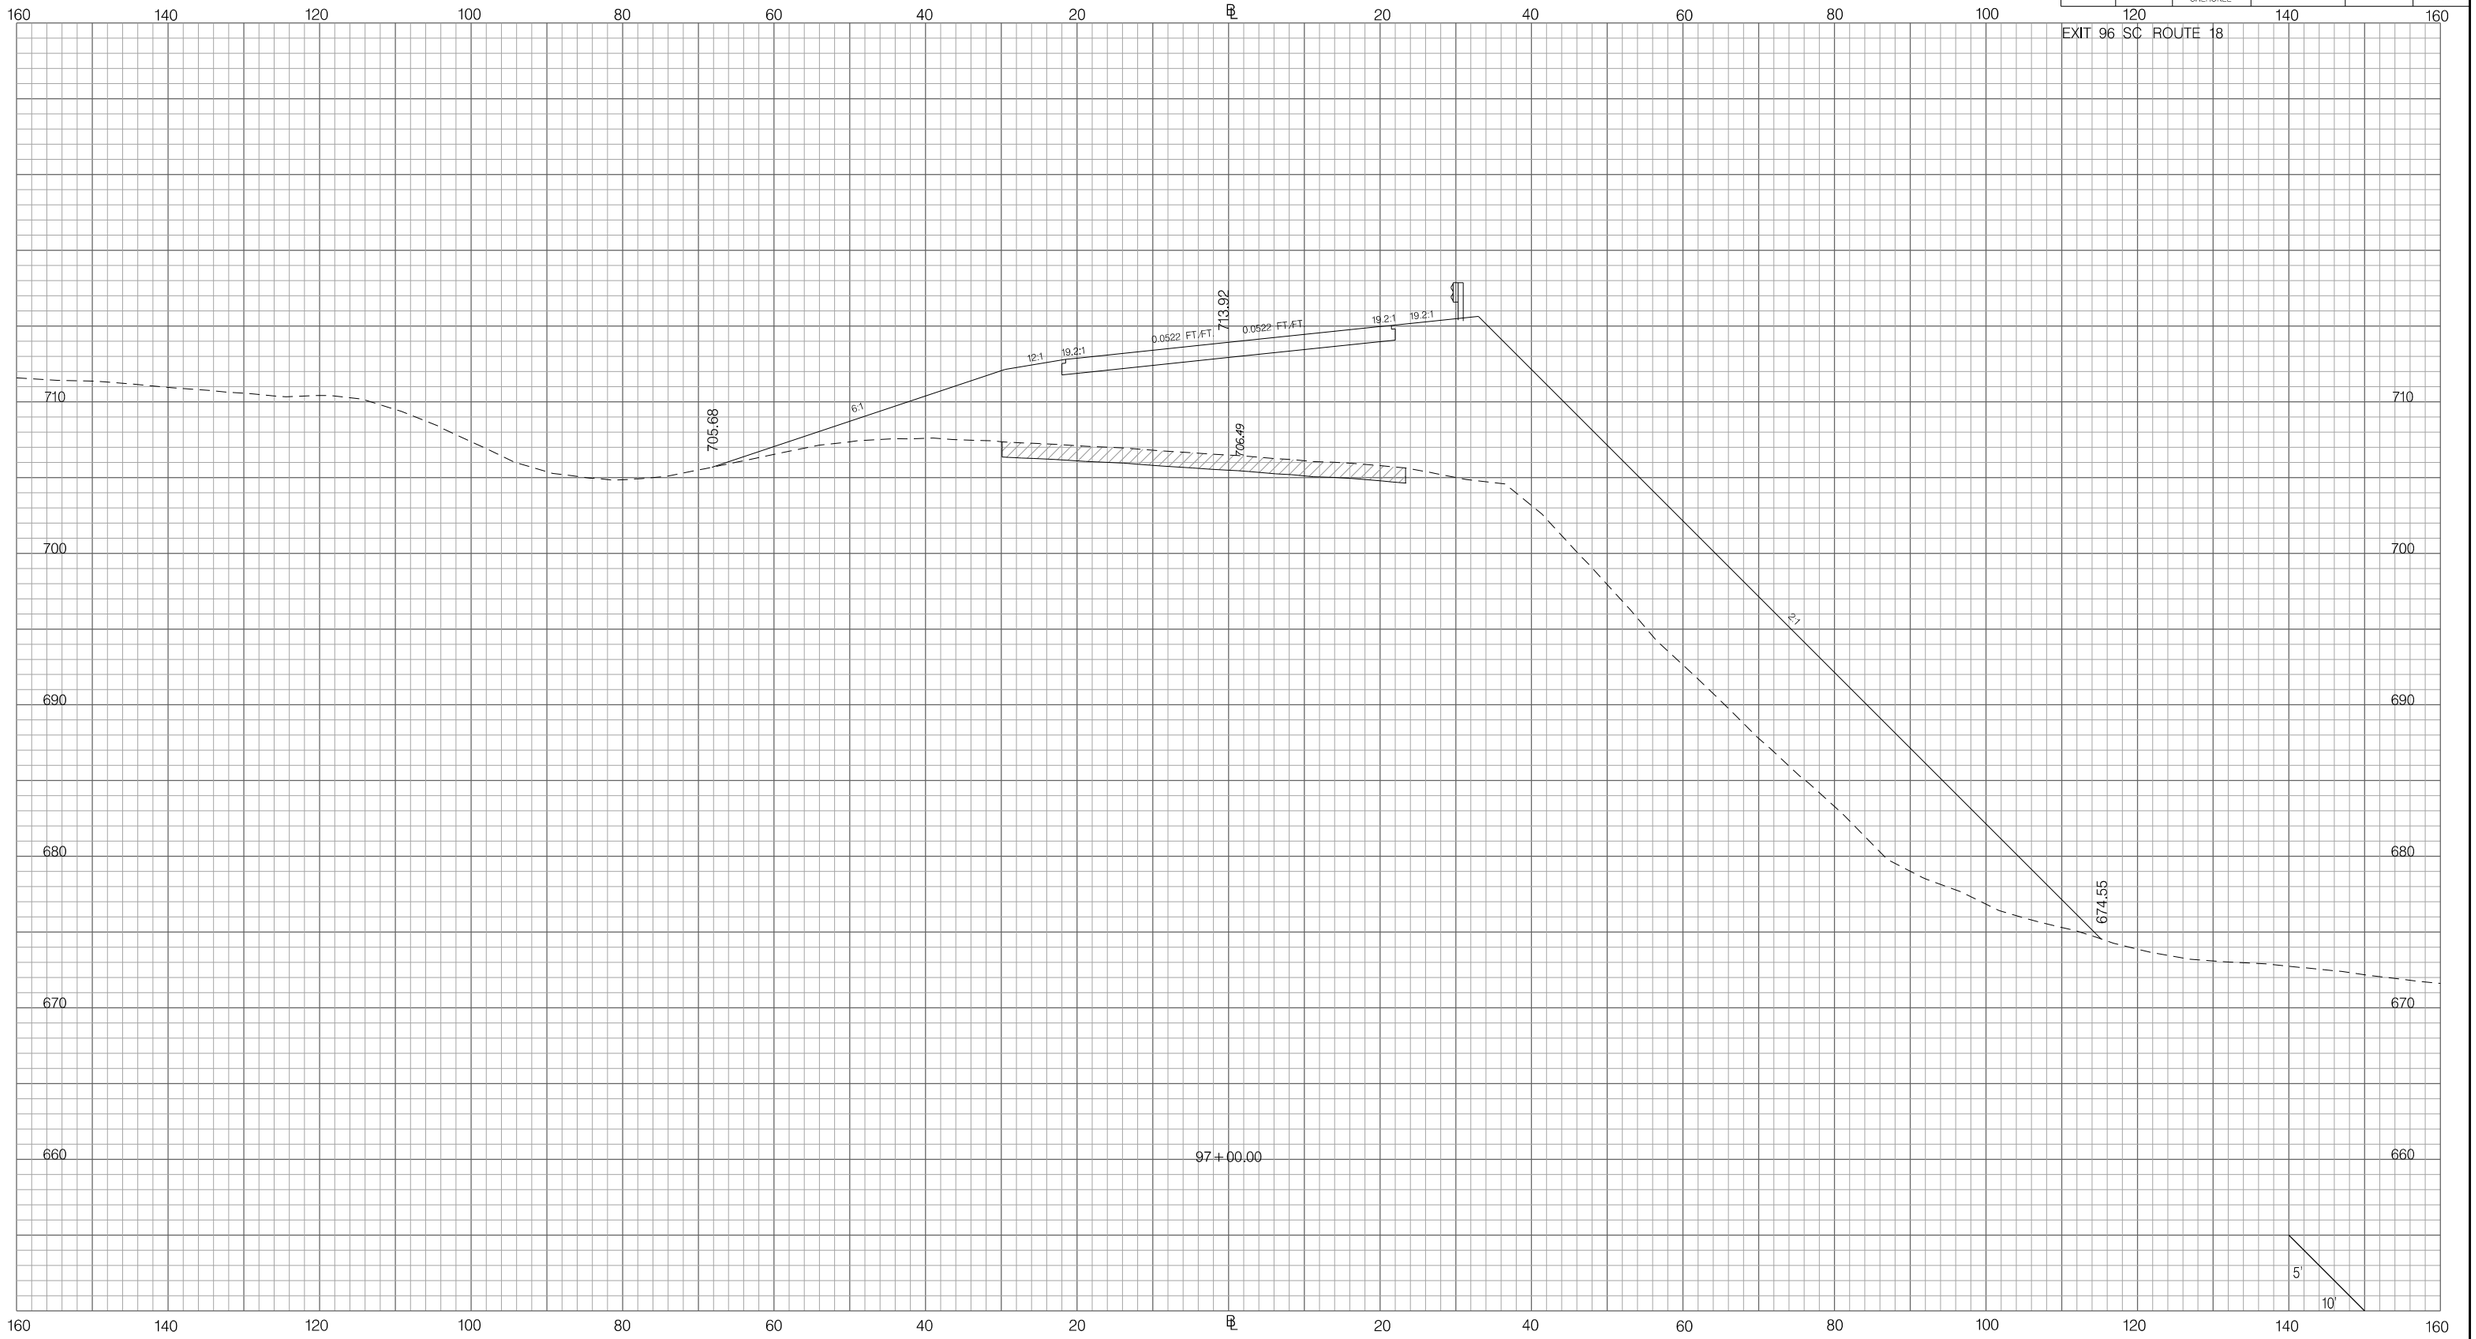

PRELIMINARY
NOT FOR CONSTRUCTION

SCALE: 1" =

REV.NO.	BY	DATE	DESCRIPTION OF REVISION
7			
6			
5			
4			
3			
2			
1			

SOUTH CAROLINA DEPARTMENT OF TRANSPORTATION
INTERSTATE 85

CROSS SECTION SHEET

INTERSTATE 85 MILE MARKER 90–97
SEGMENT C

Z:\Projects\14-60 I85 Widening Cherokee Co MM80-96\Dgn\CrossSections\CROSS SECTION SHEET FILES\PX_96SCI8.dgn
6/20/2016

FED. RD. DIV. NO.	STATE	COUNTY	PROJECT ID	ROAD / ROUTE NO.	SHEET NO.
3	SC	SPARTANBURG CHEROKEE	P027114	INTERSTATE 85	X394

EXIT 96 SC ROUTE 18

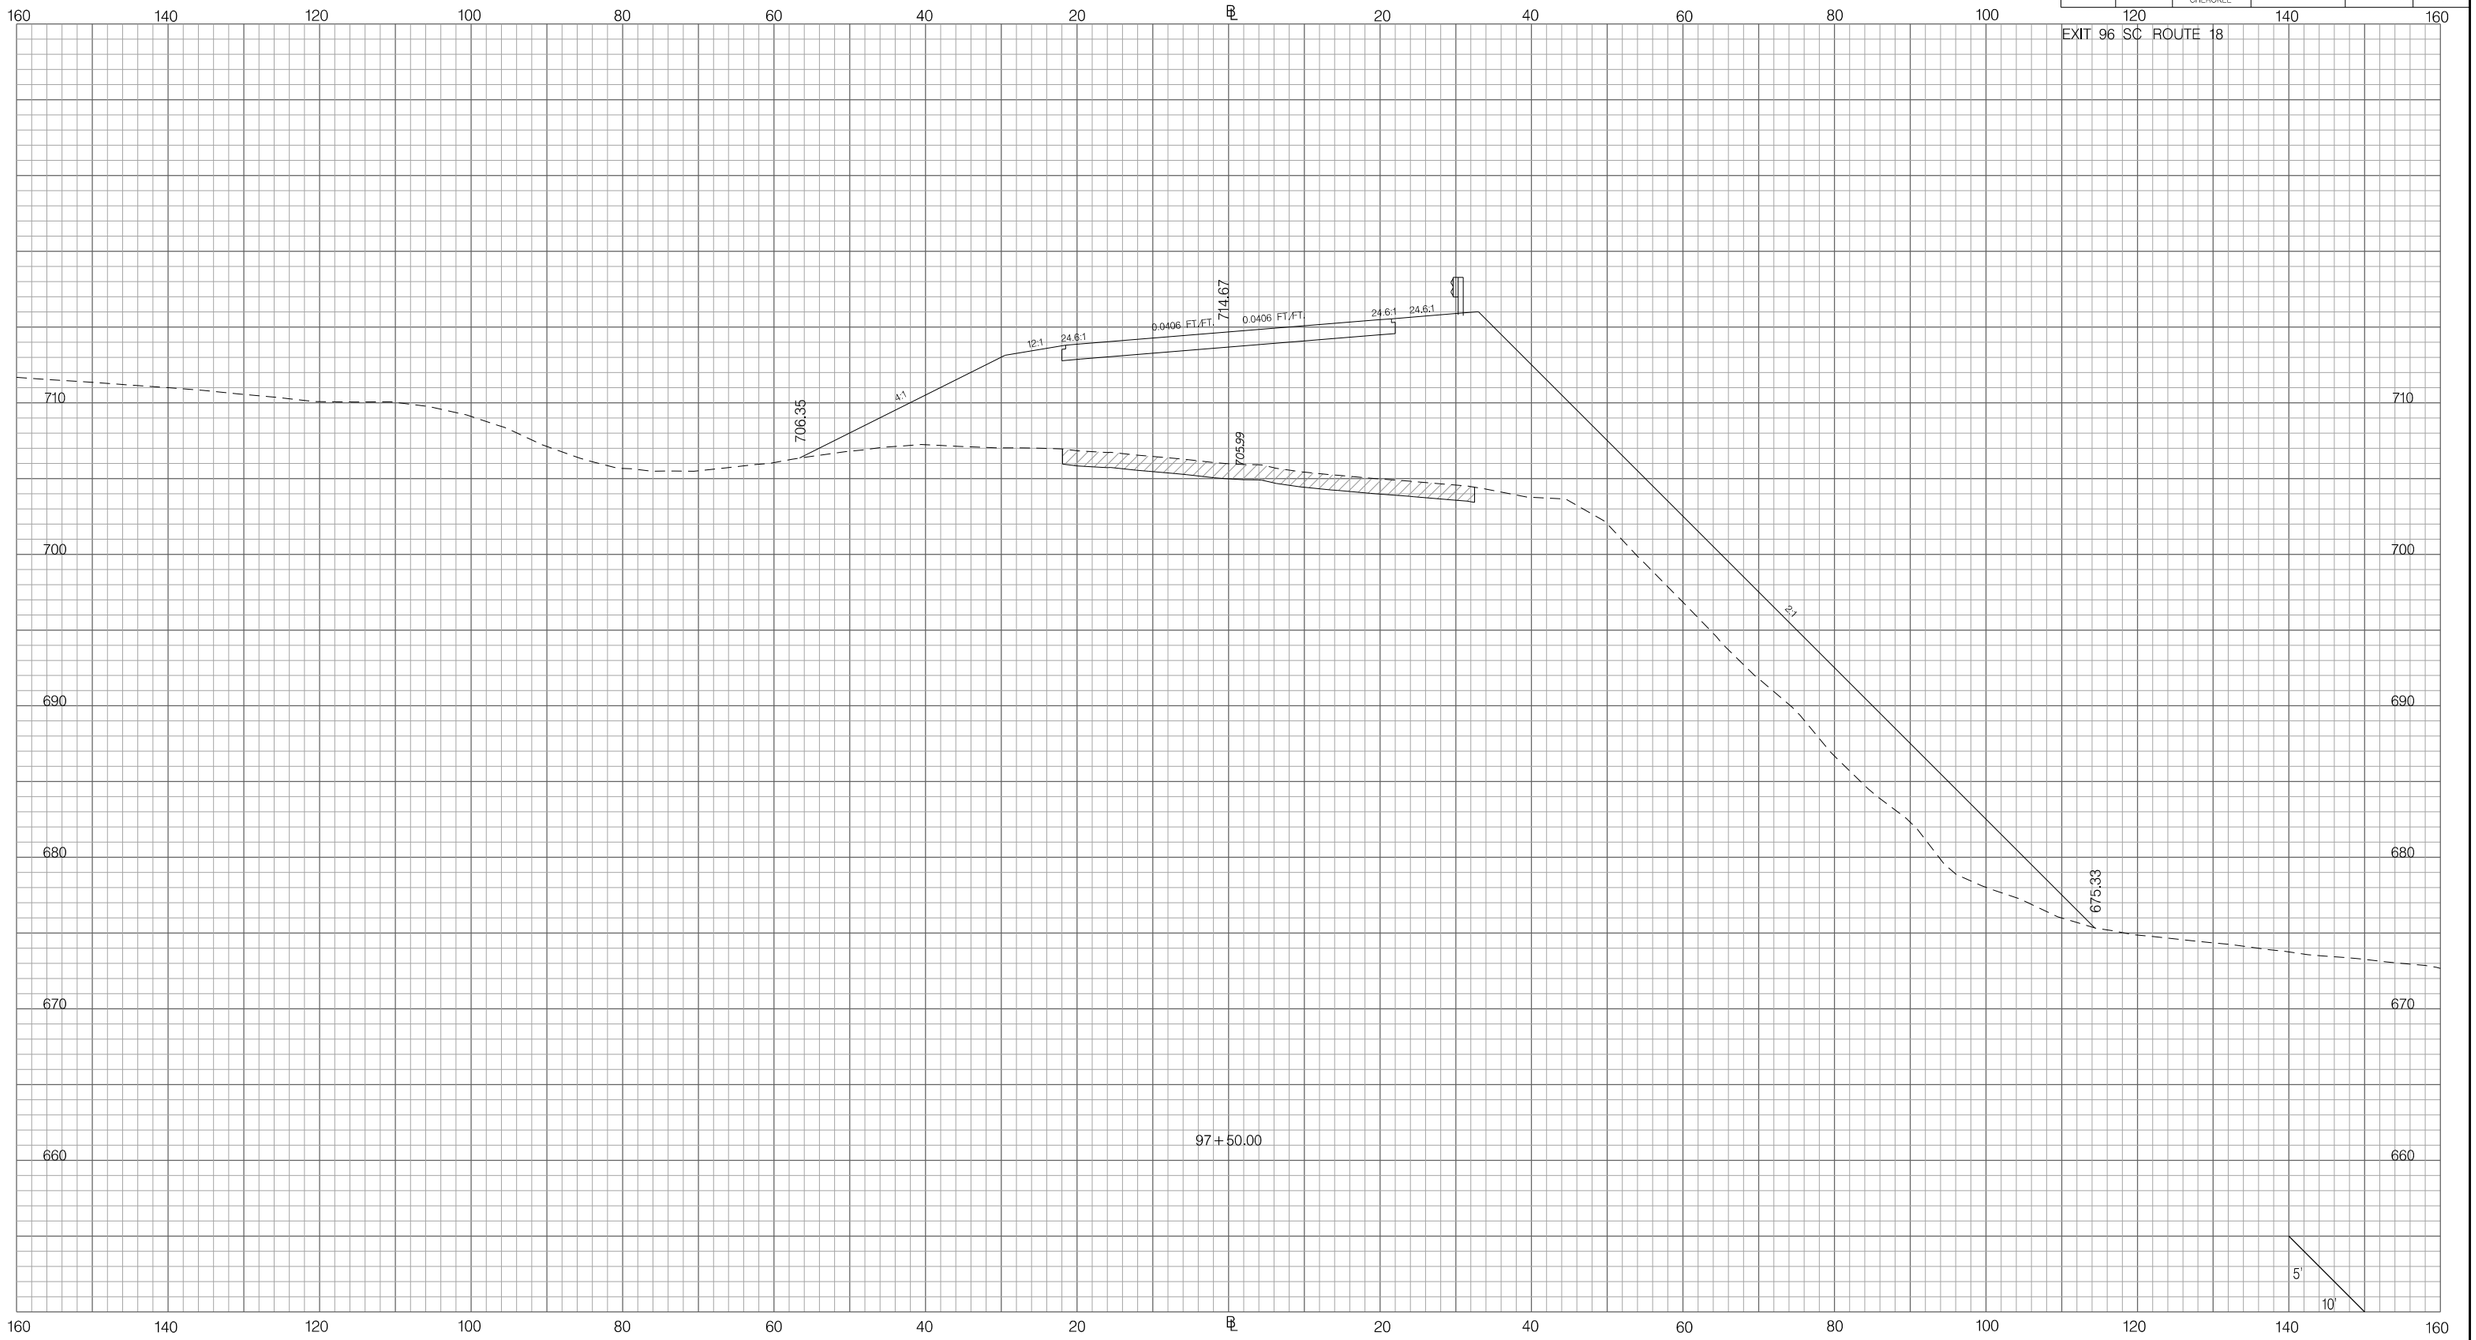

PRELIMINARY
NOT FOR CONSTRUCTION

SCALE: 1" =

REV. NO.	BY	DATE	DESCRIPTION OF REVISION
7			
6			
5			
4			
3			
2			
1			

SOUTH CAROLINA DEPARTMENT OF TRANSPORTATION
INTERSTATE 85

CROSS SECTION SHEET

INTERSTATE 85 MILE MARKER 90–97
SEGMENT C

Z:\Projects\14-60 I85 Widening Cherokee Co MM80-96\Dgn\CrossSections\CROSS SECTION SHEET FILES\PX_96SCI8.dgn
6/20/2016

FED. RD. DIV. NO.	STATE	COUNTY	PROJECT ID	ROAD / ROUTE NO.	SHEET NO.
3	SC	SPARTANBURG CHEROKEE	P027114	INTERSTATE 85	X395

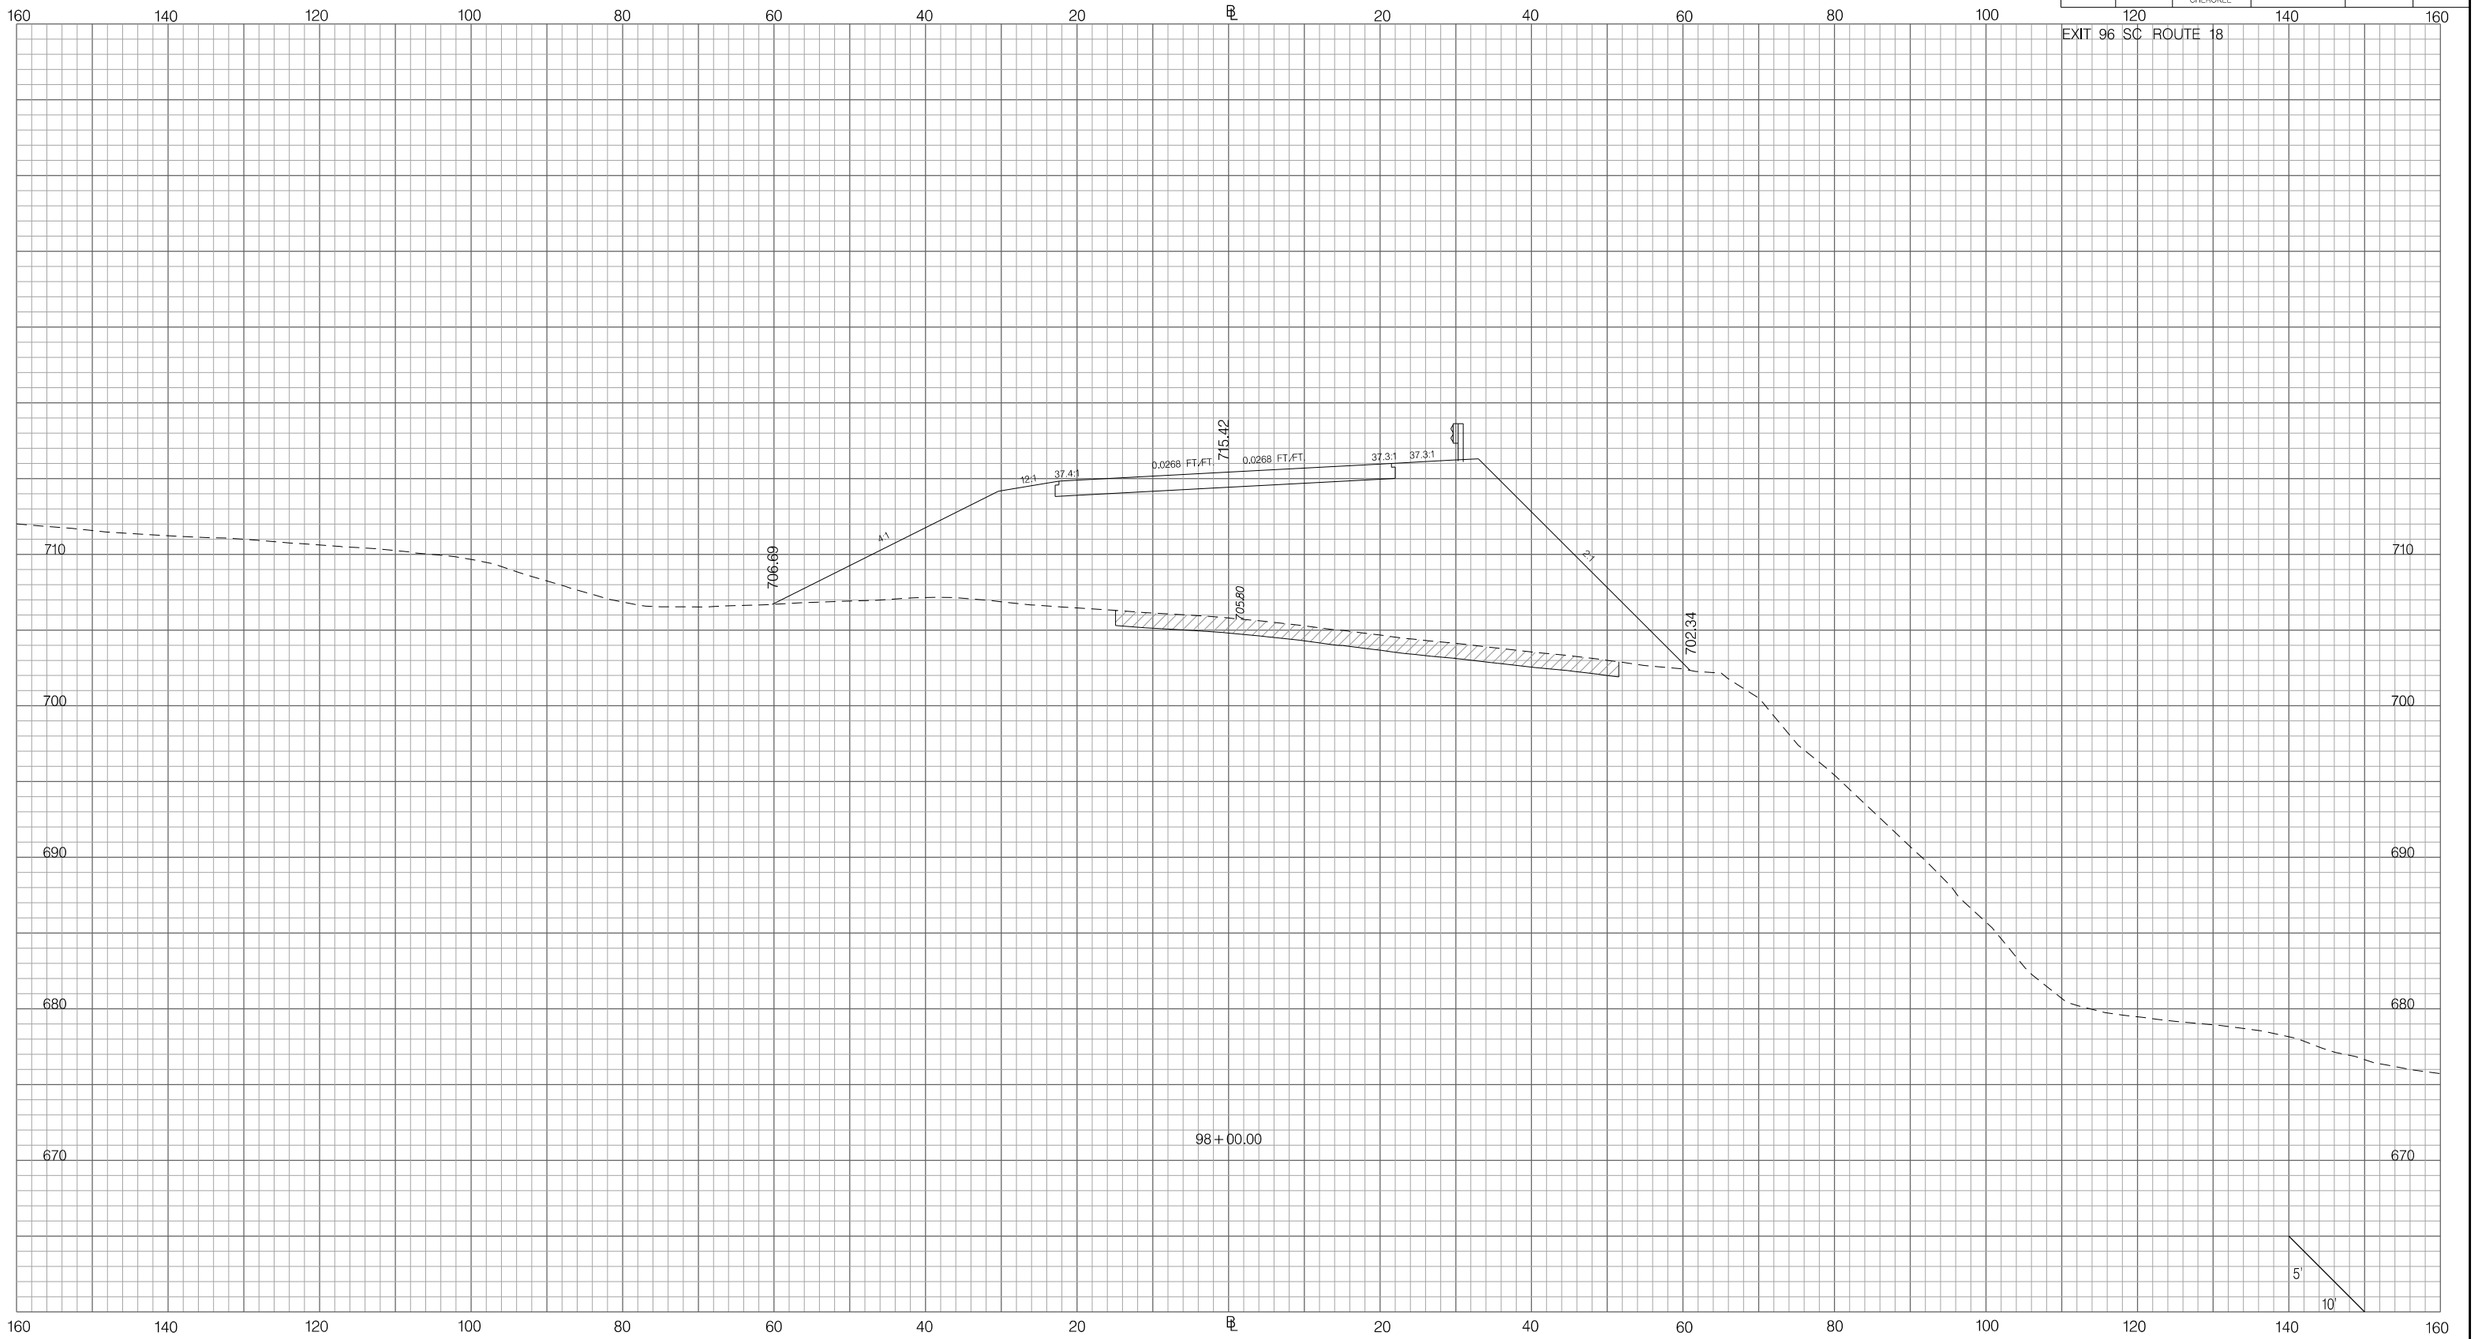

PRELIMINARY
NOT FOR CONSTRUCTION

SCALE: 1" =

REV.NO.	BY	DATE	DESCRIPTION OF REVISION
7			
6			
5			
4			
3			
2			
1			

SOUTH CAROLINA DEPARTMENT OF TRANSPORTATION
INTERSTATE 85

CROSS SECTION SHEET

INTERSTATE 85 MILE MARKER 90–97
SEGMENT C

Z:\Projects\14-60 I85 Widening Cherokee Co MM80-96\Dgn\CrossSections\CROSS SECTION SHEET FILES\PX_96SCI8.dgn
6/20/2016

FED. RD. DIV. NO.	STATE	COUNTY	PROJECT ID	ROAD / ROUTE NO.	SHEET NO.
3	SC	SPARTANBURG CHEROKEE	P027114	INTERSTATE 85	X396

EXIT 96 SC ROUTE 18

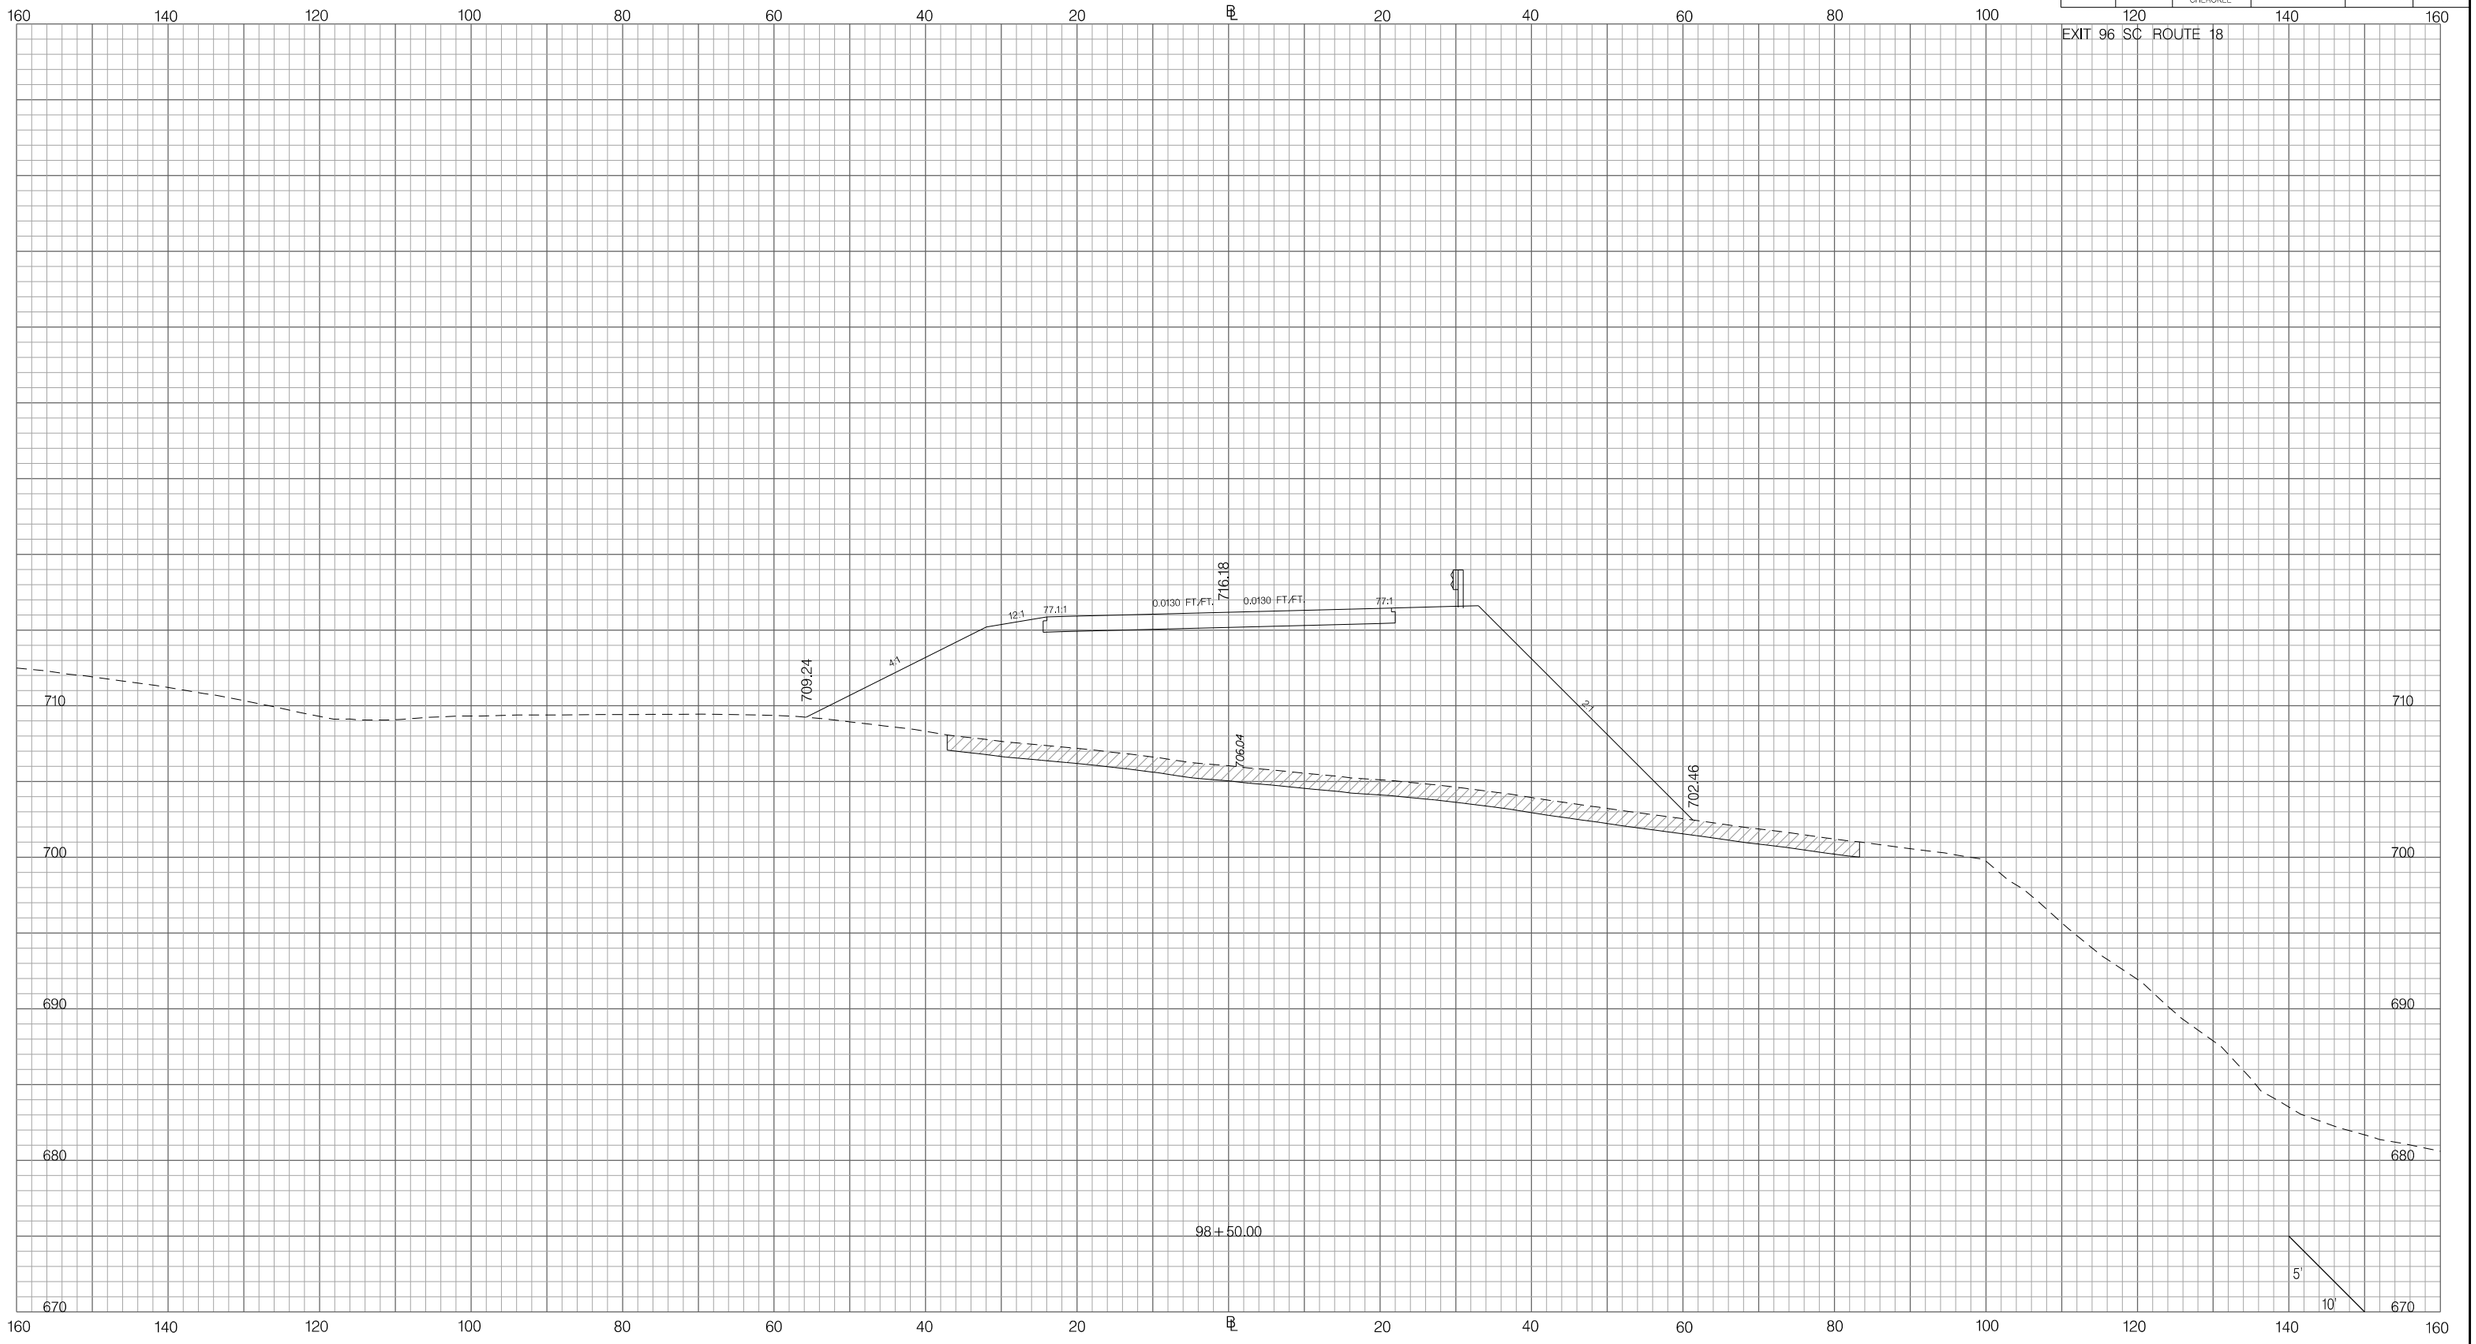

PRELIMINARY
NOT FOR CONSTRUCTION

SCALE: 1" =

REV. NO.	BY	DATE	DESCRIPTION OF REVISION
7			
6			
5			
4			
3			
2			
1			

SOUTH CAROLINA DEPARTMENT OF TRANSPORTATION
INTERSTATE 85

CROSS SECTION SHEET

INTERSTATE 85 MILE MARKER 90–97
SEGMENT C

Z:\Projects\14-60 I85 Widening Cherokee Co MM80-96\Dgn\CrossSections\CROSS SECTION SHEET FILES\PX_96SCI8.dgn
6/20/2016

FED. RD. DIV. NO.	STATE	COUNTY	PROJECT ID	ROAD / ROUTE NO.	SHEET NO.
3	SC	SPARTANBURG CHEROKEE	P027114	INTERSTATE 85	X397

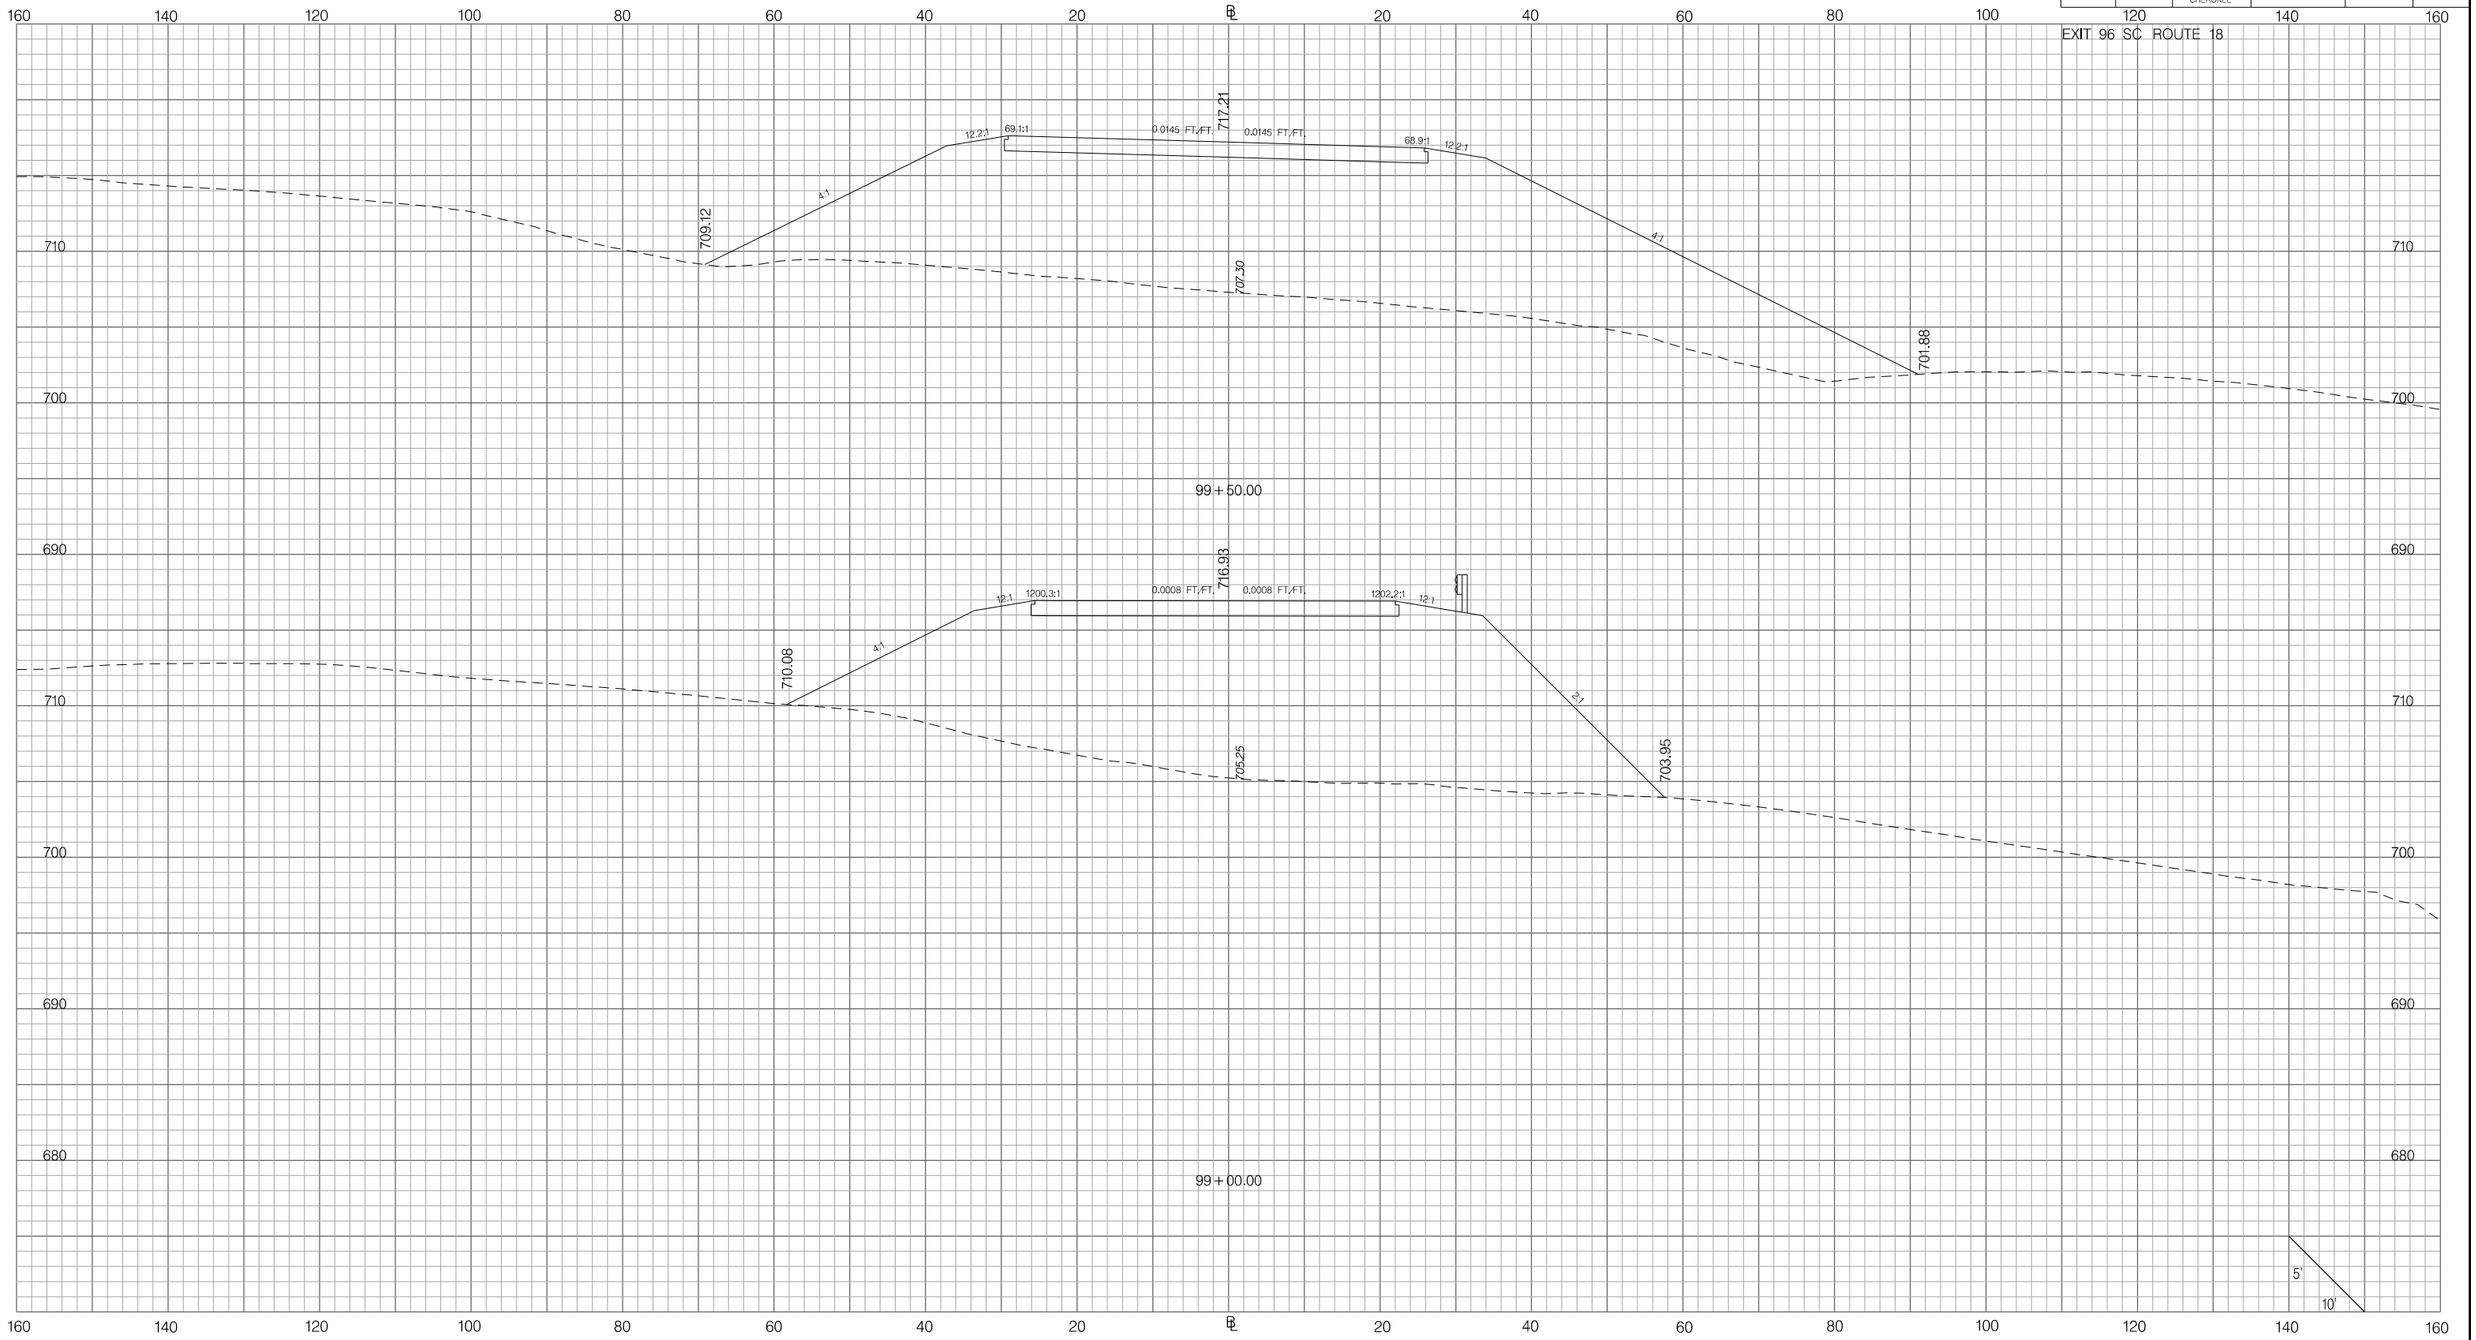

PRELIMINARY
NOT FOR CONSTRUCTION

SCALE: 1" =

REV. NO.	BY	DATE	DESCRIPTION OF REVISION
7			
6			
5			
4			
3			
2			
1			

SOUTH CAROLINA DEPARTMENT OF TRANSPORTATION
INTERSTATE 85

CROSS SECTION SHEET

INTERSTATE 85 MILE MARKER 90–97
SEGMENT C

Z:\Projects\14-60 I85 Widening Cherokee Co MM80-96\Dgn\CrossSections\CROSS SECTION SHEET FILES\PX_96SCI8.dgn
6/20/2016

FED. RD. DIV. NO.	STATE	COUNTY	PROJECT ID	ROAD / ROUTE NO.	SHEET NO.
3	SC	SPARTANBURG CHEROKEE	P027114	INTERSTATE 85	X398

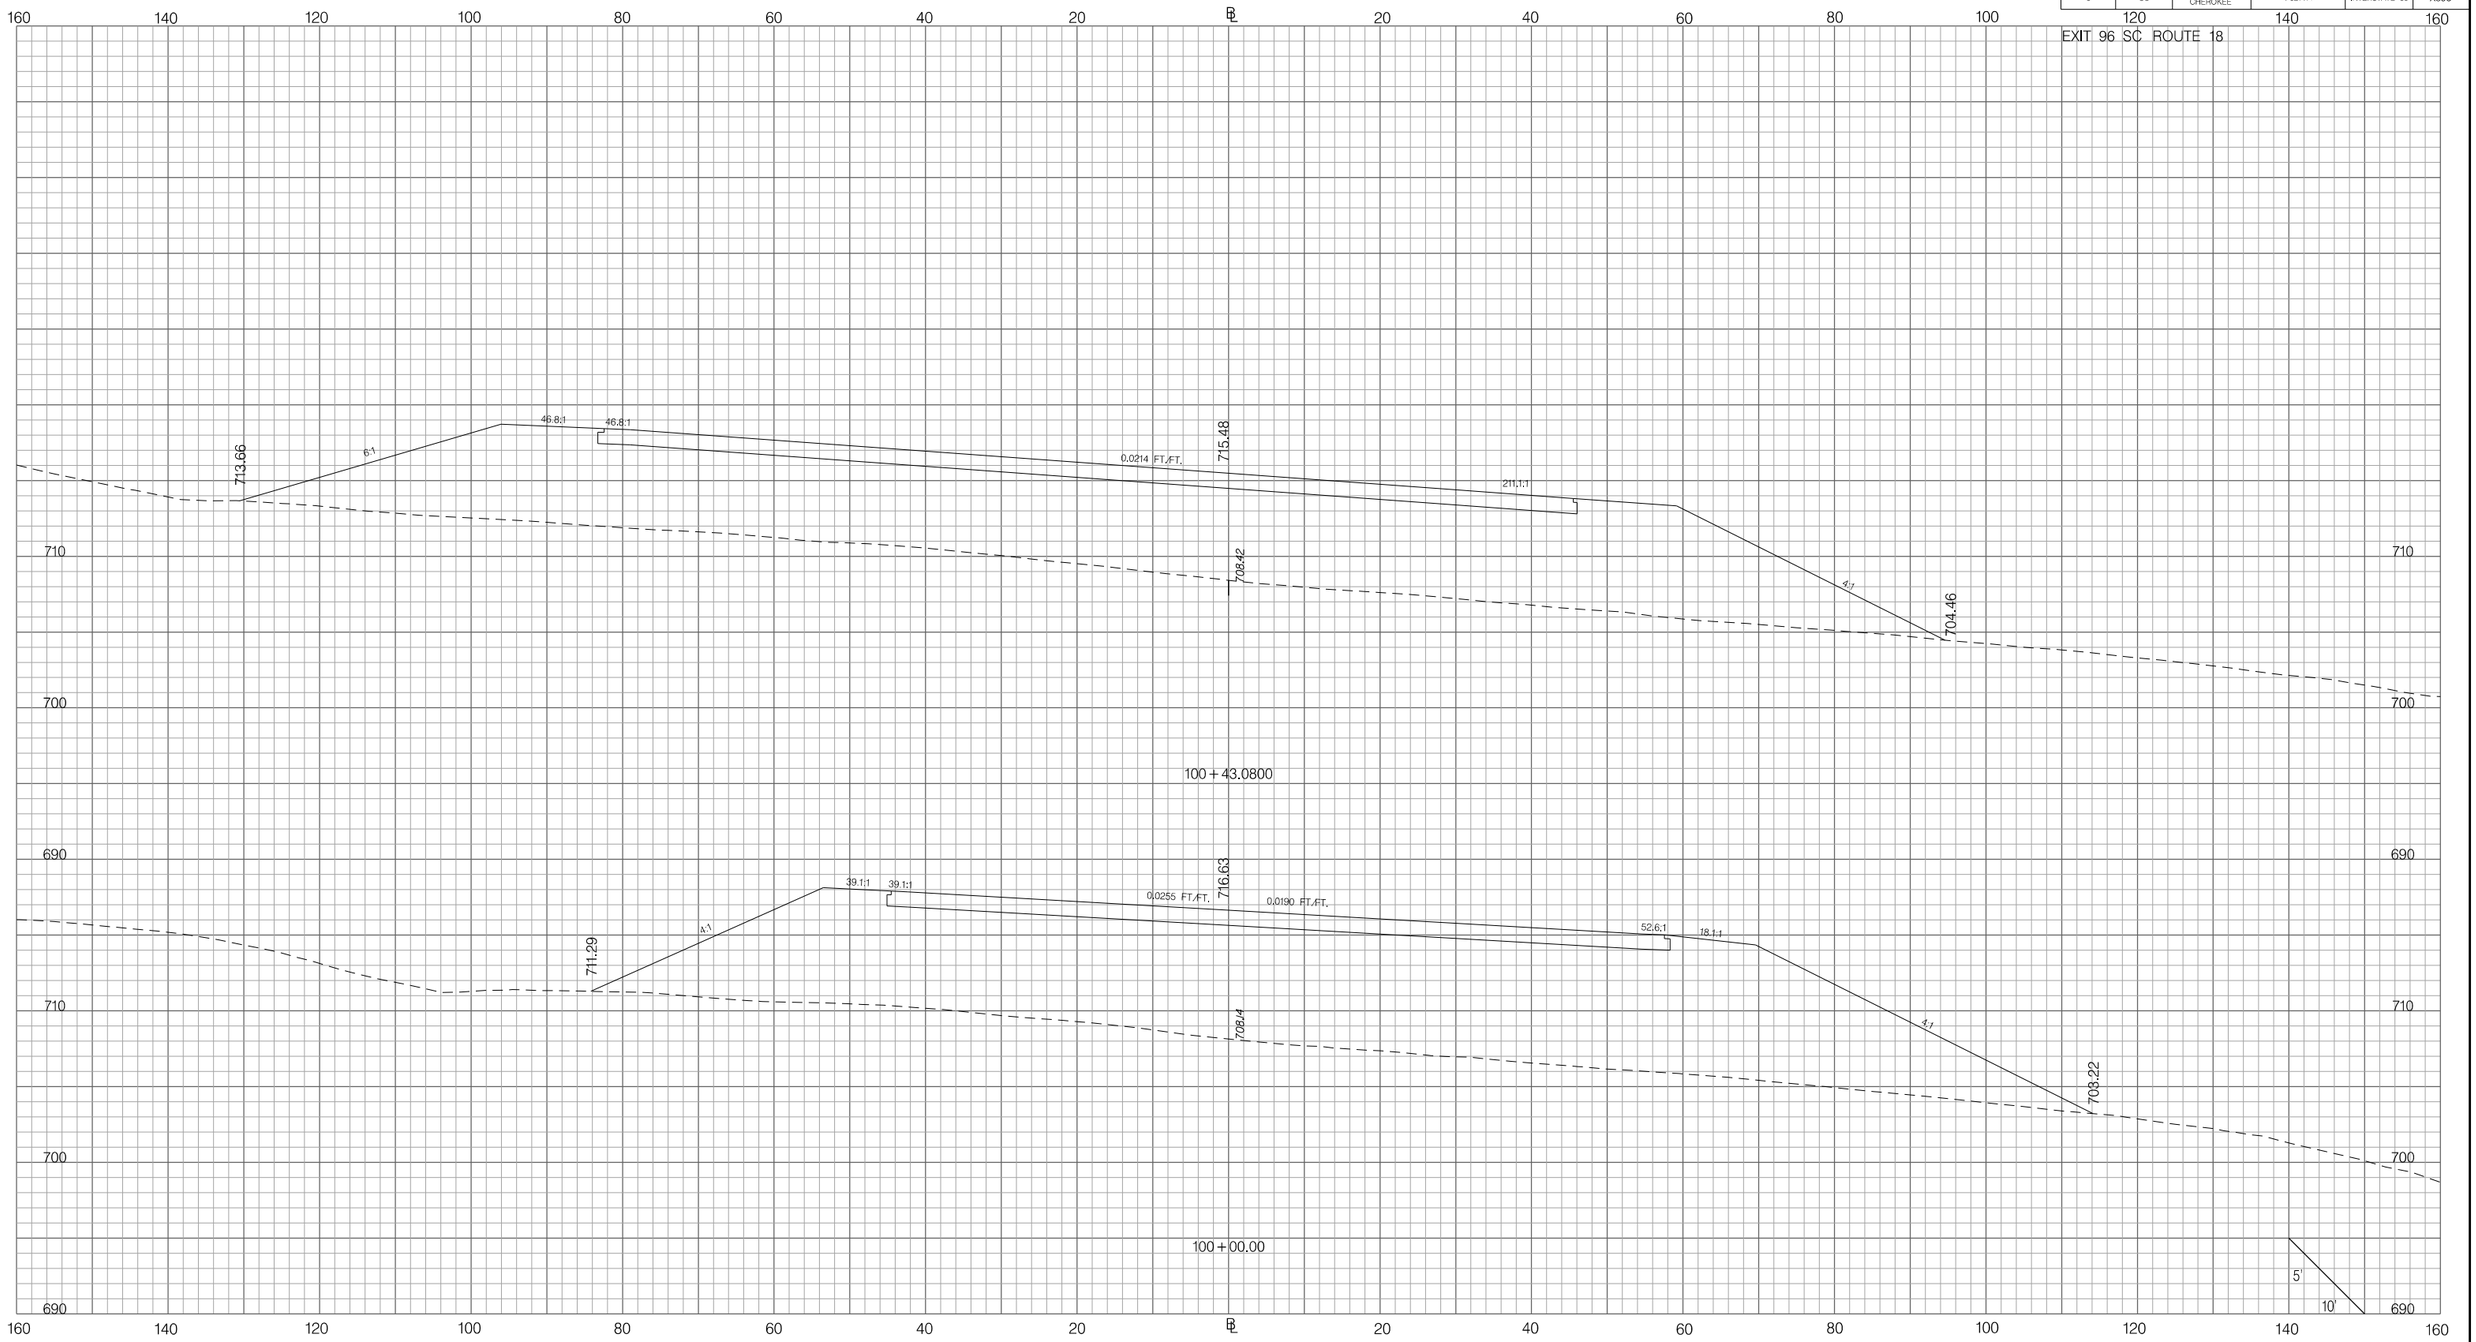

PRELIMINARY
NOT FOR CONSTRUCTION

SCALE: 1" =

REV. NO.	BY	DATE	DESCRIPTION OF REVISION
7			
6			
5			
4			
3			
2			
1			

SOUTH CAROLINA DEPARTMENT OF TRANSPORTATION
INTERSTATE 85

CROSS SECTION SHEET

INTERSTATE 85 MILE MARKER 90–97
SEGMENT C

Z:\Projects\14-60 I85 Widening Cherokee Co MM80-96\Dgn\CrossSections\CROSS SECTION SHEET FILES\PX_96SCI8.dgn
6/20/2016

FED. RD. DIV. NO.	STATE	COUNTY	PROJECT ID	ROAD / ROUTE NO.	SHEET NO.
3	SC	SPARTANBURG CHEROKEE	P027114	INTERSTATE 85	X399

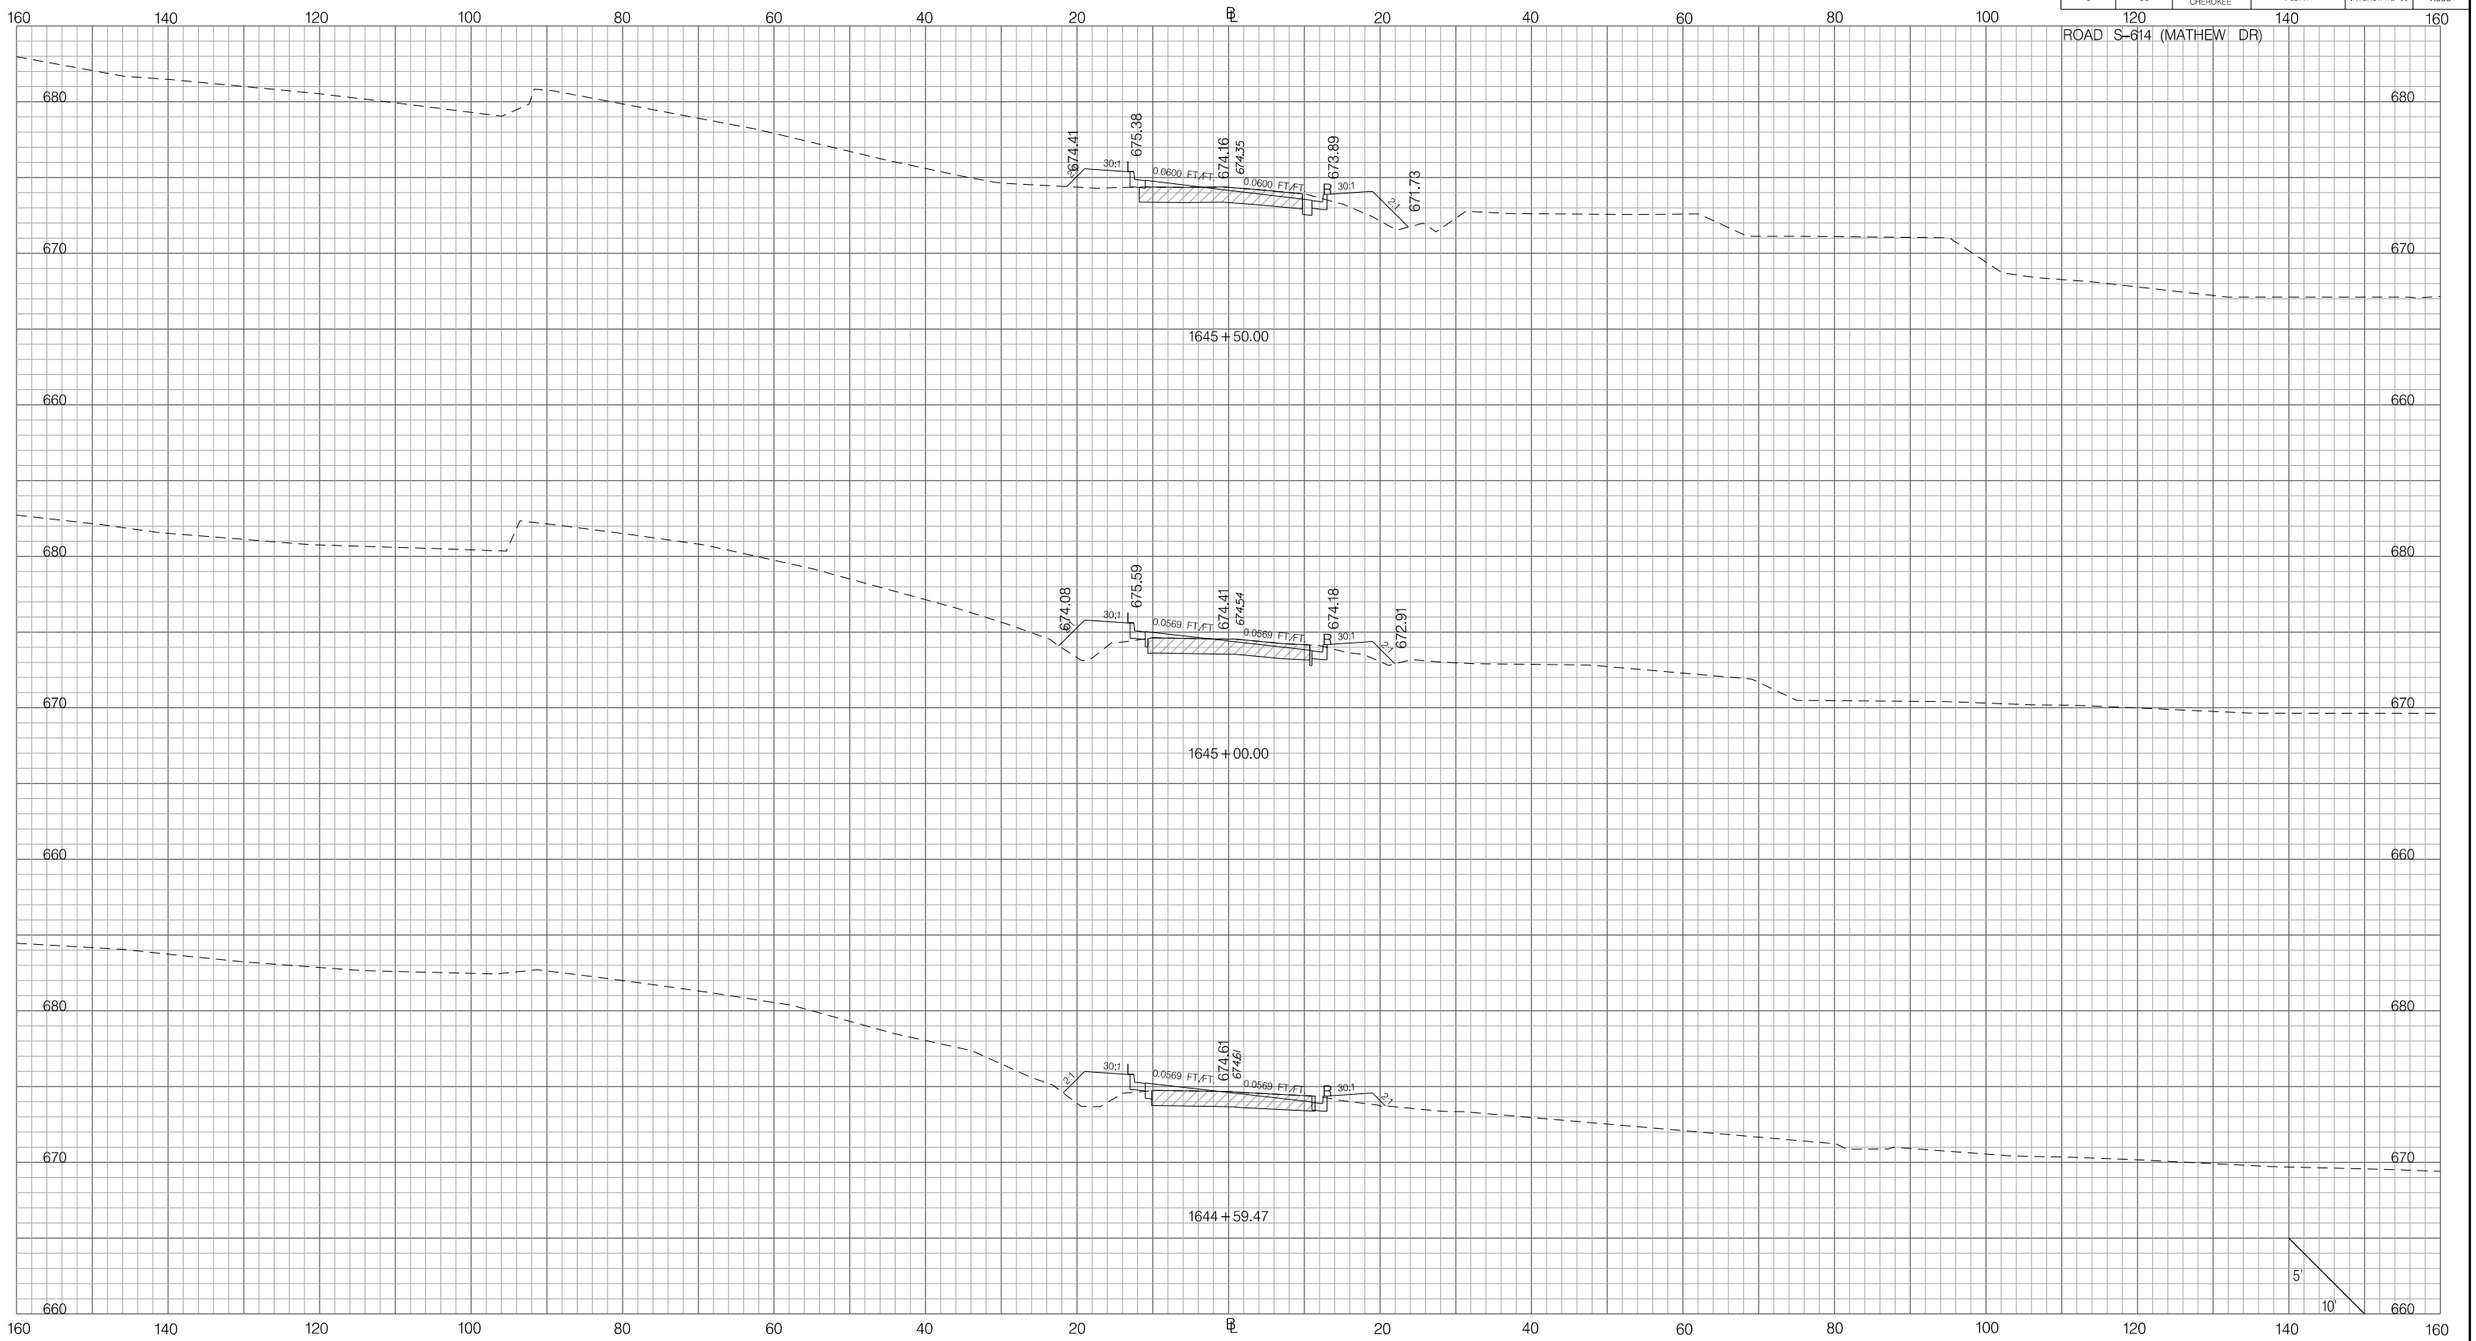

PRELIMINARY
NOT FOR CONSTRUCTION

SCALE: 1" =

REV. NO.	BY	DATE	DESCRIPTION OF REVISION
7			
6			
5			
4			
3			
2			
1			

SOUTH CAROLINA DEPARTMENT OF TRANSPORTATION
INTERSTATE 85

CROSS SECTION SHEET

INTERSTATE 85 MILE MARKER 90-97
SEGMENT C

Z:\Projects\14-60 I85 Widening Cherokee Co MM80-96\Dgn\CrossSections\CROSS SECTION SHEET FILES\PX_955614.dgn
3/9/2016

FED. RD. DIV. NO.	STATE	COUNTY	PROJECT ID	ROAD / ROUTE NO.	SHEET NO.
3	SC	SPARTANBURG CHEROKEE	P027114	INTERSTATE 85	X400

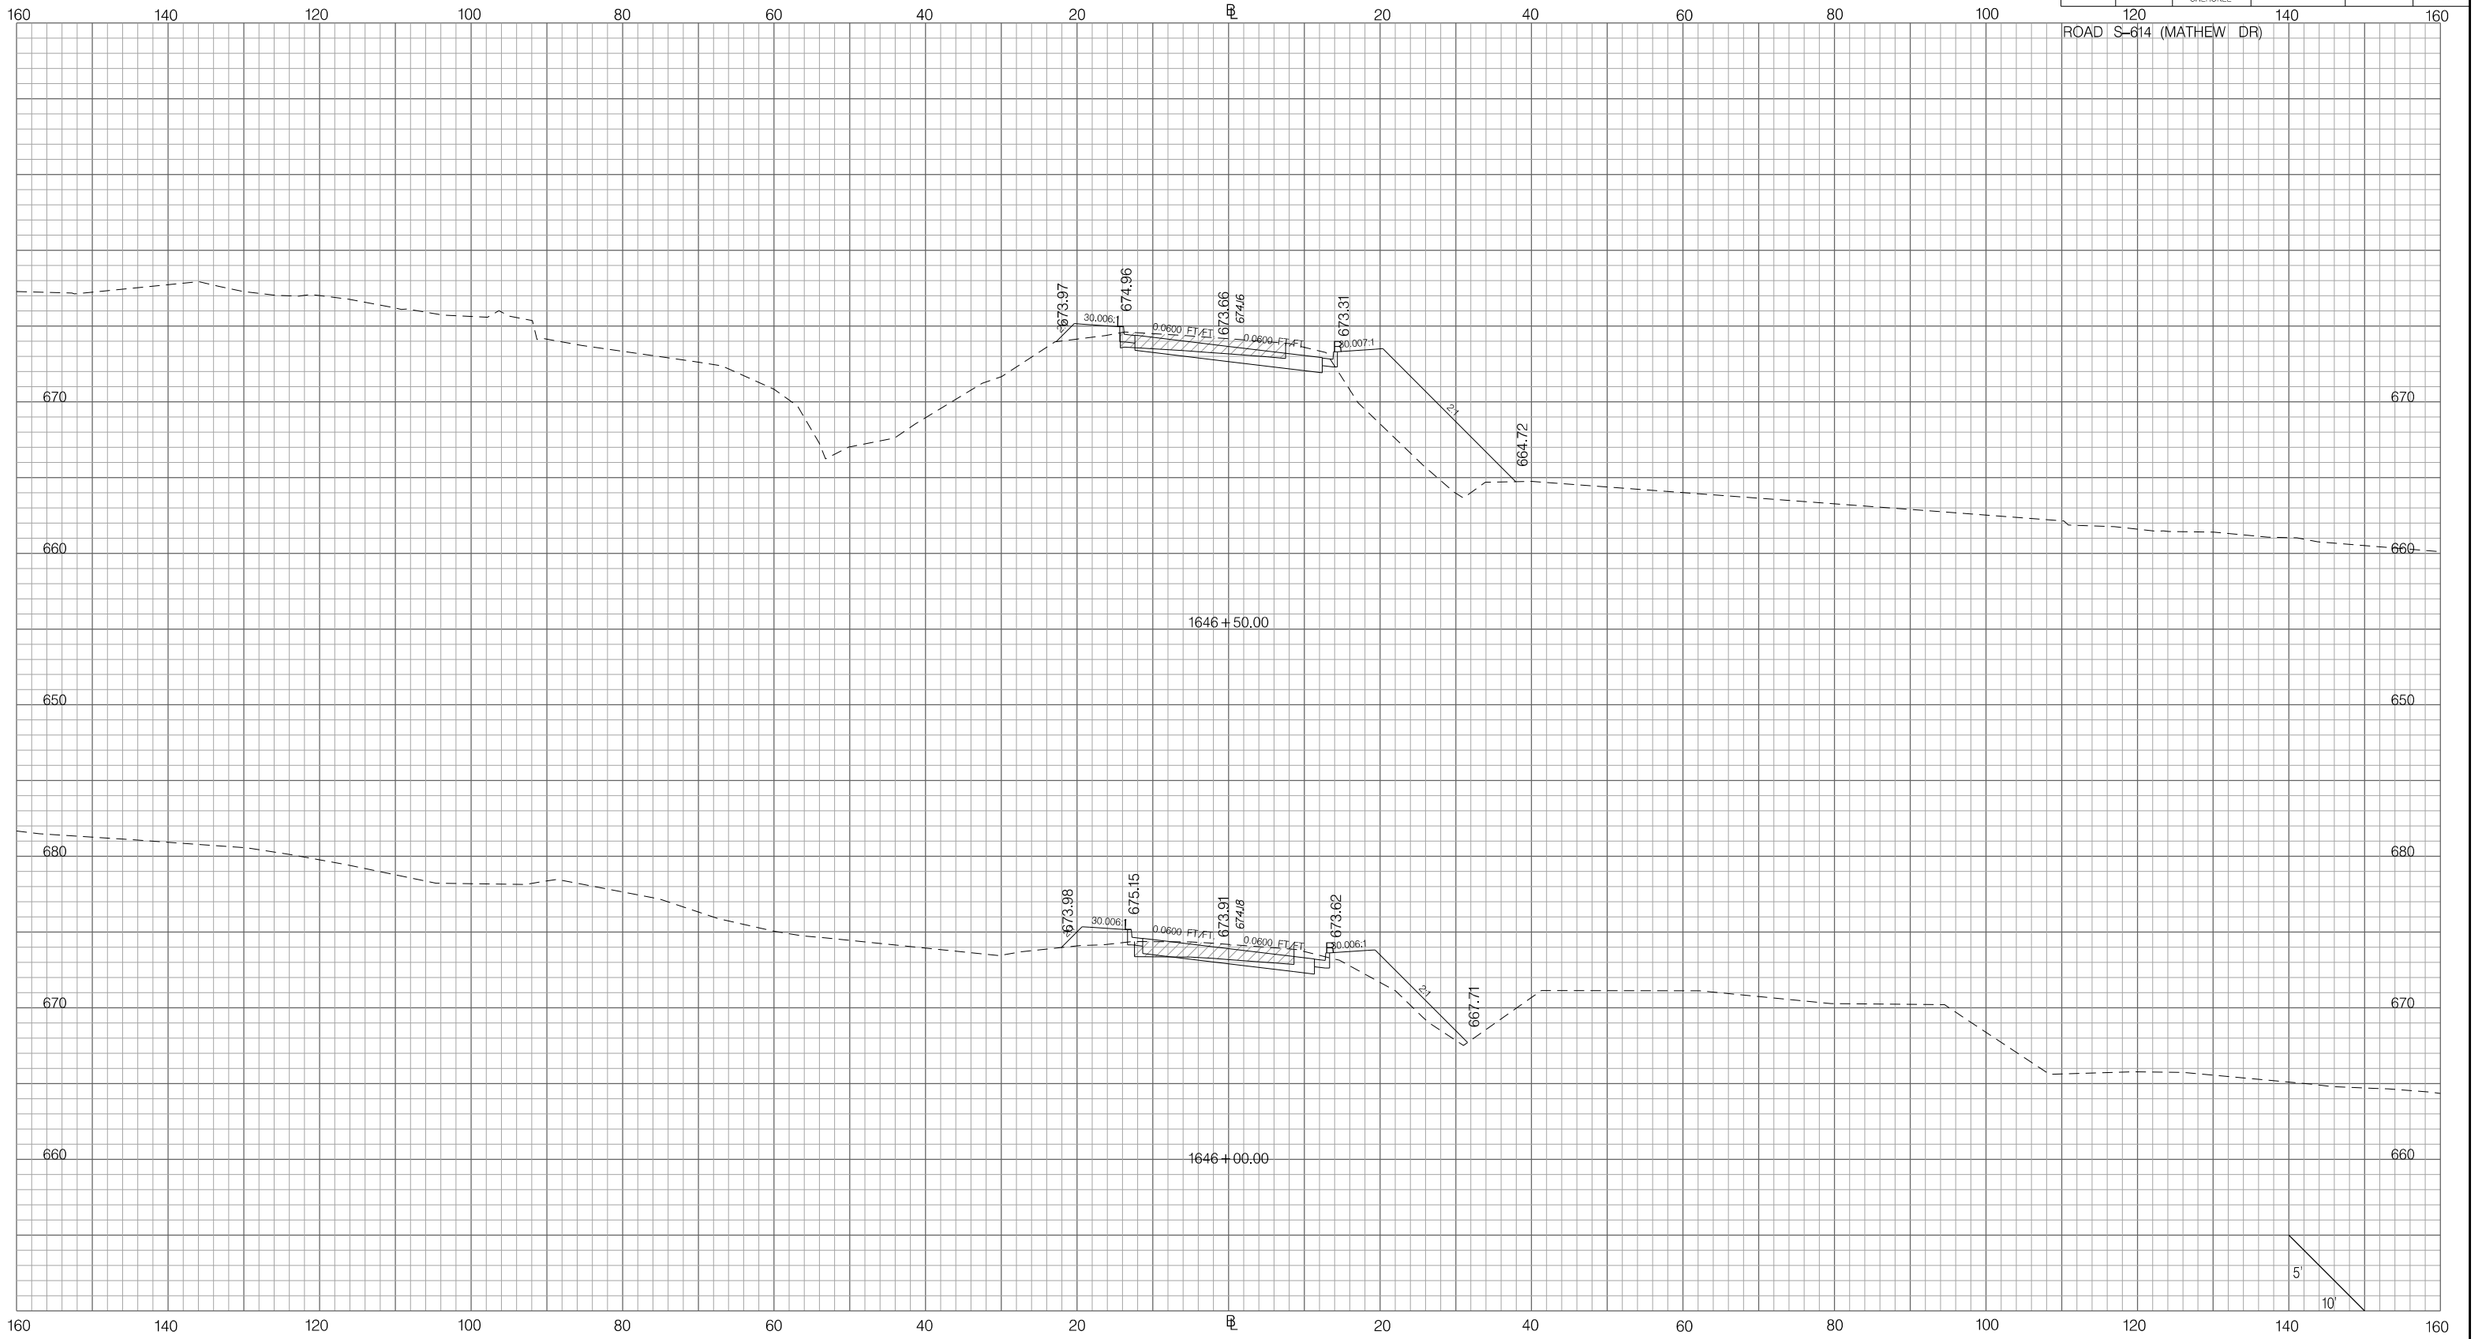

PRELIMINARY
NOT FOR CONSTRUCTION

SCALE: 1" =

REV. NO.	BY	DATE	DESCRIPTION OF REVISION
7			
6			
5			
4			
3			
2			
1			

SOUTH CAROLINA DEPARTMENT OF TRANSPORTATION
INTERSTATE 85

CROSS SECTION SHEET

INTERSTATE 85 MILE MARKER 90–97
SEGMENT C

Z:\Projects\14-60 I85 Widening Cherokee Co MM80-96\Dgn\CrossSections\CROSS SECTION SHEET FILES\PX_955614.dgn
3/9/2016

FED. RD. DIV. NO.	STATE	COUNTY	PROJECT ID	ROAD / ROUTE NO.	SHEET NO.
3	SC	SPARTANBURG CHEROKEE	P027114	INTERSTATE 85	X401

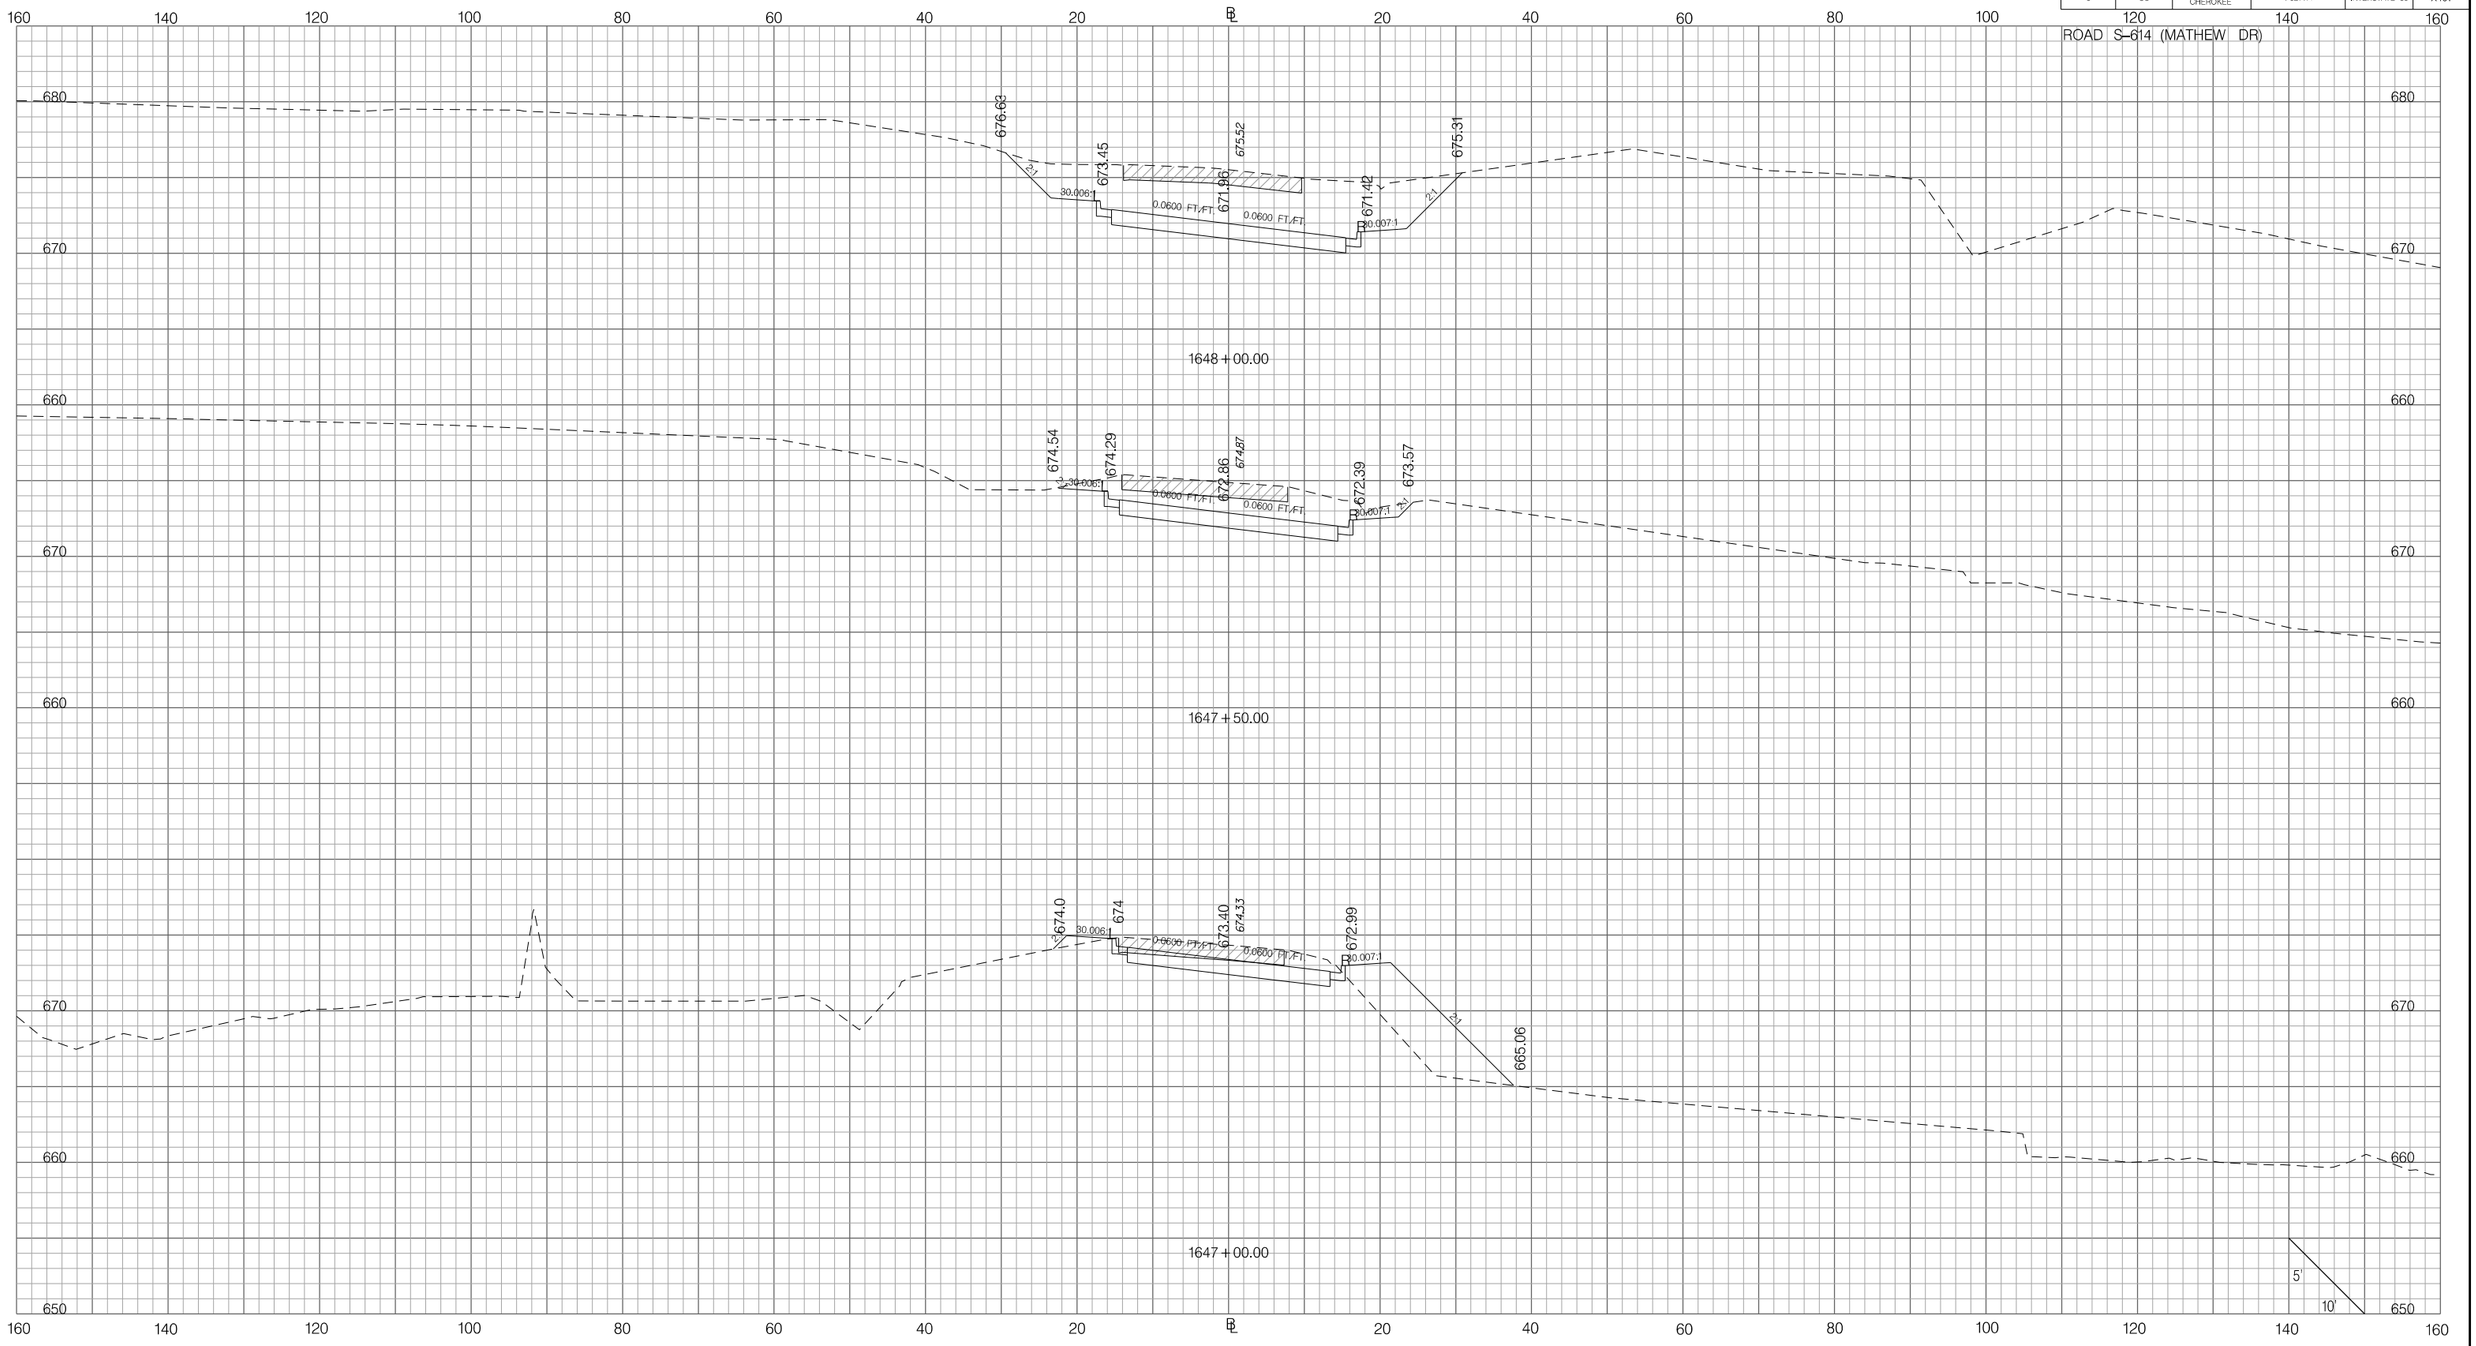

PRELIMINARY
NOT FOR CONSTRUCTION

SCALE: 1" =

REV. NO.	BY	DATE	DESCRIPTION OF REVISION
7			
6			
5			
4			
3			
2			
1			

SOUTH CAROLINA DEPARTMENT OF TRANSPORTATION
INTERSTATE 85

CROSS SECTION SHEET

INTERSTATE 85 MILE MARKER 90-97
SEGMENT C

Z:\Projects\14-60 I85 Widening Cherokee Co MM80-96\Dgn\CrossSections\CROSS SECTION SHEET FILES\PX_95561 4.dgn
3/9/2016

FED. RD. DIV. NO.	STATE	COUNTY	PROJECT ID	ROAD / ROUTE NO.	SHEET NO.
3	SC	SPARTANBURG CHEROKEE	P027114	INTERSTATE 85	X402

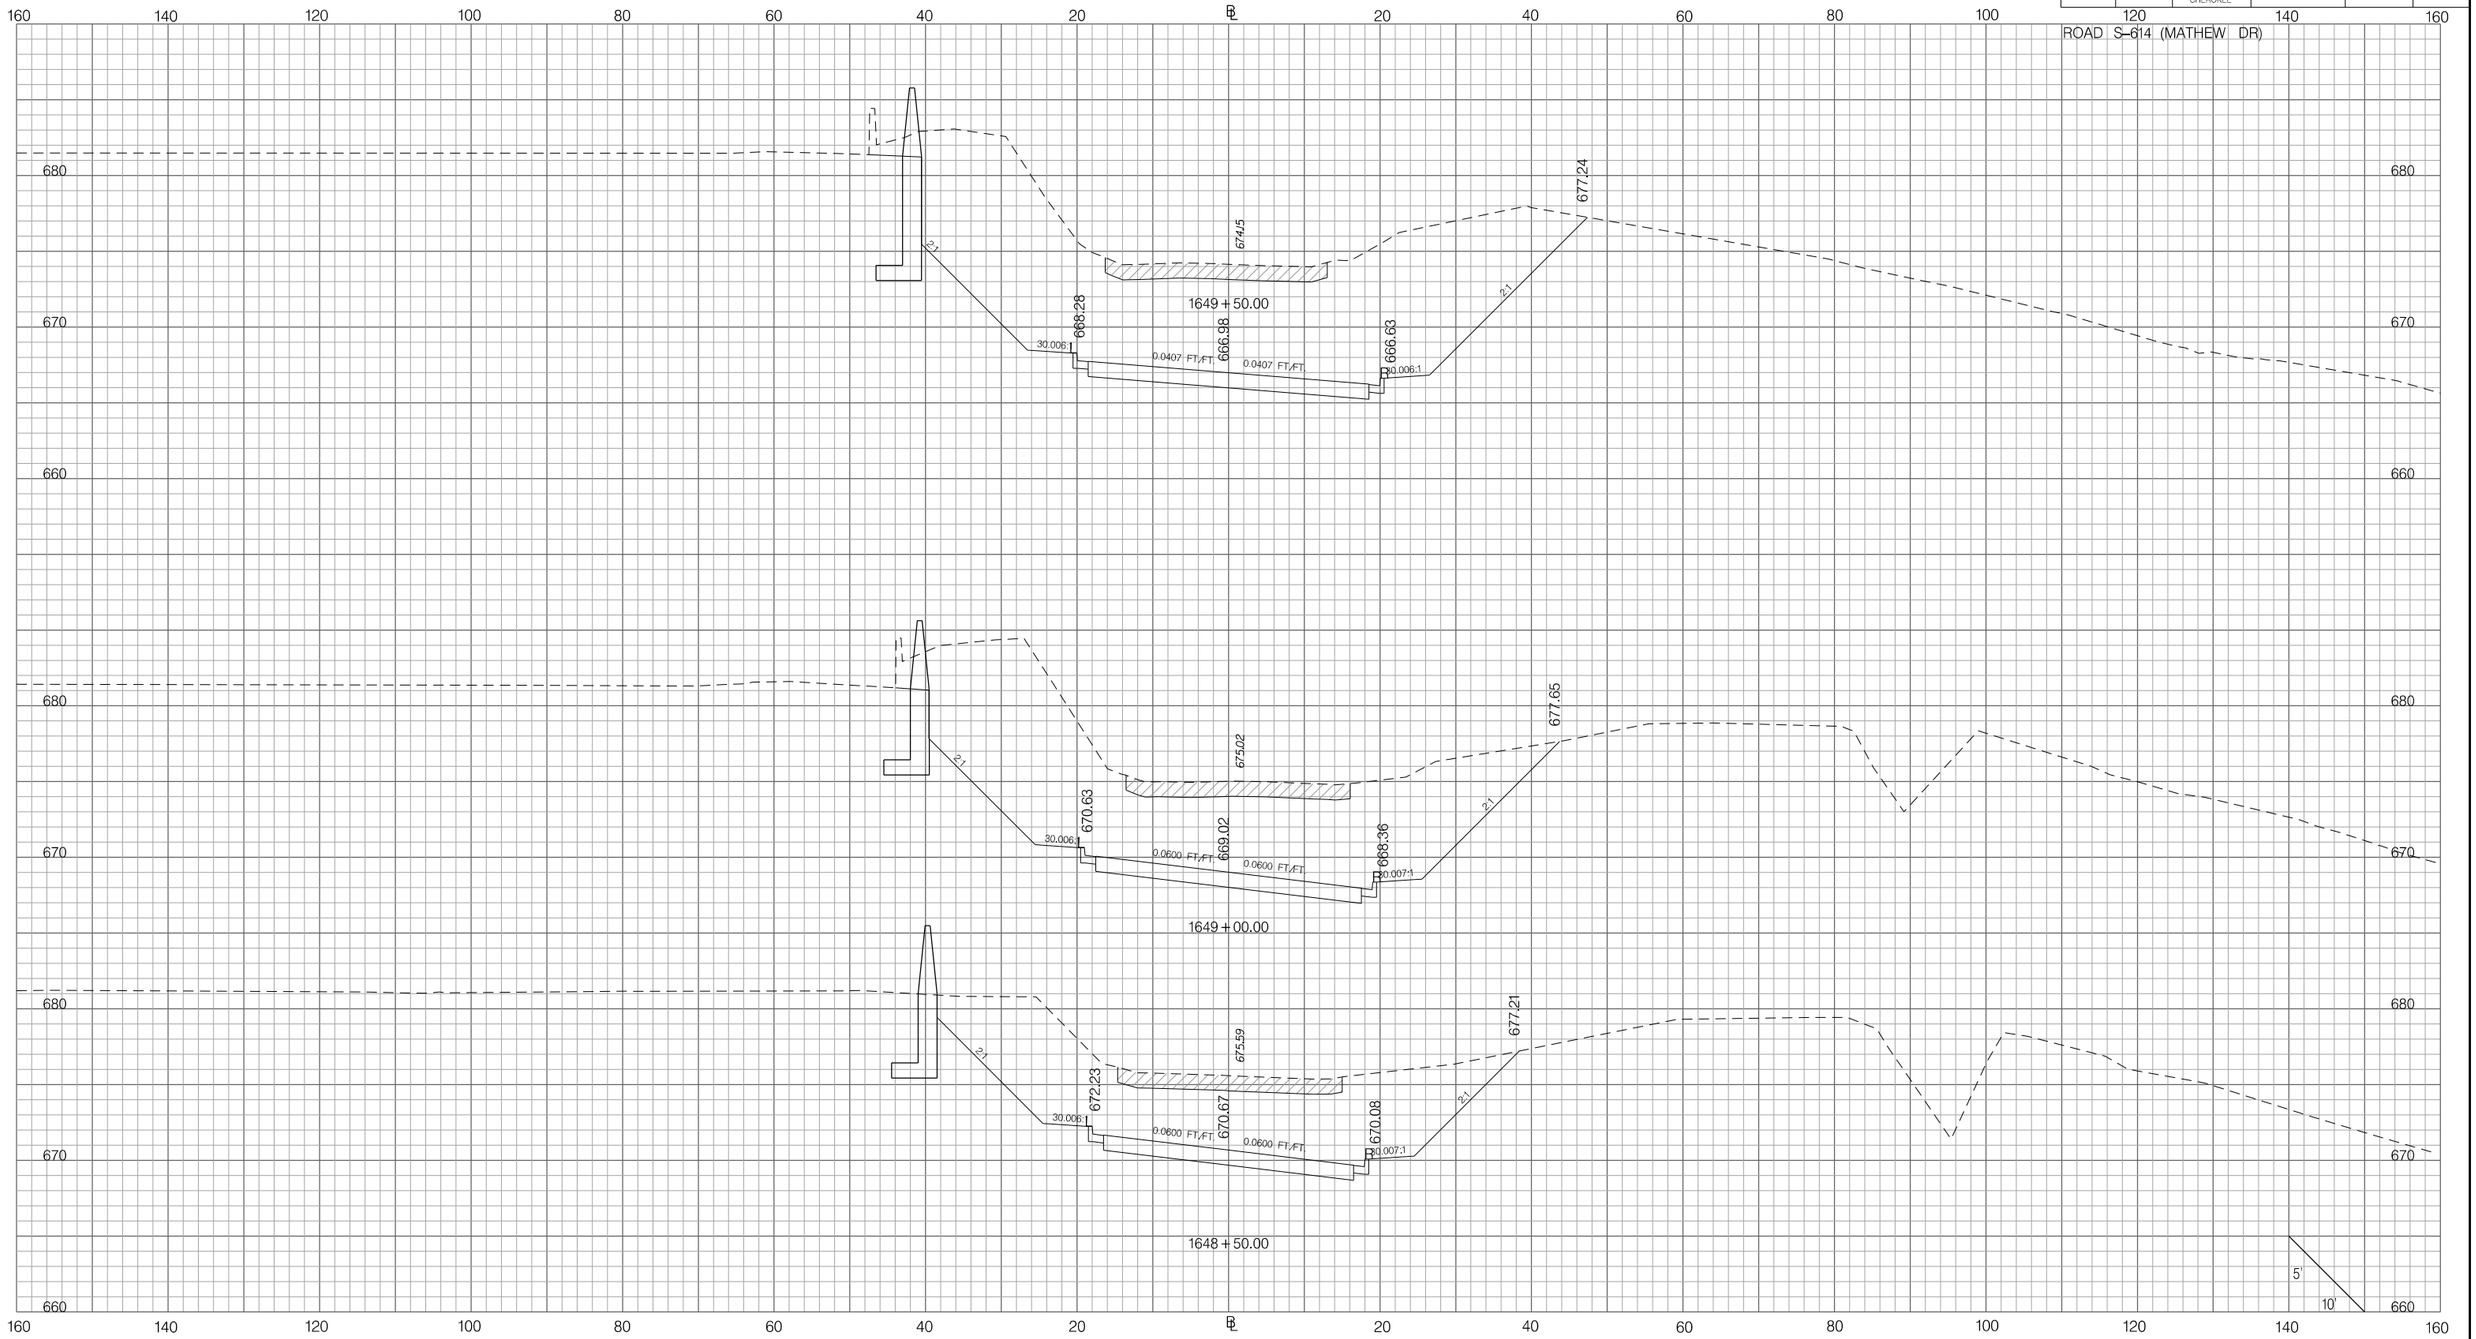

Z:\Projects\14-60 I85 Widening Cherokee Co MM80-96\Dgn\CrossSections\CROSS SECTION SHEET FILES\PX_955614.dgn
3/9/2016

PRELIMINARY
NOT FOR CONSTRUCTION

SCALE: 1" =

REV. NO.	BY	DATE	DESCRIPTION OF REVISION
7			
6			
5			
4			
3			
2			
1			

SOUTH CAROLINA DEPARTMENT OF TRANSPORTATION
INTERSTATE 85

CROSS SECTION SHEET

INTERSTATE 85 MILE MARKER 90–97
SEGMENT C

FED. RD. DIV. NO.	STATE	COUNTY	PROJECT ID	ROAD / ROUTE NO.	SHEET NO.
3	SC	SPARTANBURG CHEROKEE	P027114	INTERSTATE 85	X403

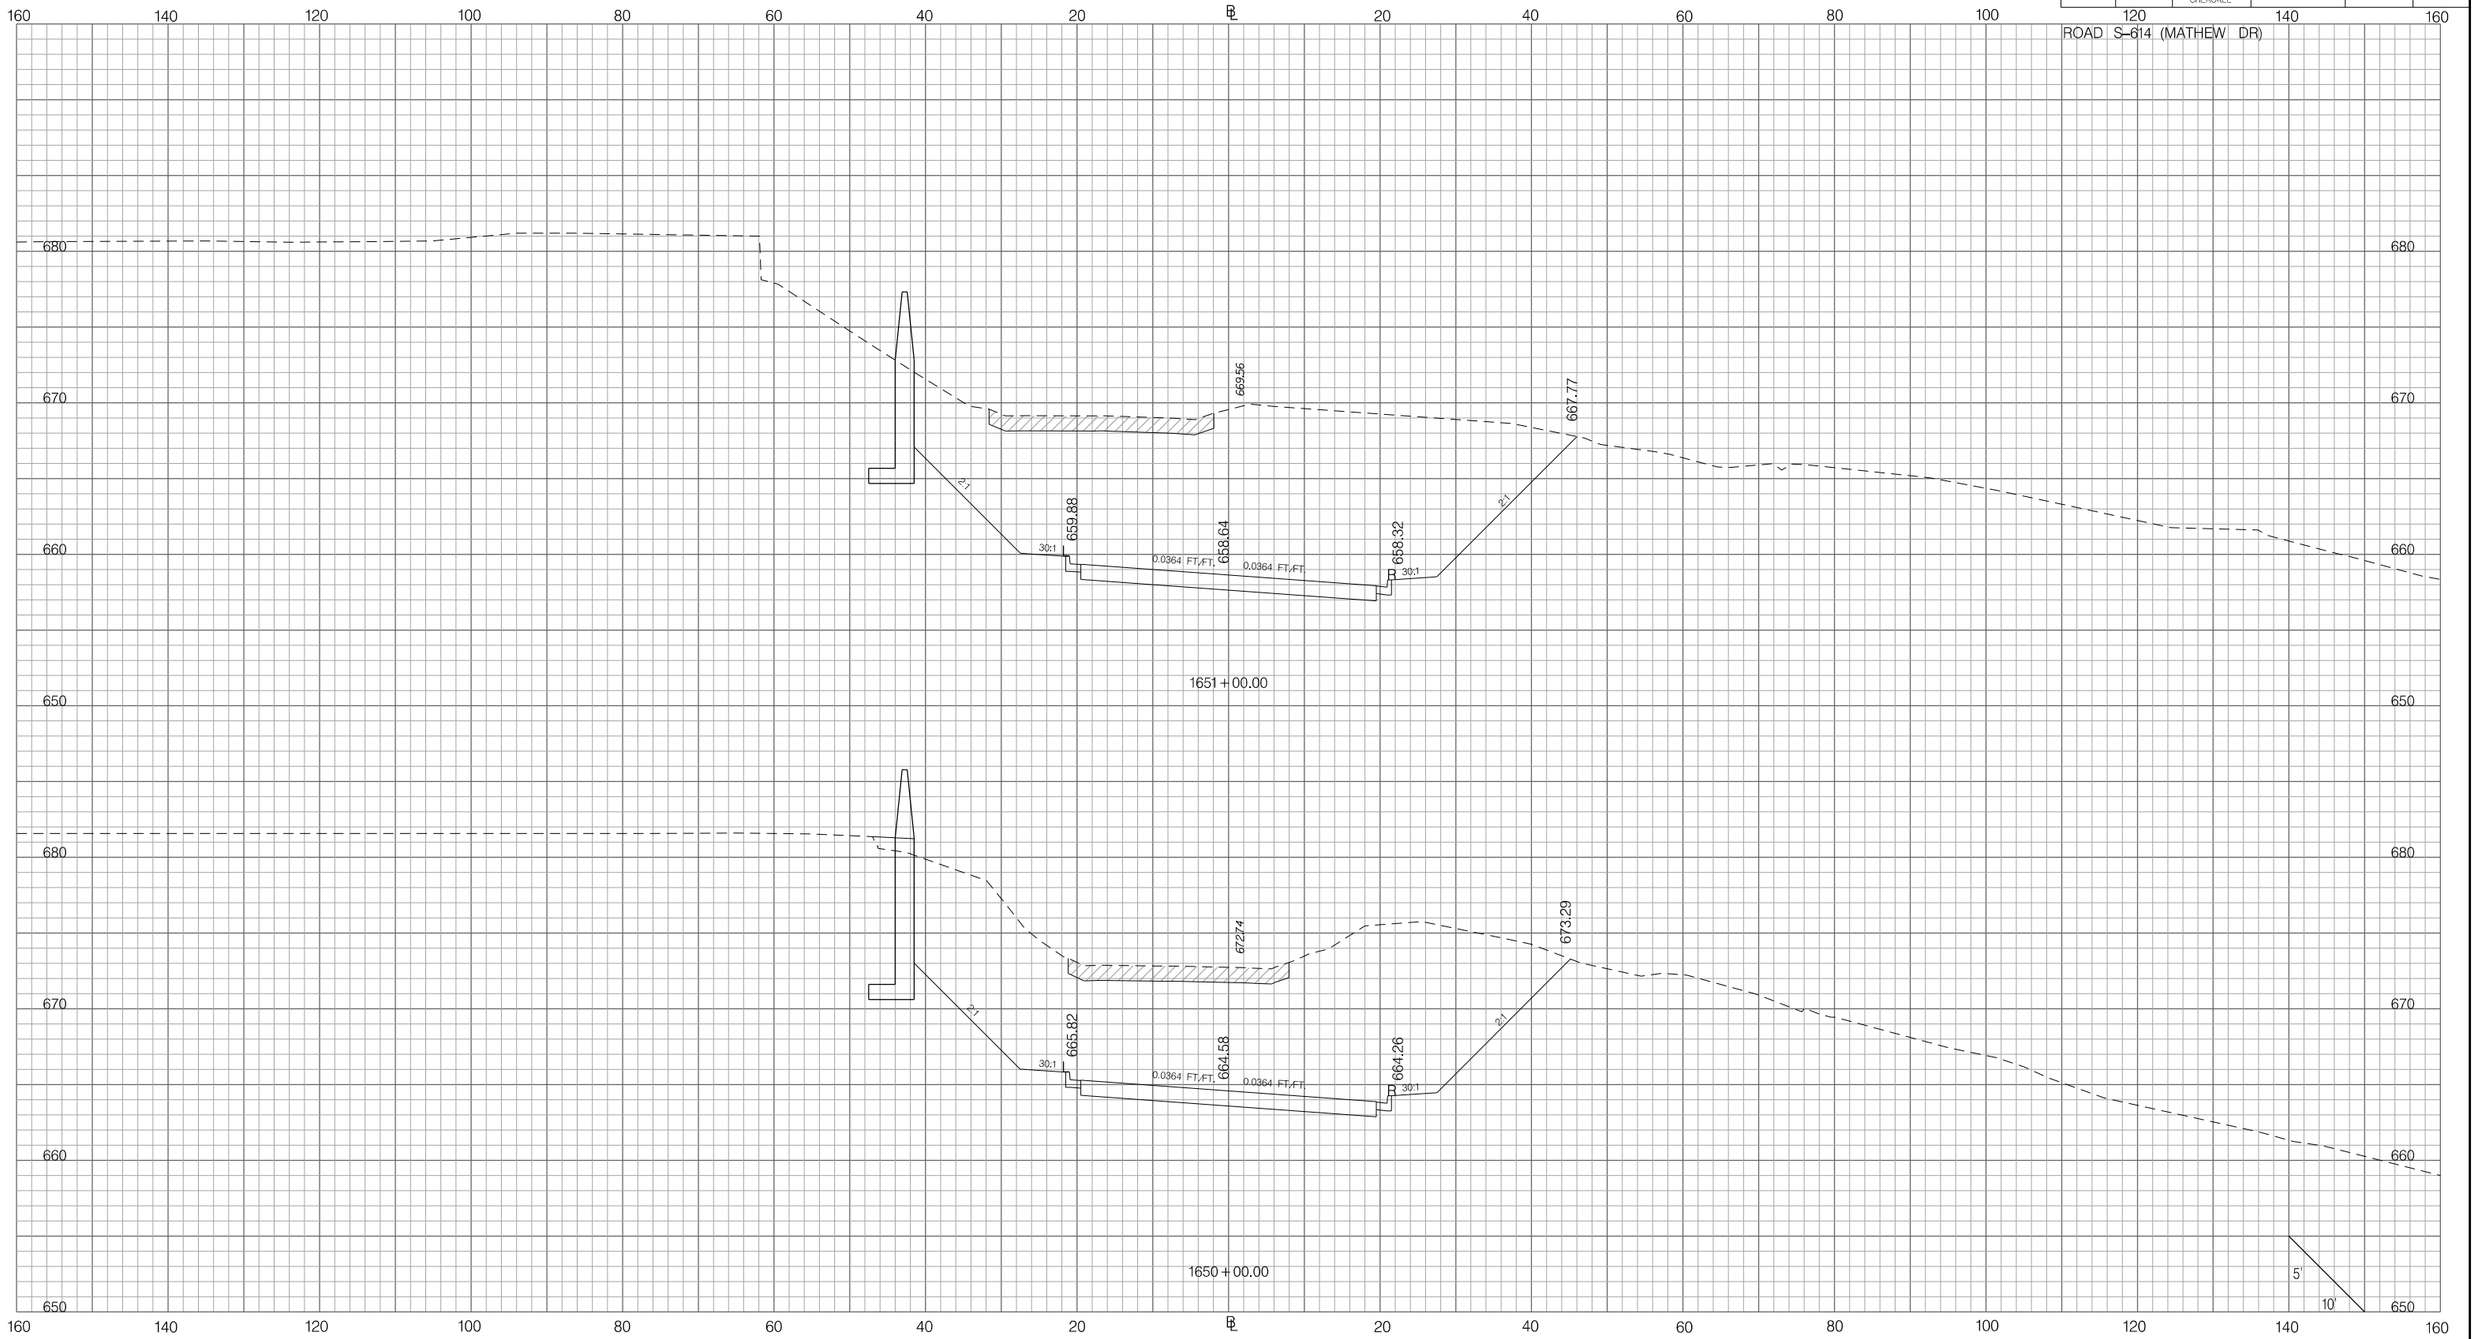

Z:\Projects\14-60 I85 Widening Cherokee Co MM80-96\Dgn\CrossSections\CROSS SECTION SHEET FILES\PX_955614.dgn
3/9/2016

PRELIMINARY
NOT FOR CONSTRUCTION

SCALE: 1" =

REV.NO.	BY	DATE	DESCRIPTION OF REVISION
7			
6			
5			
4			
3			
2			
1			

SOUTH CAROLINA DEPARTMENT OF TRANSPORTATION
INTERSTATE 85

CROSS SECTION SHEET

INTERSTATE 85 MILE MARKER 90-97
SEGMENT C

FED. RD. DIV. NO.	STATE	COUNTY	PROJECT ID	ROAD / ROUTE NO.	SHEET NO.
3	SC	SPARTANBURG CHEROKEE	P027114	INTERSTATE 85	X404

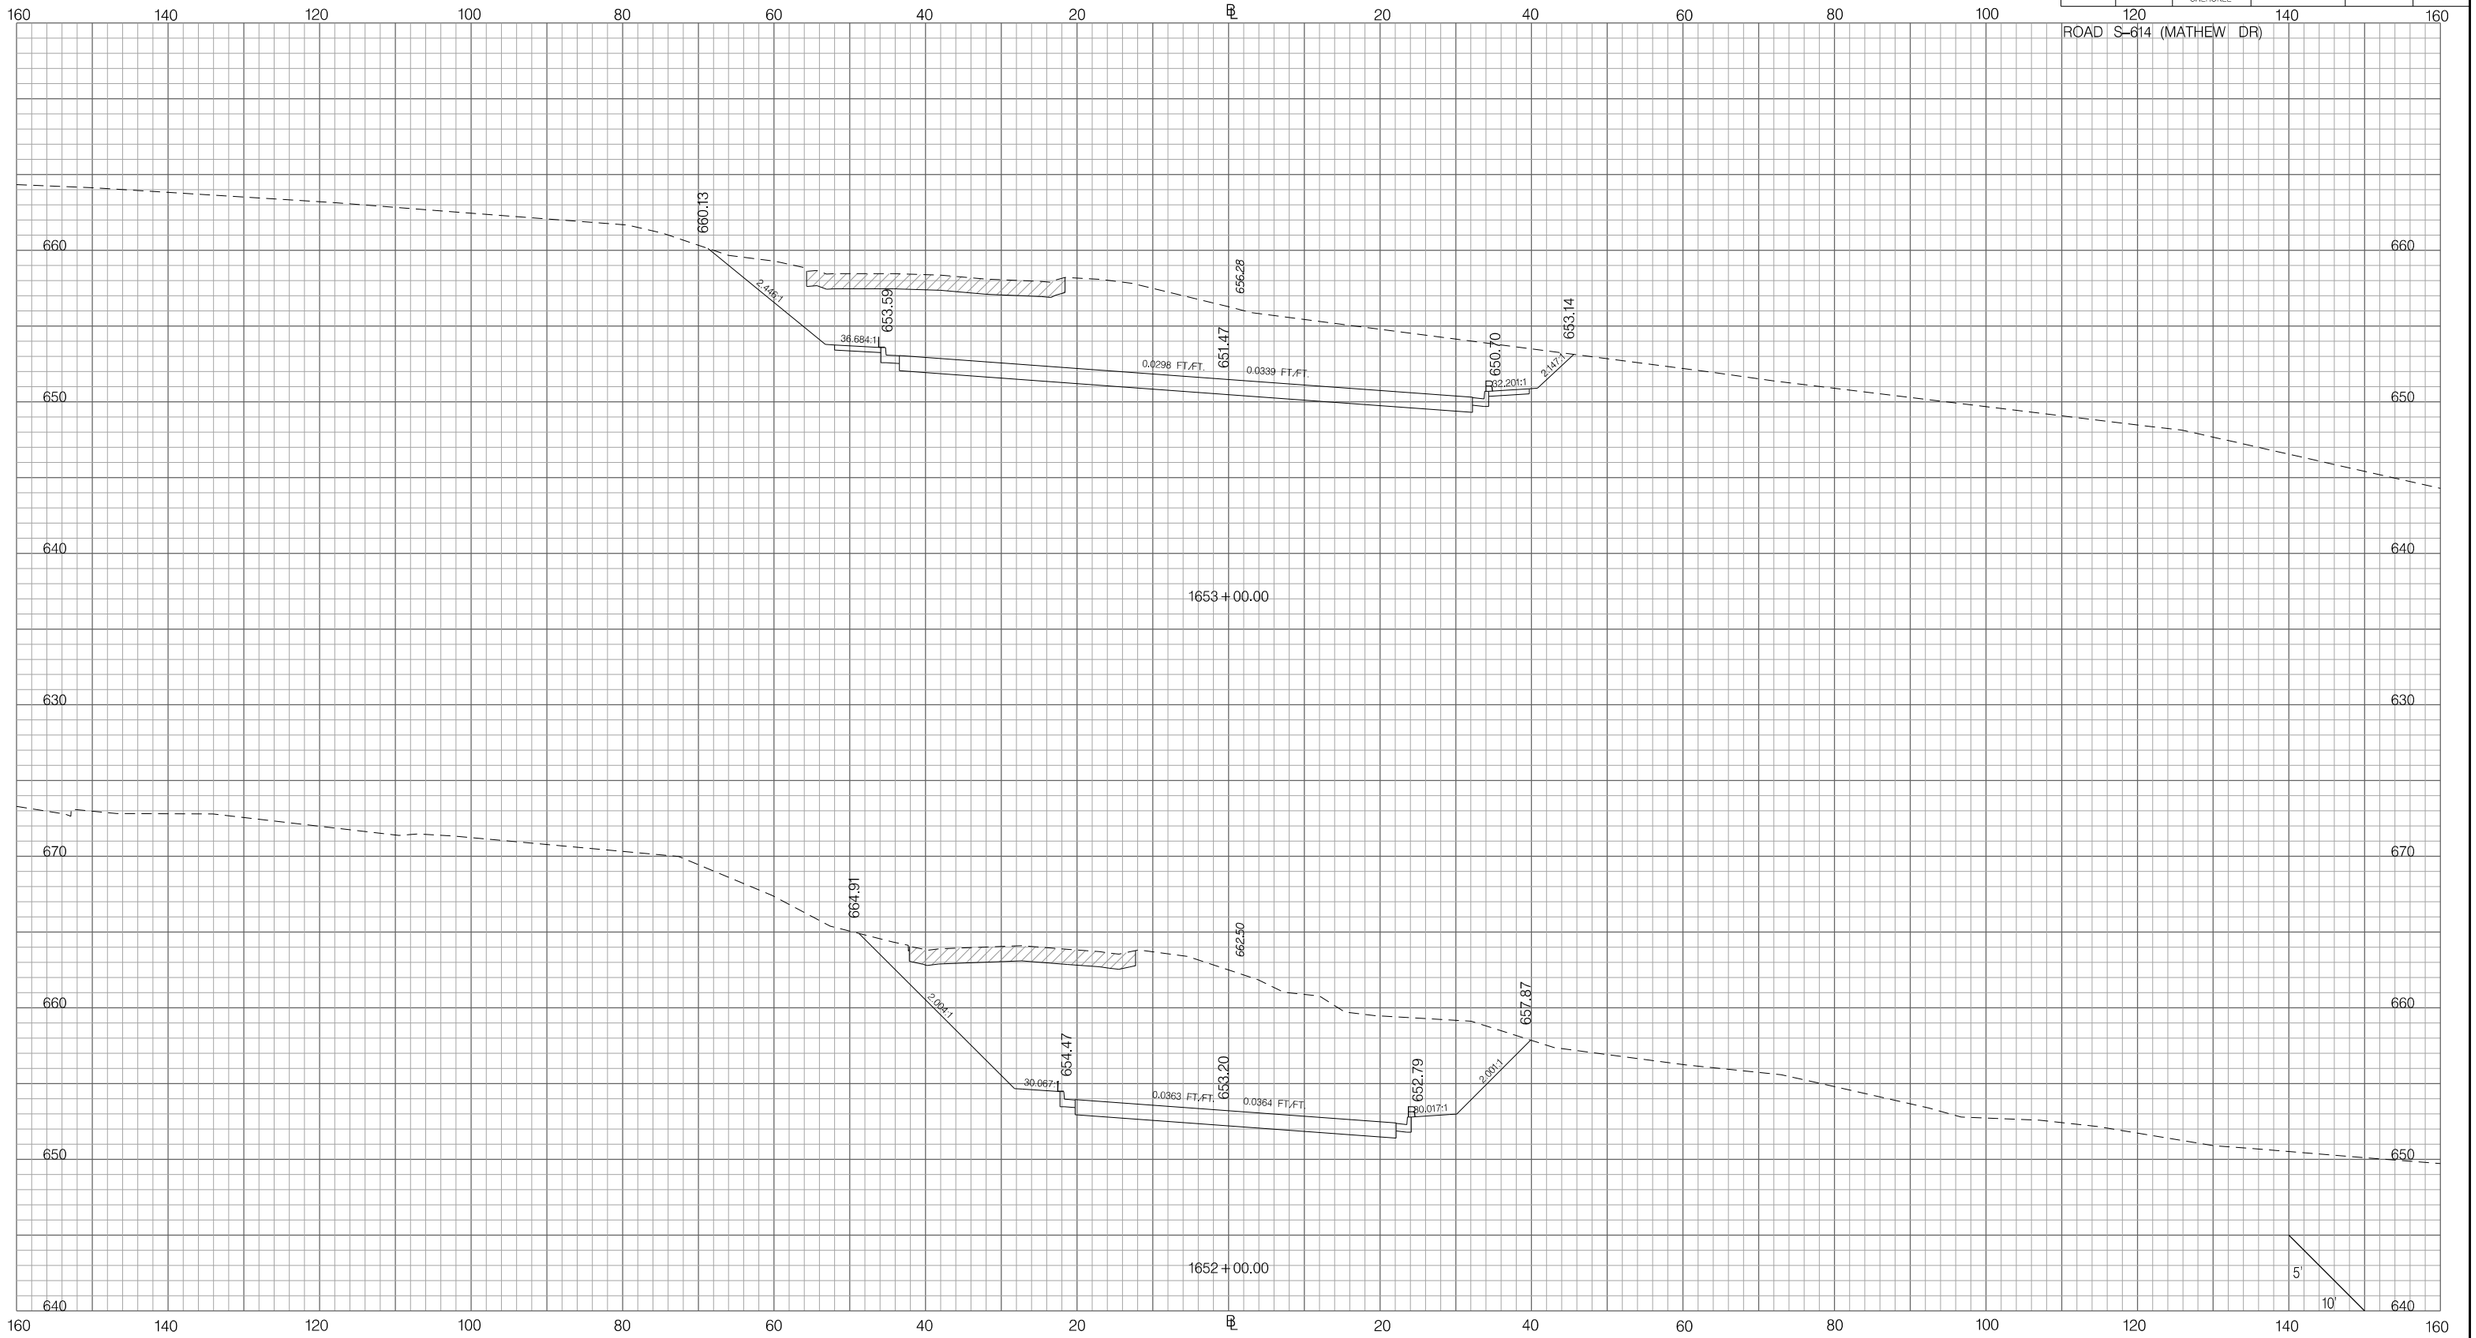

Z:\Projects\14-60 I85 Widening Cherokee Co MM80-96\Dgn\CrossSections\CROSS SECTION SHEET FILES\PX_955614.dgn
3/9/2016

PRELIMINARY
NOT FOR CONSTRUCTION

SCALE: 1" =

REV. NO.	BY	DATE	DESCRIPTION OF REVISION
7			
6			
5			
4			
3			
2			
1			

SOUTH CAROLINA DEPARTMENT OF TRANSPORTATION
INTERSTATE 85

CROSS SECTION SHEET

INTERSTATE 85 MILE MARKER 90–97
SEGMENT C

FED. RD. DIV. NO.	STATE	COUNTY	PROJECT ID	ROAD / ROUTE NO.	SHEET NO.
3	SC	SPARTANBURG CHEROKEE	P027114	INTERSTATE 85	X405

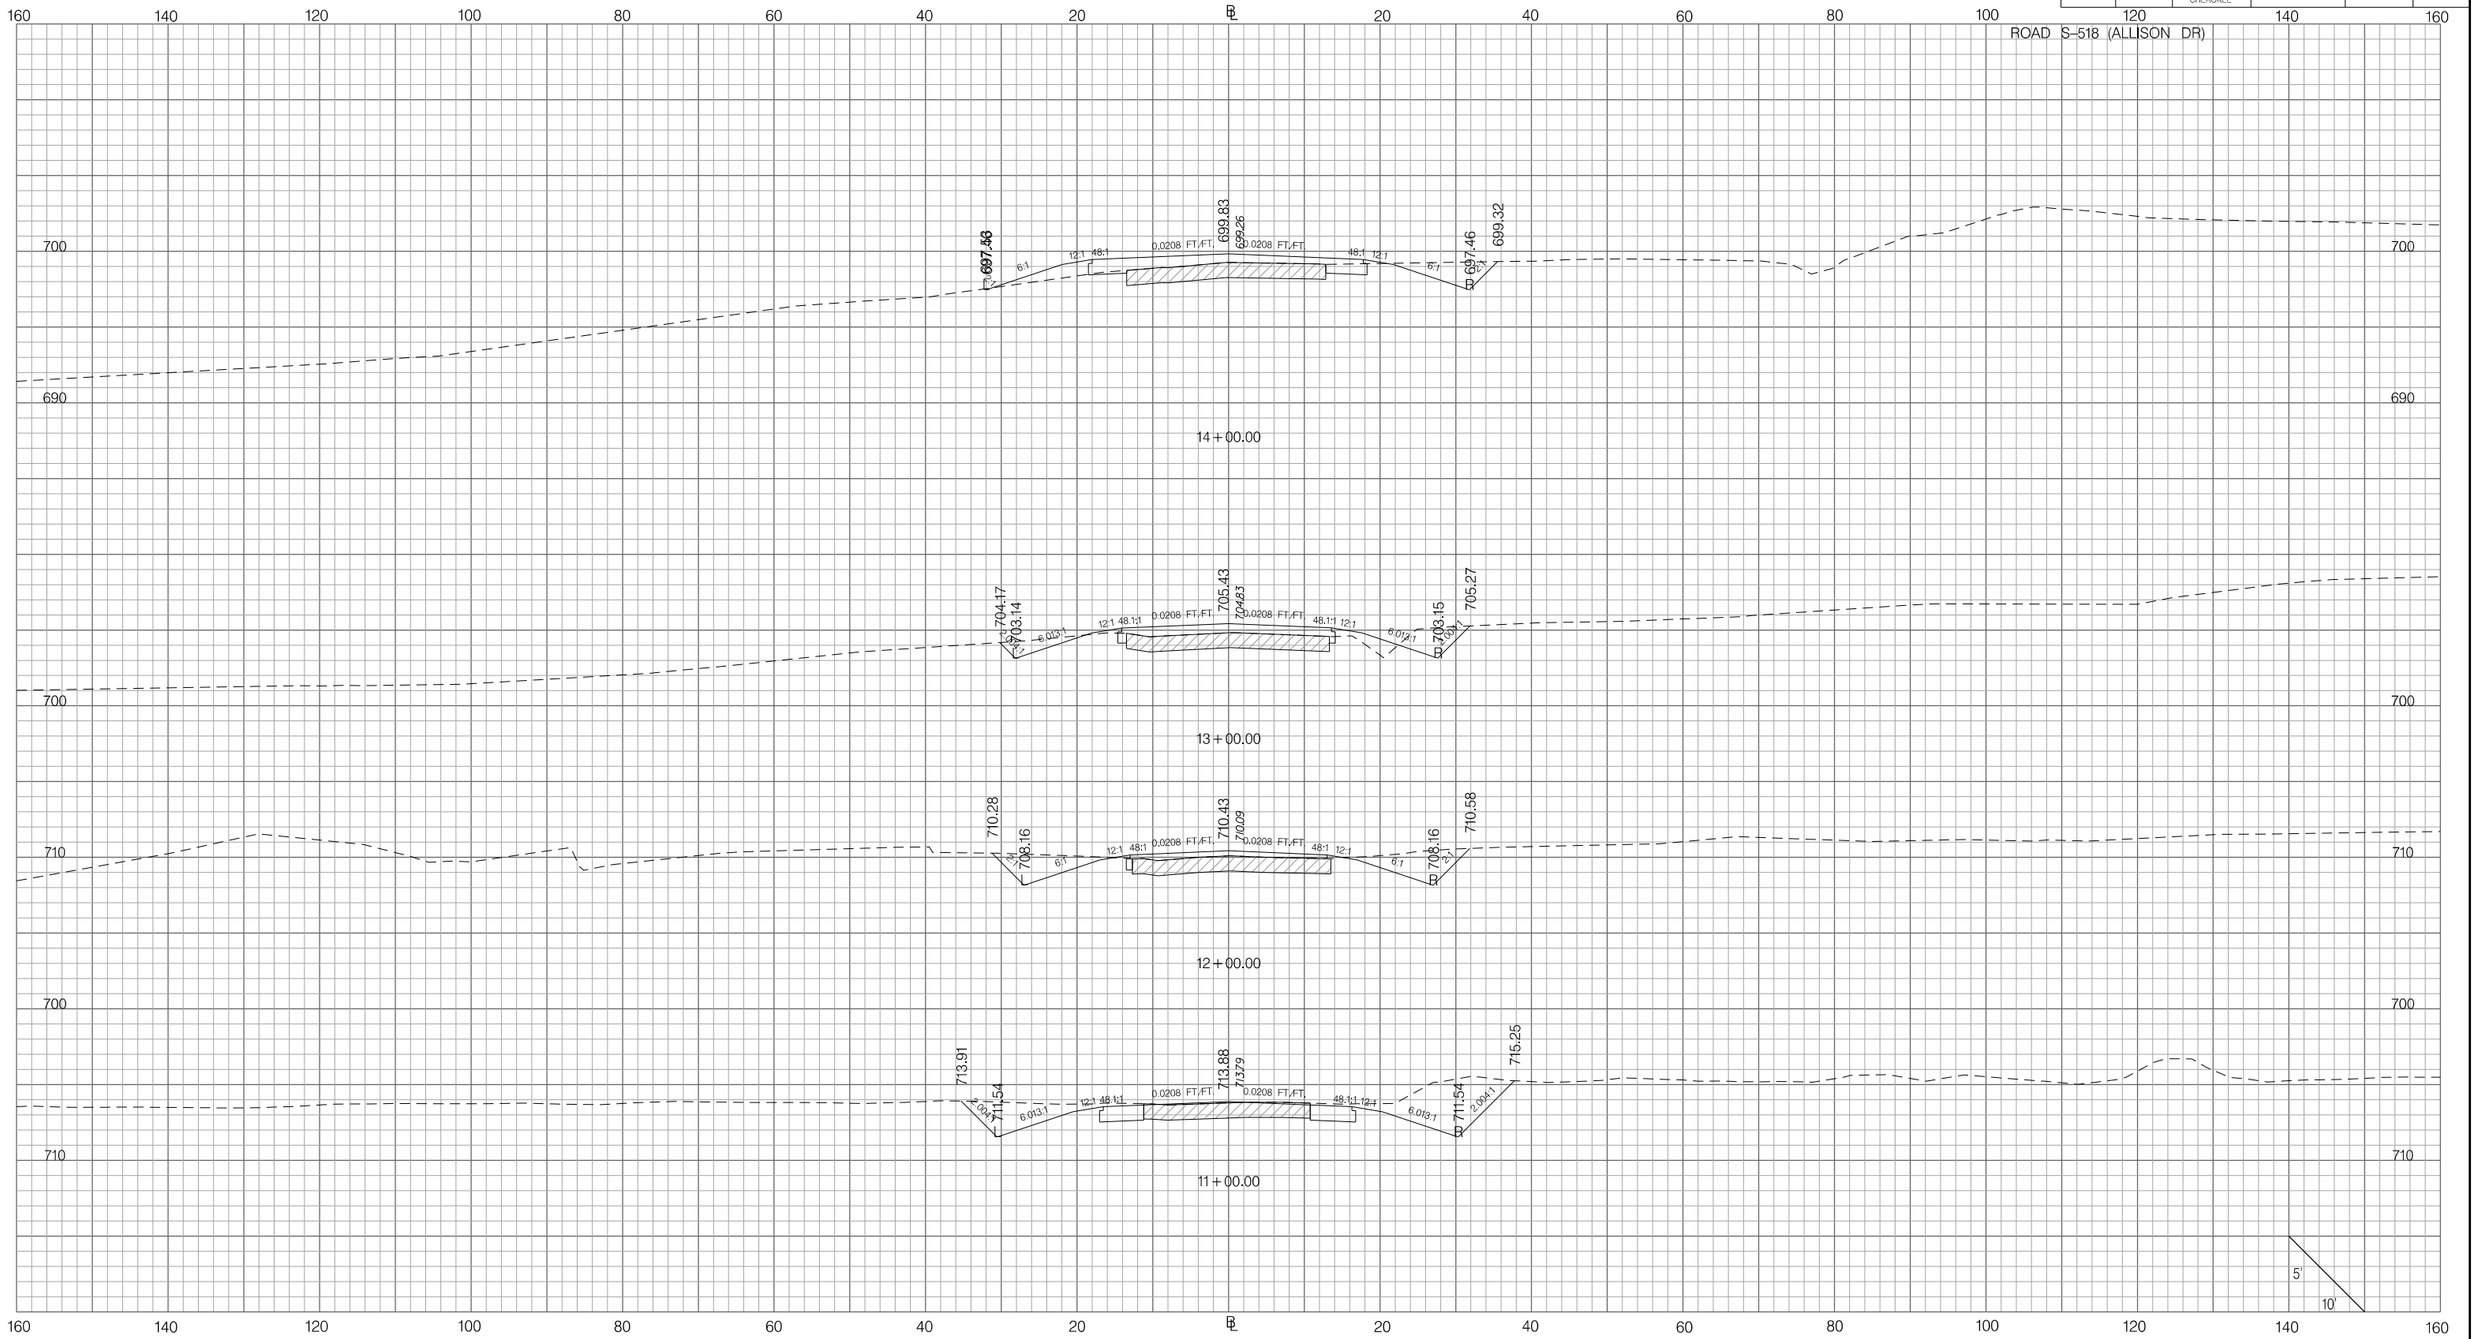

PRELIMINARY
NOT FOR CONSTRUCTION

SCALE: 1" =

REV. NO.	BY	DATE	DESCRIPTION OF REVISION
7			
6			
5			
4			
3			
2			
1			

SOUTH CAROLINA DEPARTMENT OF TRANSPORTATION
INTERSTATE 85

CROSS SECTION SHEET

INTERSTATE 85 MILE MARKER 90–97
SEGMENT C

Z:\Projects\14-60 I85 Widening Cherokee Co MM80-96\Dgn\CrossSections\CROSS SECTION SHEET FILES\PX_955518.dgn
3/9/2016

FED. RD. DIV. NO.	STATE	COUNTY	PROJECT ID	ROAD / ROUTE NO.	SHEET NO.
3	SC	SPARTANBURG CHEROKEE	P027114	INTERSTATE 85	X406

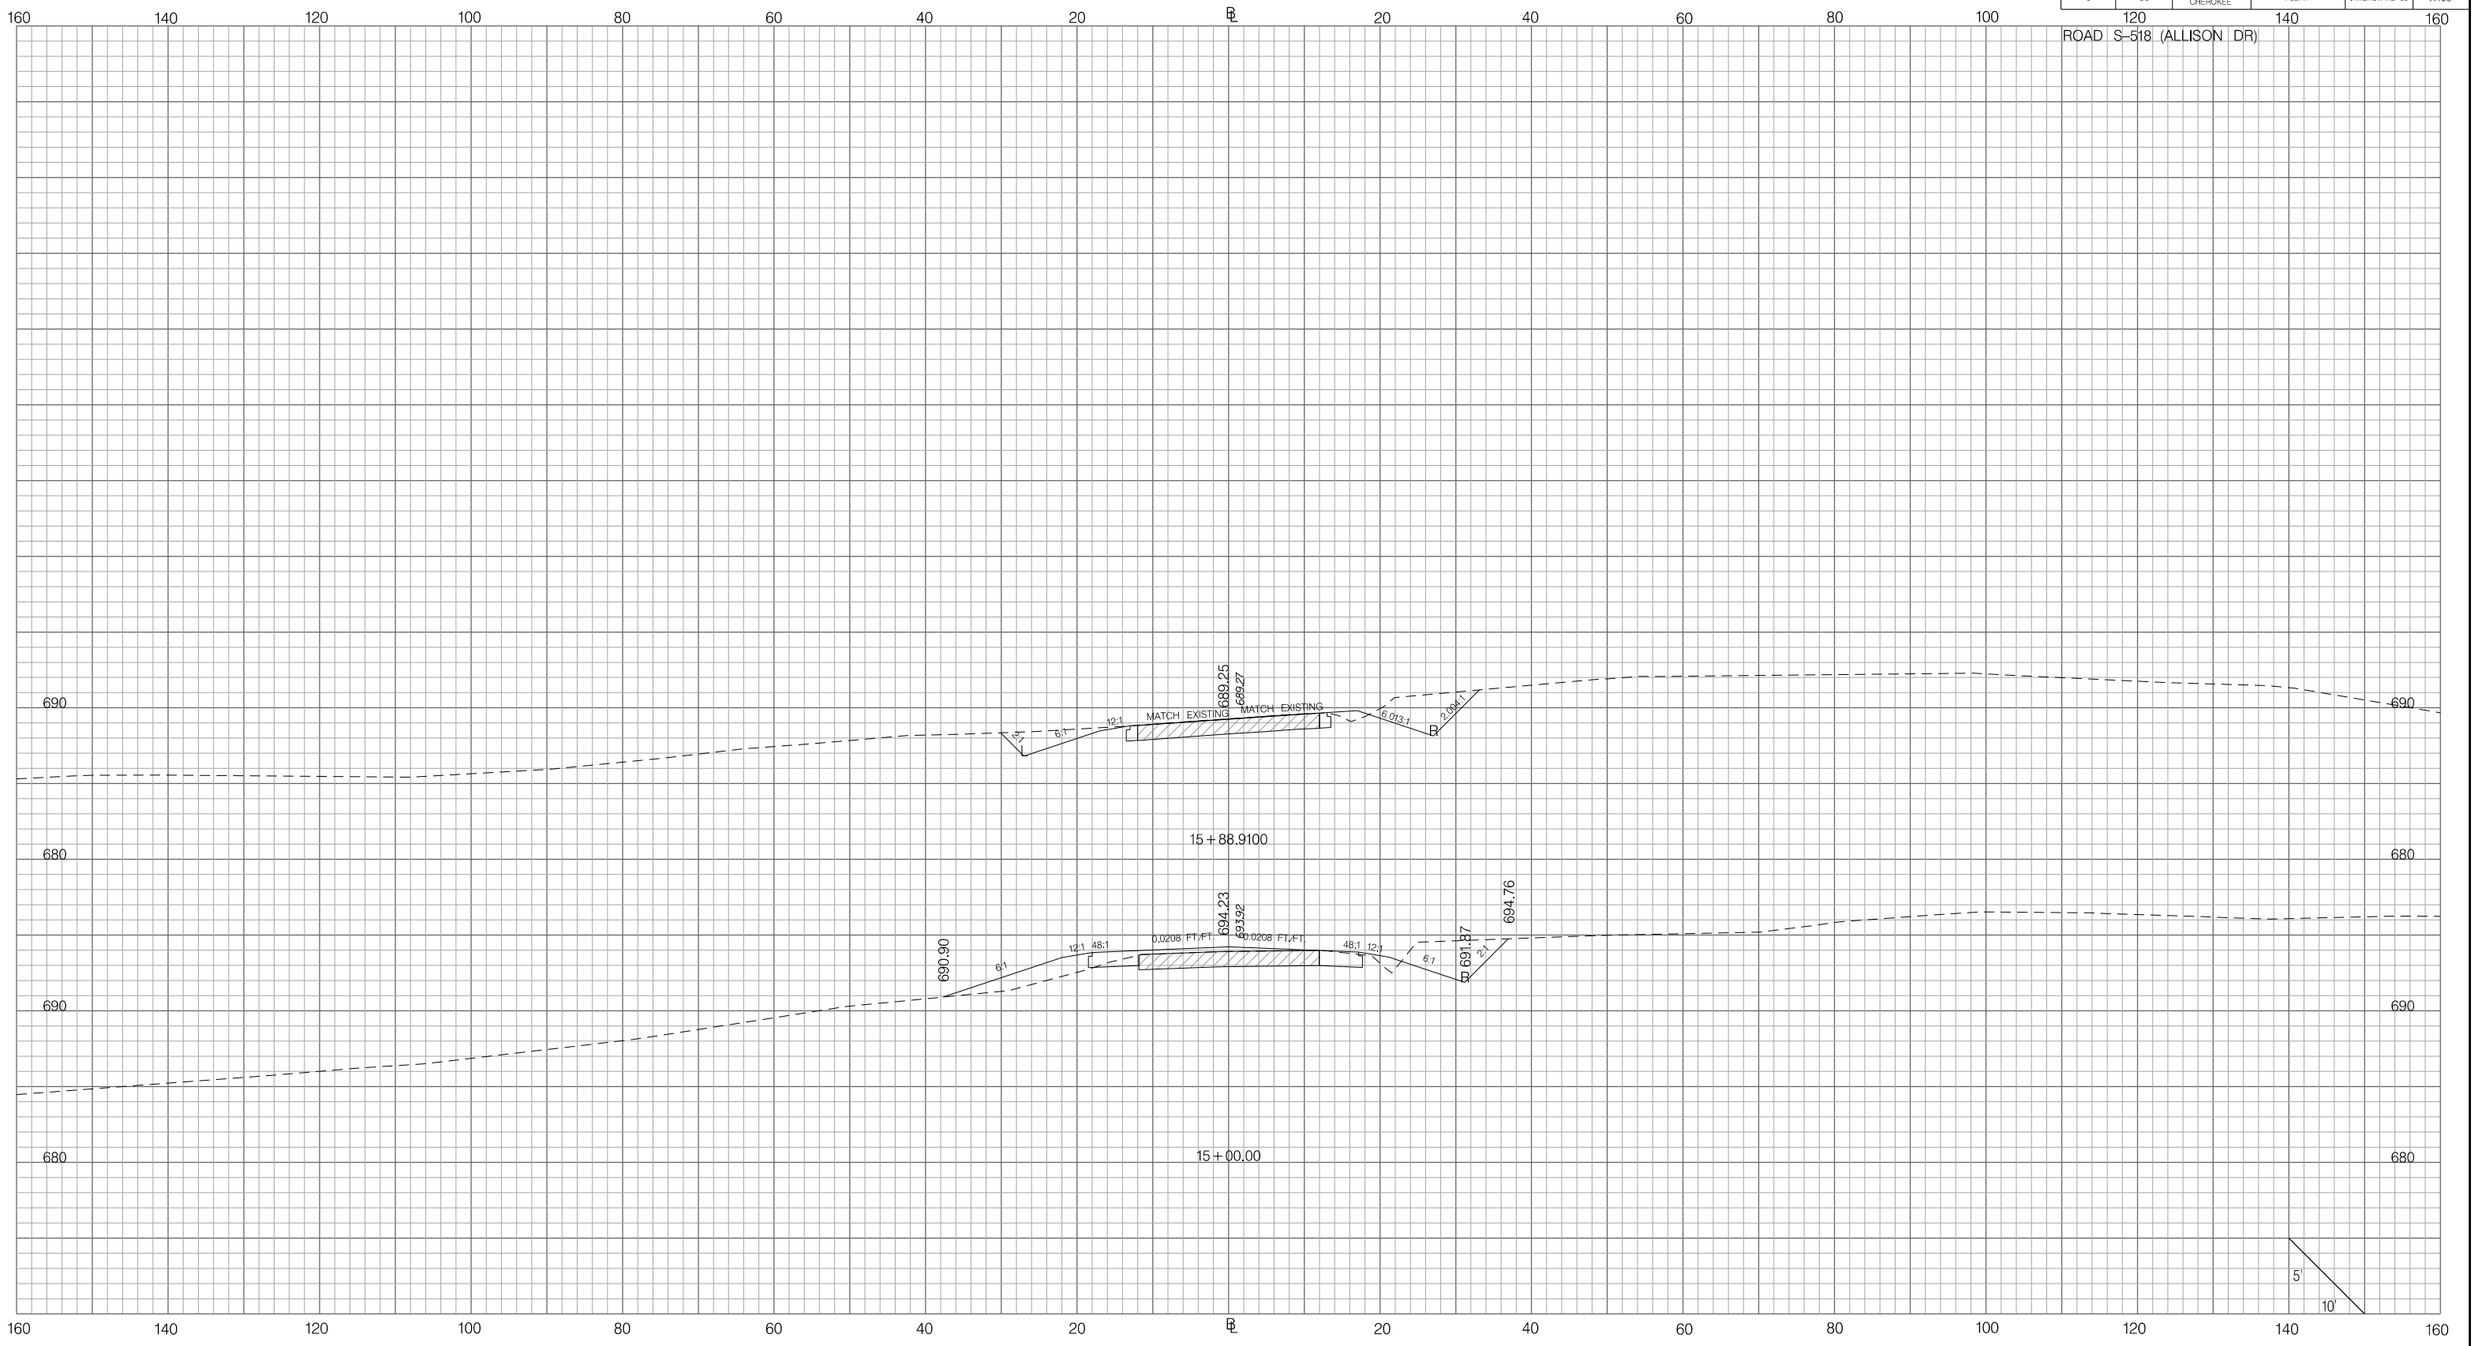

PRELIMINARY
NOT FOR CONSTRUCTION

SCALE: 1" =

REV. NO.	BY	DATE	DESCRIPTION OF REVISION
7			
6			
5			
4			
3			
2			
1			

SOUTH CAROLINA DEPARTMENT OF TRANSPORTATION
INTERSTATE 85

CROSS SECTION SHEET

INTERSTATE 85 MILE MARKER 90–97
SEGMENT C

Z:\Projects\14-60 I85 Widening Cherokee Co MM80-96\Dgn\CrossSections\CROSS SECTION SHEET FILES\PX_955518.dgn
3/9/2016

FED. RD. DIV. NO.	STATE	COUNTY	PROJECT ID	ROAD / ROUTE NO.	SHEET NO.
3	SC	SPARTANBURG CHEROKEE	P027114	INTERSTATE 85	X407

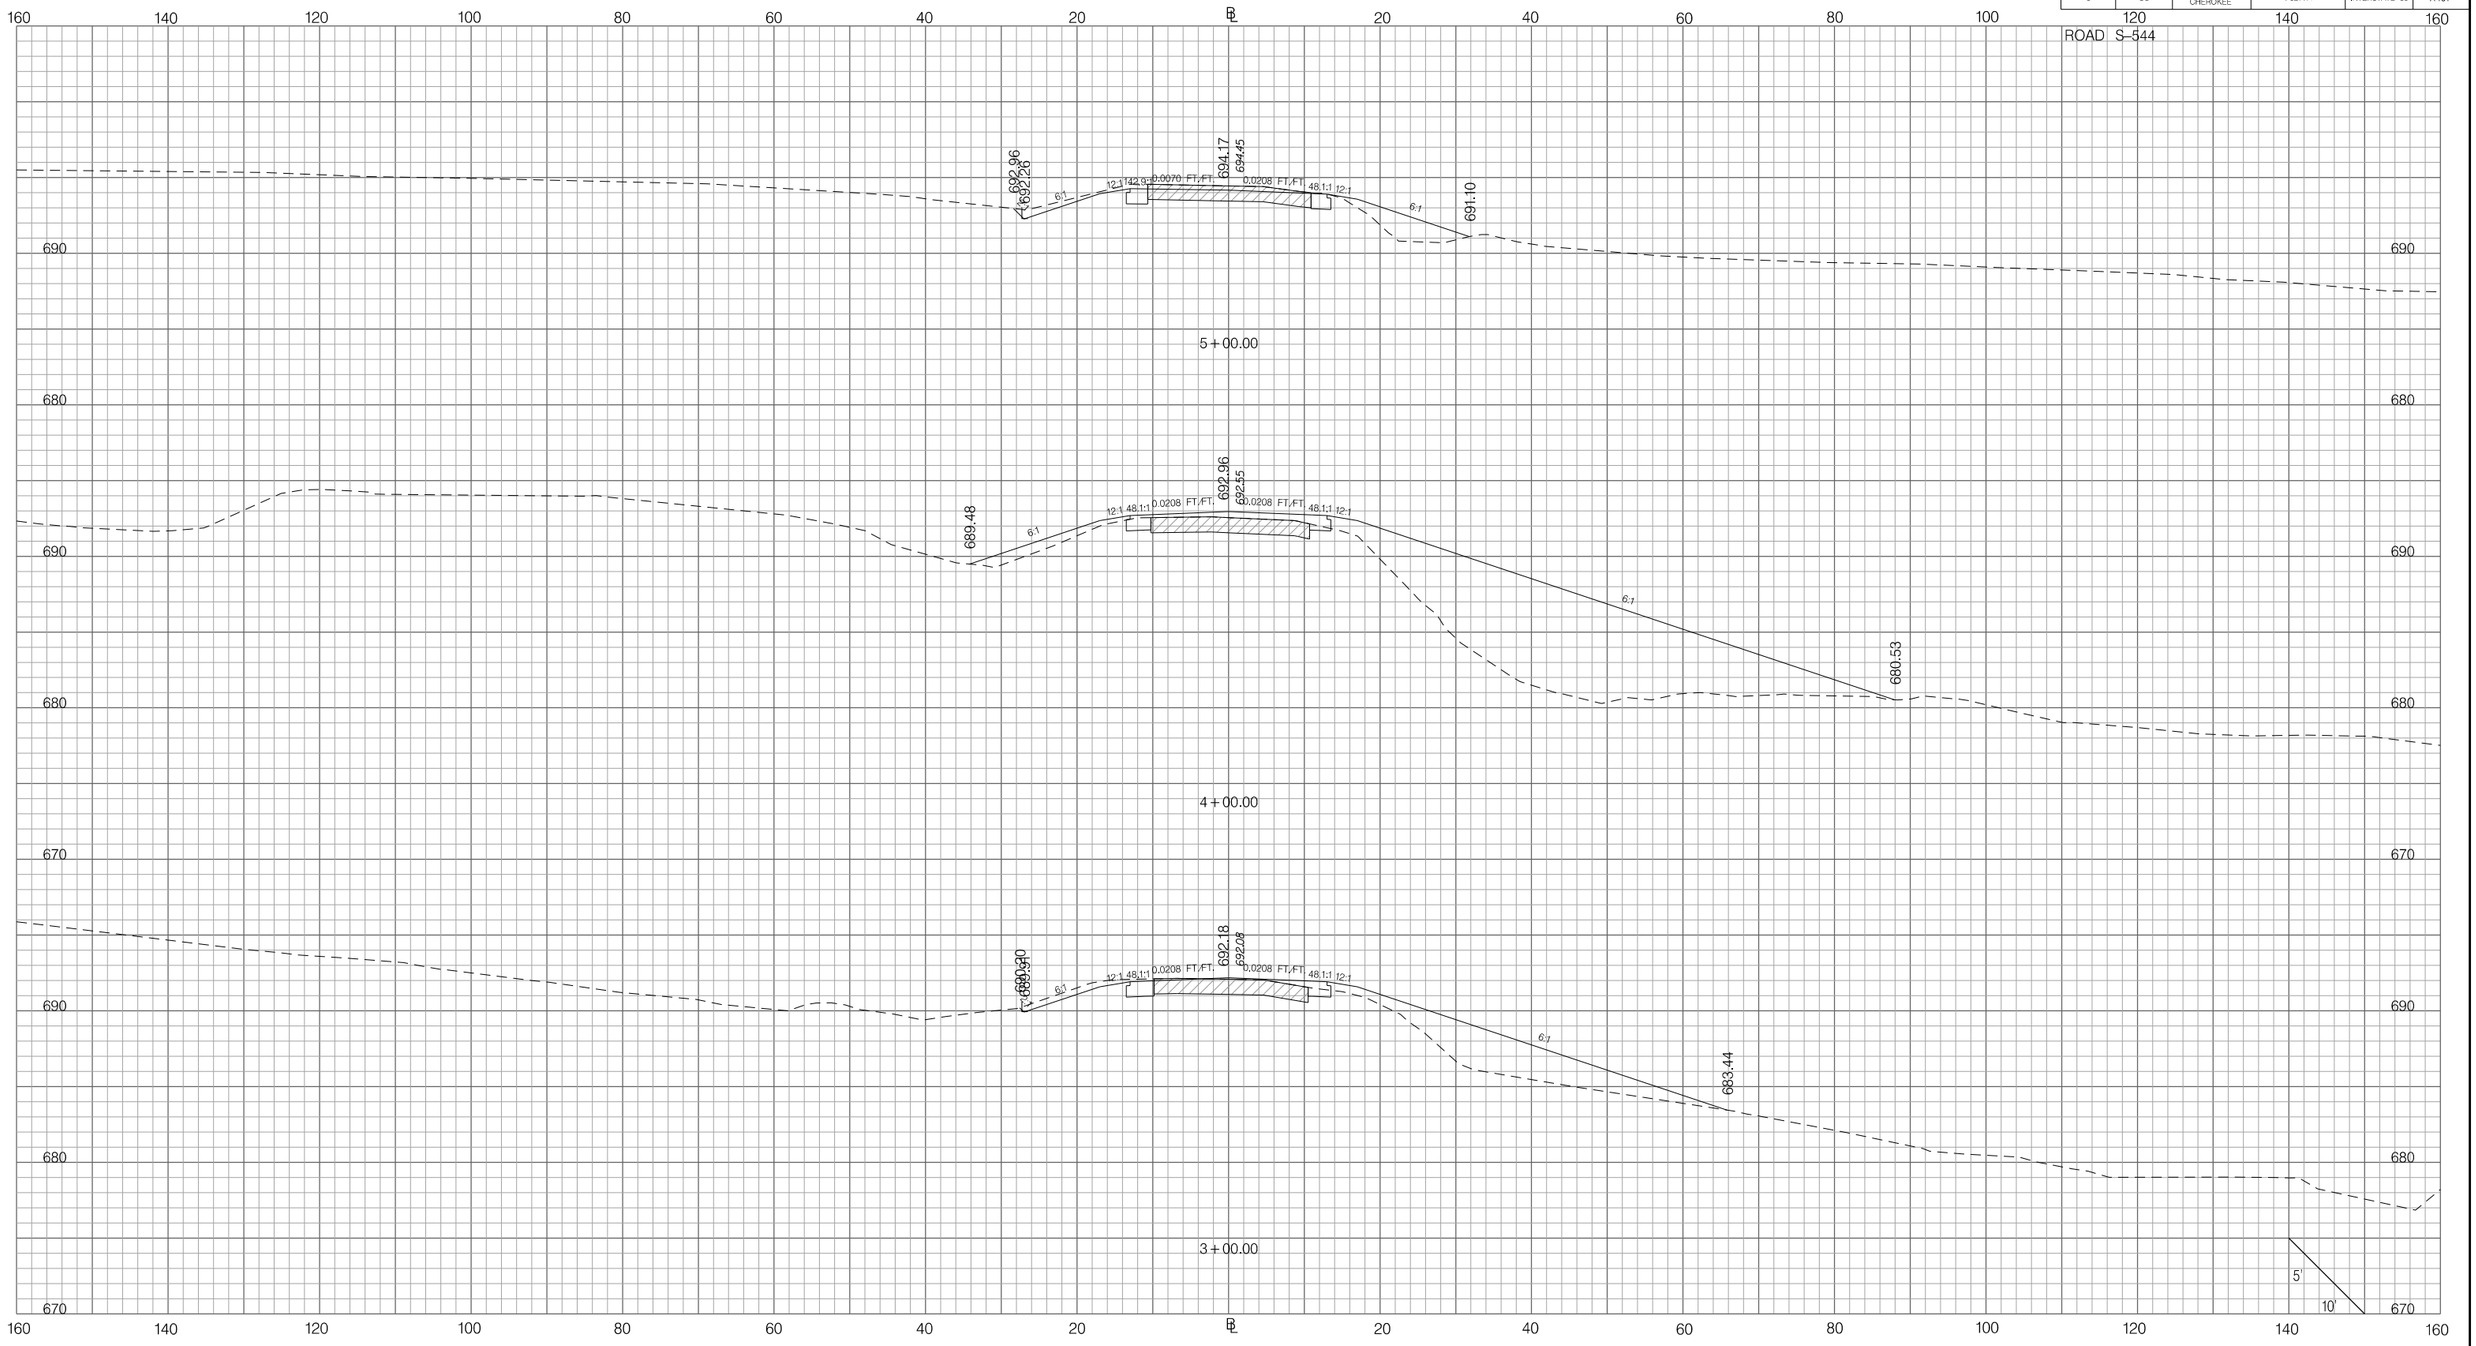

PRELIMINARY
NOT FOR CONSTRUCTION

SCALE: 1" =

REV. NO.	BY	DATE	DESCRIPTION OF REVISION
7			
6			
5			
4			
3			
2			
1			

SOUTH CAROLINA DEPARTMENT OF TRANSPORTATION
INTERSTATE 85

CROSS SECTION SHEET

INTERSTATE 85 MILE MARKER 90–97
SEGMENT C

Z:\Projects\14-60 I85 Widening Cherokee Co MM80-96\Dgn\CrossSections\CROSS SECTION SHEET FILES\PX_955544.dgn
3/9/2016

FED. RD. DIV. NO.	STATE	COUNTY	PROJECT ID	ROAD / ROUTE NO.	SHEET NO.
3	SC	SPARTANBURG CHEROKEE	P027114	INTERSTATE 85	X408

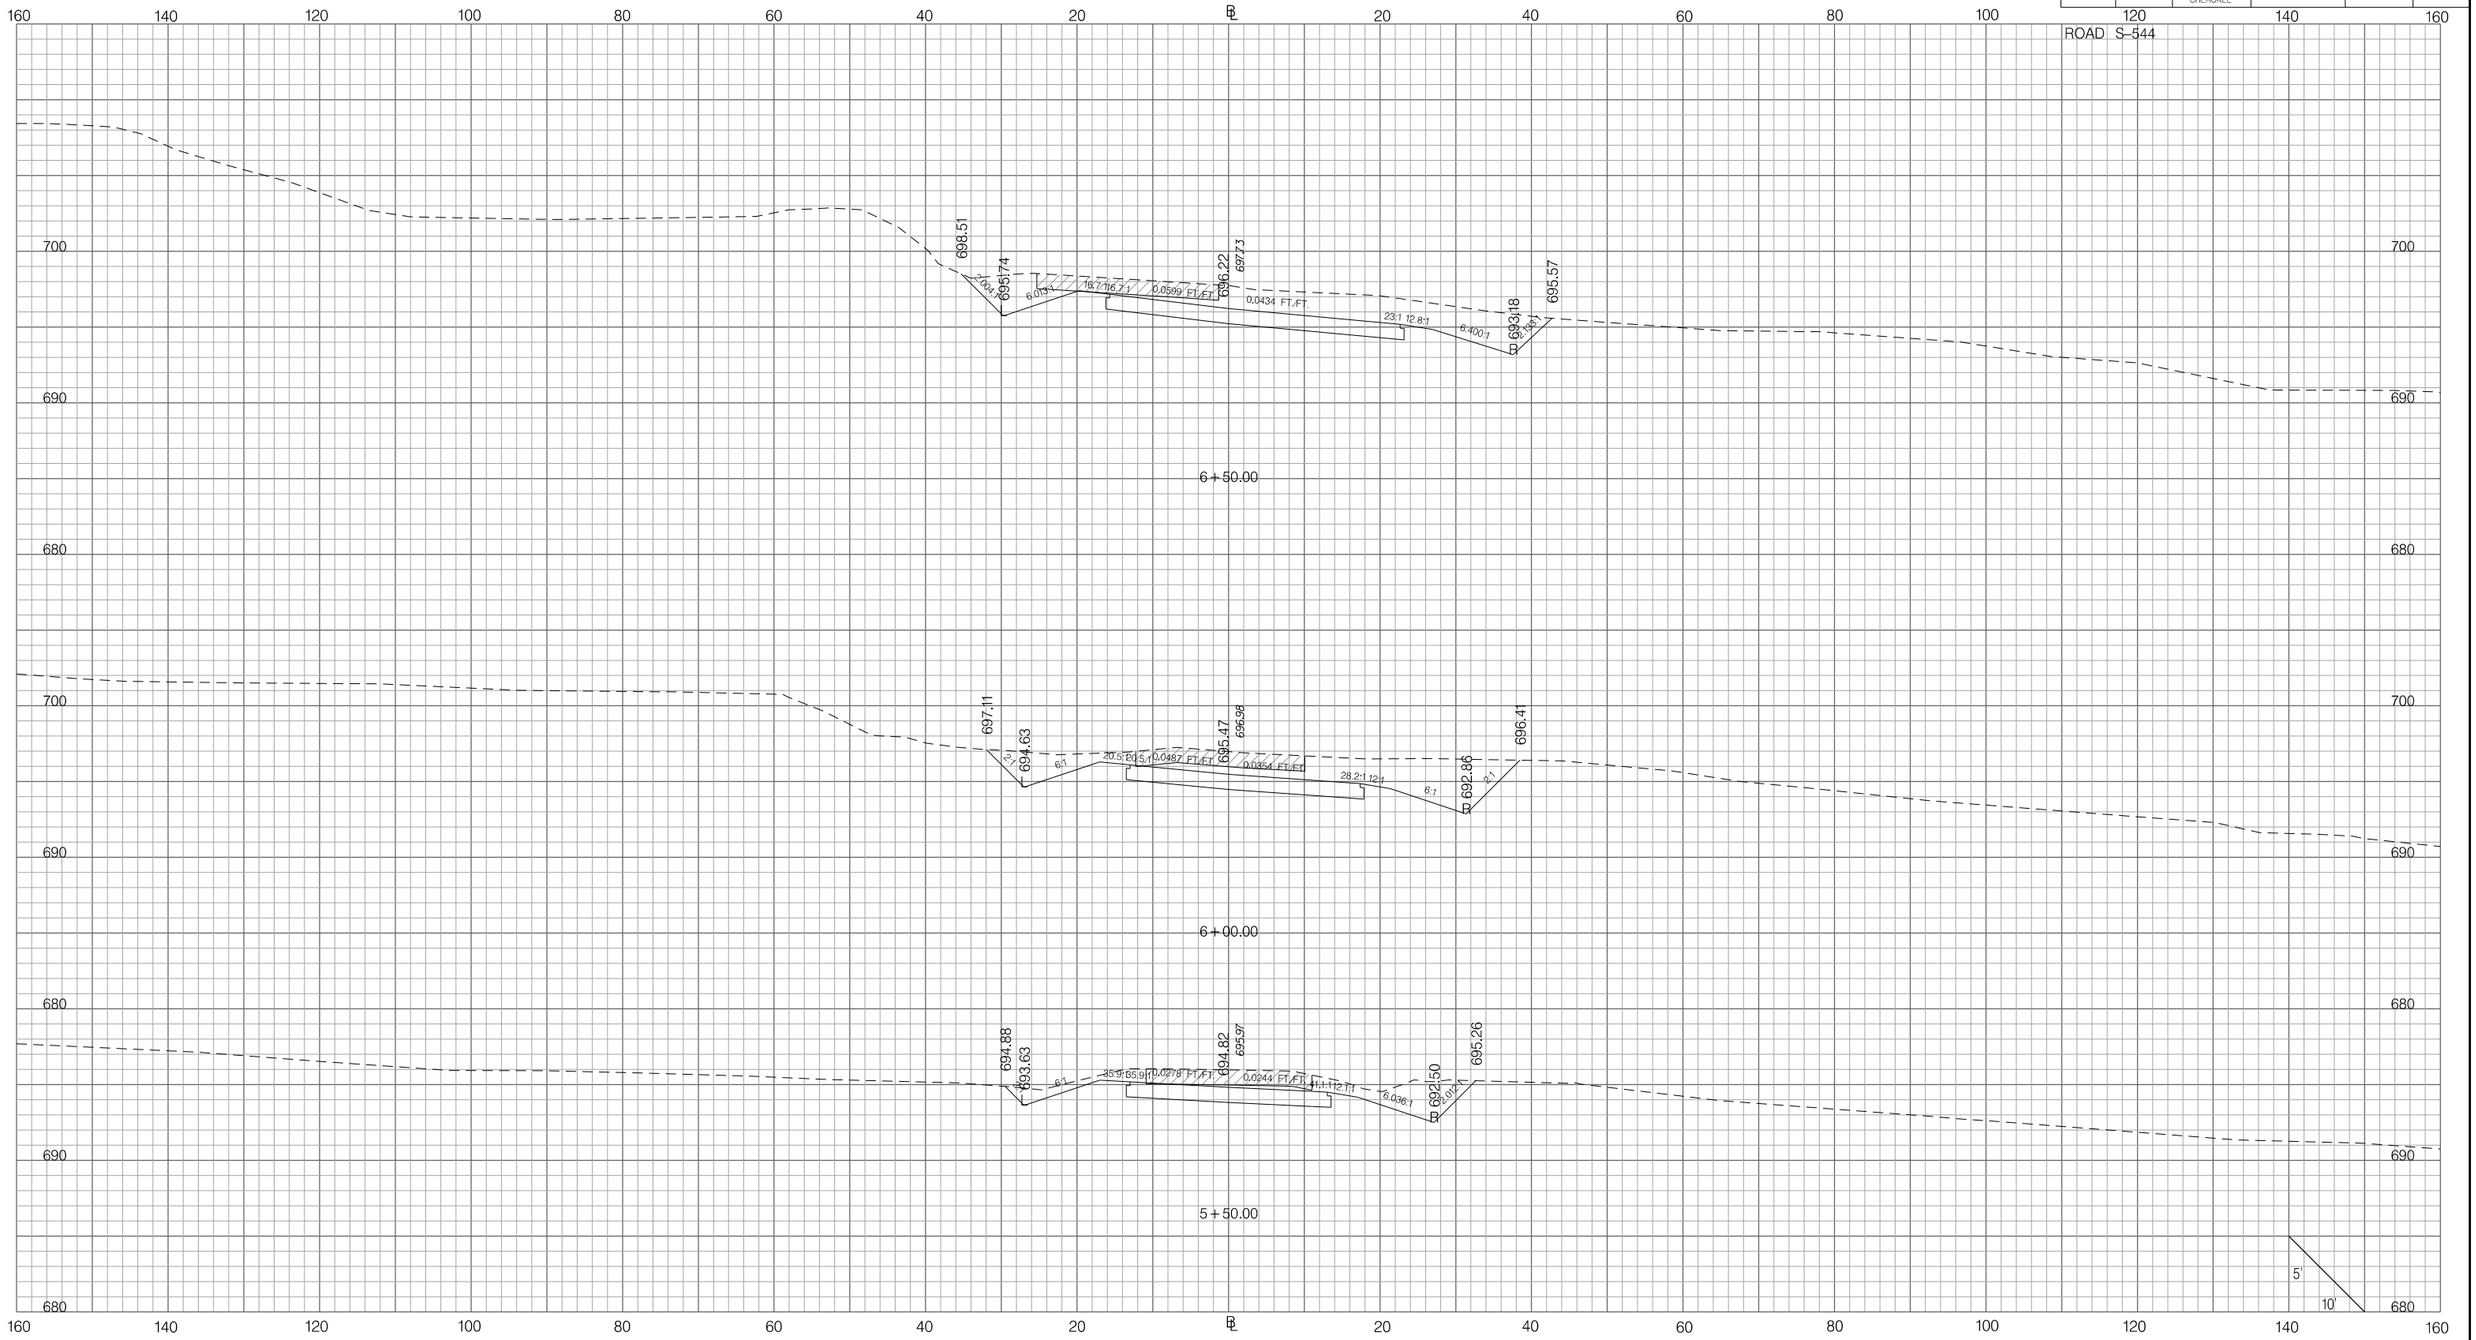

PRELIMINARY
NOT FOR CONSTRUCTION

SCALE: 1" =

REV. NO.	BY	DATE	DESCRIPTION OF REVISION
7			
6			
5			
4			
3			
2			
1			

SOUTH CAROLINA DEPARTMENT OF TRANSPORTATION
INTERSTATE 85

CROSS SECTION SHEET

INTERSTATE 85 MILE MARKER 90–97
SEGMENT C

Z:\Projects\14-60 I85 Widening Cherokee Co MM80-96\Dgn\CrossSections\CROSS SECTION SHEET FILES\PX_955544.dgn
3/9/2016

FED. RD. DIV. NO.	STATE	COUNTY	PROJECT ID	ROAD / ROUTE NO.	SHEET NO.
3	SC	SPARTANBURG CHEROKEE	P027114	INTERSTATE 85	X409

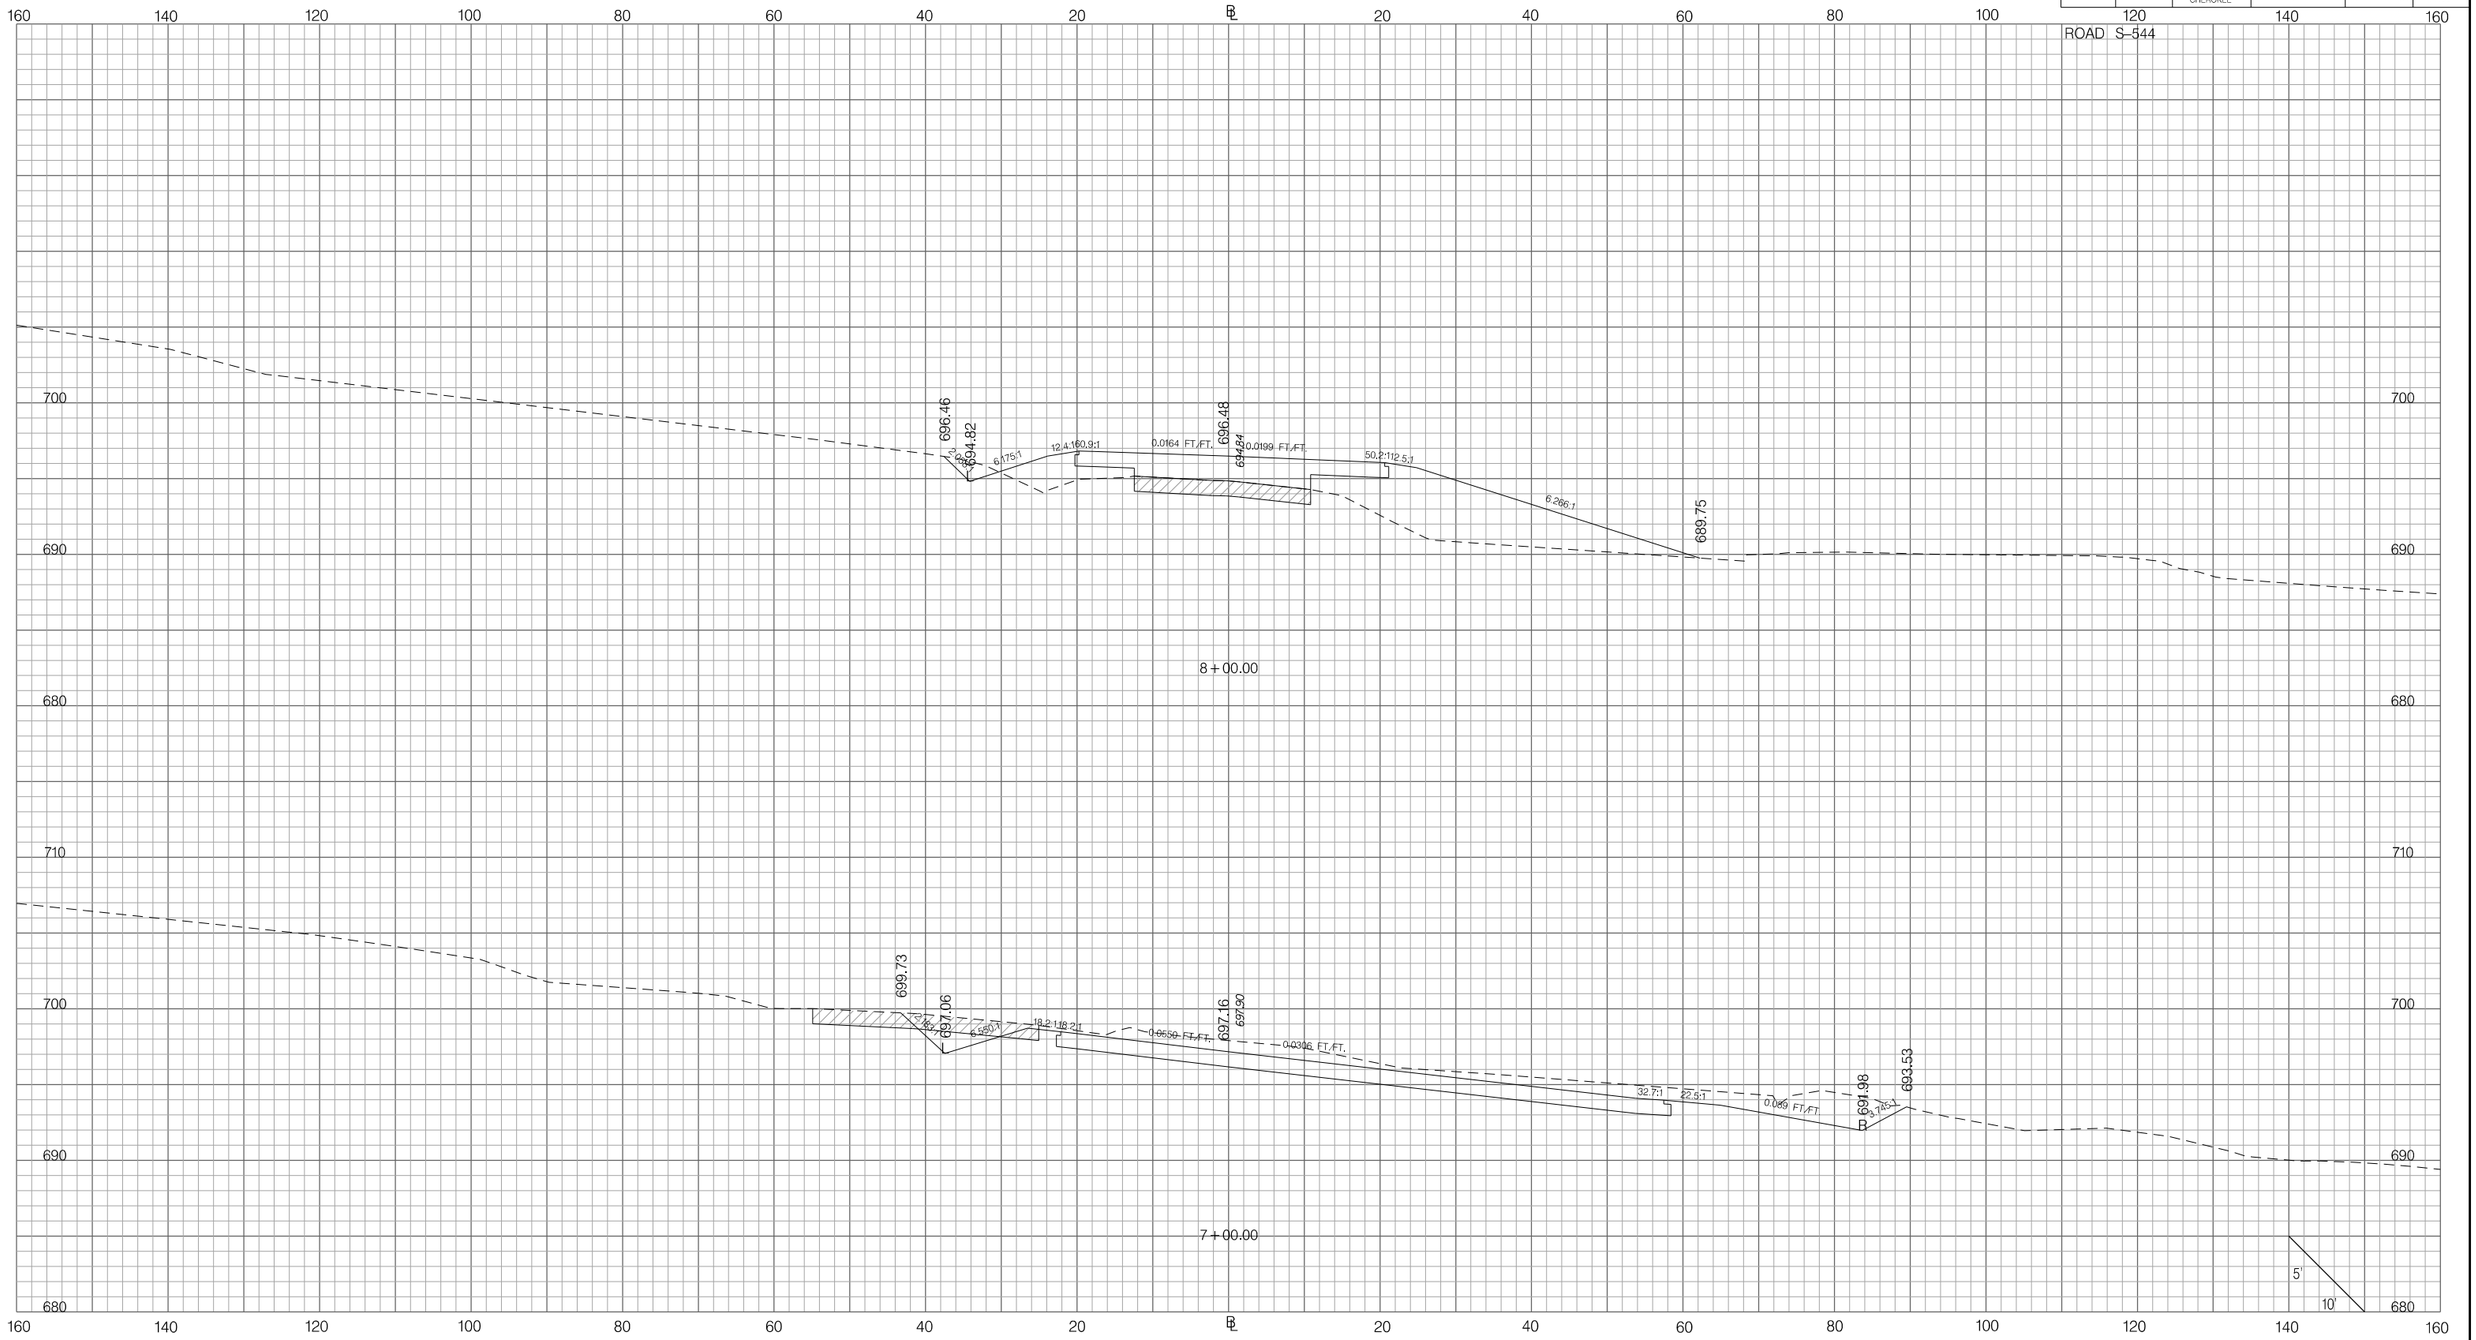

PRELIMINARY
NOT FOR CONSTRUCTION

SCALE: 1" =

REV. NO.	BY	DATE	DESCRIPTION OF REVISION
7			
6			
5			
4			
3			
2			
1			

SOUTH CAROLINA DEPARTMENT OF TRANSPORTATION
INTERSTATE 85

CROSS SECTION SHEET

INTERSTATE 85 MILE MARKER 90–97
SEGMENT C

Z:\Projects\14-60 I85 Widening Cherokee Co MM80-96\Dgn\CrossSections\CROSS SECTION SHEET FILES\PX_955544.dgn
3/9/2016

FED. RD. DIV. NO.	STATE	COUNTY	PROJECT ID	ROAD / ROUTE NO.	SHEET NO.
3	SC	SPARTANBURG CHEROKEE	P027114	INTERSTATE 85	X410

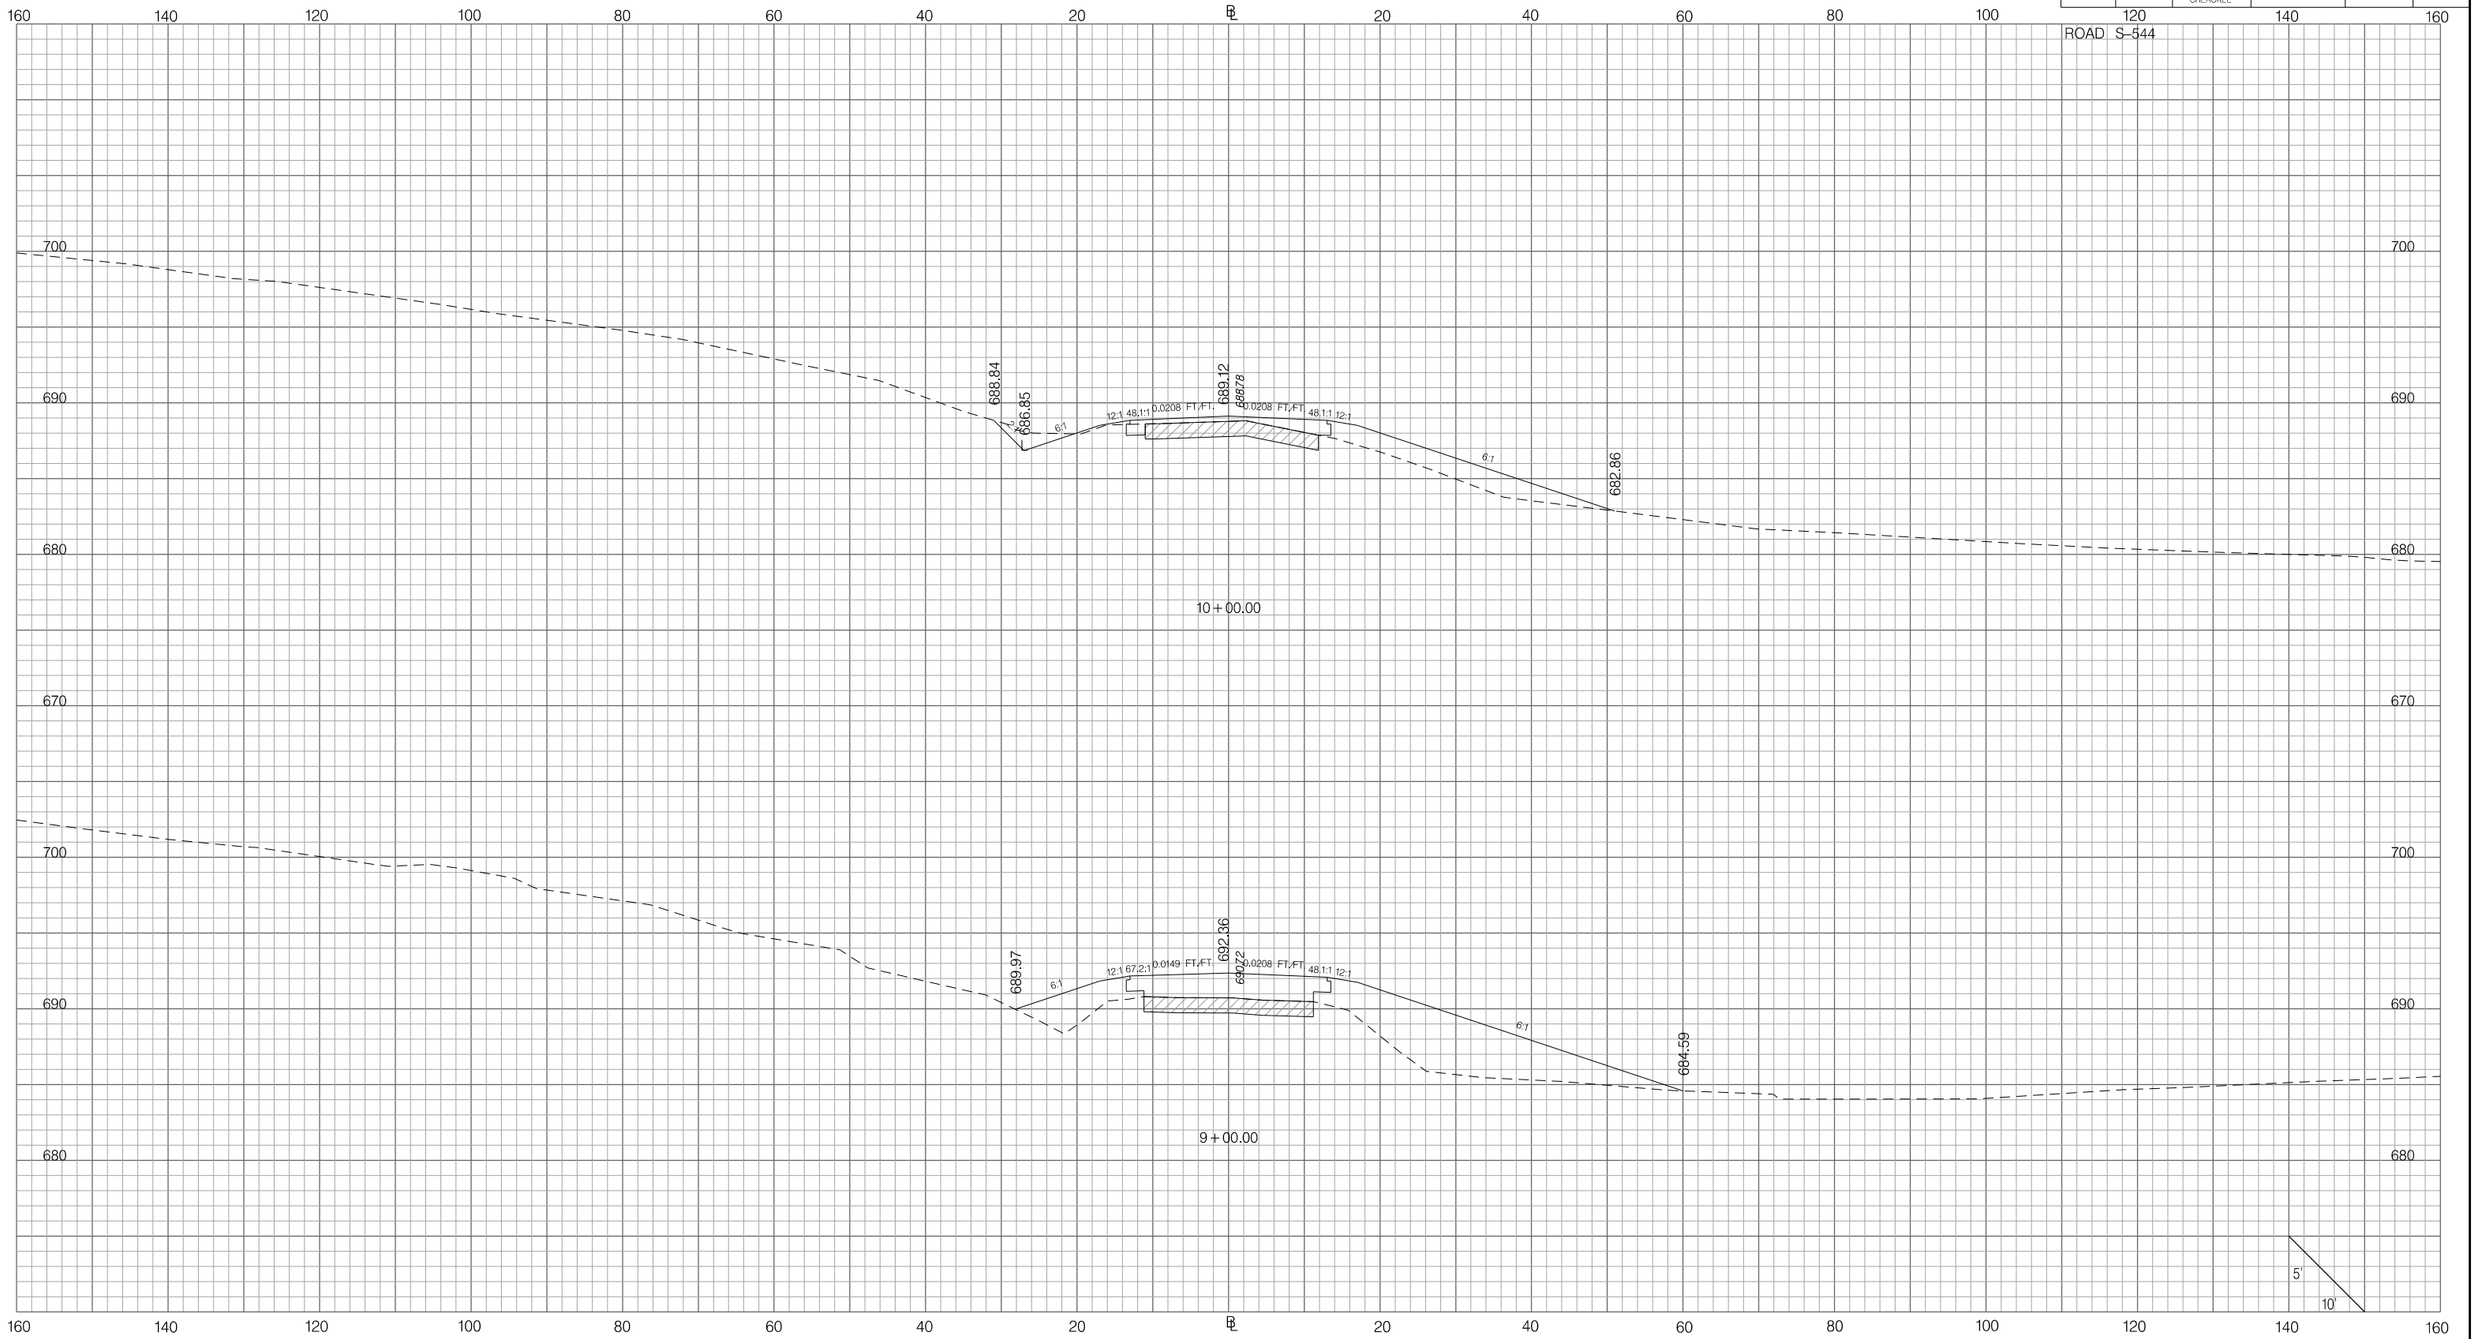

PRELIMINARY
NOT FOR CONSTRUCTION

SCALE: 1" =

REV. NO.	BY	DATE	DESCRIPTION OF REVISION
7			
6			
5			
4			
3			
2			
1			

SOUTH CAROLINA DEPARTMENT OF TRANSPORTATION
INTERSTATE 85

CROSS SECTION SHEET

INTERSTATE 85 MILE MARKER 90–97
SEGMENT C

Z:\Projects\14-60 I85 Widening Cherokee Co MM80-96\Dgn\CrossSections\CROSS SECTION SHEET FILES\PX_95S544.dgn
3/9/2016

FED. RD. DIV. NO.	STATE	COUNTY	PROJECT ID	ROAD / ROUTE NO.	SHEET NO.
3	SC	SPARTANBURG CHEROKEE	P027114	INTERSTATE 85	X411

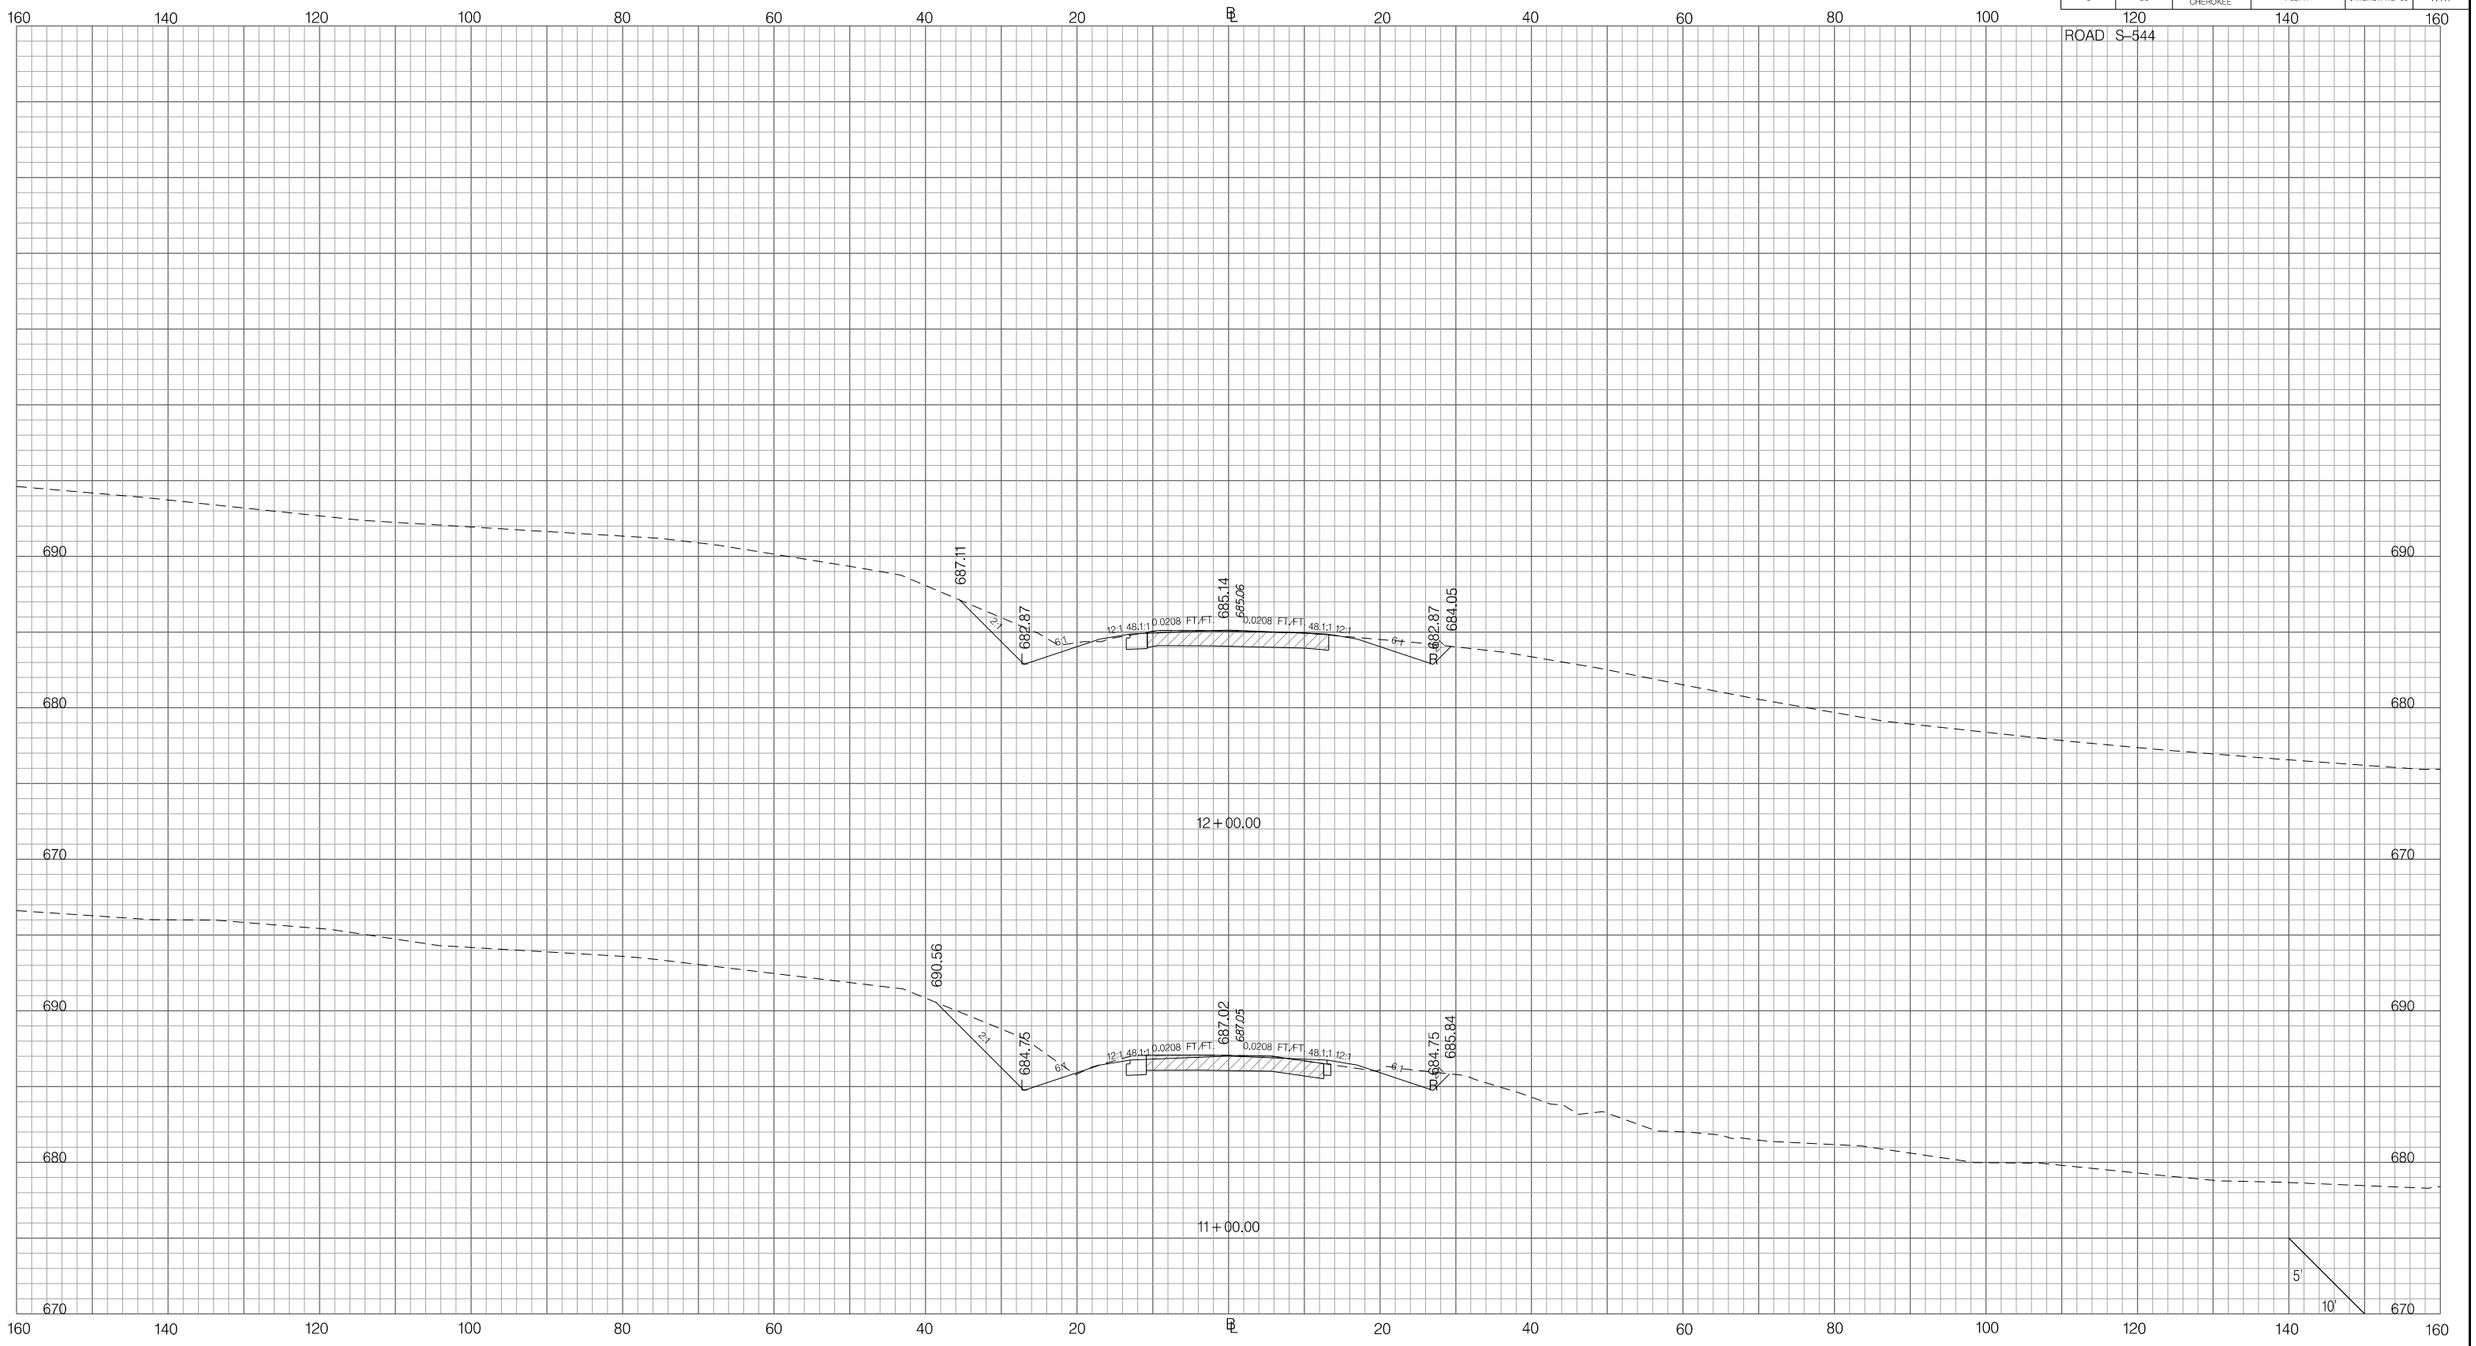

PRELIMINARY
NOT FOR CONSTRUCTION

SCALE: 1" =

REV. NO.	BY	DATE	DESCRIPTION OF REVISION
7			
6			
5			
4			
3			
2			
1			

SOUTH CAROLINA DEPARTMENT OF TRANSPORTATION
INTERSTATE 85

CROSS SECTION SHEET

INTERSTATE 85 MILE MARKER 90-97
SEGMENT C

Z:\Projects\14-60 I85 Widening Cherokee Co MM80-96\Dgn\CrossSections\CROSS SECTION SHEET FILES\PX_955544.dgn
3/9/2016

FED. RD. DIV. NO.	STATE	COUNTY	PROJECT ID	ROAD / ROUTE NO.	SHEET NO.
3	SC	SPARTANBURG CHEROKEE	P027114	INTERSTATE 85	X412

EXIT 95 (LEMEUL RD)

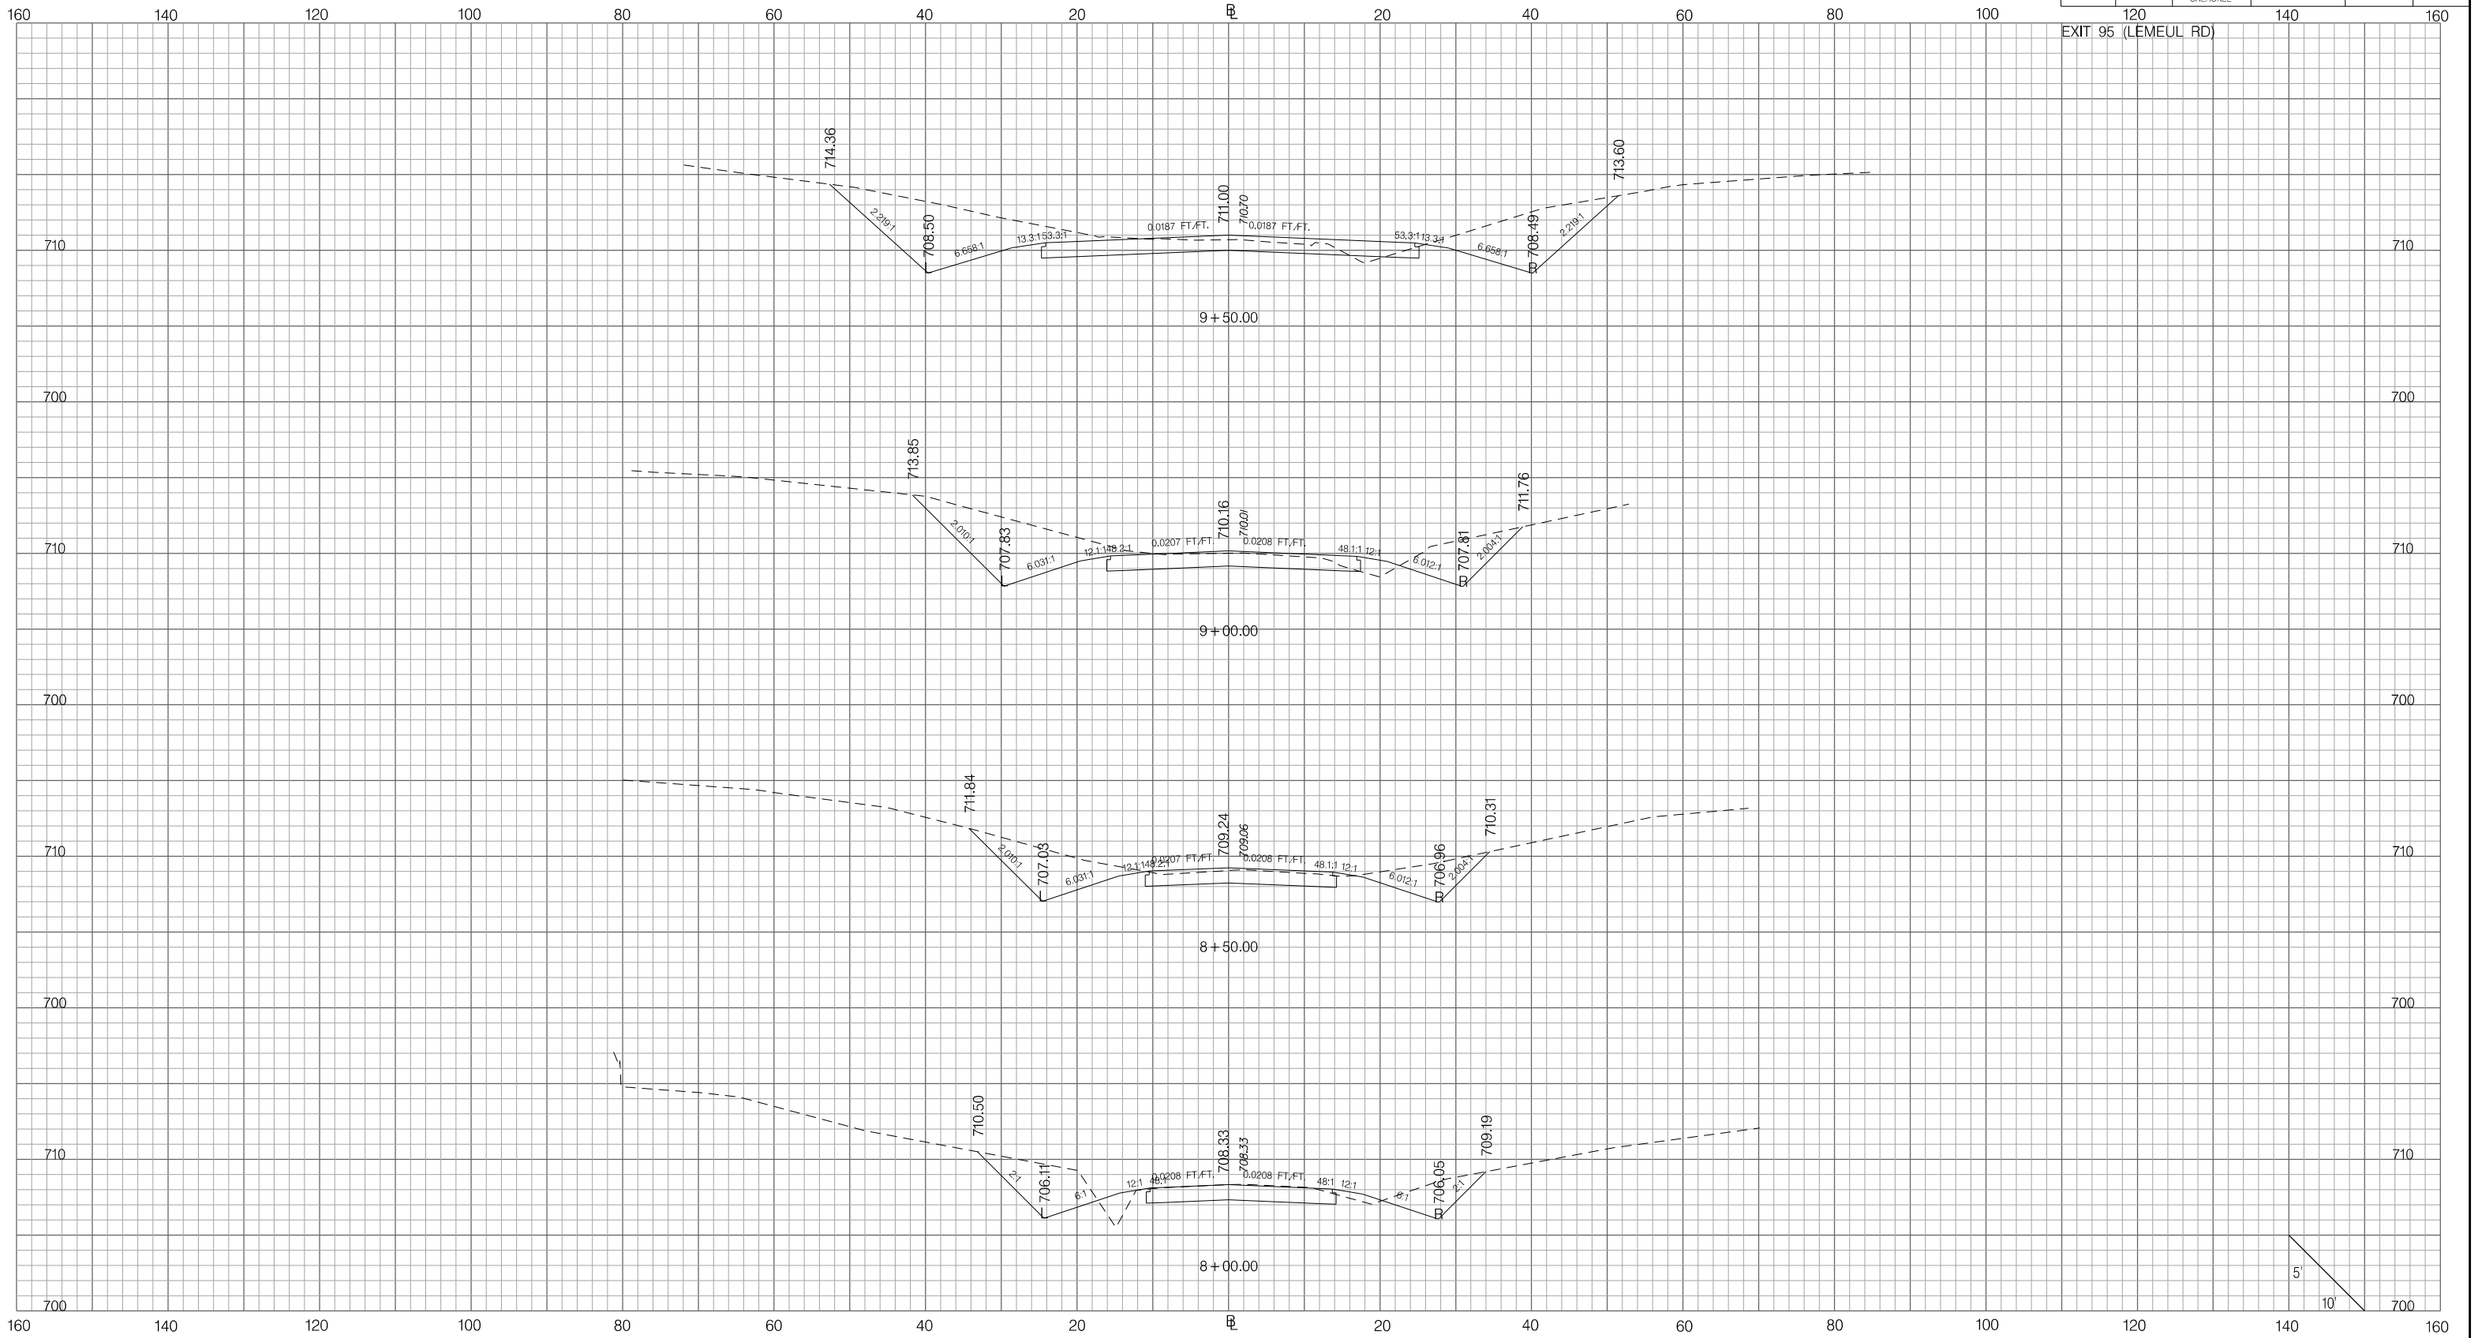

PRELIMINARY
NOT FOR CONSTRUCTION

SCALE: 1" =

REV. NO.	BY	DATE	DESCRIPTION OF REVISION
7			
6			
5			
4			
3			
2			
1			

SOUTH CAROLINA DEPARTMENT OF TRANSPORTATION
INTERSTATE 85

CROSS SECTION SHEET

INTERSTATE 85 MILE MARKER 90–97
SEGMENT C

Z:\Projects\14-60 I85 Widening Cherokee Co MM80-96\Dgn\CrossSections\CROSS SECTION SHEET FILES\PX_96LEMEUL.dgn
3/9/2016

FED. RD. DIV. NO.	STATE	COUNTY	PROJECT ID	ROAD / ROUTE NO.	SHEET NO.
3	SC	SPARTANBURG CHEROKEE	P027114	INTERSTATE 85	X413

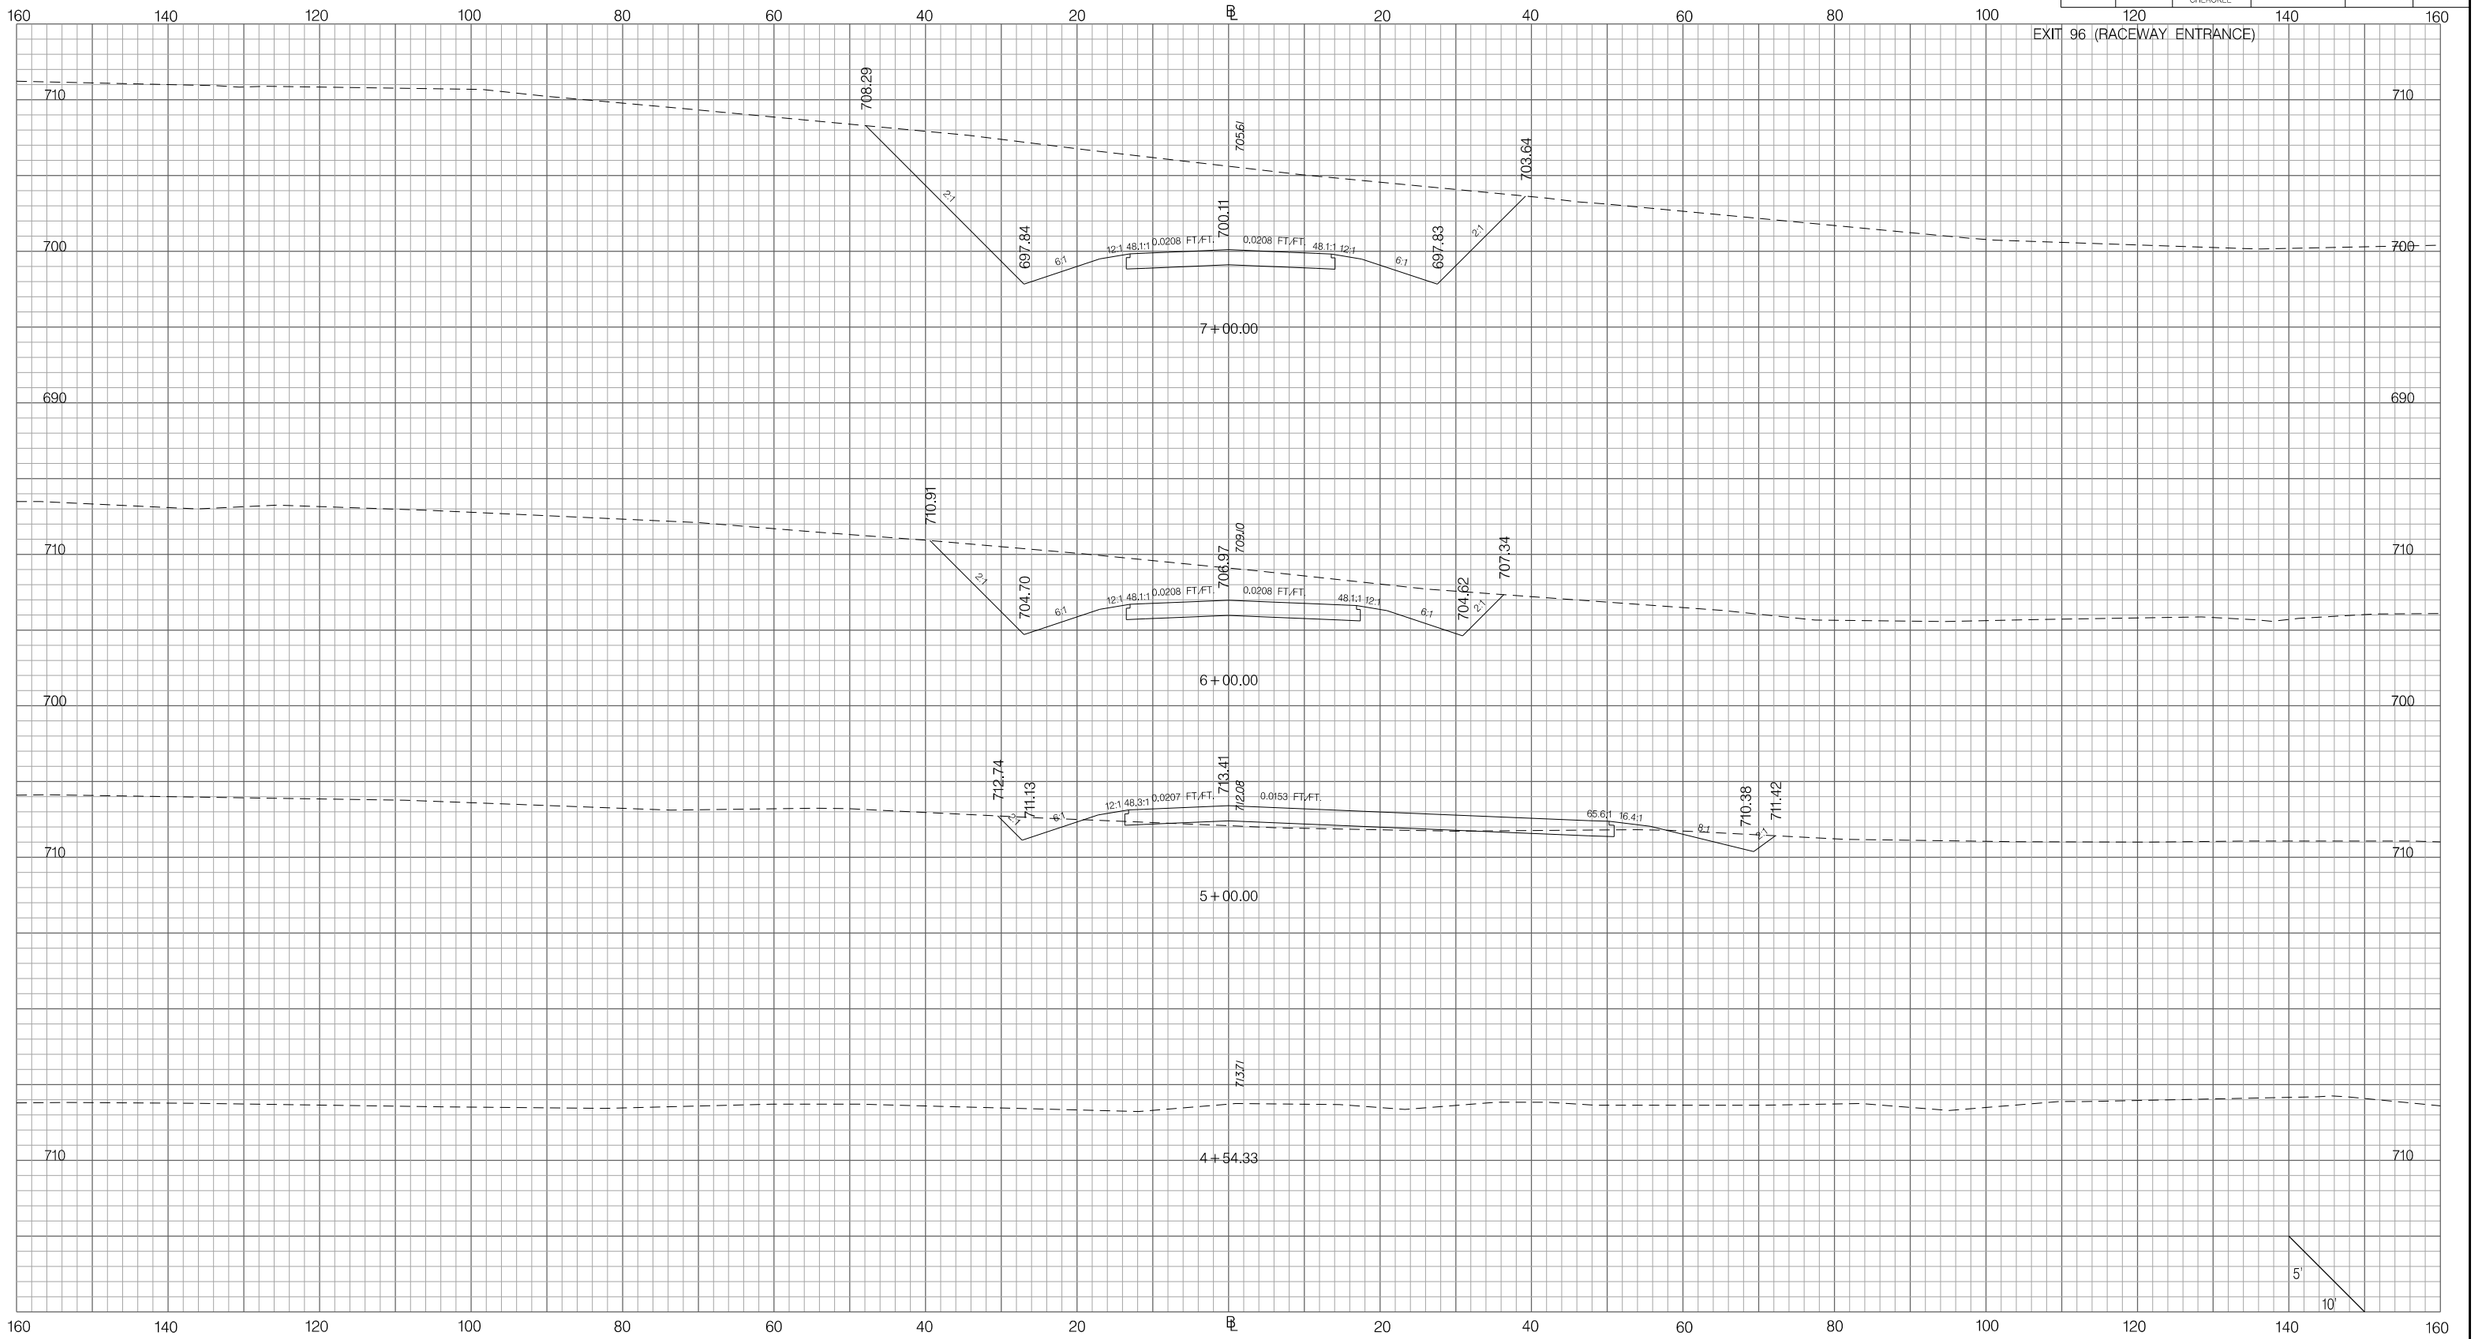

PRELIMINARY
NOT FOR CONSTRUCTION

SCALE: 1" =

REV. NO.	BY	DATE	DESCRIPTION OF REVISION
7			
6			
5			
4			
3			
2			
1			

SOUTH CAROLINA DEPARTMENT OF TRANSPORTATION
INTERSTATE 85

CROSS SECTION SHEET

INTERSTATE 85 MILE MARKER 90–97
SEGMENT C

Z:\Projects\14-60 I85 Widening Cherokee Co MM80-96\Dgn\CrossSections\CROSS SECTION SHEET FILES\PX_96RACE.dgn
6/20/2016

FED. RD. DIV. NO.	STATE	COUNTY	PROJECT ID	ROAD / ROUTE NO.	SHEET NO.
3	SC	SPARTANBURG CHEROKEE	P027114	INTERSTATE 85	X414

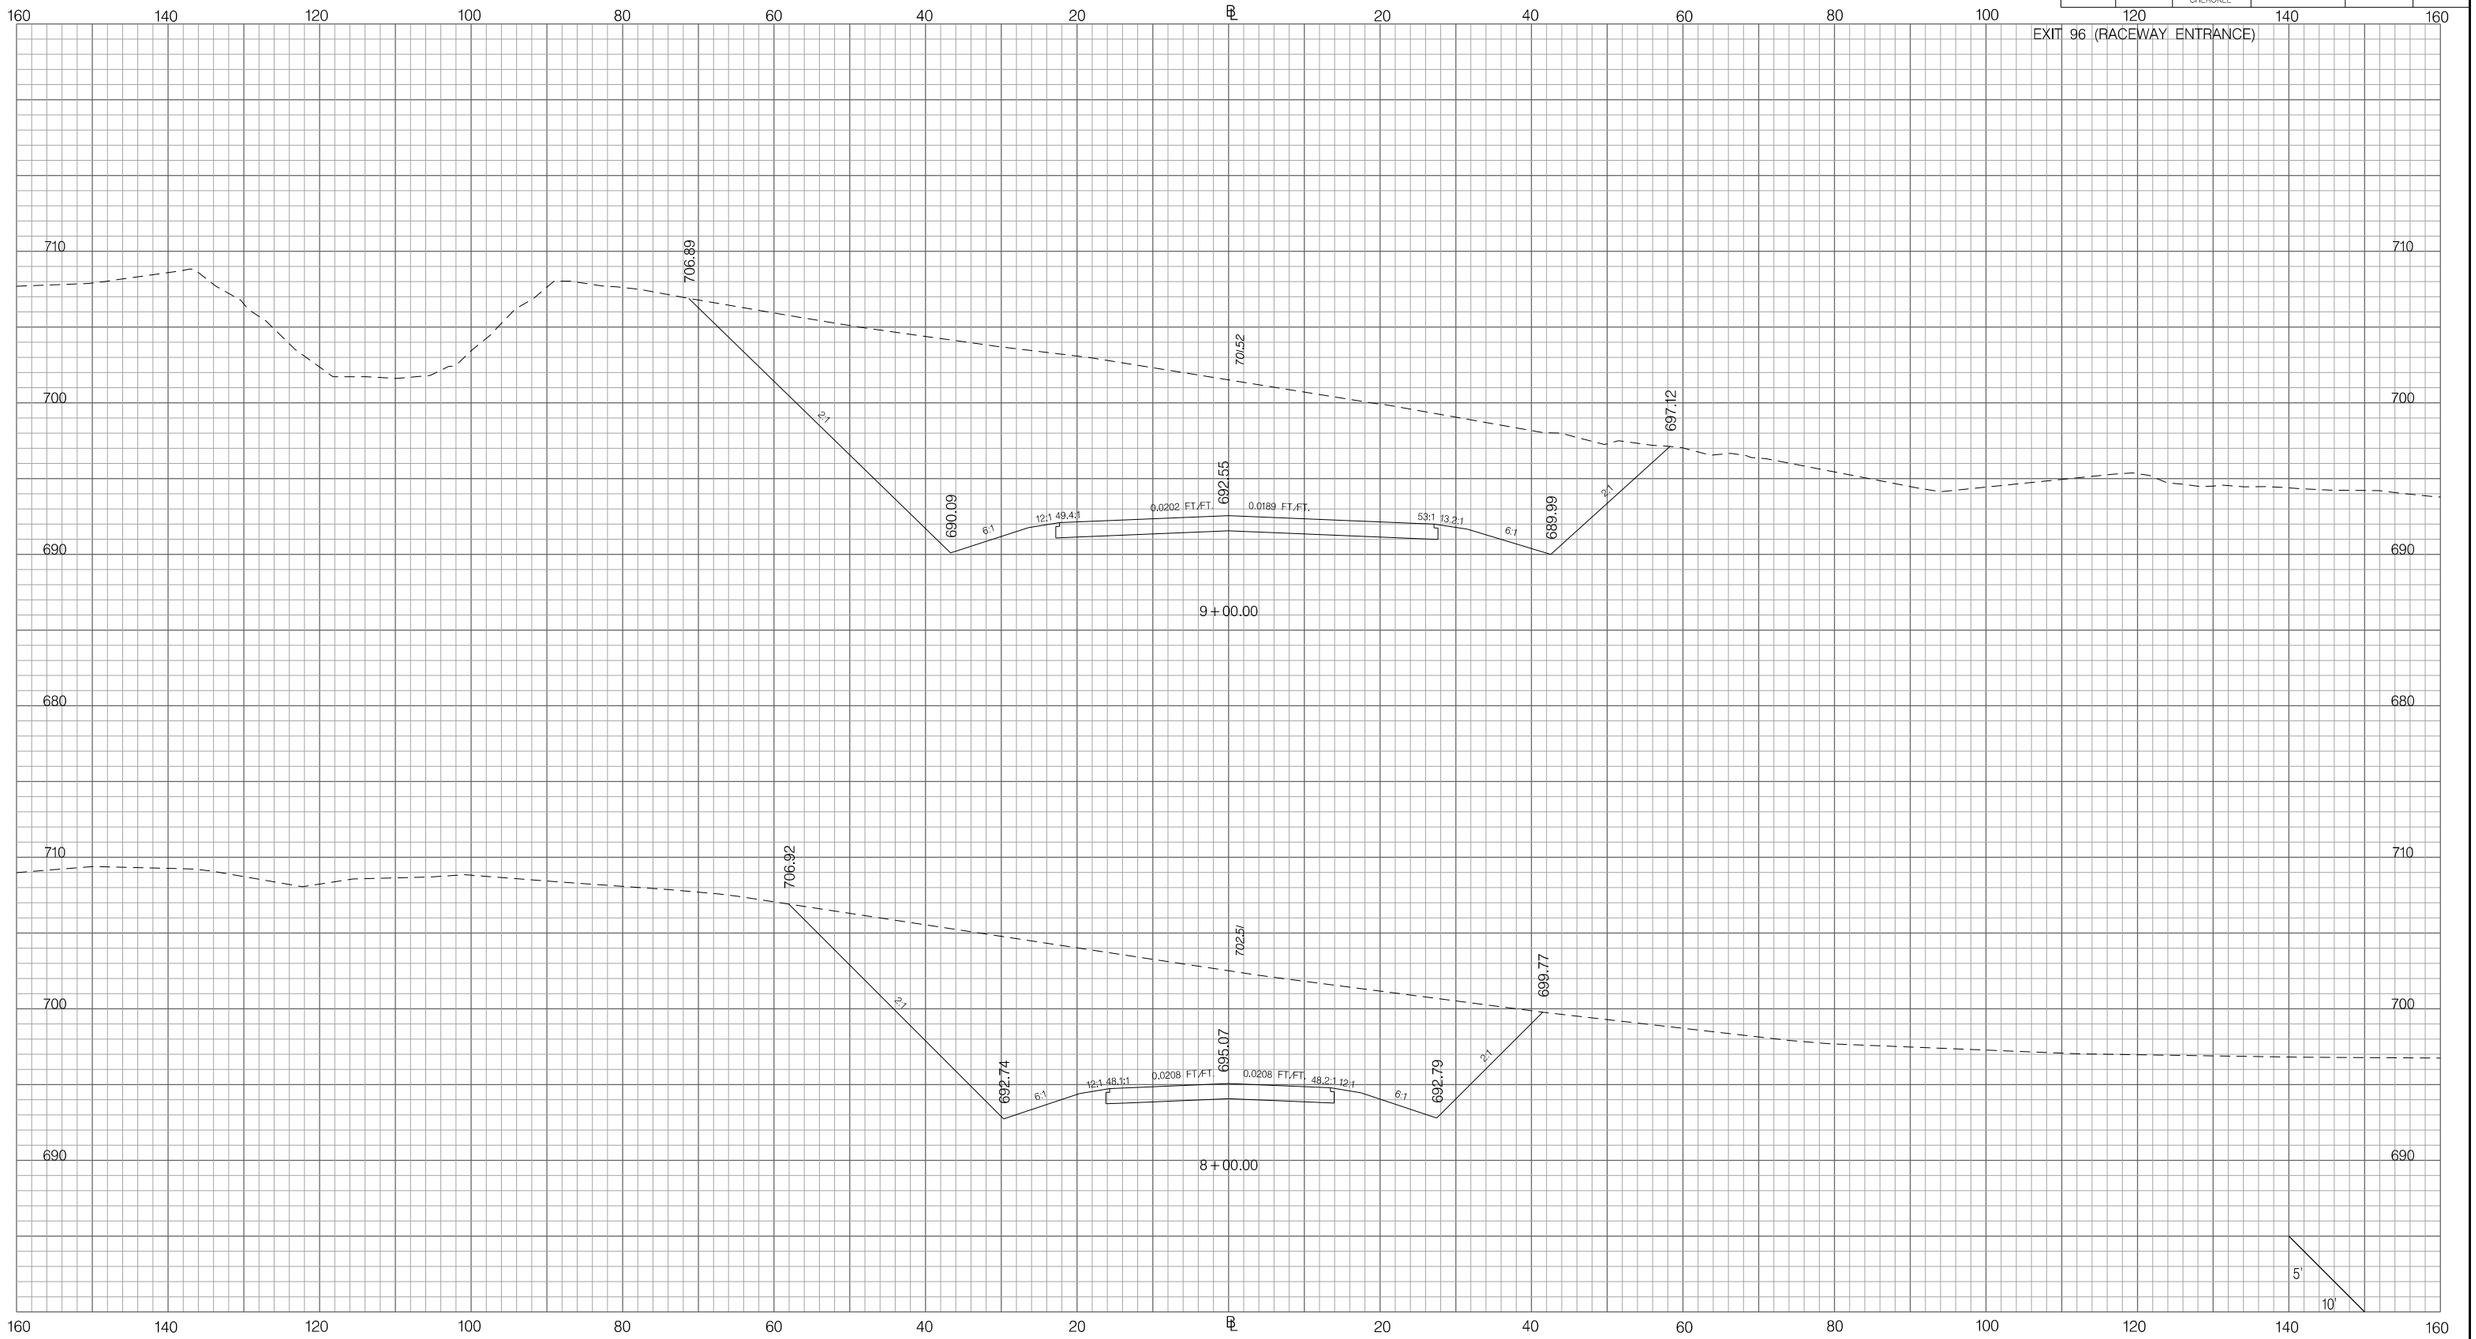

Z:\Projects\14-60 I85 Widening Cherokee Co MM80-96\Dgn\CrossSections\CROSS SECTION SHEET FILES\PX_96RACE.dgn
6/20/2016

PRELIMINARY
NOT FOR CONSTRUCTION

SCALE: 1" =

REV. NO.	BY	DATE	DESCRIPTION OF REVISION
7			
6			
5			
4			
3			
2			
1			

SOUTH CAROLINA DEPARTMENT OF TRANSPORTATION
INTERSTATE 85

CROSS SECTION SHEET

INTERSTATE 85 MILE MARKER 90–97
SEGMENT C