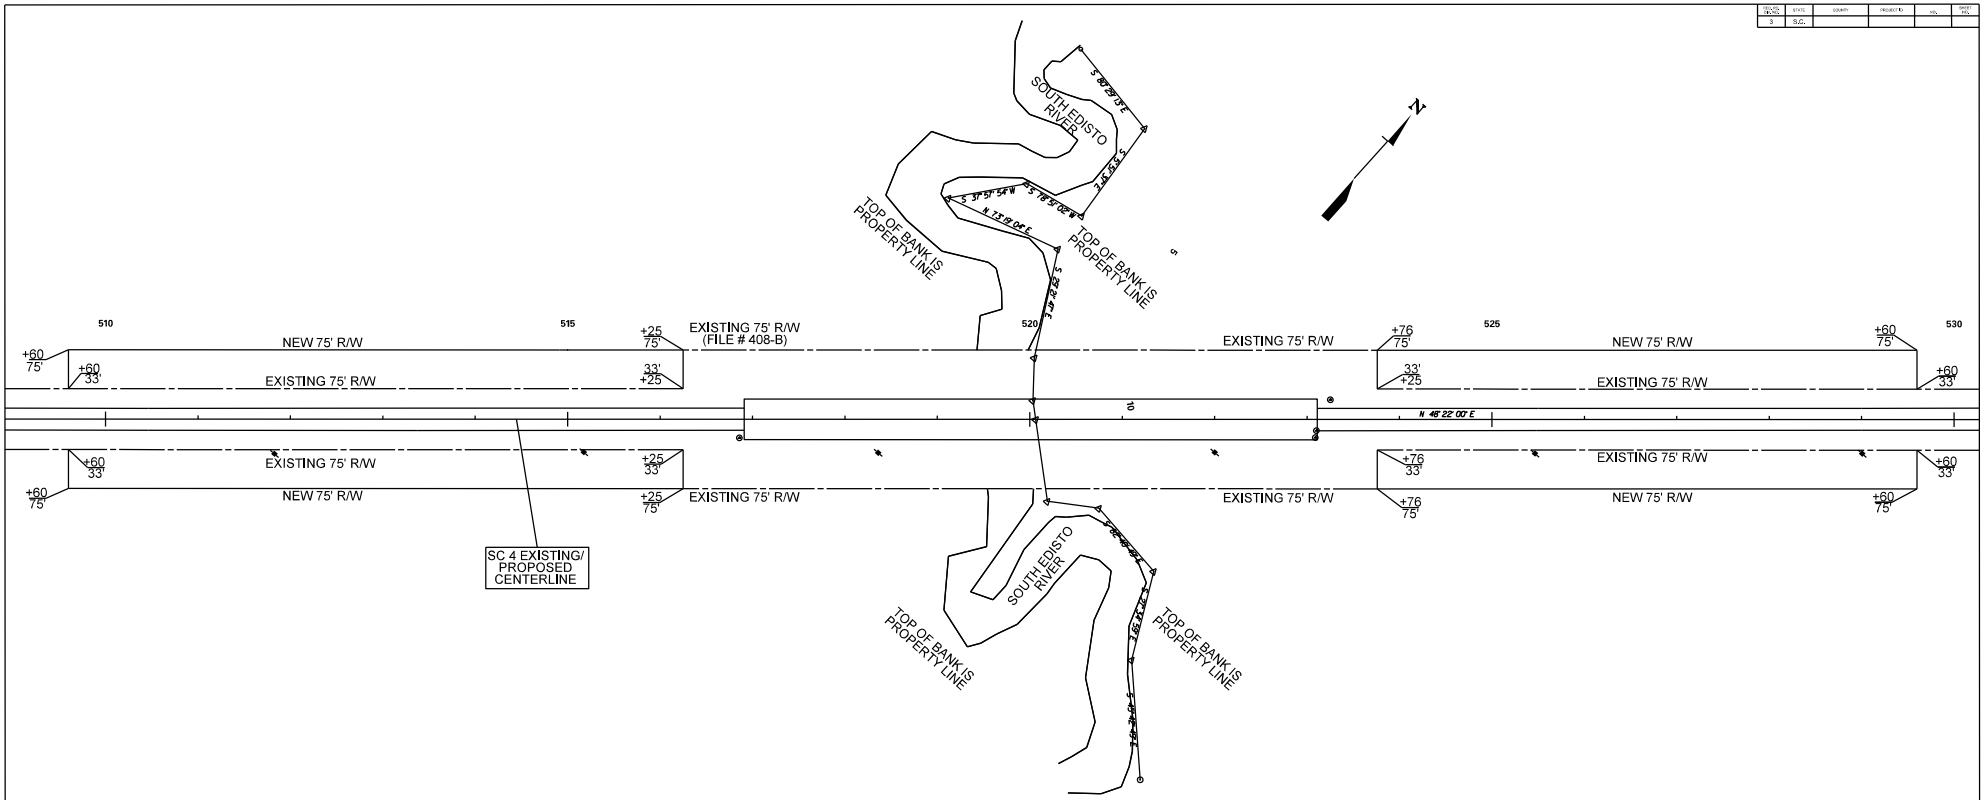

REV. NO.	BY	DATE	DESCRIPTION OF REVISION
5			
4			
3			
2			
1			

SOUTH CAROLINA
DEPARTMENT OF TRANSPORTATION
COLUMBIA, S.C.

PROPOSED R/W
SC 4 OVER
SOUTH EDISTO RIVER

SCALE 1" = NTS