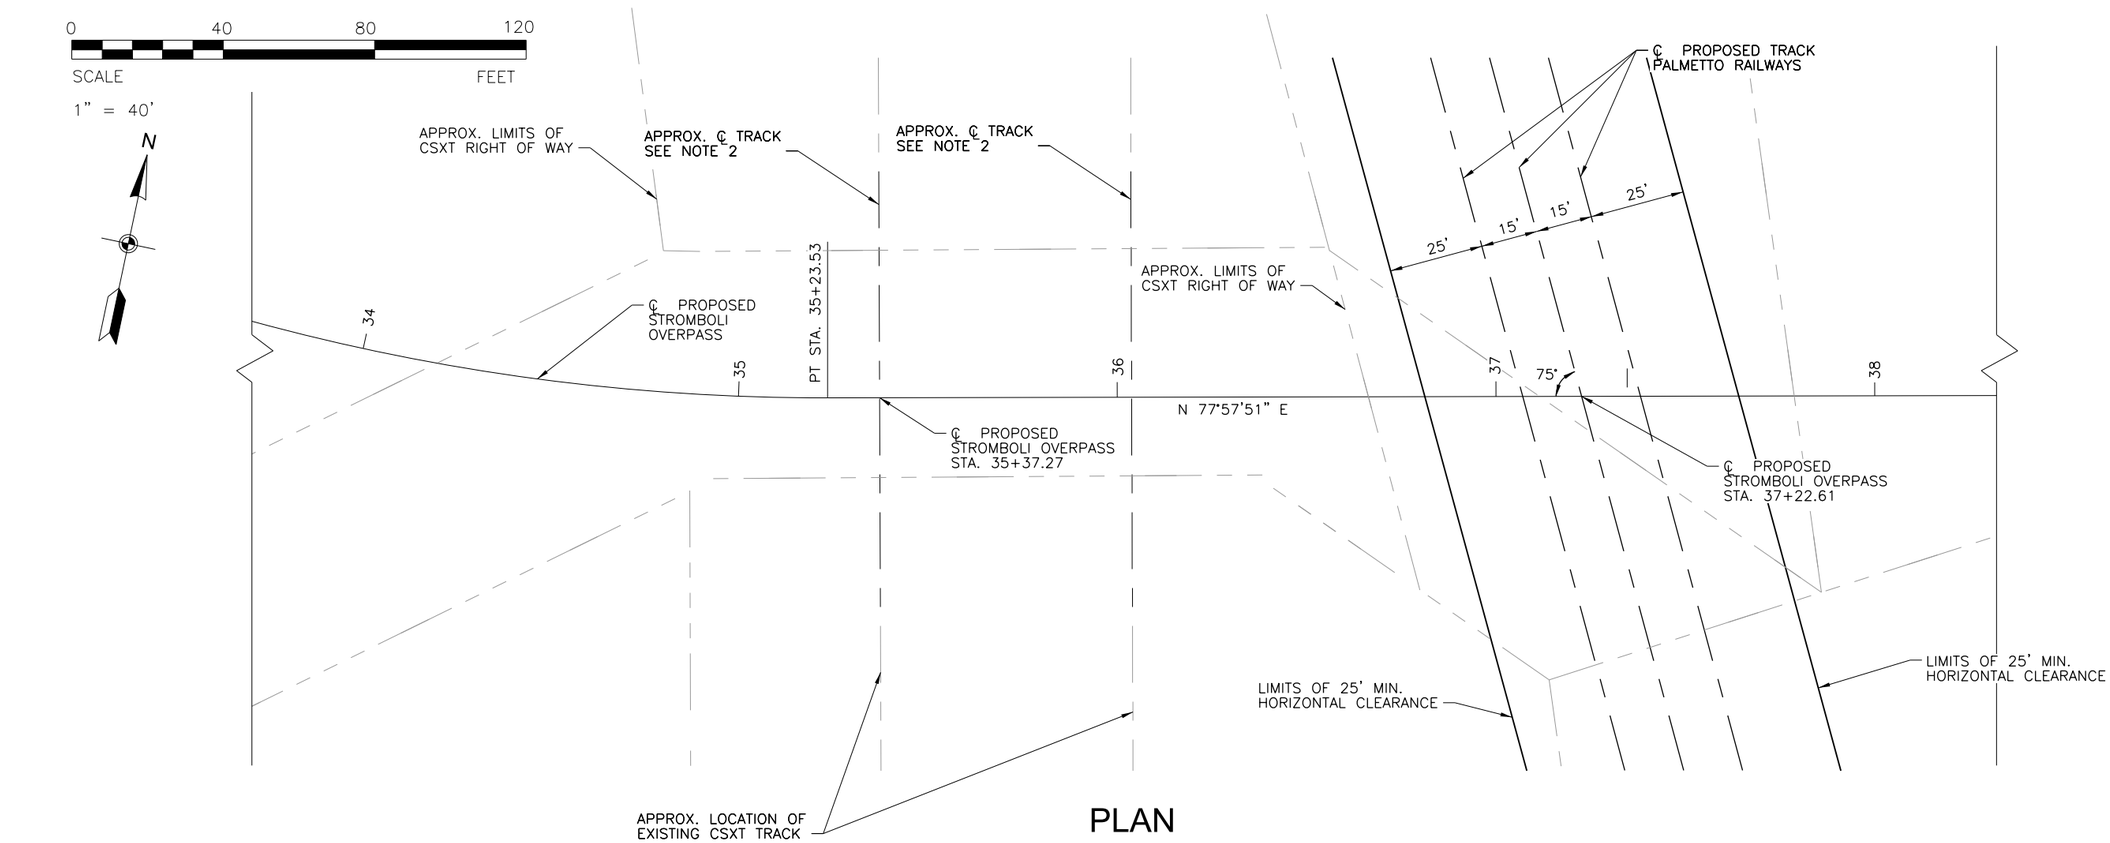

PLAN

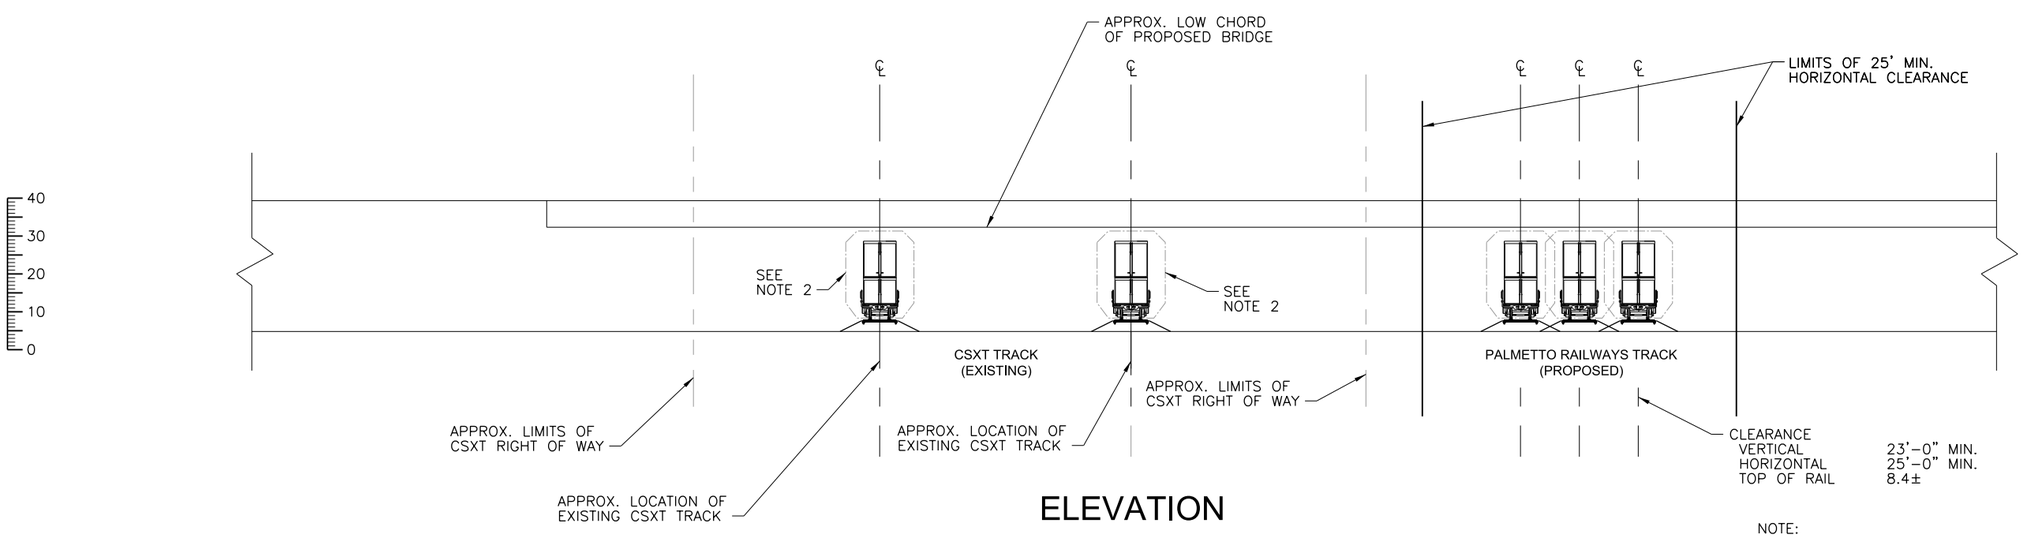

ELEVATION

NOTE:

1. ALL PROJECTIONS ARE BASED ON THE CENTERLINE OF PROPOSED STROMBOLI OVERPASS.
2. FOR LOCATIONS AND CLEARANCE REQUIREMENTS WITHIN CSXT RIGHT-OF-WAY. SEE CSXT RESPONSE IN ATTACHEMNT B OF THE RFP.

TranSystems
411 WANDO PARK BLVD, STE 310
MOUNT PLEASANT, SC
PHONE: 843-746-3410
4390 BELLE OAKS DR, STE 220
NORTH CHARLESTON, SC
PHONE: 843-266-9300

BE ADVISED THAT THE USE OF ANY COMPANY LOGO HEREON, IF ANY, IS NOT A PROFESSIONAL SEAL. SUCH LOGOS ARE NOT INTENDED TO BE, NOR SHALL THEY BE CONSTRUED TO BE A PROFESSIONAL SEAL. LOGOS ARE USED ON THIS DOCUMENT AS A MEMBER OF THE PUBLIC, BY THE ABOVE COMPANY BY USE OF ITS LOGO, ALONE PREPARED, AUTHORED, SUPERVISED THE PREPARATION OF OR ASSUMES ANY LIABILITY FOR OR MAKES REPRESENTATIONS CONCERNING THE USE, ACCURACY OR QUALITY OF SAID PLANS.

CONCEPT DESIGN

NOT FOR CONSTRUCTION
NOVEMBER 4, 2015

NAVY BASE INTERMODAL FACILITY
NORTH CHARLESTON, SC

Palmetto RAILWAYS
KEEPING BUSINESS ON TRACK

REVISIONS:

MARK	DATE	DESCRIPTION

PROJ NO:	P307120110
SCALE:	AS NOTED
DATE:	
DESIGNED BY:	
DRAWN BY:	
CHECKED BY:	

SHEET TITLE:

TRACK ENVELOPE AT STROMBOLI AVENUE

SHEET NO.

1

SHEET 1 OF 1