FED. RD. DIST. NO.	STATE	COUNTY	PROJECT ID	ROUTE NO.	SHT. NO.
3	SC	MARLBORO	P000XXX	SC 83	

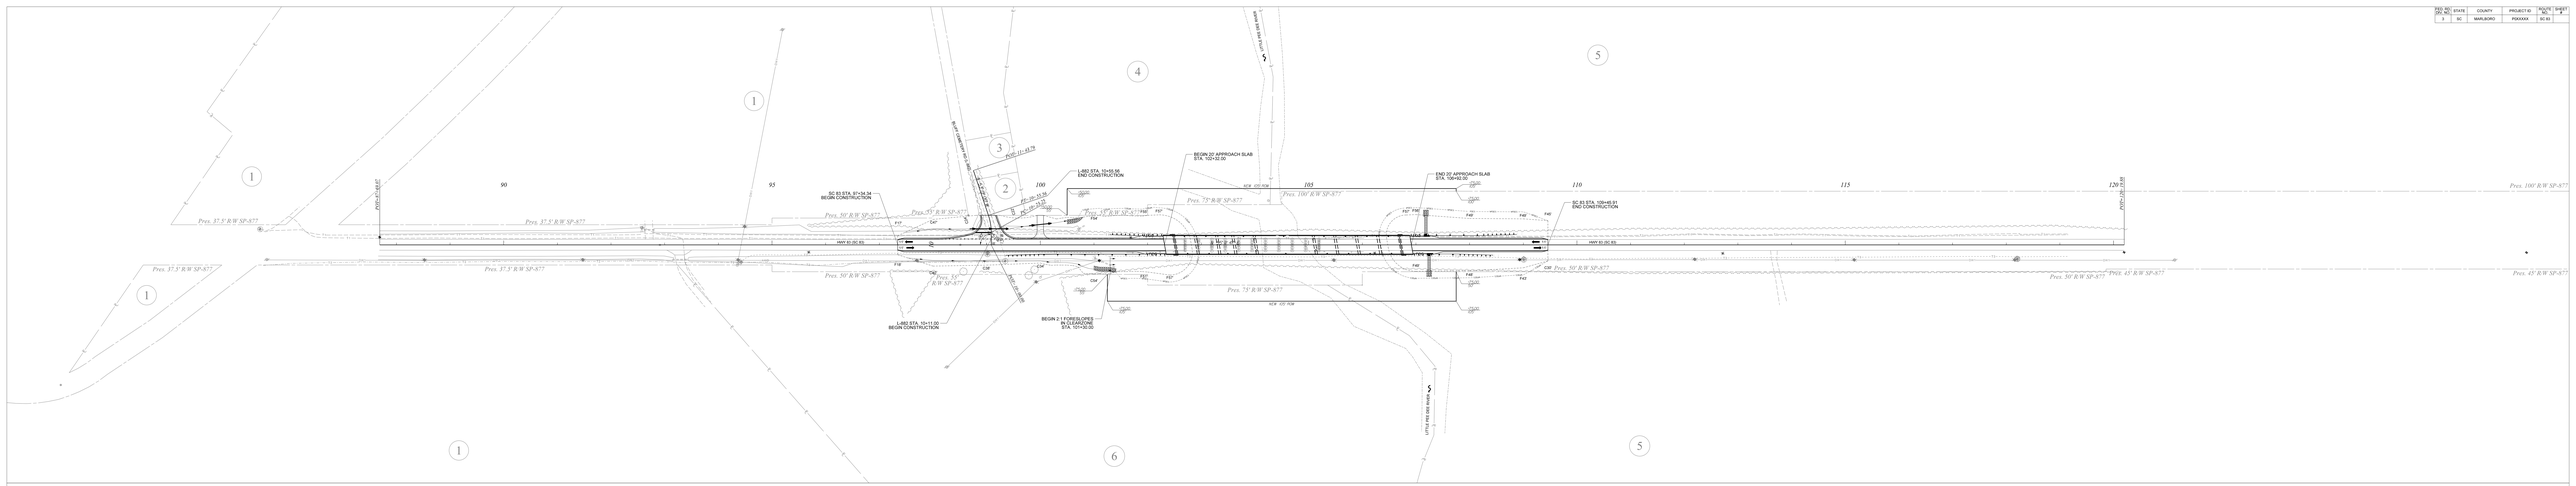

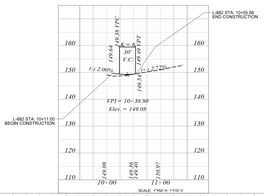

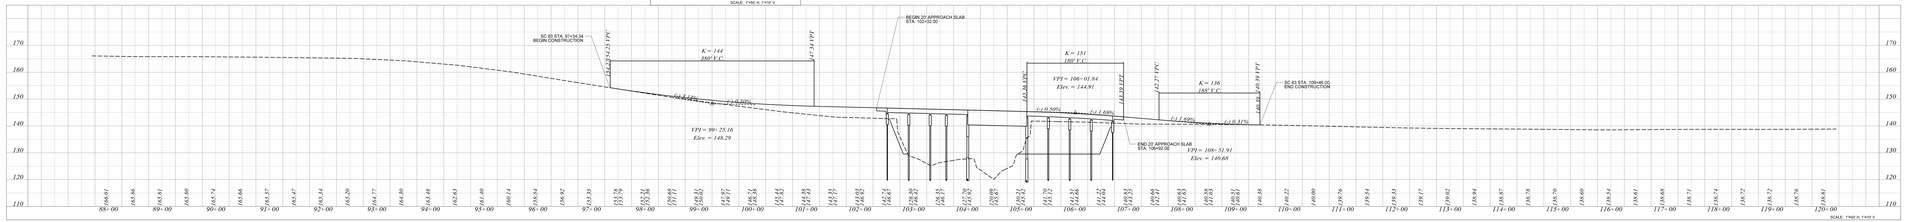

PRELIMINARY PLANS
NOT FOR CONSTRUCTION

REV. NO.	BY	DATE	DESCRIPTION OF REVISION
2			
1			

DESIGNED BY: _____ DATE _____
DRAWN BY: _____ DATE _____
CHECKED BY: _____ DATE _____

SOUTH CAROLINA DEPARTMENT OF TRANSPORTATION
SC 83

SC 83 OVER LITTLE PEEDEE

PLAN AND PROFILE ROLL PLOT

SHEET # _____ SCALE: 1" = 50'

SC 83	FED. RD. DIV. NO.	STATE	COUNTY	PROJECT ID	ROUTE NO.	SHEET #
	3	SC	MARLBORO	P0XXXXX	SC 83	X1

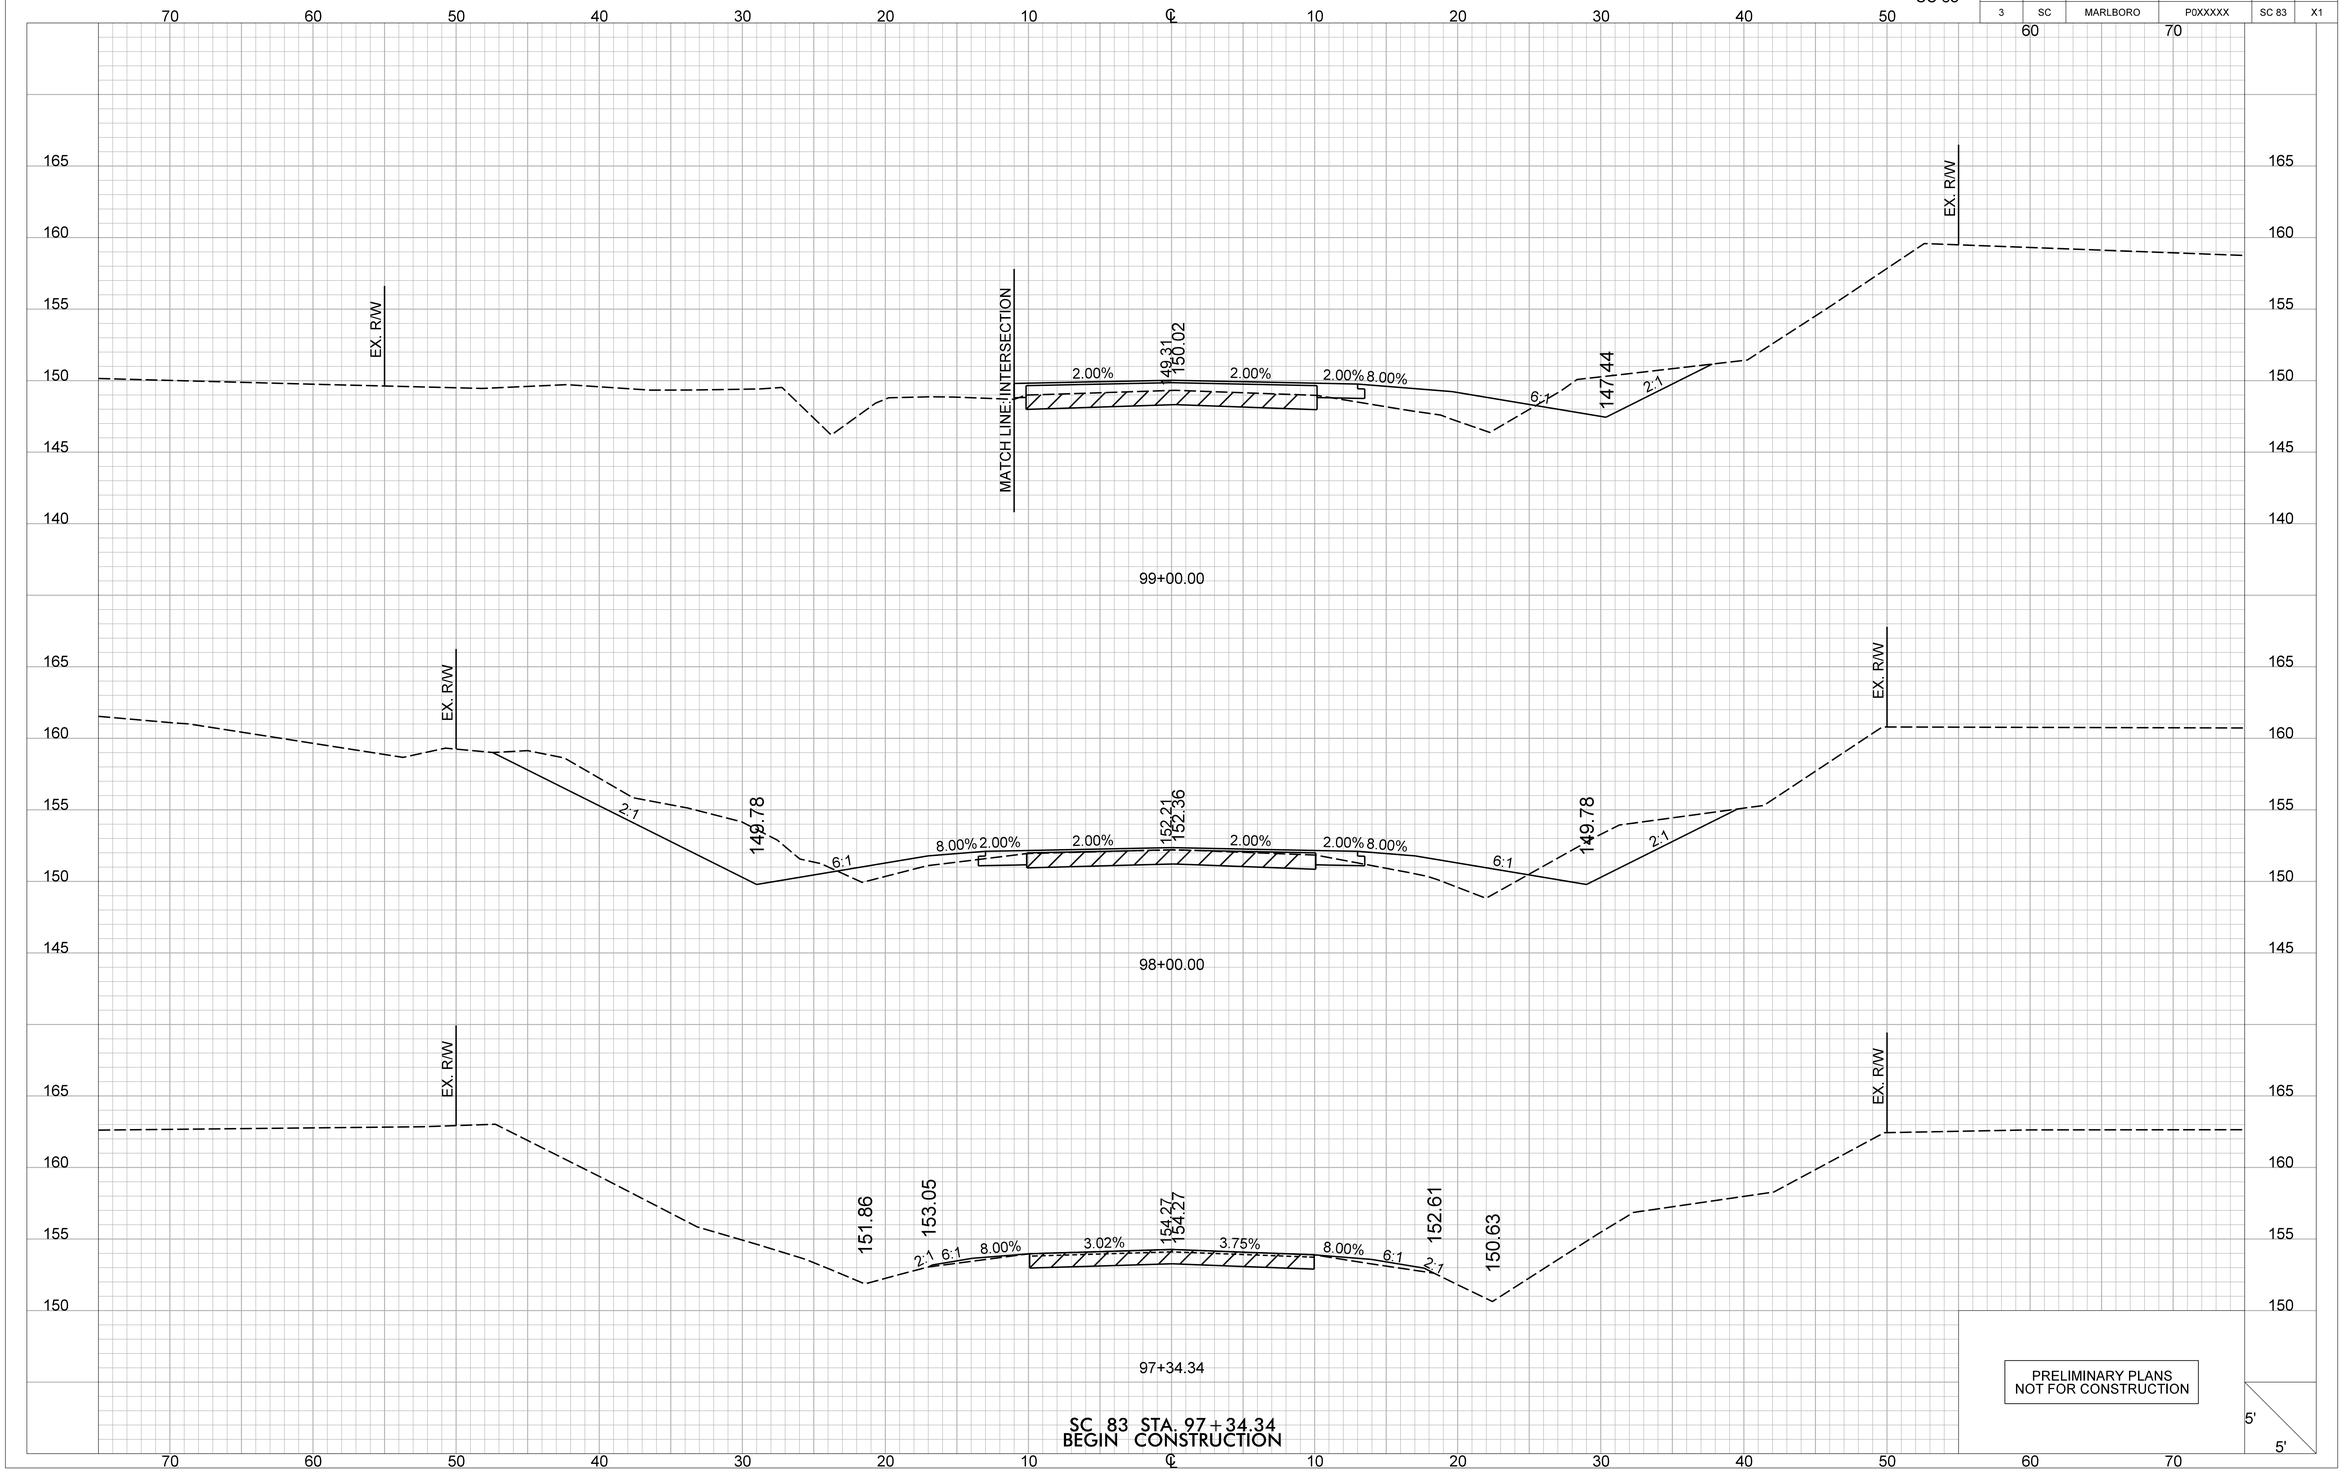

R:\Design\Design_Build\DB Prep 27\SC83 over Little PeeDee\SHEETS\XS SHEETS.dgn
Casey.McGrady 23-APR-2025 17:25

SC 83

FED. RD. DIV. NO.	STATE	COUNTY	PROJECT ID	ROUTE NO.	SHEET #
3	SC	MARLBORO	P0XXXXX	SC 83	X2

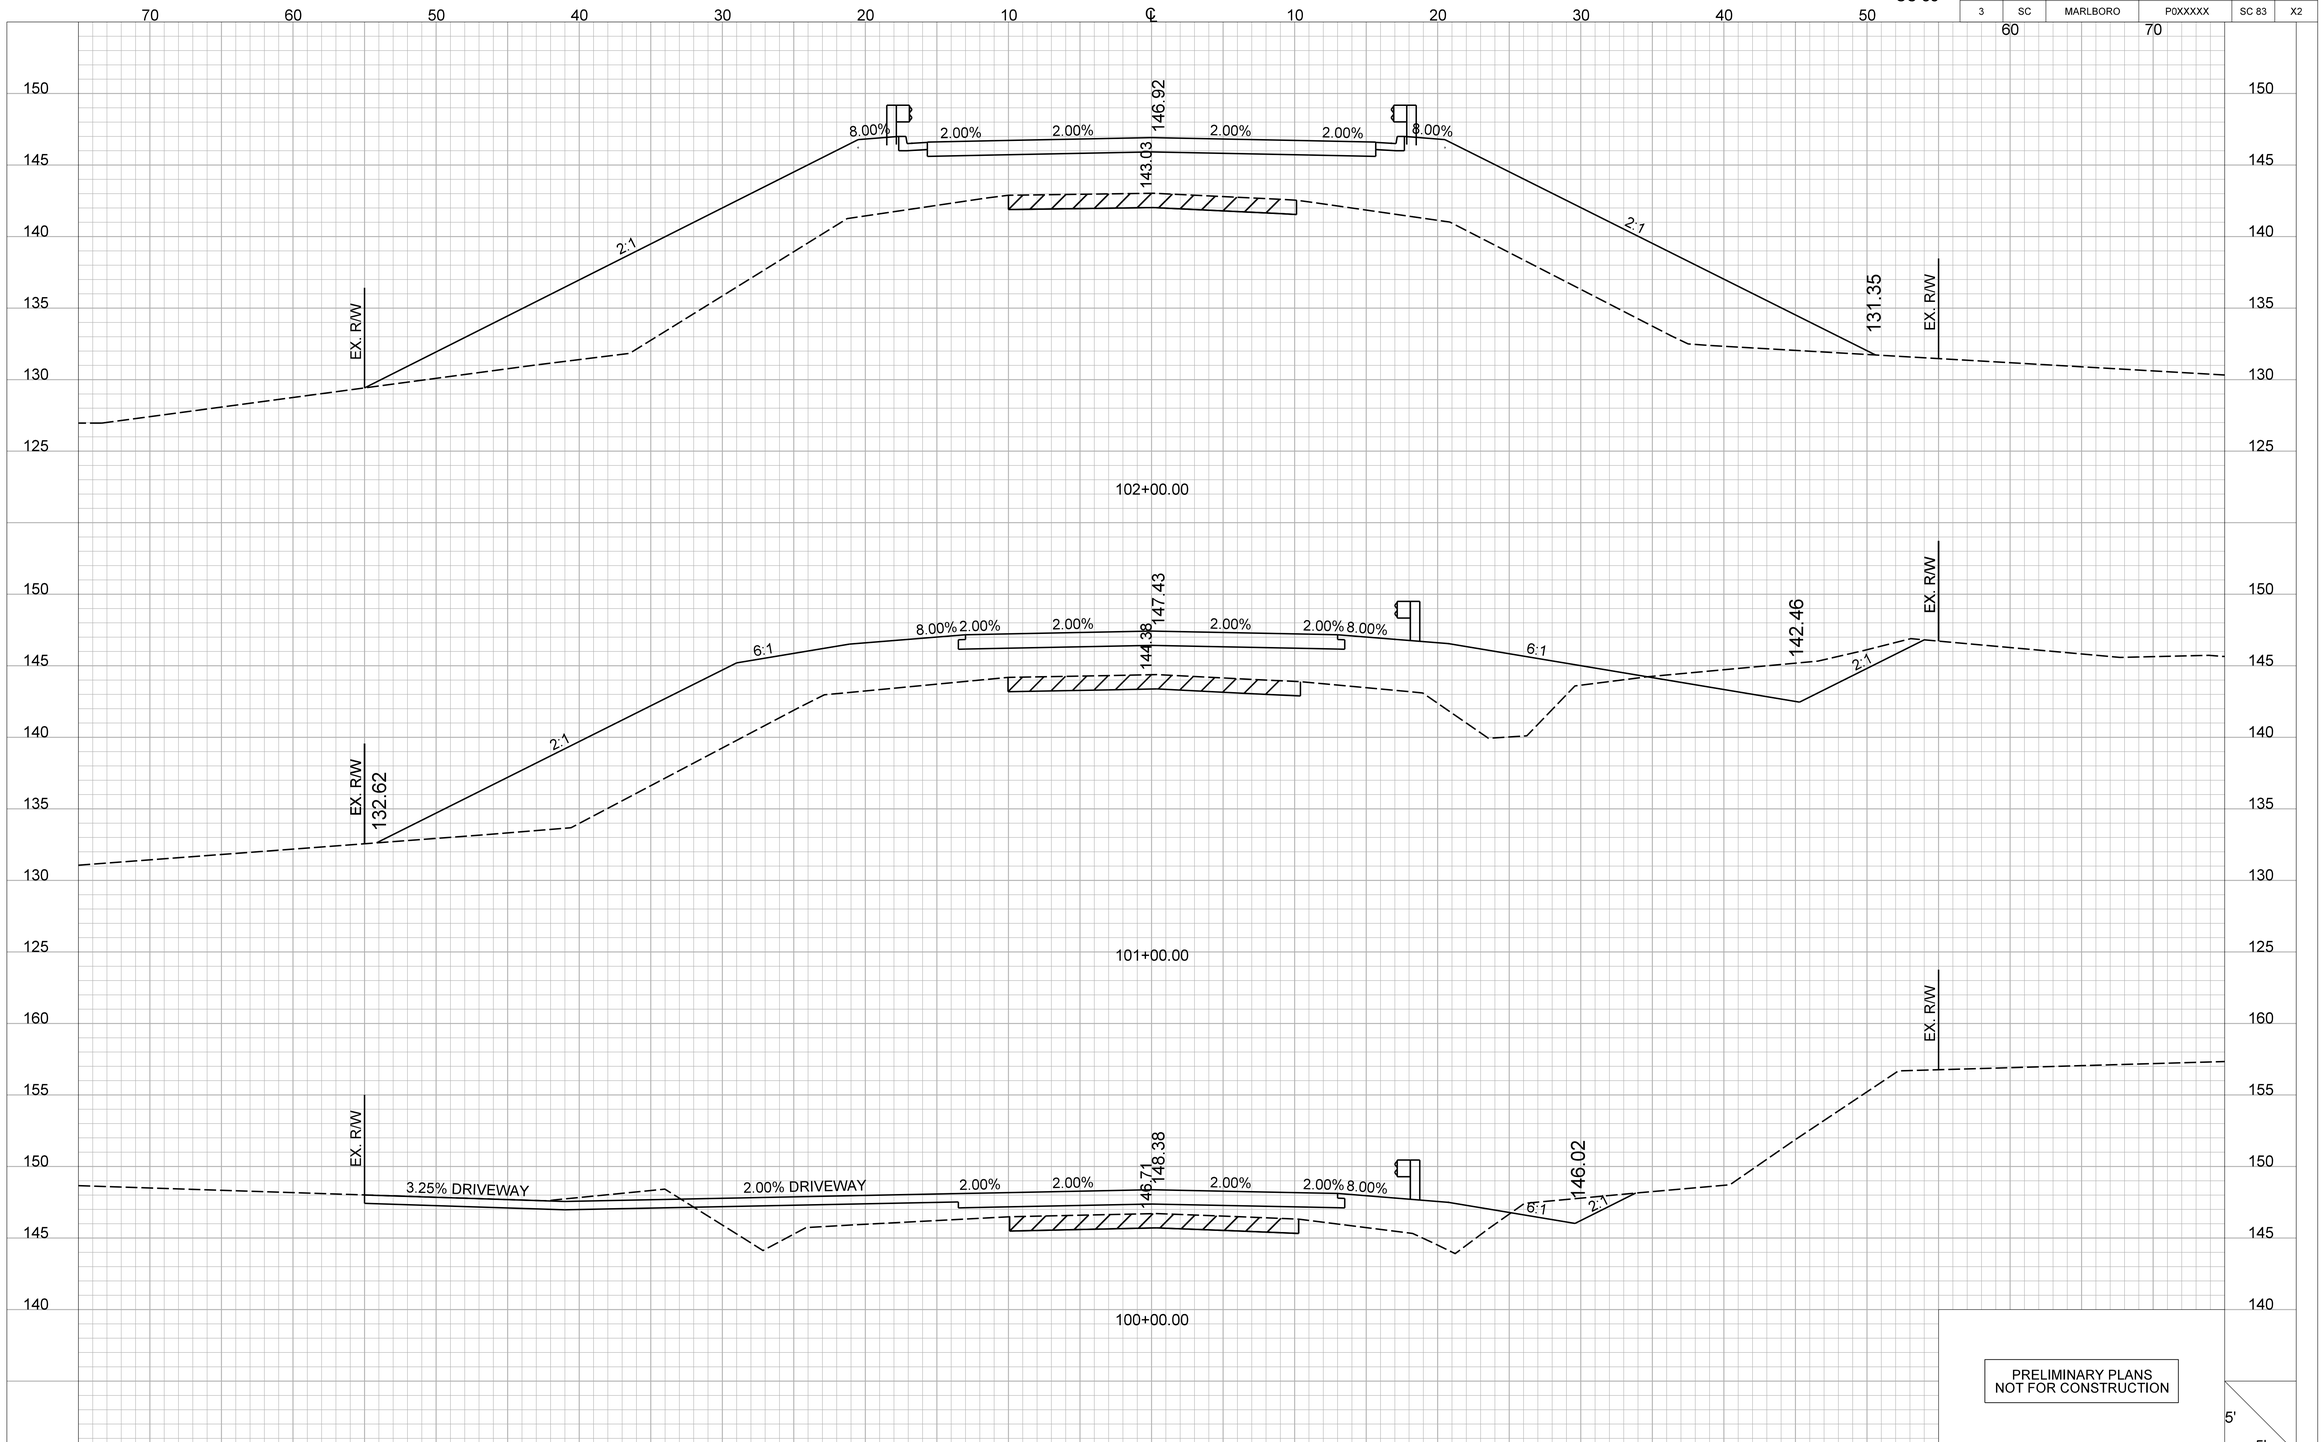

R:\Design\Design_Build\DB Prep Pkg 27\SC83 over Little PeeDee\SHEETS\XS SHEETS.dgn
Casey,McGrady 23-APR-2025 17:25

SC 83

FED. RD. DIV. NO.	STATE	COUNTY	PROJECT ID	ROUTE NO.	SHEET #
3	SC	MARLBORO	P0XXXXX	SC 83	X3

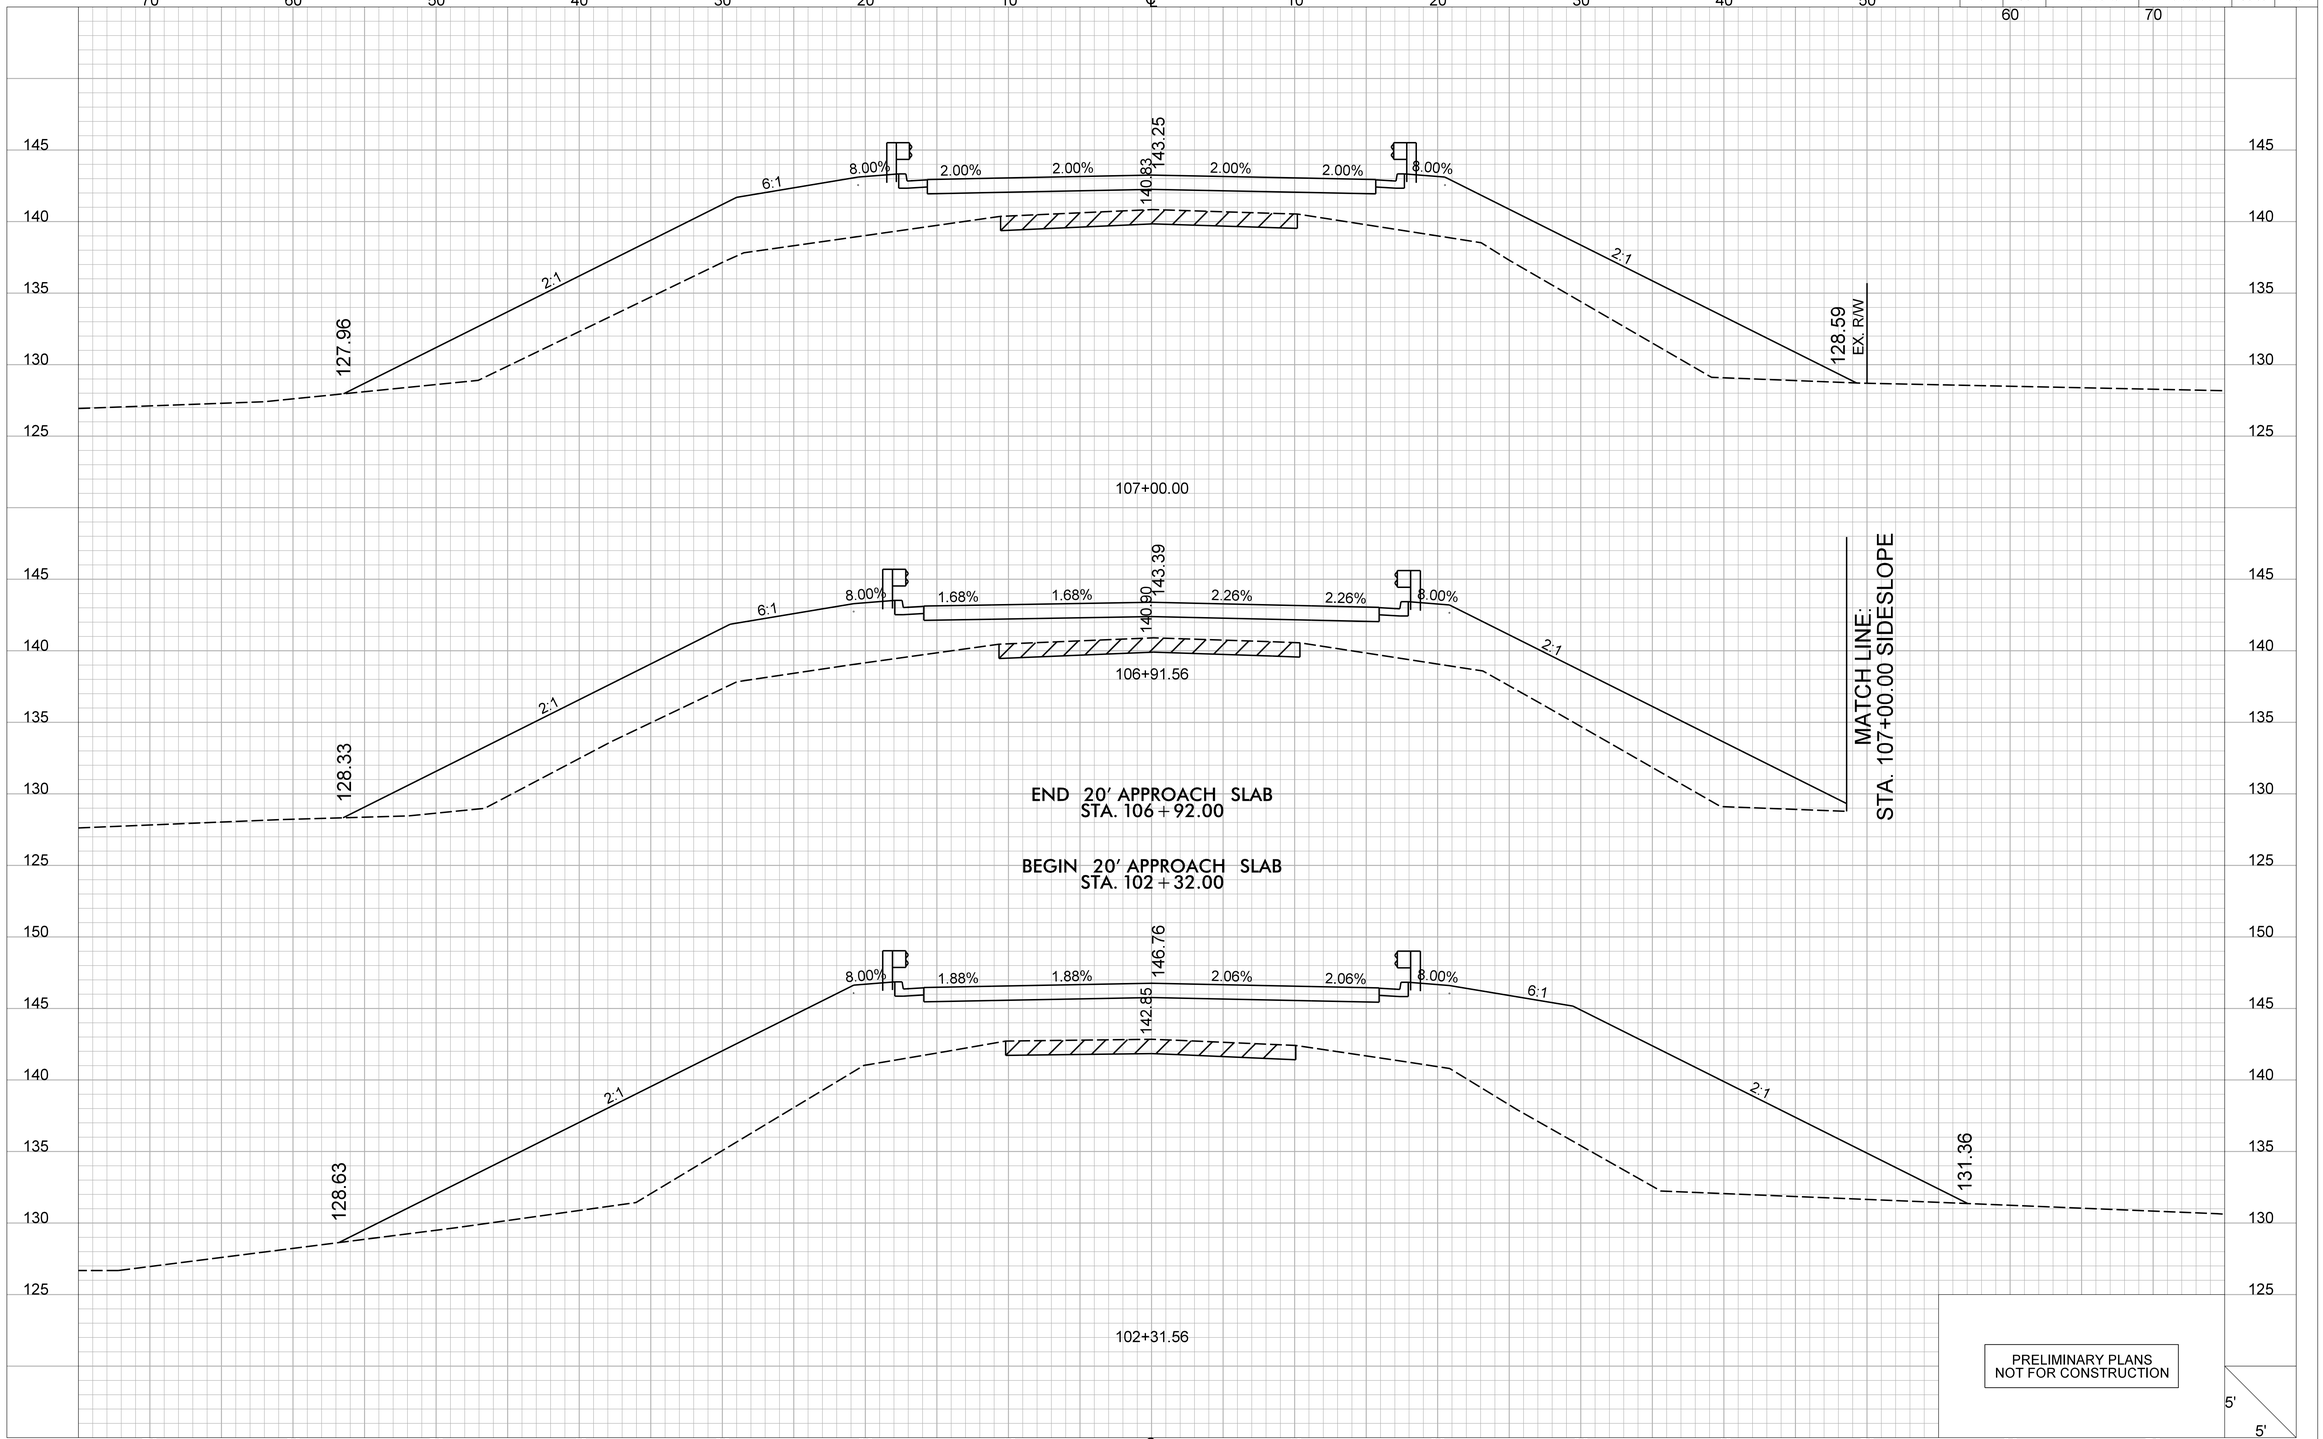

R:\Design\Design_Build\DB Prep 27\SC83 over Little PeeDee\SHEETS\XS SHEETS.dgn
Casey.McGrady 23-APR-2025 17:25

SC 83

FED. RD. DIV. NO.	STATE	COUNTY	PROJECT ID	ROUTE NO.	SHEET #
3	SC	MARLBORO	P0XXXXX	SC 83	X4

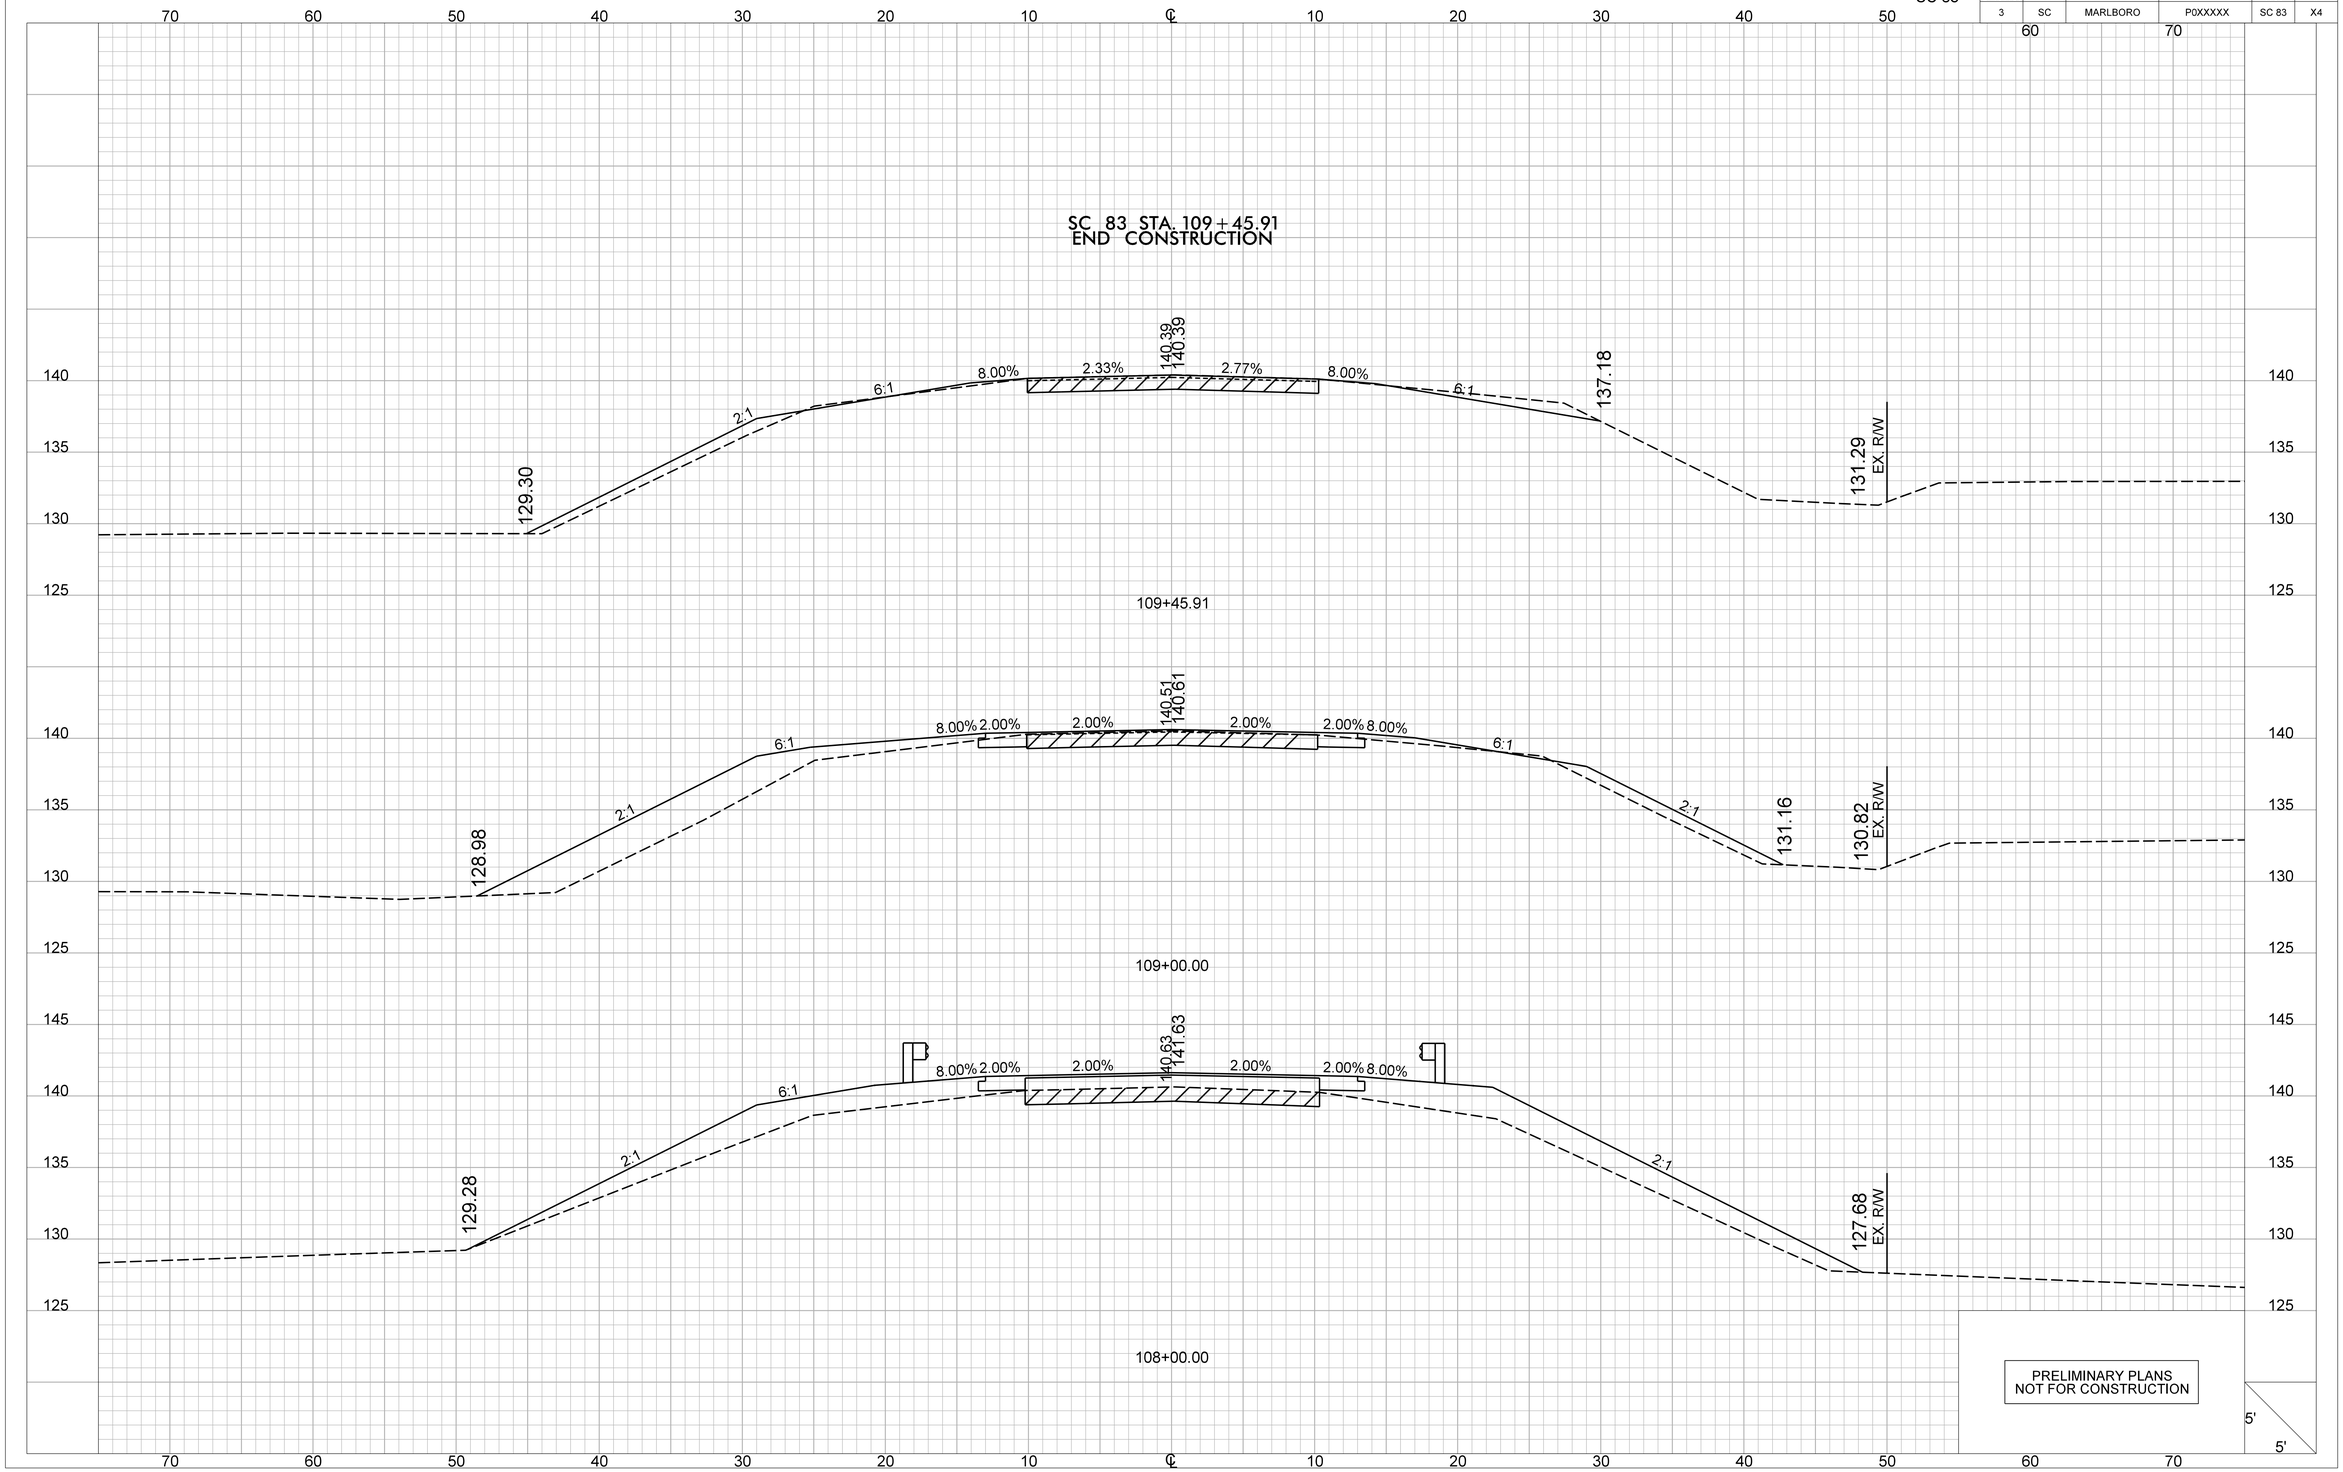

R:\Design\Design_Build\DB Prep Pkg 27\SC83 over Little PeeDee\SHEETS\XS SHEETS.dgn
Casey.McGrady 23-APR-2025 17:25

L-882

FED. RD. DIV. NO.	STATE	COUNTY	PROJECT ID	ROUTE NO.	SHEET #
3	SC	MARLBORO	P0XXXXX	SC 83	X5

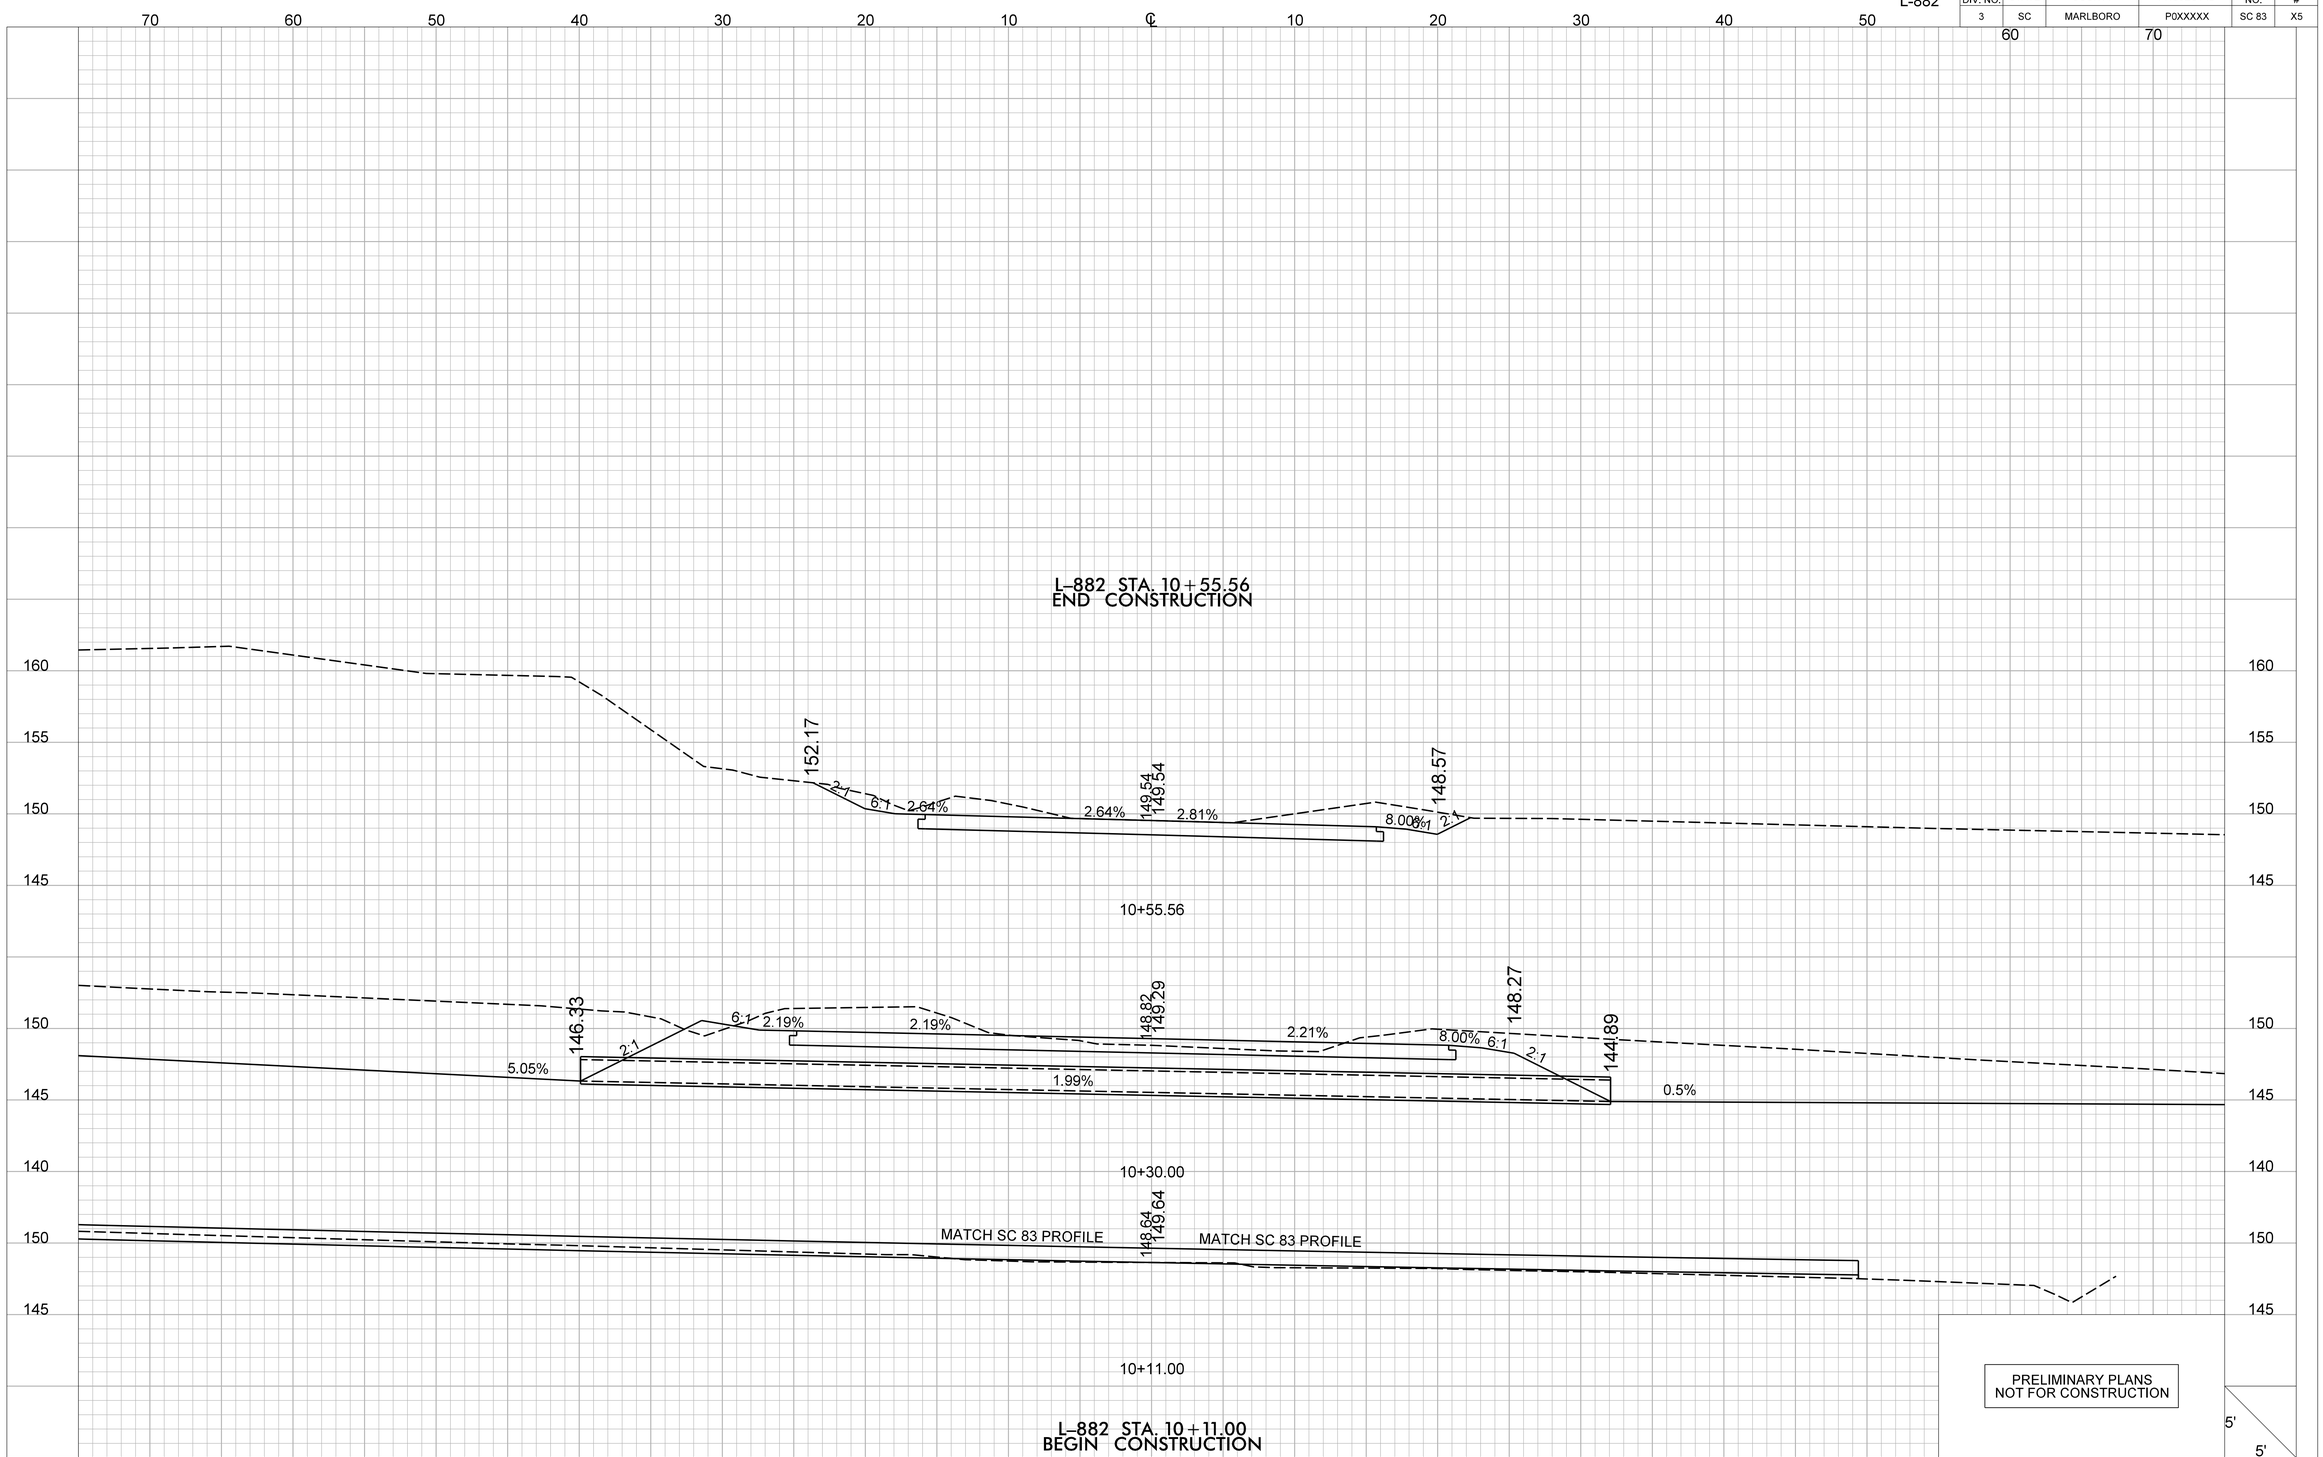

PRELIMINARY PLANS
NOT FOR CONSTRUCTION

R:\Design\Design_Build\DB Prep Pkg 27\SC83 over Little PeeDee\SHEETS\XS SHEETS.dgn
Casey,McGrady 23-APR-2025 17:25