FED. RD. DIV. NO.	STATE	COUNTY	PROJECT ID	ROUTE NO.	SHT. NO.
3	SC	DILLON	P000XXX	S-58	

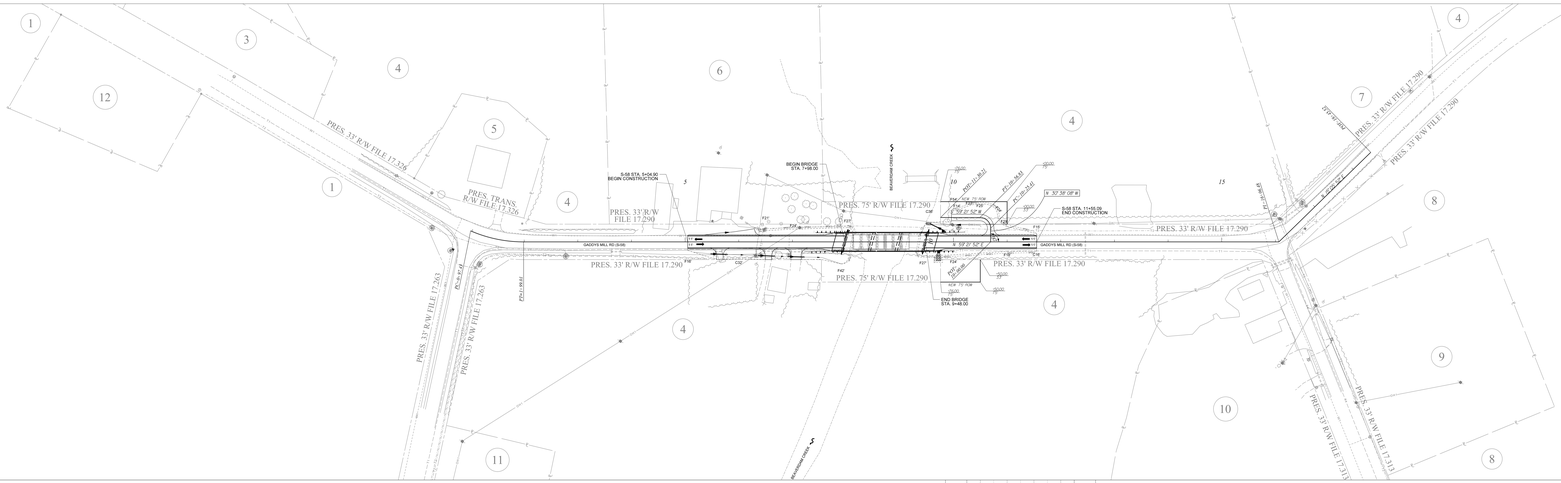

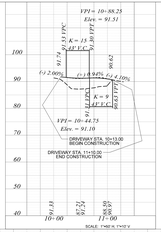

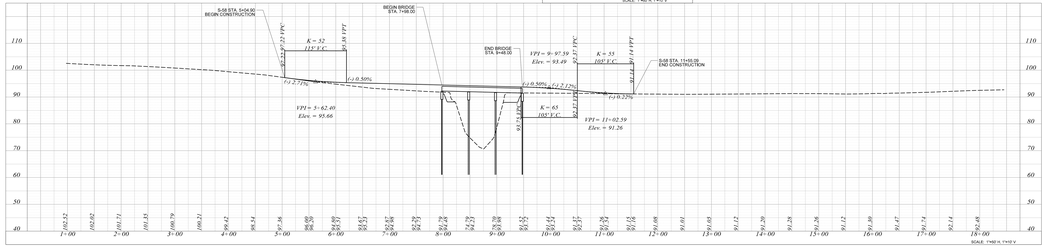

PRELIMINARY PLANS
NOT FOR CONSTRUCTION

REV. NO.	BY	DATE	DESCRIPTION OF REVISION
3			
2			
1			

DESIGNED BY: _____ DATE _____
DRAWN BY: _____ DATE _____
CHECKED BY: _____ DATE _____

SOUTH CAROLINA DEPARTMENT OF TRANSPORTATION
S-58

S-58 OVER BEAVERDAM CREEK

PLAN AND PROFILE ROLL PLOT

SHEET # _____ SCALE: 1" = 50'

S-58

FED. RD. DIV. NO.	STATE	COUNTY	PROJECT ID	ROUTE NO.	SHEET #
3	SC	DILLON	P0XXXXX	S-58	X1

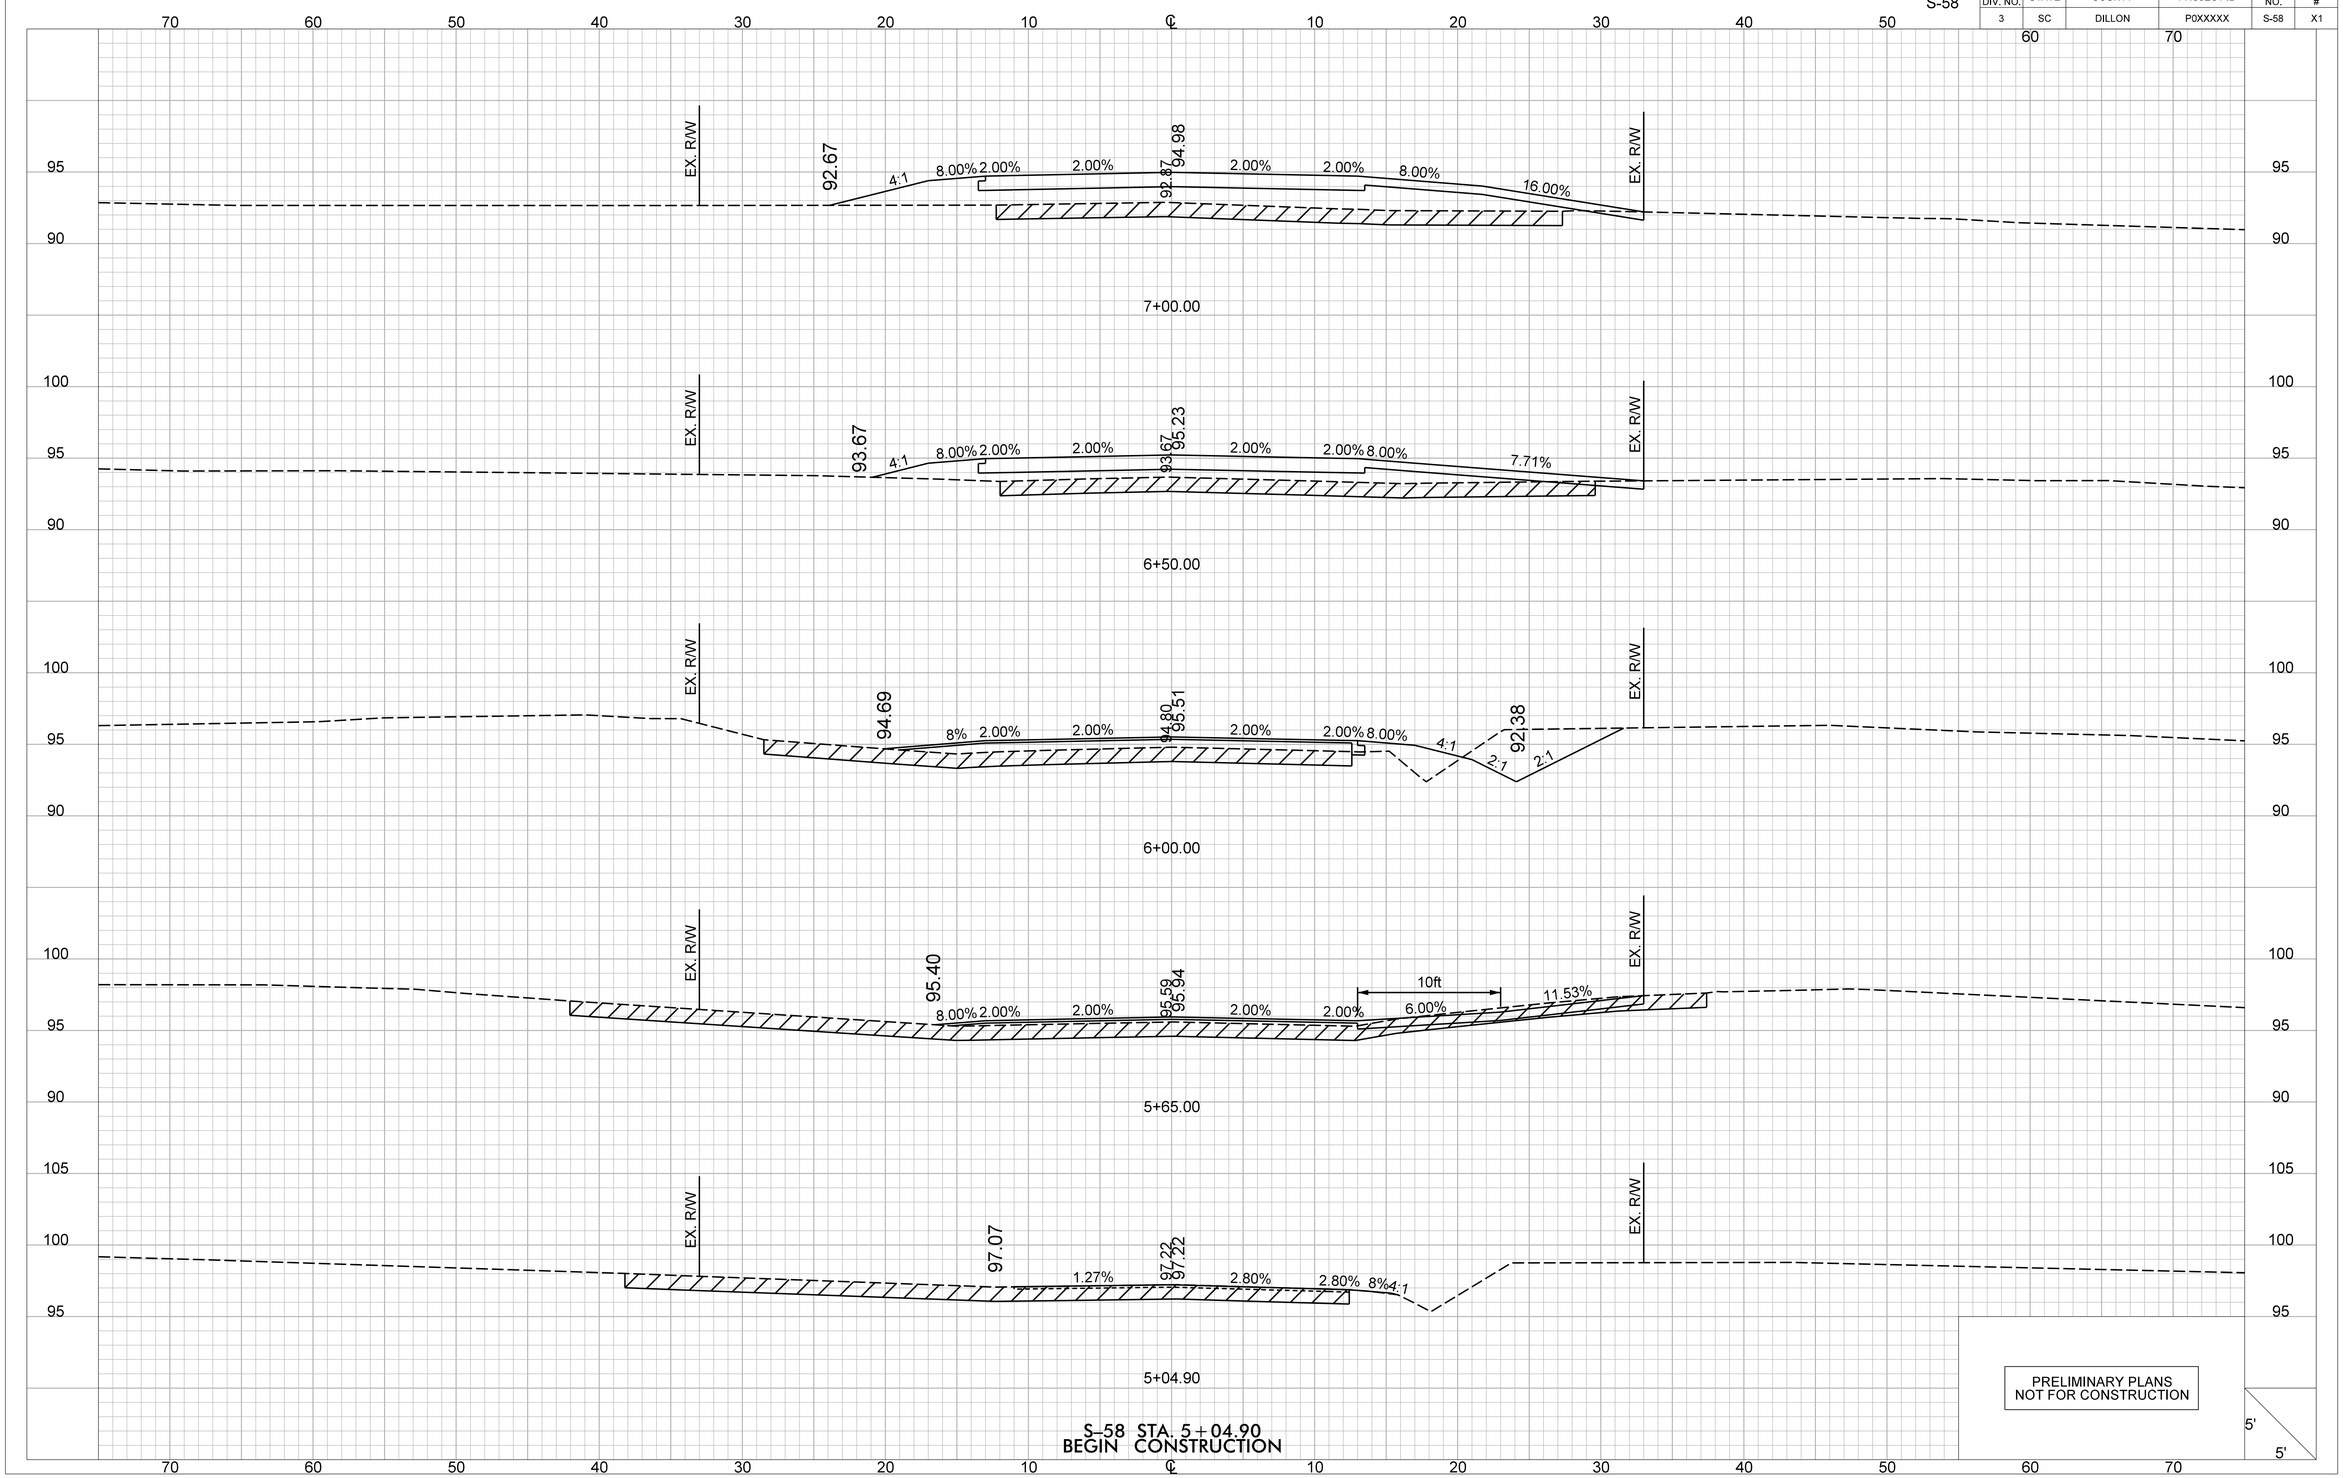

R:\Design\Design_Build\DB Prep Pkg 27\S-58 over Beaverdam Creek\SHEETS\XS_SHEETS.dgn
Casey.McGrady 30-APR-2025 12:41

S-58

FED. RD. DIV. NO.	STATE	COUNTY	PROJECT ID	ROUTE NO.	SHEET #
3	SC	DILLON	P0XXXXX	S-58	X2

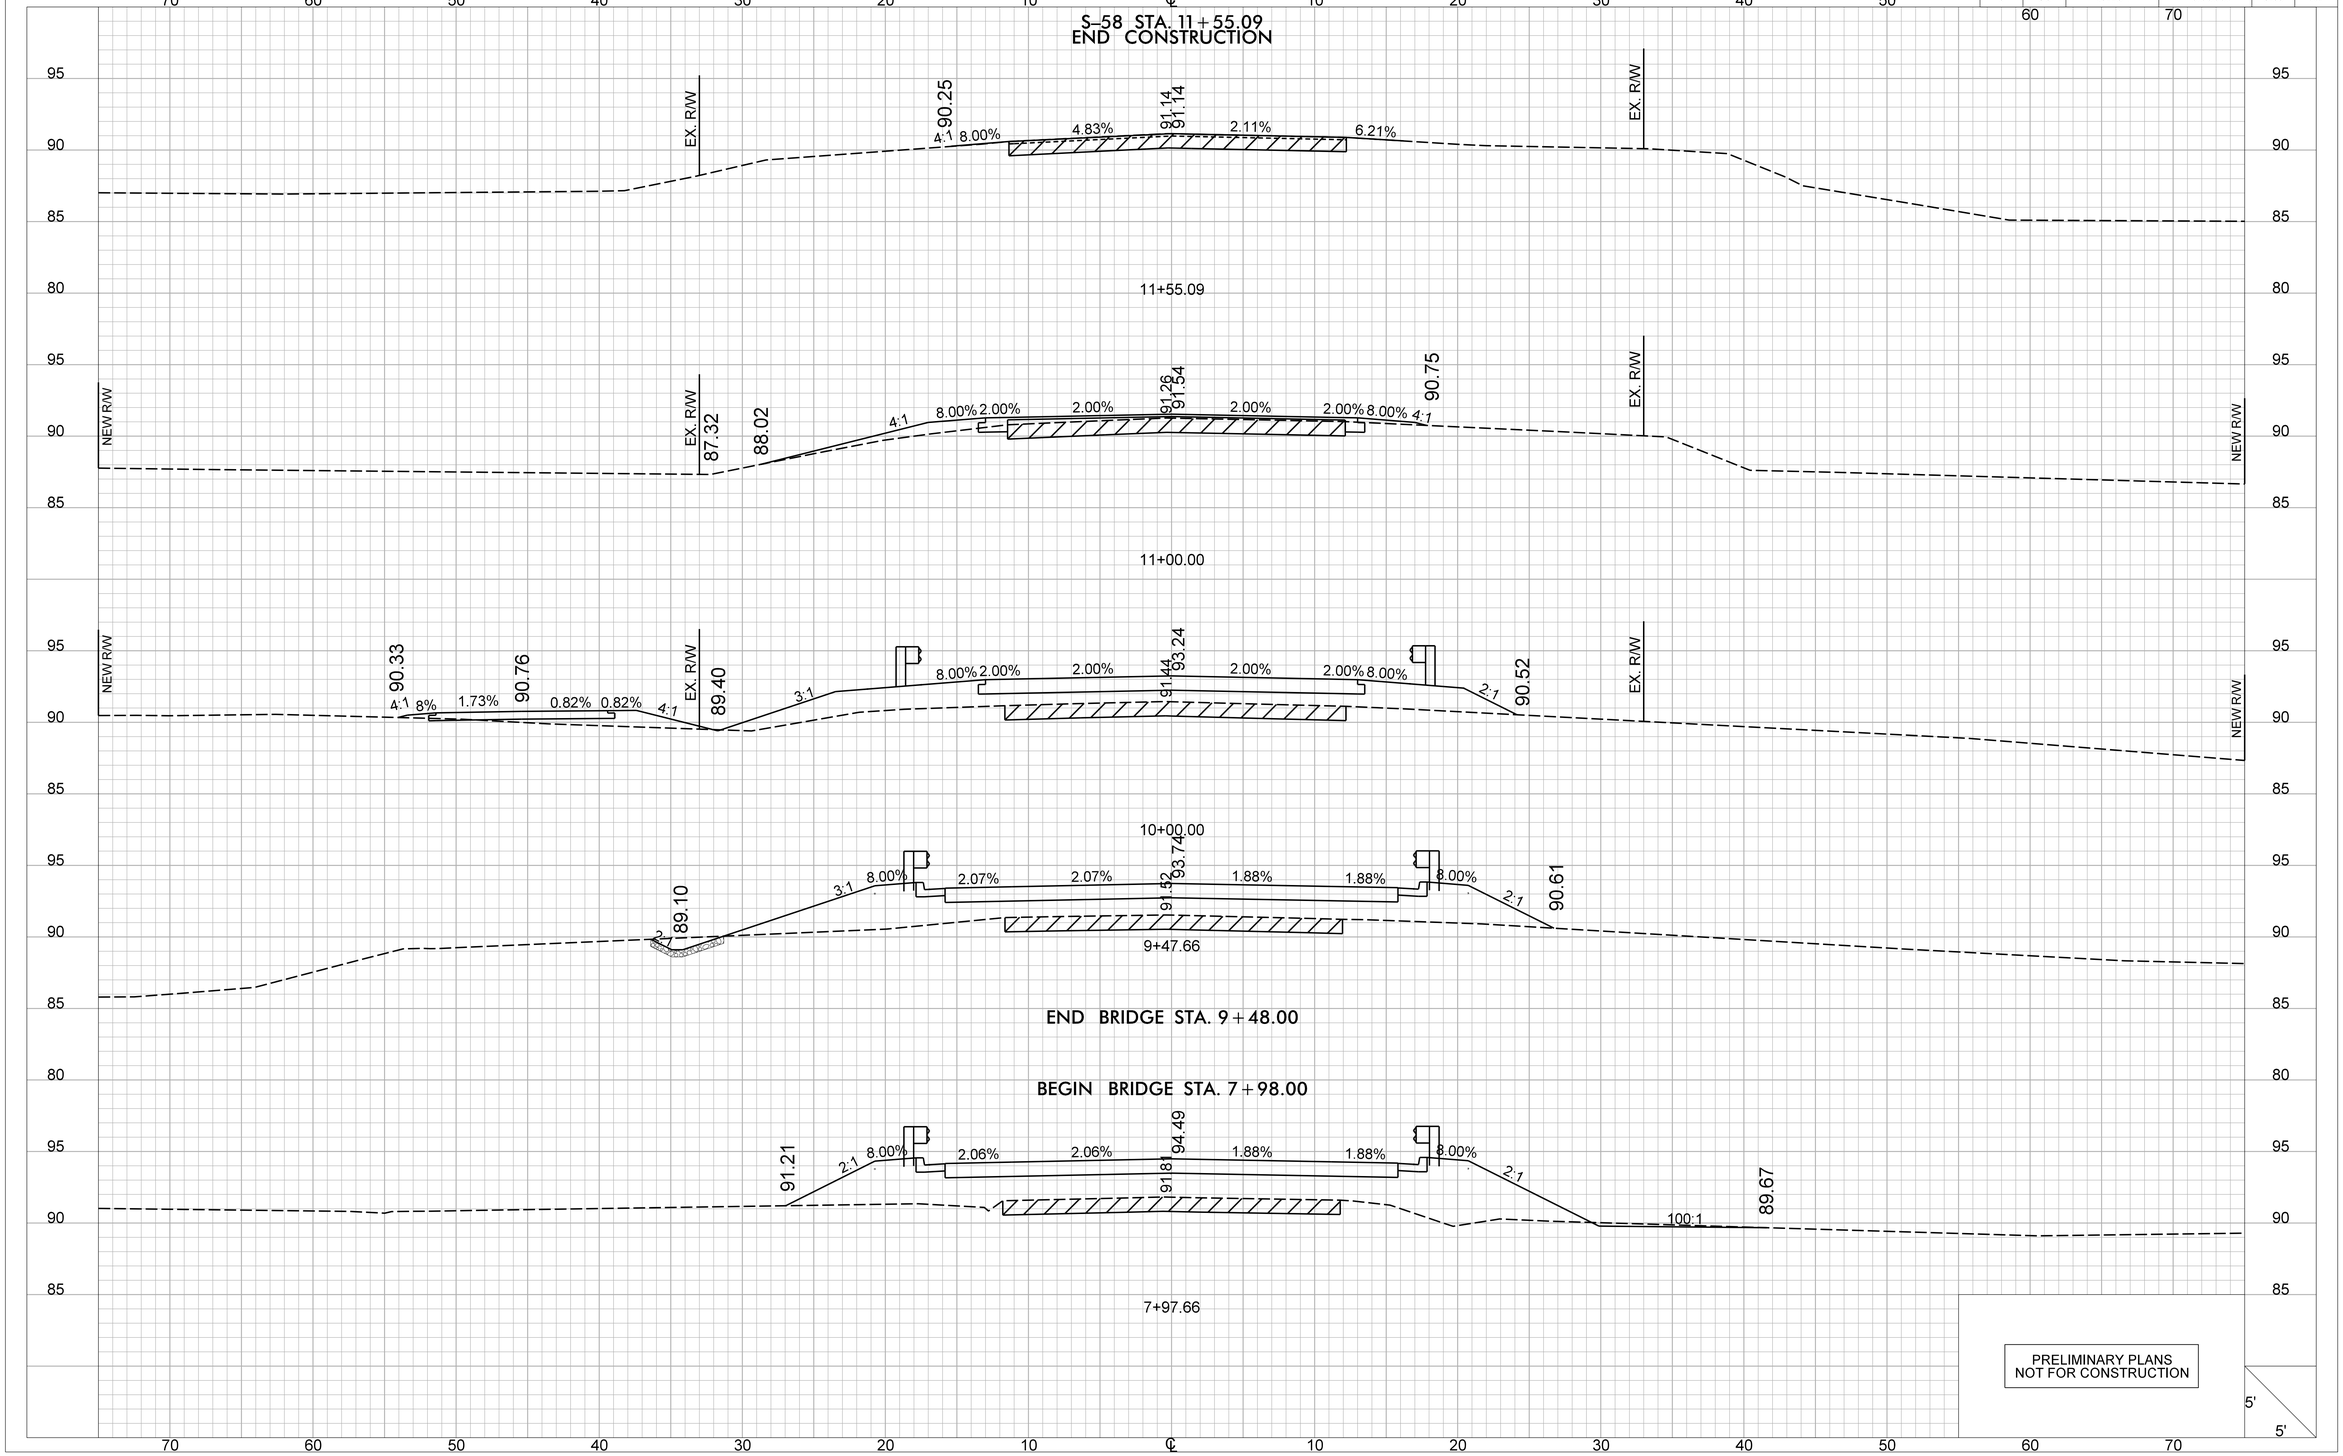

R:\Design\Design__Build\DB Prep Pkg 27\S-58 over Beaverdam Creek\SHEETS\XS_SHEETS.dgn
Casey,McGrady 30-APR-2025 12:41

DRIVEWAY

FED. RD. DIV. NO.	STATE	COUNTY	PROJECT ID	ROUTE NO.	SHEET #
3	SC	DILLON	P0XXXXX	S-58	X1

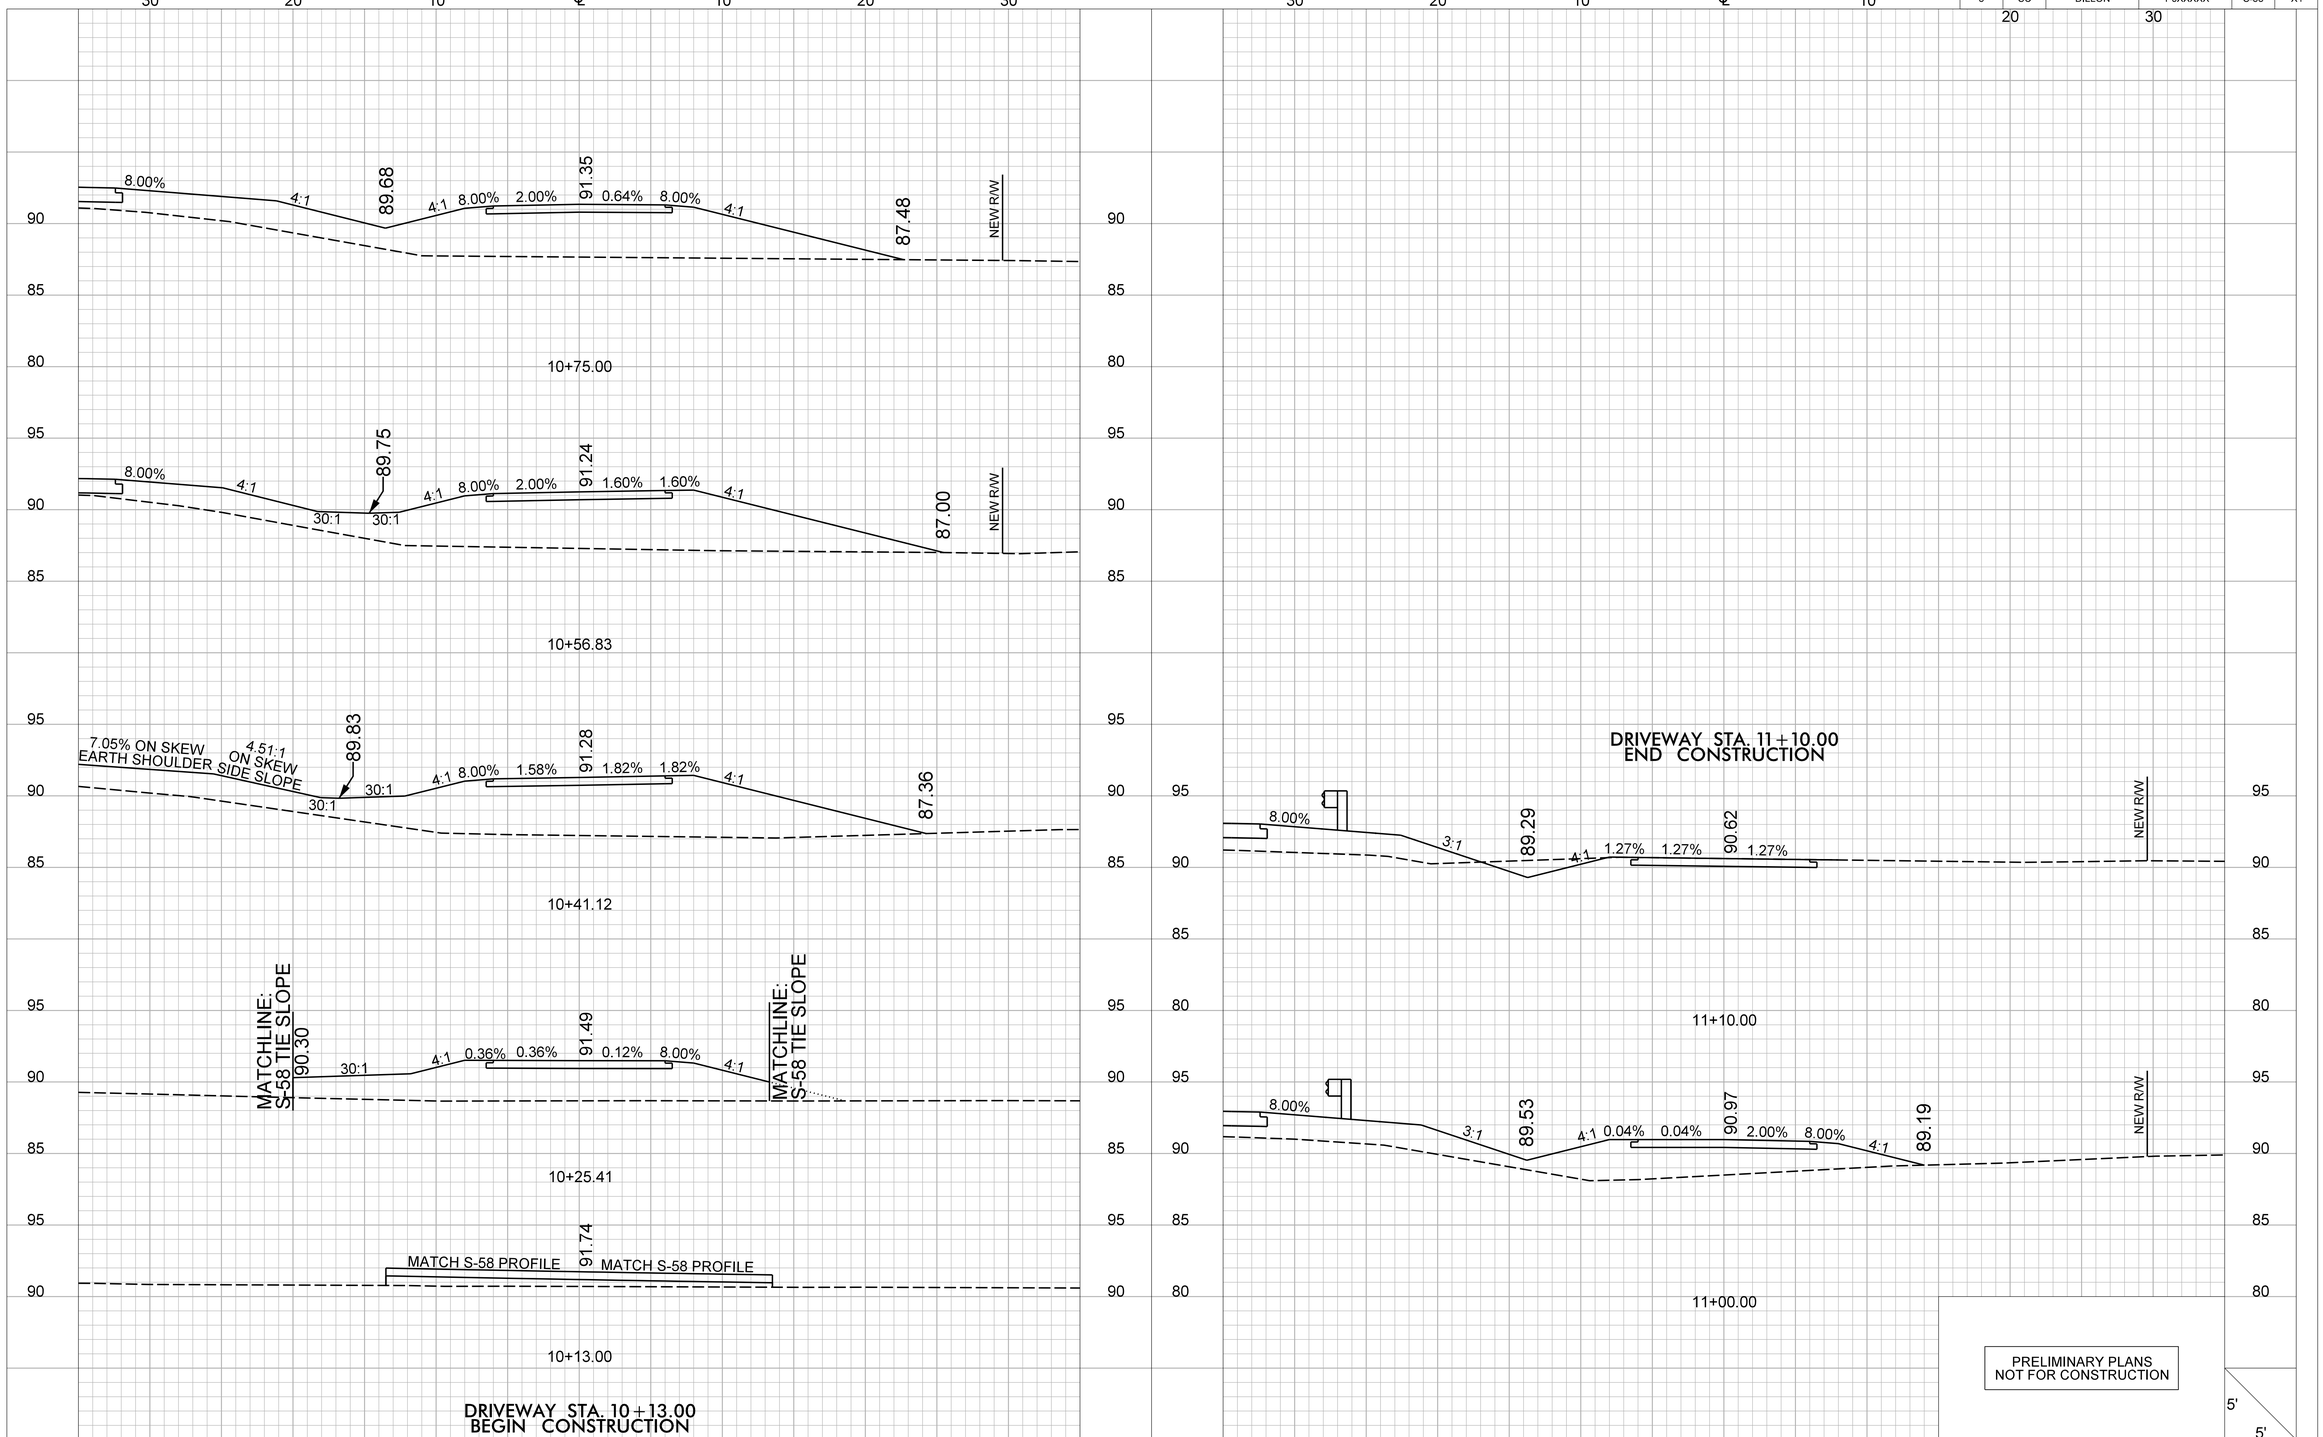

R:\Design\Design _Build\DB Prep Pkg 27\S-58 over Beaverdam Creek\SHEETS\XS_SHEETS.dgn
Casey,McGrady 30-APR-2025 12:41