SEE SHEET ILIFOR
INDEX OF SHEETS

SHEET NO.	TOTAL SHEETS
I	

SCDOT

SOUTH CAROLINA DEPARTMENT OF TRANSPORTATION

COLUMBIA

PROPOSED RIGHT OF WAY ACQUISITION PLANS FOR RICHLAND/LEXINGTON COUNTIES PROJECT ID P027662 I-20/26/126

PROJECT ID P027662

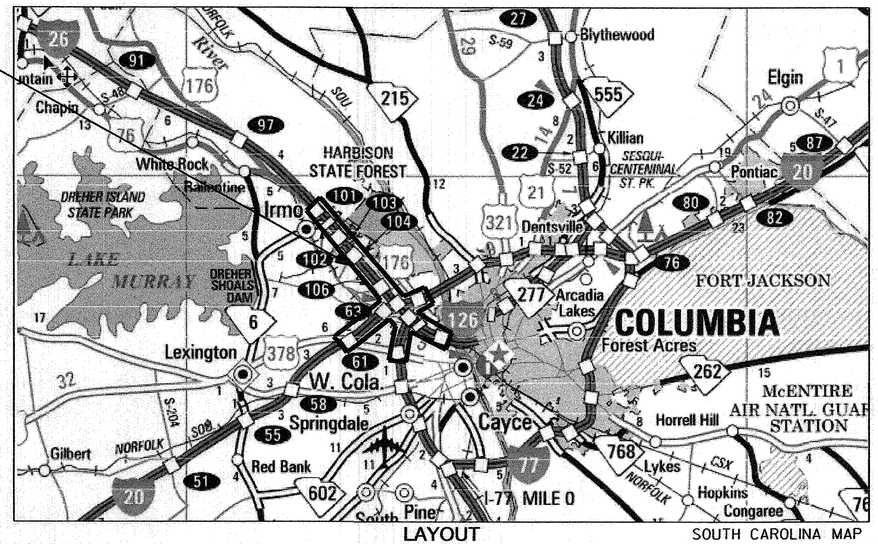

LAYOUT
SCALE : NTS

SOUTH CAROLINA MAP

-N-

NOTE: EXCEPT AS MAY OTHERWISE BE SPECIFIED ON THE PLANS OR IN THE SPECIAL PROVISIONS, ALL MATERIALS AND WORKMANSHIP ON THIS PROJECT SHALL CONFORM TO THE TO CONFORM WITH SOUTH CAROLINA DEPARTMENT OF TRANSPORTATION STANDARD SPECIFICATIONS FOR HIGHWAY CONSTRUCTION (2007 EDITION) AND THE STANDARD DRAWINGS FOR ROAD CONSTRUCTION IN EFFECT AT THE TIME OF LETTING

Approximate Location of Roadway is

Begin
Latitude 34°6' 28.8" N
Longitude 81°10' 58.8" W

End
Latitude 34°0' 57.6" N
Longitude 81°5' 9.6" W

Design Reference for these plans is the:

2017

SCDOT Roadway Design Manual

3 DAYS BEFORE DIGGING IN SOUTH CAROLINA

CALL 811

SOUTH CAROLINA 811 (SC811)
WWW.SC811.COM
ALL UTILITIES MAY NOT BE A MEMBER OF SC811

RAILROAD INVOLVEMENT?
YES / NO

Approved for Right Of Way Acquisition:

Consultant Engineer of Record — Date: 10/2/2019

SCDOT Mega Projects Office — Date: 10/07/2019

CONSULTING ENGINEERING FIRM

HDR

HDR ENGINEERING INC. OF THE CAROLINAS
1122 LADY STREET
SUITE 1100
COLUMBIA, SC, 29210
803-254-5800

ENGINEER OF RECORD

PRELIMINARY PLANS
DO NOT USE FOR CONSTRUCTION

FOR CONSTRUCTION : _____ DATE

$FILES$
9/30/2019 4:18:42 PM $USERNAME$

FED. RD. DIV. NO.	STATE	COUNTY	FILE NO.	ROAD/ROUTE NO.	SHEET NO.
3	S.C.	LEXINGTON/RICHLAND	P027662	I-26/I-20/I-126	IL1

SHEET NO.	DESCRIPTION	SHEET SUBTOTALS
1	TITLE SHEET	1
IL1,IL1A,IL2–IL8	INDEX/LAYOUT OF SHEETS	9
4,4A,4B,4C,4D,4E,4F,4G,4H,4I,4K,4L,4M,4N,4O,4P,4Q,4R,4S,4T	RIGHT OF WAY DATA SHEETS	20
4AA,4BB,4CC,4DD,4EE,4FF,4FG,4GG,4GH,4HH,4HI,4II,4IJ,4JJ,4KK,4LL,4MM,4NN,4NO,4OO	PROPERTY STRIP MAPS	20
5A,5B,5C,5D,5E,5F,5G,5H,5I,5J,5K,5M,5N,5O,5P,5Q,5R,5S,5T,5U,5V,5W,5X,5Y,5Z,5AA	PROPOSED ALIGMENT REFERENCE DATA SHEETS	26
5BB,5CC,5DD,5EE,5FF,5GG,5HH,5II,5JJ,5KK,5LL,5NN,5OO,5PP,5QQ,5RR,5SS,5TT,5UU,5VV,5WW,5XX,5YY,5ZZ,5AAA,5BBB	EXISTING ALIGNMENT REFERENCE DATA SHEETS	26
6,7,8,9,10,11,12,13,14,15,16,17,18,19,20,21,22,23,24,24D,25,25D,26,27,27C,28,29,30,31,32,33,34,35,36,37–42,43,44,45,46,47,48,49,50,50D,51,51D,52,53–55,56,57,57D,58,58E,59,59A,60,60A,61–64,65,66,67,68,68D,69,70,71,72,73,74,75,76,76B,77,77C,78,79,80,81,81B,82,83,83A,84,85,86	ROADWAY PLAN SHEETS	95
6A,7A,8A,12A,14A,15A,16A,17A	ROADWAY PROFILE SHEETS– I–26	
8B	ROADWAY PROFILE SHEETS– BROAD RIVER RAMP A	
10B	ROADWAY PROFILE SHEETS– LAKE MURRAY RAMP A	
14B	ROADWAY PROFILE SHEETS– HARBISON RAMP A & RAMP B	
15B	ROADWAY PROFILE SHEETS– HARBISON RAMP C & LOOP A	
15C	ROADWAY PROFILE SHEETS– HARBISON BLVD	
19A,20A,21A,22A,23A,24A,25A,67A	ROADWAY PROFILE SHEETS– JAMIL RD	
16B,17B,19B,20B,21B,22B,23B,24B,25B,26B,68B	ROADWAY PROFILE SHEETS– FERNANDINA RD	
18B	ROADWAY PROFILE SHEETS– PINEY GROVE RD RAMP B	
19C	ROADWAY PROFILE SHEETS– PINEY GROVE RD RAMP C	
19D	ROADWAY PROFILE SHEETS– PINEY GROVE RD RAMP D	
20C	ROADWAY PROFILE SHEETS– STONEMARK LN /WOODCROSS DR /STEWARD DR	
22C	ROADWAY PROFILE SHEETS– BEATTY RD	
24C	ROADWAY PROFILE SHEETS– EVELYN DR	
25C	ROADWAY PROFILE SHEETS– SAINT ANDREWS RAMP B	
26A,27A,27D,45A,46A,47A,67B,69A	ROADWAY PROFILE SHEETS– BERRYHILL DR	
26C,67C,68C	ROADWAY PROFILE SHEETS– ST. ANDREWS RD	
26D,27B,28B,29B,30A,48A,68A,75A,79A,80A	ROADWAY PROFILE SHEETS– BURNING TREE/BROWNING RD	
29A,72A,73A,74A	ROADWAY PROFILE SHEETS– ROCKLAND RD	
29C,30C	ROADWAY PROFILE SHEETS– 126CDE	
30B,45C,70A,71A,74B,80B	ROADWAY PROFILE SHEETS– BUSH RIVER RD	
32A,33A,57C	ROADWAY PROFILE SHEETS– I–126 WB TO I–26 EB	
34A,35A,36A	ROADWAY PROFILE SHEETS– I–26 EB RAMP A TO US 378	
43A,44A,45B,46B	ROADWAY PROFILE SHEETS– I–20 EB CD1	
44B,45D	ROADWAY PROFILE SHEETS– BUSH RIVER RD RAMP F	
44C,71B	ROADWAY PROFILE SHEETS– BUSH RIVER RD RAMP G	
45E,71C	ROADWAY PROFILE SHEETS– BUSH RIVER RD RAMP H	
46C	ROADWAY PROFILE SHEETS– I–20 RAMP C2	
48C,49A,50A	ROADWAY PROFILE SHEETS– I–20 WB CD1	
48D	ROADWAY PROFILE SHEETS– I–26 WB CD1	
48E	ROADWAY PROFILE SHEETS– I–26 RAMP D0	
49C	ROADWAY PROFILE SHEETS– GALE DR	
49B,50B	ROADWAY PROFILE SHEETS– I–20 EB CD2	
50C,51C	ROADWAY PROFILE SHEETS– BROAD RIVER RD RAMP G0	
51A,52C	ROADWAY PROFILE SHEETS– BROAD RIVER RD RAMP E	
50E	ROADWAY PROFILE SHEETS– BROAD RIVER RD RAMP F	
51B,77B	ROADWAY PROFILE SHEETS– GARNER LN	
56A,57A	ROADWAY PROFILE SHEETS– MORNINGHILL DR	
57E	ROADWAY PROFILE SHEETS– LAWAND DR	
57B,58B	ROADWAY PROFILE SHEETS– COLONIAL LIFE SPUR RAMP A	
58A,58F	ROADWAY PROFILE SHEETS– COLONIAL LIFE RAMP A	
58C,81A,81C	ROADWAY PROFILE SHEETS– COLONIAL LIFE BLVD	
58D	ROADWAY PROFILE SHEETS– COLONIAL LIFE RAMP D	
67D	ROADWAY PROFILE SHEETS– WOODLAND HILLS RD	
51E,76A,76C,77D	ROADWAY PROFILE SHEETS– BROAD RIVER RD	
	ROADWAY PROFILE SHEETS TOTAL	120

TRACT(S)	ISSUED FOR	DATE
N/A	SHEET RELEASED	09/30/2019
N/A	SHEET RELEASED	11/01/2019
N/A	SHEET RELEASED	12/06/2019
N/A	SHEET RELEASED	01/13/2020
N/A	SHEET RELEASED	02/07/2020
N/A	SHEET RELEASED	04/08/2020
N/A	SHEET RELEASED	12/07/2020
N/A	SHEET RELEASED	01/20/2021
N/A	SHEET RELEASED	03/01/2021
N/A	SHEET RELEASED	08/27/2021
N/A	SHEET RELEASED	01/04/2022

TRACT(S)	ISSUED FOR	DATE
N/A	SHEET RELEASED	05/02/2022
N/A	SHEET RELEASED	05/02/2022
N/A	SHEET RELEASED	01/16/2024
N/A	SHEET RELEASED	01/29/2024
N/A	SHEET RELEASED	03/04/2024
N/A	SHEET RELEASED	04/02/2024
N/A	SHEET RELEASED	02/25/2025
N/A	SHEET RELEASED	03/17/2025
N/A	SHEET RELEASED	06/23/2025
N/A	SHEET RELEASED	08/25/2025

PLANS PREPARED BY

HDR STV

PLANS PREPARED FOR

SCDOT
South Carolina Department of Transportation

0 375 750 1500

CAROLINA CROSSROADS

INDEX SHEET

FED. RD. DIV. NO.	STATE	COUNTY	FILE NO.	ROAD/ROUTE NO.	SHEET NO.
3	S.C.	LEXINGTON/RICHLAND	P027662	I-26/I-20/I-126	IL1A

SHEET NO.	DESCRIPTION	SHEET SUBTOTALS
X0551 - X0603	CROSS SECTION SHEETS- JAMIL RD	
X0680 - X0745	CROSS SECTION SHEETS- FERNANDINA RD	
X1037 - X1059	CROSS SECTION SHEETS- MORNINGHILL DR	
X1072 - X1084	CROSS SECTION SHEETS- COLONIAL LIFE SPUR RAMP A	
X1096 - X1099	CROSS SECTION SHEETS- COLONIAL LIFE RAMP A	
X1186 - X1187	CROSS SECTION SHEETS- COLONIAL LIFE RAMP D	
X1237 - X1242, X1298 - X1300	CROSS SECTION SHEETS- I-126 WB to I-26 EB	
X1359 - X1365, X1366-X1370	CROSS SECTION SHEETS- COLONIAL LIFE BLVD	
X1381 - X1398, X1404 - X1412	CROSS SECTION SHEETS- I-26 EB RAMP A TO US 378	
X1671	CROSS SECTION SHEETS- LAWAND DR	
X2326 - X2334	CROSS SECTION SHEETS- GARNER LN	
X2501 - 2503, X2511 - X2518	CROSS SECTION SHEETS- I-20 EB CD2	
X2531 - X2543	CROSS SECTION SHEETS- BROAD RIVER RD RAMP GO	
X2650 - X2653	CROSS SECTION SHEETS- GALE DR	
X2895 - X2904, X2963-X2968, X2978-X2982	CROSS SECTION SHEETS- BROAD RIVER RD	
X2983 - X2984A	CROSS SECTION SHEETS- BROAD RIVER RD RAMP F	
X2948 - X2959	CROSS SECTION SHEETS- BROAD RIVER RD RAMP E	
X3001 - X3020	CROSS SECTION SHEETS- ROCKLAND RD	
X3031 - X3031A	CROSS SECTION SHEETS- EVELYN DR	
X3041 - X3044, X3053 - X3058	CROSS SECTION SHEETS- ST. ANDREWS RD	
X3111 - X3161	CROSS SECTION SHEETS- BERRYHILL DR	
X3191 - X3214	CROSS SECTION SHEETS- I-20 WB CD1	
X3265 - X3268	CROSS SECTION SHEETS- I-26 WB CD1	
X3286 - X3300A	CROSS SECTION SHEETS- SAINT ANDREWS RAMP B	
X3350 - X3354, X3361 - X3364A	CROSS SECTION SHEETS- 126CDE	
X3426 - X3431	CROSS SECTION SHEETS- I-26 RAMP D0	
X3451-X3465, X3476-X3487A	CROSS SECTION SHEETS- I-20 EB CD1	
X3501 - X3510B	CROSS SECTION SHEETS- I-20 RAMP C2	
X3562 - X3567	CROSS SECTION SHEETS- WOODLAND HILLS RD	
X3605 - X3606A	CROSS SECTION SHEETS- BUSH RIVER RD RAMP F	
X3617 - X3621	CROSS SECTION SHEETS- BUSH RIVER RD RAMP H	
X3636 - X3647A	CROSS SECTION SHEETS- BUSH RIVER RD RAMP G	
X3786 - X3816, X3820 - X3826, X3842 - X3871	CROSS SECTION SHEETS- BURNING TREE/BROWNING RD	
X3896 - X3911, X3933 - X3946, X3966-X3969A, X3979-X3981	CROSS SECTION SHEETS- BUSH RIVER RD	
X4003 - X4007	CROSS SECTION SHEETS- PINEY GROVE RAMP C	
X4016 - X4021	CROSS SECTION SHEETS- PINEY GROVE RAMP D	
X4046	CROSS SECTION SHEETS- STONEMARK LN.	
X4041	CROSS SECTION SHEETS- BEATTY RD.	
X4249 - X4276	CROSS SECTION SHEETS- HARBISON BLVD	
X4277 - X4285	CROSS SECTION SHEETS- HARBISON RAMP A	
X4303 - X4323	CROSS SECTION SHEETS- HARBISON RAMP B	
X4349 - X4370	CROSS SECTION SHEETS- FERNANDINA	
X4380 - X4390	CROSS SECTION SHEETS- PINEY GROVE RAMP B	
X4498 - X4503	CROSS SECTION SHEETS- WOODCROSS DR	
X5003 - X5009, X5011 - X5020, X5094, X5111, X5112, X5127, X5133	CROSS SECTION SHEETS- I-26	
X5201 - X5206	CROSS SECTION SHEETS- BROAD RIVER RAMP A	
X5301 - X5305	CROSS SECTION SHEETS- LAKE MURRAY RAMP A	
	CROSS SECTION SHEETS TOTAL	TOTAL 1191

TRACT(S)	ISSUED FOR	DATE
N/A	SHEET RELEASED	09/30/2019
N/A	SHEET RELEASED	11/01/2019
N/A	SHEET RELEASED	12/06/2019
N/A	SHEET RELEASED	01/13/2020
N/A	SHEET RELEASED	02/07/2020
N/A	SHEET RELEASED	04/08/2020
N/A	SHEET RELEASED	12/07/2020
N/A	SHEET RELEASED	01/20/2021
N/A	SHEET RELEASED	03/01/2021
N/A	SHEET RELEASED	08/27/2021
N/A	SHEET RELEASED	10/18/2021

TRACT(S)	ISSUED FOR	DATE
N/A	SHEET RELEASED	02/21/2022
N/A	SHEET RELEASED	05/02/2022
N/A	SHEET RELEASED	01/29/2024
N/A	SHEET RELEASED	03/04/2024
N/A	SHEET RELEASED	04/02/2024
N/A	SHEET RELEASED	06/23/2025

PLANS PREPARED BY

HDR STV

PLANS PREPARED FOR

SCDOT
South Carolina Department of Transportation

0 375 750 1500

CAROLINA CROSSROADS

INDEX SHEET

FED. RD. DIV. NO.	STATE	COUNTY	FILE NO.	ROAD/ROUTE NO.	SHEET NO.
3	S.C.	LEXINGTON/RICHLAND	P027662	I-26/I-20/I-126	IL2

TRACT #	STRIP MAP SHEET	PLAN SHEET	PROFILE SHEET	XS SHEET	CHAIN
1	AA				
2	NN				
3	FF				
4	4AA	7	7A	X5004-X5005	I26RA1P
5	4AA	7	7A	X5004-X5005	I26RA1P
6	AA				
7	4AA	7	7A	X5011	I26RA1P
8	4AA	7,8	7A	X5012	I26RA1P
9	4AA	8	8A,8B	X5012,X5201-03	I26RA1P,BRDRAP
10	4AA	8	8B	X5203-X5206	BRDRAP
11	AA				
12	AA				
13	AA				
14	AA				
15	AA, BB				
16	BB				
17	BB				
18	BB				
19	BB				
20	BB				
21	BB				
22	BB				
23	AA				
24	AA, BB				
25	BB				
26	BB				
27	BB				
28	BB				
29	4BB	10	10B	X5301	LKMRAP
30	4BB	10,11	10B	X5303 - X5305	LKMRAP
31	BB				
32	BB				
33	BB				
34	BB				
35	BB				
36	BB				
37	BB				
38	BB				
39	BB				
40	BB, CC				
41	4CC	14	14A	X5094	I26RA1P
42	4CC	14	14A	X5094	I26RA1P
43	CC				
44	4CC	66	14B	X4271-X4275	HRBRPA
44	4CC	15	15C	X4279-X4285	HRB001P
45	4CC	66	15C	X4275-X4276	HRB001P
46	CC				
47	CC				
48	CC				
49	N/A				
50	4CC	66	20C	X4498-X4503	WDCR0P
51	CC				
52	4CC	66	15C	X4274	HRB001P
53	4CC	66	15C	X4274-X4276	HRB001P
54	4CC	66	15C	X4271-X4274	HRB001P
54	4CC	66	20C	X4498-X4503	WDCR0P

TRACT #	STRIP MAP SHEET	PLAN SHEET	PROFILE SHEET	XS SHEET	CHAIN
55	4CC	66	20C	X4503	WDCR0P
56	CC				
57	4CC	15,66	20C	X4498-X4503	WDCR0P
58	4CC	15	15A	X5111-X5112	I26RA1P
59	4CC	15,16	16B	X4349-X4351	FRNP01
60	4CC	16	16B	X4352-X4354	FRNP01
61	CC				
62	4CC	16	16B	X4355-X4356	FRNP01
63	4CC	16	16B	X4357	FRNP01
64	CC				
65	4CC,4DD	16	16B	X4357-X4359	FRNP01
66	4DD	16,17	17B	X4359-X4360	FNRP01
67	DD				
68	DD				
69	4DD	17	17B	X4360-X4362	FRNP01
70	4DD	17	17B	X4362	FRNP01
71	DD				
72	DD				
73	4DD	17	17B	X4362-X4363	FRNP01
74	4DD	17	17B	X4363-X4364	FRNP01
75	DD				
76	4DD	17	17B	X4364-X4367	FRNP01
77	4DD	17,18	17B	X4367-X4369	FRNP01
78	4DD	18	17B	X4369-X4370	FRNP01
79	DD				
80	DD				
81	DD				
82	DD				
83	DD				
84	DD				
85	DD				
86	DD				
87	DD				
88	DD				
89	DD				
90	DD				
91	DD				
92	DD				
93	DD				
94	DD				
95	DD				
96	DD				
97	DD				
98	DD				
99	4DD	19	19D	X4016-X4020	PNGRD0P
100	4DD	19	19D	X4020-X4022	PNGRD0P
101	DD				
102	DD				
103	DD				
104	4DD	19, 20	19B, 20B	X681-X688	FRNP02
105	4DD	19, 20	19B, 20B	X688	FRNP02
106	4DD	20			FRNP02
107	4EE	20			FRNP02
108	DD				
109	4DD	20	20B	X688-X689	FRNP02
110	4DD	20	20B	X689-X690	FRNP02

TRACT #	STRIP MAP SHEET	PLAN SHEET	PROFILE SHEET	XS SHEET	CHAIN
109	4DD	20	20B	X688-X689	FRNP02
110	4DD	20	20B	X689-X690	FRNP02
111	4DD,4EE	20	20B	X690-X692	FRNP02
112	4EE	20	20B	X692-X693	FRNP02
112	4EE	20	20C	X4046	STONEMARK001P
113	EE				
114	EE				
115	4EE	20	20B	X693-X696	FRNP02
115	4EE	20	20C	X4046	STONEMARK001P
116	4EE	20, 21	20B,21B	X696-X698	FRNP02
117	EE				
118	EE				
119	4EE	21	21B	X698-X701	FRNP02
120	4EE	21	21B	X699-X700	FRNP02
121	4EE	21	21B	X701-X702	FRNP02
122	4EE	21	21B	X702-X703	FRNP02
123	4EE	21, 22	21B,22B	X703-X705	FRNP02
124	EE			X705-X708	
125	EE				
126	4EE	22	22B	X705-X708	FRNP02
127	EE				
128	4EE	22	22C	X4041	BEATTY001P
128	4EE	22, 23	22B,23B	X708-X713	FRNP02
129	4EE	23	23B	X713-X716	FRNP02
130	4EE	23	23B	X716-X717	FRNP02
131	4EE,4FF	23	23B	X717-X719	FRNP02
132	4FF	23	23B	X719	FRNP02
133	4FF	23	23B	X719-X720	FRNP02
134	4FF	23,24	23B,24B	X720-X721	FRNP02
135	4FF	24	24B	X721-X722	FRNP02
136	4FF	24	24C	X3031	EVEL001P
136	4FF	24	24B	X722	FRNP02
137	4FF	24	24C	X3031	EVEL001P
137	4FF	24	24B	X722 - X723	FRNP02
138	4FF	24	24B	X723	FRNP02
139	4FF	24	24C		
140	4FF	24	24C	X3031	EVEL001P
140	4FF	24	24B	X723 - X724	FRNP02
141	4FF	24, 25	24B,25B	X725 - X730	FRNP02
142	4FF	24	24B	X727 - X728	FRNP02
143	4FF	25	25B	X731	FRNP02
144	4FF	25	25B	X732	FRNP02
145	4FF	25	25B	X732	FRNP02
146	4FF	25	25B	X733	FRNP02
147	4FF	25	25B	X733	FRNP02
148	4FF	25	25B	X733 - X734	FRNP02
149	4FF	25	25B	X734 - X735	FRNP02
150	4FF	25,26,68	25B,26B,68B	X735, X738-X743	FRNP02
151	4FF	25	25B	X736 - X737	FRNP02
152	4FF	25	25B	X737 - X738	FRNP02
153	4FF	68,84,85			FRNP02
154	4FF	68	68B	X743 - X744	FRNP02
154	4FF	68	68C	X3058-X3059	SAN001P
155	4FF	68	68B	X744	FRNP02
155	4FF	68	68C	X3055 - X3057	SAN001P
156	4FF	68	68C	X3057-X3058	SAN001P
157	FF				
158	FF				

TRACT #	STRIP MAP SHEET	PLAN SHEET	PROFILE SHEET	XS SHEET	CHAIN
159	N/A				
160	N/A				
161	N/A				
162	N/A				
163	FF				
164	FF				
165	4FF	68	68C	X3059	SAN001P
166	4FF	68	68C	X3058	SAN001P
167	4FF	68	68C	X3057-X3058	SAN001P
168	4FF	68	68A	X3786 - X3787	BRN
168	4FF	68	68C	X3055 - X3057	SAN001P
169	4FF	26,68	26D,68A	X3786 - X3788	BRN
169	4FF	26,68	26C,68C	X3053 - X3055	SAN001P
170	4FF	26,68	26D,68A	X3787 - X3789	BRN
171	4FF,4GG	26,27,68	26D,27B	X3789 - X3794	BRN
172	4FF, 4GG	27			
173	4GG	27	27B	X3792 - X3797	BRN
174	4GG	27	27B	X3797 - X3806	BRN
175	4GG	27, 28, 79	27B,28B,79A	X3806 - X3812	BRN
176	4GG				
177	4GG	28,79	28B	X3812 - X3812A	BRN
178	4GG	28,79	28B,79A	X3812 - X3813	BRN
179	4GG	79	79A	X3813 - X3816	BRN
180	4GG	79			
181	4GG	79			
182	4GG				
183	4GG				
184	4GG	48,79	48A,79A	X3820-X3826	BRN
184	4GG	48	48C	X3191	I20CDW1
184	4GG	48,79	48D	X3265 - X3268	I26CDW1
185	4GG, 4NN	48	48C	X3191-X3194	I20CDW1
186	4NN	48,49	48C,49A	X3194-X3196	I20CDW1
187	4NN	49	49A	X3196-X3198	I20CDW1
188	4NN	49	49A	X3199	I20CDW1
189	4NN	49	49A	X3199-X3200	I20CDW1
190	4NN	49	49A	X3199-X3200	I20CDW1
191	4NN	49	49A	X3200	I20CDW1
192	4NN	49	49A	X3201-X3202	I20CDW1
193	4NN	49	49A	X3202	I20CDW1
194	4NN	49	49A	X3202-X3203	I20CDW1
195	4NN	49,50	49A,49B	X3203-X3207	I20CDW1
196	4NN	50	50A	X3208-X3209	I20CDW1
197	4NN	50	50A	X3209-X3210	I20CDW1
198	4NN	50,76	50A	X3210-X3212	I20CDW1
199	4NO	50,76B	50A,76C	X2967,X3212-X3213	US176EB,I20CDW1
200	4NN	50,51,76	76A	X2898-X2902	BRD002P
200	4NN	50,51,76	50A	X3213-X3214	I20CDW1
201	4NN	76	76A	N/A	BRD002P
202	4NN	76	76A	N/A	BRD002P
203	4NO	76B	76C	X2964-X2965	US176EB
204	4NN	76	76A	X2895	BRD002P
205	4NN	76	76A	X2896-X2897	BRD002P
206	4NN	76	76A	X2897-X2900	BRD002P
207	4NN	51,76	51A,76A	X2900-X2904	BRD002P
207	4NN	51,76	51A,76A	X2941	BRDRE0P
208	4NN	51,76	51A,76A	X2896-X2898	BRD002P
208	4NN	51,76	51A,76A	X2944-X2951	BRDRE0P

TRACT(S)	ISSUED FOR	DATE
N/A	SHEET RELEASED	09/30/2019
N/A	SHEET RELEASED	11/01/2019
N/A	SHEET RELEASED	12/06/2019
N/A	SHEET RELEASED	1/13/2020
N/A	SHEET RELEASED	4/08/2020
177	SHEET RELEASED	2/21/2022

TRACT(S)	ISSUED FOR	DATE
N/A	SHEET RELEASED	05/02/2022
N/A	SHEET RELEASED	01/29/2024
N/A	SHEET RELEASED	03/04/2024
N/A	SHEET RELEASED	04/02/2024
N/A	SHEET RELEASED	02/25/2025
N/A	SHEET RELEASED	06/23/2025

PLANS PREPARED BY

HDR STV

PLANS PREPARED FOR

SCDOT
South Carolina Department of Transportation

0 25 50 100

CAROLINA CROSSROADS

INDEX SHEET

FED. RD. DIV. NO.	STATE	COUNTY	FILE NO.	ROAD/ROUTE NO.	SHEET NO.
3	S.C.	LEXINGTON/RICHLAND	P027662	I-26/I-20/I-126	IL3

TRACT #	STRIP MAP SHEET	PLAN SHEET	PROFILE SHEET	XS SHEET	CHAIN
209	4NN	51,52	51A,52C	X2951-X2954	BRDRE0P
210	4NN	52	52C	X2954	BRDRE0P
211	4NN	52	52C	X2955	BRDRE0P
212	4NN,4OO	52	52C	X2956-X2957	BRDRE0P
213	4OO	52	52C	X2957-X2958	BRDRE0P
214	4OO	52	52C	X2958	BRDRE0P
215	4OO	52	52C	X2958-X2959	BRDRE0P
216	4OO	52	52C	X2959	BRDRE0P
217	4OO				
218	4OO				
219	4OO				
220	4OO				
221	4OO				
222	4OO				
223	4OO				
224	4OO				
225	4OO				
226	4OO				
227	4OO				
228	4OO				
229	4OO				
230	4OO				
231	4OO				
232	4OO				
233	4OO				
234	4OO				
235	4OO				
236	4OO				
237	4OO				
238	4OO				
239	4OO				
240	4OO				
241	4OO				
242	4OO				
243	4OO				
244	4OO				
245	4OO				
246	4OO				
247	4OO				
248	4OO				
249	4OO				
250	4OO				
251	4OO				
252	4OO				
253	4OO				
254	4OO				
255	4OO				
256	4OO				
257	4OO				
258	4OO				
259	4OO				
260	4OO				
261	4OO				
262	4OO				
263	4OO				

TRACT #	STRIP MAP SHEET	PLAN SHEET	PROFILE SHEET	XS SHEET	CHAIN
264	4NN, 4OO				
265	4NN, 4OO				
266	4NN	51,52	51B, 52B	X2337-X5338	GNR02P
267	4NN	51,52	51B, 52B		GNR02P
268	4NN	51,77	N/A	N/A	N/A
269	4NN	77	77B	X2326-X2329	GNR02P
270	4NN	51,77	51B, 77B	X2329-X2334	GNR02P
271	4NN	51,77	51B, 77B		GNR02P
272	4NN	77			
273	4NN	77			
274	4NO	77C	77D	X2981-X2982	US176WB
275	4NN				
276	4NN				
277	4NN				
278	4NN				
279	4NN				
280	4NN				
281	4NN				
282	4NN				
283	4NN				
284	4NN				
285	4NN	50, 51,77	50C, 51C	X2536-X2543	BRDRG0P
286	4NN				
287	4NN				
288	4NO	77C	77D	X2978-X2980	US176EB
289	4NN	49,50	50C	X2531-X2535	BRDRG0P
289	4NN	49,50	49B, 50B	X2513-X2518	I20CDE2
290	4NN	49	49B	X2511-X2512	I20CDE2
291	4NN	49	49B	X2511-X2512	I20CDE2
292	4NN	49	49C	X2653	GALE
293	4NN				
294	4NN				
295	4NN				
296	4NN				
297	4NN				
298	4NN	49	49C	X2652-2653	GALE
299	4NN	49	49C	X2652	GALE
300	4NN	49	49C	X2652	GALE
301	4NN				
302	4NN				
303	4NN				
304	4NN				
305	4NN				
306	4NN				
307	4NN	49	49C	X2651	GALE
308	4NN	49	49C	X2651	GALE
309	4NN	49	49C	X2650	GALE
310	4NN				
311	4NN				
312	4NN				
313	4NN				
314	4NN				
315	4NN				
316	4NN	49	49A	X3196-X3198	I20CDW1
317	4GG, 4NN	48,75	48,75A	X3842 - X3847	BRN
317	4GG, 4NN	49	49B	X2502 - X2503	I20CDE2

TRACT #	STRIP MAP SHEET	PLAN SHEET	PROFILE SHEET	XS SHEET	CHAIN
317	4GG, 4NN	48,75	48E	X3562-X3567	I26RD0
318	4GG	29,30,75	29B,30A,75A	X3847 - X3856	BRN
319	4GG	29	29B	X3854 - X3855	BRN
320	4GG	30, 75	30A,75A	X3857 - X3858	BRN
321	4GG, 4HH	30	30A	X3858 - X3861	BRN
322	4HH	30	30A	X3861 - X3863	BRN
323	4HH	30	30A	X3860 - X3861	BRN
324	4GG, 4HH				
325	4GG				
326	HH				
327	HH				
328	HH				
329	4HH	30, 80	30A,80A	X3864 - X3865	BRN
330	4HH	80	80A	X3866 - X3867	BRN
331	HH				
332	HH				
333	HH				
334	HH				
335	HH				
336	HH				
337	4HH	80	80A	X3868 - X3869	BRN
338	4HH	80	80A	X3870 - X3871	BRN
339	HH				
340	HH				
341	HH				
342	HH				
343	HH				
344	HH				
345	HH				
346	4HH	30, 80	30A,80A	X3864 - X3866	BRN
347	4HH	80	80A	X3867	BRN
348	4HH	80	80A	X3867 - X3869	BRN
348	4HH	80	80B	X3933 - X3938	BSH001P
349	4HH	80	80A	X3870 - X3871	BRN
350	4HH	80	80B	X3939 - X3940	BSH001P
351	4HH				
352	HH				
353	HH				
354	HH				
355	HH				
356	HH				
357	HH				
358	N/A				
359	N/A				
360	N/A				
361	N/A				
362	N/A				
363	N/A				
364	N/A				
365	N/A				
366	N/A				
367	N/A				
368	N/A				
369	N/A				
370	N/A				
371	HH				

TRACT #	STRIP MAP SHEET	PLAN SHEET	PROFILE SHEET	XS SHEET	CHAIN
372	HH				
373	HH				
374	HH				
375	4HH	80	80B	X3945-X3946	BSH001P
376	4HH	80, 56	80B	X3944	BSH001P
377	4HH	80	80B	X3943	BSH001P
378	4HH	56			
379	4HH	56	56A	X1037-X1038	MORN
380	4HH	56	56A	X1038-X1039	MORN
381	4HH	56	56A	X1039-X1040	MORN
382	4HH	56	56A	X1040	MORN
383	4HH	56	56A	X1041	MORN
384	4HH	56	56A	X1041-X1042	MORN
385	4HH	56	56A	X1042-X1043	MORN
386	4HH	56	56A	X1043-X1044	MORN
387	4HH	56	56A	X1044-X1045	MORN
388	4HH	56, 57	57E	X1671	LAWAND001P
388	4HH	56, 57	56A,57A	X1045-X1048	MORN
389	4HH	56,57	N/A	N/A	LAWAND001P
390	4HH	57	57E	X1671	LAWAND001P
390	4HH	57	57A	X1049-X1053	MORN
391	4HH	57	57A	X1054	MORN
392	4HH	57	57A	X1054-X1055	MORN
393	4HH	57	57A	X1055-X1056	MORN
394	4HH	57	57A	X1056	MORN
395	4HH				
396	4HH				
397	4HH	57	57A	X1058	MORN
398	4HH	57	57A	X1056-X1058	MORN
399	4HH	57	57A	X1059	MORN
400	4HH	57	N/A	N/A	N/A
401	4HH	57	57C	X1298-X1299	126RDB
402	4HH	57	57C	X1299-X1300	126RDB
403	4HH	57,58	N/A	N/A	N/A
404	4HH	57, 58	57B, 58B	X1072-X1079	COLSPURA
405	4HH	58	58B	X1080-X1081	COLSPURA
406	4HH	58	58B	X1082-X1084	COLSPURA
407	4HH	58	58A	N/A	COLRA
407	4HH	58	58D	X1186-X1187	COLRD
408	4HH	58E,81B	58F,81C	X1366-X1368	COLRAP,COLSBCO
409	4HH	58E,81B	81C	X1368-X1370	COLRAP,COLSBCO,S2963REL
410	4HH	81	81A	X1363-X1364	COLP
411	4HH	81	81A	X1365	COLP
412	4HH	81	81A	X1363-X1365	COLP
413	4HH	81	81A	X1362	COLP
414	HH				
415	HH				
416	HH				
417	HH				
418	HH				
419	HH				
420	HH, II				
421	II				
422	II				
423	II				
424	II				

TRACT(S)	ISSUED FOR	DATE
N/A	SHEET RELEASED	09/30/2019
N/A	SHEET RELEASED	11/01/2019
N/A	SHEET RELEASED	12/06/2019
N/A	SHEET RELEASED	1/13/2020
N/A	SHEET RELEASED	2/07/2020
408,409	SHEET AND CHAIN REVISIONS	08/27/2021

TRACT(S)	ISSUED FOR	DATE
N/A	SHEET RELEASED	05/02/2022

PLANS PREPARED BY

HDR STV

PLANS PREPARED FOR

SCDOT
South Carolina Department of Transportation

0 25 50 100

CAROLINA CROSSROADS

INDEX SHEET

FED. RD. DIV. NO.	STATE	COUNTY	FILE NO.	ROAD/ROUTE NO.	SHEET NO.
3	S.C.	LEXINGTON/RICHLAND	P027662	I-26/I-20/I-126	IL4

TRACT #	STRIP MAP SHEET	PLAN SHEET	PROFILE SHEET	XS SHEET	CHAIN
426	II				
427	II				
428	II				
429	II				
430	II				
431	II				
432	II				
433	II				
434	II				
435	II				
436	II				
437	II				
438	II				
439	II				
440	II				
441	II, HH	58,59,60,83	N/A	N/A	AccessRd
442	4HH	56,57, 58,78	N/A	N/A	I26RC
443	4HI	57D,58E	N/A	N/A	I26RC_BD
444	4HH	78	N/A	N/A	I26RC
445	4HH	32,78	N/A	N/A	I26RC
446	HH				
447	HH, JJ				
448	JJ				
449	JJ				
450	JJ				
451	JJ				
452	JJ				
453	JJ				
454	JJ				
455	JJ				
456	JJ				
457	JJ				
458	JJ				
459	JJ				
460	JJ				
461	JJ				
462	JJ				
463	JJ				
464	JJ				
465	JJ				
466	JJ				
467	JJ				
468	JJ				
469	JJ				
470	JJ				
471	JJ				
472	JJ				
473	JJ				
474	JJ				
475	JJ				
476	JJ				
477	JJ				
478	JJ				
479	JJ				
480	JJ				

TRACT #	STRIP MAP SHEET	PLAN SHEET	PROFILE SHEET	XS SHEET	CHAIN
481	JJ				
482	JJ				
483	JJ				
484	JJ				
485	JJ				
486	JJ				
487	JJ				
488	KK				
489	KK				
490	KK				
491	KK				
492	KK				
493	KK				
494	KK				
495	KK				
496	KK				
497	KK				
498	KK				
499	KK				
500	KK				
501	4KK	37			378RPA
502	4KK	36,37			378RPA
503	4KK	36			378RPA
504	4KK	36			378RPA
505	4KK	36	36A	X1404 - X1412	378RPA
506	4KK	36	36A	X1404	378RPA
507	4KK	36	36A		378RPA
508	4JJ,4KK	35, 36	35A, 36A	X1398-X1404	378RPA
509	4JJ,4KK	35,36	35A, 36A		378RPA
510	4JJ	35	35A	X1391-X1398	378RPA
511	4JJ	34, 35	34A, 35A	X1381-X1391	378RPA
512	4JJ	33,34			I26RA1P
513	JJ				
514	JJ				
515	JJ				
516	JJ				
517	JJ				
518	JJ				
519	JJ				
520	JJ				
521	4JJ	32,33	32B, 33A	X1237-X1242	126RDB
522	4JJ	32	32A	N/A	126RDB
523	4HH,4JJ	32	N/A	N/A	126RDB
524	4HH	31, 32	N/A	N/A	126RDB
525	HH				
526	4HH	30, 31	30C	X3364	126CDE
527	HH				
528	4HH	30	30C	X3361-X3364	126CDE
529	4GG	74	74B	X3907 - X3910	BSH001P
530	4HH, 4GG	74	74B	X3906	BSH001P
531	4GG	74	74B	X3901 - X3905	BSH001P
532	GG				
533	GG				
534	GG				
535	GG				
536	GG				

TRACT #	STRIP MAP SHEET	PLAN SHEET	PROFILE SHEET	XS SHEET	CHAIN
537	GG				
538	4GG	74	74B	X3896	BSH001P
539	4GG	74	74B	X3896 - X3899	BSH001P
540	4GG	29,30	29C,30C	X3352	126CDE
540	4GG	30,74	30B,74B	X3901 - X3902	BSH001P
540	4GG	29,74	29A,74A	X3020	ROCKP
541	4GG	30, 74	30B,74B	X3903 - X3905	BSH001P
542	4GG	29, 30	30C	X3352 - X3354	126CDE
542	4GG	30, 74	30B,74B	X3906 - X3909	BSH001P
543	4GG	29	29C	X3350 - X3352	126CDE
543	4GG	29	29A	X3018 - X3020	ROCKP
544	4GG	74	74A	X3019 - X3020	ROCKP
545	4GG	29,74	29A,74A	X3017 - X3019	ROCKP
546	4GG	73	73A	X3015 - X3016	ROCKP
547	4GG	29,73	29A,73A	X3012 - X3016	ROCKP
548	4GG	73	73A	X3006 - X3009	ROCKP
549	4GG	46,47,72,73	72A,73A	X3001 - X3006	ROCKP
550	4GG,4MM	46,72,73	46C	X3504-X3509A	I20RC2
551	4MM	46	46B	X3486-X3491	I20CDE1
551	4MM	46	46C	X3501-X3510A	I20RC2
552	4MM	46	46B	X3480-X3484A	I20CDE1
552	4MM	46	-	-	ROCKLAND
553	4MM	46, 72	45B,46B	X3477-X3480	I20CDE1
553	4MM	46, 72	-	-	ROCKLAND
554	4MM	46, 72			ROCKP
555	4MM	72			ROCKP
556	4MM	72			EXEP
556	4MM	72			ROCKP
557	4MM	72			EXEP
558	4MM	72			EXEP
559	4MM	45,71,72	71A	X3979-X3981	BSH001P
559	4MM	45,71,72	71C,45E	X3617-X3621	BSHRH0P
559	4MM	45,71,72	-	-	ROCKLAND
560	4MM	72			EXEP
561	MM				
562	4MM	72			EXEP
563	MM				
564	MM				
565	MM				
566	N/A				
567	N/A				
568	MM				
569	MM				
570	4MM	71	71A	X3979-X3981	BSH001P
571	4MM	44, 71	44C,71B	X3636-X3647A	BSHRG0P
572	MM				
573	4MM, 4LL	43	43A	X3451-X3459A	I20CDE1
574	LL				
575	LL				
576	LL				
577	LL				
578	LL				
579	LL				
580					
581	PP, LL				
582					
583					
584					
585					
586					

TRACT #	STRIP MAP SHEET	PLAN SHEET	PROFILE SHEET	XS SHEET	CHAIN
587	LL				
588	LL				
589	LL				
590	LL				
591	LL				
592	LL				
593	LL				
594	LL				
595	LL				
596	LL				
597	LL				
598	LL				
599	LL				
600	LL				
601	LL				
602	LL				
603	LL				
604	LL				
605	LL				
606	LL, MM				
607	MM	70	70A	X3966	BSH001P
608	MM	70	70A	X3967	BSH001P
609	4MM	44,45,70	70A	X3967-X3969	BSH001P
609	4MM	44,45,70	44B,45D	X3605-X3606A	BSHRF0P
610	4MM	70	70A	X3966-X3967	BSH001P
611	MM	70	70A	X3966	BSH001P
612	MM				
613	MM				
614	MM				
615	MM				
616	MM				
617	4MM	70			BSH001P
618	4MM	70			BERP
619	4MM	45,70	45A		BERP
620	MM				
621	MM				
622	4MM	45	45A		BERP
623	4MM	45,46	45A,46A		BERP
624	MM				
625	4MM	46	46A	X3153 - X3160	BERP
626	4GG, 4MM	46	46A	X3150 - X3152	BERP
627	4GG,4MM	27,46,47,69	27A,46A,47A,69A	X3125 - X3150	BERP
628	4GG,4FF	27, 82	27A	X3118 - X3124	BERP
629	4FF	26,27,82	26A,27A	X3116 - X3118	BERP
630	4FF	26,82	26A	X3114 - X3116	BERP
631	4FF	26,82	26A	X3112 - X3114	BERP
632	4FF	26,67, 82	26A,67B	X3111 - X3112	BERP
633	FF				
634	FF				
635	FF				
636	4FF	67	67D	X3431	WHR
637	4FF	67	67D	X3430 - X3429	WHR
638	4FF	67	67C	X3043 - X3044	SAN001P
639	FF				
640	4FF	67	67C	X3042	SAN001P
641	4FF	67	67C	X3042	SAN001P

TRACT(S)	ISSUED FOR	DATE
N/A	SHEET RELEASED	09/30/2019
N/A	SHEET RELEASED	11/01/2019
N/A	SHEET RELEASED	12/06/2019
N/A	SHEET RELEASED	1/13/2020
N/A	SHEET RELEASED	2/07/2020
N/A	SHEET RELEASED	12/07/2020

TRACT(S)	ISSUED FOR	DATE
N/A	SHEET RELEASED	1/20/2021
441	SHEET RELEASED	3/01/2021
443	ADDED SHEETS AND CHAIN	01/04/2022

PLANS PREPARED BY

HDR STV

PLANS PREPARED FOR

SCDOT
South Carolina Department of Transportation

0 25 50 100

CAROLINA CROSSROADS

INDEX SHEET

FED. RD. DIV. NO.	STATE	COUNTY	FILE NO.	ROAD/ROUTE NO.	SHEET NO.
3	S.C.	LEXINGTON/RICHLAND	P027662	I-26/I-20/I-126	IL5

TRACT #	STRIP MAP SHEET	PLAN SHEET	PROFILE SHEET	XS SHEET	CHAIN
640	4FF	67	67C	X3042	SAN001P
641	4FF	67	67C	X3042	SAN001P
642	4FF	67	67C	X3041 - X3042	SAN001P
643	4FF	67			
644	FF				
645	FF				
646	FF				
647	FF				
648	FF				
649	FF				
650	4FF	67	67A	X602 - X603	JMLP
651	FF				
652	FF				
653	4FF	25, 67	67C	X3042-X3043	SAN001P
654	4FF	25	25C	X3288 - X3300	SANRB0P
655	4FF	25	25A	X602 - X603	JMLP
656	4FF	25	25C	X3286 - X3287	SANRB0P
657	4FF	25	25A	X599 - X602	JMLP
658	4FF	24,25	24A,25A	X596 - X599	JMLP
659	4FF	24	24A	X593-X596	JMLP
660	4FF	24	24A	X591-X592	JMLP
661	4FF	24	24A	X590	JMLP
662	4EE, 4FF	23, 24	23A,24A	X587-X590	JMLP
663	4FF	24	24A	X588-X589	JMLP
664	4FF	24	24A	X588-X589	JMLP
665	4FF	23, 24	23A,24A	X588-X589	JMLP
666	4FF	23	23A	X588-X589	JMLP
667	4FF	23	23A	X588-X589	JMLP
668					
669	4EE	23	23A	X586	JMLP
670	4EE	23	23A	X585-X586	JMLP
671	4EE	23	23A	X584-X585	JMLP
672	4EE	22,23	22A,23A	X574-X584	JMLP
673	4EE	21	21A	X563-X574	JMLP
674	4EE	20, 21	20A, 21A	X562-X563	JMLP
675	4EE	20, 21	20A, 21A	X561-X562	JMLP
676	4EE	20	20A	X561-X562	JMLP
677	4EE	20	20A	X561	JMLP
678	EE				
679	DD, EE	20	20A	X557-X561	JMLP
680	4DD	20	20A	X556-X557	JMLP
681	4DD	19, 20	19A,20A	X554-X555	JMLP
682	4DD	19	19A	X551-X554	JMLP
683	DD				
684	DD				
685	4DD	19	19C	X4003-X4008	PNGRC0P
686	DD				
687	DD				
688	DD				
689	DD				
690	DD				
691	4EE	20			FRNPO2
692	4EE	23	23A	X583	JMLP
693	DD				
694	DD				
695	DD				
696	DD				
697	DD				
698	4DD	18	18B	X4388-X4390	PNGRBOP
699	4DD	18	18B	X4382-X4387	PNGRBOP
700	4DD	17	17A	X5133	I26RA1P
701	DD				
702	4DD	17	17A	X5127	I26RA1P

TRACT #	STRIP MAP SHEET	PLAN SHEET	PROFILE SHEET	XS SHEET	CHAIN
703	DD				
704	DD				
705	DD				
706	CC, DD				
707	DD				
708	CC, DD				
709	CC, DD				
710	4CC				
711	4CC	15,16,65	15C	X4252-X4259	HRB001P
712	4CC	65	15C	X4251	HRB001P
713	4CC	65	15C	X4250	HRB001P
714	4CC	65	15C	X4249	HRB001P
715	CC				
716	CC				
717	CC				
718	N/A				
719	N/A				
720	N/A				
721	N/A				
722	4CC	65	15C	X4249-X4251	HRB001P
723	N/A				
724	N/A				
725	N/A				
726	N/A				
727	N/A				
728	CC				
729	CC				
730	CC				
731	CC				
732	CC				
733	CC				
734	CC				
735	CC				
736	CC				
737	CC				
738	CC				
739	4CC	14,15	14B	X4303-X4323	HRBRPB
739	4CC	15,65	15C	X4251-X4259	HRB001P
740	CC				
741	CC				
742	CC				
743	CC				
744	CC				
745	CC				
746	BB, CC				
747	BB				
748	BB				
749	BB				
750	BB				
751	4BB	12	12A	X5006-X5009	I26RA1P
752	4BB	12	12A	X5009-X5010	I26RA1P
753	BB				
754	BB				
755	BB				
756	BB				
757	BB				
758	BB				
759	BB				
760	BB				
761	BB				
762	BB				
763	BB				
764	BB				

TRACT #	STRIP MAP SHEET	PLAN SHEET	PROFILE SHEET	XS SHEET	CHAIN
765	BB				
766	BB				
767	BB				
768	BB				
769	BB				
770	BB				
771	BB				
772	BB				
773	BB				
774	BB				
775	BB				
776	BB				
777	BB				
778	BB				
779	BB				
780	BB				
781	BB				
782	BB				
783	AA, BB				
784	BB				
785	BB				
786	BB				
787	BB				
788	BB				
789	BB				
790	BB				
791	BB				
792	BB				
793	BB				
794	4AA	9			
795	AA				
796	AA				
797	AA				
798	AA				
799	AA				
800	AA				
801	AA				
802	AA				
803	AA				
804	AA				
805	AA				
806	AA				
807	AA				
808	AA				
809	4AA	7	7A	X5004-X5005	I26RA1P
810	AA				
811	AA				
812	AA				
815	4AA	6	6A	X5003	I26RA1P
171A	4FF	26, 68	26D	X3789	BRN
318A	4GG	29,75	29B,75A	X3847 - X3853	BRN
546A	4GG	29	29A	X3016	ROCKP
741A	CC				
195A	4NN	49	49A	X3204	I20CDW1
195B	4NN	49	49A	X3205	I20CDW1
195C	4NN	49	49A	X3204	I20CDW1
195D	4NN	49	49A	X3205	I20CDW1
195E	4NN	49	49A	X3204	I20CDW1
195F	4NN	49	49A	X3205	I20CDW1
195G	4NN	49	49A	X3204	I20CDW1
195H	4NN	49	49A	X3205	I20CDW1
195I	4NN	49	49A	X3204	I20CDW1
195J	4NN	49	49A	X3205	I20CDW1

TRACT #	STRIP MAP SHEET	PLAN SHEET	PROFILE SHEET	XS SHEET	CHAIN
195K	4NN	49	49A	X3204	I20CDW1
195L	4NN	49	49A	X3205	I20CDW1
195M	4NN	50	50A	X3205	I20CDW1
195N	4NN	50	50A	X3205	I20CDW1
195O	4NN	50	50A	X3205	I20CDW1
195P	4NN	50	50A	X3205	I20CDW1
195Q	4NN	50	50A	X3205	I20CDW1
195R	4NN	50	50A	X3205	I20CDW1
195S	4NN	50	50A	X3205	I20CDW1
195T	4NN	50	50A	X3205	I20CDW1
195U	4NN	50	50A	X3205	I20CDW1
195V	4NN	50	50A	X3205	I20CDW1
195W	4NN	50	50A	X3205	I20CDW1
195X	4NN	50	50A	X3205	I20CDW1
662A	4EE	23	23A	X587	JMLP
662B	4EE	23	23A	X587	JMLP
662C	4EE	23	23A	X587	JMLP
662D	4EE	23	23A	X587	JMLP
662E	4FF	23	23A	X587	JMLP
662F	4FF	23	23A	X587	JMLP
662G	4FF	23	23A	X587	JMLP
662H	4FF	23	23A	X587	JMLP
200A	4NO	76B	76C	X2968	US176EB
200A	4NO	50D,51D,76B	50E,51E,76C	X2983-X2984	RAMPF
204A	4NO	76B	76C	X2965	US176WB
205A	4NO	76B	76C	X2966	US176WB
206A	4NO	76B	76C	X2967	US176WB
208A	4NO	76B	76C	X2967	US176WB
266A	4NO	52D	52E	-	GARNER
900	4NO				
901	4NO				
902	4NO	76B	76C	-	US176EB
903	4NO				
904	4NO	76B	76C	X2963-X2964	US176WB
905	4NO	76B	76C	-	US176EB
441A	4HI	58E			
442A	4HI	58E			
681A	4DD	19			JMLP
150A	4FG	25D,68D,84			FRNP02
661A	4FG	24D			JMLP
628A	4GH	27C	27D		BERP

TRACT(S)	ISSUED FOR	DATE
N/A	SHEET RELEASED	11/01/2019
N/A	SHEET RELEASED	12/06/2019
N/A	SHEET RELEASED	1/13/2020
N/A	SHEET RELEASED	4/08/2020
N/A	SHEET RELEASED	02/01/2021
N/A	SHEET RELEASED	05/02/2022

TRACT(S)	ISSUED FOR	DATE
N/A	SHEET RELEASED	03/20/2023
N/A	SHEET RELEASED	01/29/2024
N/A	SHEET RELEASED	03/04/2024
N/A	SHEET RELEASED	04/02/2024
N/A	SHEET RELEASED	02/25/2025
N/A	SHEET RELEASED	06/23/2025

PLANS PREPARED BY

HDR STV

PLANS PREPARED FOR

SCDOT
South Carolina Department of Transportation

0 25 50 100

CAROLINA CROSSROADS

INDEX SHEET

FED. RD. DIV. NO.	STATE	COUNTY	FILE NO.	ROAD/ROUTE NO.	SHEET NO.
3	S.C.	LEXINGTON/RICHLAND	P027662	I-26/I-20/I-126	IL6

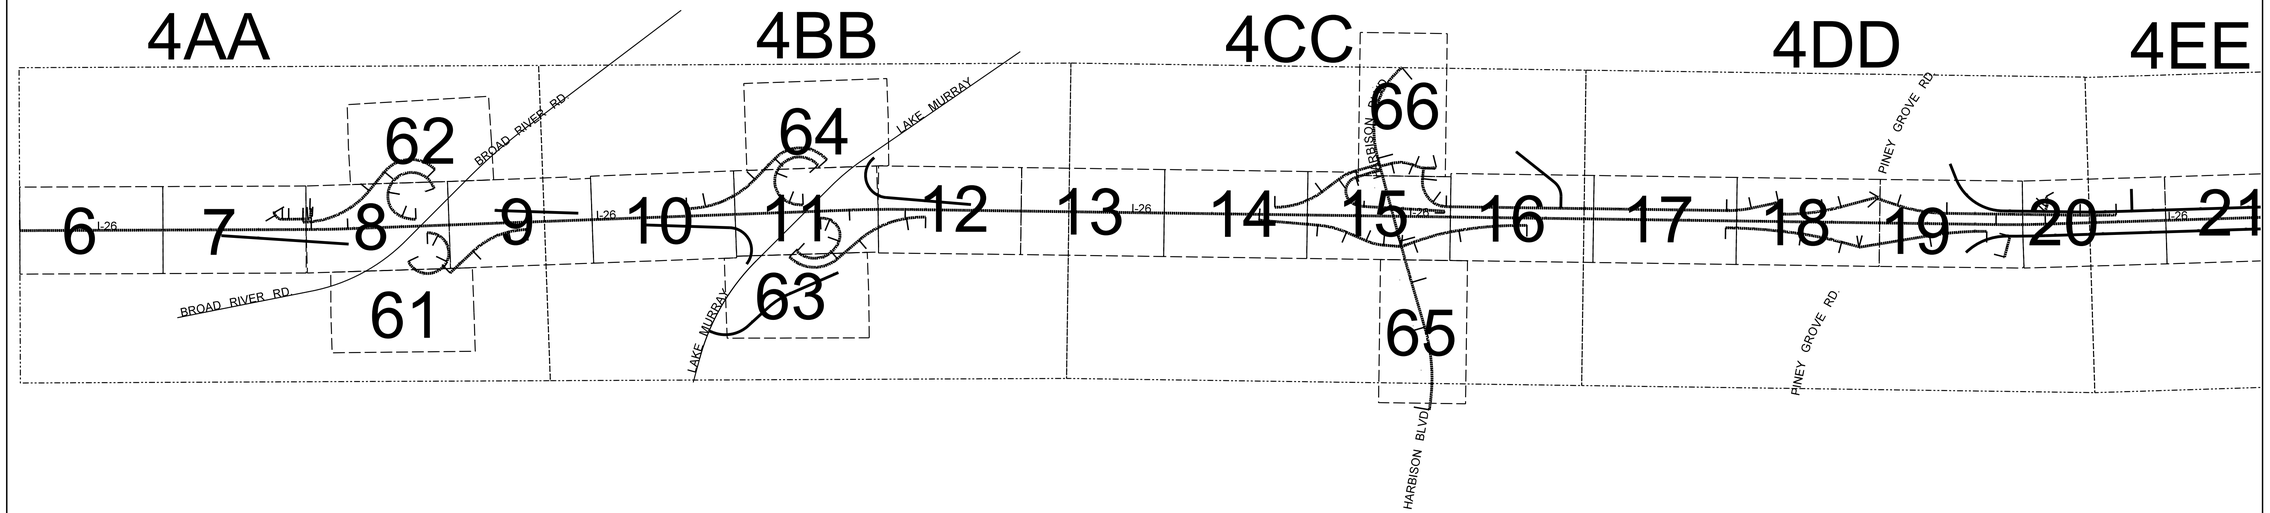

TRACT(S)	ISSUED FOR	DATE	TRACT(S)	ISSUED FOR	DATE
N/A	SHEET RELEASED	09/30/2019			
N/A	SHEET RELEASED	03/04/2024			

PLANS PREPARED BY

HDR STV

PLANS PREPARED FOR

SCDOT
South Carolina Department of Transportation

0 375 750 1500

CAROLINA CROSSROADS

LAYOUT SHEET

FED. RD. DIV. NO.	STATE	COUNTY	FILE NO.	ROAD/ROUTE NO.	SHEET NO.
3	S.C.	LEXINGTON/RICHLAND	P027662	I-26/I-20/I-126	IL7

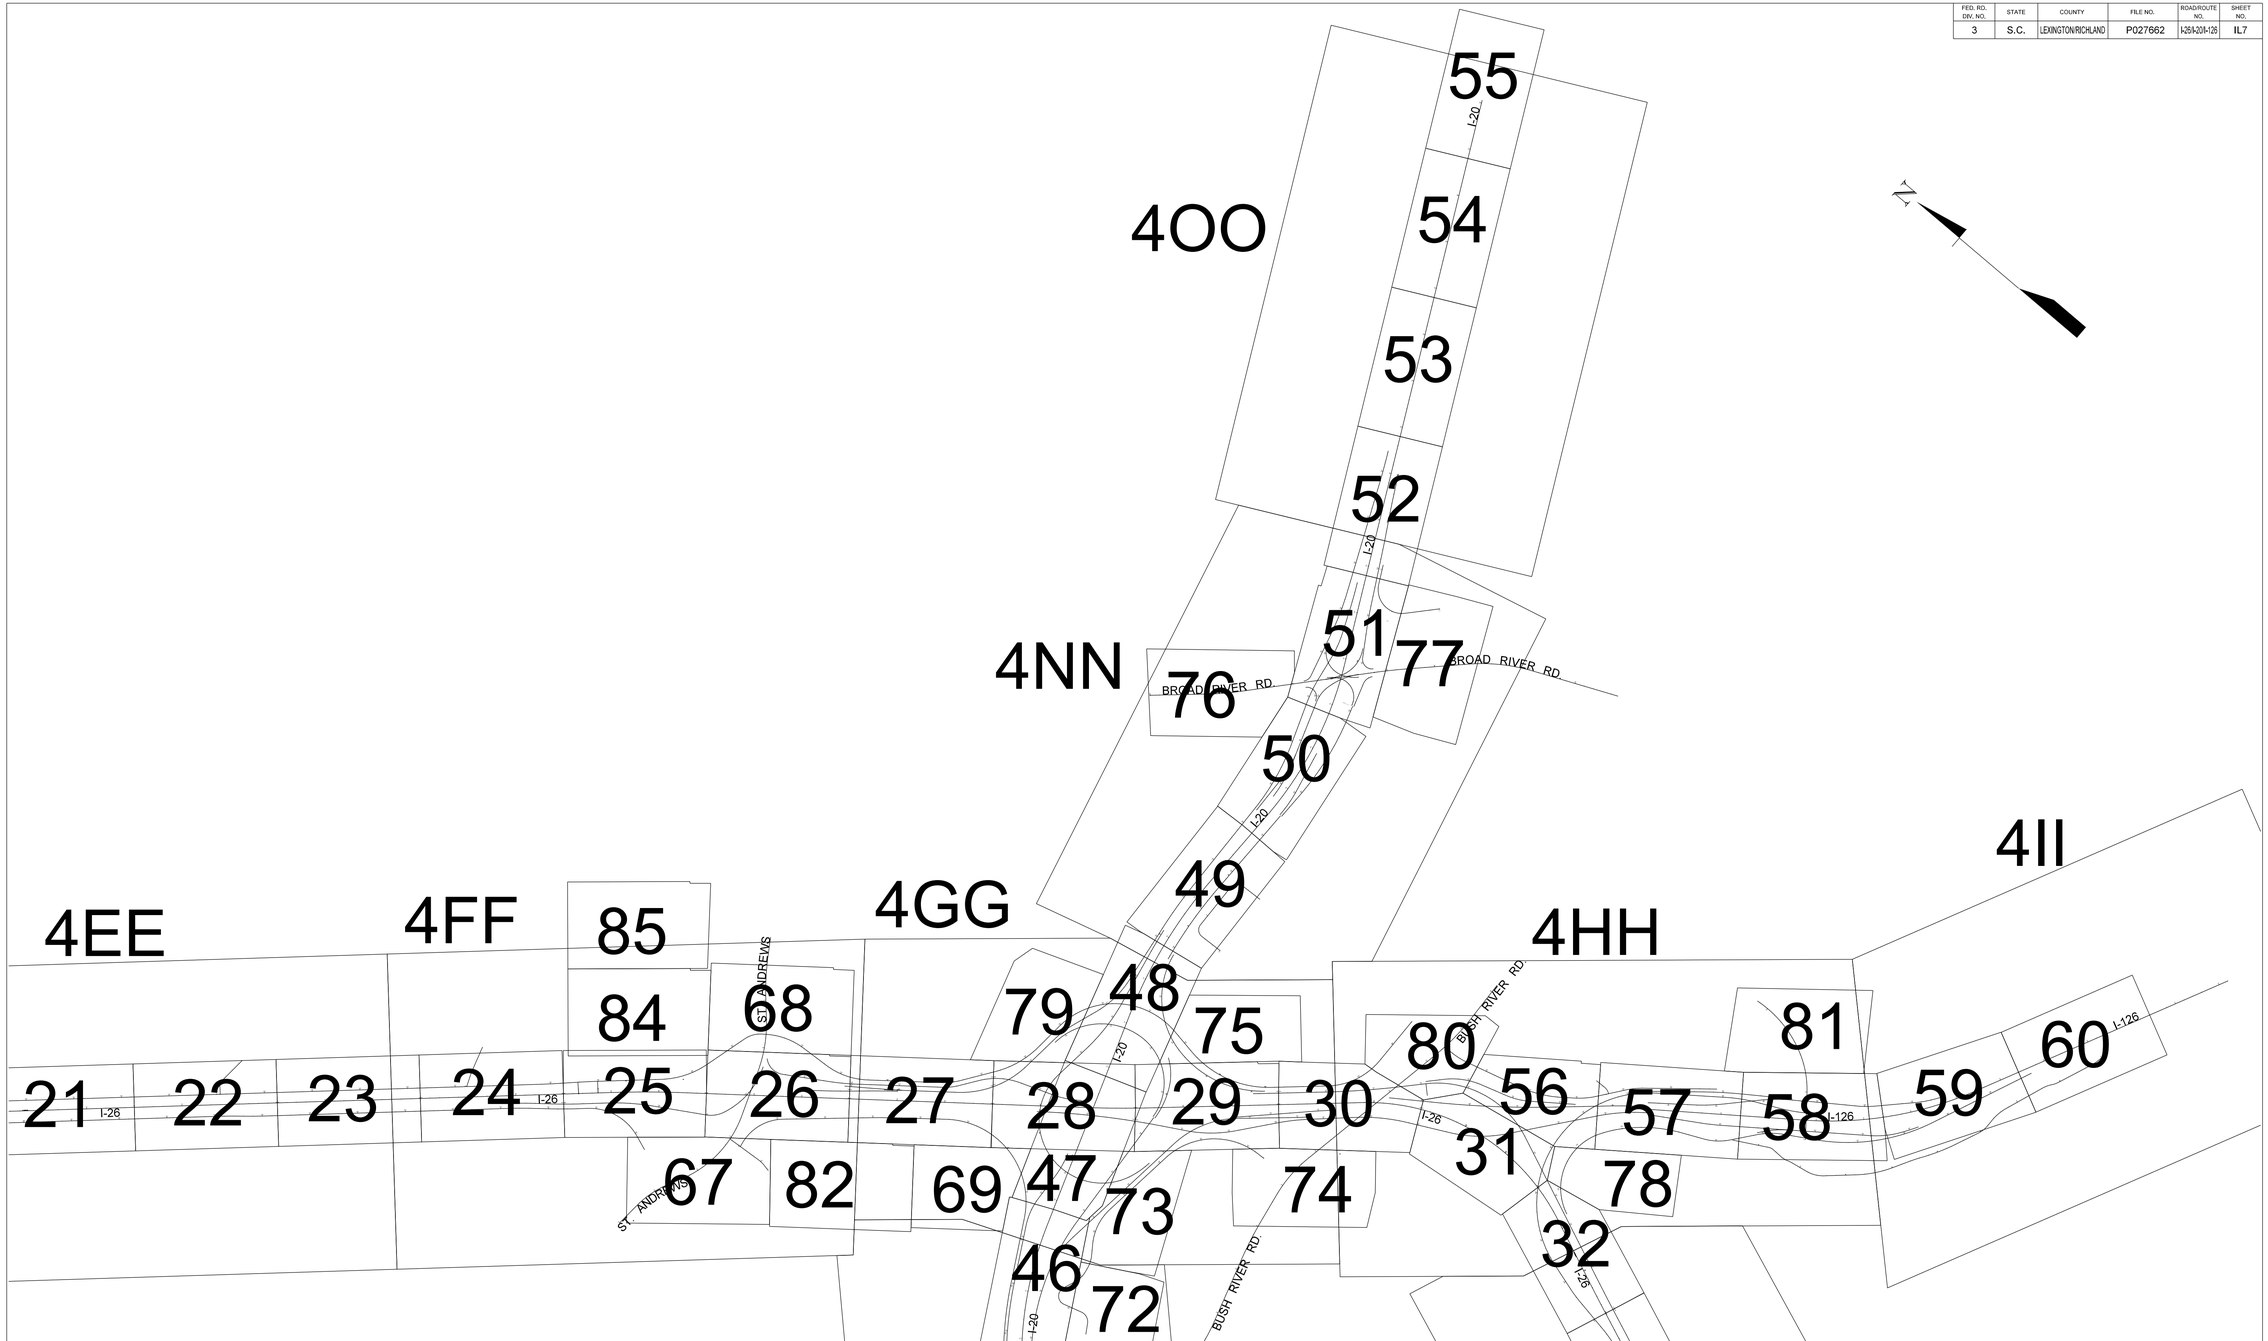

TRACT(S)	ISSUED FOR	DATE	TRACT(S)	ISSUED FOR	DATE
N/A	SHEET RELEASED	09/30/2019			
N/A	SHEET 82 ADDED	12/6/2019			
N/A	SHEETS 46, 47, 69, 72, 73 REVISED	12/6/2019			
N/A	SHEETS 80, 30, 31 REVISED	01/13/2020			
N/A	ADDED SHEETS 84, 85	11/XX/2024			

PLANS PREPARED BY

HDR STV

PLANS PREPARED FOR

SCDOT
South Carolina Department of Transportation

0 375 750 1500

CAROLINA CROSSROADS

LAYOUT SHEET

02/25/25
c:\pwworking\east01\d1676901\IL6_IL8.dgn

FED. RD. DIV. NO.	STATE	COUNTY	FILE NO.	ROAD/ROUTE NO.	SHEET NO.
3	S.C.	LEXINGTON/RICHLAND	P027662	I-25/I-20/I-126	IL8

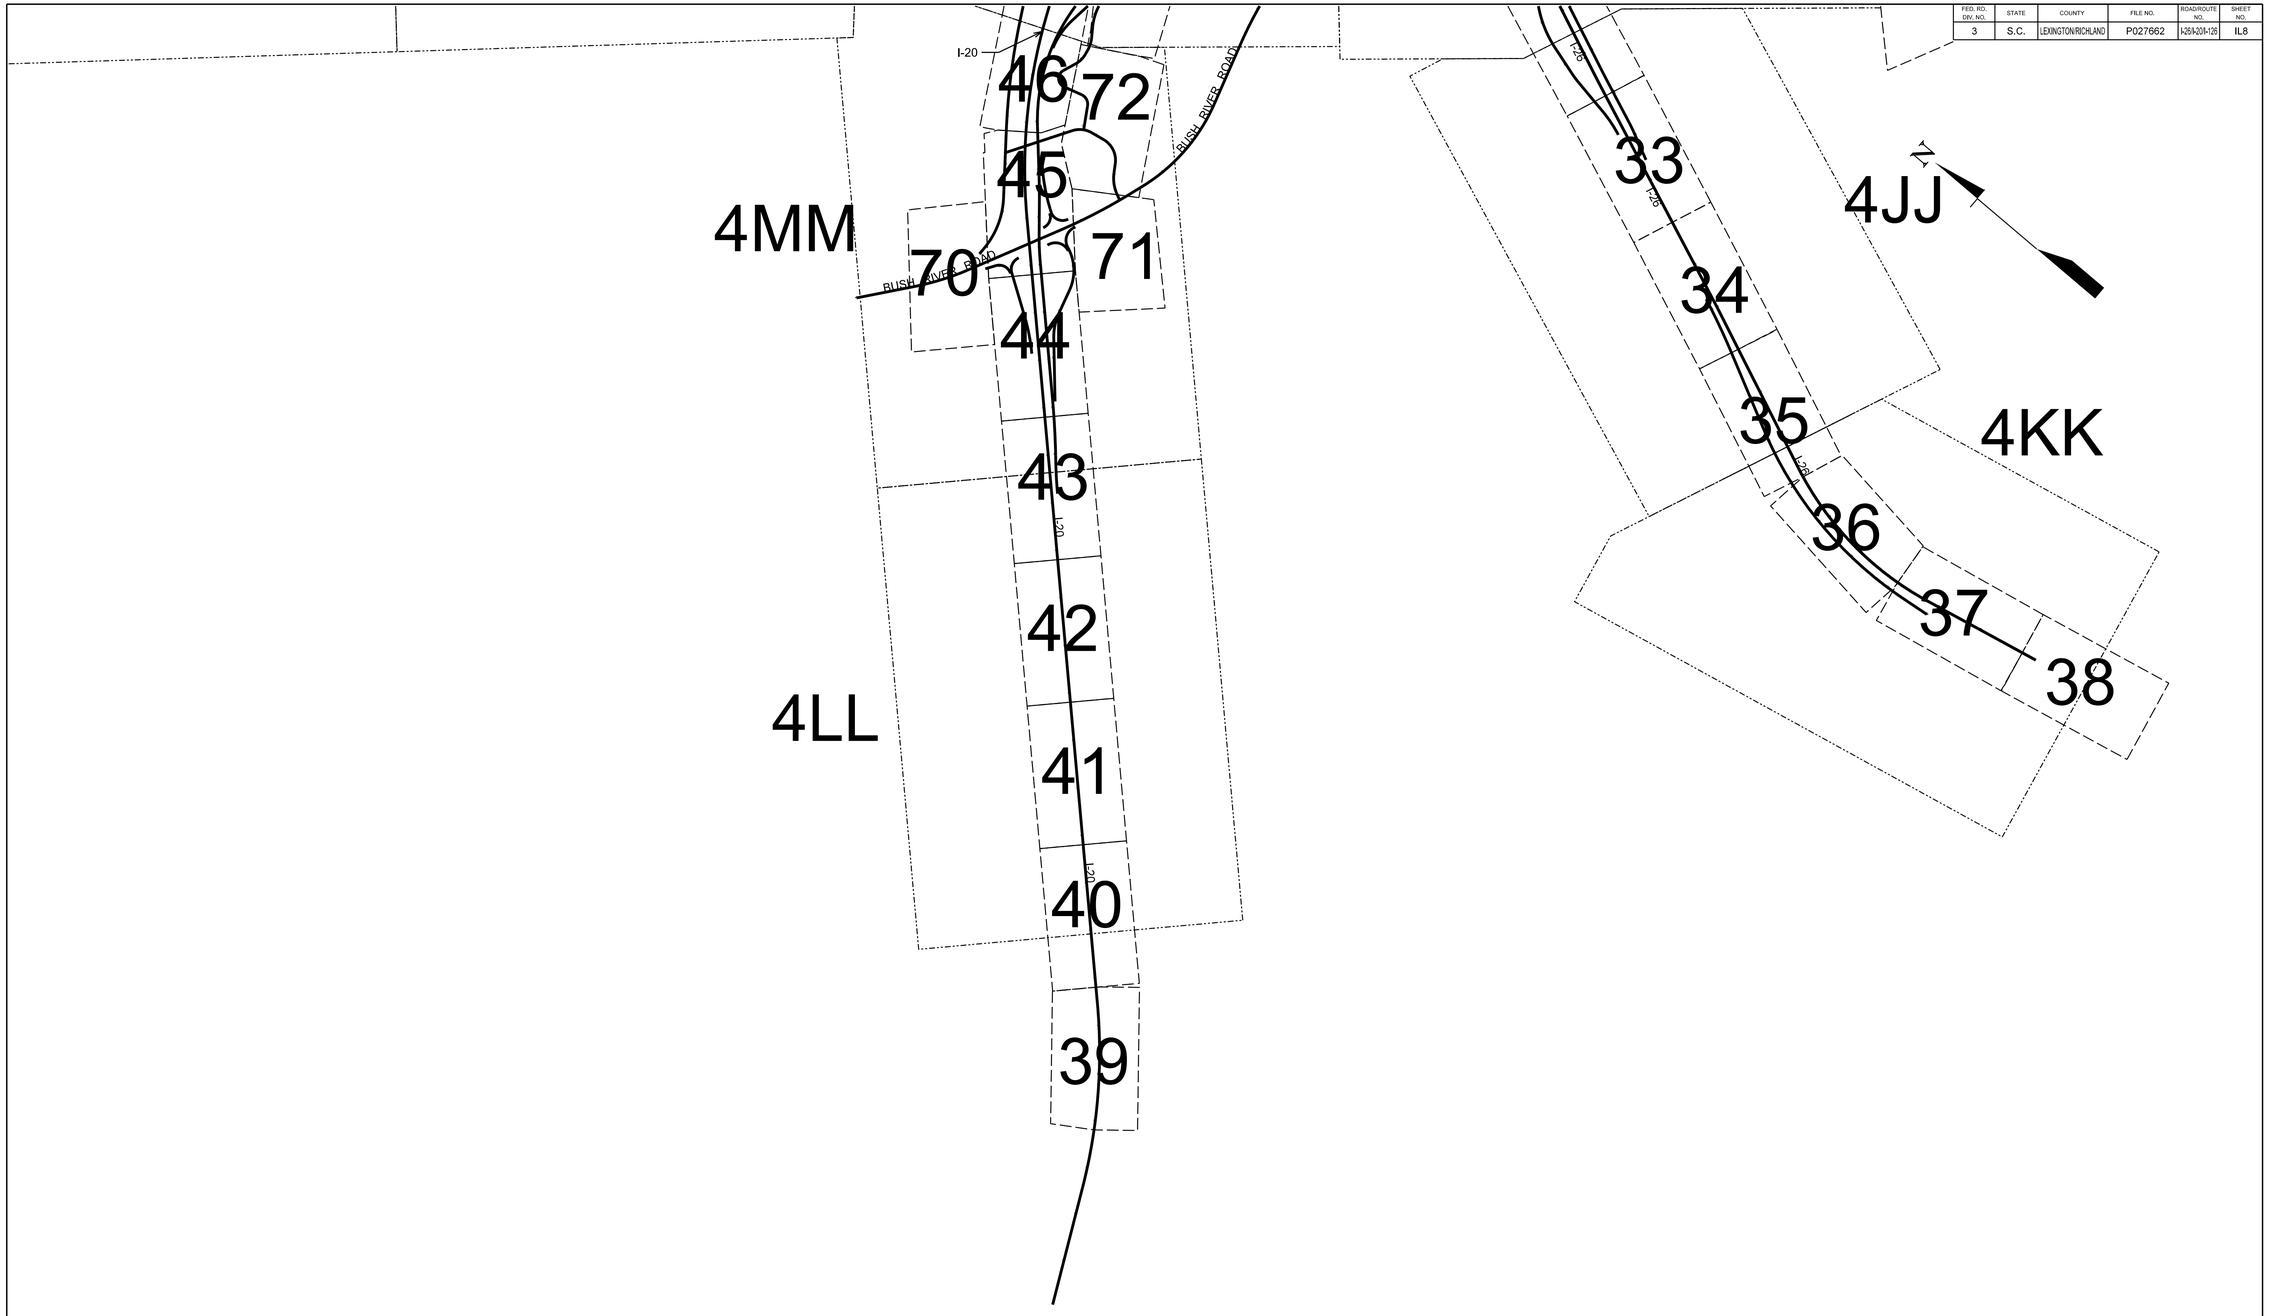

TRACT(S)	ISSUED FOR	DATE	TRACT(S)	ISSUED FOR	DATE
N/A	SHEETS RELEASED	09/30/2019			
N/A	SHEETS 45, 46, 72 REVISED	12/06/2019			

PLANS PREPARED BY

HDR STV

PLANS PREPARED FOR

SCDOT
South Carolina Department of Transportation

0 375 750 1500

CAROLINA CROSSROADS

LAYOUT SHEET