BASIC CONFIGURATION

LEGEND

- PROPOSED BRIDGE
- PROPOSED ROADWAY
- WORK NECESSARY TO TIE TO EXISTING CONDITIONS
- CONSTRUCTED IN PHASE 1
- BRIDGE CONSTRUCTED IN PHASE 1
- BRIDGE TO BE REHABBED

CAROLINA CROSSROADS

GRAPHIC SCALE

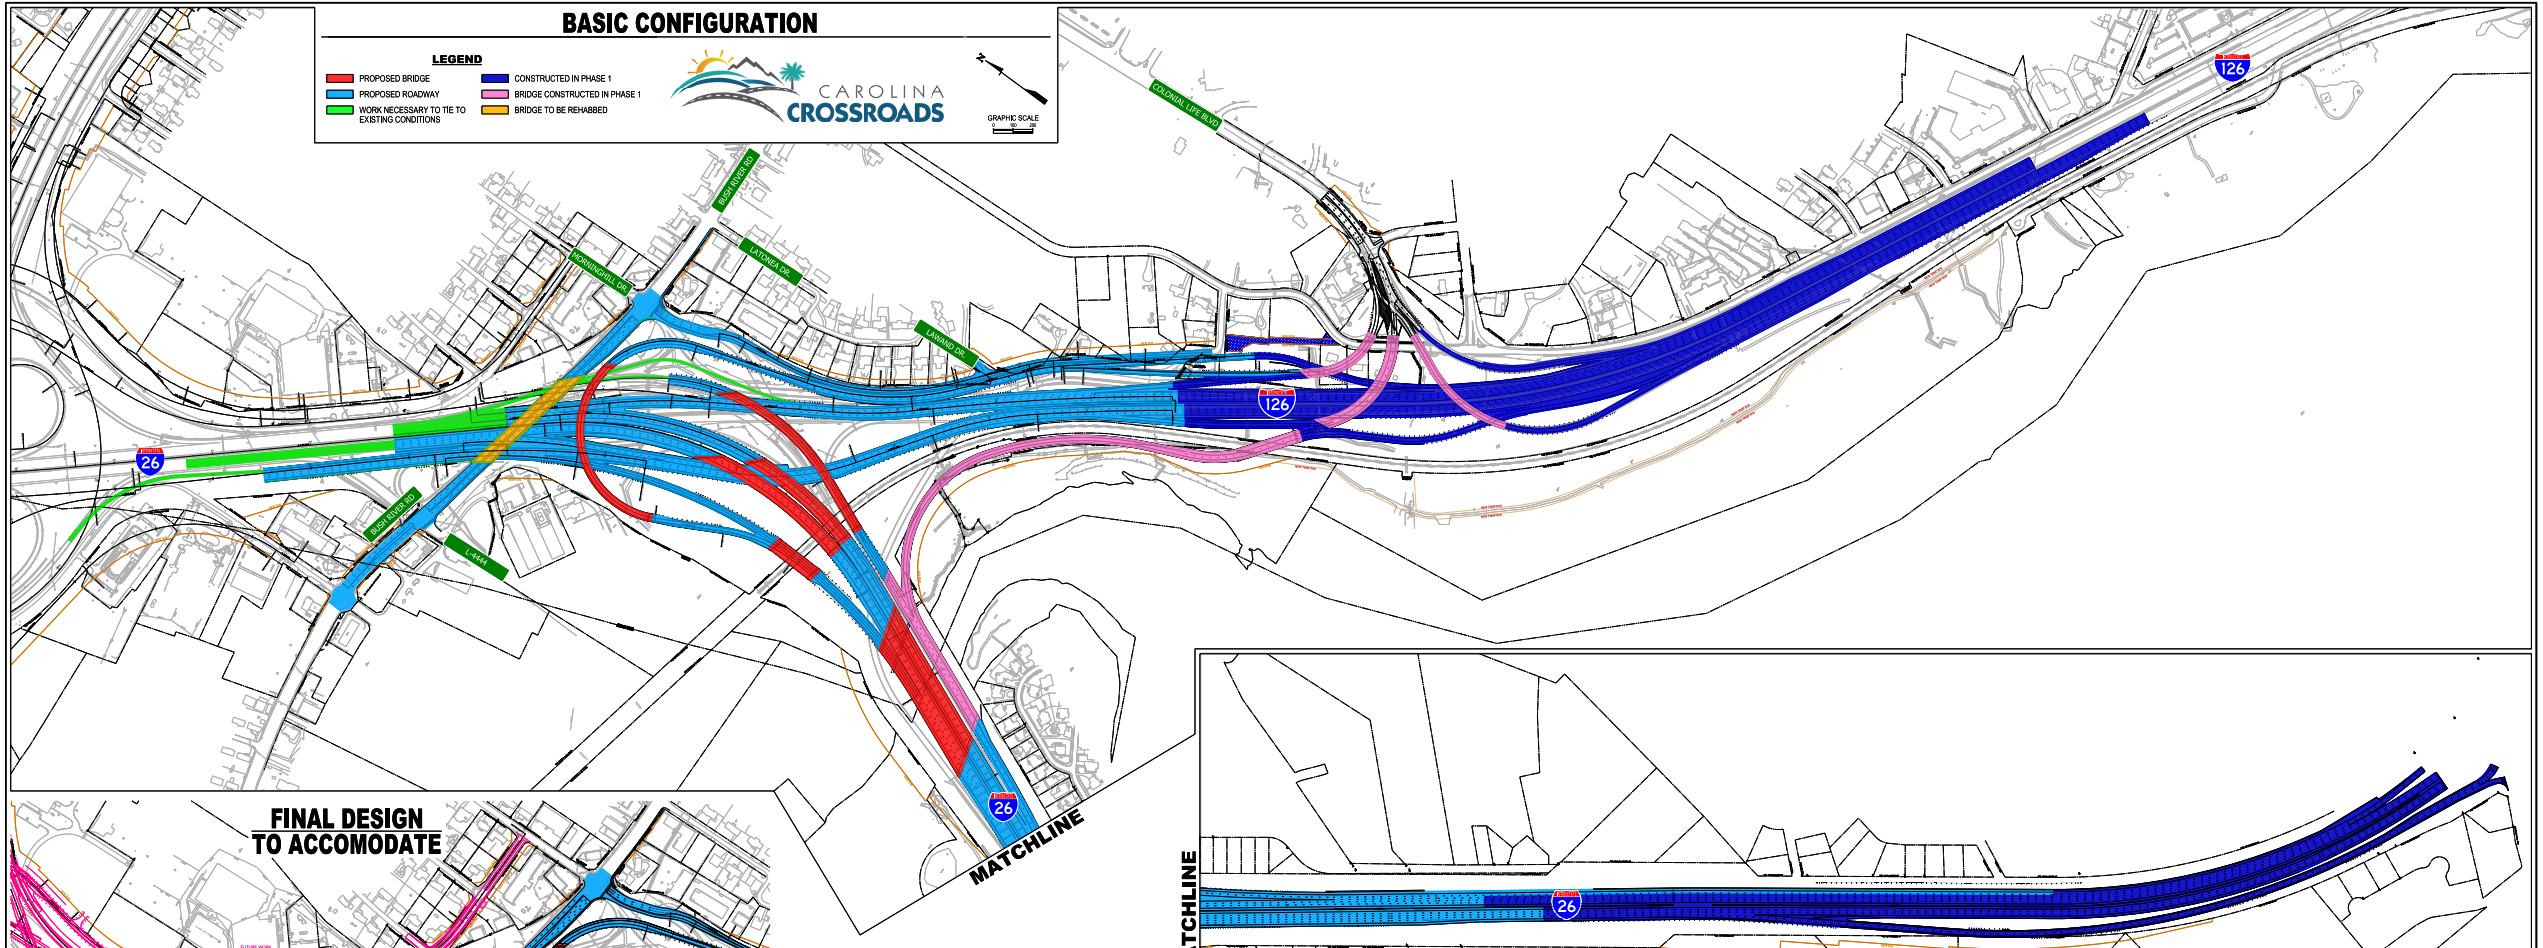

FINAL DESIGN TO ACCOMODATE

