TECHNICAL PROVISION ATTACHMENT - TP 200 ROADWAY

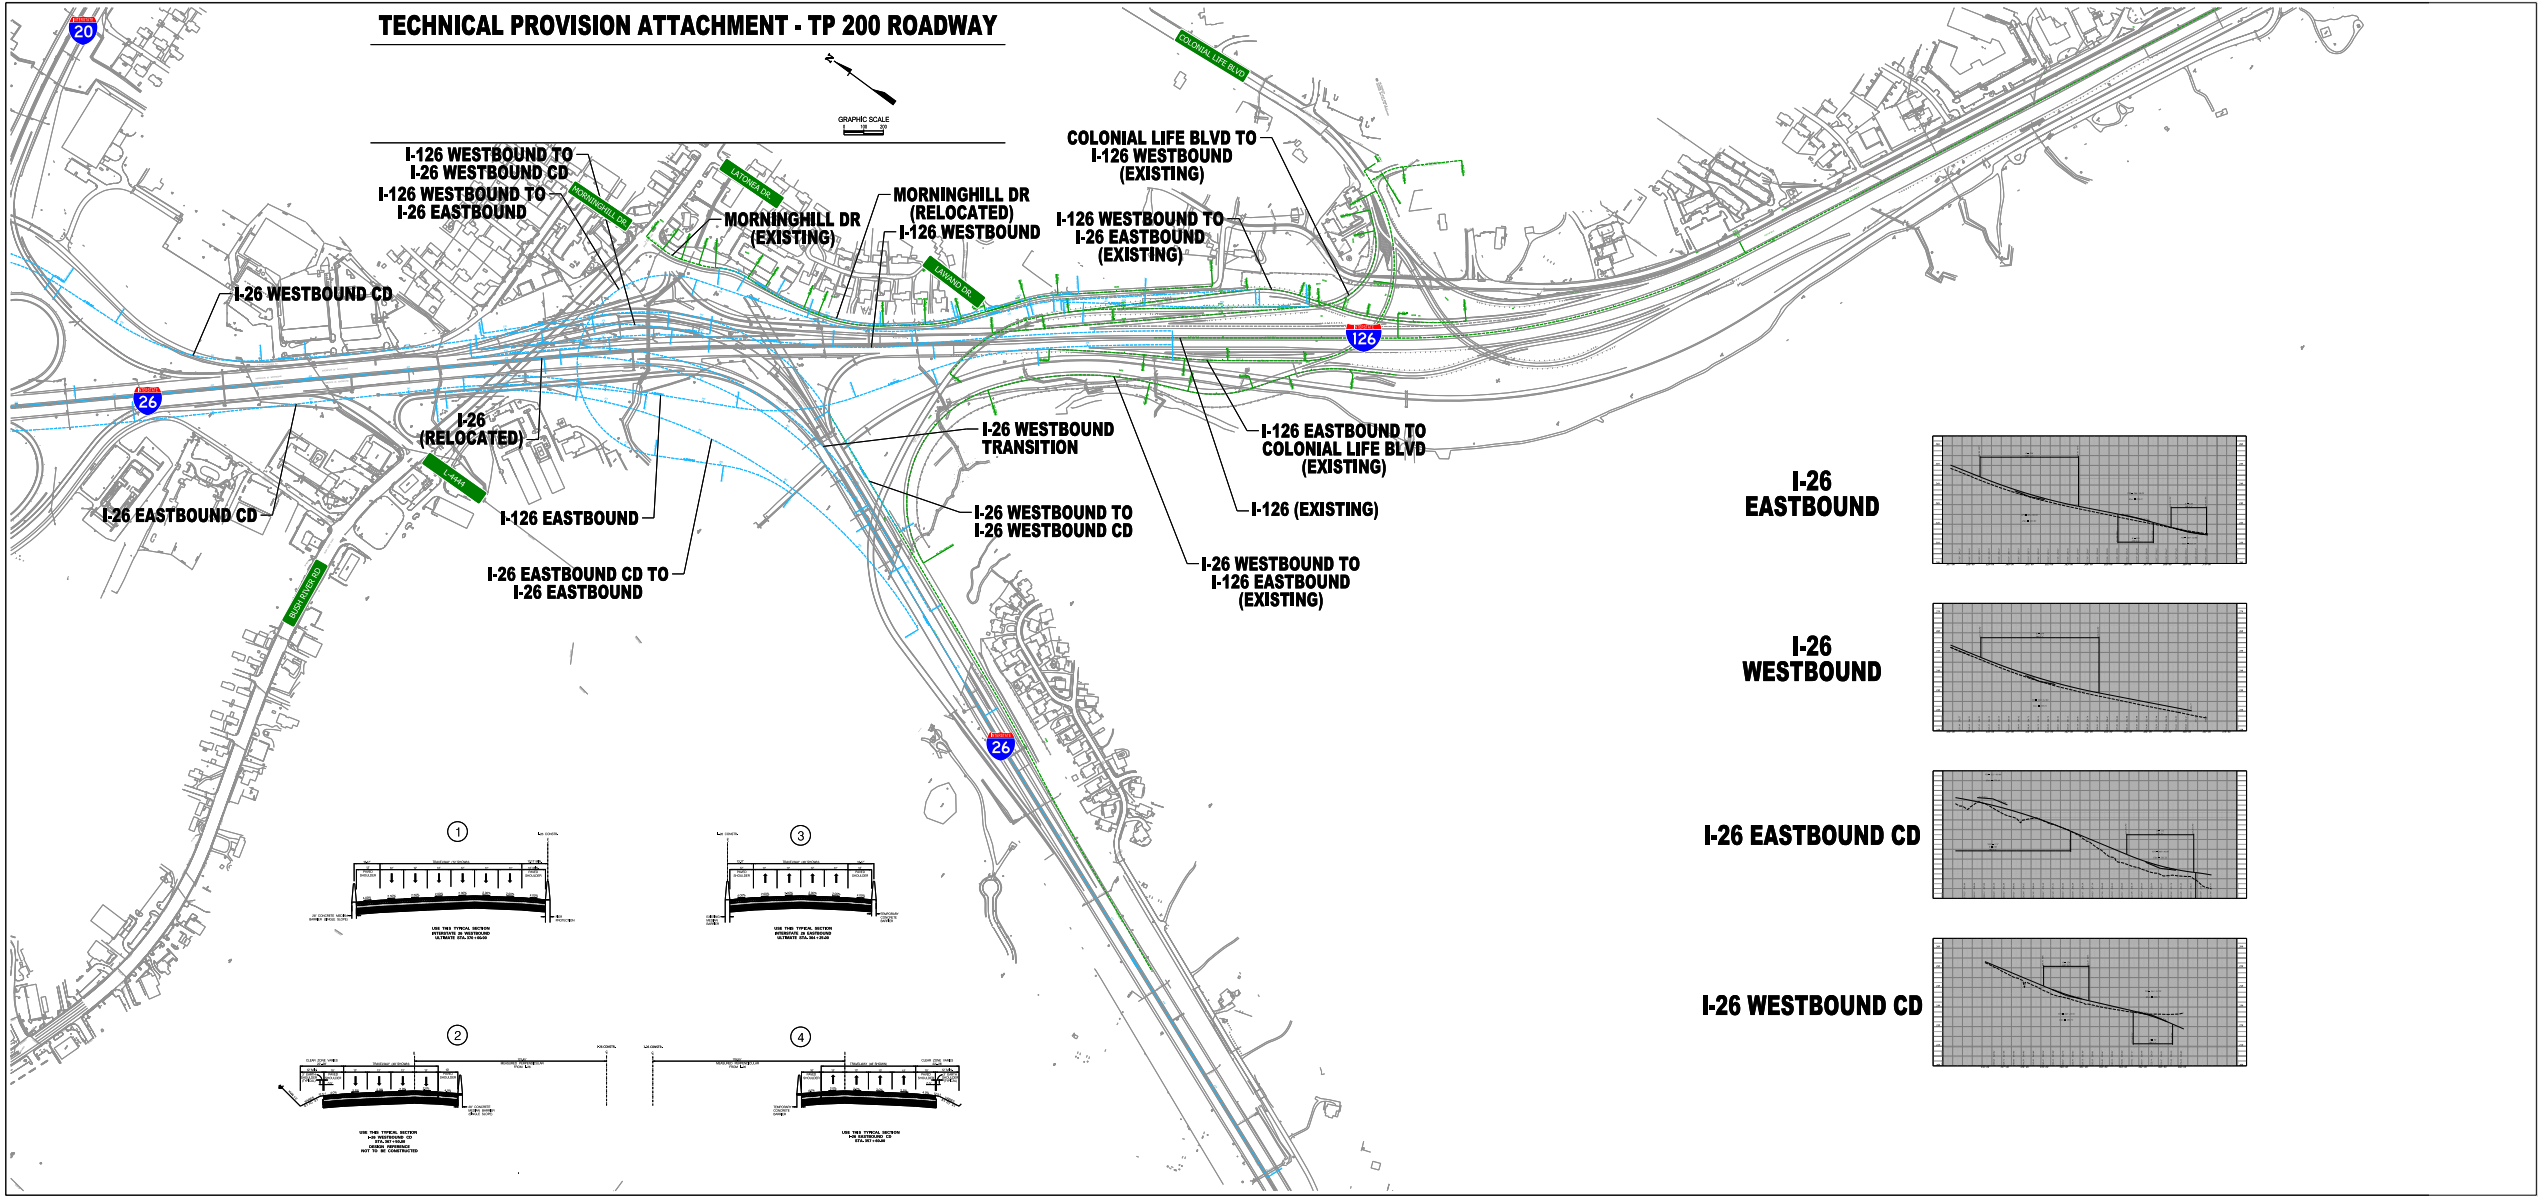

I-26 EASTBOUND

I-26 WESTBOUND

I-26 EASTBOUND CD

I-26 WESTBOUND CD