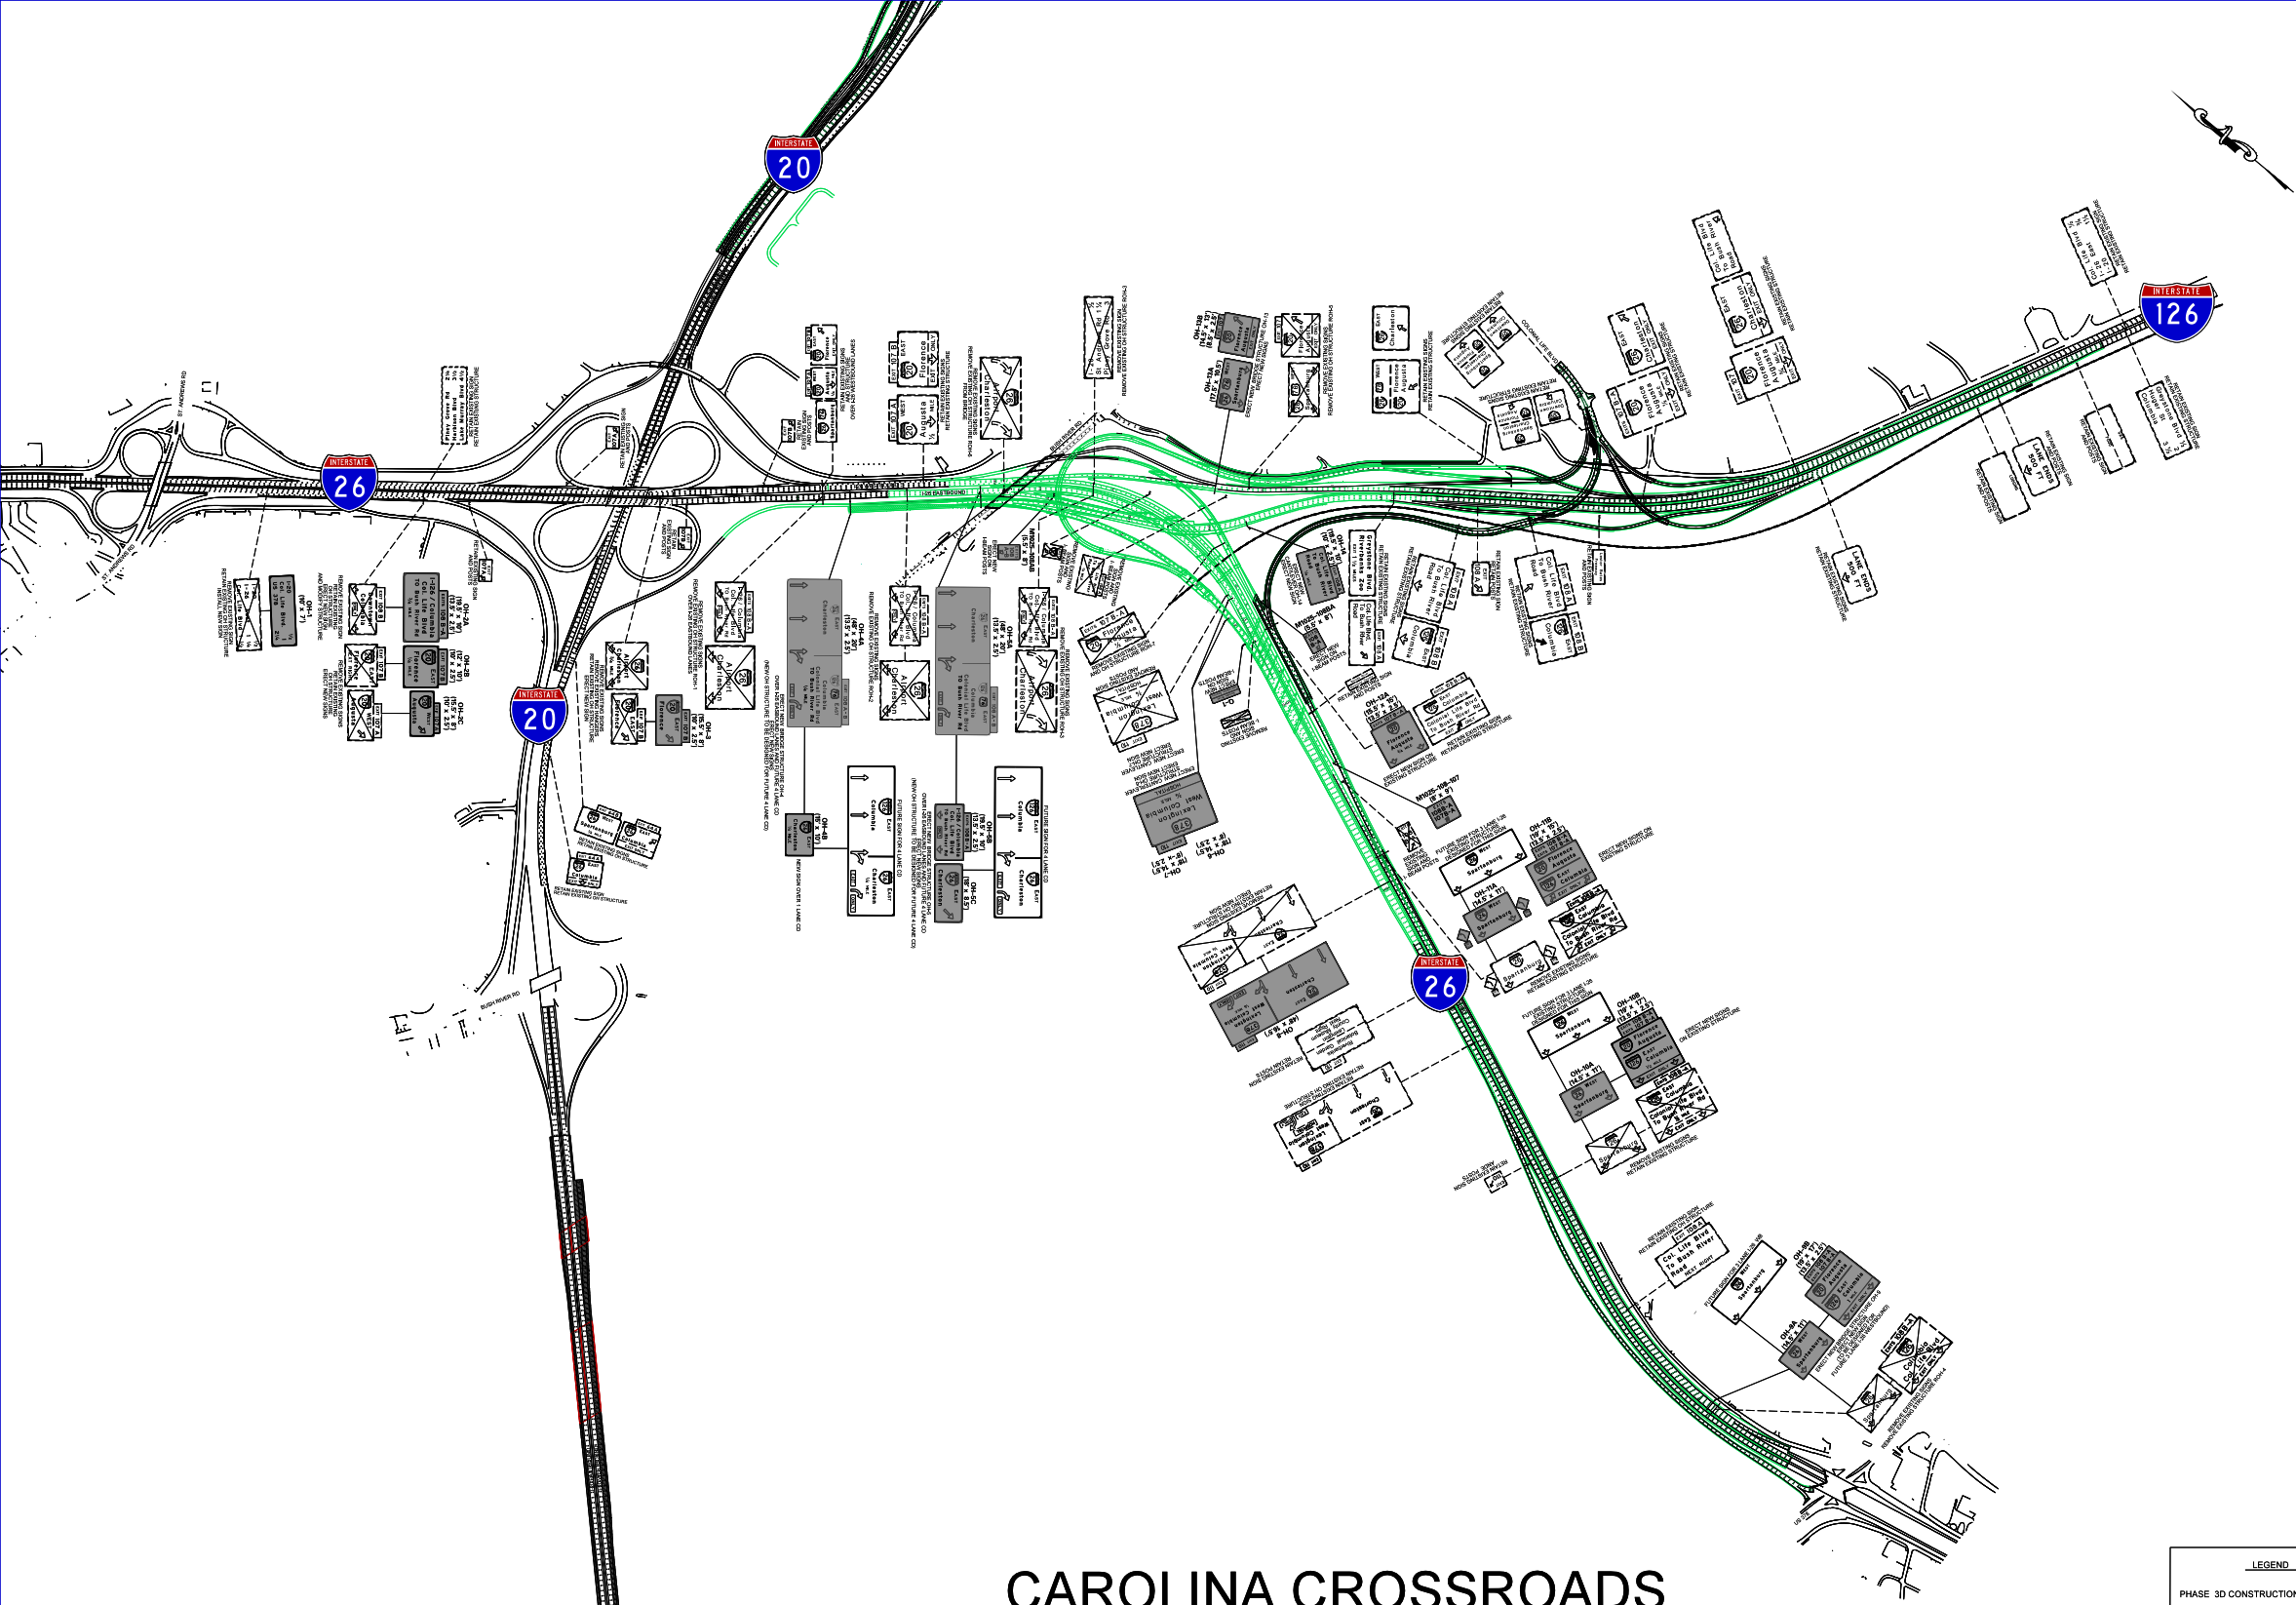

CAROLINA CROSSROADS
CONCEPTUAL SIGNING
PHASE 3D
SHEET 1 of 1

SCALE : 1"=400'

OCTOBER 26, 2026

LEGEND

PHASE 3D CONSTRUCTION

PROPOSED SIGNS FOR PHASE 3D CONSTRUCTION

RETAIN EXISTING SIGN

REMOVE EXISTING SIGN