LEGEND

- EXISTING ROADWAY
- NEW ROADWAY
- NEW BRIDGE
- EXISTING BRIDGE
- PAINTED MEDIAN
- SIDEWALKS & CONCRETE MEDIANS
- RESIDENTIAL BUILDINGS
- COMMERCIAL BUILDINGS
- REMOVAL OF EXISTING ROADWAY
- CONSTRUCTION LIMITS
- EXISTING RIGHT OF WAY
- NEW RIGHT OF WAY
- WATER
- NEW GUARDRAIL

SCDOT

PUBLIC HEARING
FLORENCE COUNTY
PROJECT ID. 0042321
S-107 (ALLIGATOR ROAD) WIDENING

CONSULTING ENGINEERING FIRMS

INFRASTRUCTURE CONSULTING & ENGINEERS
CONSULTING ENGINEERS
1020 SPRINGGATE CIRCLE
COLUMBIA, SOUTH CAROLINA 29210

STV Incorporated
250 MAIL BOYD
SUITE 301
NORTH CHARLESTON, SOUTH CAROLINA 29406
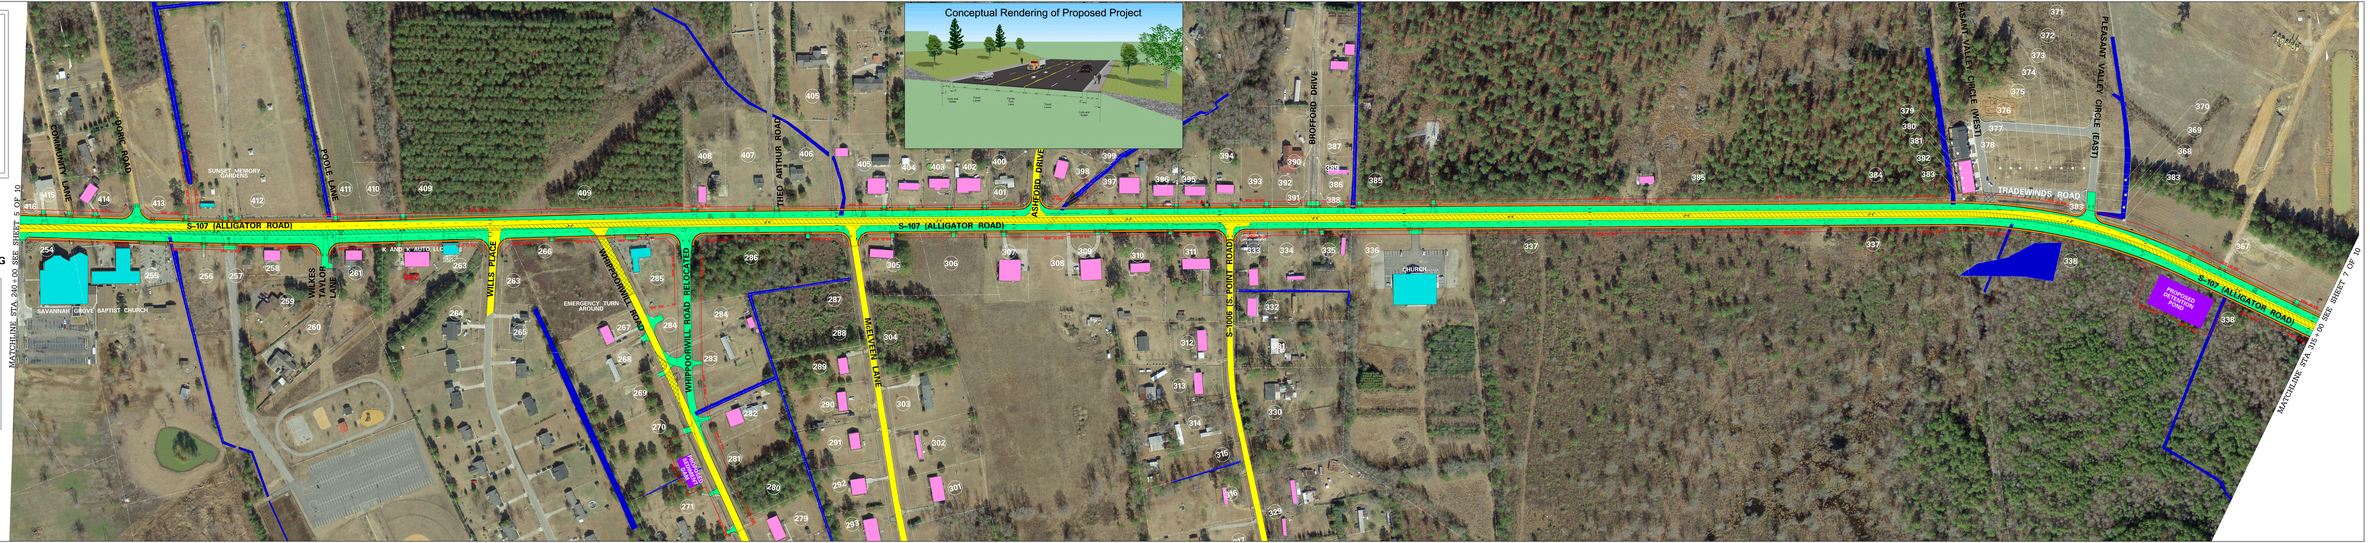
SCALE: 1" = 50'