LEGEND

- EXISTING ROADWAY
- NEW ROADWAY
- NEW BRIDGE
- EXISTING BRIDGE
- PAINTED MEDIAN
- SIDEWALKS & CONCRETE MEDIANS
- RESIDENTIAL BUILDINGS
- COMMERCIAL BUILDINGS
- REMOVAL OF EXISTING ROADWAY
- CONSTRUCTION LIMITS
- EXISTING RIGHT OF WAY
- NEW RIGHT OF WAY
- WATER
- NEW GUARDRAIL

SCDOT

South Carolina Department of Transportation

PUBLIC HEARING
FLORENCE COUNTY
PROJECT ID. 0042321
S–107 (ALLIGATOR ROAD) WIDENING

CONSULTING ENGINEERING FIRMS

INFRASTRUCTURE CONSULTING & ENGINEERING
CONSULTING ENGINEERS
1021 BRIARGATE CIRCLE
COLUMBIA , SOUTH CAROLINA 29210

STV Incorporated
2-500 MALL DRIVE
SUITE 315
NORTH CHARLESTON, SOUTH CAROLINA 29406
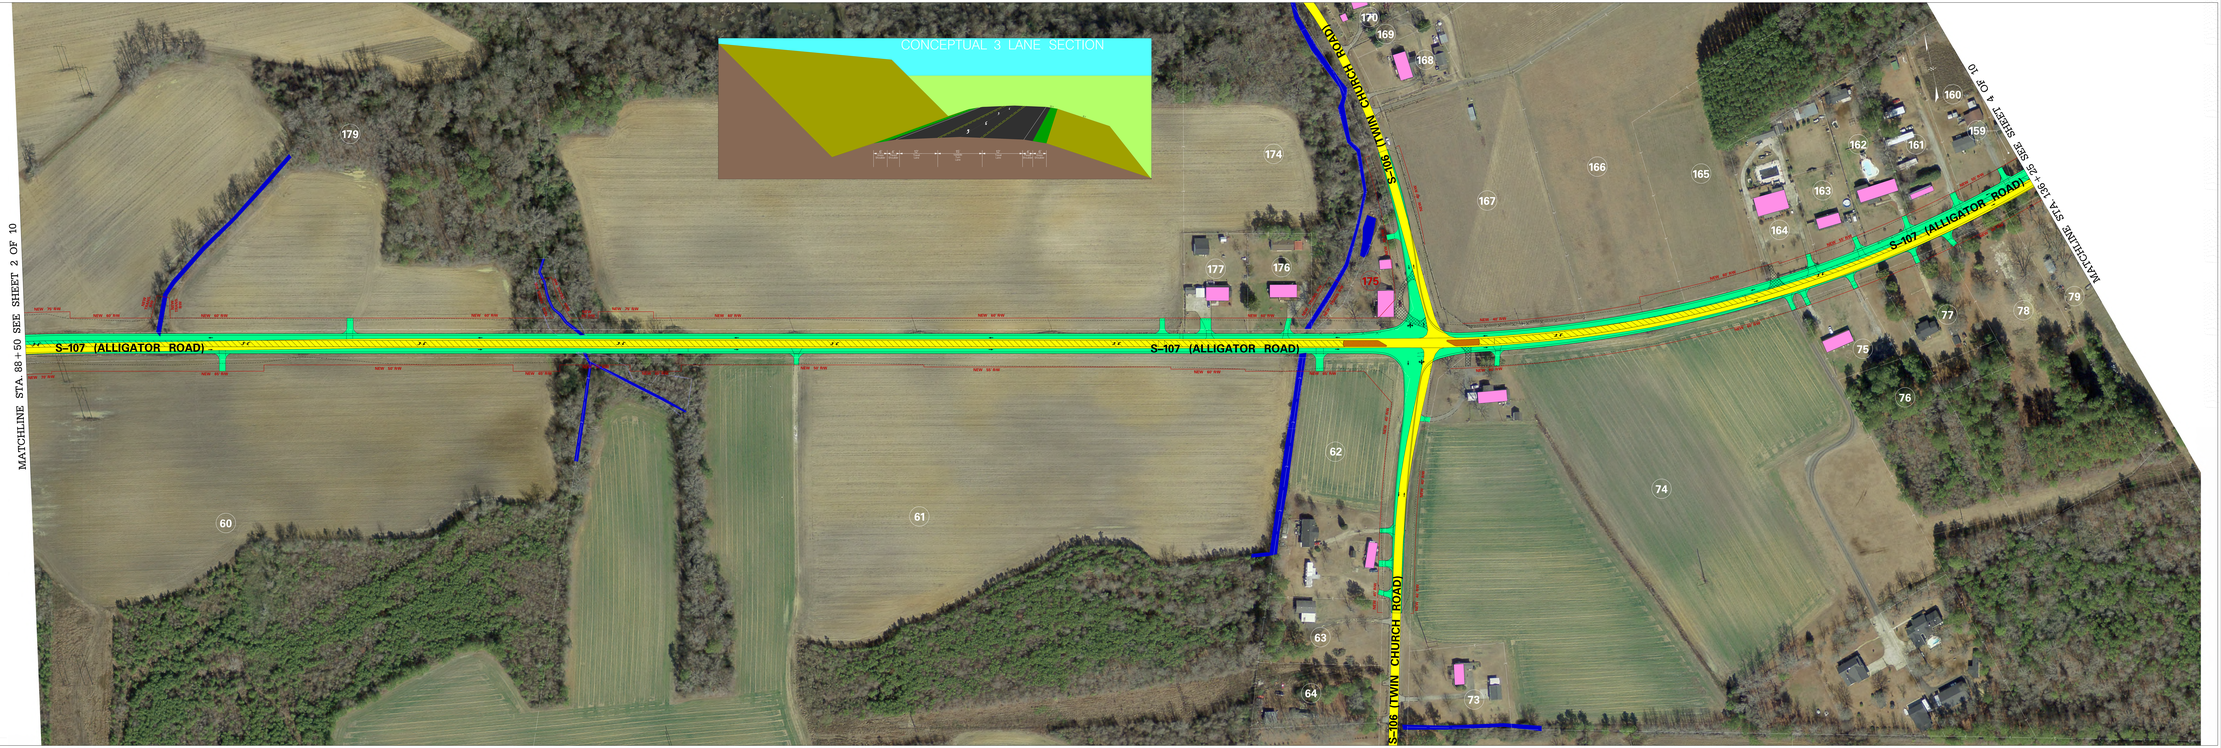
0 50' 100' 200'
SCALE : 1" = 50'