CADD FILENAME
T:\TE-Traf-Opr\TE-Sign-Mrk\N Boozer\4 12 2011 Backup\Boozer\I-77 Design Build Richland 2015\STRIP MAP\I-77_DESIGN_BUILD_40.dgn

FED. ROAD DIV. NO.	STATE	COUNTY	PROJECT ID	ROUTE NO.	SHEET NO.	TOTAL SHEETS
3	S.C.	RICHLAND	P027002	I-77	SN-1	

I-77 CONCEPTUAL SIGNING PLAN
PERCIVAL RD TO KILLIAN RD

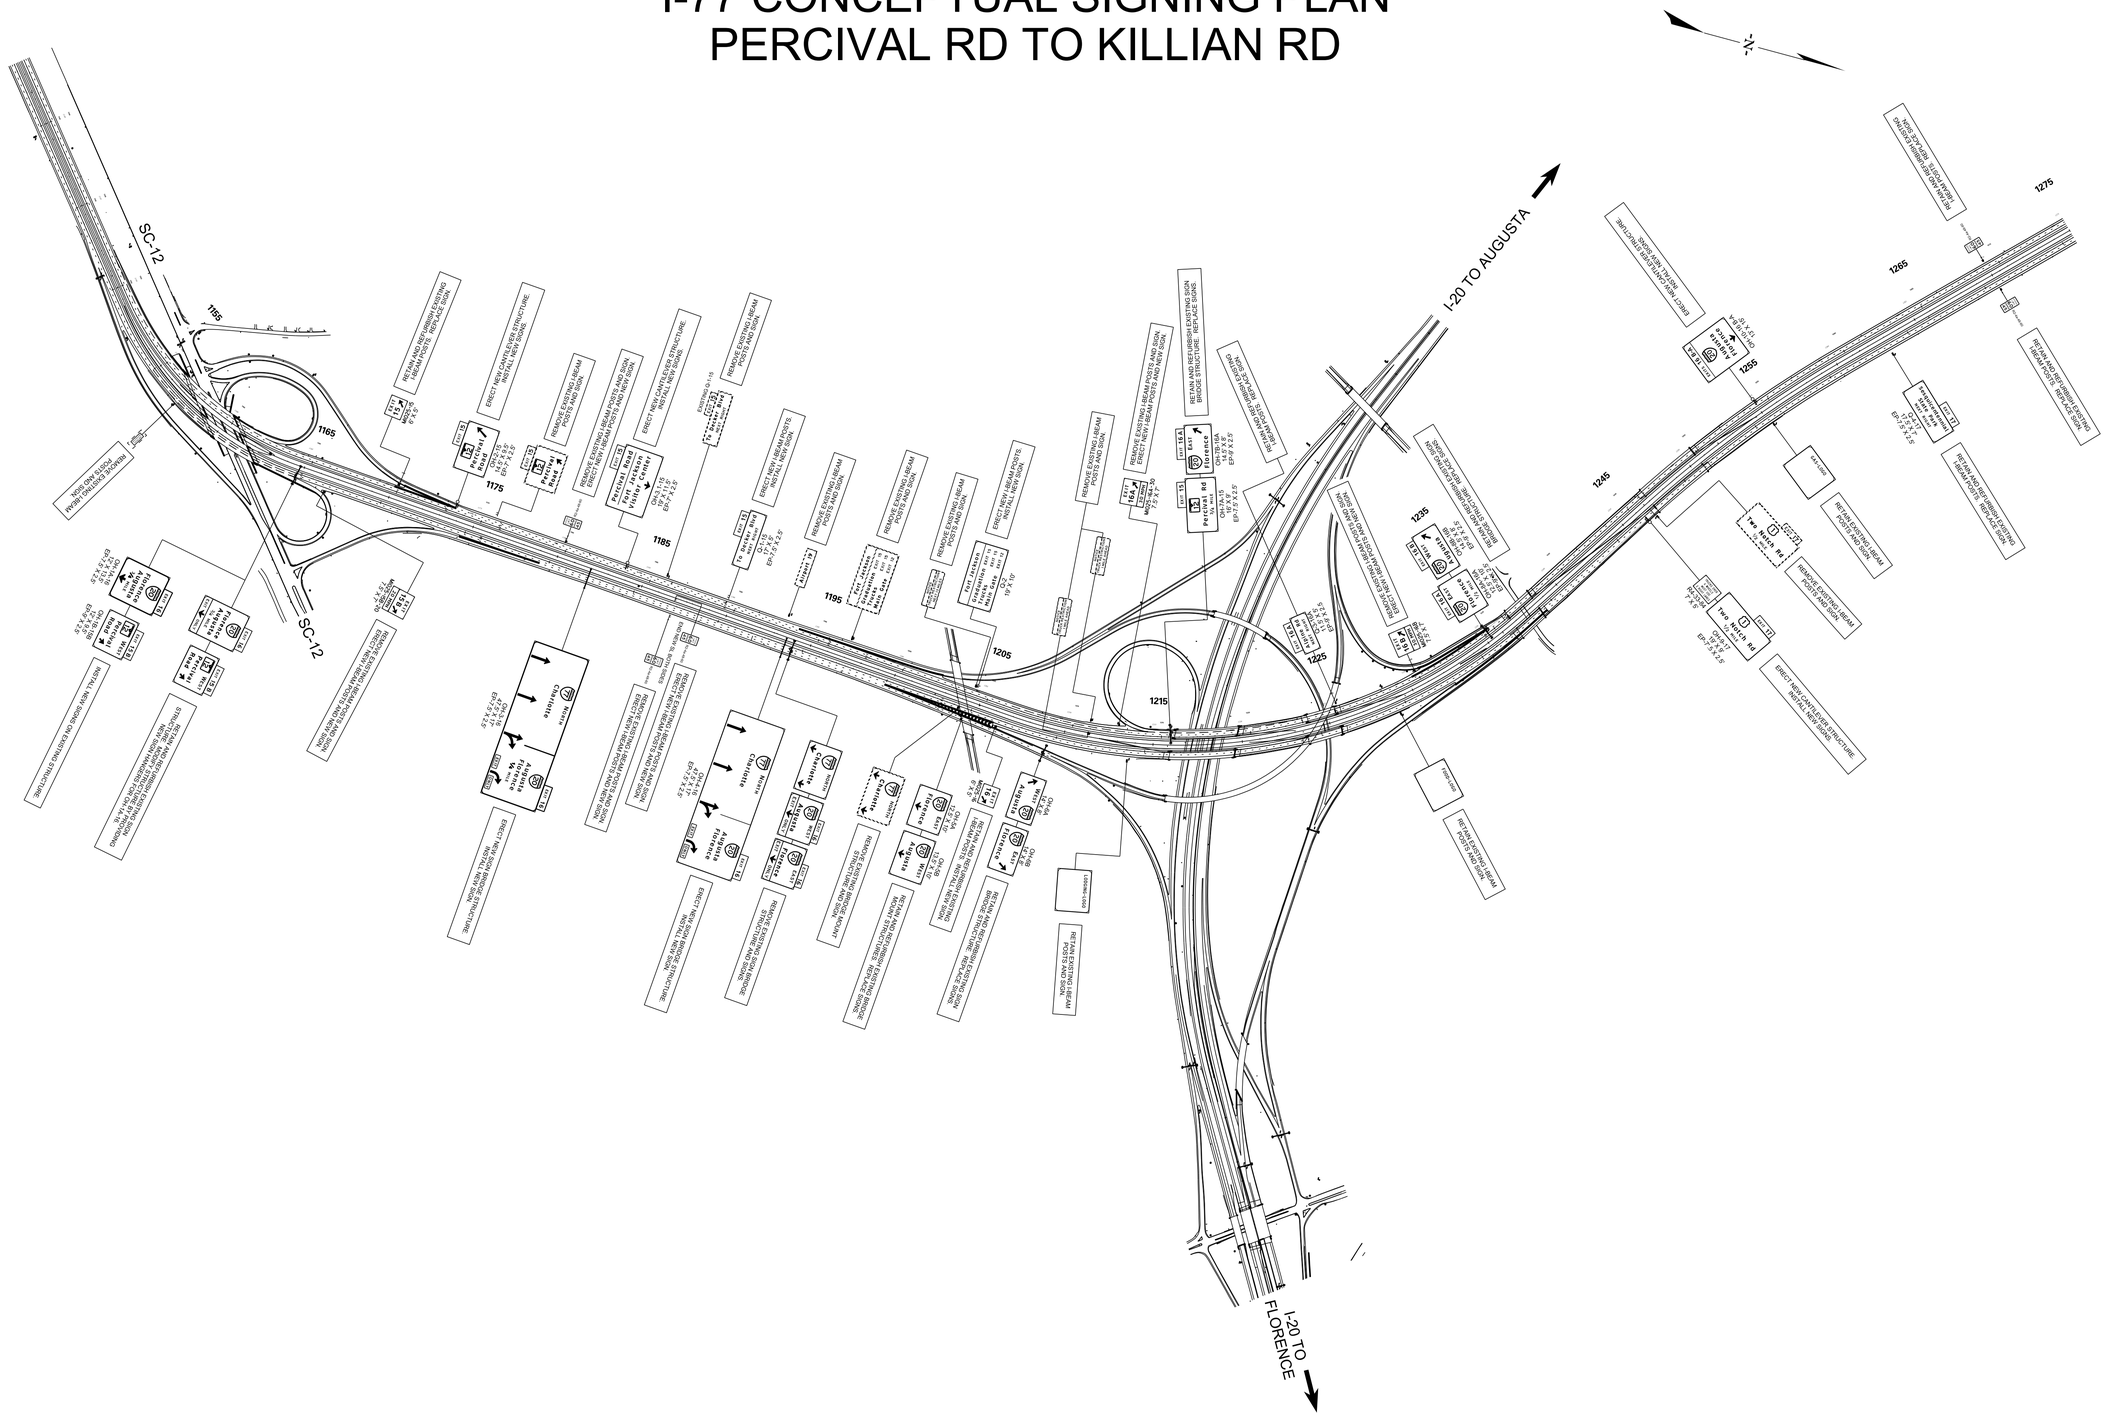

CADD FILENAME
T:\TE-Traf-Opr\TE-Sign-Mrk\N Boozer\4 12 2011 Backup\Boozer\I-77 Design Build Richland 2015\STRIP MAP\I-77_DESIGN_BUILD_40.dgn

FED. ROAD DIV. NO.	STATE	COUNTY	PROJECT ID	ROUTE NO.	SHEET NO.	TOTAL SHEETS
3	S.C.	RICHLAND	P027002	I-77	SN-2	

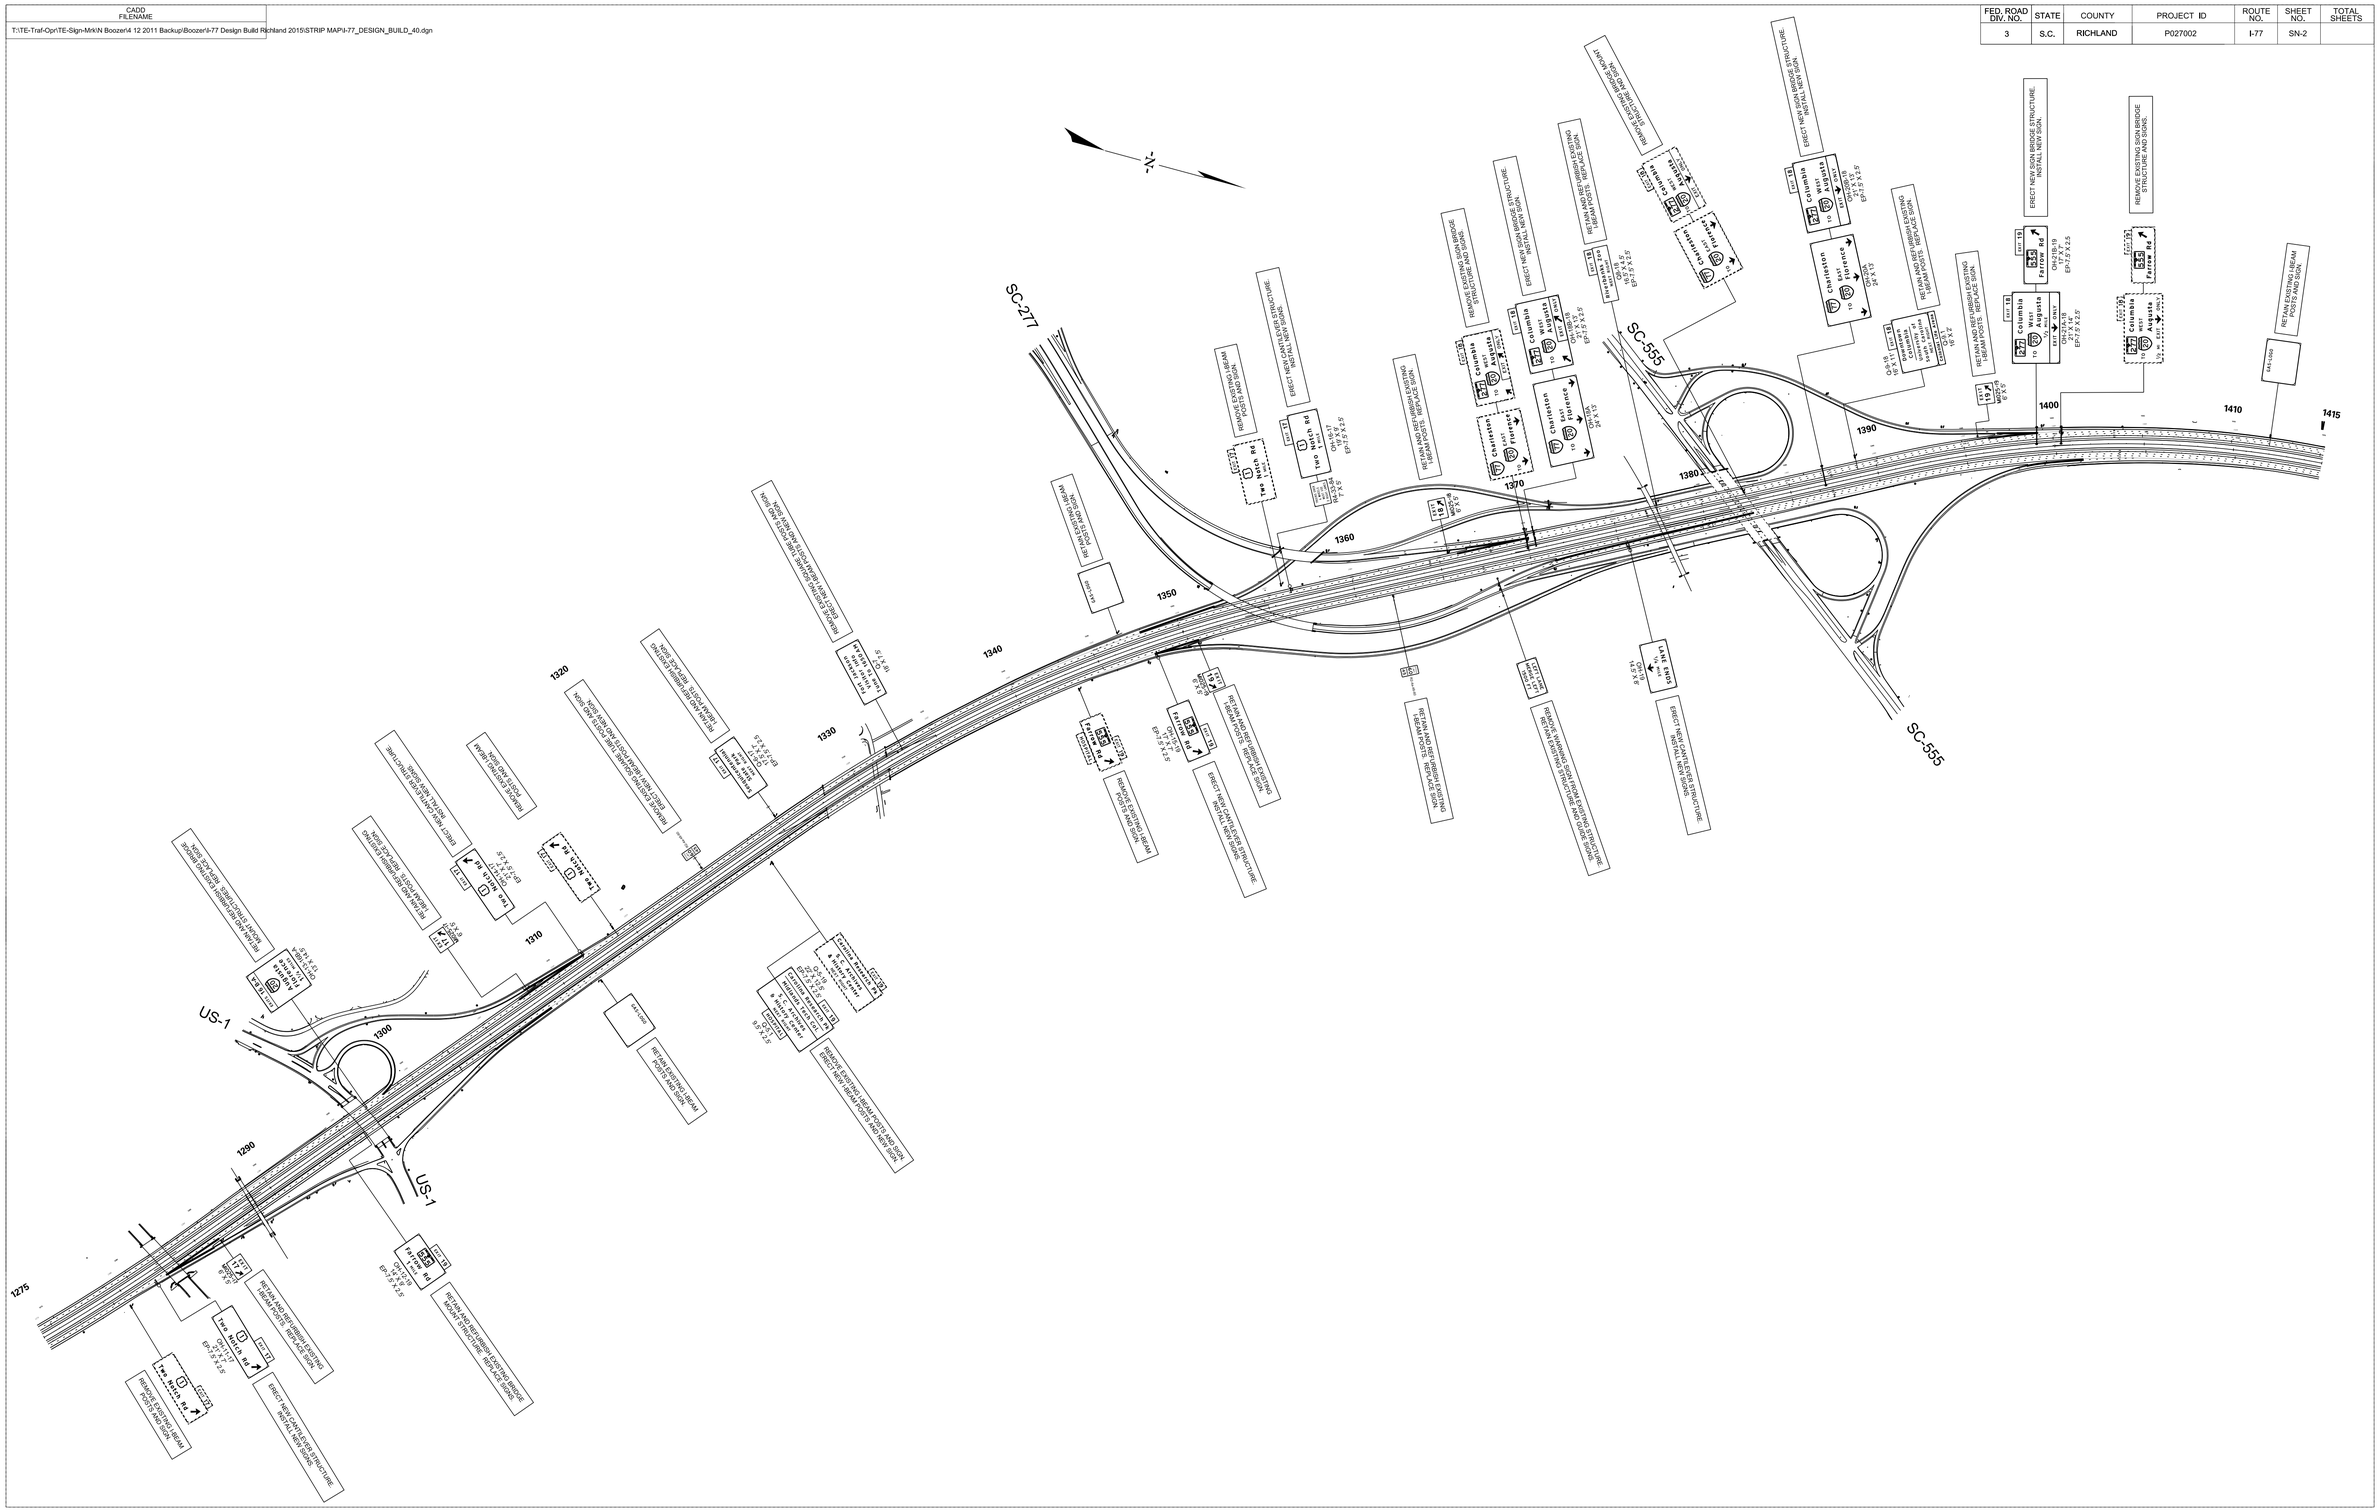
SC-277
SC-555
US-1
1275
1290
1300
1310
1320
1330
1340
1350
1360
1370
1380
1390
1400
1410
1415
EXIT 19
Columbia
West Augusta
EXIT 18
Farrow Rd
LANE ENDS
ERECT NEW SIGN BRIDGE STRUCTURE. INSTALL NEW SIGN.
REMOVE EXISTING SIGN BRIDGE STRUCTURE AND SIGNS.
RETAIN EXISTING BEAM POSTS AND SIGNS.
RETAIN AND REFURBISH EXISTING SIGN BRIDGE STRUCTURE. REPLACE SIGN.
REMOVE EXISTING SIGHT BEAM MOUNTED STRUCTURE. RETAIN EXISTING STRUCTURE AND SIGNS.
ERECT NEW CANTILEVER STRUCTURE. INSTALL NEW SIGNS.
ERECT NEW SIGN BRIDGE STRUCTURE. INSTALL NEW SIGNS.
RETAIN AND REFURBISH EXISTING SIGN BRIDGE STRUCTURE. REPLACE SIGN.
REMOVE EXISTING BEAM POSTS AND SIGN.
ERECT NEW CANTILEVER

CADD FILENAME
T:\TE-Traf-Opr\TE-Sign-Mrk\N Boozer\4 12 2011 Backup\Boozer\I-77 Design Build Richland 2015\STRIP MAP\I-77_DESIGN_BUILD_40.dgn

FED. ROAD DIV. NO.	STATE	COUNTY	PROJECT ID	ROUTE NO.	SHEET NO.	TOTAL SHEETS
3	S.C.	RICHLAND	P027002	I-77	SN-3	

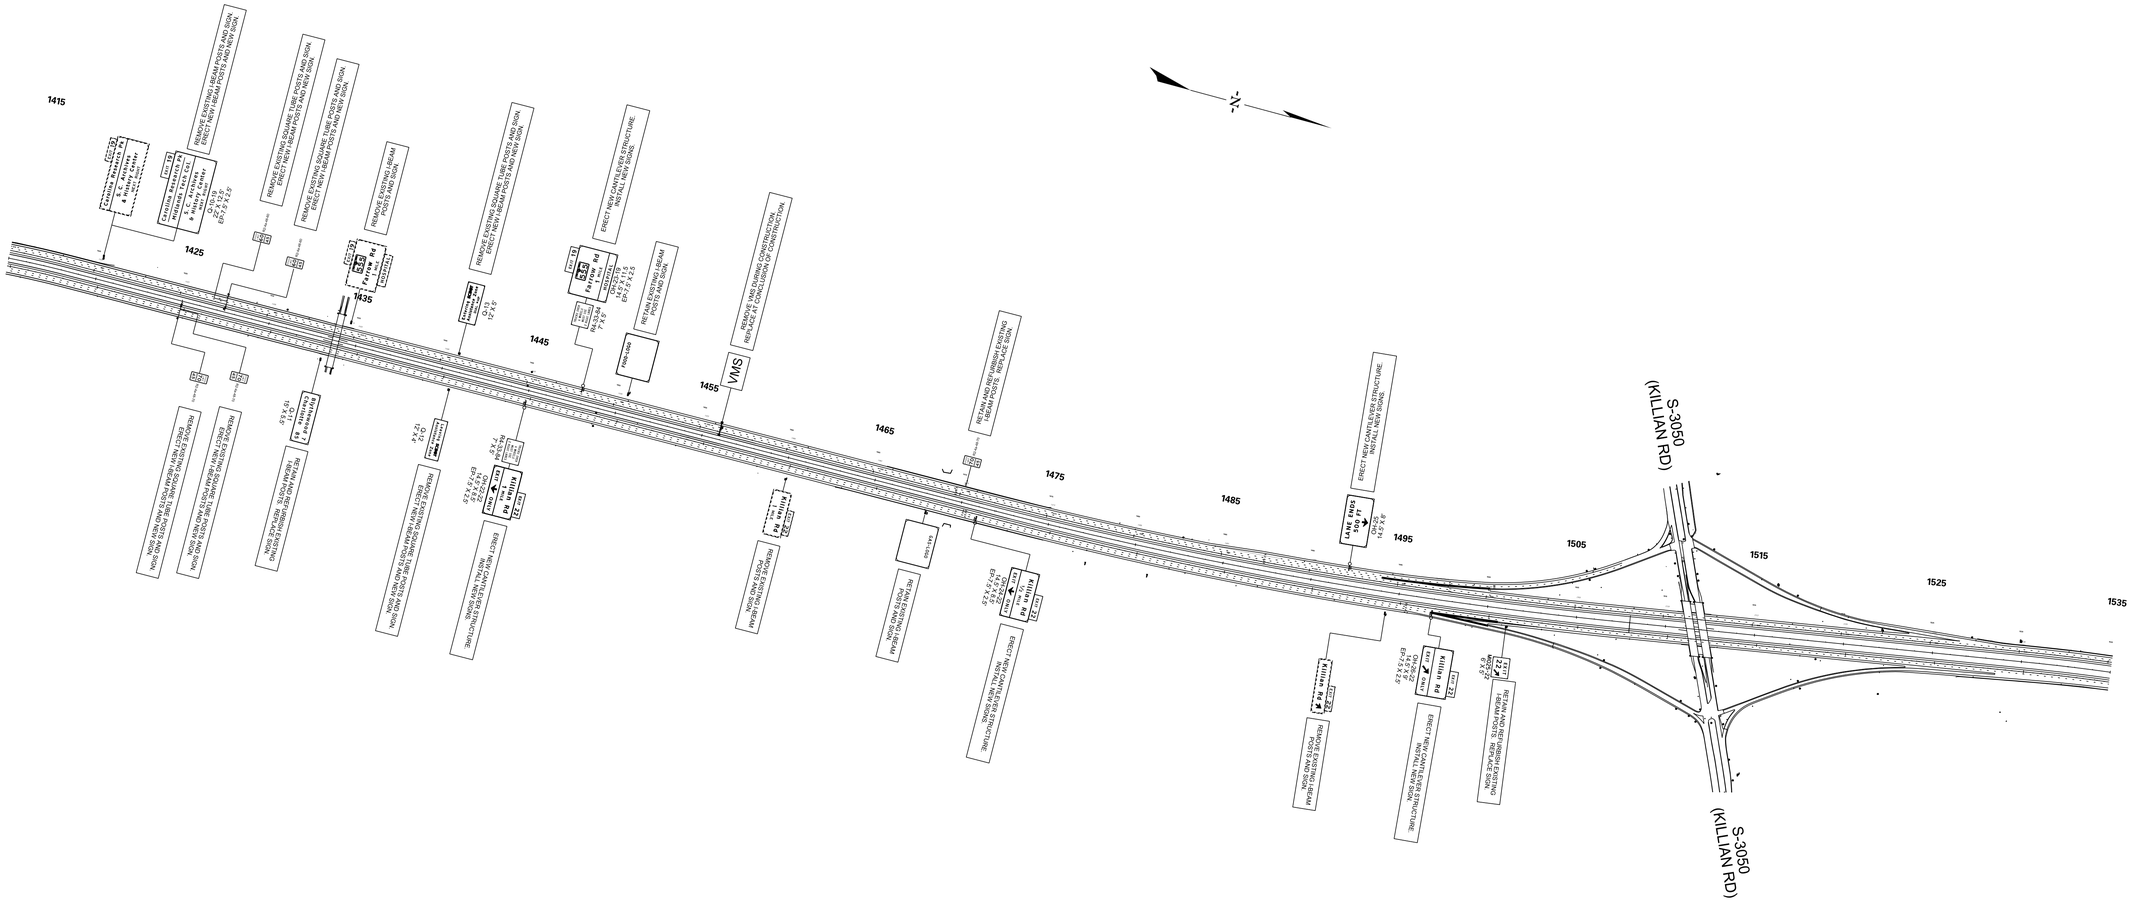
N
1415
1425
1435
1445
1455
1465
1475
1485
1495
1505
1515
1525
1535
S-3050
(KILLIAN RD)
S-3050
(KILLIAN RD)
VMS
REMOVE EXISTING SIGN POSTS AND SIGN
ERECT NEW BEAM POSTS AND NEW SIGN
REMOVE EXISTING SQUARE TUBE POSTS AND SIGN
ERECT NEW BEAM POSTS AND NEW SIGN
REMOVE EXISTING SQUARE TUBE POSTS AND SIGN
ERECT NEW BEAM POSTS AND NEW SIGN
REMOVE EXISTING BEAM
POSTS AND SIGN
REMOVE EXISTING SQUARE TUBE POSTS AND SIGN
ERECT NEW BEAM POSTS AND NEW SIGN
ERECT NEW CANTILEVER STRUCTURE
INSTALL NEW SIGNS
REPLACE EXISTING BEAM
POSTS AND SIGN
REMOVE VMS DURING CONSTRUCTION
REPLACE AT CONCLUSION OF CONSTRUCTION
REPLACE AND REFURBISH EXISTING
BEAM POSTS, REPLACE SIGN
ERECT NEW CANTILEVER STRUCTURE
INSTALL NEW SIGNS
REMOVE EXISTING SIGN
POSTS AND NEW SIGN
REMOVE EXISTING SIGN
POSTS AND NEW SIGN
REMOVE EXISTING SIGN
POSTS AND NEW SIGN