S-48 (COLUMBIA AVENUE)
INTERCHANGE ALTERNATIVE 2
PUBLIC INFORMATION MEETING
JULY 2015

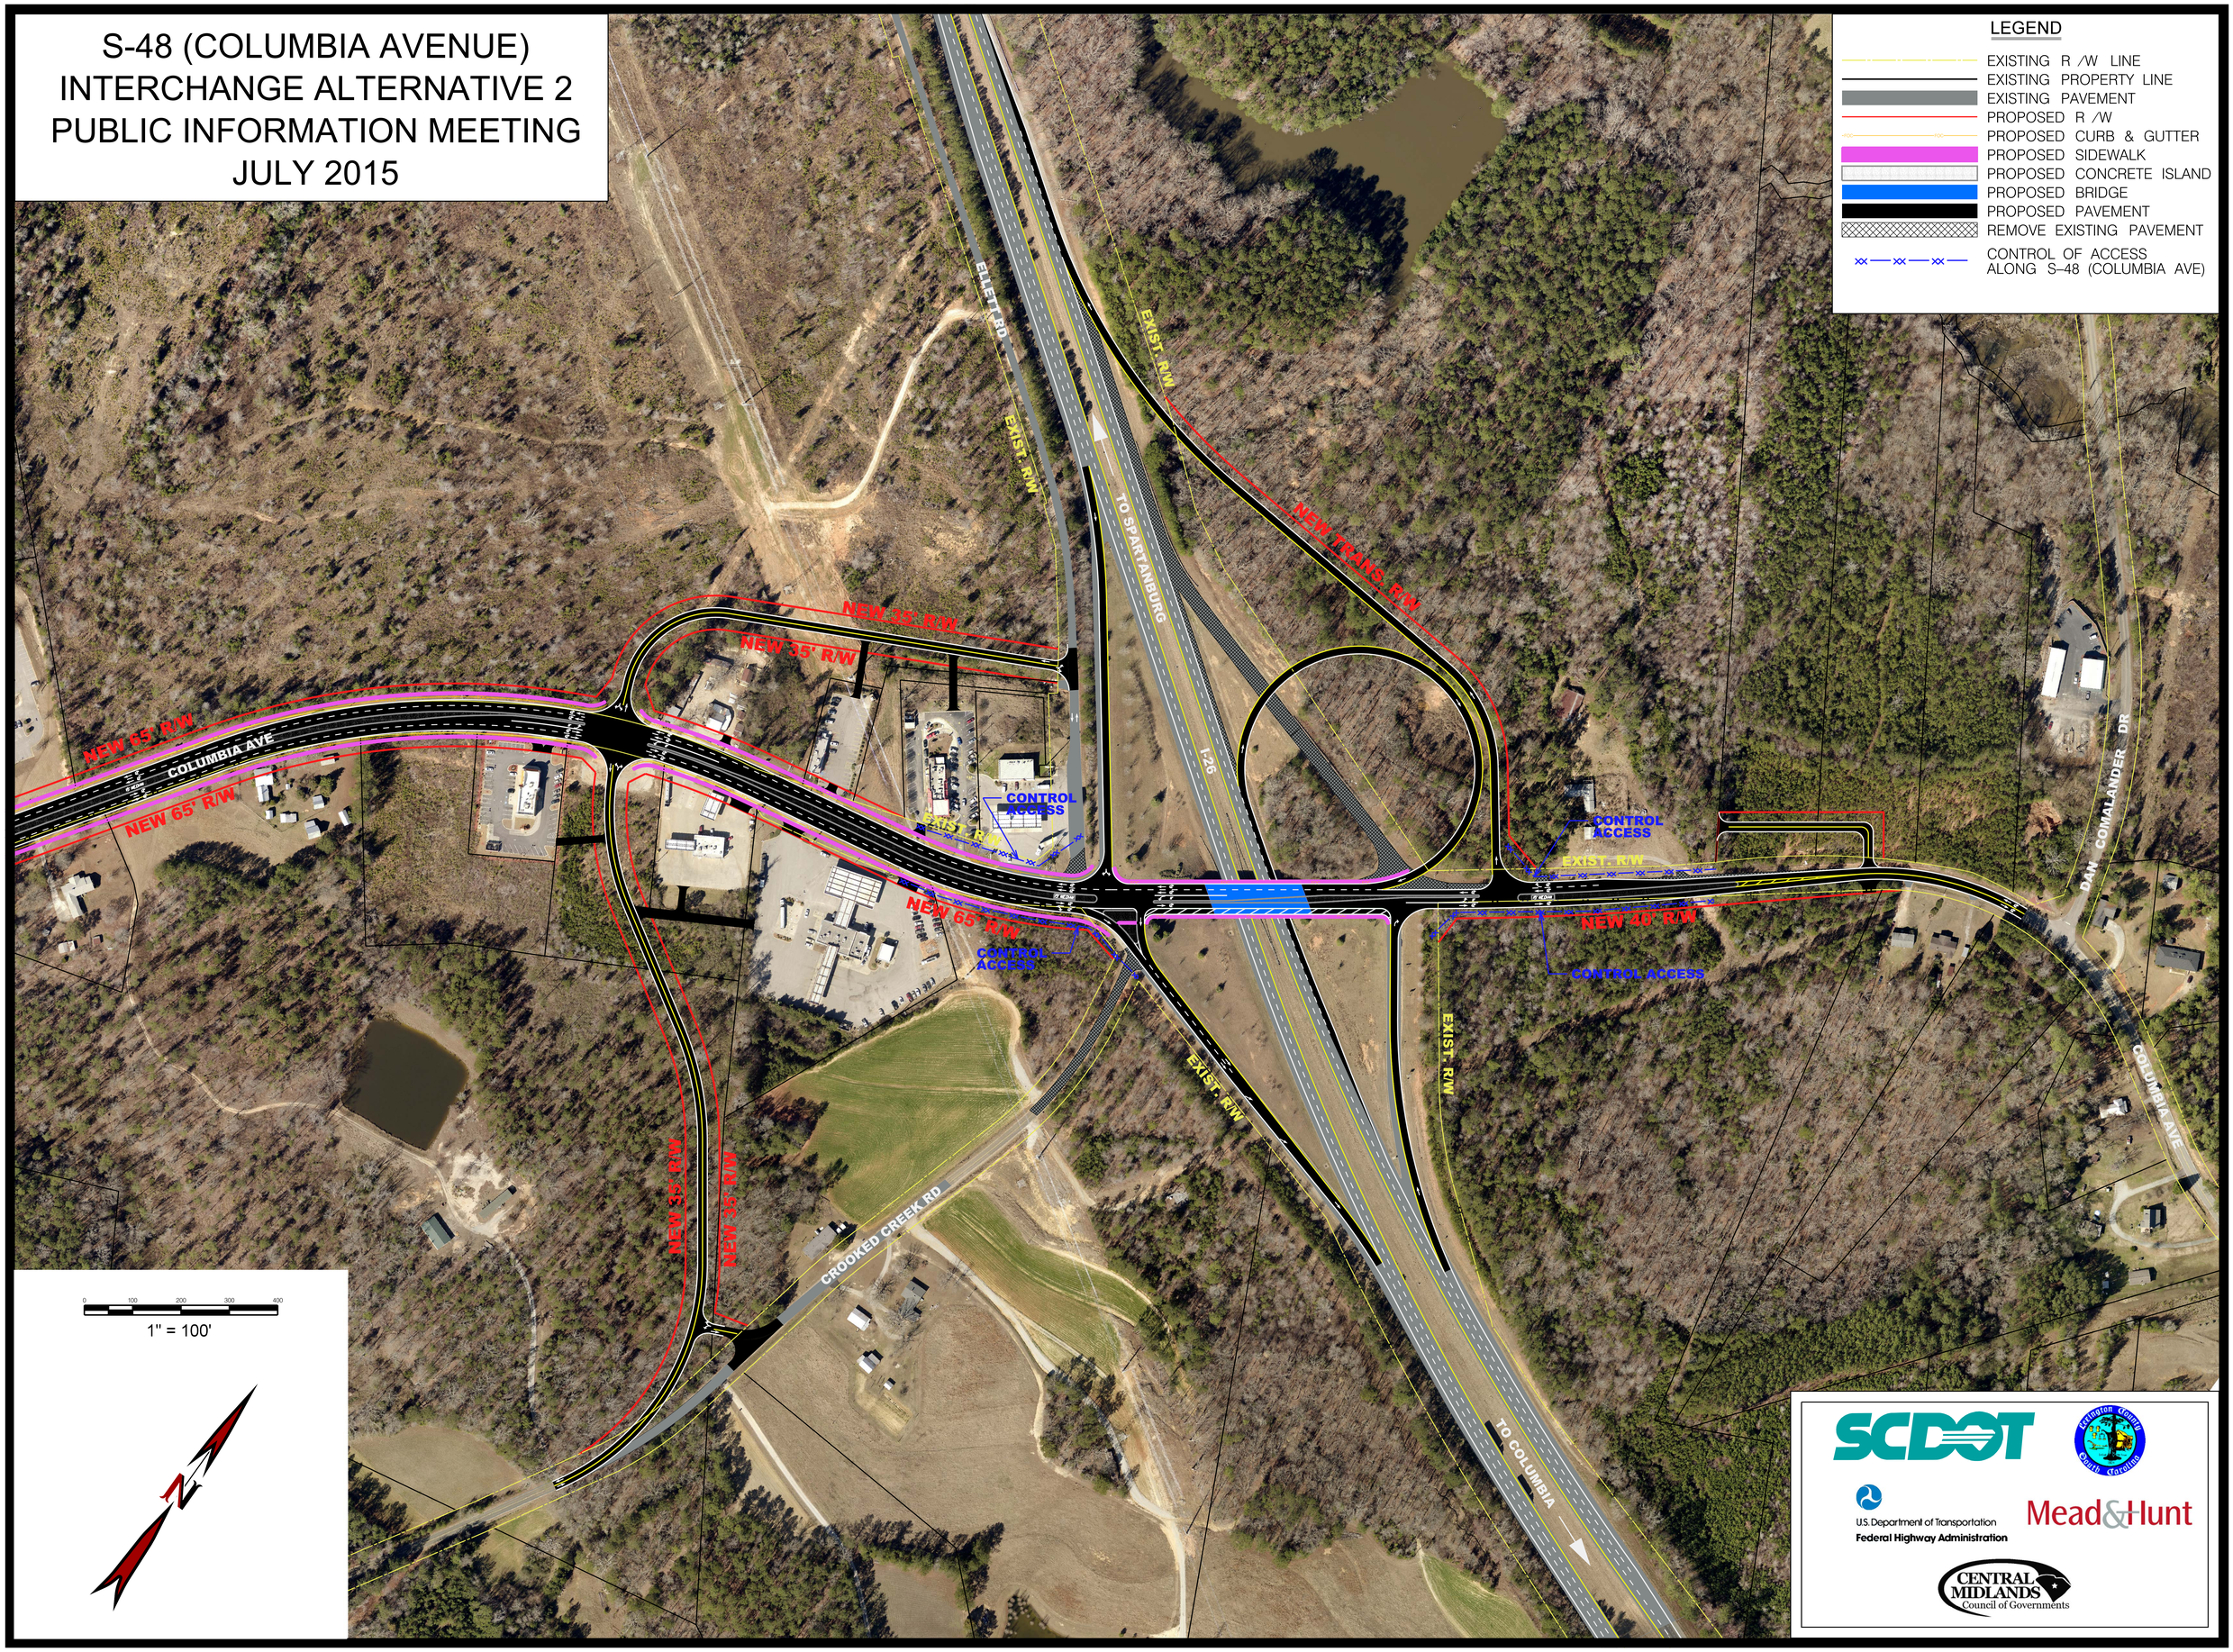

ALL RIGHT-OF-WAY (R/W) SHOWN IS PROPOSED AND SUBJECT TO CHANGE