ICE of Carolinas, PLLC
110 Midlands Court
Columbia, SC
www.ice-eng.com

Project: **Carolina Crossroads Phase 2**
Location: **Richland County, SC**
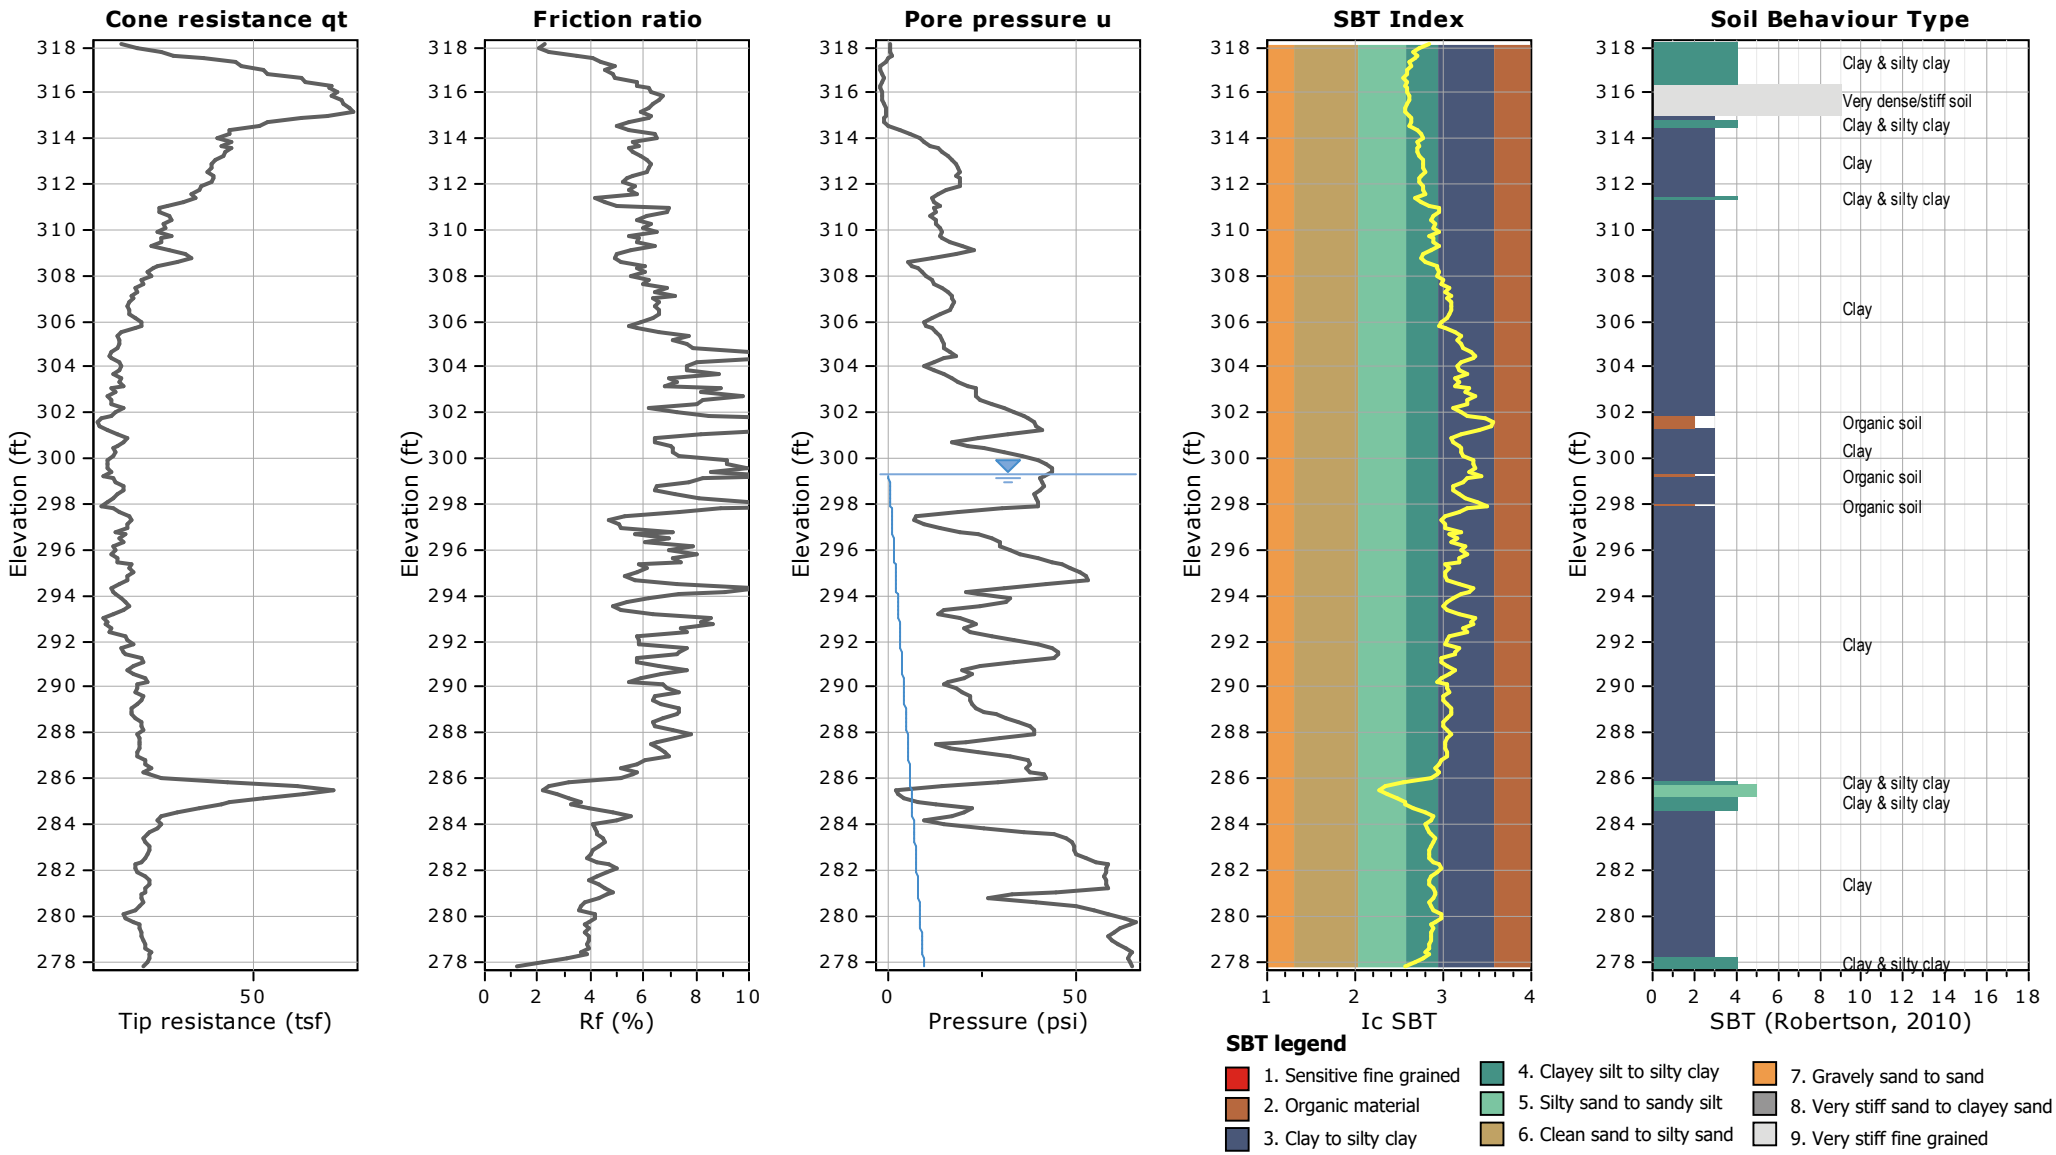
CPT: G-032
Total depth: 40.52 ft, Date: 2/22/2022
Surface Elevation: 318.30 ft
Coords: N 802673.7, E 1971935.7
Cone Operator: CATLIN