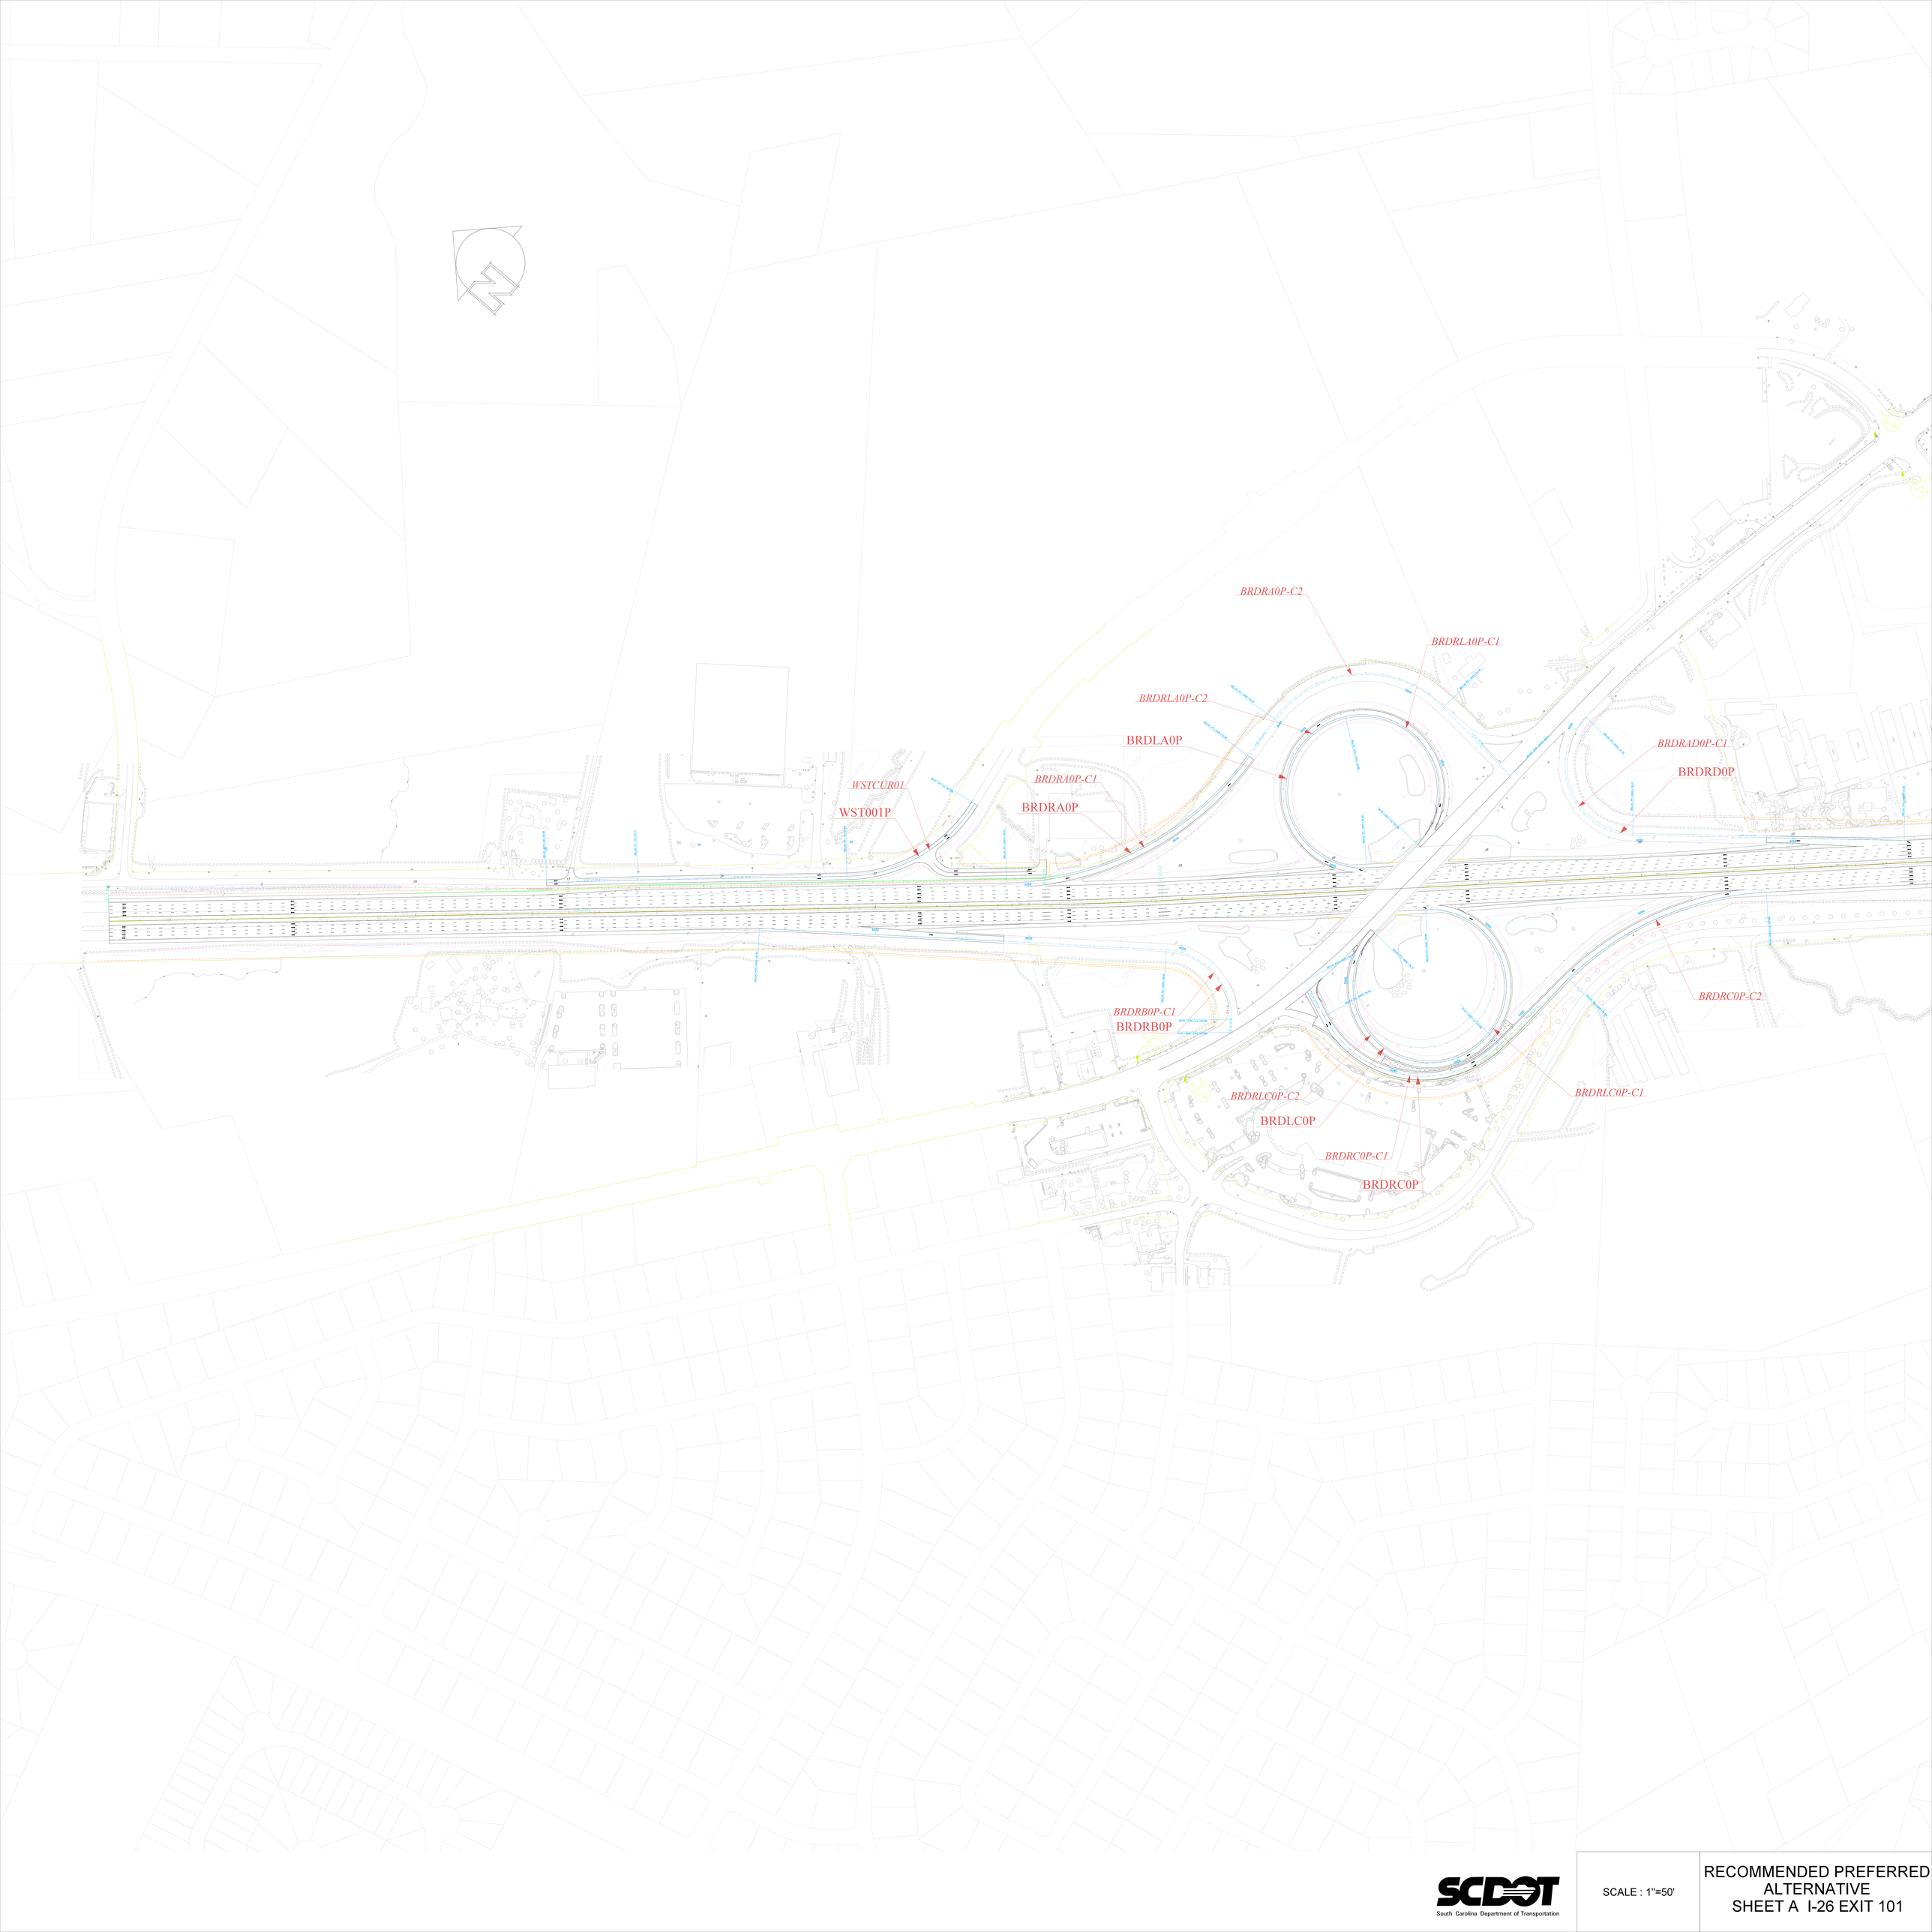

SCDOT
South Carolina Department of Transportation

SCALE : 1"=50'

RECOMMENDED PREFERRED ALTERNATIVE
SHEET A I-26 EXIT 101