FED. ROAD DIST. NO.	STATE	COUNTY	STATE ROUTE NO.	SHEET NO.	TOTAL SHEETS

PLAN
NOTE BOOK
NO.
DATE
BY
NOTED
PLOTTED
ALIGNMENT CHECKED
PT. OF MAT. CHECKED

PROFILE
SURVEYED
PLOTTED
GRADES CHECKED
MATERIALS NOTED
STRUCTURE NOTATNS CHKD

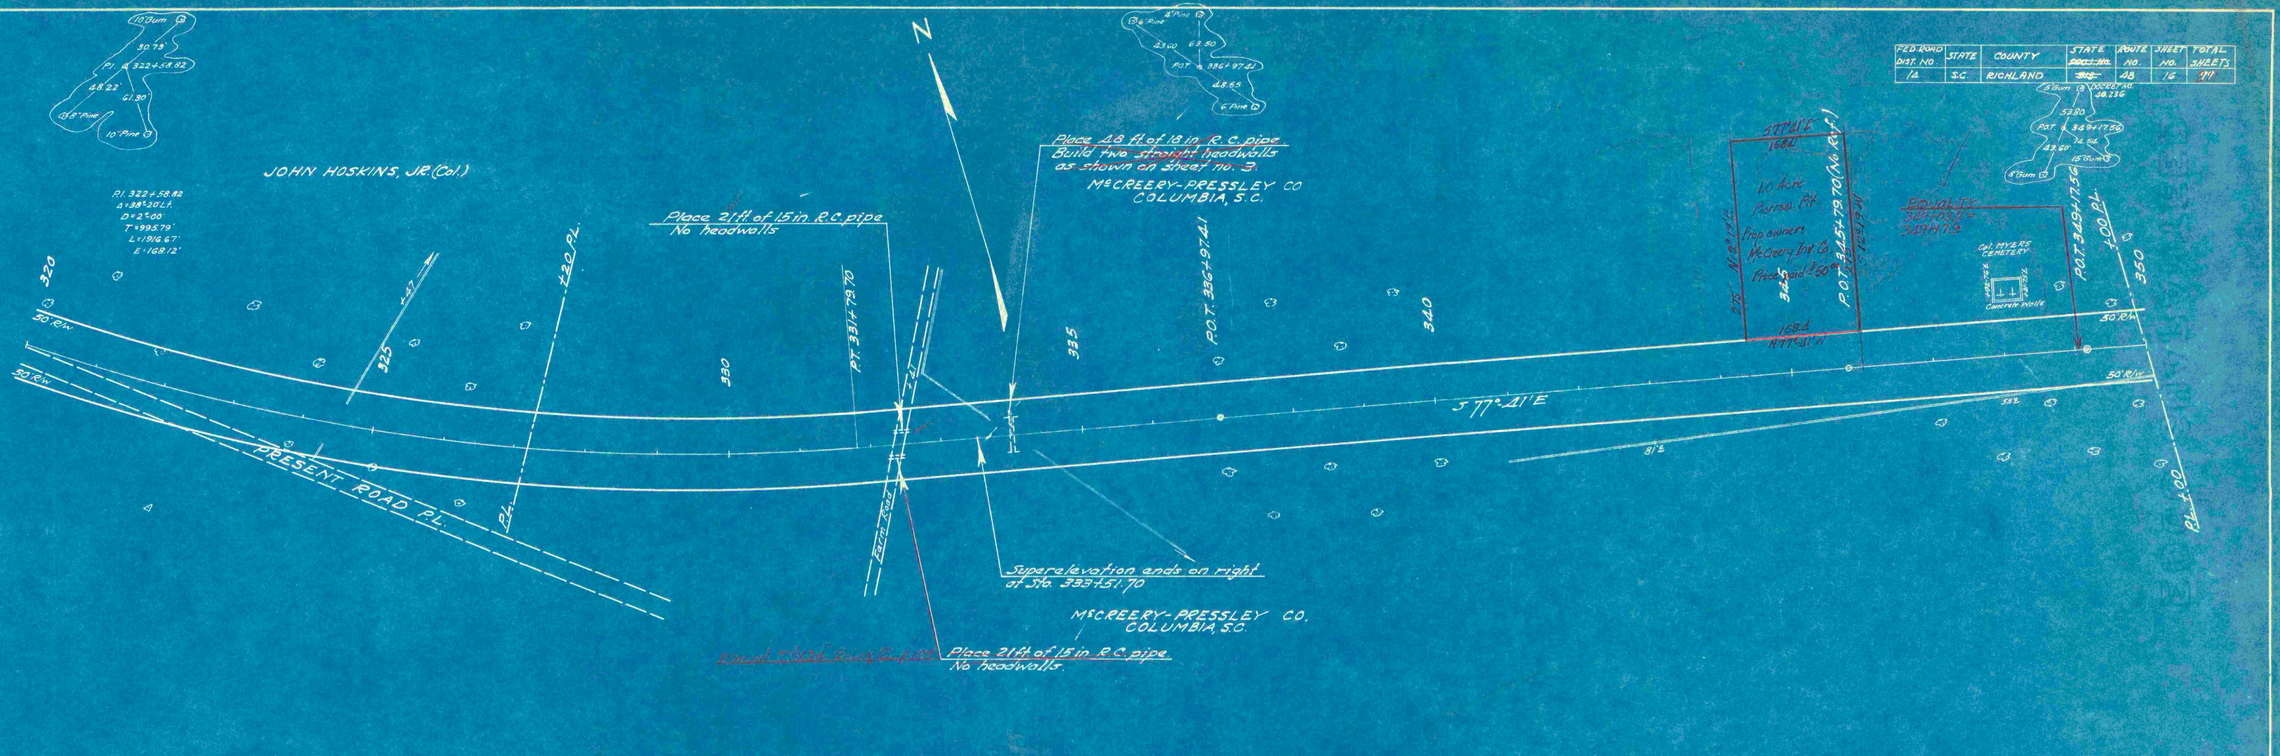
10" Gum
30.79
P.I. 322+58.82
48.22
61.30
8" Pine
10" Pine
JOHN HOSKINS, JR. (Col.)
P.I. 322+58.82
Δ=38°20'L.T.
D=2°00'
L=1916.67'
E=168.12'
Place 21 ft. of 15 in. R.C. pipe
No headwalls
P.T. 331+79.70
Place 48 ft. of 18 in. R.C. pipe
Build two straight headwalls
as shown on Sheet no. 3.
McCREERY-PRESSLEY CO.
COLUMBIA, S.C.
P.O.T. 336+97.41
Superelevation ends on right
at Sta. 333+51.70
McCREERY-PRESSLEY CO.
COLUMBIA, S.C.
Place 21 ft. of 15 in. R.C. pipe
No headwalls.
PRESENT ROAD PL.
320
325
330
335
340
50' R/W
S 77° 41' E
