CLEARING AREA STATION/OFFSETS BASED ON THE I-20 MSA BASELINE ALIGNMENT

FED. RD. DIV. NO.	STATE	COUNTY	FILE NO.	ROAD/ROUTE NO.	SHEET NO.
3	S.C.	LEXINGTON/RICHLAND		I-26/I-20/I-126	

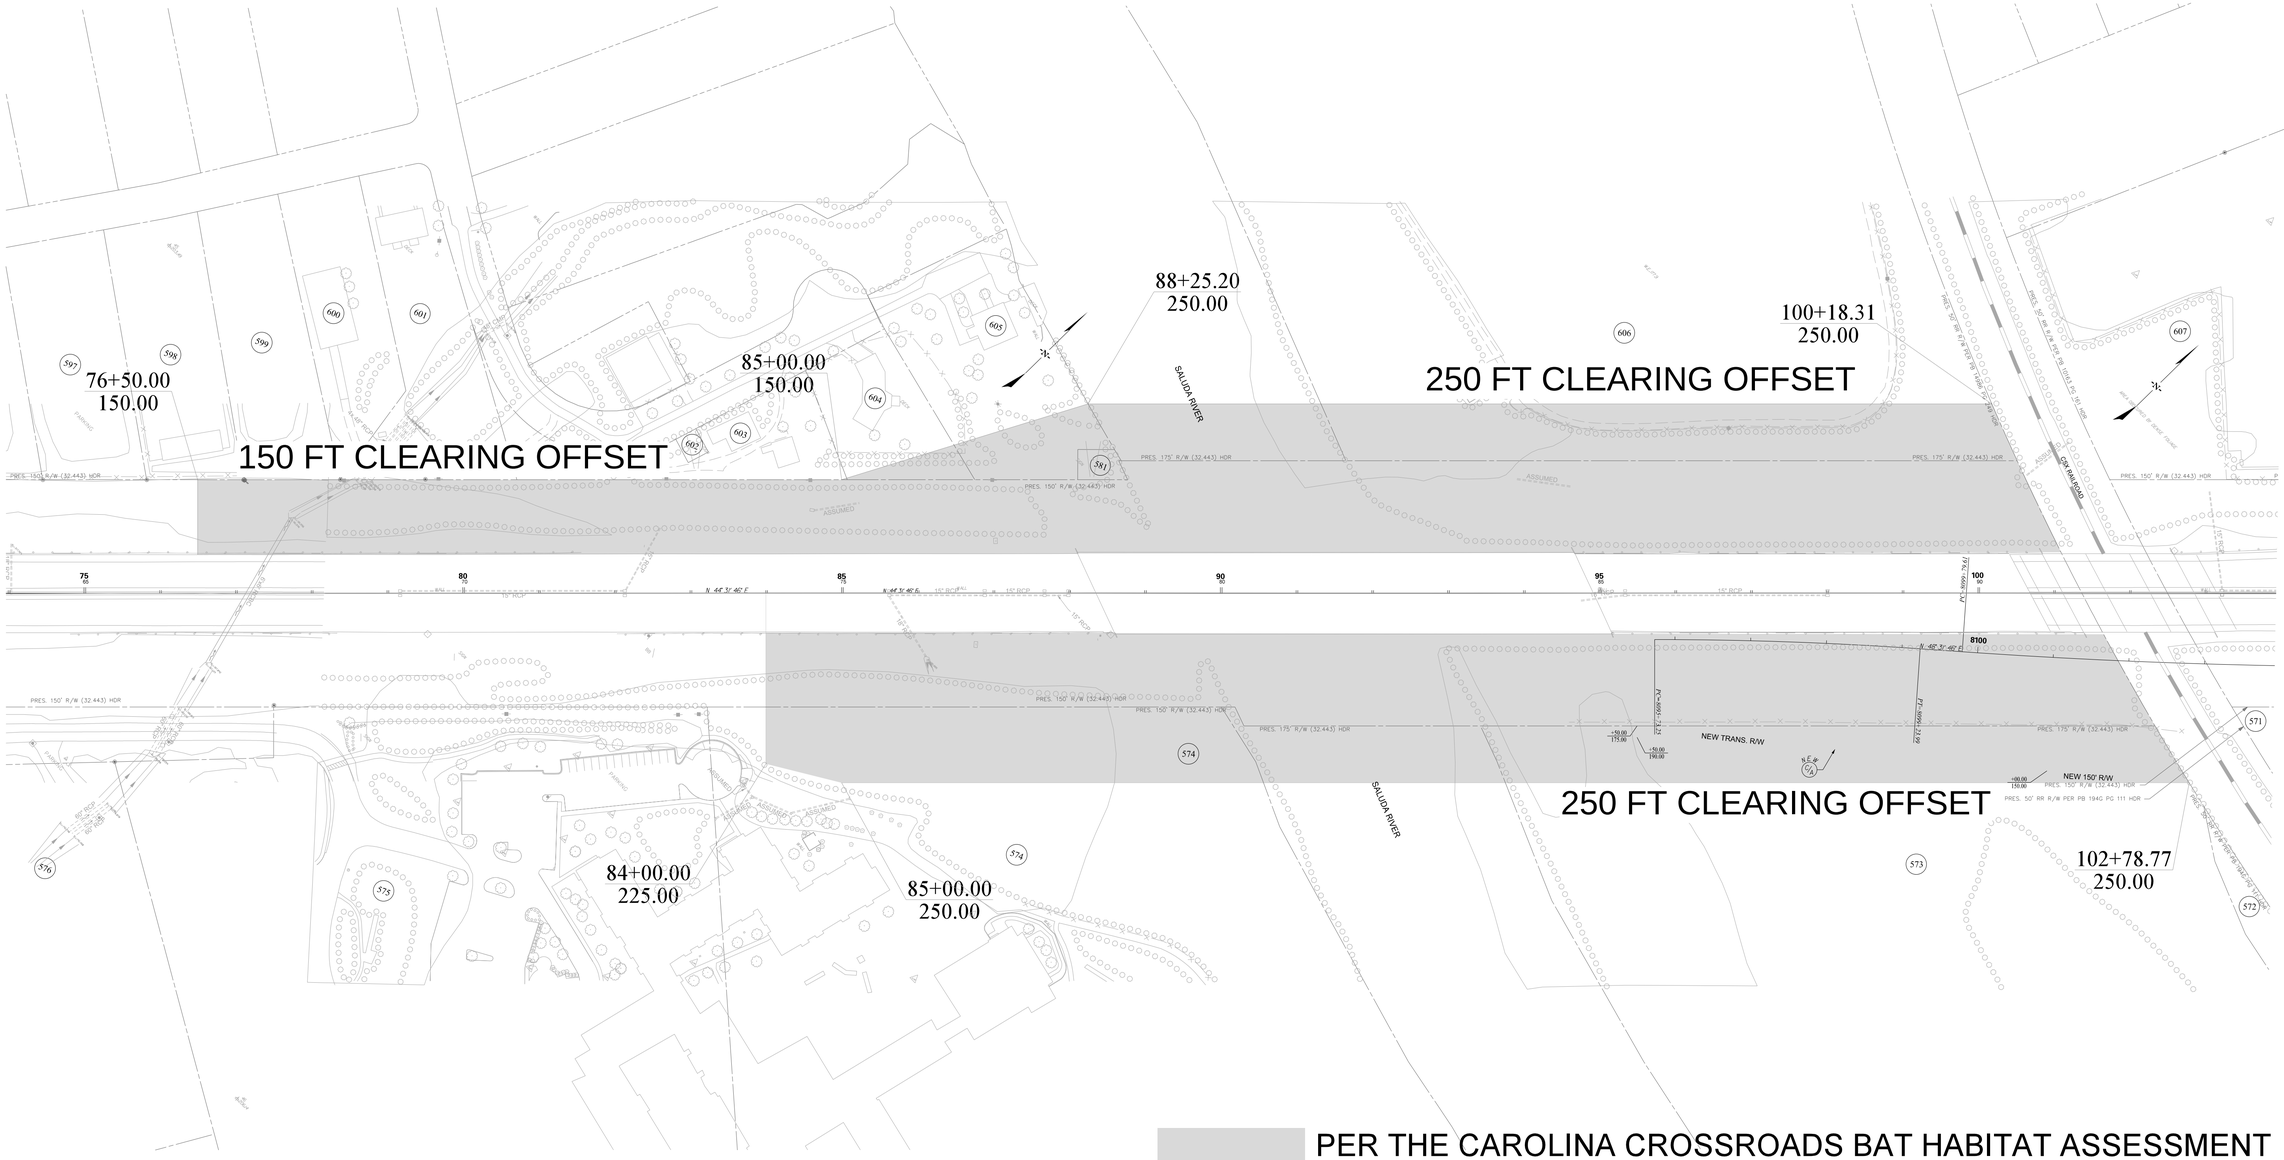

PER THE CAROLINA CROSSROADS BAT HABITAT ASSESSMENT
NO CLEARING ALLOWED MAY 1 - JULY 31 IN THESE AREAS

TRACT(S)	ISSUED FOR	DATE	TRACT(S)	ISSUED FOR	DATE

PLANS PREPARED FOR

SCDOT®
South Carolina Department of Transportation

0 50 100 200

CAROLINA CROSSROADS

PHASE 3C CLEARING RESTRICTIONS
I-20 LIMITS